PHASE I ENVIRONMENTAL SITE ASSESSMENT

Sunset Property – 1911 to 1931 Sunset Boulevard
Los Angeles, California

Prepared For:

Jon K. Wactor, Esq.
Wactor & Wick LLP
3640 Grand Avenue, Suite 200
Oakland, California 94610

Prepared By:

Northgate Environmental Management, Inc.
24411 Ridge Route Drive, Suite 130
Laguna Hills, California 92653

February 15, 2019

Project No. 2047.17.01S

428 13th Street, 4th Floor
Oakland, California 94612
tel 510.839.0688

24411 Ridge Route Drive, Suite 130
Laguna Hills, California 92653
tel 949.716.0050

20251 Century Boulevard, Suite 315
Germantown, Maryland 20874
tel 301.528.1500

www.ngem.com

PHASE I ENVIRONMENTAL SITE ASSESSMENT

Sunset Property – 1911 to 1931 Sunset Boulevard
Los Angeles, California

February 15 2019

Prepared For:

Jon K. Wactor, Esq.
Wactor & Wick, LLP
3640 Grand Avenue, Suite 200
Oakland, California 94610

Prepared By:

Northgate Environmental Management, Inc.
24411 Ridge Route Drive, Suite 130
Laguna Hills, California 92653

Derrick S. Willis
Principal

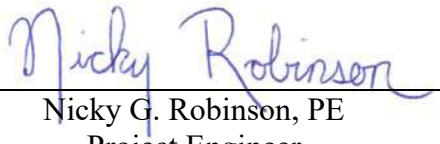

Nicky G. Robinson, PE
Project Engineer

2047.17.01S

TABLE OF CONTENTS

_Toc971892

1.0 SUMMARY 1
2.0 INTRODUCTION 3
2.1 Purpose 3
2.2 Scope of Services 3
2.3 Limitations and Exceptions 4
2.3.1 Limitations 4
2.3.2 Exceptions 5
2.4 User Reliance 5
3.0 SITE DESCRIPTION 6
3.1 Site Location and Legal Description 6
3.2 Site Vicinity General Characteristics 6
3.3 Geology and Groundwater 6
3.3.1 Geology 6
3.3.2 Groundwater 6
3.4 Current Use of the Property 6
3.5 Description of Structures, Roads, Sewage, and Potable Water Sources 7
3.6 Current Uses of Adjoining Properties 7
4.0 USER PROVIDED INFORMATION 8
4.1 Environmental Liens or Activity and Use Limitations 8
4.2 Valuation Reduction for Environmental Issues 8
4.3 Owner, Property Manager, and Occupant Information 8
4.4 Specialized Knowledge 8
4.5 Reason for Performing the Phase I ESA 8
5.0 RECORDS REVIEW 9
5.1 Standard Environmental Record Sources 9
5.1.1 Site 9
5.1.2 Off-Site Sources 10
5.2 Vapor Encroachment Screening 15
5.3 Additional Environmental Record Sources 15
5.3.1 Department of Toxic Substances Control (DTSC) EnviroStor Website 16
5.3.2 State Water Resources Control Board (SWRCB) GeoTracker Website 16
5.3.3 Los Angeles Regional Water Quality Control Board (LARWQCB) 16
5.3.4 Los Angeles County Fire Department (LACFD) 16
5.3.5 Los Angeles County, Public Health Department 17
5.3.6 Los Angeles County Department of Public Works 17
5.3.7 South Coast Air Quality Management District (SCAQMD) 17
5.3.8 Oil and Gas Wells 17

5.4 Other Environmental Issues 17
5.4.1 Floodplain Maps 17
5.4.2 Radon 18
5.4.3 Methane 18
5.5 Land Use History 18
5.5.1 Aerial Photographs 19
5.5.2 Sanborn Maps 23
5.5.3 Topographic Maps 26
5.5.4 City Directories 27
5.6 Interviews 28
5.6.1 Owner Interview 28
5.6.2 Key Site Manager Interview 28
5.6.3 User Interview 28
5.7 Previous Reports 28
6.0 SITE RECONNAISSANCE 31
6.1 Methodology and Limiting Conditions 31
6.2 General Site and Vicinity Conditions 31
6.2.1 Site 31
6.2.2 Site Vicinity 32
7.0 PHASE I ESA CONCLUSIONS AND RECOMMENDATIONS 33
8.0 REFERENCES 35
9.0 ENVIRONMENTAL PROFESSIONAL STATEMENT 37

FIGURES

1 Site Vicinity Map
2 Site Plan
3 Boring Location Map

SITE PHOTOGRAPHS

APPENDICES

A Title Report and EDR Environmental Lien and AUL Search Report
B The EDR Radius Map™ Report with GeoCheck®
C Previous Reports, Agency, and Other Records – Site
D Agency and Other Records – Surrounding Sites
E EDR Vapor Encroachment Screen
F The EDR Aerial Photo Decade Package
G Certified Sanborn® Map Report
H The EDR Historical Topographic Map Report
I The EDR-City Directory Abstract
J Environmental Professional Qualifications

1.0 SUMMARY

This report presents the results of a Phase I Environmental Site Assessment (ESA) performed by Northgate Environmental Management, Inc. (Northgate) for Wactor & Wick LLP (Wactor & Wick) on behalf of their client, Holland Partner Group (Holland), at the Sunset Property located at 1911 to 1931 Sunset Boulevard in Los Angeles, California (the Site). The Site consists of approximately 0.95 acres of land developed with two single-story commercial structures occupied by a restaurant and a medical clinic with surface parking. The Site is identified as Assessor's Parcel Numbers (APNs) 5404-001-007, -008, and -034 in Los Angeles County. A Site Vicinity Map is shown on Figure 1 and a Site Plan is shown on Figure 2.

Northgate's review indicates that the Site has historically been developed with residences and commercial structures since the early 1900s. The Site has been occupied entirely by commercial development since the 1950s. Historic commercial land use at the Site includes restaurants, a furniture store, a laundry, and medical offices.

The Site is listed on the South Coast Air Quality Management District EMI database related to a permit for installation of a char-broiler at a restaurant in 1990, and on the California Department of Toxic Substances Control HAZNET database related to the off-Site disposal of photochemical waste from doctor's offices during the 1990s. Neither database listing indicates a significant potential for a hazardous materials release at the Site. The Site is also listed on the Environmental Data Resources proprietary (non-regulatory) historic cleaners database related to a directory listing for a laundry service present on the Site in 1942. No additional information is available regarding the nature of the laundry or cleaning activities performed or the types of chemicals, if any, used.

Northgate's review of regional environmental conditions indicates that the property immediately adjacent to the Site to the east (cross-gradient) was occupied by an automobile repair facility and gasoline service station from the 1920s through the 1970s. Another service station property located about 275 feet southwest (cross-gradient) of the Site presently contains up to six feet of light non-aqueous phase liquid (LNAPL) as gasoline floating on the groundwater surface. The full lateral extent of this offsite contamination plume has not been defined. In Northgate's opinion, documented or potential releases at both of these sites could potentially impact subsurface conditions at the subject Site.

In summary, Northgate has performed a Phase I ESA of the Sunset Property located at 1911 – 1931 Sunset Boulevard in Los Angeles, California in conformance with the scope and limitations of ASTM Practice E 1527-13 and the standards and practices of the All Appropriate Inquiry – Final Rule (40 Code of Federal Regulations Part 312). Any exceptions to, or deletions from,

these practices are described in Section 2.3 of this report. Our review did not identify the presence of Recognized Environmental Conditions (RECs) in connection with the property. However, or investigation did identify the following potential business environmental risks:

Northgate's review of regional environmental conditions indicates that the property immediately adjacent to the Site on the east was occupied by a gasoline service station and/or an automotive repair facility from the 1920s through the 1970s. Although there are no documented releases at the service station property, the long history of chemical use and the close proximity of the property indicate a potential for impacts to soil, soil vapor, or groundwater quality at the subject Site.

Northgate's review also indicates the presence of a significant gasoline release at an off-Site property located about 275 feet southwest (cross-gradient) of the Site. The reported high levels of contamination (up to six feet of LNAPL) and the absence of full evaluation of the lateral extent of contamination from the offsite property indicates a potential for impacts to soil vapor or groundwater quality at the subject Site.

A laundry facility was historically present on a portion of the Site in the 1940s. No documented hazardous chemical use or release has been identified at the facility. However, in Northgate's opinion, historic Site occupancy by a laundry facility represents a potential risk of impact to soil, soil vapor, or groundwater quality at the Site.

Given the redevelopment plans for the subject Site, Northgate conducted a concurrent Phase II ESA to evaluate potential impacts to soil and soil vapor related to the identified business environmental risks. The Phase II ESA included the analysis of 27 soil samples and three soil vapor samples from drilling six borings and installing three temporary soil vapor probes at the Site, specifically 4 borings and 18 soil and 2 soil vapor samples in the vicinity of the gas station and laundry. No groundwater samples were collected as part of this investigation because groundwater was not encountered in the borings to a drilled depth of 28 feet below ground surface (bgs). In general, this investigation did not show contamination of soil or soil vapor in excess of residential use screening levels, with the exception of the lead in one shallow sample in soil boring (B-5) and arsenic at 15 feet bgs (b-5) and ethylbenzene and 1,2-trichloroethane in soil vapor probe SVP3.

The VOC results indicate that there does not appear to be a soil vapor issue associated with historical laundry on the Site.

2.0 INTRODUCTION

This report presents the results of a Phase I ESA performed by Northgate at the Sunset Property located at 1911 to 1931 Sunset Boulevard in Los Angeles, California. The Site consists of approximately 0.95 acres of land bordered by Sunset Boulevard on the south, and by Reservoir Street on the north. The Site is occupied by two single-story structures occupied by a restaurant and a medical clinic with surface parking. The Site consists of three legal parcels identified as Assessor's Parcel Numbers (APNs) 5404-001-007, -008, and -034 in Los Angeles County. A Site Vicinity Map is shown on Figure 1 and a Site Plan is shown on Figure 2.

2.1 Purpose

The purpose of the Phase I ESA has been to identify and evaluate the presence of RECs at the Site. The term "RECs" means the presence or likely presence of any hazardous substances or petroleum products in, on, or at a property: (1) due to any release to the environment; (2) under conditions indicative of a release to the environment; or (3) under conditions that pose a material threat of a future release to the environment. The term is not intended to include *de minimus* conditions that generally do not present a material risk of harm to public health or the environment, and that generally would not be the subject of an enforcement action if brought to the attention of appropriate governmental agencies.

2.2 Scope of Services

Northgate has performed the Phase I ESA in general conformance with the scope and limitations of ASTM E-1527-13, *Standard Practices for Environmental Site Assessments: Phase I Environmental Site Assessment Process* and 40 CFR Part 312, *Standards and Practices for All Appropriate Inquiry – Final Rule*. This investigation was performed by Nicky Robinson, P.E., Project Engineer with assistance and review by Dennis Laduzinsky, C.E.G., Associate Geologist, and Derrick Willis, Northgate Principal. The scope of work for the investigation included the following services:

- Review of readily available information regarding the history of the Site, including historic aerial photographs, maps, previous reports, and other information, and discussions with individuals familiar with the Site;
- Review of environmental lien documents obtained for the Site;
- A reconnaissance of the Site and near vicinity;
- Discussions with regulatory officials and review of regulatory agency publications and files, as applicable;

- Evaluation of RECs, development of conclusions and scope of work to evaluate potential on-Site contamination concerns; and
- Preparation of this report.

2.3 Limitations and Exceptions

2.3.1 Limitations

The purpose of an environmental assessment is to reasonably evaluate the potential for, or actual impact of, past practices on a given site area. In performing an environmental assessment, it is understood that a balance must be struck between a reasonable inquiry into the environmental issues and an exhaustive analysis of each conceivable issue of potential concern. No investigation is thorough enough to absolutely rule out the presence of hazardous materials at a given site. If hazardous conditions have not been identified during the assessment, such a finding should not be construed as a guarantee of the absence of such materials on the Site, but rather as the result of the services performed within the scope, limitations, and cost of the work performed.

Environmental conditions may exist at the Site that cannot be identified by visual observation. Where subsurface work was performed, our professional opinions are based in part on interpretation of data from discrete sampling locations that may not represent actual conditions at un-sampled locations.

Except where there is express concern of our client, or where specific environmental contaminants have been previously reported by others, naturally occurring toxic substances, potential environmental contaminants inside buildings, or contaminant concentrations that are not of current environmental concern may not be reflected in this document.

Where the scope of services is limited to interview and/or review of readily available reports and literature, any conclusions and/or recommendations are necessarily based largely on information supplied by others, the accuracy or sufficiency of which may not be independently reviewed by Northgate.

Any opinions and/or recommendations presented apply to Site conditions existing at the time of performance of services. We are unable to report on, or accurately predict, generally unforeseeable events that may impact the Site following performance of services, whether occurring naturally or caused by external forces. Therefore, we cannot assume responsibility for such events or their impact. We also cannot assume responsibility for changes in environmental standards, practices, or regulations.

2.3.2 Exceptions

The time intervals between some historical information sources may exceed five years due to the unavailability of such records. However, in our opinion, this data gap does not significantly impact our ability to evaluate historic land use conditions at the Site given the availability of other sources for this information.

Northgate did not receive responses to its request to review available files for the Site from several local government agencies including the Los Angeles Regional Water Quality Control Board and the Los Angeles County Fire Department, which constitutes a data gap as defined in the ASTM Standard. However, given the availability of other sources for information regarding the site use and potential impacts to the Site as well as Northgate's Phase II ESA for the Site, in Northgate's opinion, this data gap is insignificant and does not impact our ability to evaluate environmental conditions at the Site. Nevertheless, Northgate will issue an addendum to this report if information contained in the agency files when available changes the conclusions or recommendations in this report.

Finally, the Site owner was not available for an interview regarding land use history of the Site However, given that other credible evidence shows that the Site has historically been occupied by residences followed by a paved surface parking lot, that soil and soil vapor samples were collected by Northgate as part of a recently completed Phase II ESA for the Site, and that these data gaps are not anticipated to result in changes to the conclusions and recommendations presented in this report. There were no other limiting conditions.

2.4 User Reliance

This report has been prepared for the exclusive use of Wactor & Wick LLP and its client Holland and their corporations, subsidiaries, affiliates, partners, partnerships, and lenders in evaluating environmental conditions at the Site (collectively User). Others may not use or rely on the information contained in this report without the express written consent of Northgate.

3.0 SITE DESCRIPTION

3.1 Site Location and Legal Description

The Site consists of approximately 0.95-acres of land located at 1911 to 1931 Sunset Boulevard in the City of Los Angeles, California. The Site consists of three parcels identified as APNs 5404-001-007, -008, and -034 in Los Angeles County. The Site is currently developed with two single-story structures occupied by a restaurant and a medical clinic, with the remainder of the Site covered with paved surface parking. A Site Vicinity Map is shown on Figure 1 and a Site Plan is shown on Figure 2.

3.2 Site Vicinity General Characteristics

The Site consists of a commercial development property located within an area of mixed commercial and residential development in urban Los Angeles.

3.3 Geology and Groundwater

3.3.1 Geology

The Site is located in the Transverse Ranges Geomorphic Province area of Los Angeles County. The Elysian Hills are located to the north and northwest of the Site. Subsurface soils in the Site vicinity have been reported to predominantly include silts and clays with some layers of sandy silt and sandy clay. The area is underlain by bedrock from the Puente Formation at depths of approximately 34 to 42 feet below the ground surface (bgs) (TRC, 2017).

3.3.2 Groundwater

Groundwater is generally present at depths of approximately 10to 15 feet bgs in the Site vicinity. On a regional basis, groundwater flow is reported towards the southeast towards Echo Park Lake (TRC, 2017). Groundwater at the Site is estimated to be at least 28 feet bgs and is assumed to flow towards the southeast.

3.4 Current Use of the Property

The Site is currently developed with a one-story medical office building on the southwestern portion of the Site and a one-story restaurant on the eastern portion of the Site. The remainder of the Site is occupied by an asphalt paved surface parking lot.

3.5 Description of Structures, Roads, Sewage, and Potable Water Sources

The Site is currently developed with an approximate 4,000 square foot single-story medical office building on the southwestern portion of the Site. An approximate 18,420-square foot restaurant with a partial basement level occupies the eastern portion of the Site. The remainder of the Site is occupied by asphalt paved surface parking areas and driveways. Additional descriptions of the structures are provided in Section 6.0 below. Water and sewer connections are provided through the City of Los Angeles.

3.6 Current Uses of Adjoining Properties

The Site is bordered to the north by Reservoir Street followed by commercial and residential development. To the east, the Site is bordered by a commercial restaurant followed by the intersection of Sunset Boulevard and Reservoir Street followed by commercial development. Sunset Boulevard followed by residential and commercial development borders the Site to the south. The Site is bordered to the west by a library, and then a gasoline service station and other commercial development.

4.0 USER PROVIDED INFORMATION

4.1 Environmental Liens or Activity and Use Limitations

An environmental lien and activity and use limitation (AUL) search was conducted for 1911 Sunset Boulevard (APN 5404-001-034) by Environmental Data Resources (EDR). EDR's review indicates that there are no environmental liens or activity and use limitations of record on the Site. A copy of the Environmental Lien and AUL Search is included in Appendix A (EDR, 2019a).

4.2 Valuation Reduction for Environmental Issues

Northgate has not been provided with any information indicating that the value of the property has been reduced due to environmental issues.

4.3 Owner, Property Manager, and Occupant Information

According to the EDR Environmental Lien and AUL report (Appendix A) title to 1911 Sunset Boulevard is vested in Michael & Karri Taix, Trustees of the Michael and Karri Taix Family Trust. The commercial building on the eastern portion of the Site contains the Taix French Restaurant. The medical office building on the southwestern portion of the Site is occupied by a private internal medical practice for Dr. Silao.

4.4 Specialized Knowledge

The Client provided a previous Phase I ESA report prepared for the Site. The Client has not indicated that they possess any additional specialized knowledge regarding the Site.

4.5 Reason for Performing the Phase I ESA

Northgate understands that Wactor & Wick is evaluating the property for their client Holland for potential purchase. Northgate understands that Holland intends to redevelop the Site with a podium style mixed-use building that is planned to include six-stories of apartments over three-stories of parking, retail space, and one to two and a half subterranean levels.

5.0 RECORDS REVIEW

5.1 Standard Environmental Record Sources

To determine if the Site has any documented environmental concerns, or if other sites with documented environmental concerns exist within the search radii of the Site prescribed by ASTM 1527-13 and *All Appropriate Inquiry*, Northgate reviewed a summary of regulatory agency database listings prepared by EDR. In addition, where appropriate, we reviewed local regulatory agency files for additional specific information regarding sites identified in the EDR report judged to be of possible concern to the subject Site. The EDR report presenting a summary of the agency databases reviewed and a map showing the location of the identified sites is provided as Appendix B (EDR, 2019b). The results of the database search and follow-up agency file review are summarized below.

Copies of information obtained for the Site are included in Appendix C and copies of information obtained from agency research for surrounding sites are included in Appendix D.

5.1.1 Site

Street addresses for the Site have historically included even numbered addresses between 2008 – 2018 Reservoir Street, and odd numbered addresses between 1909 – 1931 Sunset Boulevard. Database listings for these addresses included in the EDR environmental database report are shown on the attached table. The records include a 1990 regulatory database listing for air quality emissions for Taix Restaurant, and HAZNET database listings for off-Site disposal of photochemical waste from a medical office group from 1993 – 1995. In Northgate's opinion, these database listings do not indicate a significant potential for a hazardous materials release at the Site.

The EDR report also contains an EDR proprietary (non-regulatory) database listing indicating the presence of an "Oriental Laundry" on the Site in 1942. The laundry listing does not specify the nature of the laundry operation (e.g., dry cleaning or washing only), does not indicate whether or not volatile chemicals were used, and does not indicate a documented release of hazardous materials at the Site. Given the historic occupancy by a laundry facility, Northgate performed a Phase II investigation, which indicated that there is no known or suspected contamination from the former laundry.

The database listings for the Site in the EDR report are summarized on the following table.

EDR Site #	Site Listing and Address	Regulatory Database	Information in EDR Report
A1	Les Freres Taix, Inc. 1911 Sunset Boulevard	EMI	The EDR database report contains a South Coast Air Quality Management District listing for the Site from 1990 for 1-ton/yr of PM-10 emissions. No other information is provided in the EDR report.
A2	Arbiter Cowan Beller, MDs 1931 Sunset Boulevard	HAZNET	The EDR database report contains a listing for hazardous waste removal from a medical office located on the Site from 1993 through 1995. Information in the EDR report indicates the off-Site disposal of 0.1 to 0.6 tons/yr (200 to 1,200 pounds) of photochemical processing waste. The EDR report does not contain information indicating a hazardous materials release at the Site.
A3	Sam Lee 1925 S Sunset Boulevard	EDR Hist Cleaner	The EDR report contains an EDR proprietary (non-regulatory) database listing for an "Oriental Laundry" located on the Site in 1942. No additional information is provided regarding the nature of the laundry or cleaning activities performed or the types of chemicals, if any, used.

5.1.2 Off-Site Sources

The regulatory agency database search prepared by EDR indicates the presence of 129 agency-listed sites located within an approximate one-mile radius of the Site. The EDR database report containing a list of the agency databases searched is attached in Appendix B. Sites with documented releases impacting groundwater located within 0.25-mile upgradient and/or cross-gradient of the Site, or otherwise judged to be of potential impact to soil, soil vapor, or groundwater quality at the Site, are summarized in the following table.

Property Name	Agency Database	Location Relative to Site	Potential Environmental Concern
RC Perkins - 1901 Sunset Boulevard, Los Angeles	EDR HIST AUTO	Adjacent to east (cross-gradient) of the Site	The facility is listed on the EDR proprietary (non-regulatory) Historic Auto database from 1937 to 1942. Other historic information sources indicate that this property was used as a gasoline service station from the 1920s to the 1940s, and for auto service and repair from the 1920s through at least the 1970s. Given the relatively close proximity to the subject Site and the long history of service station and auto service, this facility may have impacted soil or soil vapor quality at the subject Site.
WR Dolbier - 1920 South Sunset Boulevard, Los Angeles	EDR HIST AUTO	Approximately 60 to100 feet south (downgradient) of the Site	This facility is listed on the EDR proprietary (non-regulatory) Historic Auto database as a gasoline and oil service station from 1933 to 1942. Historic aerial photographs indicate that the service station was no longer present in 1952. There are no records of a hazardous materials release at the facility. However, given the relatively close proximity to the subject Site (less than 100 feet) there exists a potential that hazardous materials releases at the facility, if present, could potentially impact soil vapor quality at the subject Site. Given the age of possible historic releases at the facility (approximately 70 years ago) potential impacts are not likely to be significant.
Jack McKinstry - 2005 South Sunset Boulevard, Los Angeles	EDR HIST AUTO	Adjacent to the Site on the west (upgradient)	The facility is listed in EDR as a historic automobile repair shop in 1933. Given the age of database listing (86 years ago) and absence of other information, this facility does not appear to represent a significant potential to impact soil, soil vapor, or groundwater quality at the subject Site.
Triunfo Del Arco - 2002 West Sunset Boulevard, Los Angeles	EDR HIST AUTO	Approximately 80 to 100 feet south-southwest (cross-gradient to downgradient) of the Site	The EDR report contains a listing for this facility as a gasoline service station in 2013 and 2014. However, the property at this address has historically been occupied by an apartment complex. Northgate could not confirm evidence of a gasoline service station at this location in 2013 to 2014. In our opinion the listing is in error and is likely is related to the Sunset Car Wash listing below.
Arthur Bergeron 2021 S Sunset Blvd	EDR HIST AUTO	Approximately 150 feet west-southwest (cross-gradient to upgradient) of the Site	The facility is listed on the EDR proprietary (non-regulatory) Historic Auto database as an automobile repair facility and gasoline service station from 1924 to 1937. No additional information is available. Given the relative age of the listing and absence of additional information, this facility does not appear to represent a significant potential to impact soil, soil vapor, or groundwater quality at the Site.

Property Name	Agency Database	Location Relative to Site	Potential Environmental Concern
Chevron - 2035 West Sunset Boulevard, Los Angeles	SWEEPS UST, HIST UST, CA FID UST, EDR HIST AUTO	Approximately 235 feet west-southwest (cross-gradient to up gradient) of the Site	This facility is an active Union 76 service station located along Sunset Boulevard west of the subject Site. The station appears to have been in operation since at least the 1960s. However, the facility is not listed on the SWRCB LUST list or other database indicating a documented hazardous materials release. Given the absence of a documented release, this facility does not appear to represent a significant potential to impact soil, soil vapor, or groundwater quality at the subject Site.
Sunset Car Wash 2028 to 2040 Sunset Boulevard, Los Angeles	SWEEPS UST, CAFID UST, LUST, HAZNET, EDR HIST AUTO	Approximately 275 feet southwest (cross-gradient) of the Site	Information on the GeoTracker website indicates that soil and groundwater contamination was discovered at the facility during removal of USTs in 1989. Subsequent investigations performed through 2009 indicated the presence of up to 15-feet of light non-aqueous phase liquid (LNAPL, i.e., free-product gasoline) floating on the groundwater surface beneath the facility. Manual free-product recovery began in 2006 and a high-vacuum dual-phase extraction system was installed and operated between January and August 2009. Investigations performed in 2015 initially suggested that there may be two different sources of fuel hydrocarbon release (a leaded gasoline and an unleaded gasoline release) which had not been fully identified. However, subsequent analysis did not identify any alternative sources. Additional free-product recovery wells were installed at the facility in 2016. Monitoring performed in June 2018 indicates the presence of a groundwater mound along the central portion of the facility that produces localized groundwater flow directed away from the mound to the northwest and the southeast (recall that the overall regional groundwater flow direction is toward the southeast). Up to 6-feet of free hydrocarbon product is locally present beneath the facility. At present, the RWQCB has requested submittal of an Interim Remedial Action Plan to further remove free hydrocarbon product from the subsurface. The full downgradient extent of the contamination impact has not been defined. Given the high levels of contamination and relative location (about 275 feet cross-gradient), contamination originating at this facility could potentially impact groundwater and soil vapor quality at the subject Site.

Property Name	Agency Database	Location Relative to Site	Potential Environmental Concern
Style Cleaner - 1448 North Alvarado Street, Los Angeles	EDR HIST CLEANER	Approximately 1100 feet north (upgradient) of the Site	This facility is listed on the proprietary (non-regulatory) EDR historic dry cleaner database as a drycleaner that historically used tetrachloroethene (PCE). However, the facility is not listed on the GeoTracker website, and no further information is available regarding this facility. Given the relative distance and absence of a reported release, this facility does not appear to represent a significant potential threat to soil, soil vapor, and/or groundwater quality at the subject Site.
Alvarado Property - 1453 and 1455 Alvarado Avenue, Los Angeles	ENVIROSTOR VCP	Approximately 1,400 feet north (upgradient) of the Site	This facility is listed as a Voluntary Cleanup Program (VCP) site on the DTSC ENVIRSTOR website. Information available on ENVIROSTOR indicates that relatively low levels of PCE (19 micrograms per liter or µg/L) and trichloroethene (TCE, 10 µg/L) and moderate levels of methyl tert-butyl ether (MTBE, 340 µg/L) are present in groundwater at the property, likely related to historic releases originating at a former drycleaner and service station located adjacent to the facility on the north. Based on the information provided to DTSC indicating that the contamination originates from offsite sources, DTSC has determined that no further action is warranted for the facility. Given the distance and relatively low levels of contaminants present, this facility does not appear to represent a potential threat to soil, soil vapor, and/or groundwater quality at the subject Site.
Exxon Gas Station / Rapid Gas 1465 Glendale Blvd.	CA FID UST, HIST CORTESE, UST, LUST	Approximately 1000 feet northeast (upgradient to cross-gradient) of the Site	This facility is listed as a closed LUST site on the GeoTracker website. Information on GeoTracker indicates that the facility is an active gasoline service station where five USTs were removed and replaced with three new USTs in 1998. Soil samples collected at that time contained up to 9,700 milligrams per kilogram (mg/kg) of petroleum hydrocarbons as gasoline. Through 2012, 17 groundwater monitoring wells were installed at the site and monitored on a quarterly basis. Monitoring results from 2012 indicate that the groundwater contamination plume is reasonably well defined and shown to extend offsite to the south for only a short distance. Although residual contamination remains in soil and groundwater at the facility, the facility received formal regulatory closure from the RWQCB on July 24, 2013 under a low-threat closure evaluation, and no further action is required. Given the distance and regulatory closure status, this facility does not appear to represent a potential threat to soil, soil vapor, and/or groundwater quality at the Site.

Property Name	Agency Database	Location Relative to Site	Potential Environmental Concern
PF Mason – 1353 Glendale Boulevard, Los Angeles	EDR HIST AUTO	Approximately 450 feet northeast (upgradient to cross-gradient) of the Site	The facility is listed on the proprietary (non-regulatory) EDR HISTORIC AUTO database as an automobile service station between 1924 and 1942. The property is now developed as a donut shop. Due to the absence of a documented release, this facility does not appear to represent a significant potential threat to soil, soil vapor, or groundwater quality at the subject Site.
76 Station #0779 – 1340 Glendale Boulevard, Los Angeles	LUST	Approximately 550 feet east (cross-gradient) of the Site	This vacant parcel is a former gasoline service station where a 12,000-gallon and a 10,000-gallon UST for gasoline and a 500-gallon waste oil UST were removed in 2004. 209 tons of contaminated soil and 14,000 gallons of impacted groundwater were removed from the facility at that time. Thirteen groundwater monitoring wells were installed and sampled semiannually between 2005 and 2014. The final groundwater monitoring event performed in January 2014 recorded the presence of 890 µg/L of gasoline, 170 µg/L of benzene, 290 µg/L of MTBE, and 680 µg/L of TBA. The depth to groundwater was measured at 5 to 10 feet bgs, with a flow direction toward the southeast. The RWQCB issued a formal regulatory closure on March 26, 2015 under a low-threat closure evaluation, and no further action is required. Given the distance, cross-gradient location, and regulatory closure status, this facility does not appear to represent a significant potential threat to soil, soil vapor, or groundwater quality at the Site.
Garcia Property (McDonald's) – 1400 North Alvarado Street, Los Angeles	Closed LUST SWEEPS UST, FID UST	Approximately 635 north (upgradient) of the Site	This facility is listed on the State Water Resources Control Board GeoTracker website as a closed Leaking Underground Storage Tank (LUST) site with a regulatory closure date of 9/29/1997. No reports or other information are available on GeoTracker. EDR lists the facility on the SWEEPS UST and FID UST databases but provides no additional information. EDR also lists the facility on its proprietary (non-regulatory) HIST AUTO SERVICE STATION database indicating the property was used as a gasoline service station between 1933 and 1942. No further information is available regarding this facility. Given the relative distance and regulatory closure status, this facility does not appear to represent a significant potential threat to soil, soil vapor, or groundwater quality at the Site.

5.2 Vapor Encroachment Screening

A vapor encroachment screening (VES) evaluation was performed for the Site using EDR's vapor encroachment condition application (VEC App), which assists in screening for vapor encroachment risk in accordance with ASTM E2600 "Standard Guide for Vapor Encroachment Screening on Property Involved in Real Estate Transactions." A "Tier I" VES was performed to evaluate the potential for vapors associated with contaminated soil and/or groundwater to impact the Site, whether originating from the Site or from nearby off-Site sources. For properties where a VEC could not be ruled out, existing subsurface investigation reports, if available, were used to evaluate potential impacts to the Site (Tier 2 screening).

The EDR vapor encroachment screening report generated during this evaluation is attached in Appendix E (EDR, 2019c). The following table presents a summary of the VES findings:

Potential for Vapor Intrusion on Site	
Areas of Concern	*Conclusion*
Site (existing conditions)	VEC not present.
Site (former condition)	VEC not present.
Adjoining Property or near-by Property Operations or Existing Conditions	VEC could not be ruled out.
Historical Uses of Adjoining Property or Near-by Properties	VEC could not be ruled out.

Our review indicates that the property located immediately adjacent to the Site on east has been used for automobile repair from the 1920s through the 1970s and as a gasoline service station from the 1920s through the 1940s. Our review also identified the presence of a Leaking Underground Storage Tank (LUST) site located about 275 feet southwest (cross-gradient) of the Site where up to six feet of non-aqueous phase liquid (NAPL) gasoline is present on the groundwater. The full downgradient extent of the LNAPL and dissolved-phase contamination plume has not been determined. Based on these conditions, and the presence of a number of historic gasoline service station in close proximity to the Site, a VEC could not be ruled out for the subject Site related to the off-Site issues.

5.3 Additional Environmental Record Sources

Northgate contacted local regulatory agencies for information regarding the use or storage of hazardous materials at the Site, and reviewed files at any agency maintaining a file for the subject Site. The following agencies were contacted for information regarding the use or storage of hazardous materials at the Site:

- Department of Toxic Substances Control (DTSC) EnviroStor Website;
- State Water Resources Control Board (SWRCB) GeoTracker Website;

- Los Angeles Regional Water Quality Control Board (LARWQCB);
- Los Angeles County Fire Department (LACFD);
- Los Angeles County, Public Health Department;
- Los Angeles County Department of Public Works;
- South Coast Air Quality Management District (SCAQMD); and
- Oil and Gas Wells.

The results of our review are described in the following sections. Relevant documents pertaining to the agency reviews are located in Appendix C.

5.3.1 Department of Toxic Substances Control (DTSC) EnviroStor Website

The Site is not listed on the DTSC EnviroStor website, and thus, there are no files related to the property.

5.3.2 State Water Resources Control Board (SWRCB) GeoTracker Website

The Site is not listed on the GeoTracker website, and thus, there are no files related to the property.

5.3.3 Los Angeles Regional Water Quality Control Board (LARWQCB)

Northgate submitted a file review request to the LARWQCB. At the time this report was prepared, no response had yet been received from the LARWQCB However, information presented in a previous Phase I ESA of the Site prepared on November 7, 2018 provided by the Site owner indicates that the LARWQCB does not maintain any files for the Site (EFI, 2018). Nonetheless, Northgate will issue an addendum to this report if subsequent review of the files, when received, changes our conclusions or recommendations.

5.3.4 Los Angeles County Fire Department (LACFD)

The LACFD maintains database lists online with property addresses identified as active or inactive facilities for underground storage tanks, aboveground petroleum storage tanks, and hazardous materials. The Site was not listed on any of the databases maintained by the LACFD.

5.3.5 Los Angeles County, Public Health Department

Northgate submitted a file review request to the Los Angeles County, Public Health Department. The Los Angeles County, Public Health Department referred the request to the LACFD [Refer to Section 5.3.5 for discussion of the regulatory file review referred to the LACFD].

5.3.6 Los Angeles County Department of Public Works

Northgate reviewed an online file review system maintained by the Los Angeles County Department of Public Works for industrial waste, USTs, and stormwater discharge permits. The online system did not contain a listing for any of the addresses associated with the Site.

5.3.7 South Coast Air Quality Management District (SCAQMD)

Northgate reviewed the SCAQMD's online Facility Information Detail (FIND) database for any files available for the Site. The FIND database contained a listing for the Site at 1911 Sunset Boulevard for the restaurant Les Freres Taix, Inc. The SCAQMD identified a permit to operate a charbroiler in 1989 that was cancelled later that year. No other equipment was listed at the facility. There were no notices of violation or notices to comply reported for the facility. No further information was available.

5.3.8 Oil and Gas Wells

According to the EDR GeoCheck® - Physical Setting Source Addendum located in the Radius report (Appendix B), there is no record of an oil or gas well or related features on-Site. The records show 109 oil and gas wells located within 1-mile of the Site with the closest well being located about one-half a mile from the Site to the west (cross-gradient). The remaining wells are all located nearly one mile from the Site primarily to the south (downgradient) of the Site. Information available on the California Division of Oil, Gas, and Geothermal Resources website indicates that there are no wells located on or within a 0.25-mile radius of the Site. None of the wells appear to represent an environmental concern to the Site based on their relative locations and distances.

5.4 Other Environmental Issues

5.4.1 Floodplain Maps

Northgate viewed an online version of the Federal Emergency Management Agency (FEMA) Flood Insurance Rate Map (FIRM) for Los Angeles County, Panel 1610F. According to the FIRM, the Site is located in Flood Zone X – areas determined to be outside the 0.2-percent

annual chance floodplain (FEMA, 2008). The Site does not lie within the 100- or 500-year flood zones.

5.4.2 Radon

The California Department of Health Services' (DHS') online list of indoor radon levels indicates that with the exception of four samples, radon concentrations from 39 indoor air samples collected in zip code area 90026 were less than 4.0 pico-curies per liter (pCi/L) (DHS, 2010). According to the EDR Radius Report (Appendix B), the federal Environmental Protection Agency (EPA) radon zone for Los Angeles County is Zone 2 (indoor average level greater than or equal to 2 pCi/L and less than or equal to 4 pCi/L).

The State of California Division of Drinking Water and Environmental Management maintains a database of radon test results indicating that out of 63 samples collected in Los Angeles County, California, in the living area-first floor, 2% exceeded 4 pCi/L. The DHS and the EPA recommend that some form of mitigation be conducted for houses with indoor radon concentrations of 4 pCi/L or greater.

These results indicate that radon gas does not appear to constitute a significant environmental concern at the Site.

5.4.3 Methane

The methane code for the City of Los Angeles stipulates testing and potential mitigation measures for methane for facilities located within the designated Los Angeles Methane or Methane Buffer Zones, areas of the city underlain by naturally-occurring methane-producing geologic formations. A review of the methane zone maps available online showed that the Site is not located within the methane or methane buffer zones.

5.5 Land Use History

Information on historical land use at the Sites and adjacent area was evaluated by reviewing historic aerial photographs, maps, and other documents. A summary of our investigation findings is presented below.

5.5.1 Aerial Photographs

Northgate reviewed historic aerial photographs of the Sites from 1923, 1928, 1938, 1948, 1952, 1964, 1970, 1977, 1981, 1989, 1994, 2002, 2005, 2009, 2012, and 2016 obtained from EDR (EDR, 2019d). Copies of the aerial photographs are provided in Appendix F. A summary of our aerial photograph review is presented below.

Year: 1923	**Scale:** 1" = 500'	**Source:** FAIR
Site Description: The northwestern portion of the Site is developed with residential structures. A large commercial structure is shown in the eastern portion of the Site and a small commercial structure is shown on the southwestern portion of the Site.		
North:	Reservoir Street followed by residential development.	
East:	Commercial development followed by the intersection of Reservoir Street and Sunset Boulevard then commercial development.	
South:	Sunset Boulevard followed by commercial development and residential development. Echo Lake is shown farther south of the Site.	
West:	Commercial development followed by North Alvarado Street then residential development.	

Year: 1928	**Scale:** 1" = 500'	**Source:** FAIR
Site Description: The Site appears similar to the 1923 photograph, except that an additional commercial structure is present in the southwestern portion of the Site.		
North:	Appears similar to the 1923 photograph.	
East:	Appears similar to the 1923 photograph.	
South:	Appears similar to the 1923 photograph.	
West:	Appears similar to the 1923 photograph.	

Year: 1938	**Scale:** 1" = 500'	**Source:** USDA
Site Description: The Site appears similar to the 1928 photograph.		
North:	Appears similar to the 1928 photograph.	
East:	Appears similar to the 1928 photograph.	
South:	Appears similar to the 1928 photograph.	
West:	Appears similar to the 1928 photograph.	

Year: 1948	**Scale:** 1" = 500'	**Source:** USGS
Site Description: This Site appears similar to the 1938 photograph, except that the central portion of the Site is occupied by vacant land for parking.		
North:	Appears similar to the 1938 photograph, except that commercial development has expanded.	
East:	Appears similar to the 1938 photograph.	
South:	Appears similar to the 1938 photograph.	
West:	Appears similar to the 1938 photograph.	

Year: 1952	**Scale:** 1" = 500'	**Source:** USGS
Site Description: The Site appears similar to the 1948 photograph.		
North:	Appears similar to the 1948 photograph.	
East:	Appears similar to the 1948 photograph.	
South:	Appears similar to the 1948 photograph.	
West:	Appears similar to the 1948 photograph.	

Year: 1964	**Scale:** 1" = 500'	**Source:** USGS
Site Description: The Site appears similar to the 1952 photograph, except that the residences are no longer present in the northwestern portion of the Site and have been replaced by a paved surface parking lot.		
North:	Appears similar to the 1952 photograph, except that commercial development has expanded and areas farther north of the Site are under redevelopment	
East:	Appears similar to the 1952 photograph.	
South:	Appears similar to the 1952 photograph.	
West:	Appears similar to the 1952 photograph.	

Year: 1970	**Scale:** 1" = 500'	**Source:** EDR
Site Description: The Site appears similar to the 1964 photograph except that only one commercial structure is now present in the southwestern portion of the Site.		
North:	Appears similar to the 1964 photograph, except that commercial development has expanded.	
East:	Appears similar to the 1964 photograph.	
South:	Appears similar to the 1964 photograph, except that commercial development has expanded.	
West:	Appears similar to the 1964 photograph.	

Year: 1977	**Scale:** 1" = 500'	**Source:** EDR
Site Description: The Site appears similar to the 1970 photograph.		
North:	Appears similar to the 1970 photograph.	
East:	Appears similar to the 1970 photograph.	
South:	Appears similar to the 1970 photograph.	
West:	Appears similar to the 1970 photograph.	

Year: 1981	**Scale:** 1" = 500'	**Source:** EDR
Site Description: The Site appears similar to the 1977 photograph.		
North:	Appears similar to the 1977 photograph.	
East:	Appears similar to the 1977 photograph.	
South:	Appears similar to the 1977 photograph.	
West:	Appears similar to the 1977 photograph.	

Year: 1989	**Scale:** 1" = 500'	**Source:** USDA
Site Description: The Site appears similar to the 1981 photograph.		
North:	Appears similar to the 1981 photograph.	
East:	Appears similar to the 1981 photograph.	
South:	Appears similar to the 1981 photograph.	
West:	Appears similar to the 1981 photograph.	

Year: 1994	**Scale:** 1" = 500'	**Source:** USGS/DOQQ
Site Description: The Site appears similar to the 1989 photograph.		
North:	Appears similar to the 1989 photograph.	
East:	Appears similar to the 1989 photograph.	
South:	Appears similar to the 1989 photograph.	
West:	Appears similar to the 1989 photograph.	

Year: 2002	**Scale:** 1" = 500'	**Source:** USDA
Site Description: The Site appears similar to the 1994 photograph.		
North:	Appears similar to the 1994 photograph.	
East:	Appears similar to the 1994 photograph.	
South:	Appears similar to the 1994 photograph.	
West:	Appears similar to the 1994 photograph.	

Year: 2005	**Scale:** 1" = 500'	**Source:** USDA/NAIP
Site Description: The Site appears similar to the 2002 photograph.		
North:	Appears similar to the 2002 photograph.	
East:	Appears similar to the 2002 photograph.	
South:	Appears similar to the 2002 photograph.	
West:	Appears similar to the 2002 photograph.	

Year: 2009	**Scale:** 1" = 500'	**Source:** USDA/NAIP
Site Description: The Site appears similar to the 2005 photograph.		
North:	Appears similar to the 2005 photograph.	
East:	Appears similar to the 2005 photograph.	
South:	Appears similar to the 2005 photograph.	
West:	Appears similar to the 2005 photograph.	

Year: 2012	**Scale:** 1" = 500'	**Source:** USDA/NAIP
Site Description: The Site appears similar to the 2009 photograph.		
North:	Appears similar to the 2009 photograph.	
East:	Appears similar to the 2009 photograph.	
South:	Appears similar to the 2009 photograph.	
West:	Appears similar to the 2009 photograph.	

Year: 2016	**Scale:** 1" = 500'	**Source:** USDA/NAIP
Site Description: The Site appears similar to the 2012 photograph.		
North:	Appears similar to the 2012 photograph.	
East:	Appears similar to the 2012 photograph.	
South:	Appears similar to the 2012 photograph.	
West:	Appears similar to the 2012 photograph.	

5.5.2 Sanborn Maps

Northgate reviewed Sanborn fire insurance maps for the Site obtained from EDR for the years 1906, 1919, 1950, 1953, 1954, 1957, 1960, 1961, 1964, 1965, 1966, 1968, 1969, and 1970. A copy of the Sanborn Maps are provided in Appendix G (EDR, 2019e). Information from the Sanborn maps is summarized below.

1906:	Two dwellings and storage structures are mapped on the central portion of the Site. A small structure occupied by a church Sunday school is mapped in the northwestern corner of the Site. The remainder of the Site is mapped as vacant land.
North:	Reservoir Street followed by unmapped areas.
East:	Vacant land followed by the intersection of Reservoir Street and Sunset Boulevard followed by unmapped areas.
South:	Sunset Boulevard followed by primarily vacant land with a few scattered dwellings.
West:	Primarily vacant land with one dwelling followed by North Alvarado Street then vacant land with a few scattered residences.

1919:	The Site is not mapped.
North:	Reservoir Street followed by primarily vacant land with scattered dwellings.
East:	Unmapped area.
South:	Unmapped area.
West:	Unmapped area.

1950:	Four dwellings and two automobile garages are mapped in the northwestern portion of the Site. The southwestern portion of the Site is developed with two commercial structures occupied by a furniture store, a restaurant, and two stores. The central portion of the Site is occupied by a surface parking lot. The eastern portion of the Site is developed with a commercial structure occupied by a restaurant.
North:	Reservoir Street followed by residential development and a church.
East:	An automobile service facility with a gasoline service station followed by the intersection of Reservoir Street and Sunset Boulevard then commercial development.
South:	Sunset Boulevard followed by residential development and limited commercial development including a machine shop to the southeast of the Site.
West:	Commercial development including a post office and three stores, apartment buildings, a church, and commercial development followed by North Alvarado Street then additional residential and commercial development.

1953:	The Site appears similar to the 1950 map.
North:	Appears similar to the 1950 map.
East:	Appears similar to the 1950 map except that the gasoline service station is no longer mapped at the automobile repair facility adjacent to the east of the Site.
South:	Appears similar to the 1950 map.
West:	Appears similar to the 1950 map, except that the stores are now shown as a paint store.

1954:	The Site appears similar to the 1953 map, except that the residences are no longer mapped in the northwestern potion of the Site.
North:	Unmapped area.
East:	Appears similar to the 1953 map.
South:	Appears similar to the 1953 map.
West:	Appears similar to the 1953 map.

1957:	The Site appears similar to the 1954 map.
North:	Appears similar to the 1953 map.
East:	Appears similar to the 1954 map.
South:	Appears similar to the 1954 map.
West:	Appears similar to the 1954 map.

1960:	The Site appears similar to the 1957 map, except that the commercial structure in the southwestern portion of the Site is now occupied by offices.
North:	Appears similar to the 1957 map.
East:	Appears similar to the 1957 map.
South:	Appears similar to the 1957 map.
West:	Appears similar to the 1957 map.

1961:	The Site is not mapped.
North:	Appears similar to the 1957 map.
East:	Unmapped area.
South:	Unmapped area.
West:	Unmapped area followed by residential and commercial development.

1964:	The Site appears similar to the 1960 map.
North:	Reservoir Street followed by unmapped areas.
East:	Appears similar to the 1960 map.
South:	Appears similar to the 1960 map.
West:	Appears similar to the 1960 map, except that the commercial structure identified as a paint store is not occupied by a store.

1965:	The Site appears similar to the 1964 map.
North:	Appears similar to the 1964 map.
East:	Appears similar to the 1964 map.
South:	Appears similar to the 1964 map.
West:	Appears similar to the 1964 map.

1966:	The Site is not mapped.
North:	Appears similar to the 1961 map.
East:	Unmapped area.
South:	Unmapped area.
West:	Unmapped area followed by residential and commercial development.

1968:	The Site appears similar to the 1964 map.
North:	Appears similar to the 1966 map.
East:	Appears similar to the 1964 map.
South:	Appears similar to the 1964 map.
West:	Appears similar to the 1964 map.

1969:	The Site is not mapped
North:	Appears similar to the 1968 map.
East:	Unmapped area.
South:	Unmapped area.
West:	Unmapped area followed by residential and commercial development.

1970:	The Site appears similar to the 1968 map.
North:	Appears similar to the 1969 map.
East:	Appears similar to the 1968 map.
South:	Appears similar to the 1968 map.
West:	Appears similar to the 1968 map.

5.5.3 Topographic Maps

Northgate reviewed historic topographic maps for the Site obtained from EDR for the years 1894, 1896, 1898, 1900, 1902, 1920, 1921, 1928, 1953, 1966, 1972, 1981, 1991/1994, and 2012. Copies of the topographic maps are provided in Appendix H (EDR, 2019f). Information from the topographic maps is summarized below.

Quadrangle:	Los Angeles	**Scale:** 1:62,500	**Series:** 15 Minute
1894:	The Site is shown as vacant land. Elysian Park is mapped to the north and east of the Site and a railroad followed by Echo Lake is mapped to the South of the Site followed by a grid of streets and residential development. The Los Angeles River and a railroad are mapped farther north of the Site beyond Elysian Park and several streams are mapped to the north and west of the Site.		
Quadrangle:	Santa Monica/Pasadena	**Scale:** 1:62,500	**Series:** 15 Minute
1896:	The Site and vicinity appear similar to the 1894 map.		
Quadrangle:	Santa Monica	**Scale:** 1:62,500	**Series:** 15 Minute
1898:	The Site and vicinity appear similar to the 1896 map.		
Quadrangle:	Pasadena/Los Angeles	**Scale:** 1:62,500	**Series:** 15 Minute
1900:	The Site and vicinity appear similar to the 1898 map.		
Quadrangle:	Santa Monica	**Scale:** 1:62,500	**Series:** 15 Minute
1902:	The Site is and vicinity appear similar to the 1900 map.		
1920:	The Site is shown as primarily vacant land with residences mapped in the northwestern portion of the Site. The vicinity is shown as mostly developed with commercial and residential structures. Echo Lake is mapped to the south of the Site and Silver Lake is mapped farther north of the Site.		

1921:	The Site and vicinity appear similar to the 1920 map.
Quadrangle: Glendale/Los Angeles	**Scale:** 1:24,000 **Series:** 7.5 Minute
1928:	The Site is mapped with three residential structures in the northwestern portion of the Site and commercial development along the southern portion of the Site. The vicinity is primarily shown as mostly developed with commercial and residential structures. Sunset Boulevard is mapped to the south of the Site.
Quadrangle: Hollywood/Los Angeles	**Scale:** 1:24,000 **Series:** 7.5 Minute
1953:	The Site and immediate vicinity are mapped as high-density urban development. The Hollywood Freeway is now mapped to the south of the Site beyond Echo Lake.
1966:	The Site and vicinity appear similar to the 1953 map, except that the Glendale freeway is mapped to the northeast of the Site and Dodgers Stadium is now mapped farther east of the Site.
1972:	The Site and vicinity appear similar to the 1966 map.
1981:	The Site and vicinity appear similar to the 1972 map.
1991/1994:	The Site and vicinity appear similar to the 1981 map.
2012:	The Site and vicinity appear similar to the 1991/1994 map.

5.5.4 City Directories

Northgate reviewed a summary of local city directory listings for the Site and nearby vicinity available at approximate five year intervals from 1924 to 2014 obtained from EDR. A copy of the EDR city directory search is provided in Appendix I (EDR, 2019g).

The eastern portion of the Site, historically listed at 1911 through 1929 Sunset Boulevard, was identified as a restaurant between about 1951 and 2014 and a liquor store between about 1951 and 1976. The southwestern portion of the Site, listed at 1931 Sunset Boulevard, was identified as a furniture store in 1951 followed by a medical office between 1962 and 2006 as well as a pharmacy between 1971 and 1990. No other listings were provided for the subject Site.

Listings in the vicinity of the Site consisted primarily of commercial development and residential development. A gasoline service station was identified approximately 235 feet to the west of the Site at 2035 Sunset Boulevard in 2000. Listings in the Site vicinity determined to be of potential environmental concern to the subject Site are described in detail in Section 5.1.2.

5.6 Interviews

5.6.1 Owner Interview

The current owner was not available for an interview during this investigation. This constitutes a data gap as defined in the ASTM Standard that could potentially impact our ability to evaluate environmental conditions at the Site.

5.6.2 Key Site Manager Interview

A key Site manager of the restaurant was not available for interview during this investigation. The on-site office manager for the Sunset Medical Building was interviewed as part of this assessment. She indicated that the facility has operated as a private medical office for many years. The office manager indicated that daily operations generate biohazardous waste from sharps for blood draws, which are discarded in specified containers that are routinely picked up each month for off-site disposal. She was not aware of any other hazardous materials that are currently or were historically used, generated, or stored at the facility.

5.6.3 User Interview

Holland provided Northgate with a previous Phase I ESA prepared for the Site Owner on November 7, 2018. Northgate's review of that report is provided in Section 5.6 below and incorporated into relevant section of this report.

5.7 Previous Reports

Northgate reviewed a previous report for the Site provided by the User as summarized below. Copies of pertinent documents and reports for the Site are included in Appendix C.

Phase I Environmental Site Assessment, Taix French Restaurant, 1911 Sunset Boulevard and 1980 and 2007 West Reservoir Street, Los Angeles, California 90026 prepared by EFI Global dated November 7, 2018 (EFI, 2018).

This Phase I ESA was performed by EFI Global (EFI) and covered the Site and the property to the north of the Site across West Reservoir Street. The results of the investigation indicated that the Site was originally developed with residential structures on the central portion of the Site in 1905 that expanded in the early 1900s to include a church Sunday school and three total residential structures. In 1911, a four-unit apartment building and a detached automobile garage structure were developed in the northwestern portion of the Site. By 1923, two additional residential structures were developed in the northwestern portion of the Site. A commercial

structure was developed in the southwestern portion of the Site in 1924. Historic occupants of this structure were identified as Sam Lee Laundry between 1939 and 1942, liquor stores between 1951 and 1967, "Matlin Stationers" in 1951, and a café between 1951 and 1962. In 1929, the residential structure on the eastern portion of the Site was demolished and the area redeveloped with a commercial structure that has been occupied by a restaurant sine development.

The remaining residential structures were demolished between about 1946 and 1965 and an additional commercial structure was constructed adjacent to the restaurant on the eastern portion of the Site, which was occupied by another restaurant. These adjacent restaurant structures were combined into a single restaurant by 1968 and a basement level was added beneath a portion of the building. The remainder of the subject Site was occupied by paved parking areas. The surrounding area is used for commercial and residential purposes.

No RECs or potential environmental business concerns were identified during this assessment. No further investigation was recommended by EFI.

Phase II Environmental Site Assessment, Sunset Property – 1911 to 1931 Sunset Boulevard, Los Angeles, California (Draft) prepared by Northgate dated February 12, 2019 (Northgate, 2019).

Northgate recently conducted a Phase II ESA at the Site that included the analysis of 27 soil samples and three soil vapor samples from drilling six borings and installing three temporary soil vapor probes at the Site. No groundwater samples were collected as part of this investigation because groundwater was not encountered in the borings at the maximum depth of 28 feet bgs.

Low concentrations of total petroleum hydrocarbons as motor oil were reported in nine shallow soil samples; however, these concentrations were below regulatory screening criteria. Several hydrocarbon-related volatile organic compounds (VOCs), including benzene, ethylbenzene, 1,2,4-trimethylbenzene, and xylenes, were also reported at concentrations below regulatory screening criteria. Detected metals were below their respective screening criteria except for arsenic and lead. With the exception of 15-foot sample collected from the north central portion of the Site, arsenic concentrations were above both the regulatory screening levels for residential and commercial land use; but were below the upper limit background concentration. Lead was also reported in shallow soil in this location at a concentration exceeding regulatory screening levels for residential land use. Elevated concentrations of lead appear to be limited to the shallow soil to no deeper than 5 feet bgs.

Several VOCs were detected in two soil vapor samples. Ethylbenzene and 1,1,2-trichloroethane concentrations exceeded the regulatory screening criteria for residential land use. 1,1,2-trichloroethane also exceeded the regulatory screening level for commercial land use. The VOC

results indicate that there does not appear to be a soil vapor issue associated with historical laundry or other uses on the Site. The 1,1,2-TCA and ethylbenzene could be related to the former automotive maintenance facility to the east of the Site or the current gas station to the west of the Site.

6.0 SITE RECONNAISSANCE

Current Site conditions were observed during a reconnaissance of the Site and near vicinity by Ms. Nicky Robinson of Northgate on February 11, 2019. Site photographs from the reconnaissance are attached at the end of this report.

6.1 Methodology and Limiting Conditions

The Site reconnaissance was performed by traversing the Site on foot and the general Site vicinity by car. The medical building was inspected on February 11, 2019. The restaurant building was inspected during a survey conducted on January 14, 2019. There were no other limiting conditions.

6.2 General Site and Vicinity Conditions

6.2.1 Site

The Site is located north of Sunset Boulevard and south of Reservoir Street in Los Angeles, California. The Site is developed with a commercial structure in the southwestern portion of the Site, occupied by a medical office, and a commercial structure on the eastern portion of the Site, occupied by a restaurant. The remainder of the Site is occupied by asphalt paved surface parking areas.

A smaller, approximate 4,000-square foot single-story slab on grade commercial structure occupied the southwestern portion of the Site. This building is occupied by a medical office. The interior of the medical office includes a lobby, multiple exam rooms, offices, restrooms, a kitchen, storage areas, and a break room. Small quantities of medical biohazardous waste, including sharps, is generated and stored in containers in each exam room. The office manager indicated that these containers are routinely picked up by an outside vendor for proper disposal. A dumpster is present outside to the north of the structure. With the exception of the biohazardous waste and small quantities of household cleaners, no hazardous wastes, materials, or chemicals were observed to be stored, generated, or used at this facility.

The eastern portion of the Site is developed with an approximate 18,429-square foot commercial structure occupied by a restaurant. This restaurant was previously observed on January 14, 2019. This structure is slab on grade construction that includes a partial basement beneath the northwestern portion of the building. The interior of the structure includes several dining areas, restrooms, a kitchen, and storage areas. The basement is primarily utilized for the storage of furniture and beverages. The restaurant operations generate waste oil and grease that are handled and containerized by the facility. An enclosure for the facility's dumpsters is present outside the

northern portion of the structure. The remainder of the Site is occupied by asphalt paved surface parking areas. De minimis staining is present throughout the parking areas.

6.2.2 Site Vicinity

The Site is bordered to the north by Reservoir Street followed by commercial and residential development. To the east, the Site is bordered by a commercial restaurant followed by the intersection of Sunset Boulevard and Reservoir Street followed by commercial development. Sunset Boulevard followed by commercial development borders the Site to the south. The Site is bordered to the west by a library then a gasoline service station and commercial development.

7.0 PHASE I ESA CONCLUSIONS AND RECOMMENDATIONS

This section of the report presents the results of a Phase I ESA performed at the Sunset Property located in the City of Los Angeles, California. The purpose of the investigation is to identify the potential presence of RECs at the Site.

A REC refers to the presence or likely presence of any hazardous substances or petroleum products in, on, or at a property: due to release to the environment; under conditions indicative of a release to the environment; or under conditions that pose a material threat of a future release to the environment. The following RECs were identified during the course of this assessment:

- Northgate did not identify any RECs during the course of this assessment.

A Controlled Recognized Environmental Condition (CREC) refers to a REC resulting from a past release of hazardous substances or petroleum products that has been addressed to the satisfaction of the applicable regulatory authority, with hazardous substances or petroleum products allowed to remain in place subject to the implementation of required controls. The following was identified during the course of this assessment:

- Northgate did not identify any CRECs during the course of this assessment.

An HREC refers to a past release of any hazardous substances or petroleum products that has occurred in connection with the property and has been addressed to the satisfaction of the applicable regulatory authority or meeting unrestricted use criteria established by a regulatory authority, without subjecting the property to any required controls. The following HRECs were identified during the course of this assessment:

- Northgate did not identify any HRECs during the course of this assessment.

A business environmental risk is defined by ASTM E 1527-13 as a risk which can have a material environmental or environmentally-driven impact on the business associated with the current or planned use of a parcel of commercial real estate, not necessarily limited to those environmental issues required to be investigated in this practice. Consideration of business environmental risk issues may involve addressing one or more non-scope considerations. Our review identified the following potential business environmental risks:

- Northgate's review of regional environmental conditions indicates that the property immediately adjacent to the Site on the east was occupied by a gasoline service station and/or an automotive repair facility from the 1920s through the 1970s. Although there are no documented releases at the service station property, the long history of chemical use and the close proximity of the property indicate a potential for impacts to soil, soil vapor, or groundwater quality at the subject Site.

- Northgate's review also indicates the presence of a significant gasoline release at an off-Site property located about 275 feet southwest (cross-gradient) of the Site. The high levels of contamination (up to six feet of LNAPL) and the absence of full downgradient evaluation of the extent of contamination from the property indicates a potential for impacts to soil vapor or groundwater quality at the subject Site.
- A laundry facility was historically present on the Site in the 1940s. No documented hazardous chemical use or release has been identified at the facility. In Northgate's opinion, historic Site occupancy by a laundry facility represents a potential risk of impact to soil, soil vapor, or groundwater quality at the Site; however, the results of the Phase II ESA indicated that there does not appear to be a soil vapor issue associated with historical laundry (or any other uses) on the Site.

Given the redevelopment plans for the subject Site, Northgate conducted a concurrent Phase II ESA to evaluate potential impacts to soil and soil vapor related to the identified business environmental risks. The VOC results indicate that there does not appear to be a soil vapor issue associated with historical laundry or other uses on the Site; however, the 1,1,2-TCA and ethylbenzene could be related to the former automotive maintenance facility to the east of the Site or the current gas station to the west of the Site.

8.0 REFERENCES

California Department of Health Services (DHS), 2010. *California Indoor Radon Levels Sorted by Zip Code*. Online address: http://www.cdph.ca.gov/healthinfo/environhealth/Pages/Radon.aspx. Updated March 28.

Department of Toxic Substances Control (DTSC), 2001. *Final Guidance for the Evaluation and Mitigation of Subsurface Vapor Intrusion to Indoor Air (Vapor Intrusion Guidance)*, Department of Toxic Substances Control, California Environmental Protection Agency, October 2001.

EFI Global (EFI), 2018. *Phase I Environmental Site Assessment Report, Taix French Restaurant, 1911 Sunset Boulevard and 1980 and 2007 West Reservoir Street, Los Angeles, California.* November 7.

Environmental Data Resources, Inc. (EDR), 2019a. *The EDR Environmental Lien and AUL Search, Sunset Property, 1911 Sunset Boulevard, CA 90026*. February 6.

_____, 2019b. *The EDR Radius Map™ Report with GeoCheck®, Sunset Property, 1911 Sunset Boulevard, CA 90026*. February 5.

_____, 2019c. *EDR Vapor Encroachment Screen, Sunset Property, 1911 Sunset Boulevard, CA 90026*. February 8.

_____, 2019d. *The EDR Aerial Photo Decade Package, Sunset Property, 1911 Sunset Boulevard, CA 90026*. February 5.

_____, 2019e. *Certified Sanborn® Map Report, Sunset Property, 1911 Sunset Boulevard, CA 90026*. February 5.

_____, 2019f. *The EDR Historical Topographic Map Report, Sunset Property, 1911 Sunset Boulevard, CA 90026*. February 5.

_____, 2019g. *The EDR-City Directory Abstract, Sunset Property, 1911 Sunset Boulevard, CA 90026*. February 11.

Evista, 2019a. *Limited Asbestos and Lead Inspection, Taix Restaurant, 1911 Sunset Boulevard, Los Angeles, California 90026*. February 13.

_____, 2019b. *Hazardous Materials Inventory Report, Taix Restaurant, 1911 Sunset Boulevard, Los Angeles, California 90026. February 13*.

_____, 2019c. *Limited Asbestos and Lead Inspection, Park Sunset Medical Building, 1931 Sunset Boulevard, Los Angeles, California 90026*. February 13.

_____, 2019d. *Hazardous Materials Inventory Report, Park Sunset Medical Building, 1931 Sunset Boulevard, Los Angeles, California 90026*. February 13.

Federal Emergency Management Agency (FEMA), 2008. *Flood Insurance Rate Map (FIRM) #06037C16104F for Los Angeles, California*. Revised September 26.

Los Angeles County Regional Water Quality Control Board (LARWQCB), 1996. *Interim Site Assessment & Cleanup Guidebook.* May.

Northgate Environmental Management, Inc. (Northgate) 2018. *Proposal for Phase II Site Assessment, Sunset and Reservoir Property – 1911 Sunset Boulevard and 1980 and 2007 West Reservoir Street, Los Angeles, California*. December 13.

_____, 2019. *Phase II Environmental Site Assessment, Reservoir Property – 1980 and 2007 West Reservoir Street, Los Angeles, California (Draft).* February 12.

TRC, 2017. *Work Plan for Additional Assessment and Remedial Testing, Hollywood Cleaners, 1157 Echo Park Avenue, Los Angeles, California, RWQCB Case #2048E00.* March 21.

9.0 ENVIRONMENTAL PROFESSIONAL STATEMENT

I declare that, to the best of my professional knowledge and belief, I meet the definition of Environmental Professional as defined in §312.10 of 40 CFR 312, and I have the specific qualifications based on education, training, and experience to assess a property of the nature, history, and setting of the subject property. I have developed and performed the all appropriate inquiries in conformance with the standards and practices set forth in 40 CFR Part 312.

Nicky G. Robinson, PE
Project Engineer

Derrick S. Willis
Principal

Qualifications of the Environmental Professionals are provided in Appendix J.

FIGURES

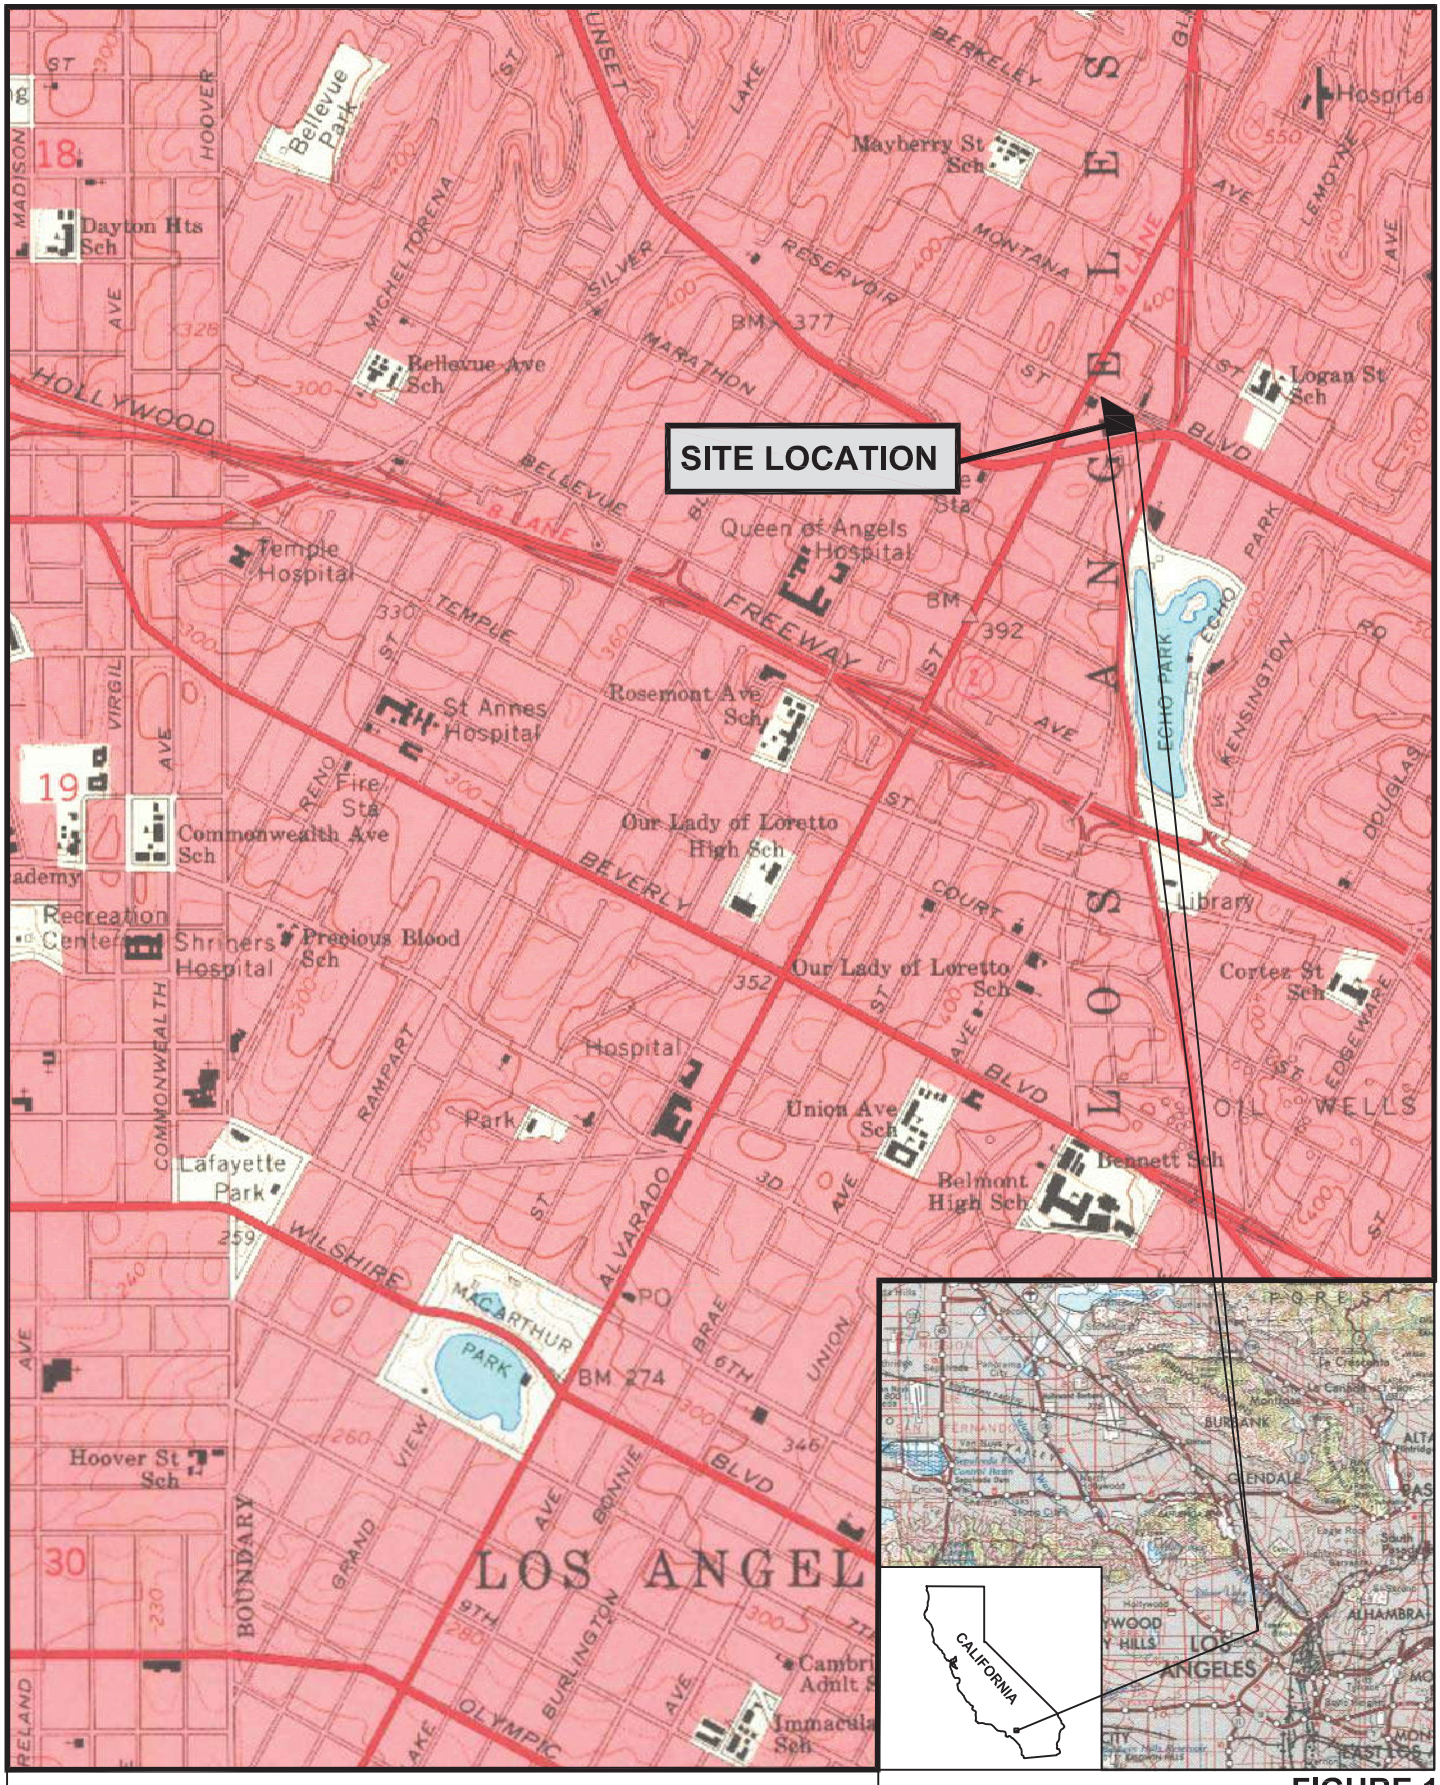

FIGURE 1
Site Location Map

Phase I Environmental Site Assessment
Sunset Property
1911 and 1931 Sunset Boulevard
Los Angeles, California

northgate environmental management, inc.

Project No. 2047.17

LEGEND:

SITE BOUNDARY

N

0 50 100

Scale □Feet□

FIGURE 2
Site Map

Phase I Environmental Site Assessment
Sunset Property
1911 and 1931 Sunset Boulevard
Los Angeles, California

northgate environmental management, inc.

Project No. 2047.17

LEGEND

- Site Boundary
- B9 — Soil Boring Location
- B2 — Soil Boring with grab-groundwater and temporary soil vapor probes

0 25 50
Scale (Feet)

N

FIGURE 3
Boring Location Map

Phase I Environmental Site Assessment
Sunset Property
1911 and 1913 Sunset Boulevard
Los Angeles, California

northgate environmental management, inc.

Project No. 2047.17

SITE PHOTOGRAPHS

1. View of the Site from across Sunset Boulevard - view facing northeast.

2. View of the Site from across Sunset Boulevard – view facing north.

3. View of the Site from across Sunset Boulevard – view facing north.

4. Entrance to the Site from Sunset Boulevard and the restaurant on the eastern portion of the Site – view facing northeast.

5. View of the Site and the medical building on the southwestern portion from across Sunset Boulevard – view facing north.

6. Entrance to the Site and parking lot in the central portion of the Site – view facing northwest.

7. Lobby in the interior of the medical office building on the southwestern portion of the Site.

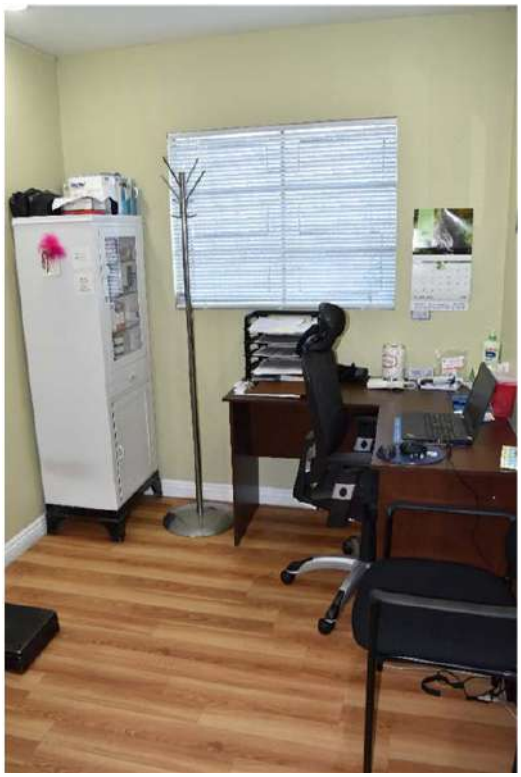

8. Typical exam room in the medical office on the southwestern portion of the Site.

9. Typical biohazardous waste collection container in each exam room of the medical office in the southwestern portion of the Site.

10. Household cleaning supplies stored in the kitchen at the medical office building on the southwestern portion of the Site.

11. Typical storage area in the medical office building on the southwestern portion of the Site.

12. Cleaning supplies stored in the medical office building on the southwestern portion of the Site.

13. Storage area in the basement of the restaurant structure on the eastern portion of the Site.

14. Storage area in the basement of the restaurant structure on the eastern portion of the Site.

15. Dumpster enclosure outside of the northern portion of the restaurant structure on the eastern portion of the Site.

16. Surface parking lot in the central and northwestern portions of the Site – view facing northwest.

17. Surface parking lot in the central and northwestern portions of the Site – view facing west.

18. Surface parking lot in the central and northwestern portions of the Site – view facing south.

19. West Reservoir Street followed by a residential development, a parking lot, and commercial development to the north of the Site – view facing north.

20. Commercial development occupied by a bar followed by the intersection of Sunset Boulevard and West reservoir Street then commercial development to the east of the Site – view facing east.

21. Sunset Boulevard followed by residential and commercial development to the south of the Site – view facing south.

22. A library followed by a gasoline service station and additional commercial development and North Alvarado Street to the west of the Site – view facing northwest.

APPENDIX A

TITLE REPORT AND EDR ENVIRONMENTAL LIEN AND AUL SEARCH REPORT

Sunset Property
1911 Sunset Boulevard
Los Angeles, CA 90026

Inquiry Number: 5553210.7
February 06, 2019

EDR Environmental Lien and AUL Search

Environmental Data Resources Inc

6 Armstrong Road
Shelton, CT 06484
800.352.0050
www.edrnet.com

EDR Environmental Lien and AUL Search

The EDR Environmental Lien and AUL Search Report provides results from a search of available current land title records for environmental cleanup liens and other activity and use limitations, such as engineering controls and institutional controls.

A network of professional, trained researchers, following established procedures, uses client supplied address information to:

- search for parcel information and/or legal description;
- search for ownership information;
- research official land title documents recorded at jurisdictional agencies such as recorders' offices, registries of deeds, county clerks' offices, etc.;
- access a copy of the deed;
- search for environmental encumbering instrument(s) associated with the deed;
- provide a copy of any environmental encumbrance(s) based upon a review of key words in the instrument(s) (title, parties involved, and description); and
- provide a copy of the deed or cite documents reviewed.

Thank you for your business.
Please contact EDR at 1-800-352-0050
with any questions or comments.

Disclaimer - Copyright and Trademark Notice

This Report contains certain information obtained from a variety of public and other sources reasonably available to Environmental Data Resources, Inc. It cannot be concluded from this Report that coverage information for the target and surrounding properties does not exist from other sources. **NO WARRANTY EXPRESSED OR IMPLIED, IS MADE WHATSOEVER IN CONNECTION WITH THIS REPORT. ENVIRONMENTAL DATA RESOURCES, INC. SPECIFICALLY DISCLAIMS THE MAKING OF ANY SUCH WARRANTIES, INCLUDING WITHOUT LIMITATION, MERCHANTABILITY OR FITNESS FOR A PARTICULAR USE OR PURPOSE. ALL RISK IS ASSUMED BY THE USER. IN NO EVENT SHALL ENVIRONMENTAL DATA RESOURCES, INC. BE LIABLE TO ANYONE, WHETHER ARISING OUT OF ERRORS OR OMISSIONS, NEGLIGENCE, ACCIDENT OR ANY OTHER CAUSE, FOR ANY LOSS OR DAMAGE, INCLUDING, WITHOUT LIMITATION, SPECIAL, INCIDENTAL, CONSEQUENTIAL, OR EXEMPLARY DAMAGES. ANY LIABILITY ON THE PART OF ENVIRONMENTAL DATA RESOURCES, INC. IS STRICTLY LIMITED TO A REFUND OF THE AMOUNT PAID FOR THIS REPORT.** Purchaser accepts this Report "AS IS". Any analyses, estimates, ratings, environmental risk levels or risk codes provided in this Report are provided for illustrative purposes only, and are not intended to provide, nor should they be interpreted as providing any facts regarding, or prediction orforecast of, any environmental risk for any property. Only a Phase I Environmental Site Assessment performed by an environmental professional can provide information regarding the environmental risk for any property. Additionally, the information provided in this Report is not to be construed as legal advice.

Copyright 2017 by Environmental Data Resources, Inc. All rights reserved. Reproduction in any media or format, in whole or in part, of any report or map of Environmental Data Resources, Inc. or its affiliates is prohibited without prior written permission.

EDR and its logos (including Sanborn and Sanborn Map) are trademarks of Environmental Data Resources, Inc. or its affiliates. All other trademarks used herein are the property of their respective owners.

EDR Environmental Lien and AUL Search

TARGET PROPERTY INFORMATION

ADDRESS

1911 Sunset Boulevard
Sunset Property
Los Angeles, CA 90026

ENVIRONMENTAL LIEN

Environmental Lien: Found ☐ Not Found ☒

OTHER ACTIVITY AND USE LIMITATIONS (AULs)

AULs: Found ☐ Not Found ☒

RESEARCH SOURCE

Source 1:

LA Recorder
Los Angeles, CA

PROPERTY INFORMATION

Deed 1:

Type of Deed:	deed
Title is vested in:	Michael & Karri Taix Trustees
Title received from:	Michael & Karri Taix
Deed Dated	2/24/2016
Deed Recorded:	3/14/2016
Book:	NA
Page:	na
Volume:	na
Instrument:	na
Docket:	NA
Land Record Comments:	
Miscellaneous Comments:	
Legal Description:	See Exhibit
Legal Current Owner:	Michael & Karri Taix Trustees
Parcel # / Property Identifier:	5404-001-034
Comments:	See Exhibit

Deed Exhibit 1

This page is part of your document - DO NOT DISCARD

20160273263

Recorded/Filed in Official Records
Recorder's Office, Los Angeles County,
California

03/14/16 AT 08:00AM

Pages:
0005

FEES:	31.00
TAXES:	0.00
OTHER:	0.00
PAID:	31.00

LEADSHEET

201603140190004

00011820185

007430493

SEQ:
09

DAR - Title Company (Hard Copy)

THIS FORM IS NOT TO BE DUPLICATED

T94

Commonwealth Land Title Company

RECORDING REQUESTED BY
When Recorded Mail To:

Holland & Knight LLP
400 S. Hope Street, 8th Floor
Los Angeles, CA 90071
Attn.: Jonathan H. Park, Esq.

Mail Tax Statements To:

Michael Taix
1911 Sunset Blvd.
Los Angeles, CA 90026

08012776-09

APN: 5404-001-034

2

03/14/2016
20160273263

TRUST TRANSFER DEED

The undersigned grantor declares: Documentary Transfer Tax is $0.00. This conveyance transfers an interest into or out of a Living Trust, R & T 11930. This conveyance is to/from a revocable trust, and pursuant to R & T Section 62(d)(2), does not constitute a change in ownership and does not subject the property to reassessment.

FOR NO MONETARY CONSIDERATION, Michael Taix and Karri Taix, husband and wife as community property.

HEREBY GRANTS TO: Michael Taix and Karri Taix, as Trustees of the Michael and Karri Taix Family Trust, dated December 19, 2014

all of their right, title, and interest in and to that certain real property located in the County of Los Angeles, State of California, described as:

LEGAL DESCRIPTION ATTACHED HERETO AS EXHIBIT "A" AND INCORPORATED HEREIN BY THIS REFERENCE.

(Commonly known as: 1980 Reservoir Street, Los Angeles, CA 90026)

Dated: February 24, 2016

Michael Taix

Dated: February 24, 2016

Karri Taix

The notary acknowledgment for the above signature(s) appears on a separate sheet which is attached to this DEED and incorporated herein by reference.

96

A notary public or other officer completing this certificate verifies only the identity of the individual who signed the document to which this certificate is attached, and not the truthfulness, accuracy, or validity of that document.

3

STATE OF CALIFORNIA)
)SS
COUNTY OF LOS ANGELES)

A Notary Public or other officer completing this certificate verifies only the identity of the individual who signed the document to which this certificate is attached, and not the truthfulness, accuracy, or validity of that document.

On 2-24-2016, before me, Tammy Luther, notary public, personally appeared MICHAEL TAIX, who proved to me on the basis of satisfactory evidence to be the person whose name is subscribed to the within instrument and acknowledged to me that he/she/they executed the same in his/her/their authorized capacity(ies), and that by his/her/their signature(s) on the instrument the person(s), or the entity upon behalf of which the person(s) acted, executed the instrument.

I certify under penalty of perjury under the laws of the State of California that the foregoing paragraph is true and correct.

WITNESS my hand and official seal.

TAMMY LUTHER
Commission # 1991247
Notary Public - California
Los Angeles County
My Comm. Expires Oct 13, 2016

Tammy Luther
Notary Public

A notary public or other officer completing this certificate verifies only the identity of the individual who signed the document to which this certificate is attached, and not the truthfulness, accuracy, or validity of that document.

STATE OF CALIFORNIA)
)SS
COUNTY OF LOS ANGELES)

A Notary Public or other officer completing this certificate verifies only the identity of the individual who signed the document to which this certificate is attached, and not the truthfulness, accuracy, or validity of that document.

On 2-24-2016, before me, Tammy Luther, notary public, personally appeared KARRI TAIX, who proved to me on the basis of satisfactory evidence to be the person whose name is subscribed to the within instrument and acknowledged to me that he/she/they executed the same in his/her/their authorized capacity(ies), and that by his/her/their signature(s) on the instrument the person(s), or the entity upon behalf of which the person(s) acted, executed the instrument.

I certify under penalty of perjury under the laws of the State of California that the foregoing paragraph is true and correct.

WITNESS my hand and official seal.

TAMMY LUTHER
Commission # 1991247
Notary Public - California
Los Angeles County
My Comm. Expires Oct 13, 2016

Tammy Luther
Notary Public

EXHIBIT "A"
LEGAL DESCRIPTION

4

All that certain real property situated in the County of Los Angeles, State of California, described as follows:

Parcel 1:

The Southerly 140 feet of Lot 4 of Lake Side Tract, in the City of Los Angeles, County of Los Angles, State of California, as per Map recorded in Book 6 Page 42 of Maps, in the Office of the County recorder of said County.

Parcel 2:

Lot 3 of the Lake Side Tract, in the City of Los Angeles, County of Los Angles, State of Los Angles, State of California, as per Map recorded in Book 6 Page 42 of Maps, in the Office of the County recorder of said County.

Except that portion thereof described as follows:

Beginning at a point in the Northeasterly line of said Lot, distant Northwesterly thereon, 12 feet 10 inches from the Northeasterly corner of said Lot; thence Southerly parallel with the Westerly line of said Lot, a distance of 28 feet; thence Westerly parallel with the Southerly line of said Lot, a distance of 40 feet to said Westerly line: thence Northerly along said Westerly line, 60.20 feet to the Northwesterly corner of said Lot; thence Southeasterly along the Northeasterly line thereof, 52.31 feet, More or less, to the point of beginning.

Parcel 3:

Lot 2 of the Lake Side Tract, in the City of Los Angeles, County of Los Angles, State of California, as per Map recorder in Book 6 Page 42 of Maps, in the Office of the County recorder of said County.

Also that portion of Lot 1 of said Tract, described as follows:

Beginning at the Southwest corner of said Lot; thence Easterly along the Southerly line thereof, 50 feet; thence Northerly parallel with the West line of said Lot to the Southerly line of Reservoir Street; thence Northwesterly along said line to the most Northerly corner of said Lot; thence Southerly along the Westerly line of said Lot to the point of beginning.

Parcel 4:

5

Lots 4 and 5A of Lake Side Tract, in the City of Los Angeles, County of Los Angeles, State of California, as per Map recorded in Book 6 Page 42 of Maps, in the Office of the County recorder of said County.

Except the South 140 feet of said Lot 4.

Parcel 5:

That portion of Lot 3 of said Lake Side Tract described as follows:

Beginning at a point in the Northeasterly Line of said Lot, distant Northwesterly thereon 12 feet and 10 inches from the Northeasterly Corner of said Lot; thence Southerly parallel with the Westerly line of said Lot, 28 feet; thence Westerly parallel with the Southerly line of said Lot, 40 feet to the Westerly line of said Lot; thence Northerly along the Westerly line of said Lot, 60.20 feet to the Northwesterly corner of said Lot; thence Southeasterly along the Northwesterly line of said Lot 52.31 feet more or less, to the point of beginning.

APPENDIX B

THE EDR RADIUS MAP™ REPORT WITH GEOCHECK®

Sunset Property
1911 Sunset Boulevard
Los Angeles, CA 90026

Inquiry Number: 5553210.2s
February 05, 2019

The EDR Radius Map™ Report with GeoCheck®

6 Armstrong Road, 4th floor
Shelton, CT 06484
Toll Free: 800.352.0050
www.edrnet.com

TABLE OF CONTENTS

SECTION	PAGE
Executive Summary	ES1
Overview Map	2
Detail Map	3
Map Findings Summary	4
Map Findings	9
Orphan Summary	197
Government Records Searched/Data Currency Tracking	GR-1

GEOCHECK ADDENDUM

Physical Setting Source Addendum	A-1
Physical Setting Source Summary	A-2
Physical Setting Source Map	A-9
Physical Setting Source Map Findings	A-10
Physical Setting Source Records Searched	PSGR-1

Thank you for your business.
Please contact EDR at 1-800-352-0050
with any questions or comments.

Disclaimer - Copyright and Trademark Notice

This Report contains certain information obtained from a variety of public and other sources reasonably available to Environmental Data Resources, Inc. It cannot be concluded from this Report that coverage information for the target and surrounding properties does not exist from other sources. **NO WARRANTY EXPRESSED OR IMPLIED, IS MADE WHATSOEVER IN CONNECTION WITH THIS REPORT. ENVIRONMENTAL DATA RESOURCES, INC. SPECIFICALLY DISCLAIMS THE MAKING OF ANY SUCH WARRANTIES, INCLUDING WITHOUT LIMITATION, MERCHANTABILITY OR FITNESS FOR A PARTICULAR USE OR PURPOSE. ALL RISK IS ASSUMED BY THE USER. IN NO EVENT SHALL ENVIRONMENTAL DATA RESOURCES, INC. BE LIABLE TO ANYONE, WHETHER ARISING OUT OF ERRORS OR OMISSIONS, NEGLIGENCE, ACCIDENT OR ANY OTHER CAUSE, FOR ANY LOSS OF DAMAGE, INCLUDING, WITHOUT LIMITATION, SPECIAL, INCIDENTAL, CONSEQUENTIAL, OR EXEMPLARY DAMAGES. ANY LIABILITY ON THE PART OF ENVIRONMENTAL DATA RESOURCES, INC. IS STRICTLY LIMITED TO A REFUND OF THE AMOUNT PAID FOR THIS REPORT.** Purchaser accepts this Report "AS IS". Any analyses, estimates, ratings, environmental risk levels or risk codes provided in this Report are provided for illustrative purposes only, and are not intended to provide, nor should they be interpreted as providing any facts regarding, or prediction or forecast of, any environmental risk for any property. Only a Phase I Environmental Site Assessment performed by an environmental professional can provide information regarding the environmental risk for any property. Additionally, the information provided in this Report is not to be construed as legal advice.

Copyright 2018 by Environmental Data Resources, Inc. All rights reserved. Reproduction in any media or format, in whole or in part, of any report or map of Environmental Data Resources, Inc., or its affiliates, is prohibited without prior written permission.

EDR and its logos (including Sanborn and Sanborn Map) are trademarks of Environmental Data Resources, Inc. or its affiliates. All other trademarks used herein are the property of their respective owners.

EXECUTIVE SUMMARY

A search of available environmental records was conducted by Environmental Data Resources, Inc (EDR). The report was designed to assist parties seeking to meet the search requirements of EPA's Standards and Practices for All Appropriate Inquiries (40 CFR Part 312), the ASTM Standard Practice for Environmental Site Assessments (E 1527-13), the ASTM Standard Practice for Environmental Site Assessments for Forestland or Rural Property (E 2247-16), the ASTM Standard Practice for Limited Environmental Due Diligence: Transaction Screen Process (E 1528-14) or custom requirements developed for the evaluation of environmental risk associated with a parcel of real estate.

TARGET PROPERTY INFORMATION

ADDRESS

1911 SUNSET BOULEVARD
LOS ANGELES, CA 90026

COORDINATES

Latitude (North):	34.0783630 - 34° 4' 42.10''
Longitude (West):	118.2616900 - 118° 15' 42.08''
Universal Tranverse Mercator:	Zone 11
UTM X (Meters):	383586.6
UTM Y (Meters):	3771368.2
Elevation:	410 ft. above sea level

USGS TOPOGRAPHIC MAP ASSOCIATED WITH TARGET PROPERTY

Target Property Map:	5630741 HOLLYWOOD, CA
Version Date:	2012
East Map:	5630795 LOS ANGELES, CA
Version Date:	2012

AERIAL PHOTOGRAPHY IN THIS REPORT

Portions of Photo from:	20140515, 20140513
Source:	USDA

MAPPED SITES SUMMARY

Target Property Address:
1911 SUNSET BOULEVARD
LOS ANGELES, CA 90026

Click on Map ID to see full detail.

MAP ID	SITE NAME	ADDRESS	DATABASE ACRONYMS	RELATIVE ELEVATION	DIST (ft. & mi.) DIRECTION
A1	LES FRERES TAIX, INC	1911 SUNSET BLVD	EMI		TP
A2	ARBITER COWAN BELLER	1931 SUNSET BLVD	HAZNET	Higher	1 ft.
A3	LEE SAM	1925 S SUNSET BLVD	EDR Hist Cleaner	Higher	20, 0.004, SSW
A4	MC KINSTRY JACK	2005 S SUNSET BLVD	EDR Hist Auto	Higher	21, 0.004, WSW
A5	PERKINS R C	1901 S SUNSET BLVD	EDR Hist Auto	Lower	26, 0.005, ESE
A6	DOLBIER W R	1920 S SUNSET BLVD	EDR Hist Auto	Lower	61, 0.012, SSE
B7	BERGERON ARTH	2021 S SUNSET BLVD	EDR Hist Auto	Higher	156, 0.030, WSW
B8	ARCO DEL TRIUNFO	2002 W SUNSET BLVD	EDR Hist Auto	Higher	169, 0.032, SSW
B9	CACERES CHEVRON	2035 W SUNSET BLVD	SWEEPS UST, HIST UST, CA FID UST	Higher	235, 0.045, WSW
B10	CACERES CHEVRON	2035 W SUNSET BLVD	HIST UST	Higher	235, 0.045, WSW
B11	CHEVRON STATION #9-0	2035 W SUNSET BLVD	UST	Higher	235, 0.045, WSW
B12	SUNSET 76	2035 W SUNSET BLVD	EDR Hist Auto	Higher	235, 0.045, WSW
B13	90953	2035 W SUNSET BLVD	HIST UST	Higher	235, 0.045, WSW
B14	SUNSET-EAST CAR WASH	2040 W SUNSET BLVD	EDR Hist Auto	Higher	270, 0.051, SW
C15	MAC KINNON MAC KNN	1308 GLENDALE BLVD	EDR Hist Cleaner	Lower	292, 0.055, East
D16	SCHUMACHER F E	1141 GLENDALE BLVD	EDR Hist Auto	Lower	304, 0.058, SSE
D17	HYDE V O	1123 GLENDALE BLVD	EDR Hist Cleaner	Lower	315, 0.060, SSE
C18	YICK WONG	1824 S SUNSET BLVD	EDR Hist Cleaner	Lower	320, 0.061, ESE
C19	MC KINNON HAZEL MRS	1308 LAKESHORE AVE	EDR Hist Cleaner	Lower	374, 0.071, East
B20	SUNSET EAST CAR WASH	2028 W SUNSET BLVD	SWEEPS UST, CA FID UST, HAZNET	Higher	400, 0.076, SW
B21	SUNSET CARWASH	2028 SUNSET BLVD	LUST, HIST CORTESE	Higher	400, 0.076, SW
B22	SUNSET-EAST CAR WASH	2028-40 SUNSET BLVD	EDR Hist Auto	Higher	400, 0.076, SW
C23	HAROOTUNIAN FRANK	1825 S SUNSET BLVD	EDR Hist Cleaner	Lower	418, 0.079, ESE
D24	TOSCO CORPORATION #3	1031 GLENDALE BLVD #	UST	Lower	425, 0.080, SSE
C25	PREWITT GENE	1816 S SUNSET BLVD	EDR Hist Cleaner	Lower	439, 0.083, ESE
E26	CARTER J T	2101 S SUNSET BLVD	EDR Hist Auto	Higher	463, 0.088, WSW
D27	HYDE VROOMAN	1132 GLENDALE BLVD	EDR Hist Cleaner	Lower	469, 0.089, SSE
E28	KINGS CLEANER	2103 W SUNSET BLVD	DRYCLEANERS	Higher	476, 0.090, WSW
E29	KING CLEANERS	2103 W SUNSET BLVD	DRYCLEANERS	Higher	476, 0.090, WSW
E30	ENCORE CLEANERS	2103 SUNSET BLVD	EDR Hist Cleaner	Higher	476, 0.090, WSW
E31	KING CLEANERS	2103 W SUNSET BLVD	DRYCLEANERS	Higher	476, 0.090, WSW
E32	S & H DRY CLEANERS	2103 SUNSET BLVD	DRYCLEANERS	Higher	476, 0.090, WSW
E33	ENCORE CLEANERS	2103 SUNSET BLVD	DRYCLEANERS	Higher	476, 0.090, WSW
E34	KING CLEANER	2103 SUNSET BLVD	RCRA-SQG, HAZNET	Higher	476, 0.090, WSW
E35	NEW ENCORE CLEANERS	2103 SUNSET BLVD	DRYCLEANERS	Higher	476, 0.090, WSW
E36	KING CLEANER	2103 SUNSET BLVD	RCRA-SQG, FINDS, ECHO, HAZNET	Higher	476, 0.090, WSW
F37	TOSCO CORPORATION #3	1340 GLENDALE BLVD	UST	Lower	544, 0.103, ENE
F38	TOSCO - 76 STATION #	1340 GLENDALE BLVD	LUST, HIST UST	Lower	544, 0.103, ENE
F39	SERVICE STATION 0779	1340 GLENDALE BOULEV	HIST UST, HAZNET	Lower	544, 0.103, ENE

MAPPED SITES SUMMARY

Target Property Address:
1911 SUNSET BOULEVARD
LOS ANGELES, CA 90026

Click on Map ID to see full detail.

MAP ID	SITE NAME	ADDRESS	DATABASE ACRONYMS	RELATIVE ELEVATION	DIST (ft. & mi.) DIRECTION
F40	TONYS 76 UNION STATI	1340 GLENDALE BLVD	EDR Hist Auto	Lower	544, 0.103, ENE
F41	ANTONIO TKACZUK	1340 GLENDALE BLVD	LUST, SWEEPS UST	Lower	544, 0.103, ENE
F42	UNION OIL SERVICE ST	1340 GLENDALE BLVD	HIST UST	Lower	544, 0.103, ENE
F43	76 STATION #0779	1340 GLENDALE BLVD.	LUST, HIST CORTESE	Lower	544, 0.103, ENE
F44	MASON P F	1353 GLENDALE BLVD	EDR Hist Auto	Lower	557, 0.105, NE
G45	CRAIG H K	1803 S SUNSET BLVD	EDR Hist Cleaner	Lower	562, 0.106, ESE
G46	ANGLIN SUND	1800 S SUNSET BLVD	EDR Hist Auto	Lower	572, 0.108, ESE
H47	EGGNER E L	1016 N ALVARADO ST	EDR Hist Auto	Higher	643, 0.122, SW
H48	W. SERVICE	1016 ALVARADO ST N	LUST, HIST CORTESE	Higher	643, 0.122, SW
H49	W. SERVICE	1016 N ALVARADO ST	SWEEPS UST, CA FID UST	Higher	643, 0.122, SW
I50	MCDONALD'S RESTAURAN	1400 N ALVARADO ST	SWEEPS UST, CA FID UST	Lower	748, 0.142, North
G51	STANMOR ENTERPRISES	1700 SUNSET BLVD	LUST, HIST CORTESE	Lower	806, 0.153, ESE
G52	STANMOR ENTERPRISE	1700 SUNSET BLVD	SWEEPS UST, CA FID UST	Lower	806, 0.153, ESE
53	ECHO PARK SVC YD	1020 GLENDALE BLVD	RCRA-SQG, FINDS, ECHO	Lower	836, 0.158, South
I54	RITE AID NO 5434	1433 GLENDALE BLVD	RCRA-LQG	Lower	913, 0.173, NNE
I55	RITE AID #5434	1433 GLENDALE BLVD	RCRA-LQG	Lower	913, 0.173, NNE
56	LOS ANGELES USD LOGA	1711 W MONTANA ST	RCRA-SQG, FINDS, ECHO	Lower	977, 0.185, East
J57	FIRE STATION 20	2144 W SUNSET BLVD	HIST UST	Higher	992, 0.188, WSW
J58	LOS ANGELES FIRE STA	2144 W SUNSET BLVD	UST, SWEEPS UST	Higher	992, 0.188, WSW
J59	LA FIRE STATION 20	2144 SUNSET BLVD	RCRA-SQG, FINDS, ECHO	Higher	992, 0.188, WSW
J60	FIRE STATION 20	2144 SUNSET BL	HIST UST, CA FID UST	Higher	992, 0.188, WSW
J61	CENTRAL REGION ELEME	1018 N MOHAWK ST	RCRA-LQG	Lower	1047, 0.198, WSW
K62	HIGH QUALITY CLEANER	1612 W SUNSET BLVD	DRYCLEANERS	Lower	1082, 0.205, ESE
63	CENTRAL REGION ES #1	2115 MARATHON STREET	ENVIROSTOR, SCH	Lower	1103, 0.209, SW
L64	STYLE CLEANER	1448 N ALVARADO ST	DRYCLEANERS	Lower	1107, 0.210, NNE
K65	WALGREENS #9136	1625 W SUNSET BLVD	RCRA-CESQG	Lower	1176, 0.223, ESE
L66	ALVARADO	1453 & 1455 NORTH AL	ENVIROSTOR, VCP	Higher	1188, 0.225, North
K67	ECHO PARK COMPLEX IN	1157 ECHO PARK AVE	RCRA-SQG, HAZNET	Lower	1197, 0.227, ESE
68	CAYES AUTO PARTS	1462 GLENDALE BLVD	RCRA-SQG, FINDS, ECHO	Higher	1197, 0.227, NNE
K69	HOLLYWAY CLEANERS	1159 ECHO PARK AVE	RCRA-SQG, CPS-SLIC, FINDS, ECHO, DRYCLEANERS, EMI	Lower	1214, 0.230, ESE
K70	HOLLOWAY DRY CLEANER	1159 ECHO PARK BLVD	Notify 65	Lower	1214, 0.230, ESE
K71	VALETOR INC	1159 ECHO PARK AVE	DRYCLEANERS	Lower	1214, 0.230, ESE
L72	RAPID GAS #45	1465 N GLENDALE BLVD	SWEEPS UST	Lower	1258, 0.238, NNE
L73	UNITED OIL #145	1465 N GLENDALE BLVD	UST	Lower	1258, 0.238, NNE
L74	EXON GAS STATION	1465 GLENDALE BLVD	CA FID UST, HAZNET	Lower	1258, 0.238, NNE
L75	RAPID GAS #45	1465 GLENDALE BLVD N	LUST	Lower	1258, 0.238, NNE
L76	RAPID GAS #45	1465 GLENDALE BLVD	UST	Lower	1258, 0.238, NNE
L77	UNITED #145	1465 N GLENDALE BLVD	UST	Lower	1258, 0.238, NNE
L78	UNITED OIL #45	1465 GLENDALE	HIST CORTESE	Lower	1258, 0.238, NNE

MAPPED SITES SUMMARY

Target Property Address:
1911 SUNSET BOULEVARD
LOS ANGELES, CA 90026

Click on Map ID to see full detail.

MAP ID	SITE NAME	ADDRESS	DATABASE ACRONYMS	RELATIVE ELEVATION	DIST (ft. & mi.) DIRECTION
M79	BALIAN AUTO SALES	909 N ALVARADO ST	SWEEPS UST, CA FID UST	Lower	1294, 0.245, SW
M80	CENTRAL REGION ELEME	909 N ALVARADO ST	RCRA-LQG	Lower	1294, 0.245, SW
M81	BALIAN AUTO SALES	822 N ALVARADO ST	SWEEPS UST, CA FID UST	Lower	1317, 0.249, SW
82	REGENCY CLEANERS	1411 ECHO PARK AVE	RCRA-SQG, ENVIROSTOR, CPS-SLIC, VCP, DEED, FINDS,...	Lower	1342, 0.254, East
83	BLOOMFIELD PROPERTIE	1515 ALVARADO ST N	LUST, HIST CORTESE	Higher	1448, 0.274, North
N84	CHEVRON #3-0581	1516 SUNSET BLVD	LUST	Higher	1840, 0.348, ESE
N85	CHEVRON #3-0581	1516 SUNSET BLVD	LUST, HIST CORTESE	Higher	1840, 0.348, ESE
86	ARCO #1597	1601 GLENDALE BLVD	LUST, CHMIRS, ENF, HIST CORTESE, WDR, CIWQS	Higher	1865, 0.353, NNE
N87	FORMER CHEVRON STATI	1508-1522 SUNSET BOU	CPS-SLIC	Higher	1886, 0.357, ESE
88	COURIER EXPRESS INC	1533 ECHO PARK AVE	LUST, SWEEPS UST, CA FID UST, HIST CORTESE	Higher	2102, 0.398, ENE
89	FLORES RECYCLING	2517 W SUNSET BLVD	SWRCY	Lower	2314, 0.438, WNW
90	DELANO PARK	1511 ERWIN STREET	US BROWNFIELDS, FINDS	Lower	2347, 0.445, West
O91	ARCO #81460	1467 SUNSET	HIST CORTESE	Higher	2381, 0.451, ESE
O92	ARCO #81460	1467 SUNSET BLVD W	LUST	Higher	2381, 0.451, ESE
93	MAGIC GAS & AUTO SER	1600 ECHO PARK AVE N	LUST, ENF, HIST CORTESE, CIWQS	Higher	2408, 0.456, ENE
P94	O. J. PLUMBING	1661 ALLESANDRO ST	LUST	Higher	2606, 0.494, North
P95	O.J. PLUMBING CO., I	1661 ALLESANDRO ST	LUST, HIST UST	Higher	2606, 0.494, North
96	TERMINIX	2828 LONDON STREET	ENVIROSTOR, VCP	Lower	4118, 0.780, West
97	BELMONT NEW PRIMARY	LAKE STREET/ROSELAKE	ENVIROSTOR, SCH	Lower	4380, 0.830, SW
98	IGLESIA NI CRISTO	141 NORTH UNION AVEN	ENVIROSTOR, VCP	Higher	4524, 0.857, SSW
99	PLASENCIA ELEMENTARY	1321 CORTEZ STREET	ENVIROSTOR, SCH, EMI	Higher	4558, 0.863, SSE
100	G.C. HEWITT COMPANY	174 GLENDALE BLVD	ENVIROSTOR, HIST UST	Lower	5164, 0.978, South
101	PROPOSED ROCKWOOD CH	1552 ROCKWOOD STREET	ENVIROSTOR, VCP, DEED	Lower	5261, 0.996, South

EXECUTIVE SUMMARY

TARGET PROPERTY SEARCH RESULTS

The target property was identified in the following records. For more information on this property see page 9 of the attached EDR Radius Map report:

Site	Database(s)	EPA ID
LES FRERES TAIX, INC 1911 SUNSET BLVD LOS ANGELES, CA 90026	EMI Facility Id: 67563	N/A

DATABASES WITH NO MAPPED SITES

No mapped sites were found in EDR's search of available ("reasonably ascertainable ") government records either on the target property or within the search radius around the target property for the following databases:

STANDARD ENVIRONMENTAL RECORDS

Federal NPL site list

NPL ---------- National Priority List
Proposed NPL ---------- Proposed National Priority List Sites
NPL LIENS ---------- Federal Superfund Liens

Federal Delisted NPL site list

Delisted NPL ---------- National Priority List Deletions

Federal CERCLIS list

FEDERAL FACILITY ---------- Federal Facility Site Information listing
SEMS ---------- Superfund Enterprise Management System

Federal CERCLIS NFRAP site list

SEMS-ARCHIVE ---------- Superfund Enterprise Management System Archive

Federal RCRA CORRACTS facilities list

CORRACTS ---------- Corrective Action Report

Federal RCRA non-CORRACTS TSD facilities list

RCRA-TSDF ---------- RCRA - Treatment, Storage and Disposal

Federal institutional controls / engineering controls registries

LUCIS ---------- Land Use Control Information System

US ENG CONTROLS ..... Engineering Controls Sites List
US INST CONTROL ..... Sites with Institutional Controls

Federal ERNS list

ERNS ..... Emergency Response Notification System

State- and tribal - equivalent NPL

RESPONSE ..... State Response Sites

State and tribal landfill and/or solid waste disposal site lists

SWF/LF ..... Solid Waste Information System

State and tribal leaking storage tank lists

INDIAN LUST ..... Leaking Underground Storage Tanks on Indian Land

State and tribal registered storage tank lists

FEMA UST ..... Underground Storage Tank Listing
AST ..... Aboveground Petroleum Storage Tank Facilities
INDIAN UST ..... Underground Storage Tanks on Indian Land

State and tribal voluntary cleanup sites

INDIAN VCP ..... Voluntary Cleanup Priority Listing

State and tribal Brownfields sites

BROWNFIELDS ..... Considered Brownfieds Sites Listing

ADDITIONAL ENVIRONMENTAL RECORDS

Local Lists of Landfill / Solid Waste Disposal Sites

WMUDS/SWAT ..... Waste Management Unit Database
HAULERS ..... Registered Waste Tire Haulers Listing
INDIAN ODI ..... Report on the Status of Open Dumps on Indian Lands
ODI ..... Open Dump Inventory
DEBRIS REGION 9 ..... Torres Martinez Reservation Illegal Dump Site Locations
IHS OPEN DUMPS ..... Open Dumps on Indian Land

Local Lists of Hazardous waste / Contaminated Sites

US HIST CDL ..... Delisted National Clandestine Laboratory Register
AOCONCERN ..... Key Areas of Concerns in Los Angeles County
HIST Cal-Sites ..... Historical Calsites Database
CDL ..... Clandestine Drug Labs
Toxic Pits ..... Toxic Pits Cleanup Act Sites
CERS HAZ WASTE ..... CERS HAZ WASTE
US CDL ..... National Clandestine Laboratory Register

Local Lists of Registered Storage Tanks

CERS TANKS ..... California Environmental Reporting System (CERS) Tanks

EXECUTIVE SUMMARY

Local Land Records

LIENS	Environmental Liens Listing
LIENS 2	CERCLA Lien Information

Records of Emergency Release Reports

HMIRS	Hazardous Materials Information Reporting System
CHMIRS	California Hazardous Material Incident Report System
LDS	Land Disposal Sites Listing
MCS	Military Cleanup Sites Listing
SPILLS 90	SPILLS 90 data from FirstSearch

Other Ascertainable Records

RCRA NonGen / NLR	RCRA - Non Generators / No Longer Regulated
FUDS	Formerly Used Defense Sites
DOD	Department of Defense Sites
SCRD DRYCLEANERS	State Coalition for Remediation of Drycleaners Listing
US FIN ASSUR	Financial Assurance Information
EPA WATCH LIST	EPA WATCH LIST
2020 COR ACTION	2020 Corrective Action Program List
TSCA	Toxic Substances Control Act
TRIS	Toxic Chemical Release Inventory System
SSTS	Section 7 Tracking Systems
ROD	Records Of Decision
RMP	Risk Management Plans
RAATS	RCRA Administrative Action Tracking System
PRP	Potentially Responsible Parties
PADS	PCB Activity Database System
ICIS	Integrated Compliance Information System
FTTS	FIFRA/ TSCA Tracking System - FIFRA (Federal Insecticide, Fungicide, & Rodenticide Act)/TSCA (Toxic Substances Control Act)
MLTS	Material Licensing Tracking System
COAL ASH DOE	Steam-Electric Plant Operation Data
COAL ASH EPA	Coal Combustion Residues Surface Impoundments List
PCB TRANSFORMER	PCB Transformer Registration Database
RADINFO	Radiation Information Database
HIST FTTS	FIFRA/TSCA Tracking System Administrative Case Listing
DOT OPS	Incident and Accident Data
CONSENT	Superfund (CERCLA) Consent Decrees
INDIAN RESERV	Indian Reservations
FUSRAP	Formerly Utilized Sites Remedial Action Program
UMTRA	Uranium Mill Tailings Sites
LEAD SMELTERS	Lead Smelter Sites
US AIRS	Aerometric Information Retrieval System Facility Subsystem
US MINES	Mines Master Index File
ABANDONED MINES	Abandoned Mines
FINDS	Facility Index System/Facility Registry System
DOCKET HWC	Hazardous Waste Compliance Docket Listing
UXO	Unexploded Ordnance Sites
ECHO	Enforcement & Compliance History Information
FUELS PROGRAM	EPA Fuels Program Registered Listing
CA BOND EXP. PLAN	Bond Expenditure Plan

Cortese "Cortese" Hazardous Waste & Substances Sites List
CUPA Listings CUPA Resources List
ENF Enforcement Action Listing
Financial Assurance Financial Assurance Information Listing
ICE ICE
LOS ANGELES CO. HMS HMS: Street Number List
HWP EnviroStor Permitted Facilities Listing
HWT Registered Hazardous Waste Transporter Database
MINES Mines Site Location Listing
MWMP Medical Waste Management Program Listing
NPDES NPDES Permits Listing
PEST LIC Pesticide Regulation Licenses Listing
PROC Certified Processors Database
LA Co. Site Mitigation Site Mitigation List
UIC UIC Listing
UIC GEO UIC GEO (GEOTRACKER)
WASTEWATER PITS Oil Wastewater Pits Listing
WDS Waste Discharge System
MILITARY PRIV SITES MILITARY PRIV SITES (GEOTRACKER)
PROJECT PROJECT (GEOTRACKER)
WDR Waste Discharge Requirements Listing
CIWQS California Integrated Water Quality System
CERS CERS
WIP Well Investigation Program Case List
NON-CASE INFO NON-CASE INFO (GEOTRACKER)
OTHER OIL GAS OTHER OIL & GAS (GEOTRACKER)
PROD WATER PONDS PROD WATER PONDS (GEOTRACKER)
SAMPLING POINT SAMPLING POINT (GEOTRACKER)
WELL STIM PROJ Well Stimulation Project (GEOTRACKER)

EDR HIGH RISK HISTORICAL RECORDS

EDR Exclusive Records

EDR MGP EDR Proprietary Manufactured Gas Plants

EDR RECOVERED GOVERNMENT ARCHIVES

Exclusive Recovered Govt. Archives

RGA LF Recovered Government Archive Solid Waste Facilities List
RGA LUST Recovered Government Archive Leaking Underground Storage Tank

SURROUNDING SITES: SEARCH RESULTS

Surrounding sites were identified in the following databases.

Elevations have been determined from the USGS Digital Elevation Model and should be evaluated on a relative (not an absolute) basis. Relative elevation information between sites of close proximity should be field verified. Sites with an elevation equal to or higher than the target property have been differentiated below from sites with an elevation lower than the target property.
Page numbers and map identification numbers refer to the EDR Radius Map report where detailed data on individual sites can be reviewed.

Sites listed in ***bold italics*** are in multiple databases.

Unmappable (orphan) sites are not considered in the foregoing analysis.

EXECUTIVE SUMMARY

STANDARD ENVIRONMENTAL RECORDS

Federal RCRA generators list

RCRA-LQG: RCRAInfo is EPA's comprehensive information system, providing access to data supporting the Resource Conservation and Recovery Act (RCRA) of 1976 and the Hazardous and Solid Waste Amendments (HSWA) of 1984. The database includes selective information on sites which generate, transport, store, treat and/or dispose of hazardous waste as defined by the Resource Conservation and Recovery Act (RCRA). Large quantity generators (LQGs) generate over 1,000 kilograms (kg) of hazardous waste, or over 1 kg of acutely hazardous waste per month.

A review of the RCRA-LQG list, as provided by EDR, and dated 03/01/2018 has revealed that there are 4 RCRA-LQG sites within approximately 0.25 miles of the target property.

Lower Elevation	Address	Direction / Distance	Map ID	Page
RITE AID NO 5434 EPA ID:: CAR000210468	1433 GLENDALE BLVD	NNE 1/8 - 1/4 (0.173 mi.)	I54	63
RITE AID #5434 EPA ID:: CAL000379621	1433 GLENDALE BLVD	NNE 1/8 - 1/4 (0.173 mi.)	I55	67
CENTRAL REGION ELEME EPA ID:: CAR000176800	1018 N MOHAWK ST	WSW 1/8 - 1/4 (0.198 mi.)	J61	75
CENTRAL REGION ELEME EPA ID:: CAR000174748	909 N ALVARADO ST	SW 1/8 - 1/4 (0.245 mi.)	M80	115

RCRA-SQG: RCRAInfo is EPA's comprehensive information system, providing access to data supporting the Resource Conservation and Recovery Act (RCRA) of 1976 and the Hazardous and Solid Waste Amendments (HSWA) of 1984. The database includes selective information on sites which generate, transport, store, treat and/or dispose of hazardous waste as defined by the Resource Conservation and Recovery Act (RCRA). Small quantity generators (SQGs) generate between 100 kg and 1,000 kg of hazardous waste per month.

A review of the RCRA-SQG list, as provided by EDR, and dated 03/01/2018 has revealed that there are 8 RCRA-SQG sites within approximately 0.25 miles of the target property.

Equal/Higher Elevation	Address	Direction / Distance	Map ID	Page
KING CLEANER EPA ID:: CAD982041519	***2103 SUNSET BLVD***	***WSW 0 - 1/8 (0.090 mi.)***	***E34***	***33***
KING CLEANER EPA ID:: CAD981625916	***2103 SUNSET BLVD***	***WSW 0 - 1/8 (0.090 mi.)***	***E36***	***35***
LA FIRE STATION 20 EPA ID:: CAD981962640	***2144 SUNSET BLVD***	***WSW 1/8 - 1/4 (0.188 mi.)***	***J59***	***72***
CAYES AUTO PARTS EPA ID:: CAR000101329	***1462 GLENDALE BLVD***	***NNE 1/8 - 1/4 (0.227 mi.)***	***68***	***92***

Lower Elevation	Address	Direction / Distance	Map ID	Page
ECHO PARK SVC YD EPA ID:: CAD983616251	***1020 GLENDALE BLVD***	***S 1/8 - 1/4 (0.158 mi.)***	***53***	***62***
LOS ANGELES USD LOGA	***1711 W MONTANA ST***	***E 1/8 - 1/4 (0.185 mi.)***	***56***	***69***

EPA ID:: CAD982022527

ECHO PARK COMPLEX IN	***1157 ECHO PARK AVE***	***ESE 1/8 - 1/4 (0.227 mi.)***	***K67***	***91***
EPA ID:: CAR000199935				
HOLLYWAY CLEANERS	***1159 ECHO PARK AVE***	***ESE 1/8 - 1/4 (0.230 mi.)***	***K69***	***94***
EPA ID:: CAD045529427				

RCRA-CESQG: RCRAInfo is EPA's comprehensive information system, providing access to data supporting the Resource Conservation and Recovery Act (RCRA) of 1976 and the Hazardous and Solid Waste Amendments (HSWA) of 1984. The database includes selective information on sites which generate, transport, store, treat and/or dispose of hazardous waste as defined by the Resource Conservation and Recovery Act (RCRA). Conditionally exempt small quantity generators (CESQGs) generate less than 100 kg of hazardous waste, or less than 1 kg of acutely hazardous waste per month.

A review of the RCRA-CESQG list, as provided by EDR, and dated 03/01/2018 has revealed that there is 1 RCRA-CESQG site within approximately 0.25 miles of the target property.

Lower Elevation	Address	Direction / Distance	Map ID	Page
WALGREENS #9136	1625 W SUNSET BLVD	ESE 1/8 - 1/4 (0.223 mi.)	K65	82
EPA ID:: CAL000323475				

State- and tribal - equivalent CERCLIS

ENVIROSTOR: The Department of Toxic Substances Control's (DTSC's) Site Mitigation and Brownfields Reuse Program's (SMBRP's) EnviroStor database identifes sites that have known contamination or sites for which there may be reasons to investigate further. The database includes the following site types: Federal Superfund sites (National Priorities List (NPL)); State Response, including Military Facilities and State Superfund; Voluntary Cleanup; and School sites. EnviroStor provides similar information to the information that was available in CalSites, and provides additional site information, including, but not limited to, identification of formerly-contaminated properties that have been released for reuse, properties where environmental deed restrictions have been recorded to prevent inappropriate land uses, and risk characterization information that is used to assess potential impacts to public health and the environment at contaminated sites.

A review of the ENVIROSTOR list, as provided by EDR, and dated 10/29/2018 has revealed that there are 9 ENVIROSTOR sites within approximately 1 mile of the target property.

Equal/Higher Elevation	Address	Direction / Distance	Map ID	Page
ALVARADO	***1453 & 1455 NORTH AL***	***N 1/8 - 1/4 (0.225 mi.)***	***L66***	***87***
Facility Id: 60002289				
Status: Active				
IGLESIA NI CRISTO	***141 NORTH UNION AVEN***	***SSW 1/2 - 1 (0.857 mi.)***	***98***	***182***
Facility Id: 60001080				
Status: No Further Action				
PLASENCIA ELEMENTARY	***1321 CORTEZ STREET***	***SSE 1/2 - 1 (0.863 mi.)***	***99***	***184***
Facility Id: 60000055				
Status: Inactive - Needs Evaluation				

Lower Elevation	Address	Direction / Distance	Map ID	Page
CENTRAL REGION ES #1	***2115 MARATHON STREET***	***SW 1/8 - 1/4 (0.209 mi.)***	***63***	***77***

Facility Id: 60000074
Status: Certified

REGENCY CLEANERS ***1411 ECHO PARK AVE*** ***E 1/4 - 1/2 (0.254 mi.)*** ***82*** ***117***
Facility Id: 60001767
Status: Certified O&M - Land Use Restrictions Only

TERMINIX ***2828 LONDON STREET*** ***W 1/2 - 1 (0.780 mi.)*** ***96*** ***171***
Facility Id: 19070003
Status: Active

BELMONT NEW PRIMARY ***LAKE STREET/ROSELAKE*** ***SW 1/2 - 1 (0.830 mi.)*** ***97*** ***179***
Facility Id: 19880022
Status: No Further Action

G.C. HEWITT COMPANY ***174 GLENDALE BLVD*** ***S 1/2 - 1 (0.978 mi.)*** ***100*** ***187***
Facility Id: 19510058
Status: Refer: Other Agency

PROPOSED ROCKWOOD CH ***1552 ROCKWOOD STREET*** ***S 1/2 - 1 (0.996 mi.)*** ***101*** ***188***
Facility Id: 60002072
Status: Certified / Operation & Maintenance

State and tribal leaking storage tank lists

LUST: Leaking Underground Storage Tank (LUST) Sites included in GeoTracker. GeoTracker is the Water Boards data management system for sites that impact, or have the potential to impact, water quality in California, with emphasis on groundwater.

A review of the LUST list, as provided by EDR, has revealed that there are 16 LUST sites within approximately 0.5 miles of the target property.

Equal/Higher Elevation	Address	Direction / Distance	Map ID	Page
SUNSET CARWASH	***2028 SUNSET BLVD***	***SW 0 - 1/8 (0.076 mi.)***	***B21***	***20***
Database: LUST REG 4, Date of Government Version: 09/07/2004 Database: LUST, Date of Government Version: 12/10/2018 Status: Open - Remediation Facility Id: 900260152 Status: Pollution Characterization Global Id: T0603700718 Global ID: T0603700718				
W. SERVICE	***1016 ALVARADO ST N***	***SW 0 - 1/8 (0.122 mi.)***	***H48***	***52***
Database: LUST REG 4, Date of Government Version: 09/07/2004 Database: LUST, Date of Government Version: 12/10/2018 Status: Completed - Case Closed Facility Id: 900260161 Status: Pollution Characterization Global Id: T0603700719 Global ID: T0603700719				
BLOOMFIELD PROPERTIE	***1515 ALVARADO ST N***	***N 1/4 - 1/2 (0.274 mi.)***	***83***	***125***
Database: LUST REG 4, Date of Government Version: 09/07/2004 Database: LUST, Date of Government Version: 12/10/2018 Status: Completed - Case Closed Facility Id: 900260216				

Status: Case Closed
Global Id: T0603700724
Global ID: T0603700724

CHEVRON #3-0581 | 1516 SUNSET BLVD | ESE 1/4 - 1/2 (0.348 mi.) | N84 | 127
Database: LUST REG 4, Date of Government Version: 09/07/2004
Facility Id: 900260234
Status: Case Closed
Global ID: T0603700726

CHEVRON #3-0581 | ***1516 SUNSET BLVD*** | ***ESE 1/4 - 1/2 (0.348 mi.)*** | ***N85*** | ***129***
Database: LUST, Date of Government Version: 12/10/2018
Status: Completed - Case Closed
Global Id: T0603700726

ARCO #1597 | ***1601 GLENDALE BLVD*** | ***NNE 1/4 - 1/2 (0.353 mi.)*** | ***86*** | ***130***
Database: LUST REG 4, Date of Government Version: 09/07/2004
Database: LUST, Date of Government Version: 12/10/2018
Status: Open - Remediation
Status: Completed - Case Closed
Facility Id: 900260125
Facility Id: 900260125A
Status: Case Closed
Status: Pollution Characterization
Global Id: T0603797967
Global Id: T0603700716
Global ID: T0603700716

COURIER EXPRESS INC | ***1533 ECHO PARK AVE*** | ***ENE 1/4 - 1/2 (0.398 mi.)*** | ***88*** | ***144***
Database: LUST REG 4, Date of Government Version: 09/07/2004
Database: LUST, Date of Government Version: 12/10/2018
Status: Completed - Case Closed
Facility Id: 900260089
Status: Case Closed
Global Id: T0603700712
Global ID: T0603700712

ARCO #81460 | 1467 SUNSET BLVD W | ESE 1/4 - 1/2 (0.451 mi.) | O92 | 150
Database: LUST REG 4, Date of Government Version: 09/07/2004
Database: LUST, Date of Government Version: 12/10/2018
Status: Completed - Case Closed
Facility Id: 900260307
Status: Case Closed
Global Id: T0603700732
Global ID: T0603700732

MAGIC GAS & AUTO SER | ***1600 ECHO PARK AVE N*** | ***ENE 1/4 - 1/2 (0.456 mi.)*** | ***93*** | ***153***
Database: LUST REG 4, Date of Government Version: 09/07/2004
Database: LUST, Date of Government Version: 12/10/2018
Status: Completed - Case Closed
Facility Id: 900260261
Status: Preliminary site assessment workplan submitted
Global Id: T0603700729
Global ID: T0603700729

O. J. PLUMBING | 1661 ALLESANDRO ST | N 1/4 - 1/2 (0.494 mi.) | P94 | 164
Database: LUST REG 4, Date of Government Version: 09/07/2004
Facility Id: 900260316
Status: Pollution Characterization
Global ID: T0603792982

O.J. PLUMBING CO., I | ***1661 ALLESANDRO ST*** | ***N 1/4 - 1/2 (0.494 mi.)*** | ***P95*** | ***165***
Database: LUST, Date of Government Version: 12/10/2018

Status: Completed - Case Closed
Global Id: T0603792982

Lower Elevation	Address	Direction / Distance	Map ID	Page
TOSCO - 76 STATION #	***1340 GLENDALE BLVD***	***ENE 0 - 1/8 (0.103 mi.)***	***F38***	***39***
Database: LUST, Date of Government Version: 12/10/2018 Status: Completed - Case Closed Global Id: T0603700722				
ANTONIO TKACZUK	***1340 GLENDALE BLVD***	***ENE 0 - 1/8 (0.103 mi.)***	***F41***	***43***
Database: LUST REG 4, Date of Government Version: 09/07/2004 Facility Id: 900260198 Status: Case Closed Global ID: T0603700722				
76 STATION #0779	***1340 GLENDALE BLVD.***	***ENE 0 - 1/8 (0.103 mi.)***	***F43***	***45***
Database: LUST, Date of Government Version: 12/10/2018 Status: Completed - Case Closed Global Id: T0603758404				
STANMOR ENTERPRISES	***1700 SUNSET BLVD***	***ESE 1/8 - 1/4 (0.153 mi.)***	***G51***	***58***
Database: LUST REG 4, Date of Government Version: 09/07/2004 Database: LUST, Date of Government Version: 12/10/2018 Status: Completed - Case Closed Facility Id: 900260170 Status: Leak being confirmed Global Id: T0603700720 Global ID: T0603700720				
RAPID GAS #45	1465 GLENDALE BLVD N	NNE 1/8 - 1/4 (0.238 mi.)	L75	105
Database: LUST REG 4, Date of Government Version: 09/07/2004 Database: LUST, Date of Government Version: 12/10/2018 Status: Completed - Case Closed Facility Id: 900260270 Status: Pollution Characterization Global Id: T0603700730 Global ID: T0603700730				

CPS-SLIC: Cleanup Program Sites (CPS; also known as Site Cleanups [SC] and formerly known as Spills, Leaks, Investigations, and Cleanups [SLIC] sites) included in GeoTracker. GeoTracker is the Water Boards data management system for sites that impact, or have the potential to impact, water quality in California, with emphasis on groundwater.

A review of the CPS-SLIC list, as provided by EDR, has revealed that there are 3 CPS-SLIC sites within approximately 0.5 miles of the target property.

Equal/Higher Elevation	Address	Direction / Distance	Map ID	Page
FORMER CHEVRON STATI	1508-1522 SUNSET BOU	ESE 1/4 - 1/2 (0.357 mi.)	N87	143
Database: CPS-SLIC, Date of Government Version: 12/10/2018 Facility Status: Completed - Case Closed Global Id: SL0002045000				

Lower Elevation	Address	Direction / Distance	Map ID	Page
HOLLYWAY CLEANERS	***1159 ECHO PARK AVE***	***ESE 1/8 - 1/4 (0.230 mi.)***	***K69***	***94***
Database: SLIC REG 4, Date of Government Version: 11/17/2004 Database: CPS-SLIC, Date of Government Version: 12/10/2018				

Facility Status: Open - Site Assessment
Facility Status: Site Assessment
Global Id: SL2048E1699

REGENCY CLEANERS ***1411 ECHO PARK AVE*** ***E 1/4 - 1/2 (0.254 mi.)*** ***82*** ***117***
Database: CPS-SLIC, Date of Government Version: 12/10/2018
Facility Status: Completed - Case Closed
Global Id: SL0603767361

State and tribal registered storage tank lists

UST: The Underground Storage Tank database contains registered USTs. USTs are regulated under Subtitle I of the Resource Conservation and Recovery Act (RCRA). The data come from the State Water Resources Control Board's Hazardous Substance Storage Container Database.

A review of the UST list, as provided by EDR, has revealed that there are 7 UST sites within approximately 0.25 miles of the target property.

Equal/Higher Elevation	Address	Direction / Distance	Map ID	Page
CHEVRON STATION #9-0 Database: UST, Date of Government Version: 12/10/2018 Facility Id: 23758	2035 W SUNSET BLVD	WSW 0 - 1/8 (0.045 mi.)	B11	15
LOS ANGELES FIRE STA Database: UST, Date of Government Version: 12/10/2018 Facility Id: FA0003885 Facility Id: 25064	***2144 W SUNSET BLVD***	***WSW 1/8 - 1/4 (0.188 mi.)***	***J58***	***71***

Lower Elevation	Address	Direction / Distance	Map ID	Page
TOSCO CORPORATION #3 Database: UST, Date of Government Version: 12/10/2018 Facility Id: 24180	1031 GLENDALE BLVD #	SSE 0 - 1/8 (0.080 mi.)	D24	28
TOSCO CORPORATION #3 Database: UST, Date of Government Version: 12/10/2018 Facility Id: 24187	1340 GLENDALE BLVD	ENE 0 - 1/8 (0.103 mi.)	F37	39
UNITED OIL #145 Database: UST, Date of Government Version: 12/10/2018	1465 N GLENDALE BLVD	NNE 1/8 - 1/4 (0.238 mi.)	L73	103
RAPID GAS #45 Database: UST, Date of Government Version: 12/10/2018 Facility Id: 23905	1465 GLENDALE BLVD	NNE 1/8 - 1/4 (0.238 mi.)	L76	114
UNITED #145 Database: UST, Date of Government Version: 12/10/2018	1465 N GLENDALE BLVD	NNE 1/8 - 1/4 (0.238 mi.)	L77	114

State and tribal voluntary cleanup sites

VCP: Contains low threat level properties with either confirmed or unconfirmed releases and the project proponents have request that DTSC oversee investigation and/or cleanup activities and have agreed to provide coverage for DTSC's costs.

A review of the VCP list, as provided by EDR, and dated 10/29/2018 has revealed that there are 2 VCP

sites within approximately 0.5 miles of the target property.

Equal/Higher Elevation	Address	Direction / Distance	Map ID	Page
ALVARADO	***1453 & 1455 NORTH AL***	***N 1/8 - 1/4 (0.225 mi.)***	***L66***	***87***
Status: Active Facility Id: 60002289				

Lower Elevation	Address	Direction / Distance	Map ID	Page
REGENCY CLEANERS	***1411 ECHO PARK AVE***	***E 1/4 - 1/2 (0.254 mi.)***	***82***	***117***
Status: Certified O&M - Land Use Restrictions Only Facility Id: 60001767				

ADDITIONAL ENVIRONMENTAL RECORDS

Local Brownfield lists

US BROWNFIELDS: The EPA's listing of Brownfields properties from the Cleanups in My Community program, which provides information on Brownfields properties for which information is reported back to EPA, as well as areas served by Brownfields grant programs.

A review of the US BROWNFIELDS list, as provided by EDR, and dated 12/17/2018 has revealed that there is 1 US BROWNFIELDS site within approximately 0.5 miles of the target property.

Lower Elevation	Address	Direction / Distance	Map ID	Page
DELANO PARK	***1511 ERWIN STREET***	***W 1/4 - 1/2 (0.445 mi.)***	***90***	***147***
ACRES property ID: 11456				

Local Lists of Landfill / Solid Waste Disposal Sites

SWRCY: A listing of recycling facilities in California.

A review of the SWRCY list, as provided by EDR, and dated 12/10/2018 has revealed that there is 1 SWRCY site within approximately 0.5 miles of the target property.

Lower Elevation	Address	Direction / Distance	Map ID	Page
FLORES RECYCLING Cert Id: RC10405	2517 W SUNSET BLVD	WNW 1/4 - 1/2 (0.438 mi.)	89	147

Local Lists of Hazardous waste / Contaminated Sites

SCH: This category contains proposed and existing school sites that are being evaluated by DTSC for possible hazardous materials contamination. In some cases, these properties may be listed in the CalSites category. depending on the level of threat to public health and safety or the. environment they pose.

A review of the SCH list, as provided by EDR, and dated 10/29/2018 has revealed that there is 1 SCH

site within approximately 0.25 miles of the target property.

Lower Elevation	Address	Direction / Distance	Map ID	Page
CENTRAL REGION ES #1 Facility Id: 60000074 Status: Certified	***2115 MARATHON STREET***	***SW 1/8 - 1/4 (0.209 mi.)***	***63***	***77***

Local Lists of Registered Storage Tanks

SWEEPS UST: Statewide Environmental Evaluation and Planning System. This underground storage tank listing was updated and maintained by a company contacted by the SWRCB in the early 1990's. The listing is no longer updated or maintained. The local agency is the contact for more information on a site on the SWEEPS list.

A review of the SWEEPS UST list, as provided by EDR, and dated 06/01/1994 has revealed that there are 10 SWEEPS UST sites within approximately 0.25 miles of the target property.

Equal/Higher Elevation	Address	Direction / Distance	Map ID	Page
CACERES CHEVRON Status: A Tank Status: A Comp Number: 2898	***2035 W SUNSET BLVD***	***WSW 0 - 1/8 (0.045 mi.)***	***B9***	***12***
SUNSET EAST CAR WASH Comp Number: 4020	***2028 W SUNSET BLVD***	***SW 0 - 1/8 (0.076 mi.)***	***B20***	***18***
W. SERVICE Comp Number: 7530	***1016 N ALVARADO ST***	***SW 0 - 1/8 (0.122 mi.)***	***H49***	***56***
LOS ANGELES FIRE STA Status: A Tank Status: A Comp Number: 2617	***2144 W SUNSET BLVD***	***WSW 1/8 - 1/4 (0.188 mi.)***	***J58***	***71***

Lower Elevation	Address	Direction / Distance	Map ID	Page
ANTONIO TKACZUK Status: A Comp Number: 8262	***1340 GLENDALE BLVD***	***ENE 0 - 1/8 (0.103 mi.)***	***F41***	***43***
MCDONALD'S RESTAURAN Comp Number: 6824	***1400 N ALVARADO ST***	***N 1/8 - 1/4 (0.142 mi.)***	***I50***	***57***
STANMOR ENTERPRISE Comp Number: 7759	***1700 SUNSET BLVD***	***ESE 1/8 - 1/4 (0.153 mi.)***	***G52***	***61***
RAPID GAS #45 Status: A Comp Number: 4700	1465 N GLENDALE BLVD	NNE 1/8 - 1/4 (0.238 mi.)	L72	103
BALIAN AUTO SALES Comp Number: 7570	***909 N ALVARADO ST***	***SW 1/8 - 1/4 (0.245 mi.)***	***M79***	***114***
BALIAN AUTO SALES Comp Number: 7601	***822 N ALVARADO ST***	***SW 1/8 - 1/4 (0.249 mi.)***	***M81***	***117***

HIST UST: Historical UST Registered Database.

A review of the HIST UST list, as provided by EDR, and dated 10/15/1990 has revealed that there are 8 HIST UST sites within approximately 0.25 miles of the target property.

Equal/Higher Elevation	Address	Direction / Distance	Map ID	Page
CACERES CHEVRON	***2035 W SUNSET BLVD***	***WSW 0 - 1/8 (0.045 mi.)***	***B9***	***12***
CACERES CHEVRON Facility Id: 00000051058	2035 W SUNSET BLVD	WSW 0 - 1/8 (0.045 mi.)	B10	14
90953 Facility Id: 00000061952	2035 W SUNSET BLVD	WSW 0 - 1/8 (0.045 mi.)	B13	16
FIRE STATION 20 Facility Id: 00000047442	2144 W SUNSET BLVD	WSW 1/8 - 1/4 (0.188 mi.)	J57	71
FIRE STATION 20	***2144 SUNSET BL***	***WSW 1/8 - 1/4 (0.188 mi.)***	***J60***	***74***

Lower Elevation	Address	Direction / Distance	Map ID	Page
TOSCO - 76 STATION # Facility Id: 00000003994	***1340 GLENDALE BLVD***	***ENE 0 - 1/8 (0.103 mi.)***	***F38***	***39***
SERVICE STATION 0779	***1340 GLENDALE BOULEV***	***ENE 0 - 1/8 (0.103 mi.)***	***F39***	***41***
UNION OIL SERVICE ST Facility Id: 00000055689	1340 GLENDALE BLVD	ENE 0 - 1/8 (0.103 mi.)	F42	45

CA FID UST: The Facility Inventory Database contains active and inactive underground storage tank locations. The source is the State Water Resource Control Board.

A review of the CA FID UST list, as provided by EDR, and dated 10/31/1994 has revealed that there are 9 CA FID UST sites within approximately 0.25 miles of the target property.

Equal/Higher Elevation	Address	Direction / Distance	Map ID	Page
CACERES CHEVRON Facility Id: 19006868 Status: A	***2035 W SUNSET BLVD***	***WSW 0 - 1/8 (0.045 mi.)***	***B9***	***12***
SUNSET EAST CAR WASH Facility Id: 19003035 Status: I	***2028 W SUNSET BLVD***	***SW 0 - 1/8 (0.076 mi.)***	***B20***	***18***
W. SERVICE Facility Id: 19002912 Status: I	***1016 N ALVARADO ST***	***SW 0 - 1/8 (0.122 mi.)***	***H49***	***56***
FIRE STATION 20 Facility Id: 19024408 Status: A	***2144 SUNSET BL***	***WSW 1/8 - 1/4 (0.188 mi.)***	***J60***	***74***

Lower Elevation	Address	Direction / Distance	Map ID	Page
MCDONALD'S RESTAURAN Facility Id: 19001677 Status: A	***1400 N ALVARADO ST***	***N 1/8 - 1/4 (0.142 mi.)***	***I50***	***57***
STANMOR ENTERPRISE Facility Id: 19003179	***1700 SUNSET BLVD***	***ESE 1/8 - 1/4 (0.153 mi.)***	***G52***	***61***

Status: I

EXON GAS STATION	***1465 GLENDALE BLVD***	***NNE 1/8 - 1/4 (0.238 mi.)***	***L74***	***103***
Facility Id: 19055865 Status: A				
BALIAN AUTO SALES	***909 N ALVARADO ST***	***SW 1/8 - 1/4 (0.245 mi.)***	***M79***	***114***
Facility Id: 19056516 Status: A				
BALIAN AUTO SALES	***822 N ALVARADO ST***	***SW 1/8 - 1/4 (0.249 mi.)***	***M81***	***117***
Facility Id: 19010421 Status: I				

Local Land Records

DEED: The use of recorded land use restrictions is one of the methods the DTSC uses to protect the public from unsafe exposures to hazardous substances and wastes .

A review of the DEED list, as provided by EDR, and dated 12/03/2018 has revealed that there is 1 DEED site within approximately 0.5 miles of the target property.

Lower Elevation	Address	Direction / Distance	Map ID	Page
REGENCY CLEANERS	***1411 ECHO PARK AVE***	***E 1/4 - 1/2 (0.254 mi.)***	***82***	***117***
Status: CERTIFIED O&M - LAND USE RESTRICTIONS ONLY Envirostor ID: 60001767				

Other Ascertainable Records

DRYCLEANERS: A list of drycleaner related facilities that have EPA ID numbers. These are facilities with certain SIC codes: power laundries, family and commercial; garment pressing and cleaners' agents; linen supply; coin-operated laundries and cleaning; drycleaning plants except rugs; carpet and upholster cleaning; industrial launderers; laundry and garment services.

A review of the DRYCLEANERS list, as provided by EDR, has revealed that there are 10 DRYCLEANERS sites within approximately 0.25 miles of the target property.

Equal/Higher Elevation	Address	Direction / Distance	Map ID	Page
KINGS CLEANER	2103 W SUNSET BLVD	WSW 0 - 1/8 (0.090 mi.)	E28	29
Database: DRYCLEANERS, Date of Government Version: 08/30/2018 EPA Id: CAL000302486				
KING CLEANERS	2103 W SUNSET BLVD	WSW 0 - 1/8 (0.090 mi.)	E29	30
Database: DRYCLEAN SOUTH COAST, Date of Government Version: 10/04/2018				
KING CLEANERS	2103 W SUNSET BLVD	WSW 0 - 1/8 (0.090 mi.)	E31	32
Database: DRYCLEAN SOUTH COAST, Date of Government Version: 10/04/2018				
S & H DRY CLEANERS	2103 SUNSET BLVD	WSW 0 - 1/8 (0.090 mi.)	E32	32
Database: DRYCLEAN SOUTH COAST, Date of Government Version: 10/04/2018				
ENCORE CLEANERS	2103 SUNSET BLVD	WSW 0 - 1/8 (0.090 mi.)	E33	33
Database: DRYCLEAN SOUTH COAST, Date of Government Version: 10/04/2018				
NEW ENCORE CLEANERS	2103 SUNSET BLVD	WSW 0 - 1/8 (0.090 mi.)	E35	35
Database: DRYCLEAN SOUTH COAST, Date of Government Version: 10/04/2018				

Lower Elevation	Address	Direction / Distance	Map ID	Page
HIGH QUALITY CLEANER Database: DRYCLEAN SOUTH COAST, Date of Government Version: 10/04/2018	1612 W SUNSET BLVD	ESE 1/8 - 1/4 (0.205 mi.)	K62	76
STYLE CLEANER Database: DRYCLEAN SOUTH COAST, Date of Government Version: 10/04/2018	1448 N ALVARADO ST	NNE 1/8 - 1/4 (0.210 mi.)	L64	82
HOLLYWAY CLEANERS Database: DRYCLEANERS, Date of Government Version: 08/30/2018 Database: DRYCLEAN SOUTH COAST, Date of Government Version: 10/04/2018 EPA Id: CAL000419647 EPA Id: CAL000169711	***1159 ECHO PARK AVE***	***ESE 1/8 - 1/4 (0.230 mi.)***	***K69***	***94***
VALETOR INC Database: DRYCLEAN SOUTH COAST, Date of Government Version: 10/04/2018	1159 ECHO PARK AVE	ESE 1/8 - 1/4 (0.230 mi.)	K71	102

HAZNET: The data is extracted from the copies of hazardous waste manifests received each year by the DTSC. The annual volume of manifests is typically 700,000-1,000,000 annually, representing approximately 350,000-500,000 shipments. Data from non-California manifests & continuation sheets are not included at the present time. Data are from the manifests submitted without correction, and therefore many contain some invalid values for data elements such as generator ID, TSD ID, waste category, & disposal method. The source is the Department of Toxic Substance Control is the agency. This database begins with calendar year 1993.

A review of the HAZNET list, as provided by EDR, and dated 12/31/2017 has revealed that there is 1 HAZNET site within approximately 0.001 miles of the target property.

Equal/Higher Elevation	Address	Direction / Distance	Map ID	Page
ARBITER COWAN BELLER GEPAID: CAL000080428	1931 SUNSET BLVD	0 - 1/8 (0.000 mi.)	A2	9

HIST CORTESE: The sites for the list are designated by the State Water Resource Control Board [LUST], the Integrated Waste Board [SWF/LS], and the Department of Toxic Substances Control [CALSITES]. This listing is no longer updated by the state agency.

A review of the HIST CORTESE list, as provided by EDR, and dated 04/01/2001 has revealed that there are 11 HIST CORTESE sites within approximately 0.5 miles of the target property.

Equal/Higher Elevation	Address	Direction / Distance	Map ID	Page
SUNSET CARWASH Reg Id: 900260152	***2028 SUNSET BLVD***	***SW 0 - 1/8 (0.076 mi.)***	***B21***	***20***
W. SERVICE Reg Id: 900260161	***1016 ALVARADO ST N***	***SW 0 - 1/8 (0.122 mi.)***	***H48***	***52***
BLOOMFIELD PROPERTIE Reg Id: 900260216	***1515 ALVARADO ST N***	***N 1/4 - 1/2 (0.274 mi.)***	***83***	***125***
CHEVRON #3-0581 Reg Id: 900260234	***1516 SUNSET BLVD***	***ESE 1/4 - 1/2 (0.348 mi.)***	***N85***	***129***
ARCO #1597 Reg Id: 900260125	***1601 GLENDALE BLVD***	***NNE 1/4 - 1/2 (0.353 mi.)***	***86***	***130***
COURIER EXPRESS INC Reg Id: 900260089	***1533 ECHO PARK AVE***	***ENE 1/4 - 1/2 (0.398 mi.)***	***88***	***144***
ARCO #81460	1467 SUNSET	ESE 1/4 - 1/2 (0.451 mi.)	O91	150

Reg Id: 900260307				
MAGIC GAS & AUTO SER Reg Id: 900260261	***1600 ECHO PARK AVE N***	***ENE 1/4 - 1/2 (0.456 mi.)***	***93***	***153***

Lower Elevation	Address	Direction / Distance	Map ID	Page
76 STATION #0779 Reg Id: 900260198	***1340 GLENDALE BLVD.***	***ENE 0 - 1/8 (0.103 mi.)***	***F43***	***45***
STANMOR ENTERPRISES Reg Id: 900260170	***1700 SUNSET BLVD***	***ESE 1/8 - 1/4 (0.153 mi.)***	***G51***	***58***
UNITED OIL #45 Reg Id: 900260270	1465 GLENDALE	NNE 1/8 - 1/4 (0.238 mi.)	L78	114

Notify 65: Listings of all Proposition 65 incidents reported to counties by the State Water Resources Control Board and the Regional Water Quality Control Board. This database is no longer updated by the reporting agency.

A review of the Notify 65 list, as provided by EDR, and dated 09/19/2018 has revealed that there is 1 Notify 65 site within approximately 1 mile of the target property.

Lower Elevation	Address	Direction / Distance	Map ID	Page
HOLLOWAY DRY CLEANER	1159 ECHO PARK BLVD	ESE 1/8 - 1/4 (0.230 mi.)	K70	102

EDR HIGH RISK HISTORICAL RECORDS

EDR Exclusive Records

EDR Hist Auto: EDR has searched selected national collections of business directories and has collected listings of potential gas station/filling station/service station sites that were available to EDR researchers. EDR's review was limited to those categories of sources that might, in EDR's opinion, include gas station/filling station/service station establishments. The categories reviewed included, but were not limited to gas, gas station, gasoline station, filling station, auto, automobile repair, auto service station, service station, etc. This database falls within a category of information EDR classifies as "High Risk Historical Records", or HRHR. EDR's HRHR effort presents unique and sometimes proprietary data about past sites and operations that typically create environmental concerns, but may not show up in current government records searches.

A review of the EDR Hist Auto list, as provided by EDR, has revealed that there are 14 EDR Hist Auto sites within approximately 0.125 miles of the target property.

Equal/Higher Elevation	Address	Direction / Distance	Map ID	Page
MC KINSTRY JACK	2005 S SUNSET BLVD	WSW 0 - 1/8 (0.004 mi.)	A4	10
BERGERON ARTH	2021 S SUNSET BLVD	WSW 0 - 1/8 (0.030 mi.)	B7	11
ARCO DEL TRIUNFO	2002 W SUNSET BLVD	SSW 0 - 1/8 (0.032 mi.)	B8	11
SUNSET 76	2035 W SUNSET BLVD	WSW 0 - 1/8 (0.045 mi.)	B12	15
SUNSET-EAST CAR WASH	2040 W SUNSET BLVD	SW 0 - 1/8 (0.051 mi.)	B14	17
SUNSET-EAST CAR WASH	2028-40 SUNSET BLVD	SW 0 - 1/8 (0.076 mi.)	B22	28
CARTER J T	2101 S SUNSET BLVD	WSW 0 - 1/8 (0.088 mi.)	E26	29
EGGNER E L	1016 N ALVARADO ST	SW 0 - 1/8 (0.122 mi.)	H47	51

Lower Elevation	Address	Direction / Distance	Map ID	Page
PERKINS R C	1901 S SUNSET BLVD	ESE 0 - 1/8 (0.005 mi.)	A5	11

EXECUTIVE SUMMARY

Lower Elevation	Address	Direction / Distance	Map ID	Page
DOLBIER W R	1920 S SUNSET BLVD	SSE 0 - 1/8 (0.012 mi.)	A6	11
SCHUMACHER F E	1141 GLENDALE BLVD	SSE 0 - 1/8 (0.058 mi.)	D16	18
TONYS 76 UNION STATI	1340 GLENDALE BLVD	ENE 0 - 1/8 (0.103 mi.)	F40	43
MASON P F	1353 GLENDALE BLVD	NE 0 - 1/8 (0.105 mi.)	F44	50
ANGLIN SUND	1800 S SUNSET BLVD	ESE 0 - 1/8 (0.108 mi.)	G46	51

EDR Hist Cleaner: EDR has searched selected national collections of business directories and has collected listings of potential dry cleaner sites that were available to EDR researchers. EDR's review was limited to those categories of sources that might, in EDR's opinion, include dry cleaning establishments. The categories reviewed included, but were not limited to dry cleaners, cleaners, laundry, laundromat, cleaning/laundry, wash & dry etc. This database falls within a category of information EDR classifies as "High Risk Historical Records", or HRHR. EDR's HRHR effort presents unique and sometimes proprietary data about past sites and operations that typically create environmental concerns, but may not show up in current government records searches.

A review of the EDR Hist Cleaner list, as provided by EDR, has revealed that there are 10 EDR Hist Cleaner sites within approximately 0.125 miles of the target property.

Equal/Higher Elevation	Address	Direction / Distance	Map ID	Page
LEE SAM	1925 S SUNSET BLVD	SSW 0 - 1/8 (0.004 mi.)	A3	10
ENCORE CLEANERS	2103 SUNSET BLVD	WSW 0 - 1/8 (0.090 mi.)	E30	31

Lower Elevation	Address	Direction / Distance	Map ID	Page
MAC KINNON MAC KNN	1308 GLENDALE BLVD	E 0 - 1/8 (0.055 mi.)	C15	17
HYDE V O	1123 GLENDALE BLVD	SSE 0 - 1/8 (0.060 mi.)	D17	18
YICK WONG	1824 S SUNSET BLVD	ESE 0 - 1/8 (0.061 mi.)	C18	18
MC KINNON HAZEL MRS	1308 LAKESHORE AVE	E 0 - 1/8 (0.071 mi.)	C19	18
HAROOTUNIAN FRANK	1825 S SUNSET BLVD	ESE 0 - 1/8 (0.079 mi.)	C23	28
PREWITT GENE	1816 S SUNSET BLVD	ESE 0 - 1/8 (0.083 mi.)	C25	29
HYDE VROOMAN	1132 GLENDALE BLVD	SSE 0 - 1/8 (0.089 mi.)	D27	29
CRAIG H K	1803 S SUNSET BLVD	ESE 0 - 1/8 (0.106 mi.)	G45	51

EXECUTIVE SUMMARY

Due to poor or inadequate address information, the following sites were not mapped. Count: 2 records.

Site Name	Database(s)
SUNSET FUEL STOP (FORMER)	RGA LUST
LINK STATION US PROJECT	ENVIROSTOR, VCP

OVERVIEW MAP - 5553210.2S

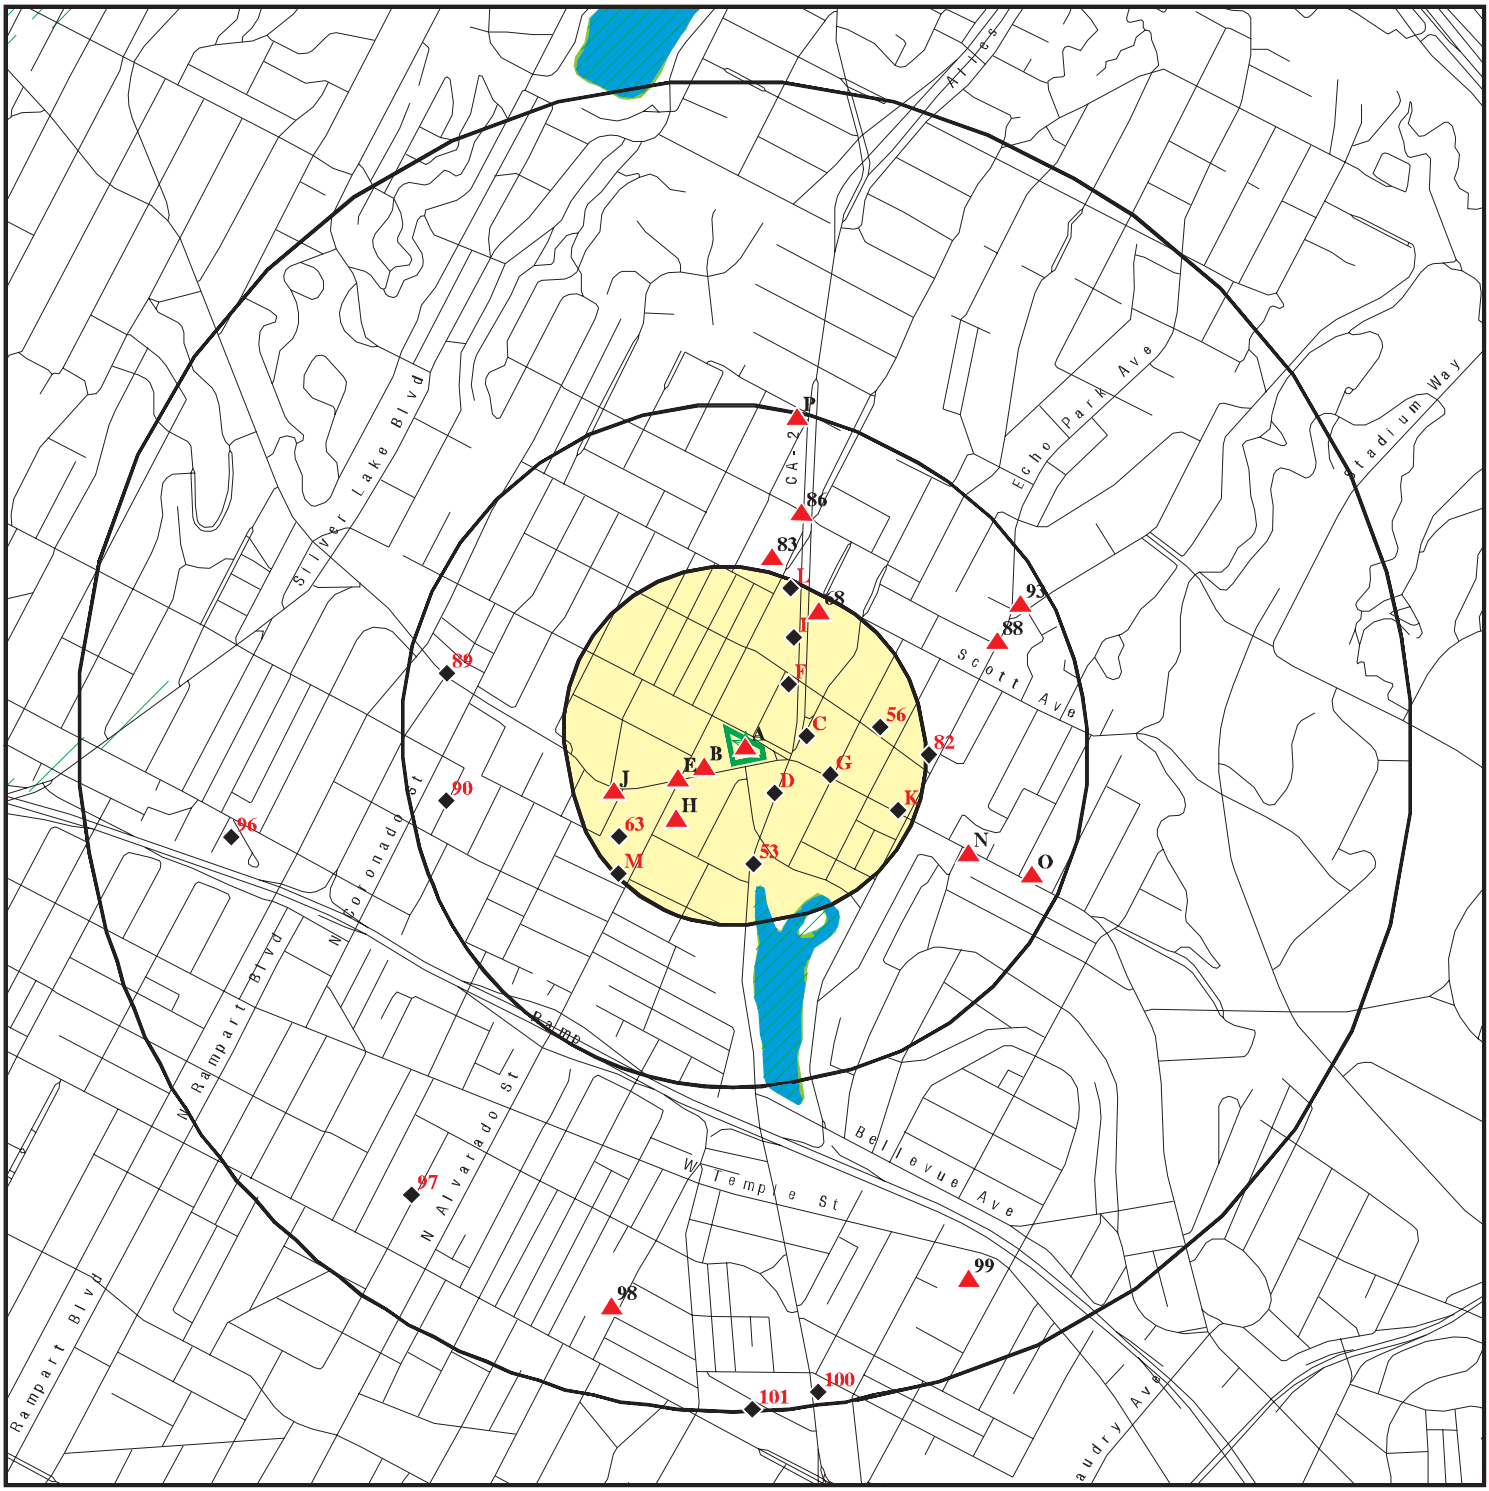

Target Property

Sites at elevations higher than or equal to the target property

Sites at elevations lower than the target property

Manufactured Gas Plants

National Priority List Sites

Dept. Defense Sites

0 1/4 1/2 1 Miles

Indian Reservations BIA

100-year flood zone

500-year flood zone

National Wetland Inventory

State Wetlands

Areas of Concern

N

This report includes Interactive Map Layers to display and/or hide map information. The legend includes only those icons for the default map view.

SITE NAME:	Sunset Property	CLIENT:	Northgate Env. Management, Inc.
ADDRESS:	1911 Sunset Boulevard Los Angeles CA 90026	CONTACT:	Nicky Robinson
		INQUIRY #:	5553210.2s
LAT/LONG:	34.078363 / 118.26169	DATE:	February 05, 2019 2:15 pm

Copyright © 2019 EDR, Inc. © 2015 TomTom Rel. 2015.

DETAIL MAP - 5553210.2S

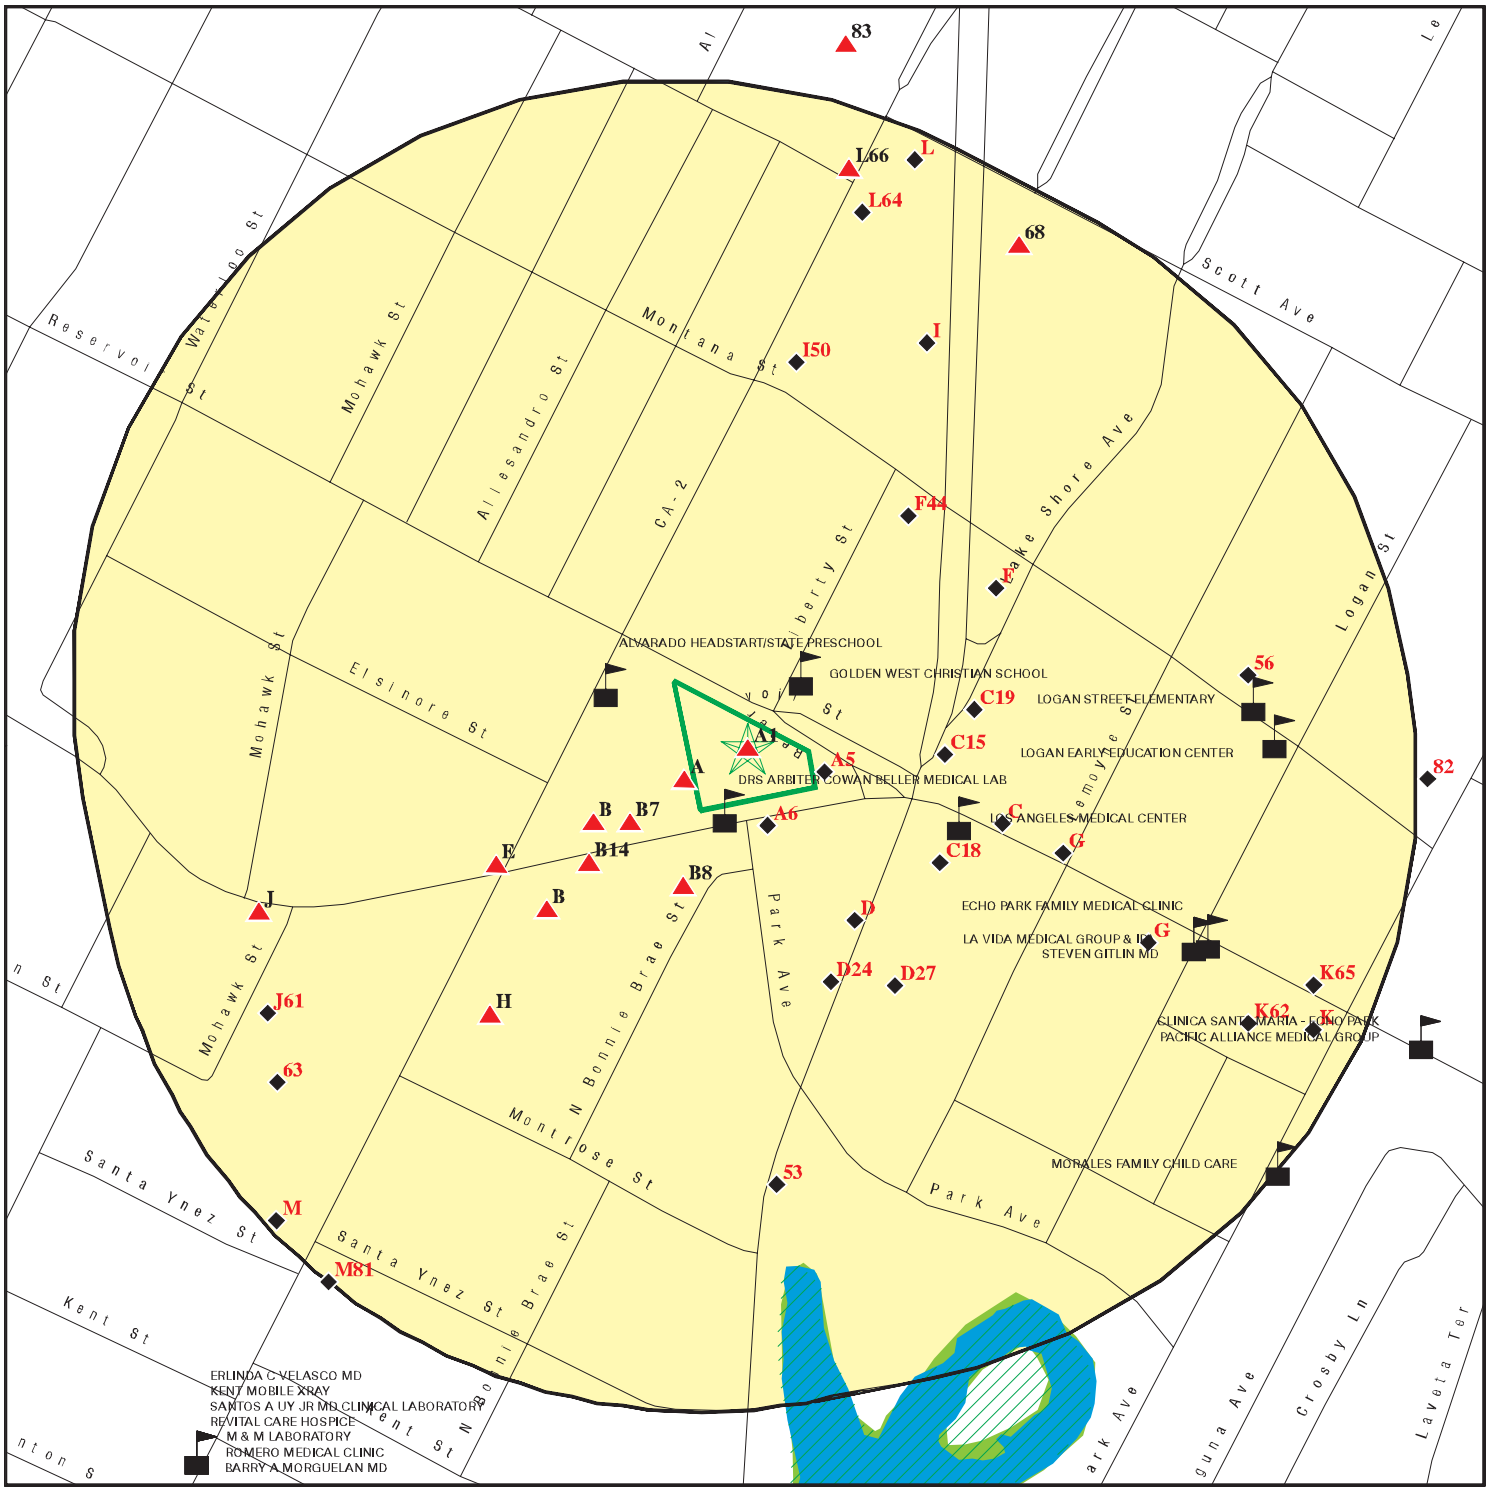

0 1/16 1/8 1/4 Miles

- Target Property
- Sites at elevations higher than or equal to the target property
- Sites at elevations lower than the target property
- Manufactured Gas Plants
- Sensitive Receptors
- National Priority List Sites
- Dept. Defense Sites
- Indian Reservations BIA
- 100-year flood zone
- 500-year flood zone
- National Wetland Inventory
- State Wetlands
- Areas of Concern

This report includes Interactive Map Layers to display and/or hide map information. The legend includes only those icons for the default map view.

SITE NAME: Sunset Property	CLIENT: Northgate Env. Management, Inc.
ADDRESS: 1911 Sunset Boulevard Los Angeles CA 90026	CONTACT: Nicky Robinson
LAT/LONG: 34.078363 / 118.26169	INQUIRY #: 5553210.2s DATE: February 05, 2019 2:21 pm

Copyright © 2019 EDR, Inc. © 2015 TomTom Rel. 2015.

MAP FINDINGS SUMMARY

Database	Search Distance (Miles)	Target Property	< 1/8	1/8 - 1/4	1/4 - 1/2	1/2 - 1	> 1	Total Plotted
STANDARD ENVIRONMENTAL RECORDS								
Federal NPL site list								
NPL	1.000		0	0	0	0	NR	0
Proposed NPL	1.000		0	0	0	0	NR	0
NPL LIENS	0.001		0	NR	NR	NR	NR	0
Federal Delisted NPL site list								
Delisted NPL	1.000		0	0	0	0	NR	0
Federal CERCLIS list								
FEDERAL FACILITY	0.500		0	0	0	NR	NR	0
SEMS	0.500		0	0	0	NR	NR	0
Federal CERCLIS NFRAP site list								
SEMS-ARCHIVE	0.500		0	0	0	NR	NR	0
Federal RCRA CORRACTS facilities list								
CORRACTS	1.000		0	0	0	0	NR	0
Federal RCRA non-CORRACTS TSD facilities list								
RCRA-TSDF	0.500		0	0	0	NR	NR	0
Federal RCRA generators list								
RCRA-LQG	0.250		0	4	NR	NR	NR	4
RCRA-SQG	0.250		2	6	NR	NR	NR	8
RCRA-CESQG	0.250		0	1	NR	NR	NR	1
Federal institutional controls / engineering controls registries								
LUCIS	0.500		0	0	0	NR	NR	0
US ENG CONTROLS	0.500		0	0	0	NR	NR	0
US INST CONTROL	0.500		0	0	0	NR	NR	0
Federal ERNS list								
ERNS	0.001		0	NR	NR	NR	NR	0
State- and tribal - equivalent NPL								
RESPONSE	1.000		0	0	0	0	NR	0
State- and tribal - equivalent CERCLIS								
ENVIROSTOR	1.000		0	2	1	6	NR	9
State and tribal landfill and/or solid waste disposal site lists								
SWF/LF	0.500		0	0	0	NR	NR	0
State and tribal leaking storage tank lists								
LUST	0.500		5	2	9	NR	NR	16

MAP FINDINGS SUMMARY

Database	Search Distance (Miles)	Target Property	< 1/8	1/8 - 1/4	1/4 - 1/2	1/2 - 1	> 1	Total Plotted
INDIAN LUST	0.500		0	0	0	NR	NR	0
CPS-SLIC	0.500		0	1	2	NR	NR	3
State and tribal registered storage tank lists								
FEMA UST	0.250		0	0	NR	NR	NR	0
UST	0.250		3	4	NR	NR	NR	7
AST	0.250		0	0	NR	NR	NR	0
INDIAN UST	0.250		0	0	NR	NR	NR	0
State and tribal voluntary cleanup sites								
INDIAN VCP	0.500		0	0	0	NR	NR	0
VCP	0.500		0	1	1	NR	NR	2
State and tribal Brownfields sites								
BROWNFIELDS	0.500		0	0	0	NR	NR	0
ADDITIONAL ENVIRONMENTAL RECORDS								
Local Brownfield lists								
US BROWNFIELDS	0.500		0	0	1	NR	NR	1
Local Lists of Landfill / Solid Waste Disposal Sites								
WMUDS/SWAT	0.500		0	0	0	NR	NR	0
SWRCY	0.500		0	0	1	NR	NR	1
HAULERS	0.001		0	NR	NR	NR	NR	0
INDIAN ODI	0.500		0	0	0	NR	NR	0
ODI	0.500		0	0	0	NR	NR	0
DEBRIS REGION 9	0.500		0	0	0	NR	NR	0
IHS OPEN DUMPS	0.500		0	0	0	NR	NR	0
Local Lists of Hazardous waste / Contaminated Sites								
US HIST CDL	0.001		0	NR	NR	NR	NR	0
AOCONCERN	1.000		0	0	0	0	NR	0
HIST Cal-Sites	1.000		0	0	0	0	NR	0
SCH	0.250		0	1	NR	NR	NR	1
CDL	0.001		0	NR	NR	NR	NR	0
Toxic Pits	1.000		0	0	0	0	NR	0
CERS HAZ WASTE	0.250		0	0	NR	NR	NR	0
US CDL	0.001		0	NR	NR	NR	NR	0
Local Lists of Registered Storage Tanks								
SWEEPS UST	0.250		4	6	NR	NR	NR	10
HIST UST	0.250		6	2	NR	NR	NR	8
CERS TANKS	0.250		0	0	NR	NR	NR	0
CA FID UST	0.250		3	6	NR	NR	NR	9
Local Land Records								
LIENS	0.001		0	NR	NR	NR	NR	0

MAP FINDINGS SUMMARY

Database	Search Distance (Miles)	Target Property	< 1/8	1/8 - 1/4	1/4 - 1/2	1/2 - 1	> 1	Total Plotted
LIENS 2	0.001		0	NR	NR	NR	NR	0
DEED	0.500		0	0	1	NR	NR	1
Records of Emergency Release Reports								
HMIRS	0.001		0	NR	NR	NR	NR	0
CHMIRS	0.001		0	NR	NR	NR	NR	0
LDS	0.001		0	NR	NR	NR	NR	0
MCS	0.001		0	NR	NR	NR	NR	0
SPILLS 90	0.001		0	NR	NR	NR	NR	0
Other Ascertainable Records								
RCRA NonGen / NLR	0.250		0	0	NR	NR	NR	0
FUDS	1.000		0	0	0	0	NR	0
DOD	1.000		0	0	0	0	NR	0
SCRD DRYCLEANERS	0.500		0	0	0	NR	NR	0
US FIN ASSUR	0.001		0	NR	NR	NR	NR	0
EPA WATCH LIST	0.001		0	NR	NR	NR	NR	0
2020 COR ACTION	0.250		0	0	NR	NR	NR	0
TSCA	0.001		0	NR	NR	NR	NR	0
TRIS	0.001		0	NR	NR	NR	NR	0
SSTS	0.001		0	NR	NR	NR	NR	0
ROD	1.000		0	0	0	0	NR	0
RMP	0.001		0	NR	NR	NR	NR	0
RAATS	0.001		0	NR	NR	NR	NR	0
PRP	0.001		0	NR	NR	NR	NR	0
PADS	0.001		0	NR	NR	NR	NR	0
ICIS	0.001		0	NR	NR	NR	NR	0
FTTS	0.001		0	NR	NR	NR	NR	0
MLTS	0.001		0	NR	NR	NR	NR	0
COAL ASH DOE	0.001		0	NR	NR	NR	NR	0
COAL ASH EPA	0.500		0	0	0	NR	NR	0
PCB TRANSFORMER	0.001		0	NR	NR	NR	NR	0
RADINFO	0.001		0	NR	NR	NR	NR	0
HIST FTTS	0.001		0	NR	NR	NR	NR	0
DOT OPS	0.001		0	NR	NR	NR	NR	0
CONSENT	1.000		0	0	0	0	NR	0
INDIAN RESERV	0.001		0	NR	NR	NR	NR	0
FUSRAP	1.000		0	0	0	0	NR	0
UMTRA	0.500		0	0	0	NR	NR	0
LEAD SMELTERS	0.001		0	NR	NR	NR	NR	0
US AIRS	0.001		0	NR	NR	NR	NR	0
US MINES	0.250		0	0	NR	NR	NR	0
ABANDONED MINES	0.001		0	NR	NR	NR	NR	0
FINDS	0.001		0	NR	NR	NR	NR	0
DOCKET HWC	0.001		0	NR	NR	NR	NR	0
UXO	1.000		0	0	0	0	NR	0
ECHO	0.001		0	NR	NR	NR	NR	0
FUELS PROGRAM	0.250		0	0	NR	NR	NR	0
CA BOND EXP. PLAN	1.000		0	0	0	0	NR	0
Cortese	0.500		0	0	0	NR	NR	0
CUPA Listings	0.250		0	0	NR	NR	NR	0

MAP FINDINGS SUMMARY

Database	Search Distance (Miles)	Target Property	< 1/8	1/8 - 1/4	1/4 - 1/2	1/2 - 1	> 1	Total Plotted
DRYCLEANERS	0.250		6	4	NR	NR	NR	10
EMI	0.001	1	0	NR	NR	NR	NR	1
ENF	0.001		0	NR	NR	NR	NR	0
Financial Assurance	0.001		0	NR	NR	NR	NR	0
HAZNET	0.001		1	NR	NR	NR	NR	1
ICE	0.001		0	NR	NR	NR	NR	0
HIST CORTESE	0.500		3	2	6	NR	NR	11
LOS ANGELES CO. HMS	0.001		0	NR	NR	NR	NR	0
HWP	1.000		0	0	0	0	NR	0
HWT	0.250		0	0	NR	NR	NR	0
MINES	0.001		0	NR	NR	NR	NR	0
MWMP	0.250		0	0	NR	NR	NR	0
NPDES	0.001		0	NR	NR	NR	NR	0
PEST LIC	0.001		0	NR	NR	NR	NR	0
PROC	0.500		0	0	0	NR	NR	0
Notify 65	1.000		0	1	0	0	NR	1
LA Co. Site Mitigation	0.001		0	NR	NR	NR	NR	0
UIC	0.001		0	NR	NR	NR	NR	0
UIC GEO	0.001		0	NR	NR	NR	NR	0
WASTEWATER PITS	0.500		0	0	0	NR	NR	0
WDS	0.001		0	NR	NR	NR	NR	0
MILITARY PRIV SITES	0.001		0	NR	NR	NR	NR	0
PROJECT	0.001		0	NR	NR	NR	NR	0
WDR	0.001		0	NR	NR	NR	NR	0
CIWQS	0.001		0	NR	NR	NR	NR	0
CERS	0.001		0	NR	NR	NR	NR	0
WIP	0.250		0	0	NR	NR	NR	0
NON-CASE INFO	0.001		0	NR	NR	NR	NR	0
OTHER OIL GAS	0.001		0	NR	NR	NR	NR	0
PROD WATER PONDS	0.001		0	NR	NR	NR	NR	0
SAMPLING POINT	0.001		0	NR	NR	NR	NR	0
WELL STIM PROJ	0.001		0	NR	NR	NR	NR	0
EDR HIGH RISK HISTORICAL RECORDS								
EDR Exclusive Records								
EDR MGP	1.000		0	0	0	0	NR	0
EDR Hist Auto	0.125		14	NR	NR	NR	NR	14
EDR Hist Cleaner	0.125		10	NR	NR	NR	NR	10
EDR RECOVERED GOVERNMENT ARCHIVES								
Exclusive Recovered Govt. Archives								
RGA LF	0.001		0	NR	NR	NR	NR	0
RGA LUST	0.001		0	NR	NR	NR	NR	0
- Totals --		1	57	43	22	6	0	129

MAP FINDINGS SUMMARY

Database	Search Distance (Miles)	Target Property	< 1/8	1/8 - 1/4	1/4 - 1/2	1/2 - 1	> 1	Total Plotted

NOTES:

TP = Target Property

NR = Not Requested at this Search Distance

Sites may be listed in more than one database

A1 **LES FRERES TAIX, INC** **EMI** **S106834481**
Target **1911 SUNSET BLVD** **N/A**
Property **LOS ANGELES, CA 90026**

Site 1 of 6 in cluster A

Actual: **410 ft.**

EMI:

Year:	1990
County Code:	19
Air Basin:	SC
Facility ID:	67563
Air District Name:	SC
SIC Code:	5812
Air District Name:	SOUTH COAST AQMD
Community Health Air Pollution Info System:	Not reported
Consolidated Emission Reporting Rule:	Not reported
Total Organic Hydrocarbon Gases Tons/Yr:	0
Reactive Organic Gases Tons/Yr:	0
Carbon Monoxide Emissions Tons/Yr:	0
NOX - Oxides of Nitrogen Tons/Yr:	0
SOX - Oxides of Sulphur Tons/Yr:	0
Particulate Matter Tons/Yr:	1
Part. Matter 10 Micrometers and Smllr Tons/Yr:	1

A2 **ARBITER COWAN BELLER MDS** **HAZNET** **S113052702**
1931 SUNSET BLVD **N/A**
< 1/8 **LOS ANGELES, CA 90026**
1 ft.

Site 2 of 6 in cluster A

Relative: **Higher**

Actual: **412 ft.**

HAZNET:

envid:	S113052702
Year:	1995
GEPAID:	CAL000080428
Contact:	STANLEY ARBITER MD
Telephone:	2134841212
Mailing Name:	Not reported
Mailing Address:	1931 SUNSET BLVD
Mailing City,St,Zip:	LOS ANGELES, CA 900260000
Gen County:	Not reported
TSD EPA ID:	CAT000613976
TSD County:	Not reported
Waste Category:	Photochemicals/photoprocessing waste
Disposal Method:	Transfer Station
Tons:	.0625
Cat Decode:	Not reported
Method Decode:	Not reported
Facility County:	Los Angeles

envid:	S113052702
Year:	1994
GEPAID:	CAL000080428
Contact:	STANLEY ARBITER MD
Telephone:	2134841212
Mailing Name:	Not reported
Mailing Address:	1931 SUNSET BLVD
Mailing City,St,Zip:	LOS ANGELES, CA 900260000
Gen County:	Not reported
TSD EPA ID:	CAD982524613
TSD County:	Not reported

ARBITER COWAN BELLER MDS (Continued) **S113052702**

Waste Category:	Photochemicals/photoprocessing waste
Disposal Method:	Recycler
Tons:	.1251
Cat Decode:	Not reported
Method Decode:	Not reported
Facility County:	Los Angeles

envid:	S113052702
Year:	1993
GEPAID:	CAL000080428
Contact:	STANLEY ARBITER MD
Telephone:	2134841212
Mailing Name:	Not reported
Mailing Address:	1931 SUNSET BLVD
Mailing City,St,Zip:	LOS ANGELES, CA 900260000
Gen County:	Not reported
TSD EPA ID:	CAD982524613
TSD County:	Not reported
Waste Category:	Photochemicals/photoprocessing waste
Disposal Method:	Recycler
Tons:	0.1084
Cat Decode:	Not reported
Method Decode:	Not reported
Facility County:	Los Angeles

A3 **LEE SAM** **EDR Hist Cleaner** **1009193471**
SSW **1925 S SUNSET BLVD** **N/A**
< 1/8 **LOS ANGELES, CA**
0.004 mi.
20 ft. **Site 3 of 6 in cluster A**

Relative: EDR Hist Cleaner
Higher

Actual: Year: Name: Type:
410 ft. 1942 LEE SAM LAUNDRIES ORIENTAL

A4 **MC KINSTRY JACK** **EDR Hist Auto** **1009079665**
WSW **2005 S SUNSET BLVD** **N/A**
< 1/8 **LOS ANGELES, CA**
0.004 mi.
21 ft. **Site 4 of 6 in cluster A**

Relative: EDR Hist Auto
Higher

Actual: Year: Name: Type:
413 ft. 1933 MC KINSTRY JACK AUTOMOBILE REPAIRING

A5
ESE
< 1/8
0.005 mi.
26 ft.

PERKINS R C
1901 S SUNSET BLVD
LOS ANGELES, CA

EDR Hist Auto **1009081757**
N/A

Site 5 of 6 in cluster A

Relative:
Lower

EDR Hist Auto

Actual:
403 ft.

Year:	Name:	Type:
1937	PERKINS R C	GASOLINE AND OIL SERVICE STATIONS
1942	BARNETT W C	GASOLINE AND OIL SERVICE STATIONS

A6
SSE
< 1/8
0.012 mi.
61 ft.

DOLBIER W R
1920 S SUNSET BLVD
LOS ANGELES, CA

EDR Hist Auto **1009079891**
N/A

Site 6 of 6 in cluster A

Relative:
Lower

EDR Hist Auto

Actual:
407 ft.

Year:	Name:	Type:
1933	COX O M	GASOLINE AND OIL SERVICE STATIONS
1937	OLIVAS R A	GASOLINE AND OIL SERVICE STATIONS
1942	DOLBIER W R	GASOLINE AND OIL SERVICE STATIONS

B7
WSW
< 1/8
0.030 mi.
156 ft.

BERGERON ARTH
2021 S SUNSET BLVD
LOS ANGELES, CA

EDR Hist Auto **1009076150**
N/A

Site 1 of 11 in cluster B

Relative:
Higher

EDR Hist Auto

Actual:
414 ft.

Year:	Name:	Type:
1924	BERGARON ARTHUR	AUTOMOBILE REPAIRING
1929	BERGERON ARTH	AUTOMOBILE REPAIRING AND SERVICE STATIONS
1933	BERGE ON ARTH	AUTOMOBILE REPAIRING
1937	BERGERON ARTH	AUTOMOBILE REPAIRING

B8
SSW
< 1/8
0.032 mi.
169 ft.

ARCO DEL TRIUNFO
2002 W SUNSET BLVD
LOS ANGELES, CA 90026

EDR Hist Auto **1021462643**
N/A

Site 2 of 11 in cluster B

Relative:
Higher

EDR Hist Auto

Actual:
412 ft.

Year:	Name:	Type:
2013	ARCO DEL TRIUNFO	Gasoline Service Stations, NEC
2014	ARCO DEL TRIUNFO	Gasoline Service Stations, NEC

B9
WSW
< 1/8
0.045 mi.
235 ft.

CACERES CHEVRON
2035 W SUNSET BLVD
LOS ANGELES, CA 90026

Site 3 of 11 in cluster B

SWEEPS UST
HIST UST
CA FID UST

S101617297
N/A

Relative:
Higher

Actual:
416 ft.

SWEEPS UST:

Status:	Active
Comp Number:	2898
Number:	9
Board Of Equalization:	44-012625
Referral Date:	05-05-93
Action Date:	04-11-94
Created Date:	02-29-88
Owner Tank Id:	Not reported
SWRCB Tank Id:	19-050-002898-000001
Tank Status:	A
Capacity:	9942
Active Date:	10-21-92
Tank Use:	M.V. FUEL
STG:	P
Content:	REG UNLEADED
Number Of Tanks:	4

Status:	Active
Comp Number:	2898
Number:	9
Board Of Equalization:	44-012625
Referral Date:	05-05-93
Action Date:	04-11-94
Created Date:	02-29-88
Owner Tank Id:	Not reported
SWRCB Tank Id:	19-050-002898-000002
Tank Status:	A
Capacity:	9942
Active Date:	10-21-92
Tank Use:	M.V. FUEL
STG:	P
Content:	REG UNLEADED
Number Of Tanks:	Not reported

Status:	Active
Comp Number:	2898
Number:	9
Board Of Equalization:	44-012625
Referral Date:	05-05-93
Action Date:	04-11-94
Created Date:	02-29-88
Owner Tank Id:	Not reported
SWRCB Tank Id:	19-050-002898-000003
Tank Status:	A
Capacity:	9942
Active Date:	10-21-92
Tank Use:	M.V. FUEL
STG:	P
Content:	REG UNLEADED
Number Of Tanks:	Not reported

Status:	Active

CACERES CHEVRON (Continued) **S101617297**

Comp Number: 2898
Number: 9
Board Of Equalization: 44-012625
Referral Date: 05-05-93
Action Date: 04-11-94
Created Date: 02-29-88
Owner Tank Id: Not reported
SWRCB Tank Id: 19-050-002898-000004
Tank Status: A
Capacity: 9942
Active Date: 10-21-92
Tank Use: OIL
STG: W
Content: WASTE OIL
Number Of Tanks: Not reported

HIST UST:
File Number: 0002857C
URL: http://geotracker.waterboards.ca.gov/ustpdfs/pdf/0002857C.pdf
Region: Not reported
Facility ID: Not reported
Facility Type: Not reported
Other Type: Not reported
Contact Name: Not reported
Telephone: Not reported
Owner Name: Not reported
Owner Address: Not reported
Owner City,St,Zip: Not reported
Total Tanks: Not reported

Tank Num: Not reported
Container Num: Not reported
Year Installed: Not reported
Tank Capacity: Not reported
Tank Used for: Not reported
Type of Fuel: Not reported
Container Construction Thickness: Not reported
Leak Detection: Not reported

Click here for Geo Tracker PDF:

CA FID UST:
Facility ID: 19006868
Regulated By: UTNKA
Regulated ID: 00051058
Cortese Code: Not reported
SIC Code: Not reported
Facility Phone: 2134848608
Mail To: Not reported
Mailing Address: 419 N SAN GABRIEL BLVD
Mailing Address 2: Not reported
Mailing City,St,Zip: LOS ANGELES 900260000
Contact: Not reported
Contact Phone: Not reported
DUNs Number: Not reported
NPDES Number: Not reported

CACERES CHEVRON (Continued) **S101617297**

EPA ID: Not reported
Comments: Not reported
Status: Active

B10
WSW
< 1/8
0.045 mi.
235 ft.

CACERES CHEVRON **HIST UST** **U001561149**
2035 W SUNSET BLVD **N/A**
LOS ANGELES, CA 90026

Site 4 of 11 in cluster B

Relative:
Higher

Actual:
416 ft.

HIST UST:

File Number:	Not reported
URL:	Not reported
Region:	STATE
Facility ID:	00000051058
Facility Type:	Gas Station
Other Type:	Not reported
Contact Name:	VICTOR CACERES
Telephone:	2134848608
Owner Name:	VICTOR M. CACERES
Owner Address:	419 N. SAN GABRIEL BLVD.
Owner City,St,Zip:	SAN GABRIEL, CA 91775
Total Tanks:	0004
Tank Num:	001
Container Num:	003
Year Installed:	Not reported
Tank Capacity:	00010000
Tank Used for:	PRODUCT
Type of Fuel:	UNLEADED
Container Construction Thickness:	Not reported
Leak Detection:	Stock Inventor
Tank Num:	002
Container Num:	001
Year Installed:	Not reported
Tank Capacity:	00000000
Tank Used for:	WASTE
Type of Fuel:	WASTE OIL
Container Construction Thickness:	Not reported
Leak Detection:	Stock Inventor
Tank Num:	003
Container Num:	004
Year Installed:	Not reported
Tank Capacity:	00010000
Tank Used for:	PRODUCT
Type of Fuel:	PREMIUM
Container Construction Thickness:	Not reported
Leak Detection:	Stock Inventor
Tank Num:	004
Container Num:	002
Year Installed:	Not reported
Tank Capacity:	00005000
Tank Used for:	PRODUCT
Type of Fuel:	REGULAR
Container Construction Thickness:	Not reported

CACERES CHEVRON (Continued) **U001561149**

Leak Detection: Stock Inventor

B11 **CHEVRON STATION #9-0953** **UST** **U003938936**
WSW **2035 W SUNSET BLVD** **N/A**
< 1/8 **LOS ANGELES, CA 90026**
0.045 mi.
235 ft. **Site 5 of 11 in cluster B**

Relative: UST:
Higher
Actual: Facility ID: 23758
416 ft. Permitting Agency: LOS ANGELES, CITY OF
Latitude: 34.079361
Longitude: -118.2613655

Facility ID: Not reported
Permitting Agency: Los Angeles City Fire Department
Latitude: 34.078
Longitude: -118.2628

B12 **SUNSET 76** **EDR Hist Auto** **1008994438**
WSW **2035 W SUNSET BLVD** **N/A**
< 1/8 **LOS ANGELES, CA 90026**
0.045 mi.
235 ft. **Site 6 of 11 in cluster B**

Relative: EDR Hist Auto
Higher

Actual:
416 ft.

Year:	Name:	Type:
1988	CACERES VICTOR	Gasoline Service Stations
1989	CACERES VICTOR	Gasoline Service Stations, NEC
1990	CACERES VICTOR	Gasoline Service Stations, NEC
1991	CACERES VICTOR	Gasoline Service Stations, NEC
1992	CACERES VICTOR	Gasoline Service Stations, NEC
1993	CACERES VICTOR	Gasoline Service Stations, NEC
1994	AL'S CHEVRON SERVICE	Not reported
1994	ALS CHEVRON SERVICE	Gasoline Service Stations
1994	CACERES VICTOR	Gasoline Service Stations, NEC
1995	CACERES VICTOR	Gasoline Service Stations, NEC
1995	ALS CHEVRON SERVICE	Gasoline Service Stations
1996	ALS CHEVRON SERVICE	Gasoline Service Stations
1997	ALS CHEVRON	Gasoline Service Stations
1998	GAMBOA ALIBERT A	Gasoline Service Stations
1999	CHEVRON STATIONS	Not reported
1999	GAMBOA ALIBERT A	Gasoline Service Stations
2000	GAMBOA ALIBERT A	Gasoline Service Stations
2002	SUNSET 76	Gasoline Service Stations
2003	SUNSET 76	Gasoline Service Stations
2004	SUNSET 76	Gasoline Service Stations
2005	SUNSET 76	Gasoline Service Stations
2006	SUNSET 76	Gasoline Service Stations
2007	SUNSET 76	Gasoline Service Stations
2008	SUNSET 76	Gasoline Service Stations
2009	SUNSET 76	Gasoline Service Stations
2010	SUNSET 76	Gasoline Service Stations
2011	SUNSET 76	Gasoline Service Stations
2012	SUNSET 76	Gasoline Service Stations

SUNSET 76 (Continued) **1008994438**

2013 SUNSET 76 Gasoline Service Stations
2014 SUNSET 76 Gasoline Service Stations

B13 **90953** **HIST UST** **U001561145**
WSW **2035 W SUNSET BLVD** **N/A**
< 1/8 **LOS ANGELES, CA 90026**
0.045 mi.
235 ft. **Site 7 of 11 in cluster B**

Relative: **Higher**

Actual: **416 ft.**

HIST UST:

File Number:	00026C35
URL:	http://geotracker.waterboards.ca.gov/ustpdfs/pdf/00026C35.pdf
Region:	STATE
Facility ID:	00000061952
Facility Type:	Gas Station
Other Type:	Not reported
Contact Name:	CACERES,VICTOR
Telephone:	2134848608
Owner Name:	CHEVRON U.S.A. INC.
Owner Address:	575 MARKET
Owner City,St,Zip:	SAN FRANCISCO, CA 94105
Total Tanks:	0004
Tank Num:	001
Container Num:	1
Year Installed:	1968
Tank Capacity:	00005000
Tank Used for:	PRODUCT
Type of Fuel:	Not reported
Container Construction Thickness:	0000250
Leak Detection:	Stock Inventor
Tank Num:	002
Container Num:	2
Year Installed:	1968
Tank Capacity:	00010000
Tank Used for:	PRODUCT
Type of Fuel:	Not reported
Container Construction Thickness:	0000250
Leak Detection:	Stock Inventor
Tank Num:	003
Container Num:	3
Year Installed:	1968
Tank Capacity:	00010000
Tank Used for:	PRODUCT
Type of Fuel:	Not reported
Container Construction Thickness:	0000250
Leak Detection:	Stock Inventor
Tank Num:	004
Container Num:	4
Year Installed:	1968
Tank Capacity:	00001000
Tank Used for:	WASTE
Type of Fuel:	Not reported
Container Construction Thickness:	0000130
Leak Detection:	Stock Inventor

90953 (Continued) **U001561145**

Click here for Geo Tracker PDF:

B14 **SUNSET-EAST CAR WASH** **EDR Hist Auto** **1009076940**
SW **2040 W SUNSET BLVD** **N/A**
< 1/8 **LOS ANGELES, CA 90026**
0.051 mi.
270 ft. **Site 8 of 11 in cluster B**

Relative: EDR Hist Auto
Higher

Actual:
417 ft.

Year:	Name:	Type:
1924	SIMON M R	AUTOMOBILE SERVICE STATIONS
1929	STERBEL H J	GASOLINE AND OIL SERVICE STATION
1933	STIEBEL H J	GASOLINE AND OIL SERVICE STATIONS
1937	ROTHROCK HARRY	GASOLINE AND OIL SERVICE STATIONS
1942	STIEBEL H J	GASOLINE AND OIL SERVICE STATIONS
1969	SUNSET-EAST CAR WASH	Gasoline Service Stations
1970	SUNSET-EAST CAR WASH	Gasoline Service Stations
1971	SUNSET-EAST CAR WASH	Carwashes
1972	SUNSET-EAST CAR WASH	Carwashes
1973	SUNSET-EAST CAR WASH	Carwashes
1974	SUNSET-EAST CAR WASH	Carwashes
1989	SUNSET-EAST CAR WASH	Carwashes
1990	SUNSET-EAST CAR WASH	Carwashes
1991	SUNSET-EAST CAR WASH	Carwashes
1992	SUNSET-EAST CAR WASH	Carwashes
1993	SUNSET-EAST CAR WASH	Carwashes
1994	SUNSET-EAST CAR WASH	Carwashes
2008	SUNSET-EAST CAR WASH	Carwashes
2009	SUNSET-EAST CAR WASH	Carwashes
2010	SUNSET-EAST CAR WASH	Carwashes
2011	SUNSET-EAST CAR WASH	Carwashes
2012	SUNSET-EAST CAR WASH	Carwashes

C15 **MAC KINNON MAC KNNON** **EDR Hist Cleaner** **1009189415**
East **1308 GLENDALE BLVD** **N/A**
< 1/8 **LOS ANGELES, CA**
0.055 mi.
292 ft. **Site 1 of 5 in cluster C**

Relative: EDR Hist Cleaner
Lower

Actual:
397 ft.

Year:	Name:	Type:
1929	MAC KINNON MAC KNNON	CLOTHES PRESSERS CLEANERS AND REPAIRERS

D16 **SCHUMACHER F E** **EDR Hist Auto** **1009082820**
SSE **1141 GLENDALE BLVD** **N/A**
< 1/8 **LOS ANGELES, CA**
0.058 mi.
304 ft. **Site 1 of 4 in cluster D**

Relative: EDR Hist Auto
Lower

Actual:
399 ft.

Year:	Name:	Type:
1942	SCHUMACHER F E	AUTOMOBILE REPAIRING

D17 **HYDE V O** **EDR Hist Cleaner** **1009190809**
SSE **1123 GLENDALE BLVD** **N/A**
< 1/8 **LOS ANGELES, CA**
0.060 mi.
315 ft. **Site 2 of 4 in cluster D**

Relative: EDR Hist Cleaner
Lower

Actual:
398 ft.

Year:	Name:	Type:
1933	HYDE V O	CLOTHES PRESSERS AND CLEANERS

C18 **YICK WONG** **EDR Hist Cleaner** **1009190562**
ESE **1824 S SUNSET BLVD** **N/A**
< 1/8 **LOS ANGELES, CA**
0.061 mi.
320 ft. **Site 2 of 5 in cluster C**

Relative: EDR Hist Cleaner
Lower

Actual:
396 ft.

Year:	Name:	Type:
1933	YICK WONG	LAUNDRIES CHINESE

C19 **MC KINNON HAZEL MRS** **EDR Hist Cleaner** **1009190002**
East **1308 LAKESHORE AVE** **N/A**
< 1/8 **LOS ANGELES, CA**
0.071 mi.
374 ft. **Site 3 of 5 in cluster C**

Relative: EDR Hist Cleaner
Lower

Actual:
396 ft.

Year:	Name:	Type:
1933	MC KINNON HAZEL MRS	CLOTHES PRESSERS AND CLEANERS

B20 **SUNSET EAST CAR WASH** **SWEEPS UST** **S101583198**
SW **2028 W SUNSET BLVD** **CA FID UST** **N/A**
< 1/8 **LOS ANGELES, CA 90026** **HAZNET**
0.076 mi.
400 ft. **Site 9 of 11 in cluster B**

Relative: SWEEPS UST:
Higher

Actual:
422 ft.

Status:	Not reported
Comp Number:	4020
Number:	Not reported
Board Of Equalization:	Not reported

SUNSET EAST CAR WASH (Continued) **S101583198**

Referral Date:	Not reported
Action Date:	Not reported
Created Date:	Not reported
Owner Tank Id:	Not reported
SWRCB Tank Id:	Not reported
Tank Status:	Not reported
Capacity:	Not reported
Active Date:	Not reported
Tank Use:	Not reported
STG:	Not reported
Content:	Not reported
Number Of Tanks:	0

CA FID UST:

Facility ID:	19003035
Regulated By:	UTNKI
Regulated ID:	Not reported
Cortese Code:	Not reported
SIC Code:	Not reported
Facility Phone:	2134840821
Mail To:	Not reported
Mailing Address:	2028 W SUNSET BLVD
Mailing Address 2:	Not reported
Mailing City,St,Zip:	LOS ANGELES 900260000
Contact:	Not reported
Contact Phone:	Not reported
DUNs Number:	Not reported
NPDES Number:	Not reported
EPA ID:	Not reported
Comments:	Not reported
Status:	Inactive

HAZNET:

envid:	S101583198
Year:	2015
GEPAID:	CAC002816820
Contact:	ANTONIO LEE
Telephone:	2133695552
Mailing Name:	Not reported
Mailing Address:	2028 W SUNSET BLVD
Mailing City,St,Zip:	LOS ANGELES, CA 900263123
Gen County:	Los Angeles
TSD EPA ID:	CAT080013352
TSD County:	Los Angeles
Waste Category:	Aqueous solution with total organic residues less than 10 percent
Disposal Method:	Other Recovery Of Reclamation For Reuse Including Acid Regeneration, Organics Recovery Ect
Tons:	0.546
Cat Decode:	Not reported
Method Decode:	Not reported
Facility County:	Los Angeles

B21 **SUNSET CARWASH** **LUST** **S101297267**
SW **2028 SUNSET BLVD** **HIST CORTESE** **N/A**
< 1/8 **LOS ANGELES, CA 90026**
0.076 mi.
400 ft. **Site 10 of 11 in cluster B**

Relative:
Higher

Actual:
422 ft.

LUST:

Lead Agency:	LOS ANGELES RWQCB (REGION 4)
Case Type:	LUST Cleanup Site
Geo Track:	http://geotracker.waterboards.ca.gov/profile_report.asp?global_id=T0603700718
Global Id:	T0603700718
Latitude:	34.0773461108236
Longitude:	-118.26313318109
Status:	Open - Remediation
Status Date:	07/16/2008
Case Worker:	MB
RB Case Number:	900260152
Local Agency:	LOS ANGELES, CITY OF
File Location:	Regional Board
Local Case Number:	Not reported
Potential Media Affect:	Aquifer used for drinking water supply
Potential Contaminants of Concern:	Other Solvent or Non-Petroleum Hydrocarbon
Site History:	Not reported

LUST:

Global Id:	T0603700718
Contact Type:	Local Agency Caseworker
Contact Name:	ELOY LUNA
Organization Name:	LOS ANGELES, CITY OF
Address:	200 North Main Street, Suite 1780
City:	LOS ANGELES
Email:	eloy.luna@lacity.org
Phone Number:	Not reported

Global Id:	T0603700718
Contact Type:	Regional Board Caseworker
Contact Name:	MAGDY BAIADY
Organization Name:	LOS ANGELES RWQCB (REGION 4)
Address:	320 W. 4TH ST., SUITE 200
City:	LOS ANGELES
Email:	mbaiady@waterboards.ca.gov
Phone Number:	2135766699

LUST:

Global Id:	T0603700718
Action Type:	Other
Date:	01/29/1991
Action:	Leak Reported

Global Id:	T0603700718
Action Type:	RESPONSE
Date:	05/26/2005
Action:	Monitoring Report - Quarterly

Global Id:	T0603700718
Action Type:	RESPONSE
Date:	03/18/2008
Action:	Remedial Progress Report

SUNSET CARWASH (Continued) **S101297267**

Global Id: T0603700718
Action Type: RESPONSE
Date: 04/15/2012
Action: Monitoring Report - Semi-Annually

Global Id: T0603700718
Action Type: RESPONSE
Date: 05/16/2012
Action: Remedial Progress Report

Global Id: T0603700718
Action Type: RESPONSE
Date: 04/23/2012
Action: Remedial Progress Report

Global Id: T0603700718
Action Type: RESPONSE
Date: 07/07/2016
Action: Clean Up Fund - 5-Year Review Summary

Global Id: T0603700718
Action Type: ENFORCEMENT
Date: 07/23/2008
Action: Staff Letter

Global Id: T0603700718
Action Type: RESPONSE
Date: 08/22/2012
Action: Remedial Progress Report

Global Id: T0603700718
Action Type: RESPONSE
Date: 12/03/2012
Action: Remedial Progress Report

Global Id: T0603700718
Action Type: RESPONSE
Date: 11/12/2012
Action: Remedial Progress Report

Global Id: T0603700718
Action Type: RESPONSE
Date: 03/29/2013
Action: Remedial Progress Report

Global Id: T0603700718
Action Type: RESPONSE
Date: 11/06/2006
Action: Monitoring Report - Quarterly

Global Id: T0603700718
Action Type: RESPONSE
Date: 01/15/2008
Action: Monitoring Report - Quarterly

Global Id: T0603700718
Action Type: RESPONSE

SUNSET CARWASH (Continued) **S101297267**

Date: 10/15/2007
Action: Monitoring Report - Quarterly

Global Id: T0603700718
Action Type: RESPONSE
Date: 01/15/2007
Action: Monitoring Report - Quarterly

Global Id: T0603700718
Action Type: RESPONSE
Date: 10/15/2010
Action: Remedial Progress Report

Global Id: T0603700718
Action Type: RESPONSE
Date: 01/15/2013
Action: Monitoring Report - Semi-Annually

Global Id: T0603700718
Action Type: RESPONSE
Date: 07/23/2013
Action: Remedial Progress Report

Global Id: T0603700718
Action Type: RESPONSE
Date: 10/17/2013
Action: Remedial Progress Report

Global Id: T0603700718
Action Type: ENFORCEMENT
Date: 06/15/2009
Action: Staff Letter

Global Id: T0603700718
Action Type: RESPONSE
Date: 06/26/2009
Action: Well Installation Report

Global Id: T0603700718
Action Type: RESPONSE
Date: 05/27/2009
Action: Soil and Water Investigation Workplan

Global Id: T0603700718
Action Type: RESPONSE
Date: 04/15/2007
Action: Monitoring Report - Quarterly

Global Id: T0603700718
Action Type: RESPONSE
Date: 06/08/2007
Action: Interim Remedial Action Plan

Global Id: T0603700718
Action Type: RESPONSE
Date: 10/15/2013
Action: Monitoring Report - Semi-Annually

SUNSET CARWASH (Continued) **S101297267**

Global Id: T0603700718
Action Type: RESPONSE
Date: 11/19/2013
Action: Remedial Progress Report

Global Id: T0603700718
Action Type: RESPONSE
Date: 11/04/2013
Action: Site Assessment Report

Global Id: T0603700718
Action Type: RESPONSE
Date: 02/21/2014
Action: Remedial Progress Report

Global Id: T0603700718
Action Type: RESPONSE
Date: 01/15/2014
Action: Monitoring Report - Semi-Annually

Global Id: T0603700718
Action Type: RESPONSE
Date: 07/15/2018
Action: Monitoring Report - Semi-Annually

Global Id: T0603700718
Action Type: RESPONSE
Date: 08/16/2017
Action: Well Installation Report

Global Id: T0603700718
Action Type: REMEDIATION
Date: 01/29/2009
Action: Dual Phase Extraction

Global Id: T0603700718
Action Type: ENFORCEMENT
Date: 06/16/2011
Action: Staff Letter

Global Id: T0603700718
Action Type: RESPONSE
Date: 05/27/2009
Action: Remedial Progress Report

Global Id: T0603700718
Action Type: RESPONSE
Date: 04/20/2009
Action: Clean Up Fund - 5-Year Review Summary

Global Id: T0603700718
Action Type: RESPONSE
Date: 07/15/2009
Action: Monitoring Report - Quarterly

Global Id: T0603700718
Action Type: RESPONSE

SUNSET CARWASH (Continued) **S101297267**

Date: 07/15/2009
Action: Remedial Progress Report

Global Id: T0603700718
Action Type: RESPONSE
Date: 04/15/2008
Action: Monitoring Report - Quarterly

Global Id: T0603700718
Action Type: RESPONSE
Date: 07/15/2006
Action: Monitoring Report - Quarterly

Global Id: T0603700718
Action Type: RESPONSE
Date: 01/15/2010
Action: Remedial Progress Report

Global Id: T0603700718
Action Type: RESPONSE
Date: 03/27/2015
Action: Interim Remedial Action Plan

Global Id: T0603700718
Action Type: ENFORCEMENT
Date: 05/25/2005
Action: * No Action

Global Id: T0603700718
Action Type: RESPONSE
Date: 04/15/2009
Action: Monitoring Report - Quarterly

Global Id: T0603700718
Action Type: RESPONSE
Date: 06/26/2009
Action: Pilot Study/ Treatability Report

Global Id: T0603700718
Action Type: RESPONSE
Date: 01/15/2015
Action: Monitoring Report - Semi-Annually

Global Id: T0603700718
Action Type: RESPONSE
Date: 02/15/2018
Action: Pilot Study / Treatability Workplan

Global Id: T0603700718
Action Type: RESPONSE
Date: 10/15/2017
Action: Monitoring Report - Semi-Annually

Global Id: T0603700718
Action Type: REMEDIATION
Date: 01/29/2009
Action: Dual Phase Extraction

SUNSET CARWASH (Continued) **S101297267**

Global Id: T0603700718
Action Type: REMEDIATION
Date: 05/01/2006
Action: Free Product Removal

Global Id: T0603700718
Action Type: RESPONSE
Date: 07/15/2010
Action: Monitoring Report - Semi-Annually

Global Id: T0603700718
Action Type: RESPONSE
Date: 04/15/2011
Action: Remedial Progress Report

Global Id: T0603700718
Action Type: RESPONSE
Date: 11/06/2015
Action: Site Assessment Report

Global Id: T0603700718
Action Type: ENFORCEMENT
Date: 04/23/2015
Action: Staff Letter

Global Id: T0603700718
Action Type: RESPONSE
Date: 02/07/2011
Action: Clean Up Fund - 5-Year Review Summary

Global Id: T0603700718
Action Type: RESPONSE
Date: 04/15/2011
Action: Monitoring Report - Semi-Annually

Global Id: T0603700718
Action Type: RESPONSE
Date: 08/15/2011
Action: Remedial Progress Report

Global Id: T0603700718
Action Type: RESPONSE
Date: 07/15/2011
Action: Monitoring Report - Semi-Annually

Global Id: T0603700718
Action Type: RESPONSE
Date: 01/15/2018
Action: Monitoring Report - Semi-Annually

Global Id: T0603700718
Action Type: RESPONSE
Date: 01/17/2012
Action: Remedial Progress Report

Global Id: T0603700718
Action Type: RESPONSE

SUNSET CARWASH (Continued) **S101297267**

Date: 01/17/2012
Action: Remedial Progress Report

Global Id: T0603700718
Action Type: RESPONSE
Date: 01/17/2012
Action: Remedial Progress Report

Global Id: T0603700718
Action Type: RESPONSE
Date: 01/17/2012
Action: Remedial Progress Report

Global Id: T0603700718
Action Type: RESPONSE
Date: 02/06/2012
Action: Clean Up Fund - 5-Year Review Summary

Global Id: T0603700718
Action Type: RESPONSE
Date: 07/15/2015
Action: Monitoring Report - Semi-Annually

Global Id: T0603700718
Action Type: RESPONSE
Date: 01/15/2016
Action: Monitoring Report - Semi-Annually

LUST:
Global Id: T0603700718
Status: Open - Case Begin Date
Status Date: 10/23/1989

Global Id: T0603700718
Status: Open - Remediation
Status Date: 05/09/2006

Global Id: T0603700718
Status: Open - Remediation
Status Date: 05/19/2008

Global Id: T0603700718
Status: Open - Remediation
Status Date: 07/16/2008

Global Id: T0603700718
Status: Open - Site Assessment
Status Date: 10/23/1989

Global Id: T0603700718
Status: Open - Site Assessment
Status Date: 08/23/1990

Global Id: T0603700718
Status: Open - Site Assessment
Status Date: 01/07/1991

SUNSET CARWASH (Continued) **S101297267**

LUST REG 4:

Region:	4	
Regional Board:	04	
County:	Los Angeles	
Facility Id:	900260152	
Status:	Pollution Characterization	
Substance:	Hydrocarbons	
Substance Quantity:	Not reported	
Local Case No:	Not reported	
Case Type:	Groundwater	
Abatement Method Used at the Site:		Not reported
Global ID:	T0603700718	
W Global ID:	W0603700547	
Staff:	MB	
Local Agency:	19050	
Cross Street:	ALVARADO ST	
Enforcement Type:	Not reported	
Date Leak Discovered:	Not reported	
Date Leak First Reported:		1/29/1991
Date Leak Record Entered:	2/19/1991	
Date Confirmation Began:	10/23/1989	
Date Leak Stopped:	Not reported	
Date Case Last Changed on Database:		6/27/2002
Date the Case was Closed:		Not reported
How Leak Discovered:	OM	
How Leak Stopped:	Not reported	
Cause of Leak:	UNK	
Leak Source:	UNK	
Operator:	OLD CASE #022191-04	
Water System:	FIRSTONE SCOUT RESRVTN (BOY SCOUT COUN)	
Well Name:	Not reported	
Approx. Dist To Production Well (ft):		1135.354220674181967141148 2008
Source of Cleanup Funding:		UNK
Preliminary Site Assessment Workplan Submitted:		Not reported
Preliminary Site Assessment Began:		8/23/1990
Pollution Characterization Began:		1/7/1991
Remediation Plan Submitted:		Not reported
Remedial Action Underway:		Not reported
Post Remedial Action Monitoring Began:		Not reported
Enforcement Action Date:		Not reported
Historical Max MTBE Date:		4/27/1999
Hist Max MTBE Conc in Groundwater:		5495
Hist Max MTBE Conc in Soil:		.6
Significant Interim Remedial Action Taken:		No
GW Qualifier:	Not reported	
Soil Qualifier:	Not reported	
Organization:	Not reported	
Owner Contact:	Not reported	
Responsible Party:	ROGER SONG	
RP Address:	5725 CRESTVILLE	
Program:	LUST	
Lat/Long:	34.0776327 / -1	
Local Agency Staff:	PEJ	
Beneficial Use:	Not reported	
Priority:	Not reported	
Cleanup Fund Id:	Not reported	
Suspended:	Not reported	

SUNSET CARWASH (Continued) **S101297267**

Assigned Name: 1900547-001GEN
Summary: LA FOREBAY, TANKS REMOVED 1990, ESTGW FLO SW. #2772E LOC. 2 MI.E.; 6/15/99 SUBSURFACE INVESTIGATION REPORT

HIST CORTESE:
Region: CORTESE
Facility County Code: 19
Reg By: LTNKA
Reg Id: 900260152

B22 **SUNSET-EAST CAR WASH** **EDR Hist Auto** **1022193574**
SW **2028-40 SUNSET BLVD** **N/A**
< 1/8 **LOS ANGELES, CA 90026**
0.076 mi.
400 ft. **Site 11 of 11 in cluster B**

Relative: EDR Hist Auto
Higher

Actual:
422 ft.

Year:	Name:	Type:
1975	SUNSET-EAST CAR WASH	Carwashes
1976	SUNSET-EAST CAR WASH	Carwashes
1977	SUNSET-EAST CAR WASH	Carwashes
1978	SUNSET-EAST CAR WASH	Carwashes
1979	SUNSET-EAST CAR WASH	Carwashes
1980	SUNSET-EAST CAR WASH	Carwashes
1982	SUNSET-EAST CAR WASH	Carwashes
1983	SUNSET-EAST CAR WASH	Carwashes
1985	SUNSET-EAST	Carwashes
1986	SUNSET-EAST	Carwashes
1987	SUNSET-EAST	Carwashes
1988	SUNSET-EAST	Carwashes

C23 **HAROOTUNIAN FRANK** **EDR Hist Cleaner** **1009193978**
ESE **1825 S SUNSET BLVD** **N/A**
< 1/8 **LOS ANGELES, CA**
0.079 mi.
418 ft. **Site 4 of 5 in cluster C**

Relative: EDR Hist Cleaner
Lower

Actual:
395 ft.

Year:	Name:	Type:
1937	HAROOTUNIAN FRANK	CLOTHES PRESSERS AND CLEANERS

D24 **TOSCO CORPORATION #30307** **UST** **U003949138**
SSE **1031 GLENDALE BLVD # 30307** **N/A**
< 1/8 **LOS ANGELES, CA 90026**
0.080 mi.
425 ft. **Site 3 of 4 in cluster D**

Relative: UST:
Lower
Facility ID: 24180
Actual: Permitting Agency: LOS ANGELES, CITY OF
397 ft. Latitude: 34.07679
Longitude: -118.26112

C25
ESE
< 1/8
0.083 mi.
439 ft.

PREWITT GENE
1816 S SUNSET BLVD
LOS ANGELES, CA

Site 5 of 5 in cluster C

EDR Hist Cleaner **1009193399**
N/A

Relative:
Lower

EDR Hist Cleaner

Actual:
394 ft.

Year:	Name:	Type:
1937	PREWITT GENE	CLOTHES PRESSERS AND CLEANERS

E26
WSW
< 1/8
0.088 mi.
463 ft.

CARTER J T
2101 S SUNSET BLVD
LOS ANGELES, CA

Site 1 of 10 in cluster E

EDR Hist Auto **1009079119**
N/A

Relative:
Higher

EDR Hist Auto

Actual:
419 ft.

Year:	Name:	Type:
1924	STIEBEL H J	AUTOMOBILE SERVICE STATIONS
1929	CARTER J T	GASOLINE AND OIL SERVICE STATION

D27
SSE
< 1/8
0.089 mi.
469 ft.

HYDE VROOMAN
1132 GLENDALE BLVD
LOS ANGELES, CA

Site 4 of 4 in cluster D

EDR Hist Cleaner **1009191248**
N/A

Relative:
Lower

EDR Hist Cleaner

Actual:
394 ft.

Year:	Name:	Type:
1937	HYDE VROOMAN	CLOTHES PRESSERS AND CLEANERS

E28
WSW
< 1/8
0.090 mi.
476 ft.

KINGS CLEANER
2103 W SUNSET BLVD
LOS ANGELES, CA 90026

Site 2 of 10 in cluster E

DRYCLEANERS **S116735908**
N/A

Relative:
Higher

Actual:
419 ft.

DRYCLEANERS:

EPA Id:	CAL000302486
NAICS Code:	81232
NAICS Description:	Drycleaning and Laundry Services (except Coin-Operated)
SIC Code:	7211
SIC Description:	Power Laundries, Family and Commercial
Create Date:	01/20/2006
Facility Active:	Yes
Inactive Date:	Not reported
Facility Addr2:	Not reported
Owner Name:	MIGUEL MENDOZA
Owner Address:	1045 DEXTER ST
Owner Address 2:	Not reported
Owner Telephone:	3233524969
Contact Name:	MIGUEL MENDOZA
Contact Address:	2103 W SUNSET BLVD
Contact Address 2:	Not reported

KINGS CLEANER (Continued) **S116735908**

Contact Telephone:	2134841386
Mailing Name:	Not reported
Mailing Address 1:	2103 W SUNSET BLVD
Mailing Address 2:	Not reported
Mailing City:	LOS ANGELES
Mailing State:	CA
Mailing Zip:	900263124
Owner Fax:	0000000000
Region Code:	3

E29 **KING CLEANERS** **DRYCLEANERS** **S121693747**
WSW **2103 W SUNSET BLVD** **N/A**
< 1/8 **LOS ANGELES, CA 90026**
0.090 mi.
476 ft. **Site 3 of 10 in cluster E**

Relative:
Higher

Actual:
419 ft.

DRYCLEAN SOUTH COAST:

Facility ID:	108194
Application Number:	468368
Permit Number:	F90534
Status:	I
Representative Name:	MIGUEL MENDOZA
Representative Telephone:	323 2511816
Permit Status:	INACTIVE
BCAT Number:	000603
BCAT Description:	DRY CLEANING,DRY-TO-DRY NV,W/ SIC,PERC
CCAT Number:	Not reported
CCAT Description:	Not reported
UTM East:	383.39001465
UTM North:	3771.2910156

Facility ID:	108194
Application Number:	314083
Permit Number:	D97943
Status:	I
Representative Name:	MIGUEL MENDOZA
Representative Telephone:	323 2511816
Permit Status:	INACTIVE
BCAT Number:	000234
BCAT Description:	DRY CLEANING EQUIP PERCHLOROETHYLENE
CCAT Number:	Not reported
CCAT Description:	Not reported
UTM East:	383.39001465
UTM North:	3771.2910156

Facility ID:	108194
Application Number:	504186
Permit Number:	G6409
Status:	I
Representative Name:	MIGUEL MENDOZA
Representative Telephone:	323 2511816
Permit Status:	INACTIVE
BCAT Number:	000233
BCAT Description:	DRY CLEANING EQUIP PETROLEUM SOLVENT
CCAT Number:	Not reported
CCAT Description:	Not reported
UTM East:	383.39001465
UTM North:	3771.2910156

KING CLEANERS (Continued) **S121693747**

Facility ID:	108194
Application Number:	343157
Permit Number:	F16073
Status:	I
Representative Name:	MIGUEL MENDOZA
Representative Telephone:	323 2511816
Permit Status:	INACTIVE
BCAT Number:	000603
BCAT Description:	DRY CLEANING,DRY-TO-DRY NV,W/ SIC,PERC
CCAT Number:	Not reported
CCAT Description:	Not reported
UTM East:	383.39001465
UTM North:	3771.2910156

E30 **ENCORE CLEANERS** **EDR Hist Cleaner** **1018570472**
WSW **2103 SUNSET BLVD** **N/A**
< 1/8 **LOS ANGELES, CA 90026**
0.090 mi.
476 ft. **Site 4 of 10 in cluster E**

Relative: EDR Hist Cleaner
Higher

Actual:
419 ft.

Year:	Name:	Type:
1979	ENCORE CLEANERS	Drycleaning Plants, Except Rugs
1979	ENCORE CLEANERS	Drycleaning Plants, Except Rugs
1980	ENCORE CLEANERS	Drycleaning Plants, Except Rugs
1982	ENCORE CLEANERS	Drycleaning Plants, Except Rugs
1983	ENCORE CLEANERS	Drycleaning Plants, Except Rugs
1985	ENCORE CLEANERS	Drycleaning Plants, Except Rugs
1986	S & H LAUNDRY	Garment Pressing And Cleaners' Agents
1986	ENCORE CLEANERS	Drycleaning Plants, Except Rugs
1987	S & H LAUNDRY	Garment Pressing And Cleaners' Agents
1987	ENCORE CLEANERS	Drycleaning Plants, Except Rugs
1988	ENCORE CLEANERS	Drycleaning Plants, Except Rugs
1988	S & H LAUNDRY	Garment Pressing And Cleaners' Agents
1989	S & H LAUNDRY	Garment Pressing And Cleaners' Agents
1989	ENCORE CLEANERS	Drycleaning Plants, Except Rugs
1990	ENCORE CLEANERS	Drycleaning Plants, Except Rugs
1990	S & H LAUNDRY	Garment Pressing And Cleaners' Agents
1991	S & H LAUNDRY	Garment Pressing And Cleaners' Agents
1991	ENCORE CLEANERS	Drycleaning Plants, Except Rugs
1992	S & H LAUNDRY	Garment Pressing And Cleaners' Agents
1992	ENCORE CLEANERS	Drycleaning Plants, Except Rugs
1993	S & H LAUNDRY	Garment Pressing And Cleaners' Agents
1993	ENCORE CLEANERS	Drycleaning Plants, Except Rugs
1994	S & H LAUNDRY	Garment Pressing And Cleaners' Agents
1994	ENCORE CLEANERS	Drycleaning Plants, Except Rugs
1995	ENCORE CLEANERS	Drycleaning Plants, Except Rugs
1995	S & H LAUNDRY	Garment Pressing And Cleaners' Agents
2002	KING CLEANERS	Drycleaning Plants, Except Rugs, NEC
2003	KING CLEANERS	Drycleaning Plants, Except Rugs, NEC
2004	KING CLEANERS	Drycleaning Plants, Except Rugs, NEC
2005	KING CLEANERS	Drycleaning Plants, Except Rugs, NEC
2006	KING CLEANERS	Drycleaning Plants, Except Rugs, NEC
2007	KING CLEANERS	Drycleaning Plants, Except Rugs, NEC
2008	KING CLEANERS	Drycleaning Plants, Except Rugs, NEC
2009	KING CLEANERS	Drycleaning Plants, Except Rugs, NEC
2010	KING CLEANERS	Drycleaning Plants, Except Rugs, NEC

ENCORE CLEANERS (Continued) **1018570472**

2011	KING CLEANERS	Drycleaning Plants, Except Rugs, NEC
2012	KING CLEANERS	Drycleaning Plants, Except Rugs, NEC
2013	KING CLEANERS	Drycleaning Plants, Except Rugs, NEC
2014	KING CLEANERS	Drycleaning Plants, Except Rugs, NEC

E31 **KING CLEANERS** **DRYCLEANERS** **S121698709**
WSW **2103 W SUNSET BLVD** **N/A**
< 1/8 **LOS ANGELES, CA 90026**
0.090 mi.
476 ft. **Site 5 of 10 in cluster E**

Relative: **Higher**
Actual: **419 ft.**

DRYCLEAN SOUTH COAST:

Facility ID:	58550
Application Number:	161220
Permit Number:	M60665
Status:	O
Representative Name:	GRACE MONTES
Representative Telephone:	213 4841386
Permit Status:	INACT_NR
BCAT Number:	000234
BCAT Description:	DRY CLEANING EQUIP PERCHLOROETHYLENE
CCAT Number:	Not reported
CCAT Description:	Not reported
UTM East:	383.3999939
UTM North:	3771.3000488

Facility ID:	58550
Application Number:	245131
Permit Number:	D62947
Status:	O
Representative Name:	GRACE MONTES
Representative Telephone:	213 4841386
Permit Status:	INACT_NR
BCAT Number:	000234
BCAT Description:	DRY CLEANING EQUIP PERCHLOROETHYLENE
CCAT Number:	Not reported
CCAT Description:	Not reported
UTM East:	383.3999939
UTM North:	3771.3000488

E32 **S & H DRY CLEANERS** **DRYCLEANERS** **S121698008**
WSW **2103 SUNSET BLVD** **N/A**
< 1/8 **LOS ANGELES, CA 90026**
0.090 mi.
476 ft. **Site 6 of 10 in cluster E**

Relative: **Higher**
Actual: **419 ft.**

DRYCLEAN SOUTH COAST:

Facility ID:	46746
Application Number:	150800
Permit Number:	M55283
Status:	O
Representative Name:	HAVIER GARCIA
Representative Telephone:	213 0000000
Permit Status:	INACT_NR
BCAT Number:	000234
BCAT Description:	DRY CLEANING EQUIP PERCHLOROETHYLENE

S & H DRY CLEANERS (Continued) **S121698008**

CCAT Number: Not reported
CCAT Description: Not reported
UTM East: 0
UTM North: 0

E33 **ENCORE CLEANERS** **DRYCLEANERS** **S121696997**
WSW **2103 SUNSET BLVD** **N/A**
< 1/8 **LOS ANGELES, CA 90026**
0.090 mi.
476 ft. **Site 7 of 10 in cluster E**

Relative: **Higher**
Actual: **419 ft.**

DRYCLEAN SOUTH COAST:
Facility ID: 22417
Application Number: C29956
Permit Number: M19703
Status: O
Representative Name: Not reported
Representative Telephone: Not reported
Permit Status: INACTIVE
BCAT Number: 000234
BCAT Description: DRY CLEANING EQUIP PERCHLOROETHYLENE
CCAT Number: 02
CCAT Description: ADSORBER (DRY CLEANING) REGENERATIVE
UTM East: 0
UTM North: 0

Facility ID: 22417
Application Number: Z02836
Permit Number: M14993
Status: O
Representative Name: Not reported
Representative Telephone: Not reported
Permit Status: INACTIVE
BCAT Number: 000234
BCAT Description: DRY CLEANING EQUIP PERCHLOROETHYLENE
CCAT Number: 02
CCAT Description: ADSORBER (DRY CLEANING) REGENERATIVE
UTM East: 0
UTM North: 0

E34 **KING CLEANER** **RCRA-SQG** **1000231717**
WSW **2103 SUNSET BLVD** **HAZNET** **CAD982041519**
< 1/8 **LOS ANGELES, CA 90026**
0.090 mi.
476 ft. **Site 8 of 10 in cluster E**

Relative: **Higher**
Actual: **419 ft.**

RCRA-SQG:
Date form received by agency: 09/01/1996
Facility name: KING CLEANER
Facility address: 2103 SUNSET BLVD
LOS ANGELES, CA 90026
EPA ID: CAD982041519
Mailing address: SUNSET BLVD
LOS ANGELES, CA 90026
Contact: Not reported
Contact address: Not reported

KING CLEANER (Continued) **1000231717**

Not reported
Contact country: US
Contact telephone: Not reported
Contact email: Not reported
EPA Region: 09
Classification: Small Small Quantity Generator
Description: Handler: generates more than 100 and less than 1000 kg of hazardous waste during any calendar month and accumulates less than 6000 kg of hazardous waste at any time; or generates 100 kg or less of hazardous waste during any calendar month, and accumulates more than 1000 kg of hazardous waste at any time

Owner/Operator Summary:
Owner/operator name: GRACE MONTES
Owner/operator address: NOT REQUIRED
NOT REQUIRED, ME 99999
Owner/operator country: Not reported
Owner/operator telephone: 415-555-1212
Owner/operator email: Not reported
Owner/operator fax: Not reported
Owner/operator extension: Not reported
Legal status: Private
Owner/Operator Type: Owner
Owner/Op start date: Not reported
Owner/Op end date: Not reported

Owner/operator name: NOT REQUIRED
Owner/operator address: NOT REQUIRED
NOT REQUIRED, ME 99999
Owner/operator country: Not reported
Owner/operator telephone: 415-555-1212
Owner/operator email: Not reported
Owner/operator fax: Not reported
Owner/operator extension: Not reported
Legal status: Private
Owner/Operator Type: Operator
Owner/Op start date: Not reported
Owner/Op end date: Not reported

Handler Activities Summary:
U.S. importer of hazardous waste: No
Mixed waste (haz. and radioactive): No
Recycler of hazardous waste: No
Transporter of hazardous waste: No
Treater, storer or disposer of HW: No
Underground injection activity: No
On-site burner exemption: No
Furnace exemption: No
Used oil fuel burner: No
Used oil processor: No
User oil refiner: No
Used oil fuel marketer to burner: No
Used oil Specification marketer: No
Used oil transfer facility: No
Used oil transporter: No

KING CLEANER (Continued) **1000231717**

Violation Status: No violations found

HAZNET:

envid:	1000231717
Year:	2000
GEPAID:	CAD982041519
Contact:	--
Telephone:	--
Mailing Name:	Not reported
Mailing Address:	2103 W SUNSET BLVD
Mailing City,St,Zip:	LOS ANGELES, CA 900263124
Gen County:	Not reported
TSD EPA ID:	TND000772186
TSD County:	Not reported
Waste Category:	Liquids with halogenated organic compounds >= 1,000 Mg./L
Disposal Method:	Recycler
Tons:	0.14
Cat Decode:	Not reported
Method Decode:	Not reported
Facility County:	Los Angeles

E35 **NEW ENCORE CLEANERS** **DRYCLEANERS** **S121697721**
WSW **2103 SUNSET BLVD** **N/A**
< 1/8 **LOS ANGELES, CA 90026**
0.090 mi.
476 ft. **Site 9 of 10 in cluster E**

Relative: Higher
Actual: 419 ft.

DRYCLEAN SOUTH COAST:

Facility ID:	42160
Application Number:	117488
Permit Number:	M35165
Status:	O
Representative Name:	JOE VILLANUEVA
Representative Telephone:	213 4841386
Permit Status:	INACTIVE
BCAT Number:	000234
BCAT Description:	DRY CLEANING EQUIP PERCHLOROETHYLENE
CCAT Number:	02
CCAT Description:	ADSORBER (DRY CLEANING) REGENERATIVE
UTM East:	0
UTM North:	0

E36 **KING CLEANER** **RCRA-SQG** **1000111249**
WSW **2103 SUNSET BLVD** **FINDS** **CAD981625916**
< 1/8 **LOS ANGELES, CA 90026** **ECHO**
0.090 mi. **HAZNET**
476 ft. **Site 10 of 10 in cluster E**

Relative: Higher
Actual: 419 ft.

RCRA-SQG:

Date form received by agency:	09/01/1996
Facility name:	S&H DRY CLEANERS
Facility address:	2103 SUNSET BLVD LOS ANGELES, CA 90026
EPA ID:	CAD981625916
Mailing address:	SUNSET BLVD LOS ANGELES, CA 90026
Contact:	Not reported

KING CLEANER (Continued) **1000111249**

Contact address:	Not reported
	Not reported
Contact country:	US
Contact telephone:	Not reported
Contact email:	Not reported
EPA Region:	09
Land type:	Facility is not located on Indian land. Additional information is not known.
Classification:	Small Small Quantity Generator
Description:	Handler: generates more than 100 and less than 1000 kg of hazardous waste during any calendar month and accumulates less than 6000 kg of hazardous waste at any time; or generates 100 kg or less of hazardous waste during any calendar month, and accumulates more than 1000 kg of hazardous waste at any time

Owner/Operator Summary:

Owner/operator name:	JANIER GARCIA
Owner/operator address:	NOT REQUIRED
	NOT REQUIRED, ME 99999
Owner/operator country:	Not reported
Owner/operator telephone:	415-555-1212
Owner/operator email:	Not reported
Owner/operator fax:	Not reported
Owner/operator extension:	Not reported
Legal status:	Private
Owner/Operator Type:	Owner
Owner/Op start date:	Not reported
Owner/Op end date:	Not reported

Owner/operator name:	NOT REQUIRED
Owner/operator address:	NOT REQUIRED
	NOT REQUIRED, ME 99999
Owner/operator country:	Not reported
Owner/operator telephone:	415-555-1212
Owner/operator email:	Not reported
Owner/operator fax:	Not reported
Owner/operator extension:	Not reported
Legal status:	Private
Owner/Operator Type:	Operator
Owner/Op start date:	Not reported
Owner/Op end date:	Not reported

Handler Activities Summary:

U.S. importer of hazardous waste:	No
Mixed waste (haz. and radioactive):	No
Recycler of hazardous waste:	No
Transporter of hazardous waste:	No
Treater, storer or disposer of HW:	No
Underground injection activity:	No
On-site burner exemption:	No
Furnace exemption:	No
Used oil fuel burner:	No
Used oil processor:	No
User oil refiner:	No
Used oil fuel marketer to burner:	No
Used oil Specification marketer:	No
Used oil transfer facility:	No

KING CLEANER (Continued) **1000111249**

Used oil transporter: No

Violation Status: No violations found

Evaluation Action Summary:
Evaluation date: 08/27/1993
Evaluation: COMPLIANCE EVALUATION INSPECTION ON-SITE
Area of violation: Not reported
Date achieved compliance: Not reported
Evaluation lead agency: State Contractor/Grantee

FINDS:

Registry ID: 110009543075

Environmental Interest/Information System
RCRAInfo is a national information system that supports the Resource Conservation and Recovery Act (RCRA) program through the tracking of events and activities related to facilities that generate, transport, and treat, store, or dispose of hazardous waste. RCRAInfo allows RCRA program staff to track the notification, permit, compliance, and corrective action activities required under RCRA.

STATE MASTER

Click this hyperlink while viewing on your computer to access additional FINDS: detail in the EDR Site Report.

ECHO:
Envid: 1000111249
Registry ID: 110009543075
DFR URL: http://echo.epa.gov/detailed-facility-report?fid=110009543075

HAZNET:
envid: 1000111249
Year: 2005
GEPAID: CAD981625916
Contact: --
Telephone: --
Mailing Name: Not reported
Mailing Address: 2103 W SUNSET BLVD
Mailing City,St,Zip: LOS ANGELES, CA 900263124
Gen County: Not reported
TSD EPA ID: NVR000076158
TSD County: Not reported
Waste Category: Not reported
Disposal Method: Not reported
Tons: Not reported
Cat Decode: Not reported
Method Decode: Not reported
Facility County: Los Angeles

envid: 1000111249
Year: 2005
GEPAID: CAD981625916

KING CLEANER (Continued) **1000111249**

Contact:	--
Telephone:	--
Mailing Name:	Not reported
Mailing Address:	2103 W SUNSET BLVD
Mailing City,St,Zip:	LOS ANGELES, CA 900263124
Gen County:	Not reported
TSD EPA ID:	NVR000076158
TSD County:	Not reported
Waste Category:	Hydrocarbon solvents (benzene, hexane, Stoddard, Etc.)
Disposal Method:	Not reported
Tons:	Not reported
Cat Decode:	Not reported
Method Decode:	Not reported
Facility County:	Los Angeles

envid:	1000111249
Year:	2005
GEPAID:	CAD981625916
Contact:	--
Telephone:	--
Mailing Name:	Not reported
Mailing Address:	2103 W SUNSET BLVD
Mailing City,St,Zip:	LOS ANGELES, CA 900263124
Gen County:	Not reported
TSD EPA ID:	NVR000076158
TSD County:	Not reported
Waste Category:	Halogenated solvents (chloroforms, methyl chloride, perchloroethylene, etc)
Disposal Method:	Recycler
Tons:	0.12
Cat Decode:	Not reported
Method Decode:	Not reported
Facility County:	Los Angeles

envid:	1000111249
Year:	2005
GEPAID:	CAD981625916
Contact:	--
Telephone:	--
Mailing Name:	Not reported
Mailing Address:	2103 W SUNSET BLVD
Mailing City,St,Zip:	LOS ANGELES, CA 900263124
Gen County:	Not reported
TSD EPA ID:	NVR000076158
TSD County:	Not reported
Waste Category:	Halogenated solvents (chloroforms, methyl chloride, perchloroethylene, etc)
Disposal Method:	Not reported
Tons:	0.52
Cat Decode:	Not reported
Method Decode:	Not reported
Facility County:	Los Angeles

envid:	1000111249
Year:	2005
GEPAID:	CAD981625916
Contact:	--

KING CLEANER (Continued) **1000111249**

Telephone:	--
Mailing Name:	Not reported
Mailing Address:	2103 W SUNSET BLVD
Mailing City,St,Zip:	LOS ANGELES, CA 900263124
Gen County:	Not reported
TSD EPA ID:	NVR000076158
TSD County:	Not reported
Waste Category:	Not reported
Disposal Method:	Recycler
Tons:	Not reported
Cat Decode:	Not reported
Method Decode:	Not reported
Facility County:	Los Angeles

Click this hyperlink while viewing on your computer to access
10 additional CA_HAZNET: record(s) in the EDR Site Report.

F37 **TOSCO CORPORATION #30345** **UST** **U003942181**
ENE **1340 GLENDALE BLVD** **N/A**
< 1/8 **LOS ANGELES, CA 90026**
0.103 mi.
544 ft. **Site 1 of 8 in cluster F**

Relative: UST:
Lower

Facility ID:	24187
Permitting Agency:	LOS ANGELES, CITY OF
Latitude:	34.08067
Longitude:	-118.258542

Actual:
397 ft.

F38 **TOSCO - 76 STATION #0779** **LUST** **1000166769**
ENE **1340 GLENDALE BLVD** **HIST UST** **N/A**
< 1/8 **ECHO PARK, CA 90026**
0.103 mi.
544 ft. **Site 2 of 8 in cluster F**

Relative: LUST:
Lower

Lead Agency:	LOS ANGELES RWQCB (REGION 4)
Case Type:	LUST Cleanup Site
Geo Track:	http://geotracker.waterboards.ca.gov/profile_report.asp?global_id=T0603700722
Global Id:	T0603700722
Latitude:	34.0789627
Longitude:	-118.2600038
Status:	Completed - Case Closed
Status Date:	10/03/1996
Case Worker:	YR
RB Case Number:	900260198
Local Agency:	LOS ANGELES, CITY OF
File Location:	Not reported
Local Case Number:	Not reported
Potential Media Affect:	Aquifer used for drinking water supply
Potential Contaminants of Concern:	Other Solvent or Non-Petroleum Hydrocarbon
Site History:	Not reported

Actual:
397 ft.

LUST:

Global Id:	T0603700722
Contact Type:	Local Agency Caseworker
Contact Name:	ELOY LUNA

TOSCO - 76 STATION #0779 (Continued) **1000166769**

Organization Name: LOS ANGELES, CITY OF
Address: 200 North Main Street, Suite 1780
City: LOS ANGELES
Email: eloy.luna@lacity.org
Phone Number: Not reported

Global Id: T0603700722
Contact Type: Regional Board Caseworker
Contact Name: YUE RONG
Organization Name: LOS ANGELES RWQCB (REGION 4)
Address: 320 W. 4TH ST., SUITE 200
City: Los Angeles
Email: yrong@waterboards.ca.gov
Phone Number: Not reported

LUST:
Global Id: T0603700722
Action Type: Other
Date: 01/24/1991
Action: Leak Reported

LUST:
Global Id: T0603700722
Status: Completed - Case Closed
Status Date: 10/03/1996

Global Id: T0603700722
Status: Open - Case Begin Date
Status Date: 01/24/1991

Global Id: T0603700722
Status: Open - Site Assessment
Status Date: 12/26/1991

HIST UST:
File Number: Not reported
URL: Not reported
Region: STATE
Facility ID: 00000003994
Facility Type: Gas Station
Other Type: Not reported
Contact Name: ANTONIO TKACZUK
Telephone: 2134131488
Owner Name: UNION OIL COMPANY OF CALIFORNI
Owner Address: 3701 WILSHIRE BOULEVARD-SUITE
Owner City,St,Zip: LOS ANGELES, CA 90010
Total Tanks: 0003

Tank Num: 001
Container Num: 0779-4
Year Installed: 1930
Tank Capacity: 00000280
Tank Used for: WASTE
Type of Fuel: WASTE OIL
Container Construction Thickness: Not reported

TOSCO - 76 STATION #0779 (Continued) **1000166769**

Leak Detection:	Stock Inventor, Pressure Test, 10
Tank Num:	002
Container Num:	0779-1
Year Installed:	1962
Tank Capacity:	00007500
Tank Used for:	PRODUCT
Type of Fuel:	UNLEADED
Container Construction Thickness:	Not reported
Leak Detection:	Stock Inventor, Pressure Test, 10
Tank Num:	003
Container Num:	0779-2
Year Installed:	1962
Tank Capacity:	00007500
Tank Used for:	PRODUCT
Type of Fuel:	PREMIUM
Container Construction Thickness:	Not reported
Leak Detection:	Stock Inventor, Pressure Test, 10

F39 **SERVICE STATION 0779** **HIST UST** **S113075991**
ENE **1340 GLENDALE BOULEVARD** **HAZNET** **N/A**
< 1/8 **LOS ANGELES, CA 90026**
0.103 mi.
544 ft. **Site 3 of 8 in cluster F**

Relative: **Lower**
Actual: **397 ft.**

HIST UST:

File Number:	00028F90
URL:	http://geotracker.waterboards.ca.gov/ustpdfs/pdf/00028F90.pdf
Region:	Not reported
Facility ID:	Not reported
Facility Type:	Not reported
Other Type:	Not reported
Contact Name:	Not reported
Telephone:	Not reported
Owner Name:	Not reported
Owner Address:	Not reported
Owner City,St,Zip:	Not reported
Total Tanks:	Not reported
Tank Num:	Not reported
Container Num:	Not reported
Year Installed:	Not reported
Tank Capacity:	Not reported
Tank Used for:	Not reported
Type of Fuel:	Not reported
Container Construction Thickness:	Not reported
Leak Detection:	Not reported

Click here for Geo Tracker PDF:

HAZNET:

envid:	S113075991
Year:	2004
GEPAID:	CAL000139067
Contact:	HAZMAT SPECIALIST
Telephone:	6027284180

SERVICE STATION 0779 (Continued) **S113075991**

Mailing Name: Not reported
Mailing Address: PO BOX 52085
Mailing City,St,Zip: PHOENIX, AZ 850722085
Gen County: Not reported
TSD EPA ID: CAD099452708
TSD County: Not reported
Waste Category: Waste oil and mixed oil
Disposal Method: Recycler
Tons: 2.08
Cat Decode: Not reported
Method Decode: Not reported
Facility County: Los Angeles

envid: S113075991
Year: 2004
GEPAID: CAL000139067
Contact: HAZMAT SPECIALIST
Telephone: 6027284180
Mailing Name: Not reported
Mailing Address: PO BOX 52085
Mailing City,St,Zip: PHOENIX, AZ 850722085
Gen County: Not reported
TSD EPA ID: CAT080013352
TSD County: Not reported
Waste Category: Unspecified solvent mixture
Disposal Method: Not reported
Tons: 7.08
Cat Decode: Not reported
Method Decode: Not reported
Facility County: Los Angeles

envid: S113075991
Year: 2002
GEPAID: CAL000139067
Contact: HAZMAT SPECIALIST
Telephone: 6027284180
Mailing Name: Not reported
Mailing Address: PO BOX 52085
Mailing City,St,Zip: PHOENIX, AZ 850722085
Gen County: Not reported
TSD EPA ID: CAD028409019
TSD County: Not reported
Waste Category: Unspecified aqueous solution
Disposal Method: Treatment, Tank
Tons: 0.68
Cat Decode: Not reported
Method Decode: Not reported
Facility County: Los Angeles

envid: S113075991
Year: 2000
GEPAID: CAL000139067
Contact: HAZMAT SPECIALIST
Telephone: 6027284180
Mailing Name: Not reported
Mailing Address: PO BOX 52085
Mailing City,St,Zip: PHOENIX, AZ 850722085

SERVICE STATION 0779 (Continued) **S113075991**

Gen County:	Not reported
TSD EPA ID:	CAT080013352
TSD County:	Not reported
Waste Category:	Aqueous solution with total organic residues less than 10 percent
Disposal Method:	Recycler
Tons:	0
Cat Decode:	Not reported
Method Decode:	Not reported
Facility County:	Los Angeles

F40 **TONYS 76 UNION STATION** **EDR Hist Auto** **1020192275**
ENE **1340 GLENDALE BLVD** **N/A**
< 1/8 **LOS ANGELES, CA 90026**
0.103 mi.
544 ft. **Site 4 of 8 in cluster F**

Relative: EDR Hist Auto
Lower

Actual:
397 ft.

Year:	Name:	Type:
1969	BEUTEL WALTER	Gasoline Service Stations
1970	BEUTEL WALTER	Gasoline Service Stations
1982	TONYS 76 UNION STATION	Gasoline Service Stations
1983	TONYS 76 UNION STATION	Gasoline Service Stations
1985	TONYS 76 UNION STATION	Gasoline Service Stations
1986	TONYS 76 UNION STATION	Gasoline Service Stations
1987	TONYS 76 UNION STATION	Gasoline Service Stations
1988	TONYS 76 UNION STATION	Gasoline Service Stations
1989	TONYS 76 UNION STATION	Gasoline Service Stations
1990	TONYS 76 UNION STATION	Gasoline Service Stations
1991	TONYS 76 UNION STATION	Gasoline Service Stations
1992	TONYS 76 UNION STATION	Gasoline Service Stations
1993	TONYS 76 UNION STATION	Gasoline Service Stations
1994	TONYS 76 UNION STATION	Gasoline Service Stations

F41 **ANTONIO TKACZUK** **LUST** **S104916127**
ENE **1340 GLENDALE BLVD** **SWEEPS UST** **N/A**
< 1/8 **LOS ANGELES, CA 90000**
0.103 mi.
544 ft. **Site 5 of 8 in cluster F**

Relative: LUST REG 4:
Lower

Actual:
397 ft.

Region:	4	
Regional Board:	04	
County:	Los Angeles	
Facility Id:	900260198	
Status:	Case Closed	
Substance:	Hydrocarbons	
Substance Quantity:	Not reported	
Local Case No:	Not reported	
Case Type:	Groundwater	
Abatement Method Used at the Site:		Excavate and Treat
Global ID:	T0603700722	
W Global ID:	W0603700547	
Staff:	UNK	
Local Agency:	19050	
Cross Street:	LAKESHORE	

ANTONIO TKACZUK (Continued) **S104916127**

Enforcement Type: Not reported
Date Leak Discovered: Not reported
Date Leak First Reported: 1/24/1991
Date Leak Record Entered: 1/31/1991
Date Confirmation Began: Not reported
Date Leak Stopped: Not reported
Date Case Last Changed on Database: 11/26/1996
Date the Case was Closed: 10/3/1996
How Leak Discovered: Not reported
How Leak Stopped: Not reported
Cause of Leak: UNK
Leak Source: UNK
Operator: OLD CASE #013191-02
Water System: FIRSTONE SCOUT RESRVTN (BOY SCOUT COUN)
Well Name: Not reported
Approx. Dist To Production Well (ft): 1968.9836042531008782142855146
Source of Cleanup Funding: UNK
Preliminary Site Assessment Workplan Submitted: Not reported
Preliminary Site Assessment Began: Not reported
Pollution Characterization Began: 12/26/1991
Remediation Plan Submitted: Not reported
Remedial Action Underway: Not reported
Post Remedial Action Monitoring Began: Not reported
Enforcement Action Date: Not reported
Historical Max MTBE Date: 1/1/1965
Hist Max MTBE Conc in Groundwater: 3100
Hist Max MTBE Conc in Soil: Not reported
Significant Interim Remedial Action Taken: Yes
GW Qualifier: Not reported
Soil Qualifier: Not reported
Organization: Not reported
Owner Contact: Not reported
Responsible Party: ENVIRONMENTAL REMEDATION SERV.
RP Address: 376 S. VALENCIA AVE., BREA CA 92621
Program: LUST
Lat/Long: 34.0789627 / -1
Local Agency Staff: PEJ
Beneficial Use: Not reported
Priority: Not reported
Cleanup Fund Id: Not reported
Suspended: Not reported
Assigned Name: 1900547-001GEN
Summary: 10/30/96 - 3RD QUARTERLY REPORT 11/26/96 - WELL ABANDONMENT REPORT

SWEEPS UST:
Status: Active
Comp Number: 8262
Number: 2
Board Of Equalization: Not reported
Referral Date: 09-23-93
Action Date: 09-23-93
Created Date: 09-23-93
Owner Tank Id: Not reported
SWRCB Tank Id: Not reported
Tank Status: Not reported
Capacity: Not reported

ANTONIO TKACZUK (Continued) **S104916127**

Active Date: Not reported
Tank Use: Not reported
STG: Not reported
Content: Not reported
Number Of Tanks: Not reported

F42 **UNION OIL SERVICE STATION 0779** **HIST UST** **U001561171**
ENE **1340 GLENDALE BLVD** **N/A**
< 1/8 **LOS ANGELES, CA 90026**
0.103 mi.
544 ft. **Site 6 of 8 in cluster F**

Relative: HIST UST:
Lower

Actual:
397 ft.

File Number: 00028234
URL: http://geotracker.waterboards.ca.gov/ustpdfs/pdf/00028234.pdf
Region: STATE
Facility ID: 00000055689
Facility Type: Gas Station
Other Type: Not reported
Contact Name: ANTONIO TKACZUK
Telephone: 2134131488
Owner Name: UNION OIL COMPANY OF CALIFORNI
Owner Address: 3701 WILSHIRE BOULEVARD-SUITE
Owner City,St,Zip: LOS ANGELES, CA 900101
Total Tanks: 0001

Tank Num: 001
Container Num: 1
Year Installed: Not reported
Tank Capacity: 00000180
Tank Used for: WASTE
Type of Fuel: WASTE OIL
Container Construction Thickness: Not reported
Leak Detection: None

Click here for Geo Tracker PDF:

F43 **76 STATION #0779** **LUST** **S100947407**
ENE **1340 GLENDALE BLVD.** **HIST CORTESE** **N/A**
< 1/8 **LOS ANGELES, CA 90026**
0.103 mi.
544 ft. **Site 7 of 8 in cluster F**

Relative: LUST:
Lower

Actual:
397 ft.

Lead Agency: LOS ANGELES RWQCB (REGION 4)
Case Type: LUST Cleanup Site
Geo Track: http://geotracker.waterboards.ca.gov/profile_report.asp?global_id=T0603758404
Global Id: T0603758404
Latitude: 34.079306
Longitude: -118.259858
Status: Completed - Case Closed
Status Date: 03/26/2015
Case Worker: MT
RB Case Number: 900260198A
Local Agency: LOS ANGELES, CITY OF
File Location: Not reported

76 STATION #0779 (Continued) **S100947407**

Local Case Number: 24432
Potential Media Affect: Aquifer used for drinking water supply
Potential Contaminants of Concern: Gasoline
Site History: Not reported

LUST:
Global Id: T0603758404
Contact Type: Local Agency Caseworker
Contact Name: ELOY LUNA
Organization Name: LOS ANGELES, CITY OF
Address: 200 North Main Street, Suite 1780
City: LOS ANGELES
Email: eloy.luna@lacity.org
Phone Number: Not reported

Global Id: T0603758404
Contact Type: Regional Board Caseworker
Contact Name: MARYAM TAIDY
Organization Name: LOS ANGELES RWQCB (REGION 4)
Address: 320 W. 4TH ST., SUITE 200
City: LOS ANGELES
Email: mtaidy@waterboards.ca.gov
Phone Number: 2135766741

LUST:
Global Id: T0603758404
Action Type: RESPONSE
Date: 03/24/2008
Action: Soil and Water Investigation Workplan

Global Id: T0603758404
Action Type: RESPONSE
Date: 04/15/2012
Action: Monitoring Report - Semi-Annually

Global Id: T0603758404
Action Type: Other
Date: 07/18/2003
Action: Leak Reported

Global Id: T0603758404
Action Type: RESPONSE
Date: 01/15/2007
Action: Preliminary Site Assessment Report

Global Id: T0603758404
Action Type: RESPONSE
Date: 01/15/2007
Action: Monitoring Report - Quarterly

Global Id: T0603758404
Action Type: RESPONSE
Date: 08/05/2006
Action: Other Report / Document

Global Id: T0603758404
Action Type: RESPONSE

76 STATION #0779 (Continued) **S100947407**

Date: 04/15/2006
Action: Monitoring Report - Quarterly

Global Id: T0603758404
Action Type: RESPONSE
Date: 10/15/2007
Action: Monitoring Report - Quarterly

Global Id: T0603758404
Action Type: RESPONSE
Date: 10/15/2012
Action: Monitoring Report - Semi-Annually

Global Id: T0603758404
Action Type: RESPONSE
Date: 04/23/2014
Action: Request for Closure - Regulator Responded

Global Id: T0603758404
Action Type: RESPONSE
Date: 10/15/2006
Action: Monitoring Report - Quarterly

Global Id: T0603758404
Action Type: RESPONSE
Date: 04/15/2008
Action: Monitoring Report - Quarterly

Global Id: T0603758404
Action Type: RESPONSE
Date: 01/15/2008
Action: Monitoring Report - Quarterly

Global Id: T0603758404
Action Type: RESPONSE
Date: 04/15/2007
Action: Monitoring Report - Quarterly

Global Id: T0603758404
Action Type: RESPONSE
Date: 04/12/2013
Action: Monitoring Report - Semi-Annually

Global Id: T0603758404
Action Type: RESPONSE
Date: 10/15/2013
Action: Monitoring Report - Semi-Annually

Global Id: T0603758404
Action Type: ENFORCEMENT
Date: 06/15/2009
Action: Staff Letter

Global Id: T0603758404
Action Type: RESPONSE
Date: 01/15/2010
Action: Monitoring Report - Semi-Annually

76 STATION #0779 (Continued) **S100947407**

Global Id: T0603758404
Action Type: RESPONSE
Date: 02/03/2009
Action: Soil and Water Investigation Workplan

Global Id: T0603758404
Action Type: RESPONSE
Date: 01/15/2009
Action: Monitoring Report - Quarterly

Global Id: T0603758404
Action Type: RESPONSE
Date: 10/15/2008
Action: Monitoring Report - Quarterly

Global Id: T0603758404
Action Type: RESPONSE
Date: 08/04/2009
Action: Soil and Water Investigation Report

Global Id: T0603758404
Action Type: RESPONSE
Date: 09/05/2008
Action: Well Installation Report

Global Id: T0603758404
Action Type: RESPONSE
Date: 07/15/2008
Action: Monitoring Report - Quarterly

Global Id: T0603758404
Action Type: RESPONSE
Date: 07/15/2007
Action: Monitoring Report - Quarterly

Global Id: T0603758404
Action Type: RESPONSE
Date: 07/15/2006
Action: Monitoring Report - Quarterly

Global Id: T0603758404
Action Type: RESPONSE
Date: 04/15/2010
Action: Monitoring Report - Quarterly

Global Id: T0603758404
Action Type: REMEDIATION
Date: 02/01/2004
Action: Excavation

Global Id: T0603758404
Action Type: REMEDIATION
Date: 02/01/2004
Action: Other (Use Description Field)

Global Id: T0603758404
Action Type: ENFORCEMENT

76 STATION #0779 (Continued) **S100947407**

Date: 03/26/2015
Action: Closure/No Further Action Letter

Global Id: T0603758404
Action Type: ENFORCEMENT
Date: 09/25/2014
Action: Notification - Preclosure

Global Id: T0603758404
Action Type: RESPONSE
Date: 07/27/2009
Action: Pilot Study/ Treatability Report

Global Id: T0603758404
Action Type: RESPONSE
Date: 07/15/2009
Action: Monitoring Report - Semi-Annually

Global Id: T0603758404
Action Type: RESPONSE
Date: 07/15/2010
Action: Monitoring Report - Semi-Annually

Global Id: T0603758404
Action Type: RESPONSE
Date: 04/15/2014
Action: Monitoring Report - Semi-Annually

Global Id: T0603758404
Action Type: RESPONSE
Date: 03/31/2015
Action: Well Destruction Report

Global Id: T0603758404
Action Type: ENFORCEMENT
Date: 06/06/2006
Action: Staff Letter

Global Id: T0603758404
Action Type: RESPONSE
Date: 10/15/2010
Action: Monitoring Report - Quarterly

Global Id: T0603758404
Action Type: RESPONSE
Date: 01/15/2011
Action: Monitoring Report - Semi-Annually

Global Id: T0603758404
Action Type: Other
Date: 01/07/1999
Action: Leak Discovery

Global Id: T0603758404
Action Type: RESPONSE
Date: 04/15/2011
Action: Monitoring Report - Semi-Annually

76 STATION #0779 (Continued) **S100947407**

Global Id: T0603758404
Action Type: RESPONSE
Date: 07/15/2011
Action: Monitoring Report - Semi-Annually

LUST:
Global Id: T0603758404
Status: Completed - Case Closed
Status Date: 03/26/2015

Global Id: T0603758404
Status: Open - Case Begin Date
Status Date: 01/07/1999

Global Id: T0603758404
Status: Open - Eligible for Closure
Status Date: 09/03/2014

Global Id: T0603758404
Status: Open - Site Assessment
Status Date: 05/11/2005

Global Id: T0603758404
Status: Open - Site Assessment
Status Date: 12/11/2006

Global Id: T0603758404
Status: Open - Site Assessment
Status Date: 03/24/2008

HIST CORTESE:
Region: CORTESE
Facility County Code: 19
Reg By: LTNKA
Reg Id: 900260198

F44 **MASON P F** **EDR Hist Auto** **1009076929**
NE **1353 GLENDALE BLVD** **N/A**
< 1/8 **LOS ANGELES, CA**
0.105 mi.
557 ft. **Site 8 of 8 in cluster F**

Relative: EDR Hist Auto
Lower

Actual:
398 ft.

Year:	Name:	Type:
1924	EATON G T	AUTOMOBILE SERVICE STATIONS
1929	FLICK R A	GASOLINE AND OIL SERVICE STATION
1933	JACOBS W L	GASOLINE AND OIL SERVICE STATIONS
1937	JACOBS W L	GASOLINE AND OIL SERVICE STATIONS
1942	MASON P F	GASOLINE AND OIL SERVICE STATIONS

G45 **CRAIG H K** **EDR Hist Cleaner** **1009189079**
ESE **1803 S SUNSET BLVD** **N/A**
< 1/8 **LOS ANGELES, CA**
0.106 mi.
562 ft. **Site 1 of 4 in cluster G**

Relative: EDR Hist Cleaner
Lower

Actual: **393 ft.**

Year:	Name:	Type:
1933	CRAIG H K	CLOTHES PRESSERS AND CLEANERS
1937	CRAIG H K	CLOTHES PRESSERS AND CLEANERS

G46 **ANGLIN SUND** **EDR Hist Auto** **1009079215**
ESE **1800 S SUNSET BLVD** **N/A**
< 1/8 **LOS ANGELES, CA**
0.108 mi.
572 ft. **Site 2 of 4 in cluster G**

Relative: EDR Hist Auto
Lower

Actual: **393 ft.**

Year:	Name:	Type:
1924	ANGLIN SUND	AUTOMOBILE SERVICE STATIONS

H47 **EGGNER E L** **EDR Hist Auto** **1009080733**
SW **1016 N ALVARADO ST** **N/A**
< 1/8 **LOS ANGELES, CA**
0.122 mi.
643 ft. **Site 1 of 3 in cluster H**

Relative: EDR Hist Auto
Higher

Actual: **431 ft.**

Year:	Name:	Type:
1937	EGGNER E L	AUTOMOBILE REPAIRING
1989	W SERVICE	General Automotive Repair Shops
1991	W SERVICE	General Automotive Repair Shops
1992	W SERVICE	General Automotive Repair Shops
1993	W SERVICE	General Automotive Repair Shops
1994	W SERVICE	General Automotive Repair Shops
1995	W SERVICE	General Automotive Repair Shops
1996	W SERVICE	General Automotive Repair Shops
1997	W SERVICE	General Automotive Repair Shops
1998	W SERVICE	General Automotive Repair Shops
1999	W SERVICE	General Automotive Repair Shops
2000	W SERVICE	General Automotive Repair Shops
2001	W SERVICE	General Automotive Repair Shops
2002	W SERVICE	General Automotive Repair Shops
2003	W SERVICE	General Automotive Repair Shops
2004	W SERVICE	General Automotive Repair Shops
2005	W SERVICE	General Automotive Repair Shops
2006	W SERVICE	General Automotive Repair Shops
2007	W SERVICE	General Automotive Repair Shops
2008	W SERVICE	General Automotive Repair Shops
2009	W SERVICE	General Automotive Repair Shops

H48 **W. SERVICE** **LUST** **S101296875**
SW **1016 ALVARADO ST N** **HIST CORTESE** **N/A**
< 1/8 **LOS ANGELES, CA 90026**
0.122 mi.
643 ft. **Site 2 of 3 in cluster H**

Relative:
Higher

Actual:
431 ft.

LUST:

Lead Agency:	LOS ANGELES RWQCB (REGION 4)
Case Type:	LUST Cleanup Site
Geo Track:	http://geotracker.waterboards.ca.gov/profile_report.asp?global_id=T0603700719
Global Id:	T0603700719
Latitude:	34.0765368
Longitude:	-118.2639389
Status:	Completed - Case Closed
Status Date:	07/10/2009
Case Worker:	MB
RB Case Number:	900260161
Local Agency:	LOS ANGELES, CITY OF
File Location:	Regional Board
Local Case Number:	Not reported
Potential Media Affect:	Aquifer used for drinking water supply
Potential Contaminants of Concern:	Other Solvent or Non-Petroleum Hydrocarbon
Site History:	Not reported

LUST:

Global Id:	T0603700719
Contact Type:	Local Agency Caseworker
Contact Name:	ELOY LUNA
Organization Name:	LOS ANGELES, CITY OF
Address:	200 North Main Street, Suite 1780
City:	LOS ANGELES
Email:	eloy.luna@lacity.org
Phone Number:	Not reported

Global Id:	T0603700719
Contact Type:	Regional Board Caseworker
Contact Name:	MAGDY BAIADY
Organization Name:	LOS ANGELES RWQCB (REGION 4)
Address:	320 W. 4TH ST., SUITE 200
City:	LOS ANGELES
Email:	mbaiady@waterboards.ca.gov
Phone Number:	2135766699

LUST:

Global Id:	T0603700719
Action Type:	Other
Date:	09/12/1990
Action:	Leak Reported

Global Id:	T0603700719
Action Type:	RESPONSE
Date:	01/15/2007
Action:	Monitoring Report - Quarterly

Global Id:	T0603700719
Action Type:	RESPONSE
Date:	07/15/2005
Action:	Monitoring Report - Quarterly

W. SERVICE (Continued) **S101296875**

Global Id: T0603700719
Action Type: RESPONSE
Date: 10/15/2005
Action: Monitoring Report - Quarterly

Global Id: T0603700719
Action Type: RESPONSE
Date: 01/15/2006
Action: Monitoring Report - Quarterly

Global Id: T0603700719
Action Type: RESPONSE
Date: 07/15/2006
Action: Monitoring Report - Quarterly

Global Id: T0603700719
Action Type: RESPONSE
Date: 10/15/2006
Action: Monitoring Report - Quarterly

Global Id: T0603700719
Action Type: RESPONSE
Date: 07/15/2007
Action: Monitoring Report - Quarterly

Global Id: T0603700719
Action Type: RESPONSE
Date: 10/15/2007
Action: Monitoring Report - Quarterly

Global Id: T0603700719
Action Type: ENFORCEMENT
Date: 07/10/2009
Action: Closure/No Further Action Letter

Global Id: T0603700719
Action Type: RESPONSE
Date: 01/07/2009
Action: Request for Closure

Global Id: T0603700719
Action Type: RESPONSE
Date: 10/15/2008
Action: Monitoring Report - Quarterly

Global Id: T0603700719
Action Type: RESPONSE
Date: 07/15/2008
Action: Monitoring Report - Quarterly

Global Id: T0603700719
Action Type: ENFORCEMENT
Date: 01/18/2000
Action: Staff Letter

Global Id: T0603700719
Action Type: RESPONSE

W. SERVICE (Continued) **S101296875**

Date: 04/15/2007
Action: Monitoring Report - Quarterly

Global Id: T0603700719
Action Type: RESPONSE
Date: 04/15/2008
Action: Monitoring Report - Quarterly

Global Id: T0603700719
Action Type: RESPONSE
Date: 10/29/2002
Action: Monitoring Report - Quarterly

Global Id: T0603700719
Action Type: RESPONSE
Date: 01/15/2003
Action: Monitoring Report - Quarterly

Global Id: T0603700719
Action Type: RESPONSE
Date: 04/15/2003
Action: Monitoring Report - Quarterly

Global Id: T0603700719
Action Type: RESPONSE
Date: 07/15/2004
Action: Monitoring Report - Quarterly

Global Id: T0603700719
Action Type: RESPONSE
Date: 04/15/2004
Action: Monitoring Report - Quarterly

Global Id: T0603700719
Action Type: RESPONSE
Date: 01/15/2005
Action: Monitoring Report - Quarterly

Global Id: T0603700719
Action Type: RESPONSE
Date: 10/15/2004
Action: Monitoring Report - Quarterly

Global Id: T0603700719
Action Type: RESPONSE
Date: 11/22/2005
Action: Soil and Water Investigation Report

Global Id: T0603700719
Action Type: RESPONSE
Date: 04/15/2005
Action: Monitoring Report - Quarterly

LUST:
Global Id: T0603700719
Status: Completed - Case Closed
Status Date: 07/10/2009

W. SERVICE (Continued) **S101296875**

Global Id: T0603700719
Status: Open - Case Begin Date
Status Date: 09/12/1990

Global Id: T0603700719
Status: Open - Site Assessment
Status Date: 09/12/1990

Global Id: T0603700719
Status: Open - Site Assessment
Status Date: 11/26/1996

LUST REG 4:
Region: 4
Regional Board: 04
County: Los Angeles
Facility Id: 900260161
Status: Pollution Characterization
Substance: Hydrocarbons
Substance Quantity: Not reported
Local Case No: Not reported
Case Type: Groundwater
Abatement Method Used at the Site: Remove Free Product
Global ID: T0603700719
W Global ID: W0603700547
Staff: MB
Local Agency: 19050
Cross Street: Not reported
Enforcement Type: SEL
Date Leak Discovered: Not reported
Date Leak First Reported: 9/12/1990
Date Leak Record Entered: 12/13/1990
Date Confirmation Began: Not reported
Date Leak Stopped: Not reported
Date Case Last Changed on Database: 7/31/2002
Date the Case was Closed: Not reported
How Leak Discovered: Not reported
How Leak Stopped: Not reported
Cause of Leak: Spill
Leak Source: Tank
Operator: Not reported
Water System: FIRSTONE SCOUT RESRVTN (BOY SCOUT COUN)
Well Name: Not reported
Approx. Dist To Production Well (ft): 722.31548478624138604488278902
Source of Cleanup Funding: Tank
Preliminary Site Assessment Workplan Submitted: 9/12/1990
Preliminary Site Assessment Began: Not reported
Pollution Characterization Began: 11/26/1996
Remediation Plan Submitted: Not reported
Remedial Action Underway: Not reported
Post Remedial Action Monitoring Began: Not reported
Enforcement Action Date: Not reported
Historical Max MTBE Date: 3/19/2002
Hist Max MTBE Conc in Groundwater: 1000
Hist Max MTBE Conc in Soil: Not reported
Significant Interim Remedial Action Taken: Yes

W. SERVICE (Continued) **S101296875**

GW Qualifier:	<
Soil Qualifier:	Not reported
Organization:	Not reported
Owner Contact:	Not reported
Responsible Party:	WALTER KURTIN
RP Address:	1016 N. ALVARADO
Program:	LUST
Lat/Long:	34.0765368 / -1
Local Agency Staff:	PEJ
Beneficial Use:	Not reported
Priority:	Not reported
Cleanup Fund Id:	Not reported
Suspended:	Not reported
Assigned Name:	1900547-001GEN
Summary:	#27772 LOCATED 2 MILES E. GW AT 30'BGS. ; 10/17/97 - LOC FOR 1QMR, GW AT SITE FLOWS E. RP GRANTED REPEATED EXTENSIONS.; 9/28/00 WELL INSTALL. & 3RD QTR GW MON RPT; 12/6/00 WP FOR ADDL SOIL AND GW ASSESS; 1/15/01 QTRLY M

HIST CORTESE:

Region:	CORTESE
Facility County Code:	19
Reg By:	LTNKA
Reg Id:	900260161

H49 **W. SERVICE** **SWEEPS UST** **S101583168**
SW **1016 N ALVARADO ST** **CA FID UST** **N/A**
< 1/8 **LOS ANGELES, CA 90026**
0.122 mi.
643 ft. **Site 3 of 3 in cluster H**

Relative:
Higher

Actual:
431 ft.

SWEEPS UST:

Status:	Not reported
Comp Number:	7530
Number:	Not reported
Board Of Equalization:	Not reported
Referral Date:	Not reported
Action Date:	Not reported
Created Date:	Not reported
Owner Tank Id:	Not reported
SWRCB Tank Id:	Not reported
Tank Status:	Not reported
Capacity:	Not reported
Active Date:	Not reported
Tank Use:	Not reported
STG:	Not reported
Content:	Not reported
Number Of Tanks:	0

CA FID UST:

Facility ID:	19002912
Regulated By:	UTNKI
Regulated ID:	Not reported
Cortese Code:	Not reported
SIC Code:	Not reported
Facility Phone:	2134837873
Mail To:	Not reported

W. SERVICE (Continued) **S101583168**

Mailing Address: 1016 N ALVARADO ST
Mailing Address 2: Not reported
Mailing City,St,Zip: LOS ANGELES 900260000
Contact: Not reported
Contact Phone: Not reported
DUNs Number: Not reported
NPDES Number: Not reported
EPA ID: Not reported
Comments: Not reported
Status: Inactive

I50 **MCDONALD'S RESTAURANT** **SWEEPS UST** **S101582866**
North **1400 N ALVARADO ST** **CA FID UST** **N/A**
1/8-1/4 **LOS ANGELES, CA 90026**
0.142 mi.
748 ft. **Site 1 of 3 in cluster I**

Relative: **Lower**
Actual: **406 ft.**

SWEEPS UST:
Status: Not reported
Comp Number: 6824
Number: Not reported
Board Of Equalization: Not reported
Referral Date: Not reported
Action Date: Not reported
Created Date: Not reported
Owner Tank Id: Not reported
SWRCB Tank Id: Not reported
Tank Status: Not reported
Capacity: Not reported
Active Date: Not reported
Tank Use: Not reported
STG: Not reported
Content: Not reported
Number Of Tanks: 0

CA FID UST:
Facility ID: 19001677
Regulated By: UTNKA
Regulated ID: Not reported
Cortese Code: Not reported
SIC Code: Not reported
Facility Phone: 2130000000
Mail To: Not reported
Mailing Address: 1400 N ALVARADO ST
Mailing Address 2: Not reported
Mailing City,St,Zip: LOS ANGELES 900260000
Contact: Not reported
Contact Phone: Not reported
DUNs Number: Not reported
NPDES Number: Not reported
EPA ID: Not reported
Comments: Not reported
Status: Active

G51 **STANMOR ENTERPRISES** **LUST** **S101297266**
ESE **1700 SUNSET BLVD** **HIST CORTESE** **N/A**
1/8-1/4 **LOS ANGELES, CA 90026**
0.153 mi.
806 ft. **Site 3 of 4 in cluster G**

Relative:
Lower

Actual:
392 ft.

LUST:

Lead Agency:	LOS ANGELES RWQCB (REGION 4)
Case Type:	LUST Cleanup Site
Geo Track:	http://geotracker.waterboards.ca.gov/profile_report.asp?global_id=T0603700720
Global Id:	T0603700720
Latitude:	34.0770948
Longitude:	-118.2584708
Status:	Completed - Case Closed
Status Date:	07/02/2007
Case Worker:	AT
RB Case Number:	900260170
Local Agency:	LOS ANGELES, CITY OF
File Location:	Regional Board
Local Case Number:	Not reported
Potential Media Affect:	Soil
Potential Contaminants of Concern:	Aviation
Site History:	Not reported

LUST:

Global Id:	T0603700720
Contact Type:	Regional Board Caseworker
Contact Name:	ARMAN TOUMARI
Organization Name:	LOS ANGELES RWQCB (REGION 4)
Address:	320 WEST 4TH STREET, SUITE 200
City:	LOS ANGELES
Email:	atoumari@waterboards.ca.gov
Phone Number:	2135766708

Global Id:	T0603700720
Contact Type:	Local Agency Caseworker
Contact Name:	ELOY LUNA
Organization Name:	LOS ANGELES, CITY OF
Address:	200 North Main Street, Suite 1780
City:	LOS ANGELES
Email:	eloy.luna@lacity.org
Phone Number:	Not reported

LUST:

Global Id:	T0603700720
Action Type:	Other
Date:	08/26/1991
Action:	Leak Reported

Global Id:	T0603700720
Action Type:	RESPONSE
Date:	11/02/2000
Action:	Other Report / Document

Global Id:	T0603700720
Action Type:	RESPONSE
Date:	04/15/2006
Action:	Other Report / Document

STANMOR ENTERPRISES (Continued) **S101297266**

Global Id: T0603700720
Action Type: RESPONSE
Date: 04/15/2007
Action: Soil and Water Investigation Workplan

Global Id: T0603700720
Action Type: REMEDIATION
Date: 05/03/1991
Action: Excavation

Global Id: T0603700720
Action Type: ENFORCEMENT
Date: 10/03/2000
Action: Staff Letter

Global Id: T0603700720
Action Type: ENFORCEMENT
Date: 03/20/2006
Action: Staff Letter

Global Id: T0603700720
Action Type: ENFORCEMENT
Date: 07/02/2007
Action: Closure/No Further Action Letter

Global Id: T0603700720
Action Type: ENFORCEMENT
Date: 03/07/2007
Action: Staff Letter

Global Id: T0603700720
Action Type: ENFORCEMENT
Date: 07/02/2007
Action: Site Visit / Inspection / Sampling

LUST:
Global Id: T0603700720
Status: Completed - Case Closed
Status Date: 07/02/2007

Global Id: T0603700720
Status: Open - Case Begin Date
Status Date: 08/26/1991

Global Id: T0603700720
Status: Open - Site Assessment
Status Date: 08/26/1991

Global Id: T0603700720
Status: Open - Site Assessment
Status Date: 06/05/2007

LUST REG 4:
Region: 4
Regional Board: 04

STANMOR ENTERPRISES (Continued) **S101297266**

County:	Los Angeles	
Facility Id:	900260170	
Status:	Leak being confirmed	
Substance:	1	
Substance Quantity:	Not reported	
Local Case No:	Not reported	
Case Type:	Soil	
Abatement Method Used at the Site:		Not reported
Global ID:	T0603700720	
W Global ID:	W0603700547	
Staff:	MB	
Local Agency:	19050	
Cross Street:	Not reported	
Enforcement Type:	Not reported	
Date Leak Discovered:	Not reported	
Date Leak First Reported:		8/26/1991
Date Leak Record Entered:	8/22/1991	
Date Confirmation Began:	8/26/1991	
Date Leak Stopped:	Not reported	
Date Case Last Changed on Database:		10/23/2000
Date the Case was Closed:		Not reported
How Leak Discovered:	Not reported	
How Leak Stopped:	Not reported	
Cause of Leak:	Not reported	
Leak Source:	Not reported	
Operator:	OLD CASE #090391-01	
Water System:	FIRSTONE SCOUT RESRVTN (BOY SCOUT COUN)	
Well Name:	Not reported	
Approx. Dist To Production Well (ft):		2328.124907210028952652340821 9
Source of Cleanup Funding:		Not reported
Preliminary Site Assessment Workplan Submitted:		Not reported
Preliminary Site Assessment Began:		Not reported
Pollution Characterization Began:		Not reported
Remediation Plan Submitted:		Not reported
Remedial Action Underway:		Not reported
Post Remedial Action Monitoring Began:		Not reported
Enforcement Action Date:		Not reported
Historical Max MTBE Date:		Not reported
Hist Max MTBE Conc in Groundwater:		Not reported
Hist Max MTBE Conc in Soil:		Not reported
Significant Interim Remedial Action Taken:		Not reported
GW Qualifier:	Not reported	
Soil Qualifier:	Not reported	
Organization:	Not reported	
Owner Contact:	Not reported	
Responsible Party:	MOORE, STANLEY	
RP Address:	346 POPPY AVE.	
Program:	LUST	
Lat/Long:	34.0770948 / -1	
Local Agency Staff:	PEJ	
Beneficial Use:	Not reported	
Priority:	Not reported	
Cleanup Fund Id:	Not reported	
Suspended:	Not reported	
Assigned Name:	1900547-001GEN	
Summary:	FILE MISSING	

STANMOR ENTERPRISES (Continued) **S101297266**

HIST CORTESE:
- Region: CORTESE
- Facility County Code: 19
- Reg By: LTNKA
- Reg Id: 900260170

G52 **STANMOR ENTERPRISE** **SWEEPS UST** **S101583250**
ESE **1700 SUNSET BLVD** **CA FID UST** **N/A**
1/8-1/4 **LOS ANGELES, CA 90026**
0.153 mi.
806 ft. **Site 4 of 4 in cluster G**

Relative: **Lower**
Actual: **392 ft.**

SWEEPS UST:
- Status: Not reported
- Comp Number: 7759
- Number: Not reported
- Board Of Equalization: Not reported
- Referral Date: Not reported
- Action Date: Not reported
- Created Date: Not reported
- Owner Tank Id: Not reported
- SWRCB Tank Id: Not reported
- Tank Status: Not reported
- Capacity: Not reported
- Active Date: Not reported
- Tank Use: Not reported
- STG: Not reported
- Content: Not reported
- Number Of Tanks: 0

CA FID UST:
- Facility ID: 19003179
- Regulated By: UTNKI
- Regulated ID: Not reported
- Cortese Code: Not reported
- SIC Code: Not reported
- Facility Phone: 2130000000
- Mail To: Not reported
- Mailing Address: 346 POPPY AVE
- Mailing Address 2: Not reported
- Mailing City,St,Zip: LOS ANGELES 900260000
- Contact: Not reported
- Contact Phone: Not reported
- DUNs Number: Not reported
- NPDES Number: Not reported
- EPA ID: Not reported
- Comments: Not reported
- Status: Inactive

53
South
1/8-1/4
0.158 mi.
836 ft.

ECHO PARK SVC YD
1020 GLENDALE BLVD
LOS ANGELES, CA 90026

RCRA-SQG
FINDS
ECHO

1000597608
CAD983616251

Relative:
Lower

Actual:
391 ft.

RCRA-SQG:

Date form received by agency:	01/15/1992
Facility name:	ECHO PARK SVC YD
Facility address:	1020 GLENDALE BLVD LOS ANGELES, CA 90012
EPA ID:	CAD983616251
Mailing address:	N MAIN ST RM 1290 CHE LOS ANGELES, CA 90012
Contact:	DAVID ATTAWAY
Contact address:	200 N MAIN ST RM 1290 CHE LOS ANGELES, CA 90012
Contact country:	US
Contact telephone:	213-485-5551
Contact email:	Not reported
EPA Region:	09
Classification:	Small Small Quantity Generator
Description:	Handler: generates more than 100 and less than 1000 kg of hazardous waste during any calendar month and accumulates less than 6000 kg of hazardous waste at any time; or generates 100 kg or less of hazardous waste during any calendar month, and accumulates more than 1000 kg of hazardous waste at any time

Owner/Operator Summary:

Owner/operator name:	CITY OF LOS ANGELES DEPT OF REC AND PARK
Owner/operator address:	200 N MAIN ST RM 1330 CHE LOS ANGELES, CA 90012
Owner/operator country:	Not reported
Owner/operator telephone:	213-485-5538
Owner/operator email:	Not reported
Owner/operator fax:	Not reported
Owner/operator extension:	Not reported
Legal status:	Municipal
Owner/Operator Type:	Owner
Owner/Op start date:	Not reported
Owner/Op end date:	Not reported

Handler Activities Summary:

U.S. importer of hazardous waste:	No
Mixed waste (haz. and radioactive):	No
Recycler of hazardous waste:	No
Transporter of hazardous waste:	No
Treater, storer or disposer of HW:	No
Underground injection activity:	No
On-site burner exemption:	No
Furnace exemption:	No
Used oil fuel burner:	No
Used oil processor:	No
User oil refiner:	No
Used oil fuel marketer to burner:	No
Used oil Specification marketer:	No
Used oil transfer facility:	No
Used oil transporter:	No

ECHO PARK SVC YD (Continued) **1000597608**

Violation Status: No violations found

FINDS:

Registry ID: 110002866934

Environmental Interest/Information System
California Hazardous Waste Tracking System - Datamart (HWTS-DATAMART) provides California with information on hazardous waste shipments for generators, transporters, and treatment, storage, and disposal facilities.

RCRAInfo is a national information system that supports the Resource Conservation and Recovery Act (RCRA) program through the tracking of events and activities related to facilities that generate, transport, and treat, store, or dispose of hazardous waste. RCRAInfo allows RCRA program staff to track the notification, permit, compliance, and corrective action activities required under RCRA.

Click this hyperlink while viewing on your computer to access additional FINDS: detail in the EDR Site Report.

ECHO:
Envid: 1000597608
Registry ID: 110002866934
DFR URL: http://echo.epa.gov/detailed-facility-report?fid=110002866934

I54 **RITE AID NO 5434** **RCRA-LQG** **1014387513**
NNE **1433 GLENDALE BLVD** **CAR000210468**
1/8-1/4 **LOS ANGELES, CA 90026**
0.173 mi.
913 ft. **Site 2 of 3 in cluster I**

Relative:
Lower

Actual:
400 ft.

RCRA-LQG:
Date form received by agency: 07/30/2014
Facility name: RITE AID NO 5434
Facility address: 1433 GLENDALE BLVD
LOS ANGELES, CA 90026-2428
EPA ID: CAR000210468
Mailing address: 30 HUNTER LN
CAMP HILL, PA 17011
Contact: STEPHANIE A CAIATI
Contact address: 30 HUNTER LN
CAMP HILL, PA 17011
Contact country: US
Contact telephone: 717-730-8225
Contact email: SSCAIATI@RITEAID.COM
EPA Region: 09
Classification: Large Quantity Generator
Description: Handler: generates 1,000 kg or more of hazardous waste during any calendar month; or generates more than 1 kg of acutely hazardous waste during any calendar month; or generates more than 100 kg of any residue or contaminated soil, waste or other debris resulting from the cleanup of a spill, into or on any land or water, of acutely hazardous waste during any calendar month; or generates 1 kg or less of acutely hazardous waste during any calendar month, and accumulates more than 1 kg of acutely hazardous waste at any time; or generates 100 kg or less

RITE AID NO 5434 (Continued) **1014387513**

of any residue or contaminated soil, waste or other debris resulting from the cleanup of a spill, into or on any land or water, of acutely hazardous waste during any calendar month, and accumulates more than 100 kg of that material at any time

Owner/Operator Summary:

Owner/operator name:	THRIFTY PAYLESS INC
Owner/operator address:	Not reported
	Not reported
Owner/operator country:	US
Owner/operator telephone:	Not reported
Owner/operator email:	Not reported
Owner/operator fax:	Not reported
Owner/operator extension:	Not reported
Legal status:	Private
Owner/Operator Type:	Operator
Owner/Op start date:	03/19/1997
Owner/Op end date:	Not reported

Owner/operator name:	BOLO CORP
Owner/operator address:	1601 DOVE ST NO 100
	NEWPORT BEACH, CA 92660
Owner/operator country:	US
Owner/operator telephone:	949-251-9221
Owner/operator email:	Not reported
Owner/operator fax:	Not reported
Owner/operator extension:	Not reported
Legal status:	Private
Owner/Operator Type:	Owner
Owner/Op start date:	06/01/1965
Owner/Op end date:	Not reported

Handler Activities Summary:

U.S. importer of hazardous waste:	No
Mixed waste (haz. and radioactive):	No
Recycler of hazardous waste:	No
Transporter of hazardous waste:	No
Treater, storer or disposer of HW:	No
Underground injection activity:	No
On-site burner exemption:	No
Furnace exemption:	No
Used oil fuel burner:	No
Used oil processor:	No
User oil refiner:	No
Used oil fuel marketer to burner:	No
Used oil Specification marketer:	No
Used oil transfer facility:	No
Used oil transporter:	No

. Waste code:	131
. Waste name:	Aqueous solution (2 < pH < 12.5) containing reactive anions (azide, bromate, chlorate, cyanide, fluoride, hypochlorite, nitrite, perchlorate, and sulfide anions)

. Waste code:	141
. Waste name:	Off-specification, aged, or surplus inorganics

RITE AID NO 5434 (Continued) **1014387513**

. Waste code: 214
. Waste name: Unspecified solvent mixture

. Waste code: 232
. Waste name: Pesticides and other waste associated with pesticide production

. Waste code: 311
. Waste name: Pharmaceutical waste

. Waste code: 791
. Waste name: Liquids with pH < 2

. Waste code: D001
. Waste name: IGNITABLE HAZARDOUS WASTES ARE THOSE WASTES WHICH HAVE A FLASHPOINT OF LESS THAN 140 DEGREES FAHRENHEIT AS DETERMINED BY A PENSKY-MARTENS CLOSED CUP FLASH POINT TESTER. ANOTHER METHOD OF DETERMINING THE FLASH POINT OF A WASTE IS TO REVIEW THE MATERIAL SAFETY DATA SHEET, WHICH CAN BE OBTAINED FROM THE MANUFACTURER OR DISTRIBUTOR OF THE MATERIAL. LACQUER THINNER IS AN EXAMPLE OF A COMMONLY USED SOLVENT WHICH WOULD BE CONSIDERED AS IGNITABLE HAZARDOUS WASTE.

. Waste code: D002
. Waste name: A WASTE WHICH HAS A PH OF LESS THAN 2 OR GREATER THAN 12.5 IS CONSIDERED TO BE A CORROSIVE HAZARDOUS WASTE. SODIUM HYDROXIDE, A CAUSTIC SOLUTION WITH A HIGH PH, IS OFTEN USED BY INDUSTRIES TO CLEAN OR DEGREASE PARTS. HYDROCHLORIC ACID, A SOLUTION WITH A LOW PH, IS USED BY MANY INDUSTRIES TO CLEAN METAL PARTS PRIOR TO PAINTING. WHEN THESE CAUSTIC OR ACID SOLUTIONS BECOME CONTAMINATED AND MUST BE DISPOSED, THE WASTE WOULD BE A CORROSIVE HAZARDOUS WASTE.

. Waste code: D007
. Waste name: CHROMIUM

. Waste code: D009
. Waste name: MERCURY

. Waste code: D010
. Waste name: SELENIUM

. Waste code: D011
. Waste name: SILVER

. Waste code: D024
. Waste name: M-CRESOL

. Waste code: D026
. Waste name: CRESOL

. Waste code: P001
. Waste name: 2H-1-BENZOPYRAN-2-ONE, 4-HYDROXY-3-(3-OXO-1-PHENYLBUTYL)-, & SALTS, WHEN PRESENT AT CONCENTRATIONS GREATER THAN 0.3%

. Waste code: P075
. Waste name: NICOTINE, & SALTS

Historical Generators:
Date form received by agency: 08/20/2010

RITE AID NO 5434 (Continued) **1014387513**

Site name: RITE AID 5434
Classification: Conditionally Exempt Small Quantity Generator

. Waste code: D001
. Waste name: IGNITABLE HAZARDOUS WASTES ARE THOSE WASTES WHICH HAVE A FLASHPOINT OF LESS THAN 140 DEGREES FAHRENHEIT AS DETERMINED BY A PENSKY-MARTENS CLOSED CUP FLASH POINT TESTER. ANOTHER METHOD OF DETERMINING THE FLASH POINT OF A WASTE IS TO REVIEW THE MATERIAL SAFETY DATA SHEET, WHICH CAN BE OBTAINED FROM THE MANUFACTURER OR DISTRIBUTOR OF THE MATERIAL. LACQUER THINNER IS AN EXAMPLE OF A COMMONLY USED SOLVENT WHICH WOULD BE CONSIDERED AS IGNITABLE HAZARDOUS WASTE.

. Waste code: D002
. Waste name: A WASTE WHICH HAS A PH OF LESS THAN 2 OR GREATER THAN 12.5 IS CONSIDERED TO BE A CORROSIVE HAZARDOUS WASTE. SODIUM HYDROXIDE, A CAUSTIC SOLUTION WITH A HIGH PH, IS OFTEN USED BY INDUSTRIES TO CLEAN OR DEGREASE PARTS. HYDROCHLORIC ACID, A SOLUTION WITH A LOW PH, IS USED BY MANY INDUSTRIES TO CLEAN METAL PARTS PRIOR TO PAINTING. WHEN THESE CAUSTIC OR ACID SOLUTIONS BECOME CONTAMINATED AND MUST BE DISPOSED, THE WASTE WOULD BE A CORROSIVE HAZARDOUS WASTE.

. Waste code: D005
. Waste name: BARIUM

. Waste code: D006
. Waste name: CADMIUM

. Waste code: D007
. Waste name: CHROMIUM

. Waste code: D008
. Waste name: LEAD

. Waste code: D016
. Waste name: 2,4-D

. Waste code: D035
. Waste name: METHYL ETHYL KETONE

. Waste code: U002
. Waste name: ACETONE (I)

. Waste code: U080
. Waste name: METHANE, DICHLORO-

. Waste code: U160
. Waste name: 2-BUTANONE, PEROXIDE (R,T)

Violation Status: No violations found

I55 **RITE AID #5434** **RCRA-LQG** **1016954683**
NNE **1433 GLENDALE BLVD** **CAL000379621**
1/8-1/4 **LOS ANGELES, CA 90026**
0.173 mi.
913 ft. **Site 3 of 3 in cluster I**

Relative:
Lower

Actual:
400 ft.

RCRA-LQG:

Date form received by agency:	03/01/2014
Facility name:	RITE AID #5434
Facility address:	1433 GLENDALE BLVD LOS ANGELES, CA 90026
EPA ID:	CAL000379621
Mailing address:	HUNTER LN CAMP HILL, PA 17011
Contact:	STEPHANIE A CAIATI
Contact address:	HUNTER LN CAMP HILL, PA 17011
Contact country:	Not reported
Contact telephone:	717-730-8225
Contact email:	SSCAIATI@RITEAID.COM
EPA Region:	09
Classification:	Large Quantity Generator
Description:	Handler: generates 1,000 kg or more of hazardous waste during any calendar month; or generates more than 1 kg of acutely hazardous waste during any calendar month; or generates more than 100 kg of any residue or contaminated soil, waste or other debris resulting from the cleanup of a spill, into or on any land or water, of acutely hazardous waste during any calendar month; or generates 1 kg or less of acutely hazardous waste during any calendar month, and accumulates more than 1 kg of acutely hazardous waste at any time; or generates 100 kg or less of any residue or contaminated soil, waste or other debris resulting from the cleanup of a spill, into or on any land or water, of acutely hazardous waste during any calendar month, and accumulates more than 100 kg of that material at any time

Owner/Operator Summary:

Owner/operator name:	RITE AID CORP
Owner/operator address:	Not reported Not reported
Owner/operator country:	Not reported
Owner/operator telephone:	Not reported
Owner/operator email:	Not reported
Owner/operator fax:	Not reported
Owner/operator extension:	Not reported
Legal status:	Private
Owner/Operator Type:	Operator
Owner/Op start date:	03/19/1997
Owner/Op end date:	Not reported
Owner/operator name:	THRIFTY PAYLESS
Owner/operator address:	HUNTER LN CAMP HILL, PA 17011
Owner/operator country:	Not reported
Owner/operator telephone:	717-761-2633
Owner/operator email:	Not reported
Owner/operator fax:	Not reported
Owner/operator extension:	Not reported
Legal status:	Private
Owner/Operator Type:	Owner

RITE AID #5434 (Continued) **1016954683**

Owner/Op start date: 03/19/1997
Owner/Op end date: Not reported

Handler Activities Summary:
U.S. importer of hazardous waste: No
Mixed waste (haz. and radioactive): No
Recycler of hazardous waste: No
Transporter of hazardous waste: No
Treater, storer or disposer of HW: No
Underground injection activity: No
On-site burner exemption: No
Furnace exemption: No
Used oil fuel burner: No
Used oil processor: No
User oil refiner: No
Used oil fuel marketer to burner: No
Used oil Specification marketer: No
Used oil transfer facility: No
Used oil transporter: No

. Waste code: 131
. Waste name: Aqueous solution (2 < pH < 12.5) containing reactive anions (azide, bromate, chlorate, cyanide, fluoride, hypochlorite, nitrite, perchlorate, and sulfide anions)

. Waste code: 141
. Waste name: Off-specification, aged, or surplus inorganics

. Waste code: 214
. Waste name: Unspecified solvent mixture

. Waste code: 232
. Waste name: Pesticides and other waste associated with pesticide production

. Waste code: 311
. Waste name: Pharmaceutical waste

. Waste code: 791
. Waste name: Liquids with pH < 2

. Waste code: D001
. Waste name: IGNITABLE HAZARDOUS WASTES ARE THOSE WASTES WHICH HAVE A FLASHPOINT OF LESS THAN 140 DEGREES FAHRENHEIT AS DETERMINED BY A PENSKY-MARTENS CLOSED CUP FLASH POINT TESTER. ANOTHER METHOD OF DETERMINING THE FLASH POINT OF A WASTE IS TO REVIEW THE MATERIAL SAFETY DATA SHEET, WHICH CAN BE OBTAINED FROM THE MANUFACTURER OR DISTRIBUTOR OF THE MATERIAL. LACQUER THINNER IS AN EXAMPLE OF A COMMONLY USED SOLVENT WHICH WOULD BE CONSIDERED AS IGNITABLE HAZARDOUS WASTE.

. Waste code: D002
. Waste name: A WASTE WHICH HAS A PH OF LESS THAN 2 OR GREATER THAN 12.5 IS CONSIDERED TO BE A CORROSIVE HAZARDOUS WASTE. SODIUM HYDROXIDE, A CAUSTIC SOLUTION WITH A HIGH PH, IS OFTEN USED BY INDUSTRIES TO CLEAN OR DEGREASE PARTS. HYDROCHLORIC ACID, A SOLUTION WITH A LOW PH, IS USED BY MANY INDUSTRIES TO CLEAN METAL PARTS PRIOR TO PAINTING. WHEN THESE CAUSTIC OR ACID SOLUTIONS BECOME CONTAMINATED AND MUST BE DISPOSED, THE WASTE WOULD BE A CORROSIVE HAZARDOUS WASTE.

RITE AID #5434 (Continued) **1016954683**

. Waste code: D007
. Waste name: CHROMIUM

. Waste code: D009
. Waste name: MERCURY

. Waste code: D010
. Waste name: SELENIUM

. Waste code: D011
. Waste name: SILVER

. Waste code: D024
. Waste name: M-CRESOL

. Waste code: D026
. Waste name: CRESOL

. Waste code: P001
. Waste name: 2H-1-BENZOPYRAN-2-ONE, 4-HYDROXY-3-(3-OXO-1-PHENYLBUTYL)-, & SALTS, WHEN PRESENT AT CONCENTRATIONS GREATER THAN 0.3%

. Waste code: P075
. Waste name: NICOTINE, & SALTS

Violation Status: No violations found

56
East
1/8-1/4
0.185 mi.
977 ft.

LOS ANGELES USD LOGAN ELEM SCHOOL
1711 W MONTANA ST
LOS ANGELES, CA 90026

RCRA-SQG **1000102127**
FINDS **CAD982022527**
ECHO

Relative:
Lower

Actual:
399 ft.

RCRA-SQG:
Date form received by agency: 08/07/1987
Facility name: LOS ANGELES USD LOGAN ELEM SCHOOL
Facility address: 1711 W MONTANA ST
LOS ANGELES, CA 90026
EPA ID: CAD982022527
Mailing address: 1425 S SAN PEDRO ST ROOM 215
LOS ANGELES, CA 90015
Contact: ENVIRONMENTAL MANAGER
Contact address: 1711 W MONTANA ST
LOS ANGELES, CA 90026
Contact country: US
Contact telephone: 213-742-7371
Contact email: Not reported
EPA Region: 09
Classification: Small Small Quantity Generator
Description: Handler: generates more than 100 and less than 1000 kg of hazardous waste during any calendar month and accumulates less than 6000 kg of hazardous waste at any time; or generates 100 kg or less of hazardous waste during any calendar month, and accumulates more than 1000 kg of hazardous waste at any time

Owner/Operator Summary:
Owner/operator name: LOS ANGELES UNIFIED SCHOOL DISTRICT
Owner/operator address: NOT REQUIRED

LOS ANGELES USD LOGAN ELEM SCHOOL (Continued) **1000102127**

NOT REQUIRED, ME 99999
Owner/operator country: Not reported
Owner/operator telephone: 415-555-1212
Owner/operator email: Not reported
Owner/operator fax: Not reported
Owner/operator extension: Not reported
Legal status: Municipal
Owner/Operator Type: Owner
Owner/Op start date: Not reported
Owner/Op end date: Not reported

Owner/operator name: NOT REQUIRED
Owner/operator address: NOT REQUIRED
NOT REQUIRED, ME 99999
Owner/operator country: Not reported
Owner/operator telephone: 415-555-1212
Owner/operator email: Not reported
Owner/operator fax: Not reported
Owner/operator extension: Not reported
Legal status: Municipal
Owner/Operator Type: Operator
Owner/Op start date: Not reported
Owner/Op end date: Not reported

Handler Activities Summary:
U.S. importer of hazardous waste: No
Mixed waste (haz. and radioactive): No
Recycler of hazardous waste: No
Transporter of hazardous waste: No
Treater, storer or disposer of HW: No
Underground injection activity: No
On-site burner exemption: No
Furnace exemption: No
Used oil fuel burner: No
Used oil processor: No
User oil refiner: No
Used oil fuel marketer to burner: No
Used oil Specification marketer: No
Used oil transfer facility: No
Used oil transporter: No

Violation Status: No violations found

FINDS:

Registry ID: 110002779137

Environmental Interest/Information System
California Hazardous Waste Tracking System - Datamart (HWTS-DATAMART) provides California with information on hazardous waste shipments for generators, transporters, and treatment, storage, and disposal facilities.

RCRAInfo is a national information system that supports the Resource Conservation and Recovery Act (RCRA) program through the tracking of events and activities related to facilities that generate, transport, and treat, store, or dispose of hazardous waste. RCRAInfo allows RCRA

LOS ANGELES USD LOGAN ELEM SCHOOL (Continued) **1000102127**

program staff to track the notification, permit, compliance, and corrective action activities required under RCRA.

Click this hyperlink while viewing on your computer to access additional FINDS: detail in the EDR Site Report.

ECHO:
Envid: 1000102127
Registry ID: 110002779137
DFR URL: http://echo.epa.gov/detailed-facility-report?fid=110002779137

J57 **FIRE STATION 20** **HIST UST** **U001561155**
WSW **2144 W SUNSET BLVD** **N/A**
1/8-1/4 **LOS ANGELES, CA 90026**
0.188 mi.
992 ft. **Site 1 of 5 in cluster J**

Relative:
Higher

Actual:
417 ft.

HIST UST:
File Number: Not reported
URL: Not reported
Region: STATE
Facility ID: 00000047442
Facility Type: Other
Other Type: FIRE STATION
Contact Name: Not reported
Telephone: 2134856220
Owner Name: CITY OF LOS ANGELES
Owner Address: 200 N. MAIN ST
Owner City,St,Zip: LOS ANGELES, CA 90012
Total Tanks: 0001

Tank Num: 001
Container Num: F520-1
Year Installed: Not reported
Tank Capacity: 00001000
Tank Used for: PRODUCT
Type of Fuel: DIESEL
Container Construction Thickness: Not reported
Leak Detection: Stock Inventor

J58 **LOS ANGELES FIRE STATION 20** **UST** **U003879636**
WSW **2144 W SUNSET BLVD** **SWEEPS UST** **N/A**
1/8-1/4 **LOS ANGELES, CA 90026**
0.188 mi.
992 ft. **Site 2 of 5 in cluster J**

Relative:
Higher

Actual:
417 ft.

UST:
Facility ID: FA0003885
Permitting Agency: Los Angeles City Fire Department
Latitude: 34.07739
Longitude: -118.26521

Facility ID: 25064
Permitting Agency: LOS ANGELES, CITY OF
Latitude: 34.0786263

LOS ANGELES FIRE STATION 20 (Continued) **U003879636**

Longitude: -118.2638424

SWEEPS UST:

Status:	Not reported
Comp Number:	2617
Number:	Not reported
Board Of Equalization:	44-012042
Referral Date:	Not reported
Action Date:	Not reported
Created Date:	Not reported
Owner Tank Id:	Not reported
SWRCB Tank Id:	19-050-002617-000001
Tank Status:	Not reported
Capacity:	10000
Active Date:	Not reported
Tank Use:	M.V. FUEL
STG:	PRODUCT
Content:	DIESEL
Number Of Tanks:	1

Status:	Active
Comp Number:	2617
Number:	4
Board Of Equalization:	44-012042
Referral Date:	10-01-92
Action Date:	04-01-94
Created Date:	02-29-88
Owner Tank Id:	000002617
SWRCB Tank Id:	19-050-002617-000002
Tank Status:	A
Capacity:	2000
Active Date:	10-01-92
Tank Use:	M.V. FUEL
STG:	P
Content:	DIESEL
Number Of Tanks:	1

J59 **LA FIRE STATION 20** **RCRA-SQG** **1000229446**
WSW **2144 SUNSET BLVD** **FINDS** **CAD981962640**
1/8-1/4 **LOS ANGELES, CA 90026** **ECHO**
0.188 mi.
992 ft. **Site 3 of 5 in cluster J**

Relative:
Higher

Actual:
417 ft.

RCRA-SQG:

Date form received by agency:	03/09/1987
Facility name:	LA FIRE STATION 20
Facility address:	2144 SUNSET BLVD LOS ANGELES, CA 90026
EPA ID:	CAD981962640
Mailing address:	200 N MAIN RM EIGHTH HUNDRED C LOS ANGELES, CA 90012
Contact:	ENVIRONMENTAL MANAGER
Contact address:	2144 SUNSET BLVD ECHO PARK, CA 90012
Contact country:	US
Contact telephone:	213-485-7527
Contact email:	Not reported

LA FIRE STATION 20 (Continued) **1000229446**

EPA Region: 09
Classification: Small Small Quantity Generator
Description: Handler: generates more than 100 and less than 1000 kg of hazardous waste during any calendar month and accumulates less than 6000 kg of hazardous waste at any time; or generates 100 kg or less of hazardous waste during any calendar month, and accumulates more than 1000 kg of hazardous waste at any time

Owner/Operator Summary:

Owner/operator name: NOT REQUIRED
Owner/operator address: NOT REQUIRED
NOT REQUIRED, ME 99999
Owner/operator country: Not reported
Owner/operator telephone: 415-555-1212
Owner/operator email: Not reported
Owner/operator fax: Not reported
Owner/operator extension: Not reported
Legal status: Municipal
Owner/Operator Type: Operator
Owner/Op start date: Not reported
Owner/Op end date: Not reported

Owner/operator name: CITY OF LA
Owner/operator address: NOT REQUIRED
NOT REQUIRED, ME 99999
Owner/operator country: Not reported
Owner/operator telephone: 415-555-1212
Owner/operator email: Not reported
Owner/operator fax: Not reported
Owner/operator extension: Not reported
Legal status: Municipal
Owner/Operator Type: Owner
Owner/Op start date: Not reported
Owner/Op end date: Not reported

Handler Activities Summary:

U.S. importer of hazardous waste: No
Mixed waste (haz. and radioactive): No
Recycler of hazardous waste: No
Transporter of hazardous waste: No
Treater, storer or disposer of HW: No
Underground injection activity: No
On-site burner exemption: No
Furnace exemption: No
Used oil fuel burner: No
Used oil processor: No
User oil refiner: No
Used oil fuel marketer to burner: No
Used oil Specification marketer: No
Used oil transfer facility: No
Used oil transporter: No

Violation Status: No violations found

FINDS:

Registry ID: 110006474314

LA FIRE STATION 20 (Continued) **1000229446**

Environmental Interest/Information System
California Hazardous Waste Tracking System - Datamart (HWTS-DATAMART) provides California with information on hazardous waste shipments for generators, transporters, and treatment, storage, and disposal facilities.

RCRAInfo is a national information system that supports the Resource Conservation and Recovery Act (RCRA) program through the tracking of events and activities related to facilities that generate, transport, and treat, store, or dispose of hazardous waste. RCRAInfo allows RCRA program staff to track the notification, permit, compliance, and corrective action activities required under RCRA.

STATE MASTER

Click this hyperlink while viewing on your computer to access additional FINDS: detail in the EDR Site Report.

ECHO:
Envid: 1000229446
Registry ID: 110006474314
DFR URL: http://echo.epa.gov/detailed-facility-report?fid=110006474314

J60 **FIRE STATION 20** **HIST UST** **S101617300**
WSW **2144 SUNSET BL** **CA FID UST** **N/A**
1/8-1/4 **LOS ANGELES, CA 90026**
0.188 mi.
992 ft. **Site 4 of 5 in cluster J**

Relative:
Higher

Actual:
417 ft.

HIST UST:
File Number: 00027114
URL: http://geotracker.waterboards.ca.gov/ustpdfs/pdf/00027114.pdf
Region: Not reported
Facility ID: Not reported
Facility Type: Not reported
Other Type: Not reported
Contact Name: Not reported
Telephone: Not reported
Owner Name: Not reported
Owner Address: Not reported
Owner City,St,Zip: Not reported
Total Tanks: Not reported

Tank Num: Not reported
Container Num: Not reported
Year Installed: Not reported
Tank Capacity: Not reported
Tank Used for: Not reported
Type of Fuel: Not reported
Container Construction Thickness: Not reported
Leak Detection: Not reported

Click here for Geo Tracker PDF:

CA FID UST:
Facility ID: 19024408

FIRE STATION 20 (Continued) **S101617300**

Regulated By:	UTNKA
Regulated ID:	00047442
Cortese Code:	Not reported
SIC Code:	Not reported
Facility Phone:	2134855846
Mail To:	Not reported
Mailing Address:	200 N MAIN STREET-ROOM
Mailing Address 2:	Not reported
Mailing City,St,Zip:	LOS ANGELES 900260000
Contact:	Not reported
Contact Phone:	Not reported
DUNs Number:	Not reported
NPDES Number:	Not reported
EPA ID:	Not reported
Comments:	Not reported
Status:	Active

J61 **CENTRAL REGION ELEMENTARY SCHOOL NO 14** **RCRA-LQG** **1010313690**
WSW **1018 N MOHAWK ST** **CAR000176800**
1/8-1/4 **LOS ANGELES, CA 90026**
0.198 mi.
1047 ft. **Site 5 of 5 in cluster J**

Relative: RCRA-LQG:
Lower
Date form received by agency: 08/15/2006
Actual: Facility name: CENTRAL REGION ELEMENTARY SCHOOL NO 14
405 ft. Facility address: 1018 N MOHAWK ST
LOS ANGELES, CA 90026
EPA ID: CAR000176800
Mailing address: 333 S BEAUDRY AVE
LAUSD OEHS 20TH FL
LOS ANGELES, CA 90017
Contact: SOE AUNG
Contact address: 333 S BEAUDRY AVE LAUSD OEHS 20TH FL
LOS ANGELES, CA 90017
Contact country: US
Contact telephone: 213-241-3904
Contact email: SOE.AUNG@LAUSD.NET
EPA Region: 09
Classification: Large Quantity Generator
Description: Handler: generates 1,000 kg or more of hazardous waste during any calendar month; or generates more than 1 kg of acutely hazardous waste during any calendar month; or generates more than 100 kg of any residue or contaminated soil, waste or other debris resulting from the cleanup of a spill, into or on any land or water, of acutely hazardous waste during any calendar month; or generates 1 kg or less of acutely hazardous waste during any calendar month, and accumulates more than 1 kg of acutely hazardous waste at any time; or generates 100 kg or less of any residue or contaminated soil, waste or other debris resulting from the cleanup of a spill, into or on any land or water, of acutely hazardous waste during any calendar month, and accumulates more than 100 kg of that material at any time

Owner/Operator Summary:
Owner/operator name: CENTRAL REGION ELEMENTARY SCHOOL NO 14
Owner/operator address: Not reported
Not reported

CENTRAL REGION ELEMENTARY SCHOOL NO 14 (Continued) **1010313690**

Owner/operator country: US
Owner/operator telephone: Not reported
Owner/operator email: Not reported
Owner/operator fax: Not reported
Owner/operator extension: Not reported
Legal status: District
Owner/Operator Type: Operator
Owner/Op start date: 08/14/2006
Owner/Op end date: Not reported

Owner/operator name: LOS ANGELES UNIFIED SCHOOL DISTRICT
Owner/operator address: 333 S BEAUDRY AVE
LOS ANGELES, CA 90017
Owner/operator country: US
Owner/operator telephone: Not reported
Owner/operator email: Not reported
Owner/operator fax: Not reported
Owner/operator extension: Not reported
Legal status: District
Owner/Operator Type: Owner
Owner/Op start date: 08/14/2006
Owner/Op end date: Not reported

Handler Activities Summary:
U.S. importer of hazardous waste: No
Mixed waste (haz. and radioactive): No
Recycler of hazardous waste: No
Transporter of hazardous waste: No
Treater, storer or disposer of HW: No
Underground injection activity: No
On-site burner exemption: No
Furnace exemption: No
Used oil fuel burner: No
Used oil processor: No
User oil refiner: No
Used oil fuel marketer to burner: No
Used oil Specification marketer: No
Used oil transfer facility: No
Used oil transporter: No

. Waste code: D008
. Waste name: LEAD

Violation Status: No violations found

K62 **HIGH QUALITY CLEANERS** **DRYCLEANERS** **S121698778**
ESE **1612 W SUNSET BLVD** **N/A**
1/8-1/4 **LOS ANGELES, CA 90026**
0.205 mi.
1082 ft. **Site 1 of 6 in cluster K**

Relative: DRYCLEAN SOUTH COAST:
Lower
Facility ID: 59574
Actual: Application Number: 164388
392 ft. Permit Number: Not reported
Status: O
Representative Name: ARTHUR KAJIWARA
Representative Telephone: 818 4483168

HIGH QUALITY CLEANERS (Continued) **S121698778**

Permit Status:	Not reported
BCAT Number:	000234
BCAT Description:	DRY CLEANING EQUIP PERCHLOROETHYLENE
CCAT Number:	Not reported
CCAT Description:	Not reported
UTM East:	0
UTM North:	0

63
SW
1/8-1/4
0.209 mi.
1103 ft.

CENTRAL REGION ES #14
2115 MARATHON STREET
LOS ANGELES, CA 90026

ENVIROSTOR **S107736108**
SCH **N/A**

Relative:
Lower

Actual:
400 ft.

ENVIROSTOR:

Facility ID:	60000074
Status:	Certified
Status Date:	02/04/2010
Site Code:	304496
Site Type:	School Cleanup
Site Type Detailed:	School
Acres:	3.35
NPL:	NO
Regulatory Agencies:	SMBRP
Lead Agency:	SMBRP
Program Manager:	Angela Garcia
Supervisor:	Shahir Haddad
Division Branch:	Southern California Schools & Brownfields Outreach
Assembly:	51
Senate:	24
Special Program:	Not reported
Restricted Use:	NO
Site Mgmt Req:	NONE SPECIFIED
Funding:	School District
Latitude:	34.0764
Longitude:	-118.265
APN:	NONE SPECIFIED
Past Use:	RESIDENTIAL AREA
Potential COC:	Benzene Lead Tetrachloroethylene (PCE Chloroform
Confirmed COC:	30003-NO 30022-NO 30136-NO Lead
Potential Description:	SOIL
Alias Name:	LAUSD-PRPSD CENTRAL REGION ES #14 SITE
Alias Type:	Alternate Name
Alias Name:	110033619403
Alias Type:	EPA (FRS #)
Alias Name:	304496
Alias Type:	Project Code (Site Code)
Alias Name:	60000074
Alias Type:	Envirostor ID Number

Completed Info:

Completed Area Name:	PROJECT WIDE
Completed Sub Area Name:	Not reported
Completed Document Type:	CEQA - Notice of Exemption
Completed Date:	06/15/2007
Comments:	NOE was drafted prior to start of public comment period
Completed Area Name:	PROJECT WIDE

CENTRAL REGION ES #14 (Continued) **S107736108**

Completed Sub Area Name: Not reported
Completed Document Type: Cost Recovery Closeout Memo
Completed Date: 06/26/2006
Comments: Not reported

Completed Area Name: PROJECT WIDE
Completed Sub Area Name: Not reported
Completed Document Type: Environmental Oversight Agreement
Completed Date: 02/10/2000
Comments: Not reported

Completed Area Name: PROJECT WIDE
Completed Sub Area Name: Not reported
Completed Document Type: Site Inspections/Visit (Non LUR)
Completed Date: 04/08/2005
Comments: Not reported

Completed Area Name: PROJECT WIDE
Completed Sub Area Name: Not reported
Completed Document Type: Certification
Completed Date: 11/19/2009
Comments: DTSC certified that response action according to the DTSC-approved RAW is complete.

Completed Area Name: PROJECT WIDE
Completed Sub Area Name: Not reported
Completed Document Type: Cost Recovery Closeout Memo
Completed Date: 11/19/2009
Comments: Not reported

Completed Area Name: PROJECT WIDE
Completed Sub Area Name: Not reported
Completed Document Type: Preliminary Endangerment Assessment Report
Completed Date: 11/10/2005
Comments: SSI for data gaps.

Completed Area Name: PROJECT WIDE
Completed Sub Area Name: Not reported
Completed Document Type: Supplemental Site Investigation Workplan
Completed Date: 02/08/2006
Comments: Not reported

Completed Area Name: PROJECT WIDE
Completed Sub Area Name: Not reported
Completed Document Type: Supplemental Site Investigation Report
Completed Date: 06/23/2006
Comments: DTSC approved SSI with no further action determination

Completed Area Name: PROJECT WIDE
Completed Sub Area Name: Not reported
Completed Document Type: Supplemental Site Investigation Report
Completed Date: 10/30/2006
Comments: DTSC issued a Further Action determination based on the Supplemental Site Investigation report. DTSC requested removal of lead contaminated soil

Completed Area Name: PROJECT WIDE

CENTRAL REGION ES #14 (Continued) **S107736108**

Completed Sub Area Name: Not reported
Completed Document Type: 4.14 Request
Completed Date: 08/09/2006
Comments: Approved.

Completed Area Name: PROJECT WIDE
Completed Sub Area Name: Not reported
Completed Document Type: Removal Action Workplan
Completed Date: 06/15/2007
Comments: Not reported

Completed Area Name: PROJECT WIDE
Completed Sub Area Name: Not reported
Completed Document Type: Community Profile
Completed Date: 04/23/2007
Comments: Approved the fact sheet and public notice for public comment period.

Completed Area Name: PROJECT WIDE
Completed Sub Area Name: Not reported
Completed Document Type: Fact Sheets
Completed Date: 04/20/2007
Comments: Approved the Fact sheet and public notice for public comment period from April 26, 2007 through May 25, 2007.

Completed Area Name: PROJECT WIDE
Completed Sub Area Name: Not reported
Completed Document Type: Removal Action Completion Report
Completed Date: 04/21/2009
Comments: Not reported

Completed Area Name: PROJECT WIDE
Completed Sub Area Name: Not reported
Completed Document Type: Removal Action Completion Report
Completed Date: 06/21/2009
Comments: Not reported

Future Area Name: Not reported
Future Sub Area Name: Not reported
Future Document Type: Not reported
Future Due Date: Not reported
Schedule Area Name: Not reported
Schedule Sub Area Name: Not reported
Schedule Document Type: Not reported
Schedule Due Date: Not reported
Schedule Revised Date: Not reported

SCH:

Facility ID: 60000074
Site Type: School Cleanup
Site Type Detail: School
Site Mgmt. Req.: NONE SPECIFIED
Acres: 3.35
National Priorities List: NO
Cleanup Oversight Agencies: SMBRP
Lead Agency: SMBRP
Lead Agency Description: DTSC - Site Cleanup Program

CENTRAL REGION ES #14 (Continued) **S107736108**

Project Manager:	Angela Garcia
Supervisor:	Shahir Haddad
Division Branch:	Southern California Schools & Brownfields Outreach
Site Code:	304496
Assembly:	51
Senate:	24
Special Program Status:	Not reported
Status:	Certified
Status Date:	02/04/2010
Restricted Use:	NO
Funding:	School District
Latitude:	34.0764
Longitude:	-118.265
APN:	NONE SPECIFIED
Past Use:	RESIDENTIAL AREA
Potential COC:	Benzene, Lead, Tetrachloroethylene (PCE, Chloroform
Confirmed COC:	30003-NO, 30022-NO, 30136-NO, Lead
Potential Description:	SOIL
Alias Name:	LAUSD-PRPSD CENTRAL REGION ES #14 SITE
Alias Type:	Alternate Name
Alias Name:	110033619403
Alias Type:	EPA (FRS #)
Alias Name:	304496
Alias Type:	Project Code (Site Code)
Alias Name:	60000074
Alias Type:	Envirostor ID Number

Completed Info:

Completed Area Name:	PROJECT WIDE
Completed Sub Area Name:	Not reported
Completed Document Type:	CEQA - Notice of Exemption
Completed Date:	06/15/2007
Comments:	NOE was drafted prior to start of public comment period
Completed Area Name:	PROJECT WIDE
Completed Sub Area Name:	Not reported
Completed Document Type:	Cost Recovery Closeout Memo
Completed Date:	06/26/2006
Comments:	Not reported
Completed Area Name:	PROJECT WIDE
Completed Sub Area Name:	Not reported
Completed Document Type:	Environmental Oversight Agreement
Completed Date:	02/10/2000
Comments:	Not reported
Completed Area Name:	PROJECT WIDE
Completed Sub Area Name:	Not reported
Completed Document Type:	Site Inspections/Visit (Non LUR)
Completed Date:	04/08/2005
Comments:	Not reported
Completed Area Name:	PROJECT WIDE
Completed Sub Area Name:	Not reported
Completed Document Type:	Certification
Completed Date:	11/19/2009
Comments:	DTSC certified that response action according to the DTSC-approved RAW is complete.

CENTRAL REGION ES #14 (Continued) **S107736108**

Completed Area Name: PROJECT WIDE
Completed Sub Area Name: Not reported
Completed Document Type: Cost Recovery Closeout Memo
Completed Date: 11/19/2009
Comments: Not reported

Completed Area Name: PROJECT WIDE
Completed Sub Area Name: Not reported
Completed Document Type: Preliminary Endangerment Assessment Report
Completed Date: 11/10/2005
Comments: SSI for data gaps.

Completed Area Name: PROJECT WIDE
Completed Sub Area Name: Not reported
Completed Document Type: Supplemental Site Investigation Workplan
Completed Date: 02/08/2006
Comments: Not reported

Completed Area Name: PROJECT WIDE
Completed Sub Area Name: Not reported
Completed Document Type: Supplemental Site Investigation Report
Completed Date: 06/23/2006
Comments: DTSC approved SSI with no further action determination

Completed Area Name: PROJECT WIDE
Completed Sub Area Name: Not reported
Completed Document Type: Supplemental Site Investigation Report
Completed Date: 10/30/2006
Comments: DTSC issued a Further Action determination based on the Supplemental Site Investigation report. DTSC requested removal of lead contaminated soil

Completed Area Name: PROJECT WIDE
Completed Sub Area Name: Not reported
Completed Document Type: 4.14 Request
Completed Date: 08/09/2006
Comments: Approved.

Completed Area Name: PROJECT WIDE
Completed Sub Area Name: Not reported
Completed Document Type: Removal Action Workplan
Completed Date: 06/15/2007
Comments: Not reported

Completed Area Name: PROJECT WIDE
Completed Sub Area Name: Not reported
Completed Document Type: Community Profile
Completed Date: 04/23/2007
Comments: Approved the fact sheet and public notice for public comment period.

Completed Area Name: PROJECT WIDE
Completed Sub Area Name: Not reported
Completed Document Type: Fact Sheets
Completed Date: 04/20/2007
Comments: Approved the Fact sheet and public notice for public comment period from April 26, 2007 through May 25, 2007.

CENTRAL REGION ES #14 (Continued) **S107736108**

Completed Area Name:	PROJECT WIDE
Completed Sub Area Name:	Not reported
Completed Document Type:	Removal Action Completion Report
Completed Date:	04/21/2009
Comments:	Not reported

Completed Area Name:	PROJECT WIDE
Completed Sub Area Name:	Not reported
Completed Document Type:	Removal Action Completion Report
Completed Date:	06/21/2009
Comments:	Not reported

Future Area Name:	Not reported
Future Sub Area Name:	Not reported
Future Document Type:	Not reported
Future Due Date:	Not reported
Schedule Area Name:	Not reported
Schedule Sub Area Name:	Not reported
Schedule Document Type:	Not reported
Schedule Due Date:	Not reported
Schedule Revised Date:	Not reported

L64 **STYLE CLEANER** **DRYCLEANERS** **S121699119**
NNE **1448 N ALVARADO ST** **N/A**
1/8-1/4 **LOS ANGELES, CA 90026**
0.210 mi.
1107 ft. **Site 1 of 9 in cluster L**

Relative: **Lower**
Actual: **409 ft.**

DRYCLEAN SOUTH COAST:

Facility ID:	6703
Application Number:	C40060
Permit Number:	M22084
Status:	O
Representative Name:	Not reported
Representative Telephone:	Not reported
Permit Status:	EXPIRED
BCAT Number:	000234
BCAT Description:	DRY CLEANING EQUIP PERCHLOROETHYLENE
CCAT Number:	Not reported
CCAT Description:	Not reported
UTM East:	0
UTM North:	0

K65 **WALGREENS #9136** **RCRA-CESQG** **1016954314**
ESE **1625 W SUNSET BLVD** **CAL000323475**
1/8-1/4 **LOS ANGELES, CA 90026**
0.223 mi.
1176 ft. **Site 2 of 6 in cluster K**

Relative: **Lower**
Actual: **396 ft.**

RCRA-CESQG:

Date form received by agency:	09/19/2016
Facility name:	WALGREENS #9136
Facility address:	1625 W SUNSET BLVD LOS ANGELES, CA 90026
EPA ID:	CAL000323475
Mailing address:	GREYHAWK CT, STE 200

WALGREENS #9136 (Continued) **1016954314**

	CARLSBAD, CA 92010
Contact:	KARINA ROMERO
Contact address:	GREYHAWK CT, STE 200 CARLSBAD, CA 92010
Contact country:	US
Contact telephone:	760-602-8700
Contact email:	REGULATORY@3ECOMPANY.COM
EPA Region:	09
Classification:	Conditionally Exempt Small Quantity Generator
Description:	Handler: generates 100 kg or less of hazardous waste per calendar month, and accumulates 1000 kg or less of hazardous waste at any time; or generates 1 kg or less of acutely hazardous waste per calendar month, and accumulates at any time: 1 kg or less of acutely hazardous waste; or 100 kg or less of any residue or contaminated soil, waste or other debris resulting from the cleanup of a spill, into or on any land or water, of acutely hazardous waste; or generates 100 kg or less of any residue or contaminated soil, waste or other debris resulting from the cleanup of a spill, into or on any land or water, of acutely hazardous waste during any calendar month, and accumulates at any time: 1 kg or less of acutely hazardous waste; or 100 kg or less of any residue or contaminated soil, waste or other debris resulting from the cleanup of a spill, into or on any land or water, of acutely hazardous waste

Owner/Operator Summary:

Owner/operator name:	WALGREEN CO
Owner/operator address:	Not reported Not reported
Owner/operator country:	Not reported
Owner/operator telephone:	Not reported
Owner/operator email:	Not reported
Owner/operator fax:	Not reported
Owner/operator extension:	Not reported
Legal status:	Private
Owner/Operator Type:	Operator
Owner/Op start date:	05/27/2005
Owner/Op end date:	Not reported

Owner/operator name:	WALGREEN CO
Owner/operator address:	WILMOT RD DEERFIELD, IL 60015
Owner/operator country:	US
Owner/operator telephone:	Not reported
Owner/operator email:	Not reported
Owner/operator fax:	Not reported
Owner/operator extension:	Not reported
Legal status:	Private
Owner/Operator Type:	Owner
Owner/Op start date:	05/27/2005
Owner/Op end date:	Not reported

Handler Activities Summary:

U.S. importer of hazardous waste:	No
Mixed waste (haz. and radioactive):	No
Recycler of hazardous waste:	No
Transporter of hazardous waste:	No

WALGREENS #9136 (Continued) **1016954314**

Treater, storer or disposer of HW:	No
Underground injection activity:	No
On-site burner exemption:	No
Furnace exemption:	No
Used oil fuel burner:	No
Used oil processor:	No
User oil refiner:	No
Used oil fuel marketer to burner:	No
Used oil Specification marketer:	No
Used oil transfer facility:	No
Used oil transporter:	No

. Waste code: 122
. Waste name: Alkaline solution without metals (pH > 12.5)

. Waste code: 131
. Waste name: Aqueous solution (2 < pH < 12.5) containing reactive anions (azide, bromate, chlorate, cyanide, fluoride, hypochlorite, nitrite, perchlorate, and sulfide anions)

. Waste code: 181
. Waste name: Other inorganic solid waste

. Waste code: 214
. Waste name: Unspecified solvent mixture

. Waste code: 311
. Waste name: Pharmaceutical waste

. Waste code: 331
. Waste name: Off-specification, aged, or surplus organics

. Waste code: D001
. Waste name: IGNITABLE HAZARDOUS WASTES ARE THOSE WASTES WHICH HAVE A FLASHPOINT OF LESS THAN 140 DEGREES FAHRENHEIT AS DETERMINED BY A PENSKY-MARTENS CLOSED CUP FLASH POINT TESTER. ANOTHER METHOD OF DETERMINING THE FLASH POINT OF A WASTE IS TO REVIEW THE MATERIAL SAFETY DATA SHEET, WHICH CAN BE OBTAINED FROM THE MANUFACTURER OR DISTRIBUTOR OF THE MATERIAL. LACQUER THINNER IS AN EXAMPLE OF A COMMONLY USED SOLVENT WHICH WOULD BE CONSIDERED AS IGNITABLE HAZARDOUS WASTE.

. Waste code: D002
. Waste name: A WASTE WHICH HAS A PH OF LESS THAN 2 OR GREATER THAN 12.5 IS CONSIDERED TO BE A CORROSIVE HAZARDOUS WASTE. SODIUM HYDROXIDE, A CAUSTIC SOLUTION WITH A HIGH PH, IS OFTEN USED BY INDUSTRIES TO CLEAN OR DEGREASE PARTS. HYDROCHLORIC ACID, A SOLUTION WITH A LOW PH, IS USED BY MANY INDUSTRIES TO CLEAN METAL PARTS PRIOR TO PAINTING. WHEN THESE CAUSTIC OR ACID SOLUTIONS BECOME CONTAMINATED AND MUST BE DISPOSED, THE WASTE WOULD BE A CORROSIVE HAZARDOUS WASTE.

. Waste code: D007
. Waste name: CHROMIUM

. Waste code: D009
. Waste name: MERCURY

. Waste code: D010

WALGREENS #9136 (Continued) **1016954314**

. Waste name: SELENIUM

. Waste code: P001
. Waste name: 2H-1-BENZOPYRAN-2-ONE, 4-HYDROXY-3-(3-OXO-1-PHENYLBUTYL)-, & SALTS, WHEN PRESENT AT CONCENTRATIONS GREATER THAN 0.3%

. Waste code: P075
. Waste name: NICOTINE, & SALTS

. Waste code: U165
. Waste name: NAPHTHALENE

Historical Generators:
Date form received by agency: 03/01/2014
Site name: WALGREENS #9136
Classification: Conditionally Exempt Small Quantity Generator

. Waste code: D001
. Waste name: IGNITABLE HAZARDOUS WASTES ARE THOSE WASTES WHICH HAVE A FLASHPOINT OF LESS THAN 140 DEGREES FAHRENHEIT AS DETERMINED BY A PENSKY-MARTENS CLOSED CUP FLASH POINT TESTER. ANOTHER METHOD OF DETERMINING THE FLASH POINT OF A WASTE IS TO REVIEW THE MATERIAL SAFETY DATA SHEET, WHICH CAN BE OBTAINED FROM THE MANUFACTURER OR DISTRIBUTOR OF THE MATERIAL. LACQUER THINNER IS AN EXAMPLE OF A COMMONLY USED SOLVENT WHICH WOULD BE CONSIDERED AS IGNITABLE HAZARDOUS WASTE.

. Waste code: D002
. Waste name: A WASTE WHICH HAS A PH OF LESS THAN 2 OR GREATER THAN 12.5 IS CONSIDERED TO BE A CORROSIVE HAZARDOUS WASTE. SODIUM HYDROXIDE, A CAUSTIC SOLUTION WITH A HIGH PH, IS OFTEN USED BY INDUSTRIES TO CLEAN OR DEGREASE PARTS. HYDROCHLORIC ACID, A SOLUTION WITH A LOW PH, IS USED BY MANY INDUSTRIES TO CLEAN METAL PARTS PRIOR TO PAINTING. WHEN THESE CAUSTIC OR ACID SOLUTIONS BECOME CONTAMINATED AND MUST BE DISPOSED, THE WASTE WOULD BE A CORROSIVE HAZARDOUS WASTE.

. Waste code: D007
. Waste name: CHROMIUM

. Waste code: D009
. Waste name: MERCURY

. Waste code: D010
. Waste name: SELENIUM

. Waste code: D024
. Waste name: M-CRESOL

. Waste code: P001
. Waste name: 2H-1-BENZOPYRAN-2-ONE, 4-HYDROXY-3-(3-OXO-1-PHENYLBUTYL)-, & SALTS, WHEN PRESENT AT CONCENTRATIONS GREATER THAN 0.3%

. Waste code: P075
. Waste name: NICOTINE, & SALTS

. Waste code: U034
. Waste name: ACETALDEHYDE, TRICHLORO-

WALGREENS #9136 (Continued) **1016954314**

. Waste code: U165
. Waste name: NAPHTHALENE

Biennial Reports:

Last Biennial Reporting Year: 2017

Annual Waste Handled:

Waste code: D001
Waste name: IGNITABLE HAZARDOUS WASTES ARE THOSE WASTES WHICH HAVE A FLASHPOINT OF LESS THAN 140 DEGREES FAHRENHEIT AS DETERMINED BY A PENSKY-MARTENS CLOSED CUP FLASH POINT TESTER. ANOTHER METHOD OF DETERMINING THE FLASH POINT OF A WASTE IS TO REVIEW THE MATERIAL SAFETY DATA SHEET, WHICH CAN BE OBTAINED FROM THE MANUFACTURER OR DISTRIBUTOR OF THE MATERIAL. LACQUER THINNER IS AN EXAMPLE OF A COMMONLY USED SOLVENT WHICH WOULD BE CONSIDERED AS IGNITABLE HAZARDOUS WASTE.
Amount (Lbs): 311

Waste code: D002
Waste name: A WASTE WHICH HAS A PH OF LESS THAN 2 OR GREATER THAN 12.5 IS CONSIDERED TO BE A CORROSIVE HAZARDOUS WASTE. SODIUM HYDROXIDE, A CAUSTIC SOLUTION WITH A HIGH PH, IS OFTEN USED BY INDUSTRIES TO CLEAN OR DEGREASE PARTS. HYDROCHLORIC ACID, A SOLUTION WITH A LOW PH, IS USED BY MANY INDUSTRIES TO CLEAN METAL PARTS PRIOR TO PAINTING. WHEN THESE CAUSTIC OR ACID SOLUTIONS BECOME CONTAMINATED AND MUST BE DISPOSED, THE WASTE WOULD BE A CORROSIVE HAZARDOUS WASTE.
Amount (Lbs): 37

Waste code: D007
Waste name: CHROMIUM
Amount (Lbs): 8

Waste code: D009
Waste name: MERCURY
Amount (Lbs): 11

Waste code: D010
Waste name: SELENIUM
Amount (Lbs): 8

Waste code: P001
Waste name: 2H-1-BENZOPYRAN-2-ONE, 4-HYDROXY-3-(3-OXO-1-PHENYLBUTYL)-, & SALTS, WHEN PRESENT AT CONCENTRATIONS GREATER THAN 0.3%
Amount (Lbs): 4

Waste code: P075
Waste name: NICOTINE, & SALTS
Amount (Lbs): 4

Waste code: U165
Waste name: NAPHTHALENE
Amount (Lbs): 10

Violation Status: No violations found

L66 **ALVARADO** **ENVIROSTOR** **S118466274**
North **1453 & 1455 NORTH ALVARADO AVENUE** **VCP** **N/A**
1/8-1/4 **LOS ANGELES, CA 90026**
0.225 mi.
1188 ft. **Site 2 of 9 in cluster L**

Relative:
Higher

Actual:
412 ft.

ENVIROSTOR:

Facility ID:	60002289
Status:	Active
Status Date:	01/04/2016
Site Code:	301733
Site Type:	Voluntary Cleanup
Site Type Detailed:	Voluntary Cleanup
Acres:	0.57
NPL:	NO
Regulatory Agencies:	SMBRP
Lead Agency:	SMBRP
Program Manager:	Not reported
Supervisor:	Juli Propes
Division Branch:	Cleanup Chatsworth
Assembly:	, 51
Senate:	, 24
Special Program:	Voluntary Cleanup Program
Restricted Use:	NO
Site Mgmt Req:	NONE SPECIFIED
Funding:	Responsible Party
Latitude:	34.08214
Longitude:	-118.2611
APN:	050205135, 5419002008, 5419018002, 5419019001, 5423010019, 5423027015, 5424-001-028, 5424001028, 5432022004, 5456007017, 5472005002, 5640041009
Past Use:	NONE, RESIDENTIAL AREA
Potential COC:	Methyl tertbutyl ether (MTBE Tetrachloroethylene (PCE TPH-gas Trichloroethylene (TCE PCBs (unspeciated mixture, low risk, e.g. Aroclor 1016
Confirmed COC:	Methyl tertbutyl ether (MTBE Tetrachloroethylene (PCE TPH-gas Trichloroethylene (TCE 30469-NO
Potential Description:	OTH, SOIL, SV, UE
Alias Name:	1455 N Alvarado
Alias Type:	Alternate Name
Alias Name:	050205135
Alias Type:	APN
Alias Name:	5419002008
Alias Type:	APN
Alias Name:	5419018002
Alias Type:	APN
Alias Name:	5419019001
Alias Type:	APN
Alias Name:	5423010019
Alias Type:	APN
Alias Name:	5423027015
Alias Type:	APN
Alias Name:	5424-001-028
Alias Type:	APN
Alias Name:	5424001028
Alias Type:	APN
Alias Name:	5432022004
Alias Type:	APN
Alias Name:	5456007017

ALVARADO (Continued) **S118466274**

Alias Type: APN
Alias Name: 5472005002
Alias Type: APN
Alias Name: 5640041009
Alias Type: APN
Alias Name: 301733
Alias Type: Project Code (Site Code)
Alias Name: 60002289
Alias Type: Envirostor ID Number

Completed Info:
Completed Area Name: PROJECT WIDE
Completed Sub Area Name: Not reported
Completed Document Type: Preliminary Endangerment Assessment Report
Completed Date: 01/26/2016
Comments: Not reported

Completed Area Name: PROJECT WIDE
Completed Sub Area Name: Not reported
Completed Document Type: Site Characterization Workplan
Completed Date: 02/12/2016
Comments: Not reported

Completed Area Name: PROJECT WIDE
Completed Sub Area Name: Not reported
Completed Document Type: Site Characterization Report
Completed Date: 03/16/2016
Comments: Not reported

Completed Area Name: PROJECT WIDE
Completed Sub Area Name: Not reported
Completed Document Type: No Further Action Letter
Completed Date: 01/29/2016
Comments: No further action for ground water.

Completed Area Name: PROJECT WIDE
Completed Sub Area Name: Not reported
Completed Document Type: No Further Action Letter
Completed Date: 03/16/2016
Comments: completed

Completed Area Name: PROJECT WIDE
Completed Sub Area Name: Not reported
Completed Document Type: Voluntary Cleanup Agreement
Completed Date: 01/11/2016
Comments: Finalized and signed

Future Area Name: Not reported
Future Sub Area Name: Not reported
Future Document Type: Not reported
Future Due Date: Not reported
Schedule Area Name: Not reported
Schedule Sub Area Name: Not reported
Schedule Document Type: Not reported
Schedule Due Date: Not reported
Schedule Revised Date: Not reported

ALVARADO (Continued) **S118466274**

VCP:

Facility ID:	60002289
Site Type:	Voluntary Cleanup
Site Type Detail:	Voluntary Cleanup
Site Mgmt. Req.:	NONE SPECIFIED
Acres:	0.57
National Priorities List:	NO
Cleanup Oversight Agencies:	SMBRP
Lead Agency:	SMBRP
Lead Agency Description:	DTSC - Site Cleanup Program
Project Manager:	Not reported
Supervisor:	Juli Propes
Division Branch:	Cleanup Chatsworth
Site Code:	301733
Assembly:	, 51
Senate:	, 24
Special Programs Code:	Voluntary Cleanup Program
Status:	Active
Status Date:	01/04/2016
Restricted Use:	NO
Funding:	Responsible Party
Lat/Long:	34.08214 / -118.2611
APN:	050205135, 5419002008, 5419018002, 5419019001, 5423010019, 5423027015, 5424-001-028, 5424001028, 5432022004, 5456007017, 5472005002, 5640041009
Past Use:	NONE, RESIDENTIAL AREA
Potential COC:	30016, 30022, 30025, 30027, 30469
Confirmed COC:	30016,30022,30025,30027,30469-NO
Potential Description:	OTH, SOIL, SV, UE
Alias Name:	1455 N Alvarado
Alias Type:	Alternate Name
Alias Name:	050205135
Alias Type:	APN
Alias Name:	5419002008
Alias Type:	APN
Alias Name:	5419018002
Alias Type:	APN
Alias Name:	5419019001
Alias Type:	APN
Alias Name:	5423010019
Alias Type:	APN
Alias Name:	5423027015
Alias Type:	APN
Alias Name:	5424-001-028
Alias Type:	APN
Alias Name:	5424001028
Alias Type:	APN
Alias Name:	5432022004
Alias Type:	APN
Alias Name:	5456007017
Alias Type:	APN
Alias Name:	5472005002
Alias Type:	APN
Alias Name:	5640041009
Alias Type:	APN
Alias Name:	301733
Alias Type:	Project Code (Site Code)

ALVARADO (Continued) **S118466274**

Alias Name: 60002289
Alias Type: Envirostor ID Number

Completed Info:
Completed Area Name: PROJECT WIDE
Completed Sub Area Name: Not reported
Completed Document Type: Preliminary Endangerment Assessment Report
Completed Date: 01/26/2016
Comments: Not reported

Completed Area Name: PROJECT WIDE
Completed Sub Area Name: Not reported
Completed Document Type: Site Characterization Workplan
Completed Date: 02/12/2016
Comments: Not reported

Completed Area Name: PROJECT WIDE
Completed Sub Area Name: Not reported
Completed Document Type: Site Characterization Report
Completed Date: 03/16/2016
Comments: Not reported

Completed Area Name: PROJECT WIDE
Completed Sub Area Name: Not reported
Completed Document Type: No Further Action Letter
Completed Date: 01/29/2016
Comments: No further action for ground water.

Completed Area Name: PROJECT WIDE
Completed Sub Area Name: Not reported
Completed Document Type: No Further Action Letter
Completed Date: 03/16/2016
Comments: completed

Completed Area Name: PROJECT WIDE
Completed Sub Area Name: Not reported
Completed Document Type: Voluntary Cleanup Agreement
Completed Date: 01/11/2016
Comments: Finalized and signed

Future Area Name: Not reported
Future Sub Area Name: Not reported
Future Document Type: Not reported
Future Due Date: Not reported
Schedule Area Name: Not reported
Schedule Sub Area Name: Not reported
Schedule Document Type: Not reported
Schedule Due Date: Not reported
Schedule Revised Date: Not reported

K67 **ECHO PARK COMPLEX INC** **RCRA-SQG** **1012176140**
ESE **1157 ECHO PARK AVE** **HAZNET** **CAR000199935**
1/8-1/4 **LOS ANGELES, CA 90026**
0.227 mi.
1197 ft. **Site 3 of 6 in cluster K**

Relative:
Lower

Actual:
395 ft.

RCRA-SQG:

Date form received by agency:	04/20/2009
Facility name:	ECHO PARK COMPLEX INC
Facility address:	1157 ECHO PARK AVE LOS ANGELES, CA 90026
EPA ID:	CAR000199935
Mailing address:	1600 SUNSET BLVD LOS ANGELES, CA 90026
Contact:	CHARLIE K YI
Contact address:	1600 SUNSET BLVD LOS ANGELES, CA 90026
Contact country:	US
Contact telephone:	213-503-9527
Contact email:	Not reported
EPA Region:	09
Classification:	Small Small Quantity Generator
Description:	Handler: generates more than 100 and less than 1000 kg of hazardous waste during any calendar month and accumulates less than 6000 kg of hazardous waste at any time; or generates 100 kg or less of hazardous waste during any calendar month, and accumulates more than 1000 kg of hazardous waste at any time

Owner/Operator Summary:

Owner/operator name:	ECHO PARK COMPLEX INC
Owner/operator address:	Not reported Not reported
Owner/operator country:	Not reported
Owner/operator telephone:	Not reported
Owner/operator email:	Not reported
Owner/operator fax:	Not reported
Owner/operator extension:	Not reported
Legal status:	Private
Owner/Operator Type:	Operator
Owner/Op start date:	10/01/2000
Owner/Op end date:	Not reported

Owner/operator name:	ECHO PARK COMPLEX INC
Owner/operator address:	1600 SUNSET BLVD LOS ANGELES, CA 90026
Owner/operator country:	US
Owner/operator telephone:	Not reported
Owner/operator email:	Not reported
Owner/operator fax:	Not reported
Owner/operator extension:	Not reported
Legal status:	Private
Owner/Operator Type:	Owner
Owner/Op start date:	10/01/2000
Owner/Op end date:	Not reported

Handler Activities Summary:

U.S. importer of hazardous waste:	No
Mixed waste (haz. and radioactive):	No

ECHO PARK COMPLEX INC (Continued) **1012176140**

Recycler of hazardous waste: No
Transporter of hazardous waste: No
Treater, storer or disposer of HW: No
Underground injection activity: No
On-site burner exemption: No
Furnace exemption: No
Used oil fuel burner: No
Used oil processor: No
User oil refiner: No
Used oil fuel marketer to burner: No
Used oil Specification marketer: No
Used oil transfer facility: No
Used oil transporter: No

. Waste code: D039
. Waste name: TETRACHLOROETHYLENE

Violation Status: No violations found

HAZNET:
envid: 1012176140
Year: 2009
GEPAID: CAR000199935
Contact: CHARLIE K YI
Telephone: 2135039527
Mailing Name: Not reported
Mailing Address: 1600 SUNSET BLVD
Mailing City,St,Zip: LOS ANGELES, CA 900260000
Gen County: Not reported
TSD EPA ID: CAT080013352
TSD County: Not reported
Waste Category: Aqueous solution with total organic residues less than 10 percent
Disposal Method: Other Recovery Of Reclamation For Reuse Including Acid Regeneration, Organics Recovery Ect
Tons: 2.6838
Cat Decode: Not reported
Method Decode: Not reported
Facility County: Los Angeles

---

68 **CAYES AUTO PARTS** **RCRA-SQG** **1004677766**
NNE **1462 GLENDALE BLVD** **FINDS** **CAR000101329**
1/8-1/4 **LOS ANGELES, CA 90026** **ECHO**
0.227 mi.
1197 ft.

Relative:
Higher

Actual:
415 ft.

RCRA-SQG:
Date form received by agency: 07/25/2001
Facility name: CAYES AUTO PARTS
Facility address: 1462 GLENDALE BLVD
LOS ANGELES, CA 90026
EPA ID: CAR000101329
Contact: CAYETANO GUILLEN
Contact address: 1462 GLENDALE BLVD
LOS ANGELES, CA 90026
Contact country: US
Contact telephone: 213-413-5449
Contact email: Not reported
EPA Region: 09

CAYES AUTO PARTS (Continued) **1004677766**

Classification: Small Small Quantity Generator
Description: Handler: generates more than 100 and less than 1000 kg of hazardous waste during any calendar month and accumulates less than 6000 kg of hazardous waste at any time; or generates 100 kg or less of hazardous waste during any calendar month, and accumulates more than 1000 kg of hazardous waste at any time

Owner/Operator Summary:
Owner/operator name: CAYETANO GUILLEN
Owner/operator address: 1462 GLENDALE BLVD
LOS ANGELES, CA 90026
Owner/operator country: Not reported
Owner/operator telephone: 213-413-5449
Owner/operator email: Not reported
Owner/operator fax: Not reported
Owner/operator extension: Not reported
Legal status: Private
Owner/Operator Type: Owner
Owner/Op start date: Not reported
Owner/Op end date: Not reported

Handler Activities Summary:
U.S. importer of hazardous waste: No
Mixed waste (haz. and radioactive): No
Recycler of hazardous waste: No
Transporter of hazardous waste: No
Treater, storer or disposer of HW: No
Underground injection activity: No
On-site burner exemption: No
Furnace exemption: No
Used oil fuel burner: No
Used oil processor: No
User oil refiner: No
Used oil fuel marketer to burner: No
Used oil Specification marketer: No
Used oil transfer facility: No
Used oil transporter: No

. Waste code: D001
. Waste name: IGNITABLE HAZARDOUS WASTES ARE THOSE WASTES WHICH HAVE A FLASHPOINT OF LESS THAN 140 DEGREES FAHRENHEIT AS DETERMINED BY A PENSKY-MARTENS CLOSED CUP FLASH POINT TESTER. ANOTHER METHOD OF DETERMINING THE FLASH POINT OF A WASTE IS TO REVIEW THE MATERIAL SAFETY DATA SHEET, WHICH CAN BE OBTAINED FROM THE MANUFACTURER OR DISTRIBUTOR OF THE MATERIAL. LACQUER THINNER IS AN EXAMPLE OF A COMMONLY USED SOLVENT WHICH WOULD BE CONSIDERED AS IGNITABLE HAZARDOUS WASTE.

. Waste code: D018
. Waste name: BENZENE

. Waste code: D039
. Waste name: TETRACHLOROETHYLENE

. Waste code: D040
. Waste name: TRICHLOROETHYLENE

CAYES AUTO PARTS (Continued) **1004677766**

Violation Status: No violations found

FINDS:

Registry ID: 110012199094

Environmental Interest/Information System
RCRAInfo is a national information system that supports the Resource Conservation and Recovery Act (RCRA) program through the tracking of events and activities related to facilities that generate, transport, and treat, store, or dispose of hazardous waste. RCRAInfo allows RCRA program staff to track the notification, permit, compliance, and corrective action activities required under RCRA.

Click this hyperlink while viewing on your computer to access additional FINDS: detail in the EDR Site Report.

ECHO:
Envid: 1004677766
Registry ID: 110012199094
DFR URL: http://echo.epa.gov/detailed-facility-report?fid=110012199094

K69 **HOLLYWAY CLEANERS** **RCRA-SQG** **1000293798**
ESE **1159 ECHO PARK AVE** **CPS-SLIC** **CAD045529427**
1/8-1/4 **LOS ANGELES, CA 90026** **FINDS**
0.230 mi. **ECHO**
1214 ft. **Site 4 of 6 in cluster K** **DRYCLEANERS**
EMI

Relative:
Lower

Actual:
396 ft.

RCRA-SQG:
Date form received by agency: 09/01/1996
Facility name: HOLLYWAY CLEANERS
Facility address: 1159 ECHO PARK AVE
LOS ANGELES, CA 90026
EPA ID: CAD045529427
Mailing address: 8350 SANTA MONICA BL STE 215
LOS ANGELES, CA 90069
Contact: Not reported
Contact address: Not reported
Not reported
Contact country: US
Contact telephone: Not reported
Contact email: Not reported
EPA Region: 09
Land type: Facility is not located on Indian land. Additional information is not known.
Classification: Small Small Quantity Generator
Description: Handler: generates more than 100 and less than 1000 kg of hazardous waste during any calendar month and accumulates less than 6000 kg of hazardous waste at any time; or generates 100 kg or less of hazardous waste during any calendar month, and accumulates more than 1000 kg of hazardous waste at any time

Owner/Operator Summary:
Owner/operator name: VALETOR INC
Owner/operator address: NOT REQUIRED
NOT REQUIRED, ME 99999

HOLLYWAY CLEANERS (Continued) **1000293798**

Owner/operator country: Not reported
Owner/operator telephone: 415-555-1212
Owner/operator email: Not reported
Owner/operator fax: Not reported
Owner/operator extension: Not reported
Legal status: Private
Owner/Operator Type: Owner
Owner/Op start date: Not reported
Owner/Op end date: Not reported

Owner/operator name: NOT REQUIRED
Owner/operator address: NOT REQUIRED
NOT REQUIRED, ME 99999
Owner/operator country: Not reported
Owner/operator telephone: 415-555-1212
Owner/operator email: Not reported
Owner/operator fax: Not reported
Owner/operator extension: Not reported
Legal status: Private
Owner/Operator Type: Operator
Owner/Op start date: Not reported
Owner/Op end date: Not reported

Handler Activities Summary:
U.S. importer of hazardous waste: No
Mixed waste (haz. and radioactive): No
Recycler of hazardous waste: No
Transporter of hazardous waste: No
Treater, storer or disposer of HW: No
Underground injection activity: No
On-site burner exemption: No
Furnace exemption: No
Used oil fuel burner: No
Used oil processor: No
User oil refiner: No
Used oil fuel marketer to burner: No
Used oil Specification marketer: No
Used oil transfer facility: No
Used oil transporter: No

Historical Generators:
Date form received by agency: 10/14/1986
Site name: HOLLYWAY CLEANERS
Classification: Large Quantity Generator

Facility Has Received Notices of Violations:
Regulation violated: FR - 262.10-12.A
Area of violation: Generators - General
Date violation determined: 12/09/1992
Date achieved compliance: 12/09/1997
Violation lead agency: State
Enforcement action: Not reported
Enforcement action date: Not reported
Enf. disposition status: Not reported
Enf. disp. status date: Not reported
Enforcement lead agency: Not reported

HOLLYWAY CLEANERS (Continued) **1000293798**

Proposed penalty amount: Not reported
Final penalty amount: Not reported
Paid penalty amount: Not reported

Evaluation Action Summary:
Evaluation date: 12/09/1992
Evaluation: COMPLIANCE EVALUATION INSPECTION ON-SITE
Area of violation: Generators - General
Date achieved compliance: 12/09/1997
Evaluation lead agency: State Contractor/Grantee

CPS-SLIC:
Region: STATE
Facility Status: **Open - Site Assessment**
Status Date: 09/29/1999
Global Id: SL2048E1699
Lead Agency: LOS ANGELES RWQCB (REGION 4)
Lead Agency Case Number: Not reported
Latitude: 34.076595504983
Longitude: -118.257688224537
Case Type: Cleanup Program Site
Case Worker: BA
Local Agency: Not reported
RB Case Number: 0075
File Location: Regional Board
Potential Media Affected: Aquifer used for drinking water supply, Soil, Soil Vapor
Potential Contaminants of Concern: Other Chlorinated Hydrocarbons, Tetrachloroethylene (PCE), Trichloroethylene (TCE)
Site History: The site is a three-story building constructed in approximately 1915. Hollyway Cleaners began operating in one of the units of the building in approximately 1941 and has been in operation under successive owners since then. Site investigation conducted in 1988 for property transaction indicated that the soil and groundwater beneath the site were contaminated with perchloroethylene (PCE), trichlorothene (TCE) and other volatile organic compounds (VOCs) as a result of release(s) from dry cleaning operations. Subsequent subsurface investigations involving soil vapor survey, soil and groundwater sampling and installation of groundwater monitoring wells confirmed the contamination of the soil, soil vapor and groundwater beneath the site. Groundwater monitoring began in 1998 and continued through 1999. However, it was discontinued 2000. A soil vapor extraction (SVE) system was installed at the site in approximately 1994. The system operated intermittently and operating parameters are unknown. From 2000 to 2001, bench-scale testing was conducted on soil and groundwater samples for bioremediation. No pilot test or full scale implementation of the proposed bioremediation was carried out. On December 21, 2011, the Regional Board issued a Cleanup and Abatement Order (CAO) to all responsible parties to complete site assessment and delineation of extent of contamination and to clean up the site. On July 26, 2013, the Regional Board issued an Amendment to Cleanup and Abatement Order No. R4-2011-0183. Site assessment and groundwater monitoring are underway at the site.

Click here to access the California GeoTracker records for this facility:

SLIC REG 4:
Region: 4

HOLLYWAY CLEANERS (Continued) **1000293798**

Facility Status: Site Assessment
SLIC: 0075
Substance: VOCs
Staff: AH

FINDS:

Registry ID: 110002646030

Environmental Interest/Information System
RCRAInfo is a national information system that supports the Resource Conservation and Recovery Act (RCRA) program through the tracking of events and activities related to facilities that generate, transport, and treat, store, or dispose of hazardous waste. RCRAInfo allows RCRA program staff to track the notification, permit, compliance, and corrective action activities required under RCRA.

STATE MASTER

Click this hyperlink while viewing on your computer to access additional FINDS: detail in the EDR Site Report.

ECHO:
Envid: 1000293798
Registry ID: 110002646030
DFR URL: http://echo.epa.gov/detailed-facility-report?fid=110002646030

DRYCLEANERS:
EPA Id: CAL000419647
NAICS Code: 81232
NAICS Description: Drycleaning and Laundry Services (except Coin-Operated)
SIC Code: 7211
SIC Description: Power Laundries, Family and Commercial
Create Date: 08/18/2016
Facility Active: No
Inactive Date: 06/30/2017
Facility Addr2: Not reported
Owner Name: DIGNA ALVARADO
Owner Address: 1159 ECHO PARK AVE
Owner Address 2: Not reported
Owner Telephone: 3233624248
Contact Name: DIGNA ALVARADO
Contact Address: 1159 ECHO PARK AVE
Contact Address 2: Not reported
Contact Telephone: 3233624248
Mailing Name: Not reported
Mailing Address 1: 1159 ECHO PARK AVE
Mailing Address 2: Not reported
Mailing City: LOS ANGELES
Mailing State: CA
Mailing Zip: 90026
Owner Fax: Not reported
Region Code: 3

EPA Id: CAL000169711

HOLLYWAY CLEANERS (Continued) **1000293798**

NAICS Code:	81232
NAICS Description:	Drycleaning and Laundry Services (except Coin-Operated)
SIC Code:	7211
SIC Description:	Power Laundries, Family and Commercial
Create Date:	08/13/1997
Facility Active:	No
Inactive Date:	06/30/2008
Facility Addr2:	Not reported
Owner Name:	ZARE SARKISSIAN
Owner Address:	1159 ECHO PARK AVE
Owner Address 2:	Not reported
Owner Telephone:	2132503961
Contact Name:	ZARE SARKISSIAN OWNER
Contact Address:	1159 ECHO PARK AVE
Contact Address 2:	Not reported
Contact Telephone:	2132503961
Mailing Name:	Not reported
Mailing Address 1:	1159 ECHO PARK AVE
Mailing Address 2:	Not reported
Mailing City:	LOS ANGELES
Mailing State:	CA
Mailing Zip:	900260000
Owner Fax:	Not reported
Region Code:	3

DRYCLEAN SOUTH COAST:

Facility ID:	113450
Application Number:	468244
Permit Number:	F89976
Status:	S
Representative Name:	ZARE SARKISSIAN
Representative Telephone:	213 2503961
Permit Status:	INACTIVE
BCAT Number:	000603
BCAT Description:	DRY CLEANING,DRY-TO-DRY NV,W/ SIC,PERC
CCAT Number:	04
CCAT Description:	VAPOR RECOVERY UNIT COMPRESS & CONDENSE
UTM East:	383.87799072
UTM North:	3771.0100098

Facility ID:	155066
Application Number:	480889
Permit Number:	F97994
Status:	A
Representative Name:	DIGNA GUZMAN
Representative Telephone:	213 2503961
Permit Status:	INACT_NR
BCAT Number:	000603
BCAT Description:	DRY CLEANING,DRY-TO-DRY NV,W/ SIC,PERC
CCAT Number:	Not reported
CCAT Description:	Not reported
UTM East:	383.97000122
UTM North:	3771.1599121

Facility ID:	7348
Application Number:	A87926
Permit Number:	P63262

HOLLYWAY CLEANERS (Continued) **1000293798**

Status: S
Representative Name: Not reported
Representative Telephone: Not reported
Permit Status: INACTIVE
BCAT Number: 000234
BCAT Description: DRY CLEANING EQUIP PERCHLOROETHYLENE
CCAT Number: 10
CCAT Description: SOLVATION UNIT
UTM East: 0
UTM North: 0

Facility ID: 7348
Application Number: C39385
Permit Number: M30650
Status: S
Representative Name: Not reported
Representative Telephone: Not reported
Permit Status: INACTIVE
BCAT Number: 000234
BCAT Description: DRY CLEANING EQUIP PERCHLOROETHYLENE
CCAT Number: 10
CCAT Description: SOLVATION UNIT
UTM East: 0
UTM North: 0

Facility ID: 155066
Application Number: 517436
Permit Number: G12721
Status: A
Representative Name: DIGNA GUZMAN
Representative Telephone: 213 2503961
Permit Status: INACT_NR
BCAT Number: 000233
BCAT Description: DRY CLEANING EQUIP PETROLEUM SOLVENT
CCAT Number: Not reported
CCAT Description: Not reported
UTM East: 383.97000122
UTM North: 3771.1599121

Facility ID: 155066
Application Number: 562275
Permit Number: G30917
Status: A
Representative Name: DIGNA GUZMAN
Representative Telephone: 213 2503961
Permit Status: INACT_NR
BCAT Number: 000233
BCAT Description: DRY CLEANING EQUIP PETROLEUM SOLVENT
CCAT Number: Not reported
CCAT Description: Not reported
UTM East: 383.97000122
UTM North: 3771.1599121

Facility ID: 113450
Application Number: 331489
Permit Number: F9204
Status: S

HOLLYWAY CLEANERS (Continued) **1000293798**

Representative Name:	ZARE SARKISSIAN
Representative Telephone:	213 2503961
Permit Status:	INACTIVE
BCAT Number:	000601
BCAT Description:	DRY CLEANING, DRY-TO-DRY NON-VENT, PERC
CCAT Number:	04
CCAT Description:	VAPOR RECOVERY UNIT COMPRESS & CONDENSE
UTM East:	383.87799072
UTM North:	3771.0100098

Facility ID:	113450
Application Number:	402309
Permit Number:	F52761
Status:	S
Representative Name:	ZARE SARKISSIAN
Representative Telephone:	213 2503961
Permit Status:	INACTIVE
BCAT Number:	000603
BCAT Description:	DRY CLEANING,DRY-TO-DRY NV,W/ SIC,PERC
CCAT Number:	04
CCAT Description:	VAPOR RECOVERY UNIT COMPRESS & CONDENSE
UTM East:	383.87799072
UTM North:	3771.0100098

EMI:

Year:	1987
County Code:	19
Air Basin:	SC
Facility ID:	52538
Air District Name:	SC
SIC Code:	7216
Air District Name:	SOUTH COAST AQMD
Community Health Air Pollution Info System:	Not reported
Consolidated Emission Reporting Rule:	Not reported
Total Organic Hydrocarbon Gases Tons/Yr:	3
Reactive Organic Gases Tons/Yr:	0
Carbon Monoxide Emissions Tons/Yr:	0
NOX - Oxides of Nitrogen Tons/Yr:	0
SOX - Oxides of Sulphur Tons/Yr:	0
Particulate Matter Tons/Yr:	0
Part. Matter 10 Micrometers and Smllr Tons/Yr:	0

Year:	1990
County Code:	19
Air Basin:	SC
Facility ID:	52538
Air District Name:	SC
SIC Code:	7216
Air District Name:	SOUTH COAST AQMD
Community Health Air Pollution Info System:	Not reported
Consolidated Emission Reporting Rule:	Not reported
Total Organic Hydrocarbon Gases Tons/Yr:	12
Reactive Organic Gases Tons/Yr:	0
Carbon Monoxide Emissions Tons/Yr:	0
NOX - Oxides of Nitrogen Tons/Yr:	0
SOX - Oxides of Sulphur Tons/Yr:	0
Particulate Matter Tons/Yr:	0

HOLLYWAY CLEANERS (Continued) **1000293798**

Part. Matter 10 Micrometers and Smllr Tons/Yr:0

Year:	1995
County Code:	19
Air Basin:	SC
Facility ID:	52538
Air District Name:	SC
SIC Code:	7216
Air District Name:	SOUTH COAST AQMD
Community Health Air Pollution Info System:	Not reported
Consolidated Emission Reporting Rule:	Not reported
Total Organic Hydrocarbon Gases Tons/Yr:	0
Reactive Organic Gases Tons/Yr:	0
Carbon Monoxide Emissions Tons/Yr:	0
NOX - Oxides of Nitrogen Tons/Yr:	0
SOX - Oxides of Sulphur Tons/Yr:	0
Particulate Matter Tons/Yr:	0

Part. Matter 10 Micrometers and Smllr Tons/Yr:0

Year:	2002
County Code:	19
Air Basin:	SC
Facility ID:	113450
Air District Name:	SC
SIC Code:	7216
Air District Name:	SOUTH COAST AQMD
Community Health Air Pollution Info System:	Not reported
Consolidated Emission Reporting Rule:	Not reported
Total Organic Hydrocarbon Gases Tons/Yr:	0
Reactive Organic Gases Tons/Yr:	0
Carbon Monoxide Emissions Tons/Yr:	0
NOX - Oxides of Nitrogen Tons/Yr:	0
SOX - Oxides of Sulphur Tons/Yr:	0
Particulate Matter Tons/Yr:	0

Part. Matter 10 Micrometers and Smllr Tons/Yr:0

Year:	2003
County Code:	19
Air Basin:	SC
Facility ID:	113450
Air District Name:	SC
SIC Code:	7216
Air District Name:	SOUTH COAST AQMD
Community Health Air Pollution Info System:	Not reported
Consolidated Emission Reporting Rule:	Not reported
Total Organic Hydrocarbon Gases Tons/Yr:	0
Reactive Organic Gases Tons/Yr:	0
Carbon Monoxide Emissions Tons/Yr:	0
NOX - Oxides of Nitrogen Tons/Yr:	0
SOX - Oxides of Sulphur Tons/Yr:	0
Particulate Matter Tons/Yr:	0

Part. Matter 10 Micrometers and Smllr Tons/Yr:0

Year:	2004
County Code:	19
Air Basin:	SC
Facility ID:	113450

HOLLYWAY CLEANERS (Continued) **1000293798**

Air District Name:	SC
SIC Code:	7216
Air District Name:	SOUTH COAST AQMD
Community Health Air Pollution Info System:	Not reported
Consolidated Emission Reporting Rule:	Not reported
Total Organic Hydrocarbon Gases Tons/Yr:	0.00645
Reactive Organic Gases Tons/Yr:	0
Carbon Monoxide Emissions Tons/Yr:	0.0416
NOX - Oxides of Nitrogen Tons/Yr:	0.0495
SOX - Oxides of Sulphur Tons/Yr:	0.000297
Particulate Matter Tons/Yr:	0.00376
Part. Matter 10 Micrometers and Smllr Tons/Yr:	0

K70 **HOLLOWAY DRY CLEANERS** **Notify 65** **S100178588**
ESE **1159 ECHO PARK BLVD** **N/A**
1/8-1/4 **LOS ANGELES, CA 90026**
0.230 mi.
1214 ft. **Site 5 of 6 in cluster K**

Relative: **Lower**

Actual: **396 ft.**

NOTIFY 65:

Date Reported:	Not reported
Staff Initials:	Not reported
Board File Number:	Not reported
Facility Type:	Not reported
Discharge Date:	Not reported
Issue Date:	Not reported
Incident Description:	Not reported

K71 **VALETOR INC** **DRYCLEANERS** **S121698288**
ESE **1159 ECHO PARK AVE** **N/A**
1/8-1/4 **LOS ANGELES, CA 90026**
0.230 mi.
1214 ft. **Site 6 of 6 in cluster K**

Relative: **Lower**

Actual: **396 ft.**

DRYCLEAN SOUTH COAST:

Facility ID:	52538
Application Number:	142919
Permit Number:	M50102
Status:	S
Representative Name:	DAVID FUJINAMITEMP
Representative Telephone:	818 4483168
Permit Status:	INACTIVE
BCAT Number:	000234
BCAT Description:	DRY CLEANING EQUIP PERCHLOROETHYLENE
CCAT Number:	04
CCAT Description:	VAPOR RECOVERY UNIT COMPRESS & CONDENSE
UTM East:	384.64001465
UTM North:	3770.4199219

Facility ID:	52538
Application Number:	243598
Permit Number:	D43353
Status:	S
Representative Name:	DAVID FUJINAMITEMP
Representative Telephone:	818 4483168
Permit Status:	INACTIVE

VALETOR INC (Continued) **S121698288**

BCAT Number: 000234
BCAT Description: DRY CLEANING EQUIP PERCHLOROETHYLENE
CCAT Number: 04
CCAT Description: VAPOR RECOVERY UNIT COMPRESS & CONDENSE
UTM East: 384.64001465
UTM North: 3770.4199219

L72 **RAPID GAS #45** **SWEEPS UST** **S106931151**
NNE **1465 N GLENDALE BLVD** **N/A**
1/8-1/4 **LOS ANGELES, CA 90026**
0.238 mi.
1258 ft. **Site 3 of 9 in cluster L**

Relative: **Lower**
Actual: **409 ft.**

SWEEPS UST:
Status: Active
Comp Number: 4700
Number: 1
Board Of Equalization: Not reported
Referral Date: 09-20-93
Action Date: 04-08-94
Created Date: 02-29-88
Owner Tank Id: Not reported
SWRCB Tank Id: Not reported
Tank Status: Not reported
Capacity: Not reported
Active Date: Not reported
Tank Use: Not reported
STG: Not reported
Content: Not reported
Number Of Tanks: Not reported

L73 **UNITED OIL #145** **UST** **U004266608**
NNE **1465 N GLENDALE BLVD** **N/A**
1/8-1/4 **LOS ANGELES, CA 90026**
0.238 mi.
1258 ft. **Site 4 of 9 in cluster L**

Relative: **Lower**
Actual: **409 ft.**

UST:
Facility ID: Not reported
Permitting Agency: Los Angeles City Fire Department
Latitude: 34.08191
Longitude: -118.26048

L74 **EXON GAS STATION** **CA FID UST** **S101587661**
NNE **1465 GLENDALE BLVD** **HAZNET** **N/A**
1/8-1/4 **LOS ANGELES, CA 90026**
0.238 mi.
1258 ft. **Site 5 of 9 in cluster L**

Relative: **Lower**
Actual: **409 ft.**

CA FID UST:
Facility ID: 19055865
Regulated By: UTNKA
Regulated ID: Not reported
Cortese Code: Not reported
SIC Code: Not reported

EXON GAS STATION (Continued) **S101587661**

Facility Phone: 2134836254
Mail To: Not reported
Mailing Address: 1465 GLENDALE BLVD
Mailing Address 2: Not reported
Mailing City,St,Zip: LOS ANGELES 900260000
Contact: Not reported
Contact Phone: Not reported
DUNs Number: Not reported
NPDES Number: Not reported
EPA ID: Not reported
Comments: Not reported
Status: Active

HAZNET:
envid: S101587661
Year: 2017
GEPAID: CAL000398728
Contact: TOM ROBINS
Telephone: 3103233992
Mailing Name: Not reported
Mailing Address: 4130 COVER STREET
Mailing City,St,Zip: LONG BEACH, CA 908080000
Gen County: Los Angeles
TSD EPA ID: CAD028409019
TSD County: Los Angeles
Waste Category: Oil/water separation sludge
Disposal Method: Discharge To Sewer/Potw Or Npdes(With Prior Storage--With Or Without Treatment)
Tons: 0.22935
Cat Decode: Oil/water separation sludge
Method Decode: Discharge To Sewer/Potw Or Npdes(With Prior Storage--With Or Without Treatment)
Facility County: Los Angeles

envid: S101587661
Year: 2017
GEPAID: CAL000398728
Contact: TOM ROBINS
Telephone: 3103233992
Mailing Name: Not reported
Mailing Address: 4130 COVER STREET
Mailing City,St,Zip: LONG BEACH, CA 908080000
Gen County: Los Angeles
TSD EPA ID: CAD028409019
TSD County: Los Angeles
Waste Category: Tank bottom waste
Disposal Method: Discharge To Sewer/Potw Or Npdes(With Prior Storage--With Or Without Treatment)
Tons: 0.4587
Cat Decode: Tank bottom waste
Method Decode: Discharge To Sewer/Potw Or Npdes(With Prior Storage--With Or Without Treatment)
Facility County: Los Angeles

envid: S101587661
Year: 2016
GEPAID: CAL000398728

EXON GAS STATION (Continued) **S101587661**

Contact:	TOM ROBINS
Telephone:	3103233992
Mailing Name:	Not reported
Mailing Address:	17311 S MAIN ST
Mailing City,St,Zip:	GARDENA, CA 90248
Gen County:	Los Angeles
TSD EPA ID:	CAD028409019
TSD County:	Los Angeles
Waste Category:	Tank bottom waste
Disposal Method:	Discharge To Sewer/Potw Or Npdes(With Prior Storage--With Or Without Treatment)
Tons:	0.22935
Cat Decode:	Not reported
Method Decode:	Not reported
Facility County:	Los Angeles

envid:	S101587661
Year:	2016
GEPAID:	CAL000398728
Contact:	TOM ROBINS
Telephone:	3103233992
Mailing Name:	Not reported
Mailing Address:	17311 S MAIN ST
Mailing City,St,Zip:	GARDENA, CA 90248
Gen County:	Los Angeles
TSD EPA ID:	CAD028409019
TSD County:	Los Angeles
Waste Category:	Other organic solids
Disposal Method:	Storage, Bulking, And/Or Transfer Off Site--No Treatment/Reovery (H010-H129) Or (H131-H135)
Tons:	0.15
Cat Decode:	Not reported
Method Decode:	Not reported
Facility County:	Los Angeles

L75 **RAPID GAS #45** **LUST** **S104234266**
NNE **1465 GLENDALE BLVD N** **N/A**
1/8-1/4 **LOS ANGELES, CA 90026**
0.238 mi.
1258 ft. **Site 6 of 9 in cluster L**

Relative: LUST:
Lower

Actual: Lead Agency:	LOS ANGELES RWQCB (REGION 4)
409 ft. Case Type:	LUST Cleanup Site
Geo Track:	http://geotracker.waterboards.ca.gov/profile_report.asp?global_id=T0603700730
Global Id:	T0603700730
Latitude:	34.0811636
Longitude:	-118.2603179
Status:	Completed - Case Closed
Status Date:	07/24/2013
Case Worker:	JW
RB Case Number:	900260270
Local Agency:	LOS ANGELES, CITY OF
File Location:	Regional Board
Local Case Number:	Not reported
Potential Media Affect:	Aquifer used for drinking water supply
Potential Contaminants of Concern:	Gasoline
Site History:	Not reported

RAPID GAS #45 (Continued) **S104234266**

LUST:

Global Id:	T0603700730
Contact Type:	Local Agency Caseworker
Contact Name:	ELOY LUNA
Organization Name:	LOS ANGELES, CITY OF
Address:	200 North Main Street, Suite 1780
City:	LOS ANGELES
Email:	eloy.luna@lacity.org
Phone Number:	Not reported

Global Id:	T0603700730
Contact Type:	Regional Board Caseworker
Contact Name:	JIMMIE WOO
Organization Name:	LOS ANGELES RWQCB (REGION 4)
Address:	320 WEST 4TH STREET, SUITE 200
City:	LOS ANGELES
Email:	jwoo@waterboards.ca.gov
Phone Number:	2135766600

LUST:

Global Id:	T0603700730
Action Type:	Other
Date:	03/24/1998
Action:	Leak Reported

Global Id:	T0603700730
Action Type:	RESPONSE
Date:	01/15/2005
Action:	Monitoring Report - Quarterly

Global Id:	T0603700730
Action Type:	RESPONSE
Date:	01/15/2006
Action:	Monitoring Report - Quarterly

Global Id:	T0603700730
Action Type:	RESPONSE
Date:	09/01/2005
Action:	Soil and Water Investigation Workplan

Global Id:	T0603700730
Action Type:	RESPONSE
Date:	10/15/2005
Action:	Monitoring Report - Quarterly

Global Id:	T0603700730
Action Type:	RESPONSE
Date:	04/15/2006
Action:	Monitoring Report - Quarterly

Global Id:	T0603700730
Action Type:	RESPONSE
Date:	08/08/2006
Action:	CAP/RAP - Feasibility Study Report

Global Id: T0603700730

RAPID GAS #45 (Continued) **S104234266**

Action Type: RESPONSE
Date: 01/15/2007
Action: Monitoring Report - Quarterly

Global Id: T0603700730
Action Type: RESPONSE
Date: 07/15/2006
Action: Monitoring Report - Quarterly

Global Id: T0603700730
Action Type: RESPONSE
Date: 12/04/2006
Action: Well Installation Report

Global Id: T0603700730
Action Type: RESPONSE
Date: 10/15/2006
Action: Monitoring Report - Quarterly

Global Id: T0603700730
Action Type: RESPONSE
Date: 07/15/2012
Action: Monitoring Report - Semi-Annually

Global Id: T0603700730
Action Type: RESPONSE
Date: 04/15/2012
Action: Other Report / Document

Global Id: T0603700730
Action Type: RESPONSE
Date: 01/15/2013
Action: Monitoring Report - Quarterly

Global Id: T0603700730
Action Type: ENFORCEMENT
Date: 06/15/2009
Action: Staff Letter

Global Id: T0603700730
Action Type: RESPONSE
Date: 10/15/2007
Action: Monitoring Report - Quarterly

Global Id: T0603700730
Action Type: RESPONSE
Date: 04/15/2007
Action: Monitoring Report - Quarterly

Global Id: T0603700730
Action Type: RESPONSE
Date: 03/07/2007
Action: Well Installation Report

Global Id: T0603700730
Action Type: RESPONSE
Date: 07/15/2007

RAPID GAS #45 (Continued) **S104234266**

Action: Monitoring Report - Quarterly

Global Id: T0603700730
Action Type: RESPONSE
Date: 10/15/2013
Action: Well Destruction Report

Global Id: T0603700730
Action Type: RESPONSE
Date: 07/15/2008
Action: Monitoring Report - Quarterly

Global Id: T0603700730
Action Type: RESPONSE
Date: 10/15/2008
Action: Monitoring Report - Quarterly

Global Id: T0603700730
Action Type: RESPONSE
Date: 01/15/2009
Action: Monitoring Report - Quarterly

Global Id: T0603700730
Action Type: RESPONSE
Date: 07/27/2007
Action: Interim Remedial Action Plan

Global Id: T0603700730
Action Type: RESPONSE
Date: 04/15/2008
Action: Monitoring Report - Quarterly

Global Id: T0603700730
Action Type: ENFORCEMENT
Date: 09/15/2004
Action: Site Visit / Inspection / Sampling

Global Id: T0603700730
Action Type: ENFORCEMENT
Date: 10/26/2010
Action: Staff Letter

Global Id: T0603700730
Action Type: ENFORCEMENT
Date: 05/14/2013
Action: Notification - Preclosure

Global Id: T0603700730
Action Type: RESPONSE
Date: 08/27/2009
Action: Other Report / Document

Global Id: T0603700730
Action Type: RESPONSE
Date: 01/15/2008
Action: Monitoring Report - Quarterly

RAPID GAS #45 (Continued) **S104234266**

Global Id: T0603700730
Action Type: RESPONSE
Date: 04/15/2003
Action: Monitoring Report - Quarterly

Global Id: T0603700730
Action Type: RESPONSE
Date: 01/15/2010
Action: Monitoring Report - Semi-Annually

Global Id: T0603700730
Action Type: RESPONSE
Date: 04/15/2010
Action: Monitoring Report - Semi-Annually

Global Id: T0603700730
Action Type: ENFORCEMENT
Date: 06/27/2002
Action: Staff Letter

Global Id: T0603700730
Action Type: ENFORCEMENT
Date: 07/24/2013
Action: Closure/No Further Action Letter

Global Id: T0603700730
Action Type: RESPONSE
Date: 07/15/2009
Action: Monitoring Report - Semi-Annually

Global Id: T0603700730
Action Type: RESPONSE
Date: 10/23/2002
Action: Monitoring Report - Quarterly

Global Id: T0603700730
Action Type: RESPONSE
Date: 07/31/2002
Action: Soil and Water Investigation Report

Global Id: T0603700730
Action Type: REMEDIATION
Date: 04/28/1998
Action: Ex Situ Physical/Chemical Treatment (other than P&T, SVE, or Excavation)

Global Id: T0603700730
Action Type: RESPONSE
Date: 04/15/2002
Action: Monitoring Report - Quarterly

Global Id: T0603700730
Action Type: RESPONSE
Date: 07/15/2002
Action: Monitoring Report - Quarterly

Global Id: T0603700730
Action Type: RESPONSE

RAPID GAS #45 (Continued) **S104234266**

Date: 01/15/2003
Action: Monitoring Report - Quarterly

Global Id: T0603700730
Action Type: RESPONSE
Date: 04/15/2004
Action: Monitoring Report - Quarterly

Global Id: T0603700730
Action Type: RESPONSE
Date: 01/15/2004
Action: Monitoring Report - Quarterly

Global Id: T0603700730
Action Type: REMEDIATION
Date: 04/28/1998
Action: Excavation

Global Id: T0603700730
Action Type: RESPONSE
Date: 01/15/2011
Action: Soil and Water Investigation Report

Global Id: T0603700730
Action Type: RESPONSE
Date: 07/15/2003
Action: Monitoring Report - Quarterly

Global Id: T0603700730
Action Type: RESPONSE
Date: 10/15/2003
Action: Monitoring Report - Quarterly

Global Id: T0603700730
Action Type: RESPONSE
Date: 08/09/2010
Action: Well Installation Workplan

Global Id: T0603700730
Action Type: RESPONSE
Date: 07/15/2010
Action: Monitoring Report - Semi-Annually

Global Id: T0603700730
Action Type: RESPONSE
Date: 01/15/2011
Action: Interim Remedial Action Plan

Global Id: T0603700730
Action Type: RESPONSE
Date: 10/15/2010
Action: Monitoring Report - Semi-Annually

Global Id: T0603700730
Action Type: ENFORCEMENT
Date: 03/28/2003
Action: Staff Letter

RAPID GAS #45 (Continued) **S104234266**

Global Id: T0603700730
Action Type: Other
Date: 02/27/1998
Action: Leak Discovery

Global Id: T0603700730
Action Type: RESPONSE
Date: 10/15/2004
Action: Monitoring Report - Quarterly

Global Id: T0603700730
Action Type: RESPONSE
Date: 04/15/2011
Action: Monitoring Report - Semi-Annually

Global Id: T0603700730
Action Type: RESPONSE
Date: 07/15/2011
Action: Monitoring Report - Semi-Annually

Global Id: T0603700730
Action Type: RESPONSE
Date: 02/25/2011
Action: Clean Up Fund - 5-Year Review Summary

Global Id: T0603700730
Action Type: ENFORCEMENT
Date: 03/29/2001
Action: Staff Letter

Global Id: T0603700730
Action Type: Other
Date: 02/20/1998
Action: Leak Stopped

Global Id: T0603700730
Action Type: RESPONSE
Date: 04/15/2005
Action: Monitoring Report - Quarterly

Global Id: T0603700730
Action Type: RESPONSE
Date: 07/15/2004
Action: Monitoring Report - Quarterly

Global Id: T0603700730
Action Type: RESPONSE
Date: 07/15/2005
Action: Monitoring Report - Quarterly

Global Id: T0603700730
Action Type: RESPONSE
Date: 10/15/2011
Action: Monitoring Report - Semi-Annually

Global Id: T0603700730
Action Type: RESPONSE

RAPID GAS #45 (Continued) **S104234266**

Date: 02/06/2012
Action: Clean Up Fund - 5-Year Review Summary

LUST:
Global Id: T0603700730
Status: Completed - Case Closed
Status Date: 07/24/2013

Global Id: T0603700730
Status: Open - Case Begin Date
Status Date: 02/20/1998

Global Id: T0603700730
Status: Open - Eligible for Closure
Status Date: 02/25/2013

Global Id: T0603700730
Status: Open - Remediation
Status Date: 10/26/2010

Global Id: T0603700730
Status: Open - Site Assessment
Status Date: 09/25/2000

Global Id: T0603700730
Status: Open - Site Assessment
Status Date: 11/21/2000

Global Id: T0603700730
Status: Open - Site Assessment
Status Date: 03/29/2001

Global Id: T0603700730
Status: Open - Site Assessment
Status Date: 09/01/2005

Global Id: T0603700730
Status: Open - Verification Monitoring
Status Date: 03/24/1998

LUST REG 4:
Region: 4
Regional Board: 04
County: Los Angeles
Facility Id: 900260270
Status: Pollution Characterization
Substance: Gasoline
Substance Quantity: Not reported
Local Case No: Not reported
Case Type: Groundwater
Abatement Method Used at the Site: No Action Required
Global ID: T0603700730
W Global ID: W0603700547
Staff: JW
Local Agency: 19050

RAPID GAS #45 (Continued) **S104234266**

Cross Street:	SCOTT AVE	
Enforcement Type:	SEL	
Date Leak Discovered:	2/27/1998	
Date Leak First Reported:		3/24/1998
Date Leak Record Entered:	Not reported	
Date Confirmation Began:	Not reported	
Date Leak Stopped:	2/20/1998	
Date Case Last Changed on Database:		7/8/2002
Date the Case was Closed:		Not reported
How Leak Discovered:	Inventory Control	
How Leak Stopped:	Not reported	
Cause of Leak:	Structure Failure	
Leak Source:	Piping	
Operator:	Not reported	
Water System:	FIRSTONE SCOUT RESRVTN (BOY SCOUT COUN)	
Well Name:	Not reported	
Approx. Dist To Production Well (ft):		2278.0636148898678135907939642
Source of Cleanup Funding:		Piping
Preliminary Site Assessment Workplan Submitted:		9/25/2000
Preliminary Site Assessment Began:		11/21/2000
Pollution Characterization Began:		3/29/2001
Remediation Plan Submitted:		Not reported
Remedial Action Underway:		Not reported
Post Remedial Action Monitoring Began:		3/24/1998
Enforcement Action Date:		3/29/2001
Historical Max MTBE Date:		5/25/2001
Hist Max MTBE Conc in Groundwater:		2300
Hist Max MTBE Conc in Soil:		6750
Significant Interim Remedial Action Taken:		Not reported
GW Qualifier:	Not reported	
Soil Qualifier:	=	
Organization:	Not reported	
Owner Contact:	Not reported	
Responsible Party:	KARL KERNER	
RP Address:	18525 S. MAIN ST.	
Program:	LUST	
Lat/Long:	34.0811636 / -1	
Local Agency Staff:	PEJ	
Beneficial Use:	Not reported	
Priority:	Not reported	
Cleanup Fund Id:	Not reported	
Suspended:	Not reported	
Assigned Name:	1900547-001GEN	
Summary:	FROM FEB. 20, 1998 THRU FEB. 27, 1998 LOST @2000 GALLONS OF PREMIUM GASOLINE NOTED LOSE IN INVENTORY CONTROL THROUGHOUT THE WEEK. SENT MAINTENANCE MAIN, RAN TEST AND FOUND LEAK IN PIPING.;4/13/00 TAX BILL COPY;12/29/00 4TH QT	

L76 **RAPID GAS #45** **UST** **U004186682**
NNE **1465 GLENDALE BLVD** **N/A**
1/8-1/4 **LOS ANGELES, CA 90026**
0.238 mi.
1258 ft. **Site 7 of 9 in cluster L**

Relative: UST:
Lower
Facility ID: 23905
Actual: Permitting Agency: LOS ANGELES, CITY OF
409 ft. Latitude: 34.0832941
Longitude: -118.2591226

L77 **UNITED #145** **UST** **U004274471**
NNE **1465 N GLENDALE BLVD** **N/A**
1/8-1/4 **LOS ANGELES, CA 90026**
0.238 mi.
1258 ft. **Site 8 of 9 in cluster L**

Relative: UST:
Lower
Facility ID: Not reported
Actual: Permitting Agency: Los Angeles City Fire Department
409 ft. Latitude: 34.08191
Longitude: -118.26048

L78 **UNITED OIL #45** **HIST CORTESE** **S103993272**
NNE **1465 GLENDALE** **N/A**
1/8-1/4 **LOS ANGELES, CA 90026**
0.238 mi.
1258 ft. **Site 9 of 9 in cluster L**

Relative: HIST CORTESE:
Lower
Region: CORTESE
Actual: Facility County Code: 19
409 ft. Reg By: LTNKA
Reg Id: 900260270

M79 **BALIAN AUTO SALES** **SWEEPS UST** **S101588272**
SW **909 N ALVARADO ST** **CA FID UST** **N/A**
1/8-1/4 **LOS ANGELES, CA 90026**
0.245 mi.
1294 ft. **Site 1 of 3 in cluster M**

Relative: SWEEPS UST:
Lower
Status: Not reported
Actual: Comp Number: 7570
402 ft. Number: Not reported
Board Of Equalization: Not reported
Referral Date: Not reported
Action Date: Not reported
Created Date: Not reported
Owner Tank Id: Not reported
SWRCB Tank Id: Not reported
Tank Status: Not reported
Capacity: Not reported
Active Date: Not reported
Tank Use: Not reported
STG: Not reported

BALIAN AUTO SALES (Continued) **S101588272**

Content: Not reported
Number Of Tanks: 0

CA FID UST:
Facility ID: 19056516
Regulated By: UTNKA
Regulated ID: Not reported
Cortese Code: Not reported
SIC Code: Not reported
Facility Phone: 2130000000
Mail To: Not reported
Mailing Address: 909 N ALVARADO ST
Mailing Address 2: Not reported
Mailing City,St,Zip: LOS ANGELES 900260000
Contact: Not reported
Contact Phone: Not reported
DUNs Number: Not reported
NPDES Number: Not reported
EPA ID: Not reported
Comments: Not reported
Status: Active

M80 **CENTRAL REGION ELEMENTARY SCHOOL NO 14** **RCRA-LQG** **1010313547**
SW **909 N ALVARADO ST** **CAR000174748**
1/8-1/4 **LOS ANGELES, CA 90026**
0.245 mi.
1294 ft. **Site 2 of 3 in cluster M**

Relative: RCRA-LQG:
Lower
Date form received by agency: 06/28/2006
Actual: Facility name: CENTRAL REGION ELEMENTARY SCHOOL NO 14
402 ft. Facility address: 909 N ALVARADO ST
LOS ANGELES, CA 90026
EPA ID: CAR000174748
Mailing address: 333 S BEAUDRY AVE
LAUSD OEHS 20TH FL
LOS ANGELES, CA 90017
Contact: SOE AUNG
Contact address: 333 S BEAUDRY AVE LAUSD OEHS 20TH FL
LOS ANGELES, CA 90017
Contact country: US
Contact telephone: 213-241-3904
Contact email: SOE.AUNG@LAUSD.NET
EPA Region: 09
Classification: Large Quantity Generator
Description: Handler: generates 1,000 kg or more of hazardous waste during any calendar month; or generates more than 1 kg of acutely hazardous waste during any calendar month; or generates more than 100 kg of any residue or contaminated soil, waste or other debris resulting from the cleanup of a spill, into or on any land or water, of acutely hazardous waste during any calendar month; or generates 1 kg or less of acutely hazardous waste during any calendar month, and accumulates more than 1 kg of acutely hazardous waste at any time; or generates 100 kg or less of any residue or contaminated soil, waste or other debris resulting from the cleanup of a spill, into or on any land or water, of acutely hazardous waste during any calendar month, and accumulates more than 100 kg of that material at any time

CENTRAL REGION ELEMENTARY SCHOOL NO 14 (Continued) **1010313547**

Owner/Operator Summary:

Owner/operator name:	CENTRAL REGION ELEMENTARY SCHOOL NO 14
Owner/operator address:	Not reported
	Not reported
Owner/operator country:	US
Owner/operator telephone:	Not reported
Owner/operator email:	Not reported
Owner/operator fax:	Not reported
Owner/operator extension:	Not reported
Legal status:	District
Owner/Operator Type:	Operator
Owner/Op start date:	05/26/2006
Owner/Op end date:	Not reported

Owner/operator name:	LOS ANGELES UNIFIED SCHOOL DISTRICT
Owner/operator address:	333 S BEAUDRY AVE
	LOS ANGELES, CA 90017
Owner/operator country:	US
Owner/operator telephone:	Not reported
Owner/operator email:	Not reported
Owner/operator fax:	Not reported
Owner/operator extension:	Not reported
Legal status:	District
Owner/Operator Type:	Owner
Owner/Op start date:	05/26/2006
Owner/Op end date:	Not reported

Handler Activities Summary:

U.S. importer of hazardous waste:	No
Mixed waste (haz. and radioactive):	No
Recycler of hazardous waste:	No
Transporter of hazardous waste:	No
Treater, storer or disposer of HW:	No
Underground injection activity:	No
On-site burner exemption:	No
Furnace exemption:	No
Used oil fuel burner:	No
Used oil processor:	No
User oil refiner:	No
Used oil fuel marketer to burner:	No
Used oil Specification marketer:	No
Used oil transfer facility:	No
Used oil transporter:	No

. Waste code:	D008
. Waste name:	LEAD

Violation Status: No violations found

M81
SW
1/8-1/4
0.249 mi.
1317 ft.

BALIAN AUTO SALES
822 N ALVARADO ST
LOS ANGELES, CA 90026

Site 3 of 3 in cluster M

SWEEPS UST
CA FID UST

S101584312
N/A

Relative:
Lower

Actual:
403 ft.

SWEEPS UST:

Status:	Not reported
Comp Number:	7601
Number:	Not reported
Board Of Equalization:	Not reported
Referral Date:	Not reported
Action Date:	Not reported
Created Date:	Not reported
Owner Tank Id:	Not reported
SWRCB Tank Id:	Not reported
Tank Status:	Not reported
Capacity:	Not reported
Active Date:	Not reported
Tank Use:	Not reported
STG:	Not reported
Content:	Not reported
Number Of Tanks:	0

CA FID UST:

Facility ID:	19010421
Regulated By:	UTNKI
Regulated ID:	Not reported
Cortese Code:	Not reported
SIC Code:	Not reported
Facility Phone:	2134132966
Mail To:	Not reported
Mailing Address:	822 N ALVARADO
Mailing Address 2:	Not reported
Mailing City,St,Zip:	LOS ANGELES 900260000
Contact:	Not reported
Contact Phone:	Not reported
DUNs Number:	Not reported
NPDES Number:	Not reported
EPA ID:	Not reported
Comments:	Not reported
Status:	Inactive

82
East
1/4-1/2
0.254 mi.
1342 ft.

REGENCY CLEANERS
1411 ECHO PARK AVE
LOS ANGELES, CA 90026

RCRA-SQG
ENVIROSTOR
CPS-SLIC
VCP
DEED
FINDS
ECHO
DRYCLEANERS

1000594357
CAD983581802

Relative:
Lower

Actual:
400 ft.

RCRA-SQG:

Date form received by agency:	05/07/1991
Facility name:	REGENCY CLEANERS
Facility address:	1411 ECHO PARK AVE LOS ANGELES, CA 90026
EPA ID:	CAD983581802
Mailing address:	ECHO PARK AVE

REGENCY CLEANERS (Continued) **1000594357**

LOS ANGELES, CA 90026
Contact: KI JUN
Contact address: 1411 ECHO PARK AVE
LOS ANGELES, CA 90026
Contact country: US
Contact telephone: 213-250-1973
Contact email: Not reported
EPA Region: 09
Classification: Small Small Quantity Generator
Description: Handler: generates more than 100 and less than 1000 kg of hazardous waste during any calendar month and accumulates less than 6000 kg of hazardous waste at any time; or generates 100 kg or less of hazardous waste during any calendar month, and accumulates more than 1000 kg of hazardous waste at any time

Owner/Operator Summary:
Owner/operator name: NOT REQUIRED
Owner/operator address: NOT REQUIRED
NOT REQUIRED, ME 99999
Owner/operator country: Not reported
Owner/operator telephone: 415-555-1212
Owner/operator email: Not reported
Owner/operator fax: Not reported
Owner/operator extension: Not reported
Legal status: Private
Owner/Operator Type: Operator
Owner/Op start date: Not reported
Owner/Op end date: Not reported

Owner/operator name: JUN KI HWAN
Owner/operator address: NOT REQUIRED
NOT REQUIRED, ME 99999
Owner/operator country: Not reported
Owner/operator telephone: 415-555-1212
Owner/operator email: Not reported
Owner/operator fax: Not reported
Owner/operator extension: Not reported
Legal status: Private
Owner/Operator Type: Owner
Owner/Op start date: Not reported
Owner/Op end date: Not reported

Handler Activities Summary:
U.S. importer of hazardous waste: No
Mixed waste (haz. and radioactive): No
Recycler of hazardous waste: No
Transporter of hazardous waste: No
Treater, storer or disposer of HW: No
Underground injection activity: No
On-site burner exemption: No
Furnace exemption: No
Used oil fuel burner: No
Used oil processor: No
User oil refiner: No
Used oil fuel marketer to burner: No
Used oil Specification marketer: No

REGENCY CLEANERS (Continued) **1000594357**

Used oil transfer facility: No
Used oil transporter: No

Violation Status: No violations found

ENVIROSTOR:
Facility ID: 60001767
Status: Certified O&M - Land Use Restrictions Only
Status Date: 09/09/2014
Site Code: 301569
Site Type: Voluntary Cleanup
Site Type Detailed: Voluntary Cleanup
Acres: 0.37
NPL: NO
Regulatory Agencies: SMBRP
Lead Agency: SMBRP
Program Manager: Richard Allen
Supervisor: Javier Hinojosa
Division Branch: Cleanup Chatsworth
Assembly: 45, 51
Senate: 24
Special Program: Voluntary Cleanup Program
Restricted Use: YES
Site Mgmt Req: NONE SPECIFIED
Funding: Not Applicable
Latitude: 34.07825
Longitude: -118.2567
APN: 5419-023-038
Past Use: DRY CLEANING
Potential COC: Tetrachloroethylene (PCE
Confirmed COC: Tetrachloroethylene (PCE
Potential Description: SOIL, SV
Alias Name: 5419-023-038
Alias Type: APN
Alias Name: 301569
Alias Type: Project Code (Site Code)
Alias Name: 60001767
Alias Type: Envirostor ID Number

Completed Info:
Completed Area Name: PROJECT WIDE
Completed Sub Area Name: Not reported
Completed Document Type: Preliminary Endangerment Assessment Report
Completed Date: 09/20/2012
Comments: review was completed with recommendations for additional investigations

Completed Area Name: PROJECT WIDE
Completed Sub Area Name: Not reported
Completed Document Type: Site Characterization Workplan
Completed Date: 12/20/2012
Comments: workplan approved and implemented

Completed Area Name: PROJECT WIDE
Completed Sub Area Name: Not reported
Completed Document Type: Fieldwork
Completed Date: 03/14/2013
Comments: field work completed by consultant on 3-1-2013

REGENCY CLEANERS (Continued) **1000594357**

Completed Area Name: PROJECT WIDE
Completed Sub Area Name: Not reported
Completed Document Type: Site Characterization Report
Completed Date: 06/18/2013
Comments: Not reported

Completed Area Name: PROJECT WIDE
Completed Sub Area Name: Not reported
Completed Document Type: Land Use Restriction
Completed Date: 07/25/2013
Comments: Not reported

Completed Area Name: PROJECT WIDE
Completed Sub Area Name: Not reported
Completed Document Type: No Further Action Letter
Completed Date: 07/26/2013
Comments: Not reported

Completed Area Name: PROJECT WIDE
Completed Sub Area Name: Not reported
Completed Document Type: Voluntary Cleanup Agreement
Completed Date: 08/13/2012
Comments: VCA executed

Completed Area Name: PROJECT WIDE
Completed Sub Area Name: Not reported
Completed Document Type: Certification
Completed Date: 02/25/2014
Comments: Not reported

Completed Area Name: PROJECT WIDE
Completed Sub Area Name: Not reported
Completed Document Type: LUR - Notification Response
Completed Date: 06/19/2015
Comments: Uploading today, Drive by on Saturday, 6/20

Completed Area Name: PROJECT WIDE
Completed Sub Area Name: Not reported
Completed Document Type: Land Use Restriction - Site Inspection/Visit
Completed Date: 01/06/2016
Comments: completed on 1/6/2016

Future Area Name: Not reported
Future Sub Area Name: Not reported
Future Document Type: Not reported
Future Due Date: Not reported
Schedule Area Name: Not reported
Schedule Sub Area Name: Not reported
Schedule Document Type: Not reported
Schedule Due Date: Not reported
Schedule Revised Date: Not reported

CPS-SLIC:
Region: STATE
Facility Status: **Completed - Case Closed**
Status Date: 04/05/2005
Global Id: SL0603767361

REGENCY CLEANERS (Continued) **1000594357**

Lead Agency:	LOS ANGELES RWQCB (REGION 4)
Lead Agency Case Number:	Not reported
Latitude:	34.078233
Longitude:	-118.256759
Case Type:	Cleanup Program Site
Case Worker:	Not reported
Local Agency:	Not reported
RB Case Number:	1166
File Location:	Not reported
Potential Media Affected:	Aquifer used for drinking water supply
Potential Contaminants of Concern:	Tetrachloroethylene (PCE)
Site History:	Not reported

Click here to access the California GeoTracker records for this facility:

VCP:

Facility ID:	60001767
Site Type:	Voluntary Cleanup
Site Type Detail:	Voluntary Cleanup
Site Mgmt. Req.:	NONE SPECIFIED
Acres:	0.37
National Priorities List:	NO
Cleanup Oversight Agencies:	SMBRP
Lead Agency:	SMBRP
Lead Agency Description:	DTSC - Site Cleanup Program
Project Manager:	Richard Allen
Supervisor:	Javier Hinojosa
Division Branch:	Cleanup Chatsworth
Site Code:	301569
Assembly:	45, 51
Senate:	24
Special Programs Code:	Voluntary Cleanup Program
Status:	Certified O&M - Land Use Restrictions Only
Status Date:	09/09/2014
Restricted Use:	YES
Funding:	Not Applicable
Lat/Long:	34.07825 / -118.2567
APN:	5419-023-038
Past Use:	DRY CLEANING
Potential COC:	30022
Confirmed COC:	30022
Potential Description:	SOIL, SV
Alias Name:	5419-023-038
Alias Type:	APN
Alias Name:	301569
Alias Type:	Project Code (Site Code)
Alias Name:	60001767
Alias Type:	Envirostor ID Number

Completed Info:

Completed Area Name:	PROJECT WIDE
Completed Sub Area Name:	Not reported
Completed Document Type:	Preliminary Endangerment Assessment Report
Completed Date:	09/20/2012
Comments:	review was completed with recommendations for additional investigations

REGENCY CLEANERS (Continued) **1000594357**

Completed Area Name: PROJECT WIDE
Completed Sub Area Name: Not reported
Completed Document Type: Site Characterization Workplan
Completed Date: 12/20/2012
Comments: workplan approved and implemented

Completed Area Name: PROJECT WIDE
Completed Sub Area Name: Not reported
Completed Document Type: Fieldwork
Completed Date: 03/14/2013
Comments: field work completed by consultant on 3-1-2013

Completed Area Name: PROJECT WIDE
Completed Sub Area Name: Not reported
Completed Document Type: Site Characterization Report
Completed Date: 06/18/2013
Comments: Not reported

Completed Area Name: PROJECT WIDE
Completed Sub Area Name: Not reported
Completed Document Type: Land Use Restriction
Completed Date: 07/25/2013
Comments: Not reported

Completed Area Name: PROJECT WIDE
Completed Sub Area Name: Not reported
Completed Document Type: No Further Action Letter
Completed Date: 07/26/2013
Comments: Not reported

Completed Area Name: PROJECT WIDE
Completed Sub Area Name: Not reported
Completed Document Type: Voluntary Cleanup Agreement
Completed Date: 08/13/2012
Comments: VCA executed

Completed Area Name: PROJECT WIDE
Completed Sub Area Name: Not reported
Completed Document Type: Certification
Completed Date: 02/25/2014
Comments: Not reported

Completed Area Name: PROJECT WIDE
Completed Sub Area Name: Not reported
Completed Document Type: LUR - Notification Response
Completed Date: 06/19/2015
Comments: Uploading today, Drive by on Saturday, 6/20

Completed Area Name: PROJECT WIDE
Completed Sub Area Name: Not reported
Completed Document Type: Land Use Restriction - Site Inspection/Visit
Completed Date: 01/06/2016
Comments: completed on 1/6/2016

Future Area Name: Not reported
Future Sub Area Name: Not reported
Future Document Type: Not reported

REGENCY CLEANERS (Continued) **1000594357**

Future Due Date: Not reported
Schedule Area Name: Not reported
Schedule Sub Area Name: Not reported
Schedule Document Type: Not reported
Schedule Due Date: Not reported
Schedule Revised Date: Not reported

DEED:
Envirostor ID: 60001767
Area: PROJECT WIDE
Sub Area: Not reported
Site Type: VOLUNTARY CLEANUP
Status: CERTIFIED O&M - LAND USE RESTRICTIONS ONLY
Agency: Not reported
Covenant Uploaded: Not reported
Deed Date(s): 07/25/2013
File Name: Envirostor Land Use Restrictions

FINDS:

Registry ID: 110002843932

Environmental Interest/Information System
California Hazardous Waste Tracking System - Datamart (HWTS-DATAMART) provides California with information on hazardous waste shipments for generators, transporters, and treatment, storage, and disposal facilities.

RCRAInfo is a national information system that supports the Resource Conservation and Recovery Act (RCRA) program through the tracking of events and activities related to facilities that generate, transport, and treat, store, or dispose of hazardous waste. RCRAInfo allows RCRA program staff to track the notification, permit, compliance, and corrective action activities required under RCRA.

STATE MASTER

Click this hyperlink while viewing on your computer to access additional FINDS: detail in the EDR Site Report.

ECHO:
Envid: 1000594357
Registry ID: 110002843932
DFR URL: http://echo.epa.gov/detailed-facility-report?fid=110002843932

DRYCLEANERS:
EPA Id: CAL000344553
NAICS Code: 81232
NAICS Description: Drycleaning and Laundry Services (except Coin-Operated)
SIC Code: 7211
SIC Description: Power Laundries, Family and Commercial
Create Date: 07/06/2009
Facility Active: No
Inactive Date: 06/30/2013

REGENCY CLEANERS (Continued) **1000594357**

Facility Addr2:	Not reported
Owner Name:	KWI MOON. KANG
Owner Address:	1026 S OXFORD AVE UNIT 302
Owner Address 2:	Not reported
Owner Telephone:	2135989828
Contact Name:	KRIS KANG OWNER
Contact Address:	1026 S OXFORD AVE UNIT 302
Contact Address 2:	Not reported
Contact Telephone:	2135989828
Mailing Name:	Not reported
Mailing Address 1:	1411 ECHO PARK AVE STE 102
Mailing Address 2:	Not reported
Mailing City:	LOS ANGELES
Mailing State:	CA
Mailing Zip:	900263300
Owner Fax:	0000000000
Region Code:	3

EPA Id:	CAD983581802
NAICS Code:	81232
NAICS Description:	Drycleaning and Laundry Services (except Coin-Operated)
SIC Code:	7211
SIC Description:	Power Laundries, Family and Commercial
Create Date:	05/07/1991
Facility Active:	No
Inactive Date:	02/17/2006
Facility Addr2:	Not reported
Owner Name:	JAI SUNG SHIM
Owner Address:	1411 ECHO PARK AVE #102
Owner Address 2:	Not reported
Owner Telephone:	2134829986
Contact Name:	JAEHYUK KWAK (JASON)
Contact Address:	1411 ECHO PARK AVE
Contact Address 2:	Not reported
Contact Telephone:	9099972123
Mailing Name:	Not reported
Mailing Address 1:	11415 MAGNOLIA AVE #8
Mailing Address 2:	Not reported
Mailing City:	RIVERSIDE
Mailing State:	CA
Mailing Zip:	92505
Owner Fax:	Not reported
Region Code:	4

EPA Id:	CAL000303521
NAICS Code:	81232
NAICS Description:	Drycleaning and Laundry Services (except Coin-Operated)
SIC Code:	7211
SIC Description:	Power Laundries, Family and Commercial
Create Date:	02/17/2006
Facility Active:	No
Inactive Date:	06/30/2008
Facility Addr2:	Not reported
Owner Name:	HYUN SOOK YANG
Owner Address:	1411 ECHO PARK AVE 102
Owner Address 2:	Not reported
Owner Telephone:	2134829986

REGENCY CLEANERS (Continued) **1000594357**

Contact Name:	HYUN SOOK YANG OWNER
Contact Address:	1411 ECHO PARK AVE STE 102
Contact Address 2:	Not reported
Contact Telephone:	2134829986
Mailing Name:	Not reported
Mailing Address 1:	1411 ECHO PARK AVE STE 102
Mailing Address 2:	Not reported
Mailing City:	LOS ANGELES
Mailing State:	CA
Mailing Zip:	900260000
Owner Fax:	2134829986
Region Code:	3

---

83 **BLOOMFIELD PROPERTIES** **LUST S102523278**
North **1515 ALVARADO ST N** **HIST CORTESE N/A**
1/4-1/2 **LOS ANGELES, CA 90026**
0.274 mi.
1448 ft.

Relative:
Higher

Actual:
418 ft.

LUST:

Lead Agency:	LOS ANGELES, CITY OF
Case Type:	LUST Cleanup Site
Geo Track:	http://geotracker.waterboards.ca.gov/profile_report.asp?global_id=T0603700724
Global Id:	T0603700724
Latitude:	34.082597
Longitude:	-118.260966
Status:	Completed - Case Closed
Status Date:	05/11/1989
Case Worker:	EL
RB Case Number:	900260216
Local Agency:	LOS ANGELES, CITY OF
File Location:	Not reported
Local Case Number:	Not reported
Potential Media Affect:	Other Groundwater (uses other than drinking water)
Potential Contaminants of Concern:	Gasoline
Site History:	Not reported

LUST:

Global Id:	T0603700724
Contact Type:	Local Agency Caseworker
Contact Name:	ELOY LUNA
Organization Name:	LOS ANGELES, CITY OF
Address:	200 North Main Street, Suite 1780
City:	LOS ANGELES
Email:	eloy.luna@lacity.org
Phone Number:	Not reported

Global Id:	T0603700724
Contact Type:	Regional Board Caseworker
Contact Name:	YUE RONG
Organization Name:	LOS ANGELES RWQCB (REGION 4)
Address:	320 W. 4TH ST., SUITE 200
City:	Los Angeles
Email:	yrong@waterboards.ca.gov
Phone Number:	Not reported

LUST:

Global Id:	T0603700724

BLOOMFIELD PROPERTIES (Continued) **S102523278**

Action Type: Other
Date: 05/11/1989
Action: Leak Reported

Global Id: T0603700724
Action Type: Other
Date: 09/17/1987
Action: Leak Discovery

Global Id: T0603700724
Action Type: Other
Date: 09/17/1987
Action: Leak Stopped

LUST:
Global Id: T0603700724
Status: Completed - Case Closed
Status Date: 05/11/1989

Global Id: T0603700724
Status: Open - Case Begin Date
Status Date: 09/17/1987

Global Id: T0603700724
Status: Open - Site Assessment
Status Date: 12/07/1987

Global Id: T0603700724
Status: Open - Site Assessment
Status Date: 02/03/1988

LUST REG 4:
Region: 4
Regional Board: 04
County: Los Angeles
Facility Id: 900260216
Status: Case Closed
Substance: Gasoline
Substance Quantity: Not reported
Local Case No: Not reported
Case Type: Groundwater
Abatement Method Used at the Site: Excavate and Dispose
Global ID: T0603700724
W Global ID: W0603700547
Staff: UNK
Local Agency: 19050
Cross Street: SCOTT AVE
Enforcement Type: Not reported
Date Leak Discovered: 9/17/1987
Date Leak First Reported: 5/11/1989
Date Leak Record Entered: 3/25/1995
Date Confirmation Began: 12/7/1987
Date Leak Stopped: 9/17/1987
Date Case Last Changed on Database: 2/1/1996
Date the Case was Closed: 5/11/1989

BLOOMFIELD PROPERTIES (Continued) **S102523278**

How Leak Discovered:	Tank Closure
How Leak Stopped:	Not reported
Cause of Leak:	Corrosion
Leak Source:	Tank
Operator:	OLD CASE #960108-01
Water System:	FIRSTONE SCOUT RESRVTN (BOY SCOUT COUN)
Well Name:	Not reported
Approx. Dist To Production Well (ft):	2551.597403209404671911918793 3
Source of Cleanup Funding:	Tank
Preliminary Site Assessment Workplan Submitted:	Not reported
Preliminary Site Assessment Began:	Not reported
Pollution Characterization Began:	2/3/1988
Remediation Plan Submitted:	Not reported
Remedial Action Underway:	Not reported
Post Remedial Action Monitoring Began:	Not reported
Enforcement Action Date:	Not reported
Historical Max MTBE Date:	Not reported
Hist Max MTBE Conc in Groundwater:	Not reported
Hist Max MTBE Conc in Soil:	Not reported
Significant Interim Remedial Action Taken:	Yes
GW Qualifier:	Not reported
Soil Qualifier:	Not reported
Organization:	Not reported
Owner Contact:	Not reported
Responsible Party:	BLOOMFIELD PROPERTIES
RP Address:	6399 WILSHIRE BLVD, STE 604, LOSA ANGELES 90048
Program:	LUST
Lat/Long:	34.0824885 / -1
Local Agency Staff:	PEJ
Beneficial Use:	Not reported
Priority:	Not reported
Cleanup Fund Id:	Not reported
Suspended:	Not reported
Assigned Name:	1900547-001GEN
Summary:	Not reported

HIST CORTESE:

Region:	CORTESE
Facility County Code:	19
Reg By:	LTNKA
Reg Id:	900260216

N84 **CHEVRON #3-0581** **LUST** **S105051311**
ESE **1516 SUNSET BLVD** **N/A**
1/4-1/2 **ECHO PARK, CA 90026**
0.348 mi.
1840 ft. **Site 1 of 3 in cluster N**

Relative: **Higher**

Actual: **414 ft.**

LUST REG 4:

Region:	4
Regional Board:	04
County:	Los Angeles
Facility Id:	900260234
Status:	Case Closed
Substance:	Gasoline
Substance Quantity:	Not reported
Local Case No:	Not reported

CHEVRON #3-0581 (Continued) **S105051311**

Case Type:	Groundwater	
Abatement Method Used at the Site:		Not reported
Global ID:	T0603700726	
W Global ID:	W0603700547	
Staff:	JTL	
Local Agency:	19050	
Cross Street:	LAVETA TER	
Enforcement Type:	Not reported	
Date Leak Discovered:	9/12/1994	
Date Leak First Reported:		5/3/1995
Date Leak Record Entered:	7/17/1995	
Date Confirmation Began:	Not reported	
Date Leak Stopped:	Not reported	
Date Case Last Changed on Database:		1/22/1997
Date the Case was Closed:		10/3/1997
How Leak Discovered:	Not reported	
How Leak Stopped:	Not reported	
Cause of Leak:	UNK	
Leak Source:	UNK	
Operator:	OLD CASE #071795-01	
Water System:	FIRSTONE SCOUT RESRVTN (BOY SCOUT COUN)	
Well Name:	Not reported	
Approx. Dist To Production Well (ft):		3195.597750863993555182965 4389
Source of Cleanup Funding:		UNK
Preliminary Site Assessment Workplan Submitted:		Not reported
Preliminary Site Assessment Began:		Not reported
Pollution Characterization Began:		Not reported
Remediation Plan Submitted:		Not reported
Remedial Action Underway:		Not reported
Post Remedial Action Monitoring Began:		Not reported
Enforcement Action Date:		Not reported
Historical Max MTBE Date:		1/1/1965
Hist Max MTBE Conc in Groundwater:		25
Hist Max MTBE Conc in Soil:		Not reported
Significant Interim Remedial Action Taken:		Not reported
GW Qualifier:	Not reported	
Soil Qualifier:	Not reported	
Organization:	Not reported	
Owner Contact:	Not reported	
Responsible Party:	CHEVRON USA	
RP Address:	PO BOX 2833, LA HABRA, CA 90632	
Program:	LUST	
Lat/Long:	34.0758959 / -1	
Local Agency Staff:	PEJ	
Beneficial Use:	Not reported	
Priority:	Not reported	
Cleanup Fund Id:	Not reported	
Suspended:	Not reported	
Assigned Name:	1900547-001GEN	
Summary:	ABANDONED 1,000GAL UST, GASOLINE & BTEX, DEPTH TO GRNDWTR 20FT BGS	

N85 **CHEVRON #3-0581** **LUST** **S103065991**
ESE **1516 SUNSET BLVD** **HIST CORTESE** **N/A**
1/4-1/2 **ECHO PARK, CA 90026**
0.348 mi.
1840 ft. **Site 2 of 3 in cluster N**

Relative:
Higher

Actual:
414 ft.

LUST:

Lead Agency:	LOS ANGELES RWQCB (REGION 4)
Case Type:	LUST Cleanup Site
Geo Track:	http://geotracker.waterboards.ca.gov/profile_report.asp?global_id=T0603700726
Global Id:	T0603700726
Latitude:	34.0758959
Longitude:	-118.2557187
Status:	Completed - Case Closed
Status Date:	10/03/1997
Case Worker:	Not reported
RB Case Number:	900260234
Local Agency:	LOS ANGELES, CITY OF
File Location:	Not reported
Local Case Number:	Not reported
Potential Media Affect:	Aquifer used for drinking water supply
Potential Contaminants of Concern:	Gasoline
Site History:	Not reported

LUST:

Global Id:	T0603700726
Contact Type:	Local Agency Caseworker
Contact Name:	ELOY LUNA
Organization Name:	LOS ANGELES, CITY OF
Address:	200 North Main Street, Suite 1780
City:	LOS ANGELES
Email:	eloy.luna@lacity.org
Phone Number:	Not reported

LUST:

Global Id:	T0603700726
Action Type:	Other
Date:	05/03/1995
Action:	Leak Reported

Global Id:	T0603700726
Action Type:	Other
Date:	09/12/1994
Action:	Leak Discovery

LUST:

Global Id:	T0603700726
Status:	Completed - Case Closed
Status Date:	10/03/1997

Global Id:	T0603700726
Status:	Open - Case Begin Date
Status Date:	09/12/1994

HIST CORTESE:

Region:	CORTESE
Facility County Code:	19

CHEVRON #3-0581 (Continued) **S103065991**

Reg By: LTNKA
Reg Id: 900260234

86
NNE
1/4-1/2
0.353 mi.
1865 ft.

Relative: Higher

Actual: 419 ft.

ARCO #1597
1601 GLENDALE BLVD
LOS ANGELES, CA 90026

Database(s): LUST, CHMIRS, ENF, HIST CORTESE, WDR, CIWQS

EDR ID Number: S102424175
EPA ID Number: N/A

LUST:
Lead Agency: LOS ANGELES RWQCB (REGION 4)
Case Type: LUST Cleanup Site
Geo Track: http://geotracker.waterboards.ca.gov/profile_report.asp?global_id=T0603797967
Global Id: T0603797967
Latitude: 34.084041
Longitude: -118.260324
Status: Open - Remediation
Status Date: 03/17/2014
Case Worker: MT
RB Case Number: 900260125A
Local Agency: LOS ANGELES, CITY OF
File Location: Regional Board
Local Case Number: Not reported
Potential Media Affect: Aquifer used for drinking water supply
Potential Contaminants of Concern: Gasoline
Site History: Not reported

LUST:
Global Id: T0603797967
Contact Type: Local Agency Caseworker
Contact Name: MARCUS LOOK
Organization Name: LOS ANGELES, CITY OF
Address: 200 N. MAIN ST. RM. 970
City: LOS ANGELES
Email: Not reported
Phone Number: Not reported

Global Id: T0603797967
Contact Type: Regional Board Caseworker
Contact Name: MARYAM TAIDY
Organization Name: LOS ANGELES RWQCB (REGION 4)
Address: 320 W. 4TH ST., SUITE 200
City: LOS ANGELES
Email: mtaidy@waterboards.ca.gov
Phone Number: 2135766741

LUST:
Global Id: T0603797967
Action Type: RESPONSE
Date: 10/15/2005
Action: Monitoring Report - Quarterly

Global Id: T0603797967
Action Type: RESPONSE
Date: 04/15/2006
Action: Monitoring Report - Quarterly

ARCO #1597 (Continued) **S102424175**

Global Id: T0603797967
Action Type: RESPONSE
Date: 07/15/2006
Action: Monitoring Report - Quarterly

Global Id: T0603797967
Action Type: RESPONSE
Date: 01/15/2007
Action: Monitoring Report - Quarterly

Global Id: T0603797967
Action Type: RESPONSE
Date: 04/15/2012
Action: Monitoring Report - Semi-Annually

Global Id: T0603797967
Action Type: RESPONSE
Date: 06/01/2018
Action: Clean Up Fund - 5-Year Review Summary

Global Id: T0603797967
Action Type: Other
Date: 03/12/2003
Action: Leak Reported

Global Id: T0603797967
Action Type: RESPONSE
Date: 03/20/2006
Action: Remedial Progress Report

Global Id: T0603797967
Action Type: RESPONSE
Date: 01/15/2006
Action: Monitoring Report - Quarterly

Global Id: T0603797967
Action Type: RESPONSE
Date: 04/15/2007
Action: Monitoring Report - Quarterly

Global Id: T0603797967
Action Type: RESPONSE
Date: 10/15/2006
Action: Monitoring Report - Quarterly

Global Id: T0603797967
Action Type: RESPONSE
Date: 10/15/2012
Action: Monitoring Report - Semi-Annually

Global Id: T0603797967
Action Type: RESPONSE
Date: 03/07/2014
Action: Other Workplan - Regulator Responded

Global Id: T0603797967
Action Type: RESPONSE

ARCO #1597 (Continued) **S102424175**

Date: 07/24/2014
Action: Other Workplan - Regulator Responded

Global Id: T0603797967
Action Type: RESPONSE
Date: 01/15/2008
Action: Monitoring Report - Quarterly

Global Id: T0603797967
Action Type: RESPONSE
Date: 07/15/2007
Action: Monitoring Report - Quarterly

Global Id: T0603797967
Action Type: RESPONSE
Date: 04/15/2008
Action: Monitoring Report - Quarterly

Global Id: T0603797967
Action Type: RESPONSE
Date: 07/15/2013
Action: Monitoring Report - Semi-Annually

Global Id: T0603797967
Action Type: RESPONSE
Date: 12/21/2016
Action: Request for Closure - Regulator Responded

Global Id: T0603797967
Action Type: ENFORCEMENT
Date: 06/15/2009
Action: Staff Letter

Global Id: T0603797967
Action Type: ENFORCEMENT
Date: 06/07/2017
Action: Health and Safety Code Section 25296.10(c)

Global Id: T0603797967
Action Type: RESPONSE
Date: 04/15/2009
Action: Monitoring Report - Quarterly

Global Id: T0603797967
Action Type: RESPONSE
Date: 01/15/2014
Action: Monitoring Report - Semi-Annually

Global Id: T0603797967
Action Type: RESPONSE
Date: 10/15/2014
Action: Monitoring Report - Semi-Annually

Global Id: T0603797967
Action Type: REMEDIATION
Date: 11/24/2003
Action: Free Product Removal

ARCO #1597 (Continued) **S102424175**

Global Id: T0603797967
Action Type: ENFORCEMENT
Date: 08/25/2017
Action: Staff Letter

Global Id: T0603797967
Action Type: RESPONSE
Date: 10/15/2008
Action: Monitoring Report - Quarterly

Global Id: T0603797967
Action Type: RESPONSE
Date: 01/15/2009
Action: Monitoring Report - Quarterly

Global Id: T0603797967
Action Type: RESPONSE
Date: 08/26/2005
Action: Soil and Water Investigation Workplan

Global Id: T0603797967
Action Type: RESPONSE
Date: 07/15/2008
Action: Monitoring Report - Quarterly

Global Id: T0603797967
Action Type: RESPONSE
Date: 01/15/2010
Action: Monitoring Report - Semi-Annually

Global Id: T0603797967
Action Type: RESPONSE
Date: 04/15/2014
Action: Monitoring Report - Semi-Annually

Global Id: T0603797967
Action Type: RESPONSE
Date: 01/15/2018
Action: Monitoring Report - Semi-Annually

Global Id: T0603797967
Action Type: ENFORCEMENT
Date: 08/04/2014
Action: Staff Letter

Global Id: T0603797967
Action Type: ENFORCEMENT
Date: 07/18/2017
Action: Health and Safety Code Section 25296.10(c)

Global Id: T0603797967
Action Type: RESPONSE
Date: 07/15/2009
Action: Monitoring Report - Semi-Annually

Global Id: T0603797967
Action Type: RESPONSE

ARCO #1597 (Continued) **S102424175**

Date: 04/15/2010
Action: Monitoring Report - Semi-Annually

Global Id: T0603797967
Action Type: RESPONSE
Date: 04/22/2010
Action: Well Installation Workplan

Global Id: T0603797967
Action Type: ENFORCEMENT
Date: 05/15/2003
Action: Staff Letter

Global Id: T0603797967
Action Type: REMEDIATION
Date: 03/01/2004
Action: Excavation

Global Id: T0603797967
Action Type: RESPONSE
Date: 04/15/2004
Action: Monitoring Report - Quarterly

Global Id: T0603797967
Action Type: RESPONSE
Date: 07/15/2003
Action: Monitoring Report - Quarterly

Global Id: T0603797967
Action Type: RESPONSE
Date: 10/15/2010
Action: Monitoring Report - Semi-Annually

Global Id: T0603797967
Action Type: RESPONSE
Date: 11/04/2014
Action: Soil and Water Investigation Report

Global Id: T0603797967
Action Type: RESPONSE
Date: 03/26/2015
Action: Well Destruction Report

Global Id: T0603797967
Action Type: RESPONSE
Date: 10/15/2016
Action: Monitoring Report - Semi-Annually

Global Id: T0603797967
Action Type: RESPONSE
Date: 04/15/2017
Action: Monitoring Report - Semi-Annually

Global Id: T0603797967
Action Type: RESPONSE
Date: 08/07/2017
Action: CAP/RAP - Final Remediation / Design Plan

ARCO #1597 (Continued) **S102424175**

Global Id: T0603797967
Action Type: REMEDIATION
Date: 03/16/2006
Action: Other (Use Description Field)

Global Id: T0603797967
Action Type: RESPONSE
Date: 05/08/2003
Action: Monitoring Report - Quarterly

Global Id: T0603797967
Action Type: RESPONSE
Date: 07/15/2003
Action: Other Report / Document

Global Id: T0603797967
Action Type: RESPONSE
Date: 07/15/2003
Action: Soil and Water Investigation Report

Global Id: T0603797967
Action Type: RESPONSE
Date: 10/15/2003
Action: Monitoring Report - Quarterly

Global Id: T0603797967
Action Type: RESPONSE
Date: 08/26/2016
Action: Tank Removal Report / UST Sampling Report

Global Id: T0603797967
Action Type: RESPONSE
Date: 01/15/2016
Action: Monitoring Report - Semi-Annually

Global Id: T0603797967
Action Type: RESPONSE
Date: 07/15/2015
Action: Monitoring Report - Semi-Annually

Global Id: T0603797967
Action Type: ENFORCEMENT
Date: 03/17/2014
Action: Staff Letter

Global Id: T0603797967
Action Type: Other
Date: 03/12/2003
Action: Leak Discovery

Global Id: T0603797967
Action Type: RESPONSE
Date: 01/15/2004
Action: Monitoring Report - Quarterly

Global Id: T0603797967
Action Type: RESPONSE

ARCO #1597 (Continued) **S102424175**

Date: 10/15/2004
Action: Monitoring Report - Quarterly

Global Id: T0603797967
Action Type: RESPONSE
Date: 01/15/2005
Action: Monitoring Report - Quarterly

Global Id: T0603797967
Action Type: RESPONSE
Date: 07/15/2004
Action: Monitoring Report - Quarterly

Global Id: T0603797967
Action Type: RESPONSE
Date: 07/15/2011
Action: Monitoring Report - Semi-Annually

Global Id: T0603797967
Action Type: RESPONSE
Date: 08/03/2015
Action: Well Installation Report

Global Id: T0603797967
Action Type: RESPONSE
Date: 04/15/2016
Action: Monitoring Report - Semi-Annually

Global Id: T0603797967
Action Type: RESPONSE
Date: 04/15/2005
Action: Monitoring Report - Quarterly

Global Id: T0603797967
Action Type: RESPONSE
Date: 07/15/2005
Action: Monitoring Report - Quarterly

Global Id: T0603797967
Action Type: RESPONSE
Date: 01/15/2012
Action: Monitoring Report - Semi-Annually

LUST:
Global Id: T0603797967
Status: Open - Case Begin Date
Status Date: 03/12/2003

Global Id: T0603797967
Status: Open - Remediation
Status Date: 03/17/2014

Global Id: T0603797967
Status: Open - Site Assessment
Status Date: 03/12/2003

Global Id: T0603797967

ARCO #1597 (Continued) **S102424175**

Status: Open - Site Assessment
Status Date: 04/28/2009

Lead Agency: LOS ANGELES RWQCB (REGION 4)
Case Type: LUST Cleanup Site
Geo Track: http://geotracker.waterboards.ca.gov/profile_report.asp?global_id=T0603700716
Global Id: T0603700716
Latitude: 34.0836009
Longitude: -118.260136
Status: Completed - Case Closed
Status Date: 11/19/1996
Case Worker: YR
RB Case Number: 900260125
Local Agency: LOS ANGELES, CITY OF
File Location: Not reported
Local Case Number: Not reported
Potential Media Affect: Aquifer used for drinking water supply
Potential Contaminants of Concern: Gasoline
Site History: Not reported

LUST:
Global Id: T0603700716
Contact Type: Local Agency Caseworker
Contact Name: ELOY LUNA
Organization Name: LOS ANGELES, CITY OF
Address: 200 North Main Street, Suite 1780
City: LOS ANGELES
Email: eloy.luna@lacity.org
Phone Number: Not reported

Global Id: T0603700716
Contact Type: Regional Board Caseworker
Contact Name: YUE RONG
Organization Name: LOS ANGELES RWQCB (REGION 4)
Address: 320 W. 4TH ST., SUITE 200
City: Los Angeles
Email: yrong@waterboards.ca.gov
Phone Number: Not reported

LUST:
Global Id: T0603700716
Action Type: Other
Date: 12/04/1992
Action: Leak Reported

LUST:
Global Id: T0603700716
Status: Completed - Case Closed
Status Date: 11/19/1996

Global Id: T0603700716
Status: Open - Case Begin Date
Status Date: 12/04/1992

Global Id: T0603700716
Status: Open - Site Assessment

ARCO #1597 (Continued) **S102424175**

Status Date: 12/04/1992

LUST REG 4:

Region:	4	
Regional Board:	04	
County:	Los Angeles	
Facility Id:	900260125	
Status:	Case Closed	
Substance:	Gasoline	
Substance Quantity:	Not reported	
Local Case No:	Not reported	
Case Type:	Groundwater	
Abatement Method Used at the Site:		Not reported
Global ID:	T0603700716	
W Global ID:	W0603700547	
Staff:	UNK	
Local Agency:	19050	
Cross Street:	BERKELEY	
Enforcement Type:	Not reported	
Date Leak Discovered:	Not reported	
Date Leak First Reported:		12/4/1992
Date Leak Record Entered:	11/25/1992	
Date Confirmation Began:	Not reported	
Date Leak Stopped:	Not reported	
Date Case Last Changed on Database:		1/31/1997
Date the Case was Closed:		11/19/1996
How Leak Discovered:	Not reported	
How Leak Stopped:	Not reported	
Cause of Leak:	UNK	
Leak Source:	UNK	
Operator:	OLD CASE #120992-01	
Water System:	FIRSTONE SCOUT RESRVTN (BOY SCOUT COUN)	
Well Name:	Not reported	
Approx. Dist To Production Well (ft):		3532.516410481980346613740521 7
Source of Cleanup Funding:		UNK
Preliminary Site Assessment Workplan Submitted:		Not reported
Preliminary Site Assessment Began:		12/4/1992
Pollution Characterization Began:		Not reported
Remediation Plan Submitted:		Not reported
Remedial Action Underway:		Not reported
Post Remedial Action Monitoring Began:		Not reported
Enforcement Action Date:		Not reported
Historical Max MTBE Date:		1/1/1965
Hist Max MTBE Conc in Groundwater:		33000
Hist Max MTBE Conc in Soil:		Not reported
Significant Interim Remedial Action Taken:		Not reported
GW Qualifier:	Not reported	
Soil Qualifier:	Not reported	
Organization:	Not reported	
Owner Contact:	Not reported	
Responsible Party:	ARCO PRODUCTS CO	
RP Address:	P.O. BOX 5077, BUENA PARK, CA 90622-5077	
Program:	LUST	
Lat/Long:	34.0855164 / -1	
Local Agency Staff:	PEJ	
Beneficial Use:	Not reported	

ARCO #1597 (Continued) **S102424175**

Priority:	Not reported
Cleanup Fund Id:	Not reported
Suspended:	Not reported
Assigned Name:	1900547-001GEN
Summary:	10/01/96 QUARTERLY UPDATE REPORT 96' 10/07/96 WORK PLAN FOR SVE PILOT TEST 01/31/97 4TH QUARTERLY REPORT MTBE DATA INCLUDED
Region:	4
Regional Board:	04
County:	Los Angeles
Facility Id:	900260125A
Status:	Pollution Characterization
Substance:	Gasoline
Substance Quantity:	Not reported
Local Case No:	Not reported
Case Type:	Groundwater
Abatement Method Used at the Site:	Not reported
Global ID:	T0603797967
W Global ID:	Not reported
Staff:	RVJ
Local Agency:	19050
Cross Street:	BERKELEY/GLENDALE BLVD
Enforcement Type:	SEL
Date Leak Discovered:	3/12/2003
Date Leak First Reported:	3/12/2003
Date Leak Record Entered:	Not reported
Date Confirmation Began:	Not reported
Date Leak Stopped:	Not reported
Date Case Last Changed on Database:	Not reported
Date the Case was Closed:	Not reported
How Leak Discovered:	OM
How Leak Stopped:	Other Means
Cause of Leak:	Spill
Leak Source:	Other Source
Operator:	Not reported
Water System:	Not reported
Well Name:	Not reported
Approx. Dist To Production Well (ft):	Not reported
Source of Cleanup Funding:	Other Source
Preliminary Site Assessment Workplan Submitted:	Not reported
Preliminary Site Assessment Began:	Not reported
Pollution Characterization Began:	3/12/2003
Remediation Plan Submitted:	Not reported
Remedial Action Underway:	Not reported
Post Remedial Action Monitoring Began:	Not reported
Enforcement Action Date:	Not reported
Historical Max MTBE Date:	9/3/2003
Hist Max MTBE Conc in Groundwater:	36000
Hist Max MTBE Conc in Soil:	42
Significant Interim Remedial Action Taken:	Not reported
GW Qualifier:	=
Soil Qualifier:	=
Organization:	Not reported
Owner Contact:	Not reported
Responsible Party:	TERESA SANTANA
RP Address:	FOUR CENTERPOINTE DR., LPR4-460

ARCO #1597 (Continued) **S102424175**

Program:	LUST
Lat/Long:	0 / 0
Local Agency Staff:	Not reported
Beneficial Use:	Not reported
Priority:	Not reported
Cleanup Fund Id:	Not reported
Suspended:	Not reported
Assigned Name:	Not reported
Summary:	Not reported

CHMIRS:

OES Incident Number:	1-4389
OES notification:	07/31/2001
OES Date:	Not reported
OES Time:	Not reported
Date Completed:	**Not reported**
Property Use:	Not reported
Agency Id Number:	Not reported
Agency Incident Number:	Not reported
Time Notified:	Not reported
Time Completed:	Not reported
Surrounding Area:	Not reported
Estimated Temperature:	Not reported
Property Management:	Not reported
More Than Two Substances Involved?:	Not reported
Resp Agncy Personel # Of Decontaminated:	Not reported
Responding Agency Personel # Of Injuries:	Not reported
Responding Agency Personel # Of Fatalities:	Not reported
Others Number Of Decontaminated:	Not reported
Others Number Of Injuries:	Not reported
Others Number Of Fatalities:	Not reported
Vehicle Make/year:	Not reported
Vehicle License Number:	Not reported
Vehicle State:	Not reported
Vehicle Id Number:	Not reported
CA DOT PUC/ICC Number:	Not reported
Company Name:	Not reported
Reporting Officer Name/ID:	Not reported
Report Date:	Not reported
Facility Telephone:	Not reported
Waterway Involved:	No
Waterway:	Not reported
Spill Site:	Not reported
Cleanup By:	Contractor
Containment:	Not reported
What Happened:	Not reported
Type:	Not reported
Measure:	Not reported
Other:	Not reported
Date/Time:	Not reported
Year:	2001
Agency:	Atlantic Richfield Co
Incident Date:	5/3/200112:00:00 AM
Admin Agency:	Los Angeles City Fire Department
Amount:	Not reported
Contained:	Yes
Site Type:	Service Station

ARCO #1597 (Continued) **S102424175**

E Date:	Not reported
Substance:	Gasoline
Unknown:	Unknown
Substance #2:	Not reported
Substance #3:	Not reported
Evacuations:	0
Number of Injuries:	0
Number of Fatalities:	0
#1 Pipeline:	Not reported
#2 Pipeline:	Not reported
#3 Pipeline:	Not reported
#1 Vessel >= 300 Tons:	Not reported
#2 Vessel >= 300 Tons:	Not reported
#3 Vessel >= 300 Tons:	Not reported
Evacs:	Not reported
Injuries:	Not reported
Fatals:	Not reported
Comments:	Not reported
Description:	Contaminate was discovered in laboratory samples

ENF:

Region:	4
Facility Id:	805179
Agency Name:	Andeavor
Place Type:	Service/Commercial
Place Subtype:	Gasoline Service Station
Facility Type:	Industrial
Agency Type:	Privately-Owned Business
# Of Agencies:	1
Place Latitude:	34.0836
Place Longitude:	-118.26013
SIC Code 1:	5541
SIC Desc 1:	Gasoline Service Stations
SIC Code 2:	Not reported
SIC Desc 2:	Not reported
SIC Code 3:	Not reported
SIC Desc 3:	Not reported
NAICS Code 1:	Not reported
NAICS Desc 1:	Not reported
NAICS Code 2:	Not reported
NAICS Desc 2:	Not reported
NAICS Code 3:	Not reported
NAICS Desc 3:	Not reported
# Of Places:	1
Source Of Facility:	Reg Meas
Design Flow:	Not reported
Threat To Water Quality:	3
Complexity:	A
Pretreatment:	X - Facility is not a POTW
Facility Waste Type:	Contaminated ground water
Facility Waste Type 2:	Not reported
Facility Waste Type 3:	Not reported
Facility Waste Type 4:	Not reported
Program:	WDRNONMUNIPRCS
Program Category1:	WDR
Program Category2:	WDR
# Of Programs:	1

ARCO #1597 (Continued) **S102424175**

WDID:	4B198600252
Reg Measure Id:	395566
Reg Measure Type:	Enrollee - WDR
Region:	4
Order #:	R4-2007-0019
Npdes# CA#:	Not reported
Major-Minor:	Not reported
Npdes Type:	Not reported
Reclamation:	N - No
Dredge Fill Fee:	Not reported
301H:	Not reported
Application Fee Amt Received:	8199
Status:	Historical
Status Date:	07/10/2018
Effective Date:	05/14/2014
Expiration/Review Date:	05/14/2024
Termination Date:	07/09/2018
WDR Review - Amend:	Not reported
WDR Review - Revise/Renew:	Not reported
WDR Review - Rescind:	Not reported
WDR Review - No Action Required:	Not reported
WDR Review - Pending:	Not reported
WDR Review - Planned:	Not reported
Status Enrollee:	N
Individual/General:	I
Fee Code:	58 - Non15 Based on (TTWQ)/CPLX)
Direction/Voice:	Passive
Enforcement Id(EID):	397817
Region:	4
Order / Resolution Number:	NOV
Enforcement Action Type:	Notice of Violation
Effective Date:	08/15/2014
Adoption/Issuance Date:	08/15/2014
Achieve Date:	Not reported
Termination Date:	Not reported
ACL Issuance Date:	Not reported
EPL Issuance Date:	Not reported
Status:	Active
Title:	NOV 08/15/2014 for Andeavor
Description:	NOV issued for Failure to Submit Monitoring Report
Program:	WDRNONMUNIPRCS
Latest Milestone Completion Date:	Not reported
# Of Programs1:	1
Total Assessment Amount:	0
Initial Assessed Amount:	0
Liability $ Amount:	0
Project $ Amount:	0
Liability $ Paid:	0
Project $ Completed:	0
Total $ Paid/Completed Amount:	0

HIST CORTESE:

Region:	CORTESE
Facility County Code:	19
Reg By:	LTNKA
Reg Id:	900260125

ARCO #1597 (Continued) **S102424175**

WDR:
Global ID: WDR100016904
Status: HISTORICAL - WDR

CIWQS:
Agency: Andeavor
Agency Address: 6 Centerpointe Drive 5co28, La Palma, CA 90623
Place/Project Type: Gasoline Service Station
SIC/NAICS: 5541
Region: 4
Program: WDRNONMUNIPRCS
Regulatory Measure Status: Historical
Regulatory Measure Type: Enrollee - WDR
Order Number: R4-2007-0019
WDID: 4B198600252
NPDES Number: Not reported
Adoption Date: Not reported
Effective Date: 05/14/2014
Termination Date: 07/09/2018
Expiration/Review Date: 05/14/2024
Design Flow: Not reported
Major/Minor: Not reported
Complexity: A
TTWQ: 3
Enforcement Actions within 5 years: 1
Violations within 5 years: 1
Latitude: 34.0836
Longitude: -118.26013

N87 **FORMER CHEVRON STATION** **CPS-SLIC** **S106483400**
ESE **1508-1522 SUNSET BOULEVARD** **N/A**
1/4-1/2 **LOS ANGELES, CA**
0.357 mi.
1886 ft. **Site 3 of 3 in cluster N**

Relative: Higher
Actual: 419 ft.

CPS-SLIC:
Region: STATE
Facility Status: Completed - Case Closed
Status Date: 12/02/1998
Global Id: SL0002045000
Lead Agency: LOS ANGELES RWQCB (REGION 4)
Lead Agency Case Number: Not reported
Latitude: 34.0760906
Longitude: -118.2558618
Case Type: Cleanup Program Site
Case Worker: ACJ
Local Agency: Not reported
RB Case Number: Not reported
File Location: Not reported
Potential Media Affected: Not reported
Potential Contaminants of Concern: Not reported
Site History: Not reported

Click here to access the California GeoTracker records for this facility:

88
ENE
1/4-1/2
0.398 mi.
2102 ft.

COURIER EXPRESS INC
1533 ECHO PARK AVE
LOS ANGELES, CA 90026

LUST
SWEEPS UST
CA FID UST
HIST CORTESE

S101587668
N/A

Relative:
Higher

Actual:
429 ft.

LUST:

Lead Agency:	LOS ANGELES RWQCB (REGION 4)
Case Type:	LUST Cleanup Site
Geo Track:	http://geotracker.waterboards.ca.gov/profile_report.asp?global_id=T0603700712
Global Id:	T0603700712
Latitude:	34.0809809
Longitude:	-118.2547406
Status:	Completed - Case Closed
Status Date:	11/22/1996
Case Worker:	YR
RB Case Number:	900260089
Local Agency:	LOS ANGELES, CITY OF
File Location:	Not reported
Local Case Number:	Not reported
Potential Media Affect:	Aquifer used for drinking water supply
Potential Contaminants of Concern:	Gasoline
Site History:	Not reported

LUST:

Global Id:	T0603700712
Contact Type:	Local Agency Caseworker
Contact Name:	ELOY LUNA
Organization Name:	LOS ANGELES, CITY OF
Address:	200 North Main Street, Suite 1780
City:	LOS ANGELES
Email:	eloy.luna@lacity.org
Phone Number:	Not reported

Global Id:	T0603700712
Contact Type:	Regional Board Caseworker
Contact Name:	YUE RONG
Organization Name:	LOS ANGELES RWQCB (REGION 4)
Address:	320 W. 4TH ST., SUITE 200
City:	Los Angeles
Email:	yrong@waterboards.ca.gov
Phone Number:	Not reported

LUST:

Global Id:	T0603700712
Action Type:	Other
Date:	10/27/1994
Action:	Leak Reported

Global Id:	T0603700712
Action Type:	Other
Date:	10/27/1994
Action:	Leak Discovery

LUST:

Global Id:	T0603700712
Status:	Completed - Case Closed
Status Date:	11/22/1996

COURIER EXPRESS INC (Continued) **S101587668**

Global Id: T0603700712
Status: Open - Case Begin Date
Status Date: 10/27/1994

Global Id: T0603700712
Status: Open - Site Assessment
Status Date: 09/20/1995

LUST REG 4:
Region: 4
Regional Board: 04
County: Los Angeles
Facility Id: 900260089
Status: Case Closed
Substance: Gasoline
Substance Quantity: Not reported
Local Case No: Not reported
Case Type: Groundwater
Abatement Method Used at the Site: Not reported
Global ID: T0603700712
W Global ID: W0603700547
Staff: UNK
Local Agency: 19050
Cross Street: GRAFTON ST
Enforcement Type: Not reported
Date Leak Discovered: 10/27/1994
Date Leak First Reported: 10/27/1994
Date Leak Record Entered: 11/15/1995
Date Confirmation Began: Not reported
Date Leak Stopped: Not reported
Date Case Last Changed on Database: 12/31/1996
Date the Case was Closed: 11/22/1996
How Leak Discovered: Tank Closure
How Leak Stopped: Not reported
Cause of Leak: Not reported
Leak Source: Not reported
Operator: DICK WILLIAMS
Water System: FIRSTONE SCOUT RESRVTN (BOY SCOUT COUN)
Well Name: Not reported
Approx. Dist To Production Well (ft): 3632.786062827197957004640979 1
Source of Cleanup Funding: Not reported
Preliminary Site Assessment Workplan Submitted: 9/20/1995
Preliminary Site Assessment Began: Not reported
Pollution Characterization Began: Not reported
Remediation Plan Submitted: Not reported
Remedial Action Underway: Not reported
Post Remedial Action Monitoring Began: Not reported
Enforcement Action Date: Not reported
Historical Max MTBE Date: Not reported
Hist Max MTBE Conc in Groundwater: Not reported
Hist Max MTBE Conc in Soil: Not reported
Significant Interim Remedial Action Taken: Not reported
GW Qualifier: Not reported
Soil Qualifier: Not reported
Organization: Not reported
Owner Contact: Not reported

COURIER EXPRESS INC (Continued) **S101587668**

Responsible Party:	COURIER EXPRESS	
RP Address:	1250 SUNSET BLVD, LOS ANGELES CA 90026	
Program:	LUST	
Lat/Long:	34.0807947 / -1	
Local Agency Staff:	PEJ	
Beneficial Use:	Not reported	
Priority:	Not reported	
Cleanup Fund Id:	Not reported	
Suspended:	Not reported	
Assigned Name:	1900547-001GEN	
Summary:	GRNDWTR 2.23PPM TPH; 56PPB BENZENE WELL ABANDONMENT REPORT	12/31/96 -

SWEEPS UST:

Status:	Active
Comp Number:	4733
Number:	9
Board Of Equalization:	Not reported
Referral Date:	12-29-92
Action Date:	12-29-92
Created Date:	02-29-88
Owner Tank Id:	Not reported
SWRCB Tank Id:	Not reported
Tank Status:	Not reported
Capacity:	Not reported
Active Date:	Not reported
Tank Use:	Not reported
STG:	Not reported
Content:	Not reported
Number Of Tanks:	Not reported

CA FID UST:

Facility ID:	19055872
Regulated By:	UTNKA
Regulated ID:	Not reported
Cortese Code:	Not reported
SIC Code:	Not reported
Facility Phone:	2130000000
Mail To:	Not reported
Mailing Address:	1533 ECHO PARK AVE
Mailing Address 2:	Not reported
Mailing City,St,Zip:	LOS ANGELES 900260000
Contact:	Not reported
Contact Phone:	Not reported
DUNs Number:	Not reported
NPDES Number:	Not reported
EPA ID:	Not reported
Comments:	Not reported
Status:	Active

HIST CORTESE:

Region:	CORTESE
Facility County Code:	19
Reg By:	LTNKA
Reg Id:	900260089

89
WNW
1/4-1/2
0.438 mi.
2314 ft.

FLORES RECYCLING
2517 W SUNSET BLVD
LOS ANGELES, CA 90026

SWRCY **S107137019**
N/A

Relative:
Lower

Actual:
386 ft.

SWRCY:

Reg Id:	19339
Cert Id:	RC10405
Mailing Address:	1234 N Edgemont St #113
Mailing City:	Los Angeles
Mailing State:	CA
Mailing Zip Code:	90029
Website:	Not reported
Email:	Not reported
Phone Number:	(213) 413-8535
Rural:	N
Operation Begin Date:	06/03/2000
Aluminium:	Y
Glass:	Y
Plastic:	Y
Bimetal:	Y
Hours of Operation:	Mon - Sat 8:00 am - 5:00 pm; Sun Closed
Organization ID:	19339
Organization Name:	Flores Recycling

90
West
1/4-1/2
0.445 mi.
2347 ft.

DELANO PARK
1511 ERWIN STREET
LOS ANGELES, CA 90026

US BROWNFIELDS FINDS **1016351148**
N/A

Relative:
Lower

Actual:
403 ft.

US BROWNFIELDS:

Property Name:	DELANO PARK
Recipient Name:	Los Angeles, City of
Grant Type:	Assessment
Property Number:	Not reported
Parcel size:	Not reported
Latitude:	34.077145
Longitude:	-118.269737
HCM Label:	Not reported
Map Scale:	Not reported
Point of Reference:	Not reported
Highlights:	Not reported
Datum:	Not reported
Acres Property ID:	11456
IC Data Access:	Not reported
Start Date:	12/31/2002 00:00:00
Redev Completition Date:	Not reported
Completed Date:	12/31/2002 00:00:00
Acres Cleaned Up:	Not reported
Cleanup Funding:	Not reported
Cleanup Funding Source:	Not reported
Assessment Funding:	Not reported
Assessment Funding Source:	Not reported
Redevelopment Funding:	Not reported
Redev. Funding Source:	Not reported
Redev. Funding Entity Name:	Not reported
Redevelopment Start Date:	12/31/2002 00:00:00
Assessment Funding Entity:	Not reported

DELANO PARK (Continued) **1016351148**

Cleanup Funding Entity:	Not reported
Grant Type:	N/A
Accomplishment Type:	Phase I Environmental Assessment
Accomplishment Count:	0
Cooperative Agreement Number:	98912501
Start Date:	12/31/2002 00:00:00
Ownership Entity:	Not reported
Completion Date:	12/31/2002 00:00:00
Current Owner:	Not reported
Did Owner Change:	Not reported
Cleanup Required:	Y
Video Available:	Not reported
Photo Available:	Not reported
Institutional Controls Required:	Not reported
IC Category Proprietary Controls:	Not reported
IC Cat. Info. Devices:	Not reported
IC Cat. Gov. Controls:	Not reported
IC Cat. Enforcement Permit Tools:	Not reported
IC in place date:	Not reported
IC in place:	U
State/tribal program date:	Not reported
State/tribal program ID:	Not reported
State/tribal NFA date:	Not reported
Air contaminated:	Not reported
Air cleaned:	Not reported
Asbestos found:	Not reported
Asbestos cleaned:	Not reported
Controled substance found:	Not reported
Controled substance cleaned:	Not reported
Drinking water affected:	Not reported
Drinking water cleaned:	Not reported
Groundwater affected:	Not reported
Groundwater cleaned:	Not reported
Lead contaminant found:	Not reported
Lead cleaned up:	Not reported
No media affected:	Not reported
Unknown media affected:	Not reported
Other cleaned up:	Not reported
Other metals found:	Not reported
Other metals cleaned:	Not reported
Other contaminants found:	Not reported
Other contams found description:	Not reported
PAHs found:	Not reported
PAHs cleaned up:	Not reported
PCBs found:	Not reported
PCBs cleaned up:	Not reported
Petro products found:	Not reported
Petro products cleaned:	Not reported
Sediments found:	Not reported
Sediments cleaned:	Not reported
Soil affected:	Not reported
Soil cleaned up:	Not reported
Surface water cleaned:	Not reported
VOCs found:	Not reported
VOCs cleaned:	Not reported
Cleanup other description:	Not reported
Num. of cleanup and re-dev. jobs:	Not reported

DELANO PARK (Continued) **1016351148**

Past use greenspace acreage:	Not reported
Past use residential acreage:	Not reported
Surface Water:	Not reported
Past use commercial acreage:	Not reported
Past use industrial acreage:	Not reported
Future use greenspace acreage:	Not reported
Future use residential acreage:	Not reported
Future use commercial acreage:	Not reported
Future use industrial acreage:	Not reported
Greenspace acreage and type:	Not reported
Superfund Fed. landowner flag:	Not reported
Arsenic cleaned up:	Not reported
Cadmium cleaned up:	Not reported
Chromium cleaned up:	Not reported
Copper cleaned up:	Not reported
Iron cleaned up:	Not reported
mercury cleaned up:	Not reported
Nickel Cleaned Up:	Not reported
No clean up:	Not reported
Pesticides cleaned up:	Not reported
Selenium cleaned up:	Not reported
SVOCs cleaned up:	Not reported
Unknown clean up:	Not reported
Arsenic contaminant found:	Not reported
Cadmium contaminant found:	Not reported
Chromium contaminant found:	Not reported
Copper contaminant found:	Not reported
Iron contaminant found:	Not reported
Mercury contaminant found:	Not reported
Nickel contaminant found:	Not reported
No contaminant found:	Not reported
Pesticides contaminant found:	Not reported
Selenium contaminant found:	Not reported
SVOCs contaminant found:	Not reported
Unknown contaminant found:	Not reported
Future Use: Multistory	Not reported
Media affected Bluiding Material:	Not reported
Media affected indoor air:	Not reported
Building material media cleaned up:	Not reported
Indoor air media cleaned up:	Not reported
Unknown media cleaned up:	Not reported
Past Use: Multistory	Not reported
Property Description:	Not reported
Below Poverty Number:	4037
Below Poverty Percent:	23.0%
Meidan Income:	9311
Meidan Income Number:	8549
Meidan Income Percent:	48.7%
Vacant Housing Number:	356
Vacant Housing Percent:	5.5%
Unemployed Number:	1366
Unemployed Percent:	7.8%

FINDS:

Registry ID: 110039532388

DELANO PARK (Continued) **1016351148**

Environmental Interest/Information System
US EPA Assessment, Cleanup and Redevelopment Exchange System (ACRES)
is an federal online database for Brownfields Grantees to
electronically submit data directly to EPA.

Click this hyperlink while viewing on your computer to access
additional FINDS: detail in the EDR Site Report.

O91 **ARCO #81460** **HIST CORTESE** **S104568878**
ESE **1467 SUNSET** **N/A**
1/4-1/2 **LOS ANGELES, CA**
0.451 mi.
2381 ft. **Site 1 of 2 in cluster O**

Relative:
Higher

Actual:
433 ft.

HIST CORTESE:
Region: CORTESE
Facility County Code: 19
Reg By: LTNKA
Reg Id: 900260307

O92 **ARCO #81460** **LUST** **S104406287**
ESE **1467 SUNSET BLVD W** **N/A**
1/4-1/2 **LOS ANGELES, CA 90026**
0.451 mi.
2381 ft. **Site 2 of 2 in cluster O**

Relative:
Higher

Actual:
433 ft.

LUST:
Lead Agency: LOS ANGELES RWQCB (REGION 4)
Case Type: LUST Cleanup Site
Geo Track: http://geotracker.waterboards.ca.gov/profile_report.asp?global_id=T0603700732
Global Id: T0603700732
Latitude: 34.0753589
Longitude: -118.2539346
Status: Completed - Case Closed
Status Date: 12/19/2002
Case Worker: JW
RB Case Number: 900260307
Local Agency: LOS ANGELES, CITY OF
File Location: Not reported
Local Case Number: Not reported
Potential Media Affect: Aquifer used for drinking water supply
Potential Contaminants of Concern: Gasoline
Site History: Not reported

LUST:
Global Id: T0603700732
Contact Type: Local Agency Caseworker
Contact Name: ELOY LUNA
Organization Name: LOS ANGELES, CITY OF
Address: 200 North Main Street, Suite 1780
City: LOS ANGELES
Email: eloy.luna@lacity.org
Phone Number: Not reported

Global Id: T0603700732
Contact Type: Regional Board Caseworker

ARCO #81460 (Continued) **S104406287**

Contact Name: JIMMIE WOO
Organization Name: LOS ANGELES RWQCB (REGION 4)
Address: 320 WEST 4TH STREET, SUITE 200
City: LOS ANGELES
Email: jwoo@waterboards.ca.gov
Phone Number: 2135766600

LUST:

Global Id: T0603700732
Action Type: Other
Date: 02/25/2000
Action: Leak Reported

Global Id: T0603700732
Action Type: ENFORCEMENT
Date: 08/08/2000
Action: Staff Letter

Global Id: T0603700732
Action Type: ENFORCEMENT
Date: 12/19/2002
Action: Closure/No Further Action Letter

Global Id: T0603700732
Action Type: ENFORCEMENT
Date: 06/27/2002
Action: Staff Letter

Global Id: T0603700732
Action Type: RESPONSE
Date: 04/15/2002
Action: Monitoring Report - Quarterly

Global Id: T0603700732
Action Type: RESPONSE
Date: 07/15/2002
Action: Monitoring Report - Quarterly

Global Id: T0603700732
Action Type: RESPONSE
Date: 07/31/2002
Action: Other Report / Document

Global Id: T0603700732
Action Type: RESPONSE
Date: 10/28/2002
Action: Monitoring Report - Quarterly

Global Id: T0603700732
Action Type: RESPONSE
Date: 10/28/2002
Action: Request for Closure

Global Id: T0603700732
Action Type: RESPONSE
Date: 01/15/2003
Action: Monitoring Report - Quarterly

ARCO #81460 (Continued) **S104406287**

Global Id: T0603700732
Action Type: Other
Date: 02/25/1999
Action: Leak Discovery

LUST:
Global Id: T0603700732
Status: Completed - Case Closed
Status Date: 12/19/2002

Global Id: T0603700732
Status: Open - Case Begin Date
Status Date: 02/12/1999

Global Id: T0603700732
Status: Open - Site Assessment
Status Date: 02/12/1999

Global Id: T0603700732
Status: Open - Site Assessment
Status Date: 04/13/2000

Global Id: T0603700732
Status: Open - Site Assessment
Status Date: 08/08/2000

Global Id: T0603700732
Status: Open - Verification Monitoring
Status Date: 02/25/2000

LUST REG 4:
Region: 4
Regional Board: 04
County: Los Angeles
Facility Id: 900260307
Status: Case Closed
Substance: Gasoline
Substance Quantity: Not reported
Local Case No: Not reported
Case Type: Groundwater
Abatement Method Used at the Site: Not reported
Global ID: T0603700732
W Global ID: W0603700547
Staff: JW
Local Agency: 19050
Cross Street: PORTIA
Enforcement Type: CLOS
Date Leak Discovered: 2/25/1999
Date Leak First Reported: 2/25/2000
Date Leak Record Entered: Not reported
Date Confirmation Began: Not reported
Date Leak Stopped: Not reported
Date Case Last Changed on Database: 7/15/2002
Date the Case was Closed: 12/19/2002
How Leak Discovered: Repair Tank

ARCO #81460 (Continued) **S104406287**

How Leak Stopped:	Not reported
Cause of Leak:	UNK
Leak Source:	Tank
Operator:	SAED SHEHEED
Water System:	FIRSTONE SCOUT RESRVTN (BOY SCOUT COUN)
Well Name:	Not reported
Approx. Dist To Production Well (ft):	3759.3596240078351590476773872
Source of Cleanup Funding:	Tank
Preliminary Site Assessment Workplan Submitted:	2/12/1999
Preliminary Site Assessment Began:	4/13/2000
Pollution Characterization Began:	8/8/2000
Remediation Plan Submitted:	Not reported
Remedial Action Underway:	Not reported
Post Remedial Action Monitoring Began:	2/25/2000
Enforcement Action Date:	Not reported
Historical Max MTBE Date:	1/1/1965
Hist Max MTBE Conc in Groundwater:	40900
Hist Max MTBE Conc in Soil:	1180
Significant Interim Remedial Action Taken:	Not reported
GW Qualifier:	Not reported
Soil Qualifier:	Not reported
Organization:	Not reported
Owner Contact:	Not reported
Responsible Party:	LESLIE WOHL
RP Address:	P.O. BOX 5165
Program:	LUST
Lat/Long:	34.0753589 / -1
Local Agency Staff:	PEJ
Beneficial Use:	Not reported
Priority:	Not reported
Cleanup Fund Id:	Not reported
Suspended:	Not reported
Assigned Name:	1900547-001GEN
Summary:	REQUEST AN URF FROM LA CITY FD. (RECEIVED REFERRED LTR. PRIOR 1/6/2000 FROM LA CITY FD); REC'D. URF 3/13/00

93
ENE
1/4-1/2
0.456 mi.
2408 ft.

MAGIC GAS & AUTO SERVICE
1600 ECHO PARK AVE N
LOS ANGELES, CA 90026

LUST **S103945761**
ENF **N/A**
HIST CORTESE
CIWQS

Relative:
Higher

Actual:
435 ft.

LUST:

Lead Agency:	LOS ANGELES RWQCB (REGION 4)
Case Type:	LUST Cleanup Site
Geo Track:	http://geotracker.waterboards.ca.gov/profile_report.asp?global_id=T0603700729
Global Id:	T0603700729
Latitude:	34.0813756
Longitude:	-118.2544327
Status:	Completed - Case Closed
Status Date:	11/22/2010
Case Worker:	MT
RB Case Number:	900260261
Local Agency:	LOS ANGELES, CITY OF
File Location:	Regional Board
Local Case Number:	Not reported
Potential Media Affect:	Aquifer used for drinking water supply
Potential Contaminants of Concern:	Other Solvent or Non-Petroleum Hydrocarbon

MAGIC GAS & AUTO SERVICE (Continued) **S103945761**

Site History: Not reported

LUST:
Global Id: T0603700729
Contact Type: Local Agency Caseworker
Contact Name: ELOY LUNA
Organization Name: LOS ANGELES, CITY OF
Address: 200 North Main Street, Suite 1780
City: LOS ANGELES
Email: eloy.luna@lacity.org
Phone Number: Not reported

Global Id: T0603700729
Contact Type: Regional Board Caseworker
Contact Name: MARYAM TAIDY
Organization Name: LOS ANGELES RWQCB (REGION 4)
Address: 320 W. 4TH ST., SUITE 200
City: LOS ANGELES
Email: mtaidy@waterboards.ca.gov
Phone Number: 2135766741

LUST:
Global Id: T0603700729
Action Type: Other
Date: 10/01/1998
Action: Leak Reported

Global Id: T0603700729
Action Type: RESPONSE
Date: 10/15/2005
Action: Monitoring Report - Quarterly

Global Id: T0603700729
Action Type: RESPONSE
Date: 07/31/2006
Action: Well Installation Report

Global Id: T0603700729
Action Type: RESPONSE
Date: 07/15/2006
Action: Monitoring Report - Quarterly

Global Id: T0603700729
Action Type: RESPONSE
Date: 01/15/2006
Action: Monitoring Report - Quarterly

Global Id: T0603700729
Action Type: RESPONSE
Date: 10/15/2006
Action: Monitoring Report - Quarterly

Global Id: T0603700729
Action Type: RESPONSE
Date: 01/15/2007
Action: Monitoring Report - Quarterly

MAGIC GAS & AUTO SERVICE (Continued) **S103945761**

Global Id: T0603700729
Action Type: RESPONSE
Date: 07/15/2007
Action: Monitoring Report - Quarterly

Global Id: T0603700729
Action Type: RESPONSE
Date: 02/20/2007
Action: Interim Remedial Action Plan

Global Id: T0603700729
Action Type: RESPONSE
Date: 04/15/2007
Action: Monitoring Report - Quarterly

Global Id: T0603700729
Action Type: ENFORCEMENT
Date: 09/15/2000
Action: 13267 Requirement

Global Id: T0603700729
Action Type: ENFORCEMENT
Date: 06/15/2009
Action: Staff Letter

Global Id: T0603700729
Action Type: RESPONSE
Date: 01/15/2009
Action: Monitoring Report - Quarterly

Global Id: T0603700729
Action Type: RESPONSE
Date: 11/04/2008
Action: Soil and Water Investigation Workplan

Global Id: T0603700729
Action Type: RESPONSE
Date: 10/15/2008
Action: Monitoring Report - Quarterly

Global Id: T0603700729
Action Type: RESPONSE
Date: 02/10/2009
Action: Soil and Water Investigation Report

Global Id: T0603700729
Action Type: REMEDIATION
Date: 04/03/2006
Action: In Situ Physical/Chemical Treatment (other than SVE)

Global Id: T0603700729
Action Type: ENFORCEMENT
Date: 03/17/2010
Action: Staff Letter

Global Id: T0603700729
Action Type: ENFORCEMENT

MAGIC GAS & AUTO SERVICE (Continued) **S103945761**

Date: 11/22/2010
Action: Closure/No Further Action Letter

Global Id: T0603700729
Action Type: RESPONSE
Date: 01/15/2010
Action: Monitoring Report - Semi-Annually

Global Id: T0603700729
Action Type: RESPONSE
Date: 04/15/2009
Action: Monitoring Report - Quarterly

Global Id: T0603700729
Action Type: REMEDIATION
Date: 04/03/2006
Action: In Situ Physical/Chemical Treatment (other than SVE)

Global Id: T0603700729
Action Type: RESPONSE
Date: 11/19/2002
Action: Monitoring Report - Quarterly

Global Id: T0603700729
Action Type: RESPONSE
Date: 01/15/2004
Action: Monitoring Report - Quarterly

Global Id: T0603700729
Action Type: RESPONSE
Date: 10/15/2004
Action: Monitoring Report - Quarterly

Global Id: T0603700729
Action Type: RESPONSE
Date: 07/15/2004
Action: Monitoring Report - Quarterly

Global Id: T0603700729
Action Type: RESPONSE
Date: 07/15/2003
Action: Monitoring Report - Quarterly

Global Id: T0603700729
Action Type: RESPONSE
Date: 04/15/2003
Action: Monitoring Report - Quarterly

Global Id: T0603700729
Action Type: Other
Date: 10/01/1998
Action: Leak Discovery

Global Id: T0603700729
Action Type: RESPONSE
Date: 10/15/2003
Action: Monitoring Report - Quarterly

MAGIC GAS & AUTO SERVICE (Continued) **S103945761**

Global Id: T0603700729
Action Type: RESPONSE
Date: 04/15/2005
Action: Monitoring Report - Quarterly

Global Id: T0603700729
Action Type: RESPONSE
Date: 09/02/2004
Action: Interim Remedial Action Plan

Global Id: T0603700729
Action Type: Other
Date: 10/01/1998
Action: Leak Stopped

Global Id: T0603700729
Action Type: RESPONSE
Date: 01/15/2005
Action: Monitoring Report - Quarterly

Global Id: T0603700729
Action Type: RESPONSE
Date: 04/15/2006
Action: Monitoring Report - Quarterly

Global Id: T0603700729
Action Type: RESPONSE
Date: 07/15/2005
Action: Monitoring Report - Quarterly

LUST:
Global Id: T0603700729
Status: Completed - Case Closed
Status Date: 11/22/2010

Global Id: T0603700729
Status: Open - Case Begin Date
Status Date: 10/01/1998

Global Id: T0603700729
Status: Open - Remediation
Status Date: 02/20/2007

Global Id: T0603700729
Status: Open - Remediation
Status Date: 03/17/2010

Global Id: T0603700729
Status: Open - Site Assessment
Status Date: 09/15/2000

LUST REG 4:
Region: 4
Regional Board: 04
County: Los Angeles

MAGIC GAS & AUTO SERVICE (Continued) **S103945761**

Facility Id:	900260261	
Status:	Preliminary site assessment workplan submitted	
Substance:	Hydrocarbons	
Substance Quantity:	Not reported	
Local Case No:	Not reported	
Case Type:	Groundwater	
Abatement Method Used at the Site:		Not reported
Global ID:	T0603700729	
W Global ID:	W0603700547	
Staff:	RVJ	
Local Agency:	19050	
Cross Street:	Not reported	
Enforcement Type:	DLLET	
Date Leak Discovered:	10/1/1998	
Date Leak First Reported:		10/1/1998
Date Leak Record Entered:	Not reported	
Date Confirmation Began:	Not reported	
Date Leak Stopped:	10/1/1998	
Date Case Last Changed on Database:		4/30/2002
Date the Case was Closed:		Not reported
How Leak Discovered:	Repair Tank	
How Leak Stopped:	Not reported	
Cause of Leak:	Corrosion	
Leak Source:	Tank	
Operator:	ARAMIS VARTANIANS	
Water System:	FIRSTONE SCOUT RESRVTN (BOY SCOUT COUN)	
Well Name:	Not reported	
Approx. Dist To Production Well (ft):		3855.2091187145667812683244896
Source of Cleanup Funding:		Tank
Preliminary Site Assessment Workplan Submitted:		9/15/2000
Preliminary Site Assessment Began:		Not reported
Pollution Characterization Began:		Not reported
Remediation Plan Submitted:		Not reported
Remedial Action Underway:		Not reported
Post Remedial Action Monitoring Began:		Not reported
Enforcement Action Date:		9/15/2000
Historical Max MTBE Date:		4/14/2004
Hist Max MTBE Conc in Groundwater:		2464
Hist Max MTBE Conc in Soil:		56
Significant Interim Remedial Action Taken:		Not reported
GW Qualifier:	=	
Soil Qualifier:	=	
Organization:	Not reported	
Owner Contact:	Not reported	
Responsible Party:	ARAMIS VARTANIAN	
RP Address:	1600 N. ECHO PARK AVE.	
Program:	LUST	
Lat/Long:	34.0813756 / -1	
Local Agency Staff:	PEJ	
Beneficial Use:	Not reported	
Priority:	Not reported	
Cleanup Fund Id:	Not reported	
Suspended:	Not reported	
Assigned Name:	1900547-001GEN	
Summary:	DURING THE TANK REMOVAL SOIL SAMPLES COLLECTED UNDER THE TANKS AND FUEL DISPENSERS SHOW ELEVATED LEVELS OF CONTAMINATION. ; 9/18/00 SITE ASSESSMENT RPT.; 12/28/00 4TH QTR GW MON RPT 2000; 4/11/01 1ST QTR GW	

MAGIC GAS & AUTO SERVICE (Continued) **S103945761**

MON RPT 2001

ENF:

Region:	4
Facility Id:	239164
Agency Name:	Aramis, Vartanian
Place Type:	Facility
Place Subtype:	Groundwater Cleanup Site
Facility Type:	Not reported
Agency Type:	Privately-Individual
# Of Agencies:	1
Place Latitude:	34.081497
Place Longitude:	-118.254537
SIC Code 1:	Not reported
SIC Desc 1:	Not reported
SIC Code 2:	Not reported
SIC Desc 2:	Not reported
SIC Code 3:	Not reported
SIC Desc 3:	Not reported
NAICS Code 1:	Not reported
NAICS Desc 1:	Not reported
NAICS Code 2:	Not reported
NAICS Desc 2:	Not reported
NAICS Code 3:	Not reported
NAICS Desc 3:	Not reported
# Of Places:	1
Source Of Facility:	Reg Meas
Design Flow:	Not reported
Threat To Water Quality:	Not reported
Complexity:	Not reported
Pretreatment:	Not reported
Facility Waste Type:	Not reported
Facility Waste Type 2:	Not reported
Facility Waste Type 3:	Not reported
Facility Waste Type 4:	Not reported
Program:	UST
Program Category1:	TANKS
Program Category2:	TANKS
# Of Programs:	1
WDID:	900260261
Reg Measure Id:	167354
Reg Measure Type:	Unregulated
Region:	4
Order #:	Not reported
Npdes# CA#:	Not reported
Major-Minor:	Not reported
Npdes Type:	Not reported
Reclamation:	Not reported
Dredge Fill Fee:	Not reported
301H:	Not reported
Application Fee Amt Received:	Not reported
Status:	Never Active
Status Date:	02/20/2013
Effective Date:	Not reported
Expiration/Review Date:	Not reported
Termination Date:	Not reported
WDR Review - Amend:	Not reported

MAGIC GAS & AUTO SERVICE (Continued) **S103945761**

WDR Review - Revise/Renew:	Not reported
WDR Review - Rescind:	Not reported
WDR Review - No Action Required:	Not reported
WDR Review - Pending:	Not reported
WDR Review - Planned:	Not reported
Status Enrollee:	N
Individual/General:	I
Fee Code:	Not reported
Direction/Voice:	Passive
Enforcement Id(EID):	230316
Region:	4
Order / Resolution Number:	Staff enforcement letter
Enforcement Action Type:	Staff Enforcement Letter
Effective Date:	07/28/2000
Adoption/Issuance Date:	Not reported
Achieve Date:	Not reported
Termination Date:	07/28/2000
ACL Issuance Date:	Not reported
EPL Issuance Date:	Not reported
Status:	Historical
Title:	Staff enforcement letter sent 7/28/00 for overdue SAR - 900260261
Description:	Level 1 enforcement letter sent 7/28/00 for FTS SAR.
Program:	UST
Latest Milestone Completion Date:	Not reported
# Of Programs1:	1
Total Assessment Amount:	0
Initial Assessed Amount:	0
Liability $ Amount:	0
Project $ Amount:	0
Liability $ Paid:	0
Project $ Completed:	0
Total $ Paid/Completed Amount:	0

Region:	4
Facility Id:	239164
Agency Name:	Aramis, Vartanian
Place Type:	Facility
Place Subtype:	Groundwater Cleanup Site
Facility Type:	Not reported
Agency Type:	Privately-Individual
# Of Agencies:	1
Place Latitude:	34.081497
Place Longitude:	-118.254537
SIC Code 1:	Not reported
SIC Desc 1:	Not reported
SIC Code 2:	Not reported
SIC Desc 2:	Not reported
SIC Code 3:	Not reported
SIC Desc 3:	Not reported
NAICS Code 1:	Not reported
NAICS Desc 1:	Not reported
NAICS Code 2:	Not reported
NAICS Desc 2:	Not reported
NAICS Code 3:	Not reported
NAICS Desc 3:	Not reported
# Of Places:	1
Source Of Facility:	Reg Meas

MAGIC GAS & AUTO SERVICE (Continued) **S103945761**

Design Flow:	Not reported
Threat To Water Quality:	Not reported
Complexity:	Not reported
Pretreatment:	Not reported
Facility Waste Type:	Not reported
Facility Waste Type 2:	Not reported
Facility Waste Type 3:	Not reported
Facility Waste Type 4:	Not reported
Program:	UST
Program Category1:	TANKS
Program Category2:	TANKS
# Of Programs:	1
WDID:	900260261
Reg Measure Id:	167354
Reg Measure Type:	Unregulated
Region:	4
Order #:	Not reported
Npdes# CA#:	Not reported
Major-Minor:	Not reported
Npdes Type:	Not reported
Reclamation:	Not reported
Dredge Fill Fee:	Not reported
301H:	Not reported
Application Fee Amt Received:	Not reported
Status:	Never Active
Status Date:	02/20/2013
Effective Date:	Not reported
Expiration/Review Date:	Not reported
Termination Date:	Not reported
WDR Review - Amend:	Not reported
WDR Review - Revise/Renew:	Not reported
WDR Review - Rescind:	Not reported
WDR Review - No Action Required:	Not reported
WDR Review - Pending:	Not reported
WDR Review - Planned:	Not reported
Status Enrollee:	N
Individual/General:	I
Fee Code:	Not reported
Direction/Voice:	Passive
Enforcement Id(EID):	227899
Region:	4
Order / Resolution Number:	NOV
Enforcement Action Type:	Notice of Violation
Effective Date:	09/15/2000
Adoption/Issuance Date:	Not reported
Achieve Date:	Not reported
Termination Date:	09/15/2000
ACL Issuance Date:	Not reported
EPL Issuance Date:	Not reported
Status:	Historical
Title:	NOV sent 9/15/00 for overdue SAR & gw monitoring rpt - 900260261
Description:	Notice of Violation sent 9/15/00 for overdue SAR & groundwater monitoring report..
Program:	UST
Latest Milestone Completion Date:	Not reported
# Of Programs1:	1
Total Assessment Amount:	0

MAGIC GAS & AUTO SERVICE (Continued) **S103945761**

Initial Assessed Amount:	0
Liability $ Amount:	0
Project $ Amount:	0
Liability $ Paid:	0
Project $ Completed:	0
Total $ Paid/Completed Amount:	0
Region:	4
Facility Id:	239164
Agency Name:	Aramis, Vartanian
Place Type:	Facility
Place Subtype:	Groundwater Cleanup Site
Facility Type:	Not reported
Agency Type:	Privately-Individual
# Of Agencies:	1
Place Latitude:	34.081497
Place Longitude:	-118.254537
SIC Code 1:	Not reported
SIC Desc 1:	Not reported
SIC Code 2:	Not reported
SIC Desc 2:	Not reported
SIC Code 3:	Not reported
SIC Desc 3:	Not reported
NAICS Code 1:	Not reported
NAICS Desc 1:	Not reported
NAICS Code 2:	Not reported
NAICS Desc 2:	Not reported
NAICS Code 3:	Not reported
NAICS Desc 3:	Not reported
# Of Places:	1
Source Of Facility:	Reg Meas
Design Flow:	5.00000000
Threat To Water Quality:	Not reported
Complexity:	Not reported
Pretreatment:	X - Facility is not a POTW
Facility Waste Type:	Not reported
Facility Waste Type 2:	Not reported
Facility Waste Type 3:	Not reported
Facility Waste Type 4:	Not reported
Program:	NPDNONMUNIPRCS
Program Category1:	NPDESWW
Program Category2:	NPDESWW
# Of Programs:	1
WDID:	4B196600197
Reg Measure Id:	299059
Reg Measure Type:	Enrollee
Region:	4
Order #:	R4-2002-0125
Npdes# CA#:	CAG834001
Major-Minor:	Minor
Npdes Type:	OTH
Reclamation:	N - No
Dredge Fill Fee:	Not reported
301H:	Not reported
Application Fee Amt Received:	4800
Status:	Historical
Status Date:	07/23/2007

MAGIC GAS & AUTO SERVICE (Continued) **S103945761**

Effective Date:	03/06/2006
Expiration/Review Date:	07/11/2007
Termination Date:	07/23/2007
WDR Review - Amend:	Not reported
WDR Review - Revise/Renew:	Not reported
WDR Review - Rescind:	Not reported
WDR Review - No Action Required:	Not reported
WDR Review - Pending:	Not reported
WDR Review - Planned:	Not reported
Status Enrollee:	Y
Individual/General:	I
Fee Code:	15 - WDRs pending rescission
Direction/Voice:	Passive
Enforcement Id(EID):	357186
Region:	4
Order / Resolution Number:	R4-2008-0160-M
Enforcement Action Type:	Admin Civil Liability
Effective Date:	12/02/2008
Adoption/Issuance Date:	Not reported
Achieve Date:	Not reported
Termination Date:	01/20/2010
ACL Issuance Date:	10/30/2009
EPL Issuance Date:	12/02/2008
Status:	Historical
Title:	Expedited Payment Letter sent 12/2/08 for 2 effluent violations.
Description:	Expedited Payment Letter sent 12/2/08 for 2 effluent violations. MMP amt for 2 effluent violations: $6,000 to CAA. ACL R4-2008-0160-M sent 10/30/09 for 2 effluent violations= $6,000.
Program:	NPDNONMUNIPRCS
Latest Milestone Completion Date:	2010-01-20
# Of Programs1:	1
Total Assessment Amount:	6000
Initial Assessed Amount:	6000
Liability $ Amount:	6000
Project $ Amount:	0
Liability $ Paid:	6000
Project $ Completed:	0
Total $ Paid/Completed Amount:	6000

HIST CORTESE:

Region:	CORTESE
Facility County Code:	19
Reg By:	LTNKA
Reg Id:	900260261

CIWQS:

Agency:	Aramis, Vartanian
Agency Address:	1600 North Echo Park Avenue, Los Angeles, CA 90026
Place/Project Type:	Groundwater Cleanup Site
SIC/NAICS:	Not reported
Region:	4
Program:	NPDNONMUNIPRCS
Regulatory Measure Status:	Historical
Regulatory Measure Type:	Enrollee
Order Number:	R4-2002-0125

MAGIC GAS & AUTO SERVICE (Continued) **S103945761**

WDID:	4B196600197
NPDES Number:	CAG834001
Adoption Date:	Not reported
Effective Date:	03/06/2006
Termination Date:	07/23/2007
Expiration/Review Date:	07/11/2007
Design Flow:	0.005
Major/Minor:	Minor
Complexity:	Not reported
TTWQ:	Not reported
Enforcement Actions within 5 years:	0
Violations within 5 years:	0
Latitude:	34.081497
Longitude:	-118.254537

P94 **O. J. PLUMBING** **LUST** **S104773302**
North **1661 ALLESANDRO ST** **N/A**
1/4-1/2 **LOS ANGELES, CA 90026**
0.494 mi.
2606 ft. **Site 1 of 2 in cluster P**

Relative: **Higher**

Actual: **431 ft.**

LUST REG 4:

Region:	4	
Regional Board:	04	
County:	Los Angeles	
Facility Id:	900260316	
Status:	Pollution Characterization	
Substance:	Gasoline	
Substance Quantity:	Not reported	
Local Case No:	Not reported	
Case Type:	Groundwater	
Abatement Method Used at the Site:		Not reported
Global ID:	T0603792982	
W Global ID:	Not reported	
Staff:	JW	
Local Agency:	19050	
Cross Street:	EFFIE ST	
Enforcement Type:	SEL	
Date Leak Discovered:	Not reported	
Date Leak First Reported:		6/22/2000
Date Leak Record Entered:	Not reported	
Date Confirmation Began:	4/24/2000	
Date Leak Stopped:	Not reported	
Date Case Last Changed on Database:		9/25/2000
Date the Case was Closed:		Not reported
How Leak Discovered:	Not reported	
How Leak Stopped:	Not reported	
Cause of Leak:	Not reported	
Leak Source:	Not reported	
Operator:	Not reported	
Water System:	Not reported	
Well Name:	Not reported	
Approx. Dist To Production Well (ft):		3299.35622103608710032801204
Source of Cleanup Funding:		Not reported
Preliminary Site Assessment Workplan Submitted:		7/24/2000
Preliminary Site Assessment Began:		7/24/2000
Pollution Characterization Began:		10/15/2002
Remediation Plan Submitted:		Not reported

O. J. PLUMBING (Continued) **S104773302**

Remedial Action Underway:	Not reported
Post Remedial Action Monitoring Began:	6/22/2000
Enforcement Action Date:	Not reported
Historical Max MTBE Date:	4/29/2004
Hist Max MTBE Conc in Groundwater:	12945
Hist Max MTBE Conc in Soil:	.63
Significant Interim Remedial Action Taken:	Not reported
GW Qualifier:	=
Soil Qualifier:	Not reported
Organization:	Not reported
Owner Contact:	Not reported
Responsible Party:	MR. JOE FREY
RP Address:	8 HAMMOND DR., STE. #104
Program:	LUST
Lat/Long:	34.085008 / -1
Local Agency Staff:	PEJ
Beneficial Use:	Not reported
Priority:	Not reported
Cleanup Fund Id:	Not reported
Suspended:	Not reported
Assigned Name:	Not reported
Summary:	REQUEST UN URF FROM LA CITY FD (DAVID R. CASTANEDA)

P95 **O.J. PLUMBING CO., INC** **LUST** **U001561163**
North **1661 ALLESANDRO ST** **HIST UST** **N/A**
1/4-1/2 **LOS ANGELES, CA 90026**
0.494 mi.
2606 ft. **Site 2 of 2 in cluster P**

Relative: **Higher**
Actual: **431 ft.**

LUST:

Lead Agency:	LOS ANGELES RWQCB (REGION 4)
Case Type:	LUST Cleanup Site
Geo Track:	http://geotracker.waterboards.ca.gov/profile_report.asp?global_id=T0603792982
Global Id:	T0603792982
Latitude:	34.085008
Longitude:	-118.260592
Status:	Completed - Case Closed
Status Date:	02/10/2012
Case Worker:	JW
RB Case Number:	900260316
Local Agency:	LOS ANGELES, CITY OF
File Location:	Regional Board
Local Case Number:	Not reported
Potential Media Affect:	Aquifer used for drinking water supply
Potential Contaminants of Concern:	Gasoline
Site History:	Not reported

LUST:

Global Id:	T0603792982
Contact Type:	Local Agency Caseworker
Contact Name:	ELOY LUNA
Organization Name:	LOS ANGELES, CITY OF
Address:	200 North Main Street, Suite 1780
City:	LOS ANGELES
Email:	eloy.luna@lacity.org
Phone Number:	Not reported

Global Id:	T0603792982

O.J. PLUMBING CO., INC (Continued) **U001561163**

Contact Type: Regional Board Caseworker
Contact Name: JIMMIE WOO
Organization Name: LOS ANGELES RWQCB (REGION 4)
Address: 320 WEST 4TH STREET, SUITE 200
City: LOS ANGELES
Email: jwoo@waterboards.ca.gov
Phone Number: 2135766600

LUST:

Global Id: T0603792982
Action Type: RESPONSE
Date: 01/15/2008
Action: Monitoring Report - Quarterly

Global Id: T0603792982
Action Type: Other
Date: 06/22/2000
Action: Leak Reported

Global Id: T0603792982
Action Type: RESPONSE
Date: 04/15/2006
Action: Monitoring Report - Quarterly

Global Id: T0603792982
Action Type: RESPONSE
Date: 01/15/2006
Action: Monitoring Report - Quarterly

Global Id: T0603792982
Action Type: RESPONSE
Date: 10/15/2006
Action: Monitoring Report - Quarterly

Global Id: T0603792982
Action Type: RESPONSE
Date: 01/15/2007
Action: Monitoring Report - Quarterly

Global Id: T0603792982
Action Type: RESPONSE
Date: 04/15/2007
Action: Monitoring Report - Quarterly

Global Id: T0603792982
Action Type: RESPONSE
Date: 10/15/2007
Action: Monitoring Report - Quarterly

Global Id: T0603792982
Action Type: RESPONSE
Date: 04/15/2008
Action: Monitoring Report - Quarterly

Global Id: T0603792982
Action Type: RESPONSE
Date: 07/15/2007

O.J. PLUMBING CO., INC (Continued) **U001561163**

Action: Monitoring Report - Quarterly

Global Id: T0603792982
Action Type: ENFORCEMENT
Date: 07/24/2000
Action: Staff Letter

Global Id: T0603792982
Action Type: ENFORCEMENT
Date: 06/15/2009
Action: Staff Letter

Global Id: T0603792982
Action Type: RESPONSE
Date: 04/15/2009
Action: Monitoring Report - Quarterly

Global Id: T0603792982
Action Type: RESPONSE
Date: 07/15/2008
Action: Monitoring Report - Quarterly

Global Id: T0603792982
Action Type: ENFORCEMENT
Date: 05/20/2010
Action: Staff Letter

Global Id: T0603792982
Action Type: ENFORCEMENT
Date: 05/28/2010
Action: Waste Discharge Requirements

Global Id: T0603792982
Action Type: ENFORCEMENT
Date: 02/10/2012
Action: Closure/No Further Action Letter

Global Id: T0603792982
Action Type: RESPONSE
Date: 10/15/2008
Action: Monitoring Report - Quarterly

Global Id: T0603792982
Action Type: RESPONSE
Date: 01/15/2010
Action: Monitoring Report - Semi-Annually

Global Id: T0603792982
Action Type: RESPONSE
Date: 01/15/2009
Action: Monitoring Report - Quarterly

Global Id: T0603792982
Action Type: RESPONSE
Date: 07/15/2009
Action: Monitoring Report - Quarterly

O.J. PLUMBING CO., INC (Continued) **U001561163**

Global Id: T0603792982
Action Type: RESPONSE
Date: 07/15/2005
Action: Monitoring Report - Quarterly

Global Id: T0603792982
Action Type: RESPONSE
Date: 11/15/2002
Action: Other Report / Document

Global Id: T0603792982
Action Type: RESPONSE
Date: 12/31/2002
Action: Soil and Water Investigation Report

Global Id: T0603792982
Action Type: RESPONSE
Date: 09/17/2002
Action: Soil and Water Investigation Workplan

Global Id: T0603792982
Action Type: RESPONSE
Date: 07/15/2010
Action: Final Remedial Action Report / Corrective Action Report

Global Id: T0603792982
Action Type: RESPONSE
Date: 08/10/2004
Action: Interim Remedial Action Plan

Global Id: T0603792982
Action Type: RESPONSE
Date: 10/10/2006
Action: Interim Remedial Action Plan

Global Id: T0603792982
Action Type: RESPONSE
Date: 12/20/2004
Action: Well Installation Report

Global Id: T0603792982
Action Type: RESPONSE
Date: 07/15/2010
Action: Soil and Water Investigation Workplan

Global Id: T0603792982
Action Type: REMEDIATION
Date: 06/02/2010
Action: Excavation

Global Id: T0603792982
Action Type: RESPONSE
Date: 08/02/2010
Action: Final Remedial Action Report / Corrective Action Report

Global Id: T0603792982
Action Type: RESPONSE

O.J. PLUMBING CO., INC (Continued) **U001561163**

Date: 01/15/2004
Action: Monitoring Report - Quarterly

Global Id: T0603792982
Action Type: RESPONSE
Date: 10/15/2003
Action: Monitoring Report - Quarterly

Global Id: T0603792982
Action Type: RESPONSE
Date: 08/10/2004
Action: Soil and Water Investigation Workplan

Global Id: T0603792982
Action Type: RESPONSE
Date: 10/15/2004
Action: Monitoring Report - Quarterly

Global Id: T0603792982
Action Type: RESPONSE
Date: 10/15/2010
Action: Monitoring Report - Semi-Annually

Global Id: T0603792982
Action Type: RESPONSE
Date: 01/19/2010
Action: Clean Up Fund - 5-Year Review Summary

Global Id: T0603792982
Action Type: RESPONSE
Date: 04/15/2004
Action: Monitoring Report - Quarterly

Global Id: T0603792982
Action Type: RESPONSE
Date: 07/15/2004
Action: Monitoring Report - Quarterly

Global Id: T0603792982
Action Type: RESPONSE
Date: 04/15/2005
Action: Monitoring Report - Quarterly

Global Id: T0603792982
Action Type: RESPONSE
Date: 01/15/2011
Action: Monitoring Report - Semi-Annually

Global Id: T0603792982
Action Type: RESPONSE
Date: 07/15/2011
Action: Monitoring Report - Semi-Annually

Global Id: T0603792982
Action Type: RESPONSE
Date: 04/11/2011
Action: Clean Up Fund - 5-Year Review Summary

O.J. PLUMBING CO., INC (Continued) **U001561163**

Global Id: T0603792982
Action Type: RESPONSE
Date: 09/30/2011
Action: Request for Closure

Global Id: T0603792982
Action Type: ENFORCEMENT
Date: 10/23/2002
Action: Staff Letter

Global Id: T0603792982
Action Type: RESPONSE
Date: 01/15/2005
Action: Monitoring Report - Quarterly

Global Id: T0603792982
Action Type: RESPONSE
Date: 04/13/2005
Action: Interim Remedial Action Plan

Global Id: T0603792982
Action Type: RESPONSE
Date: 10/15/2011
Action: Monitoring Report - Semi-Annually

LUST:
Global Id: T0603792982
Status: Completed - Case Closed
Status Date: 02/10/2012

Global Id: T0603792982
Status: Open - Case Begin Date
Status Date: 04/24/2000

Global Id: T0603792982
Status: Open - Remediation
Status Date: 10/10/2006

Global Id: T0603792982
Status: Open - Remediation
Status Date: 05/20/2010

Global Id: T0603792982
Status: Open - Site Assessment
Status Date: 04/24/2000

Global Id: T0603792982
Status: Open - Site Assessment
Status Date: 07/24/2000

Global Id: T0603792982
Status: Open - Site Assessment
Status Date: 10/15/2002

Global Id: T0603792982
Status: Open - Site Assessment
Status Date: 08/10/2004

O.J. PLUMBING CO., INC (Continued) **U001561163**

Global Id:	T0603792982
Status:	Open - Verification Monitoring
Status Date:	06/22/2000

HIST UST:

File Number:	Not reported
URL:	Not reported
Region:	STATE
Facility ID:	00000050766
Facility Type:	Other
Other Type:	PLUMBING
Contact Name:	OLIVER J. FERGUSON
Telephone:	2134849250
Owner Name:	O.J. PLUMBING CO., INC
Owner Address:	1661 ALLESANDRO ST
Owner City,St,Zip:	LOS ANGELES, CA 90026
Total Tanks:	0001
Tank Num:	001
Container Num:	1
Year Installed:	1975
Tank Capacity:	00003000
Tank Used for:	PRODUCT
Type of Fuel:	UNLEADED
Container Construction Thickness:	Not reported
Leak Detection:	Stock Inventor

96
West
1/2-1
0.780 mi.
4118 ft.

TERMINIX
2828 LONDON STREET
LOS ANGELES, CA 90026

ENVIROSTOR **S105557623**
VCP **N/A**

Relative:
Lower

Actual:
345 ft.

ENVIROSTOR:

Facility ID:	19070003
Status:	Active
Status Date:	01/07/2002
Site Code:	301061
Site Type:	Voluntary Cleanup
Site Type Detailed:	Voluntary Cleanup
Acres:	0.5
NPL:	NO
Regulatory Agencies:	SMBRP
Lead Agency:	SMBRP
Program Manager:	Manjul Bose
Supervisor:	Juli Propes
Division Branch:	Cleanup Chatsworth
Assembly:	51
Senate:	24
Special Program:	Voluntary Cleanup Program
Restricted Use:	NO
Site Mgmt Req:	NONE SPECIFIED
Funding:	Responsible Party
Latitude:	34.07633
Longitude:	-118.2755
APN:	5402008025, 5404-008-25

TERMINIX (Continued) **S105557623**

Past Use: PESTICIDE/INSECTIDE/RODENTICIDE STORAGE
Potential COC: * Pesticides - Wastes From Production
Confirmed COC: * Pesticides - Wastes From Production
Potential Description: SOIL
Alias Name: MASTER PEST CONTROL, L.P.
Alias Type: Alternate Name
Alias Name: TERMINIX
Alias Type: Alternate Name
Alias Name: 5402008025
Alias Type: APN
Alias Name: 5404-008-25
Alias Type: APN
Alias Name: 110033618994
Alias Type: EPA (FRS #)
Alias Name: 301061
Alias Type: Project Code (Site Code)
Alias Name: 19070003
Alias Type: Envirostor ID Number

Completed Info:
Completed Area Name: PROJECT WIDE
Completed Sub Area Name: Not reported
Completed Document Type: Site Inspections/Visit (Non LUR)
Completed Date: 07/10/2007
Comments: Not reported

Completed Area Name: PROJECT WIDE
Completed Sub Area Name: Not reported
Completed Document Type: CEQA - Initial Study/ Neg. Declaration
Completed Date: 03/27/2003
Comments: Not reported

Completed Area Name: PROJECT WIDE
Completed Sub Area Name: Not reported
Completed Document Type: Voluntary Cleanup Agreement
Completed Date: 08/28/2002
Comments: VCA amendment signed for RAW 08/20/02.

Completed Area Name: PROJECT WIDE
Completed Sub Area Name: Not reported
Completed Document Type: Voluntary Cleanup Agreement
Completed Date: 01/07/2002
Comments: A Voluntary Cleanup Agreement (VCA) between DTSC and Terminix was signed on January 7, 2002.

Completed Area Name: PROJECT WIDE
Completed Sub Area Name: Not reported
Completed Document Type: Removal Action Workplan
Completed Date: 03/27/2003
Comments: RAW was approved on 3/27/03. Proposed remediation activites consists of removing approximately 500 Cubic yards of soil. NOE was approved on 3/27/03. There were five written comments received on the Draft RAW. The comments were not substantial and did not resolt in changes to the RAW.

Completed Area Name: PROJECT WIDE
Completed Sub Area Name: Not reported
Completed Document Type: Removal Action Completion Report

TERMINIX (Continued) **S105557623**

Completed Date: 05/02/2005
Comments: RA Completion Report approved.

Completed Area Name: PROJECT WIDE
Completed Sub Area Name: Not reported
Completed Document Type: Preliminary Endangerment Assessment Report
Completed Date: 02/27/2002
Comments: DTSC awaiting submittal of Draft workplan. PEA completed. Additional work needed at site.

Completed Area Name: PROJECT WIDE
Completed Sub Area Name: Not reported
Completed Document Type: Voluntary Cleanup Agreement Termination Notification
Completed Date: 05/27/2009
Comments: Letter sent notifying termination of VCA agreement with Terminix International Co. LP

Completed Area Name: PROJECT WIDE
Completed Sub Area Name: Not reported
Completed Document Type: Site Characterization Workplan
Completed Date: 07/15/2009
Comments: Workplan approved

Completed Area Name: PROJECT WIDE
Completed Sub Area Name: Not reported
Completed Document Type: Fieldwork
Completed Date: 07/30/2009
Comments: Armen Minassian visited site on PM’s behalf.

Completed Area Name: PROJECT WIDE
Completed Sub Area Name: Not reported
Completed Document Type: Site Characterization Report
Completed Date: 12/17/2009
Comments: No further comments from RP, RAW submitted.

Completed Area Name: PROJECT WIDE
Completed Sub Area Name: Not reported
Completed Document Type: Site Characterization Workplan
Completed Date: 11/02/2017
Comments: Workplan Approved!

Completed Area Name: PROJECT WIDE
Completed Sub Area Name: Not reported
Completed Document Type: Site Characterization Report
Completed Date: 02/02/2018
Comments: Revised Report (January 2018) Approved. Next step RAW submittal

Completed Area Name: PROJECT WIDE
Completed Sub Area Name: Not reported
Completed Document Type: Community Profile
Completed Date: 09/27/2018
Comments: Community Profile - 2018 version complete

Completed Area Name: PROJECT WIDE
Completed Sub Area Name: Not reported
Completed Document Type: Community Profile
Completed Date: 02/01/2003

TERMINIX (Continued) **S105557623**

Comments:	Finalized & Completed in Feb 2003
Completed Area Name:	PROJECT WIDE
Completed Sub Area Name:	Not reported
Completed Document Type:	Fact Sheets
Completed Date:	01/01/2003
Comments:	Completed
Completed Area Name:	PROJECT WIDE
Completed Sub Area Name:	Not reported
Completed Document Type:	Fact Sheets
Completed Date:	03/13/2018
Comments:	Community Update - For updating community profile - Sent March 2018
Completed Area Name:	PROJECT WIDE
Completed Sub Area Name:	Not reported
Completed Document Type:	Site Inspections/Visit (Non LUR)
Completed Date:	07/25/2008
Comments:	Property remains the same.
Completed Area Name:	PROJECT WIDE
Completed Sub Area Name:	Not reported
Completed Document Type:	Voluntary Cleanup Agreement
Completed Date:	04/29/2009
Comments:	VCA was sign with Gil Zahavi of Pil-Pel LLC on 4/29/2009
Completed Area Name:	PROJECT WIDE
Completed Sub Area Name:	Not reported
Completed Document Type:	Amendment - Order/Agreement
Completed Date:	10/06/2010
Comments:	VCA Amendment signed.
Completed Area Name:	PROJECT WIDE
Completed Sub Area Name:	Not reported
Completed Document Type:	Correspondence
Completed Date:	04/25/2017
Comments:	Not reported
Completed Area Name:	PROJECT WIDE
Completed Sub Area Name:	Not reported
Completed Document Type:	Request for Tribal Outreach
Completed Date:	10/18/2018
Comments:	Not reported
Future Area Name:	PROJECT WIDE
Future Sub Area Name:	Not reported
Future Document Type:	Certification
Future Due Date:	2019
Schedule Area Name:	PROJECT WIDE
Schedule Sub Area Name:	Not reported
Schedule Document Type:	Public Notice
Schedule Due Date:	01/10/2019
Schedule Revised Date:	Not reported
Schedule Area Name:	PROJECT WIDE
Schedule Sub Area Name:	Not reported
Schedule Document Type:	Removal Action Workplan
Schedule Due Date:	12/16/2018

TERMINIX (Continued) **S105557623**

Schedule Revised Date:	Not reported
Schedule Area Name:	PROJECT WIDE
Schedule Sub Area Name:	Not reported
Schedule Document Type:	Fact Sheets
Schedule Due Date:	03/16/2019
Schedule Revised Date:	Not reported
Schedule Area Name:	PROJECT WIDE
Schedule Sub Area Name:	Not reported
Schedule Document Type:	Removal Action Completion Report
Schedule Due Date:	06/14/2019
Schedule Revised Date:	Not reported
Schedule Area Name:	PROJECT WIDE
Schedule Sub Area Name:	Not reported
Schedule Document Type:	CEQA - Notice of Exemption
Schedule Due Date:	10/05/2017
Schedule Revised Date:	10/24/2018

VCP:

Facility ID:	19070003
Site Type:	Voluntary Cleanup
Site Type Detail:	Voluntary Cleanup
Site Mgmt. Req.:	NONE SPECIFIED
Acres:	0.5
National Priorities List:	NO
Cleanup Oversight Agencies:	SMBRP
Lead Agency:	SMBRP
Lead Agency Description:	DTSC - Site Cleanup Program
Project Manager:	Manjul Bose
Supervisor:	Juli Propes
Division Branch:	Cleanup Chatsworth
Site Code:	301061
Assembly:	51
Senate:	24
Special Programs Code:	Voluntary Cleanup Program
Status:	Active
Status Date:	01/07/2002
Restricted Use:	NO
Funding:	Responsible Party
Lat/Long:	34.07633 / -118.2755
APN:	5402008025, 5404-008-25
Past Use:	PESTICIDE/INSECTIDE/RODENTICIDE STORAGE
Potential COC:	10077
Confirmed COC:	10077
Potential Description:	SOIL
Alias Name:	MASTER PEST CONTROL, L.P.
Alias Type:	Alternate Name
Alias Name:	TERMINIX
Alias Type:	Alternate Name
Alias Name:	5402008025
Alias Type:	APN
Alias Name:	5404-008-25
Alias Type:	APN
Alias Name:	110033618994
Alias Type:	EPA (FRS #)
Alias Name:	301061
Alias Type:	Project Code (Site Code)
Alias Name:	19070003

TERMINIX (Continued) **S105557623**

Alias Type: Envirostor ID Number

Completed Info:

Completed Area Name: PROJECT WIDE
Completed Sub Area Name: Not reported
Completed Document Type: Site Inspections/Visit (Non LUR)
Completed Date: 07/10/2007
Comments: Not reported

Completed Area Name: PROJECT WIDE
Completed Sub Area Name: Not reported
Completed Document Type: CEQA - Initial Study/ Neg. Declaration
Completed Date: 03/27/2003
Comments: Not reported

Completed Area Name: PROJECT WIDE
Completed Sub Area Name: Not reported
Completed Document Type: Voluntary Cleanup Agreement
Completed Date: 08/28/2002
Comments: VCA amendment signed for RAW 08/20/02.

Completed Area Name: PROJECT WIDE
Completed Sub Area Name: Not reported
Completed Document Type: Voluntary Cleanup Agreement
Completed Date: 01/07/2002
Comments: A Voluntary Cleanup Agreement (VCA) between DTSC and Terminix was signed on January 7, 2002.

Completed Area Name: PROJECT WIDE
Completed Sub Area Name: Not reported
Completed Document Type: Removal Action Workplan
Completed Date: 03/27/2003
Comments: RAW was approved on 3/27/03. Proposed remediation activites consists of removing approximately 500 Cubic yards of soil. NOE was approved on 3/27/03. There were five written comments received on the Draft RAW. The comments were not substantial and did not resolt in changes to the RAW.

Completed Area Name: PROJECT WIDE
Completed Sub Area Name: Not reported
Completed Document Type: Removal Action Completion Report
Completed Date: 05/02/2005
Comments: RA Completion Report approved.

Completed Area Name: PROJECT WIDE
Completed Sub Area Name: Not reported
Completed Document Type: Preliminary Endangerment Assessment Report
Completed Date: 02/27/2002
Comments: DTSC awaiting submittal of Draft workplan. PEA completed. Additional work needed at site.

Completed Area Name: PROJECT WIDE
Completed Sub Area Name: Not reported
Completed Document Type: Voluntary Cleanup Agreement Termination Notification
Completed Date: 05/27/2009
Comments: Letter sent notifying termination of VCA agreement with Terminix International Co. LP

TERMINIX (Continued) **S105557623**

Completed Area Name: PROJECT WIDE
Completed Sub Area Name: Not reported
Completed Document Type: Site Characterization Workplan
Completed Date: 07/15/2009
Comments: Workplan approved

Completed Area Name: PROJECT WIDE
Completed Sub Area Name: Not reported
Completed Document Type: Fieldwork
Completed Date: 07/30/2009
Comments: Armen Minassian visited site on PM's behalf.

Completed Area Name: PROJECT WIDE
Completed Sub Area Name: Not reported
Completed Document Type: Site Characterization Report
Completed Date: 12/17/2009
Comments: No further comments from RP, RAW submitted.

Completed Area Name: PROJECT WIDE
Completed Sub Area Name: Not reported
Completed Document Type: Site Characterization Workplan
Completed Date: 11/02/2017
Comments: Workplan Approved!

Completed Area Name: PROJECT WIDE
Completed Sub Area Name: Not reported
Completed Document Type: Site Characterization Report
Completed Date: 02/02/2018
Comments: Revised Report (January 2018) Approved. Next step RAW submittal

Completed Area Name: PROJECT WIDE
Completed Sub Area Name: Not reported
Completed Document Type: Community Profile
Completed Date: 09/27/2018
Comments: Community Profile - 2018 version complete

Completed Area Name: PROJECT WIDE
Completed Sub Area Name: Not reported
Completed Document Type: Community Profile
Completed Date: 02/01/2003
Comments: Finalized & Completed in Feb 2003

Completed Area Name: PROJECT WIDE
Completed Sub Area Name: Not reported
Completed Document Type: Fact Sheets
Completed Date: 01/01/2003
Comments: Completed

Completed Area Name: PROJECT WIDE
Completed Sub Area Name: Not reported
Completed Document Type: Fact Sheets
Completed Date: 03/13/2018
Comments: Community Update - For updating community profile - Sent March 2018

Completed Area Name: PROJECT WIDE
Completed Sub Area Name: Not reported
Completed Document Type: Site Inspections/Visit (Non LUR)

TERMINIX (Continued) **S105557623**

Completed Date:	07/25/2008
Comments:	Property remains the same.
Completed Area Name:	PROJECT WIDE
Completed Sub Area Name:	Not reported
Completed Document Type:	Voluntary Cleanup Agreement
Completed Date:	04/29/2009
Comments:	VCA was sign with Gil Zahavi of Pil-Pel LLC on 4/29/2009
Completed Area Name:	PROJECT WIDE
Completed Sub Area Name:	Not reported
Completed Document Type:	Amendment - Order/Agreement
Completed Date:	10/06/2010
Comments:	VCA Amendment signed.
Completed Area Name:	PROJECT WIDE
Completed Sub Area Name:	Not reported
Completed Document Type:	Correspondence
Completed Date:	04/25/2017
Comments:	Not reported
Completed Area Name:	PROJECT WIDE
Completed Sub Area Name:	Not reported
Completed Document Type:	Request for Tribal Outreach
Completed Date:	10/18/2018
Comments:	Not reported
Future Area Name:	PROJECT WIDE
Future Sub Area Name:	Not reported
Future Document Type:	Certification
Future Due Date:	2019
Schedule Area Name:	PROJECT WIDE
Schedule Sub Area Name:	Not reported
Schedule Document Type:	Public Notice
Schedule Due Date:	01/10/2019
Schedule Revised Date:	Not reported
Schedule Area Name:	PROJECT WIDE
Schedule Sub Area Name:	Not reported
Schedule Document Type:	Removal Action Workplan
Schedule Due Date:	12/16/2018
Schedule Revised Date:	Not reported
Schedule Area Name:	PROJECT WIDE
Schedule Sub Area Name:	Not reported
Schedule Document Type:	Fact Sheets
Schedule Due Date:	03/16/2019
Schedule Revised Date:	Not reported
Schedule Area Name:	PROJECT WIDE
Schedule Sub Area Name:	Not reported
Schedule Document Type:	Removal Action Completion Report
Schedule Due Date:	06/14/2019
Schedule Revised Date:	Not reported
Schedule Area Name:	PROJECT WIDE
Schedule Sub Area Name:	Not reported
Schedule Document Type:	CEQA - Notice of Exemption
Schedule Due Date:	10/05/2017
Schedule Revised Date:	10/24/2018

97
SW
1/2-1
0.830 mi.
4380 ft.

BELMONT NEW PRIMARY CENTER NO. 12
LAKE STREET/ROSELAKE AVENUE
LOS ANGELES, CA 90026

ENVIROSTOR
SCH

S107735904
N/A

Relative:
Lower

Actual:
368 ft.

ENVIROSTOR:

Facility ID:	19880022
Status:	No Further Action
Status Date:	10/10/2003
Site Code:	304310
Site Type:	School Investigation
Site Type Detailed:	School
Acres:	2
NPL:	NO
Regulatory Agencies:	SMBRP
Lead Agency:	SMBRP
Program Manager:	Not reported
Supervisor:	Javier Hinojosa
Division Branch:	Southern California Schools & Brownfields Outreach
Assembly:	53
Senate:	30
Special Program:	Not reported
Restricted Use:	NO
Site Mgmt Req:	NONE SPECIFIED
Funding:	School District
Latitude:	34.05227
Longitude:	-118.2527
APN:	NONE SPECIFIED
Past Use:	RESIDENTIAL AREA
Potential COC:	Asbestos Containing Materials (ACM Lead
Confirmed COC:	NONE SPECIFIED
Potential Description:	NMA
Alias Name:	BELMONT NEW PRIMARY CENTER #12
Alias Type:	Alternate Name
Alias Name:	BELOMOT NEW PRIMARY CENTER #12
Alias Type:	Alternate Name
Alias Name:	BELOMOT NEW PRIMARY CENTER NO. 12
Alias Type:	Alternate Name
Alias Name:	LAUSD-BELMONT PC # 12
Alias Type:	Alternate Name
Alias Name:	LOS ANGELES UNIFIED SCHOOL DISTRICT
Alias Type:	Alternate Name
Alias Name:	304310
Alias Type:	Project Code (Site Code)
Alias Name:	19880022
Alias Type:	Envirostor ID Number

Completed Info:

Completed Area Name:	PROJECT WIDE
Completed Sub Area Name:	Not reported
Completed Document Type:	Environmental Oversight Agreement
Completed Date:	02/10/2000
Comments:	Not reported

Completed Area Name:	PROJECT WIDE
Completed Sub Area Name:	Not reported
Completed Document Type:	Preliminary Endangerment Assessment Report
Completed Date:	12/11/2001
Comments:	Not reported

BELMONT NEW PRIMARY CENTER NO. 12 (Continued) **S107735904**

Completed Area Name:	PROJECT WIDE
Completed Sub Area Name:	Not reported
Completed Document Type:	Phase 1
Completed Date:	07/10/2001
Comments:	Not reported

Completed Area Name:	PROJECT WIDE
Completed Sub Area Name:	Not reported
Completed Document Type:	Supplemental Site Investigation Report
Completed Date:	09/30/2003
Comments:	Not reported

Completed Area Name:	PROJECT WIDE
Completed Sub Area Name:	Not reported
Completed Document Type:	4.14 Request
Completed Date:	08/05/2003
Comments:	4.14 request received post PEA and pre-SSI.

Completed Area Name:	PROJECT WIDE
Completed Sub Area Name:	Not reported
Completed Document Type:	Cost Recovery Closeout Memo
Completed Date:	10/10/2003
Comments:	Not reported

Future Area Name:	Not reported
Future Sub Area Name:	Not reported
Future Document Type:	Not reported
Future Due Date:	Not reported
Schedule Area Name:	Not reported
Schedule Sub Area Name:	Not reported
Schedule Document Type:	Not reported
Schedule Due Date:	Not reported
Schedule Revised Date:	Not reported

SCH:

Facility ID:	19880022
Site Type:	School Investigation
Site Type Detail:	School
Site Mgmt. Req.:	NONE SPECIFIED
Acres:	2
National Priorities List:	NO
Cleanup Oversight Agencies:	SMBRP
Lead Agency:	SMBRP
Lead Agency Description:	DTSC - Site Cleanup Program
Project Manager:	Not reported
Supervisor:	Javier Hinojosa
Division Branch:	Southern California Schools & Brownfields Outreach
Site Code:	304310
Assembly:	53
Senate:	30
Special Program Status:	Not reported
Status:	No Further Action
Status Date:	10/10/2003
Restricted Use:	NO
Funding:	School District
Latitude:	34.05227

BELMONT NEW PRIMARY CENTER NO. 12 (Continued) **S107735904**

Longitude:	-118.2527
APN:	NONE SPECIFIED
Past Use:	RESIDENTIAL AREA
Potential COC:	Asbestos Containing Materials (ACM, Lead
Confirmed COC:	NONE SPECIFIED
Potential Description:	NMA
Alias Name:	BELMONT NEW PRIMARY CENTER #12
Alias Type:	Alternate Name
Alias Name:	BELOMOT NEW PRIMARY CENTER #12
Alias Type:	Alternate Name
Alias Name:	BELOMOT NEW PRIMARY CENTER NO. 12
Alias Type:	Alternate Name
Alias Name:	LAUSD-BELMONT PC # 12
Alias Type:	Alternate Name
Alias Name:	LOS ANGELES UNIFIED SCHOOL DISTRICT
Alias Type:	Alternate Name
Alias Name:	304310
Alias Type:	Project Code (Site Code)
Alias Name:	19880022
Alias Type:	Envirostor ID Number

Completed Info:

Completed Area Name:	PROJECT WIDE
Completed Sub Area Name:	Not reported
Completed Document Type:	Environmental Oversight Agreement
Completed Date:	02/10/2000
Comments:	Not reported
Completed Area Name:	PROJECT WIDE
Completed Sub Area Name:	Not reported
Completed Document Type:	Preliminary Endangerment Assessment Report
Completed Date:	12/11/2001
Comments:	Not reported
Completed Area Name:	PROJECT WIDE
Completed Sub Area Name:	Not reported
Completed Document Type:	Phase 1
Completed Date:	07/10/2001
Comments:	Not reported
Completed Area Name:	PROJECT WIDE
Completed Sub Area Name:	Not reported
Completed Document Type:	Supplemental Site Investigation Report
Completed Date:	09/30/2003
Comments:	Not reported
Completed Area Name:	PROJECT WIDE
Completed Sub Area Name:	Not reported
Completed Document Type:	4.14 Request
Completed Date:	08/05/2003
Comments:	4.14 request received post PEA and pre-SSI.
Completed Area Name:	PROJECT WIDE
Completed Sub Area Name:	Not reported
Completed Document Type:	Cost Recovery Closeout Memo
Completed Date:	10/10/2003
Comments:	Not reported

BELMONT NEW PRIMARY CENTER NO. 12 (Continued) **S107735904**

Future Area Name: Not reported
Future Sub Area Name: Not reported
Future Document Type: Not reported
Future Due Date: Not reported
Schedule Area Name: Not reported
Schedule Sub Area Name: Not reported
Schedule Document Type: Not reported
Schedule Due Date: Not reported
Schedule Revised Date: Not reported

98
SSW
1/2-1
0.857 mi.
4524 ft.

IGLESIA NI CRISTO **ENVIROSTOR** **S109548376**
141 NORTH UNION AVENUE **VCP** **N/A**
LOS ANGELES, CA 90026

Relative:
Higher

Actual:
415 ft.

ENVIROSTOR:
Facility ID: 60001080
Status: No Further Action
Status Date: 10/08/2009
Site Code: 301416
Site Type: Voluntary Cleanup
Site Type Detailed: Voluntary Cleanup
Acres: 2
NPL: NO
Regulatory Agencies: SMBRP
Lead Agency: SMBRP
Program Manager: Not reported
Supervisor: Rita Kamat
Division Branch: Cleanup Chatsworth
Assembly: 51
Senate: 24
Special Program: Voluntary Cleanup Program
Restricted Use: NO
Site Mgmt Req: NONE SPECIFIED
Funding: Responsible Party
Latitude: 34.06532
Longitude: -118.2655
APN: 5159-008-025
Past Use: NONE
Potential COC: Lead
Confirmed COC: Lead
Potential Description: SOIL
Alias Name: 5159-008-025
Alias Type: APN
Alias Name: 301416
Alias Type: Project Code (Site Code)
Alias Name: 60001080
Alias Type: Envirostor ID Number

Completed Info:
Completed Area Name: PROJECT WIDE
Completed Sub Area Name: Not reported
Completed Document Type: Other Report
Completed Date: 09/15/2009
Comments: NFA letter issued.

Completed Area Name: PROJECT WIDE

IGLESIA NI CRISTO (Continued) **S109548376**

Completed Sub Area Name: Not reported
Completed Document Type: Voluntary Cleanup Agreement Termination Notification
Completed Date: 10/08/2009
Comments: NFA Issued. VCA Scope of work completed. CRU memo sent.

Completed Area Name: PROJECT WIDE
Completed Sub Area Name: Not reported
Completed Document Type: Voluntary Cleanup Agreement
Completed Date: 07/29/2009
Comments: Complete

Completed Area Name: PROJECT WIDE
Completed Sub Area Name: Not reported
Completed Document Type: Cost Recovery Closeout Memo
Completed Date: 10/05/2009
Comments: NFA letter sent. CRU memo sent.

Future Area Name: Not reported
Future Sub Area Name: Not reported
Future Document Type: Not reported
Future Due Date: Not reported
Schedule Area Name: Not reported
Schedule Sub Area Name: Not reported
Schedule Document Type: Not reported
Schedule Due Date: Not reported
Schedule Revised Date: Not reported

VCP:
Facility ID: 60001080
Site Type: Voluntary Cleanup
Site Type Detail: Voluntary Cleanup
Site Mgmt. Req.: NONE SPECIFIED
Acres: 2
National Priorities List: NO
Cleanup Oversight Agencies: SMBRP
Lead Agency: SMBRP
Lead Agency Description: DTSC - Site Cleanup Program
Project Manager: Not reported
Supervisor: Rita Kamat
Division Branch: Cleanup Chatsworth
Site Code: 301416
Assembly: 51
Senate: 24
Special Programs Code: Voluntary Cleanup Program
Status: No Further Action
Status Date: 10/08/2009
Restricted Use: NO
Funding: Responsible Party
Lat/Long: 34.06532 / -118.2655
APN: 5159-008-025
Past Use: NONE
Potential COC: 30013
Confirmed COC: 30013
Potential Description: SOIL
Alias Name: 5159-008-025
Alias Type: APN
Alias Name: 301416

IGLESIA NI CRISTO (Continued) **S109548376**

Alias Type: Project Code (Site Code)
Alias Name: 60001080
Alias Type: Envirostor ID Number

Completed Info:
Completed Area Name: PROJECT WIDE
Completed Sub Area Name: Not reported
Completed Document Type: Other Report
Completed Date: 09/15/2009
Comments: NFA letter issued.

Completed Area Name: PROJECT WIDE
Completed Sub Area Name: Not reported
Completed Document Type: Voluntary Cleanup Agreement Termination Notification
Completed Date: 10/08/2009
Comments: NFA Issued. VCA Scope of work completed. CRU memo sent.

Completed Area Name: PROJECT WIDE
Completed Sub Area Name: Not reported
Completed Document Type: Voluntary Cleanup Agreement
Completed Date: 07/29/2009
Comments: Complete

Completed Area Name: PROJECT WIDE
Completed Sub Area Name: Not reported
Completed Document Type: Cost Recovery Closeout Memo
Completed Date: 10/05/2009
Comments: NFA letter sent. CRU memo sent.

Future Area Name: Not reported
Future Sub Area Name: Not reported
Future Document Type: Not reported
Future Due Date: Not reported
Schedule Area Name: Not reported
Schedule Sub Area Name: Not reported
Schedule Document Type: Not reported
Schedule Due Date: Not reported
Schedule Revised Date: Not reported

---

99 **PLASENCIA ELEMENTARY SCHOOL** **ENVIROSTOR** **S100939210**
SSE **1321 CORTEZ STREET** **SCH** **N/A**
1/2-1 **LOS ANGELES, CA 90026** **EMI**
0.863 mi.
4558 ft.

Relative:
Higher

Actual:
440 ft.

ENVIROSTOR:
Facility ID: 60000055
Status: Inactive - Needs Evaluation
Status Date: 01/07/2000
Site Code: 304008
Site Type: School Investigation
Site Type Detailed: School
Acres: 6
NPL: NO
Regulatory Agencies: SMBRP
Lead Agency: SMBRP
Program Manager: Not reported
Supervisor: Shahir Haddad

PLASENCIA ELEMENTARY SCHOOL (Continued) **S100939210**

Division Branch: Southern California Schools & Brownfields Outreach
Assembly: 51
Senate: 24
Special Program: Not reported
Restricted Use: NO
Site Mgmt Req: NONE SPECIFIED
Funding: School District
Latitude: 34.06556
Longitude: -118.2557
APN: 5160007910
Past Use: * EDUCATIONAL SERVICES
Potential COC: NONE SPECIFIED
Confirmed COC: NONE SPECIFIED
Potential Description: NONE SPECIFIED
Alias Name: PLASENCIA ELEM/PLASENCIA MAGNET SCH
Alias Type: Alternate Name
Alias Name: 5160007910
Alias Type: APN
Alias Name: 304008
Alias Type: Project Code (Site Code)
Alias Name: 60000055
Alias Type: Envirostor ID Number

Completed Info:
Completed Area Name: PROJECT WIDE
Completed Sub Area Name: Not reported
Completed Document Type: Environmental Oversight Agreement
Completed Date: 02/10/2000
Comments: Not reported

Future Area Name: Not reported
Future Sub Area Name: Not reported
Future Document Type: Not reported
Future Due Date: Not reported
Schedule Area Name: Not reported
Schedule Sub Area Name: Not reported
Schedule Document Type: Not reported
Schedule Due Date: Not reported
Schedule Revised Date: Not reported

SCH:

Facility ID: 60000055
Site Type: School Investigation
Site Type Detail: School
Site Mgmt. Req.: NONE SPECIFIED
Acres: 6
National Priorities List: NO
Cleanup Oversight Agencies: SMBRP
Lead Agency: SMBRP
Lead Agency Description: DTSC - Site Cleanup Program
Project Manager: Not reported
Supervisor: Shahir Haddad
Division Branch: Southern California Schools & Brownfields Outreach
Site Code: 304008
Assembly: 51
Senate: 24

PLASENCIA ELEMENTARY SCHOOL (Continued) **S100939210**

Special Program Status:	Not reported
Status:	Inactive - Needs Evaluation
Status Date:	01/07/2000
Restricted Use:	NO
Funding:	School District
Latitude:	34.06556
Longitude:	-118.2557
APN:	5160007910
Past Use:	* EDUCATIONAL SERVICES
Potential COC:	NONE SPECIFIED
Confirmed COC:	NONE SPECIFIED
Potential Description:	NONE SPECIFIED
Alias Name:	PLASENCIA ELEM/PLASENCIA MAGNET SCH
Alias Type:	Alternate Name
Alias Name:	5160007910
Alias Type:	APN
Alias Name:	304008
Alias Type:	Project Code (Site Code)
Alias Name:	60000055
Alias Type:	Envirostor ID Number

Completed Info:

Completed Area Name:	PROJECT WIDE
Completed Sub Area Name:	Not reported
Completed Document Type:	Environmental Oversight Agreement
Completed Date:	02/10/2000
Comments:	Not reported
Future Area Name:	Not reported
Future Sub Area Name:	Not reported
Future Document Type:	Not reported
Future Due Date:	Not reported
Schedule Area Name:	Not reported
Schedule Sub Area Name:	Not reported
Schedule Document Type:	Not reported
Schedule Due Date:	Not reported
Schedule Revised Date:	Not reported

EMI:

Year:	1990
County Code:	19
Air Basin:	SC
Facility ID:	72821
Air District Name:	SC
SIC Code:	8211
Air District Name:	SOUTH COAST AQMD
Community Health Air Pollution Info System:	Not reported
Consolidated Emission Reporting Rule:	Not reported
Total Organic Hydrocarbon Gases Tons/Yr:	0
Reactive Organic Gases Tons/Yr:	0
Carbon Monoxide Emissions Tons/Yr:	0
NOX - Oxides of Nitrogen Tons/Yr:	0
SOX - Oxides of Sulphur Tons/Yr:	0
Particulate Matter Tons/Yr:	0
Part. Matter 10 Micrometers and Smllr Tons/Yr:	0

100 South 1/2-1 0.978 mi. 5164 ft.

G.C. HEWITT COMPANY
174 GLENDALE BLVD
LOS ANGELES, CA 90026

ENVIROSTOR HIST UST

U001561156 N/A

Relative: Lower

Actual: 349 ft.

ENVIROSTOR:

Facility ID:	19510058
Status:	Refer: Other Agency
Status Date:	08/15/1995
Site Code:	Not reported
Site Type:	Historical
Site Type Detailed:	* Historical
Acres:	Not reported
NPL:	NO
Regulatory Agencies:	NONE SPECIFIED
Lead Agency:	NONE SPECIFIED
Program Manager:	Not reported
Supervisor:	* Mmonroy
Division Branch:	Cleanup Chatsworth
Assembly:	51
Senate:	24
Special Program:	* RCRA 3012 - Past Haz Waste Disp Inven Site
Restricted Use:	NO
Site Mgmt Req:	NONE SPECIFIED
Funding:	Not reported
Latitude:	34.06361
Longitude:	-118.2594
APN:	NONE SPECIFIED
Past Use:	NONE SPECIFIED
Potential COC:	* Sludge - Paint
Confirmed COC:	NONE SPECIFIED
Potential Description:	NONE SPECIFIED
Alias Name:	JAMES HUNTLEY & COMPANY
Alias Type:	Alternate Name
Alias Name:	CAD028523504
Alias Type:	EPA Identification Number
Alias Name:	19510058
Alias Type:	Envirostor ID Number

Completed Info:

Completed Area Name:	PROJECT WIDE
Completed Sub Area Name:	Not reported
Completed Document Type:	Site Screening
Completed Date:	10/25/1994
Comments:	Database verification project confirms NFA for DTSC.
Completed Area Name:	PROJECT WIDE
Completed Sub Area Name:	Not reported
Completed Document Type:	Preliminary Assessment Report
Completed Date:	01/17/1984
Comments:	INSPECTION(LOCAL) FIRE DEPT. 2 INSP/YR. 4 OR 5 YRS AGO RECEIVED CORRECTIVE COMMENTS ABOUT HSKPG OWNER: ROBERT & BARBARA BERG(44%) T/C W/ R.J.BERG 2/10/84 1)SOURCE ACT: CONSTRUCTION,JOB SITE WASTE-PAINT SLUDGE GENERATED & STORED ON SITE. 2)YR OF OPER 1966-PRESENT. 3)WASTE: HAULED BY J.C.INC (3650 E.26TH ST,VERNON,CA90023,213-268-3137) TO BKK LDFL,CASMALIA,& KETTLEMAN SUBMIT TO EPA PRELIM ASSESS DONE RCRA 3012
Completed Area Name:	PROJECT WIDE

G.C. HEWITT COMPANY (Continued) **U001561156**

Completed Sub Area Name: Not reported
Completed Document Type: * Discovery
Completed Date: 09/26/1983
Comments: FACILITY IDENTIFIED ID FROM ERRIS

Future Area Name: Not reported
Future Sub Area Name: Not reported
Future Document Type: Not reported
Future Due Date: Not reported
Schedule Area Name: Not reported
Schedule Sub Area Name: Not reported
Schedule Document Type: Not reported
Schedule Due Date: Not reported
Schedule Revised Date: Not reported

HIST UST:
File Number: Not reported
URL: Not reported
Region: STATE
Facility ID: 00000041601
Facility Type: Other
Other Type: PAINTING CONTRACTOR
Contact Name: R.J. BERG
Telephone: 2132509115
Owner Name: G.C. HEWITT COMPANY
Owner Address: 174 GLENDALE BOULEVARD
Owner City,St,Zip: LOS ANGELES, CA 90026
Total Tanks: 0001

Tank Num: 001
Container Num: 1
Year Installed: Not reported
Tank Capacity: 00000500
Tank Used for: PRODUCT
Type of Fuel: UNLEADED
Container Construction Thickness: Not reported
Leak Detection: None

---

101 South 1/2-1 0.996 mi. 5261 ft. **PROPOSED ROCKWOOD CHARTER SCHOOL** **ENVIROSTOR S117038712**
1552 ROCKWOOD STREET **VCP N/A**
LOS ANGELES, CA 90026 **DEED**

Relative: Lower
Actual: 402 ft.

ENVIROSTOR:
Facility ID: 60002072
Status: Certified / Operation & Maintenance
Status Date: 11/09/2017
Site Code: 401680
Site Type: Voluntary Cleanup
Site Type Detailed: Voluntary Cleanup
Acres: 1.22
NPL: NO
Regulatory Agencies: SMBRP
Lead Agency: SMBRP
Program Manager: Xihong (Scarlett) Zhai
Supervisor: Shahir Haddad

PROPOSED ROCKWOOD CHARTER SCHOOL (Continued) **S117038712**

Division Branch: Southern California Schools & Brownfields Outreach
Assembly: 51
Senate: 24
Special Program: Voluntary Cleanup Program
Restricted Use: YES
Site Mgmt Req: NONE SPECIFIED
Funding: Responsible Party
Latitude: 34.06304
Longitude: -118.2619
APN: 5159-013-010, 5159-013-013, 5159-013-014, 5159-013-015, 5159-013-016, 5159-013-017, 5159-013-018, 5159-013-019, 5159-014-001
Past Use: OIL FIELD
Potential COC: Under Investigation Lead Methane TPH-diesel TPH-gas TPH-MOTOR OIL Cadmium and compounds Copper and compounds
Confirmed COC: Lead Methane TPH-diesel TPH-gas Copper and compounds Under Investigation
Potential Description: SOIL, SV
Alias Name: 5159-013-010
Alias Type: APN
Alias Name: 5159-013-013
Alias Type: APN
Alias Name: 5159-013-014
Alias Type: APN
Alias Name: 5159-013-015
Alias Type: APN
Alias Name: 5159-013-016
Alias Type: APN
Alias Name: 5159-013-017
Alias Type: APN
Alias Name: 5159-013-018
Alias Type: APN
Alias Name: 5159-013-019
Alias Type: APN
Alias Name: 5159-014-001
Alias Type: APN
Alias Name: 401680
Alias Type: Project Code (Site Code)
Alias Name: 60002072
Alias Type: Envirostor ID Number

Completed Info:
Completed Area Name: PROJECT WIDE
Completed Sub Area Name: Not reported
Completed Document Type: Preliminary Endangerment Assessment Workplan
Completed Date: 10/17/2014
Comments: DTSC partially approved the PEA Workplan in an email dated 10/13/2014, with methane sampling issue pending further discussion. Upon discussion during the site visit on 10/17/2014, an agreement was reached that methane samples would be collected at the remaining soil gas probes.

Completed Area Name: PROJECT WIDE
Completed Sub Area Name: Not reported
Completed Document Type: Preliminary Endangerment Assessment Report
Completed Date: 04/29/2015
Comments: Not reported

Completed Area Name: PROJECT WIDE

PROPOSED ROCKWOOD CHARTER SCHOOL (Continued) **S117038712**

Completed Sub Area Name: Not reported
Completed Document Type: Removal Action Workplan
Completed Date: 08/11/2015
Comments: Not reported

Completed Area Name: PROJECT WIDE
Completed Sub Area Name: Not reported
Completed Document Type: Fact Sheets
Completed Date: 06/24/2015
Comments: DTSC approved the fact sheet for distribution.

Completed Area Name: PROJECT WIDE
Completed Sub Area Name: Not reported
Completed Document Type: Community Profile
Completed Date: 06/30/2015
Comments: Not reported

Completed Area Name: PROJECT WIDE
Completed Sub Area Name: Not reported
Completed Document Type: Removal Action Completion Report
Completed Date: 09/28/2015
Comments: DTSC approved the Removal Action Completion Report provided DTSC comments are incorporated in the final operation and maintenance plan.
Not reported

Completed Area Name: PROJECT WIDE
Completed Sub Area Name: Not reported
Completed Document Type: Operations and Maintenance Report
Completed Date: 02/22/2016
Comments: DTSC approved the operation and maintenance report provided DTSC comments are incorporated in future field work/reports.

Completed Area Name: PROJECT WIDE
Completed Sub Area Name: Not reported
Completed Document Type: Operations and Maintenance Plan
Completed Date: 12/07/2015
Comments: The O&M plan included in the RACR was revised in response to DTSC's comments, and this final version is approved for implementation.

Completed Area Name: PROJECT WIDE
Completed Sub Area Name: Not reported
Completed Document Type: Operations and Maintenance Report
Completed Date: 04/17/2017
Comments: DTSC approved the Operation and Maintenance report provided DTSC comments are incorporated in future reports.

Completed Area Name: PROJECT WIDE
Completed Sub Area Name: Not reported
Completed Document Type: Operations and Maintenance Report
Completed Date: 01/18/2018
Comments: DTSC approved the operation and maintenance report and responses to comments.

Completed Area Name: PROJECT WIDE
Completed Sub Area Name: Not reported
Completed Document Type: Operations and Maintenance Report
Completed Date: 07/31/2018

PROPOSED ROCKWOOD CHARTER SCHOOL (Continued) **S117038712**

Comments: Not reported

Completed Area Name: PROJECT WIDE
Completed Sub Area Name: Not reported
Completed Document Type: Voluntary Cleanup Agreement
Completed Date: 08/27/2014
Comments: Not reported

Completed Area Name: PROJECT WIDE
Completed Sub Area Name: Not reported
Completed Document Type: Land Use Restriction
Completed Date: 08/21/2015
Comments: Vapor intrusion mitigation measurement is applied to the entire campus of Rockwood Charter High School. Dig restriction and soil management are applied to the four parcels (5159-013-017, 5159-013-018, 5159-013-010, 5159-014-001) where soil impact was identified at depth beyond 8 feet.

Completed Area Name: PROJECT WIDE
Completed Sub Area Name: Not reported
Completed Document Type: Voluntary Cleanup Agreement
Completed Date: 04/28/2015
Comments: Not reported

Completed Area Name: PROJECT WIDE
Completed Sub Area Name: Not reported
Completed Document Type: Operation & Maintenance Order/Agreement
Completed Date: 06/06/2016
Comments: Not reported

Completed Area Name: PROJECT WIDE
Completed Sub Area Name: Not reported
Completed Document Type: CEQA - Initial Study/ Mitigated Neg. Dec. (MND)
Completed Date: 07/01/2015
Comments: The DTSC approved the Addendum to Initial Study/Mitigated Negative Declaration.

Completed Area Name: PROJECT WIDE
Completed Sub Area Name: Not reported
Completed Document Type: Annual Oversight Cost Estimate
Completed Date: 09/14/2016
Comments: Annual Cost Estimate letter sent to RP on 9/14/16.

Completed Area Name: PROJECT WIDE
Completed Sub Area Name: Not reported
Completed Document Type: Annual Oversight Cost Estimate
Completed Date: 09/14/2015
Comments: Annual Cost Estimate emailed and mailed to BP.

Completed Area Name: PROJECT WIDE
Completed Sub Area Name: Not reported
Completed Document Type: Annual Oversight Cost Estimate
Completed Date: 09/07/2017
Comments: Mailed annual cost estimate letter.

Completed Area Name: PROJECT WIDE
Completed Sub Area Name: Not reported

PROPOSED ROCKWOOD CHARTER SCHOOL (Continued) **S117038712**

Completed Document Type: Annual Oversight Cost Estimate
Completed Date: 09/06/2018
Comments: Not reported

Completed Area Name: PROJECT WIDE
Completed Sub Area Name: Not reported
Completed Document Type: Annual Oversight Cost Estimate
Completed Date: 01/29/2018
Comments: FY 17/18 Revised Oversight Cost Estimate letter sent to RP.

Future Area Name: Not reported
Future Sub Area Name: Not reported
Future Document Type: Not reported
Future Due Date: Not reported
Schedule Area Name: PROJECT WIDE
Schedule Sub Area Name: Not reported
Schedule Document Type: Operations and Maintenance Report
Schedule Due Date: 12/24/2018
Schedule Revised Date: Not reported
Schedule Area Name: PROJECT WIDE
Schedule Sub Area Name: Not reported
Schedule Document Type: Operations and Maintenance Report
Schedule Due Date: 06/23/2019
Schedule Revised Date: Not reported

VCP:
Facility ID: 60002072
Site Type: Voluntary Cleanup
Site Type Detail: Voluntary Cleanup
Site Mgmt. Req.: NONE SPECIFIED
Acres: 1.22
National Priorities List: NO
Cleanup Oversight Agencies: SMBRP
Lead Agency: SMBRP
Lead Agency Description: DTSC - Site Cleanup Program
Project Manager: Xihong (Scarlett) Zhai
Supervisor: Shahir Haddad
Division Branch: Southern California Schools & Brownfields Outreach
Site Code: 401680
Assembly: 51
Senate: 24
Special Programs Code: Voluntary Cleanup Program
Status: Certified / Operation & Maintenance
Status Date: 11/09/2017
Restricted Use: YES
Funding: Responsible Party
Lat/Long: 34.06304 / -118.2619
APN: 5159-013-010, 5159-013-013, 5159-013-014, 5159-013-015, 5159-013-016, 5159-013-017, 5159-013-018, 5159-013-019, 5159-014-001
Past Use: OIL FIELD
Potential COC: 31001, 30013, 30015, 30024, 30025, 3002502, 30108, 30156
Confirmed COC: 30013,30015,30024,30025,30156,31001
Potential Description: SOIL, SV
Alias Name: 5159-013-010
Alias Type: APN
Alias Name: 5159-013-013
Alias Type: APN

PROPOSED ROCKWOOD CHARTER SCHOOL (Continued) **S117038712**

Alias Name: 5159-013-014
Alias Type: APN
Alias Name: 5159-013-015
Alias Type: APN
Alias Name: 5159-013-016
Alias Type: APN
Alias Name: 5159-013-017
Alias Type: APN
Alias Name: 5159-013-018
Alias Type: APN
Alias Name: 5159-013-019
Alias Type: APN
Alias Name: 5159-014-001
Alias Type: APN
Alias Name: 401680
Alias Type: Project Code (Site Code)
Alias Name: 60002072
Alias Type: Envirostor ID Number

Completed Info:
Completed Area Name: PROJECT WIDE
Completed Sub Area Name: Not reported
Completed Document Type: Preliminary Endangerment Assessment Workplan
Completed Date: 10/17/2014
Comments: DTSC partially approved the PEA Workplan in an email dated 10/13/2014, with methane sampling issue pending further discussion. Upon discussion during the site visit on 10/17/2014, an agreement was reached that methane samples would be collected at the remaining soil gas probes.

Completed Area Name: PROJECT WIDE
Completed Sub Area Name: Not reported
Completed Document Type: Preliminary Endangerment Assessment Report
Completed Date: 04/29/2015
Comments: Not reported

Completed Area Name: PROJECT WIDE
Completed Sub Area Name: Not reported
Completed Document Type: Removal Action Workplan
Completed Date: 08/11/2015
Comments: Not reported

Completed Area Name: PROJECT WIDE
Completed Sub Area Name: Not reported
Completed Document Type: Fact Sheets
Completed Date: 06/24/2015
Comments: DTSC approved the fact sheet for distribution.

Completed Area Name: PROJECT WIDE
Completed Sub Area Name: Not reported
Completed Document Type: Community Profile
Completed Date: 06/30/2015
Comments: Not reported

Completed Area Name: PROJECT WIDE
Completed Sub Area Name: Not reported
Completed Document Type: Removal Action Completion Report
Completed Date: 09/28/2015

PROPOSED ROCKWOOD CHARTER SCHOOL (Continued) **S117038712**

Comments: DTSC approved the Removal Action Completion Report provided DTSC comments are incorporated in the final operation and maintenance plan. Not reported

Completed Area Name: PROJECT WIDE
Completed Sub Area Name: Not reported
Completed Document Type: Operations and Maintenance Report
Completed Date: 02/22/2016
Comments: DTSC approved the operation and maintenance report provided DTSC comments are incorporated in future field work/reports.

Completed Area Name: PROJECT WIDE
Completed Sub Area Name: Not reported
Completed Document Type: Operations and Maintenance Plan
Completed Date: 12/07/2015
Comments: The O&M plan included in the RACR was revised in response to DTSC's comments, and this final version is approved for implementation.

Completed Area Name: PROJECT WIDE
Completed Sub Area Name: Not reported
Completed Document Type: Operations and Maintenance Report
Completed Date: 04/17/2017
Comments: DTSC approved the Operation and Maintenance report provided DTSC comments are incorporated in future reports.

Completed Area Name: PROJECT WIDE
Completed Sub Area Name: Not reported
Completed Document Type: Operations and Maintenance Report
Completed Date: 01/18/2018
Comments: DTSC approved the operation and maintenance report and responses to comments.

Completed Area Name: PROJECT WIDE
Completed Sub Area Name: Not reported
Completed Document Type: Operations and Maintenance Report
Completed Date: 07/31/2018
Comments: Not reported

Completed Area Name: PROJECT WIDE
Completed Sub Area Name: Not reported
Completed Document Type: Voluntary Cleanup Agreement
Completed Date: 08/27/2014
Comments: Not reported

Completed Area Name: PROJECT WIDE
Completed Sub Area Name: Not reported
Completed Document Type: Land Use Restriction
Completed Date: 08/21/2015
Comments: Vapor intrusion mitigation measurement is applied to the entire campus of Rockwood Charter High School. Dig restriction and soil management are applied to the four parcels (5159-013-017, 5159-013-018, 5159-013-010, 5159-014-001) where soil impact was identified at depth beyond 8 feet.

Completed Area Name: PROJECT WIDE
Completed Sub Area Name: Not reported
Completed Document Type: Voluntary Cleanup Agreement

PROPOSED ROCKWOOD CHARTER SCHOOL (Continued) **S117038712**

Completed Date: 04/28/2015
Comments: Not reported

Completed Area Name: PROJECT WIDE
Completed Sub Area Name: Not reported
Completed Document Type: Operation & Maintenance Order/Agreement
Completed Date: 06/06/2016
Comments: Not reported

Completed Area Name: PROJECT WIDE
Completed Sub Area Name: Not reported
Completed Document Type: CEQA - Initial Study/ Mitigated Neg. Dec. (MND)
Completed Date: 07/01/2015
Comments: The DTSC approved the Addendum to Initial Study/Mitigated Negative Declaration.

Completed Area Name: PROJECT WIDE
Completed Sub Area Name: Not reported
Completed Document Type: Annual Oversight Cost Estimate
Completed Date: 09/14/2016
Comments: Annual Cost Estimate letter sent to RP on 9/14/16.

Completed Area Name: PROJECT WIDE
Completed Sub Area Name: Not reported
Completed Document Type: Annual Oversight Cost Estimate
Completed Date: 09/14/2015
Comments: Annual Cost Estimate emailed and mailed to BP.

Completed Area Name: PROJECT WIDE
Completed Sub Area Name: Not reported
Completed Document Type: Annual Oversight Cost Estimate
Completed Date: 09/07/2017
Comments: Mailed annual cost estimate letter.

Completed Area Name: PROJECT WIDE
Completed Sub Area Name: Not reported
Completed Document Type: Annual Oversight Cost Estimate
Completed Date: 09/06/2018
Comments: Not reported

Completed Area Name: PROJECT WIDE
Completed Sub Area Name: Not reported
Completed Document Type: Annual Oversight Cost Estimate
Completed Date: 01/29/2018
Comments: FY 17/18 Revised Oversight Cost Estimate letter sent to RP.

Future Area Name: Not reported
Future Sub Area Name: Not reported
Future Document Type: Not reported
Future Due Date: Not reported
Schedule Area Name: PROJECT WIDE
Schedule Sub Area Name: Not reported
Schedule Document Type: Operations and Maintenance Report
Schedule Due Date: 12/24/2018
Schedule Revised Date: Not reported
Schedule Area Name: PROJECT WIDE
Schedule Sub Area Name: Not reported

PROPOSED ROCKWOOD CHARTER SCHOOL (Continued) **S117038712**

Schedule Document Type: Operations and Maintenance Report
Schedule Due Date: 06/23/2019
Schedule Revised Date: Not reported

DEED:
Envirostor ID: 60002072
Area: PROJECT WIDE
Sub Area: Not reported
Site Type: VOLUNTARY CLEANUP
Status: CERTIFIED / OPERATION & MAINTENANCE
Agency: Not reported
Covenant Uploaded: Not reported
Deed Date(s): 08/21/2015
File Name: Envirostor Land Use Restrictions

Count: 2 records. ORPHAN SUMMARY

City	EDR ID	Site Name	Site Address	Zip	Database(s)
LOS ANGELES	S114697331	SUNSET FUEL STOP (FORMER)	322 SUNSET AVE N		RGA LUST
LOS ANGELES	S120714330	LINK STATION US PROJECT	800 NORTH UNION STATION	90012	ENVIROSTOR, VCP

GOVERNMENT RECORDS SEARCHED / DATA CURRENCY TRACKING

To maintain currency of the following federal and state databases, EDR contacts the appropriate governmental agency on a monthly or quarterly basis, as required.

Number of Days to Update: Provides confirmation that EDR is reporting records that have been updated within 90 days from the date the government agency made the information available to the public.

STANDARD ENVIRONMENTAL RECORDS

Federal NPL site list

NPL: National Priority List

National Priorities List (Superfund). The NPL is a subset of CERCLIS and identifies over 1,200 sites for priority cleanup under the Superfund Program. NPL sites may encompass relatively large areas. As such, EDR provides polygon coverage for over 1,000 NPL site boundaries produced by EPA's Environmental Photographic Interpretation Center (EPIC) and regional EPA offices.

Date of Government Version: 12/12/2018
Date Data Arrived at EDR: 12/28/2018
Date Made Active in Reports: 01/11/2019
Number of Days to Update: 14

Source: EPA
Telephone: N/A
Last EDR Contact: 12/28/2018
Next Scheduled EDR Contact: 04/15/2019
Data Release Frequency: Quarterly

NPL Site Boundaries

Sources:

EPA's Environmental Photographic Interpretation Center (EPIC)
Telephone: 202-564-7333

EPA Region 1
Telephone 617-918-1143

EPA Region 3
Telephone 215-814-5418

EPA Region 4
Telephone 404-562-8033

EPA Region 5
Telephone 312-886-6686

EPA Region 6
Telephone: 214-655-6659

EPA Region 7
Telephone: 913-551-7247

EPA Region 8
Telephone: 303-312-6774

EPA Region 9
Telephone: 415-947-4246

EPA Region 10
Telephone 206-553-8665

Proposed NPL: Proposed National Priority List Sites

A site that has been proposed for listing on the National Priorities List through the issuance of a proposed rule in the Federal Register. EPA then accepts public comments on the site, responds to the comments, and places on the NPL those sites that continue to meet the requirements for listing.

Date of Government Version: 12/12/2018
Date Data Arrived at EDR: 12/28/2018
Date Made Active in Reports: 01/11/2019
Number of Days to Update: 14

Source: EPA
Telephone: N/A
Last EDR Contact: 12/28/2018
Next Scheduled EDR Contact: 04/15/2019
Data Release Frequency: Quarterly

NPL LIENS: Federal Superfund Liens

Federal Superfund Liens. Under the authority granted the USEPA by CERCLA of 1980, the USEPA has the authority to file liens against real property in order to recover remedial action expenditures or when the property owner received notification of potential liability. USEPA compiles a listing of filed notices of Superfund Liens.

Date of Government Version: 10/15/1991
Date Data Arrived at EDR: 02/02/1994
Date Made Active in Reports: 03/30/1994
Number of Days to Update: 56

Source: EPA
Telephone: 202-564-4267
Last EDR Contact: 08/15/2011
Next Scheduled EDR Contact: 11/28/2011
Data Release Frequency: No Update Planned

Federal Delisted NPL site list

Delisted NPL: National Priority List Deletions

The National Oil and Hazardous Substances Pollution Contingency Plan (NCP) establishes the criteria that the EPA uses to delete sites from the NPL. In accordance with 40 CFR 300.425.(e), sites may be deleted from the NPL where no further response is appropriate.

Date of Government Version: 12/12/2018
Date Data Arrived at EDR: 12/28/2018
Date Made Active in Reports: 01/11/2019
Number of Days to Update: 14

Source: EPA
Telephone: N/A
Last EDR Contact: 12/28/2018
Next Scheduled EDR Contact: 04/15/2019
Data Release Frequency: Quarterly

Federal CERCLIS list

FEDERAL FACILITY: Federal Facility Site Information listing

A listing of National Priority List (NPL) and Base Realignment and Closure (BRAC) sites found in the Comprehensive Environmental Response, Compensation and Liability Information System (CERCLIS) Database where EPA Federal Facilities Restoration and Reuse Office is involved in cleanup activities.

Date of Government Version: 11/07/2016
Date Data Arrived at EDR: 01/05/2017
Date Made Active in Reports: 04/07/2017
Number of Days to Update: 92

Source: Environmental Protection Agency
Telephone: 703-603-8704
Last EDR Contact: 01/04/2019
Next Scheduled EDR Contact: 04/15/2019
Data Release Frequency: Varies

SEMS: Superfund Enterprise Management System

SEMS (Superfund Enterprise Management System) tracks hazardous waste sites, potentially hazardous waste sites, and remedial activities performed in support of EPA's Superfund Program across the United States. The list was formerly know as CERCLIS, renamed to SEMS by the EPA in 2015. The list contains data on potentially hazardous waste sites that have been reported to the USEPA by states, municipalities, private companies and private persons, pursuant to Section 103 of the Comprehensive Environmental Response, Compensation, and Liability Act (CERCLA). This dataset also contains sites which are either proposed to or on the National Priorities List (NPL) and the sites which are in the screening and assessment phase for possible inclusion on the NPL.

Date of Government Version: 12/12/2018
Date Data Arrived at EDR: 12/28/2018
Date Made Active in Reports: 01/11/2019
Number of Days to Update: 14

Source: EPA
Telephone: 800-424-9346
Last EDR Contact: 12/28/2018
Next Scheduled EDR Contact: 04/29/2019
Data Release Frequency: Quarterly

Federal CERCLIS NFRAP site list

SEMS-ARCHIVE: Superfund Enterprise Management System Archive

SEMS-ARCHIVE (Superfund Enterprise Management System Archive) tracks sites that have no further interest under the Federal Superfund Program based on available information. The list was formerly known as the CERCLIS-NFRAP, renamed to SEMS ARCHIVE by the EPA in 2015. EPA may perform a minimal level of assessment work at a site while it is archived if site conditions change and/or new information becomes available. Archived sites have been removed and archived from the inventory of SEMS sites. Archived status indicates that, to the best of EPA's knowledge, assessment at a site has been completed and that EPA has determined no further steps will be taken to list the site on the National Priorities List (NPL), unless information indicates this decision was not appropriate or other considerations require a recommendation for listing at a later time. The decision does not necessarily mean that there is no hazard associated with a given site; it only means that. based upon available information, the location is not judged to be potential NPL site.

Date of Government Version: 12/13/2018
Date Data Arrived at EDR: 12/28/2018
Date Made Active in Reports: 01/11/2019
Number of Days to Update: 14

Source: EPA
Telephone: 800-424-9346
Last EDR Contact: 12/28/2018
Next Scheduled EDR Contact: 04/29/2019
Data Release Frequency: Quarterly

Federal RCRA CORRACTS facilities list

CORRACTS: Corrective Action Report

CORRACTS identifies hazardous waste handlers with RCRA corrective action activity.

Date of Government Version: 03/01/2018
Date Data Arrived at EDR: 03/28/2018
Date Made Active in Reports: 06/22/2018
Number of Days to Update: 86

Source: EPA
Telephone: 800-424-9346
Last EDR Contact: 12/03/2018
Next Scheduled EDR Contact: 04/08/2019
Data Release Frequency: Quarterly

Federal RCRA non-CORRACTS TSD facilities list

RCRA-TSDF: RCRA - Treatment, Storage and Disposal

RCRAInfo is EPA's comprehensive information system, providing access to data supporting the Resource Conservation and Recovery Act (RCRA) of 1976 and the Hazardous and Solid Waste Amendments (HSWA) of 1984. The database includes selective information on sites which generate, transport, store, treat and/or dispose of hazardous waste as defined by the Resource Conservation and Recovery Act (RCRA). Transporters are individuals or entities that move hazardous waste from the generator offsite to a facility that can recycle, treat, store, or dispose of the waste. TSDFs treat, store, or dispose of the waste.

Date of Government Version: 03/01/2018
Date Data Arrived at EDR: 03/28/2018
Date Made Active in Reports: 06/22/2018
Number of Days to Update: 86

Source: Environmental Protection Agency
Telephone: (415) 495-8895
Last EDR Contact: 12/03/2018
Next Scheduled EDR Contact: 04/08/2019
Data Release Frequency: Quarterly

Federal RCRA generators list

RCRA-LQG: RCRA - Large Quantity Generators

RCRAInfo is EPA's comprehensive information system, providing access to data supporting the Resource Conservation and Recovery Act (RCRA) of 1976 and the Hazardous and Solid Waste Amendments (HSWA) of 1984. The database includes selective information on sites which generate, transport, store, treat and/or dispose of hazardous waste as defined by the Resource Conservation and Recovery Act (RCRA). Large quantity generators (LQGs) generate over 1,000 kilograms (kg) of hazardous waste, or over 1 kg of acutely hazardous waste per month.

Date of Government Version: 03/01/2018
Date Data Arrived at EDR: 03/28/2018
Date Made Active in Reports: 06/22/2018
Number of Days to Update: 86

Source: Environmental Protection Agency
Telephone: (415) 495-8895
Last EDR Contact: 12/03/2018
Next Scheduled EDR Contact: 04/08/2019
Data Release Frequency: Quarterly

RCRA-SQG: RCRA - Small Quantity Generators

RCRAInfo is EPA's comprehensive information system, providing access to data supporting the Resource Conservation and Recovery Act (RCRA) of 1976 and the Hazardous and Solid Waste Amendments (HSWA) of 1984. The database includes selective information on sites which generate, transport, store, treat and/or dispose of hazardous waste as defined by the Resource Conservation and Recovery Act (RCRA). Small quantity generators (SQGs) generate between 100 kg and 1,000 kg of hazardous waste per month.

Date of Government Version: 03/01/2018
Date Data Arrived at EDR: 03/28/2018
Date Made Active in Reports: 06/22/2018
Number of Days to Update: 86

Source: Environmental Protection Agency
Telephone: (415) 495-8895
Last EDR Contact: 12/03/2018
Next Scheduled EDR Contact: 04/08/2019
Data Release Frequency: Quarterly

RCRA-CESQG: RCRA - Conditionally Exempt Small Quantity Generators

RCRAInfo is EPA's comprehensive information system, providing access to data supporting the Resource Conservation and Recovery Act (RCRA) of 1976 and the Hazardous and Solid Waste Amendments (HSWA) of 1984. The database includes selective information on sites which generate, transport, store, treat and/or dispose of hazardous waste as defined by the Resource Conservation and Recovery Act (RCRA). Conditionally exempt small quantity generators (CESQGs) generate less than 100 kg of hazardous waste, or less than 1 kg of acutely hazardous waste per month.

Date of Government Version: 03/01/2018
Date Data Arrived at EDR: 03/28/2018
Date Made Active in Reports: 06/22/2018
Number of Days to Update: 86

Source: Environmental Protection Agency
Telephone: (415) 495-8895
Last EDR Contact: 12/03/2018
Next Scheduled EDR Contact: 04/08/2019
Data Release Frequency: Quarterly

Federal institutional controls / engineering controls registries

LUCIS: Land Use Control Information System

LUCIS contains records of land use control information pertaining to the former Navy Base Realignment and Closure properties.

Date of Government Version: 10/17/2018
Date Data Arrived at EDR: 10/25/2018
Date Made Active in Reports: 12/07/2018
Number of Days to Update: 43

Source: Department of the Navy
Telephone: 843-820-7326
Last EDR Contact: 10/15/2018
Next Scheduled EDR Contact: 02/25/2019
Data Release Frequency: Varies

US ENG CONTROLS: Engineering Controls Sites List

A listing of sites with engineering controls in place. Engineering controls include various forms of caps, building foundations, liners, and treatment methods to create pathway elimination for regulated substances to enter environmental media or effect human health.

Date of Government Version: 07/31/2018
Date Data Arrived at EDR: 08/28/2018
Date Made Active in Reports: 09/14/2018
Number of Days to Update: 17

Source: Environmental Protection Agency
Telephone: 703-603-0695
Last EDR Contact: 02/04/2019
Next Scheduled EDR Contact: 03/11/2019
Data Release Frequency: Varies

US INST CONTROL: Sites with Institutional Controls

A listing of sites with institutional controls in place. Institutional controls include administrative measures, such as groundwater use restrictions, construction restrictions, property use restrictions, and post remediation care requirements intended to prevent exposure to contaminants remaining on site. Deed restrictions are generally required as part of the institutional controls.

Date of Government Version: 07/31/2018
Date Data Arrived at EDR: 08/28/2018
Date Made Active in Reports: 09/14/2018
Number of Days to Update: 17

Source: Environmental Protection Agency
Telephone: 703-603-0695
Last EDR Contact: 02/04/2019
Next Scheduled EDR Contact: 03/11/2019
Data Release Frequency: Varies

Federal ERNS list

ERNS: Emergency Response Notification System

Emergency Response Notification System. ERNS records and stores information on reported releases of oil and hazardous substances.

Date of Government Version: 09/24/2018
Date Data Arrived at EDR: 09/25/2018
Date Made Active in Reports: 11/09/2018
Number of Days to Update: 45

Source: National Response Center, United States Coast Guard
Telephone: 202-267-2180
Last EDR Contact: 01/29/2019
Next Scheduled EDR Contact: 04/08/2019
Data Release Frequency: Quarterly

State- and tribal - equivalent NPL

RESPONSE: State Response Sites

Identifies confirmed release sites where DTSC is involved in remediation, either in a lead or oversight capacity. These confirmed release sites are generally high-priority and high potential risk.

Date of Government Version: 10/29/2018
Date Data Arrived at EDR: 10/30/2018
Date Made Active in Reports: 12/13/2018
Number of Days to Update: 44

Source: Department of Toxic Substances Control
Telephone: 916-323-3400
Last EDR Contact: 01/29/2019
Next Scheduled EDR Contact: 05/11/2019
Data Release Frequency: Quarterly

State- and tribal - equivalent CERCLIS

ENVIROSTOR: EnviroStor Database

The Department of Toxic Substances Control's (DTSC's) Site Mitigation and Brownfields Reuse Program's (SMBRP's) EnviroStor database identifes sites that have known contamination or sites for which there may be reasons to investigate further. The database includes the following site types: Federal Superfund sites (National Priorities List (NPL)); State Response, including Military Facilities and State Superfund; Voluntary Cleanup; and School sites. EnviroStor provides similar information to the information that was available in CalSites, and provides additional site information, including, but not limited to, identification of formerly-contaminated properties that have been released for reuse, properties where environmental deed restrictions have been recorded to prevent inappropriate land uses, and risk characterization information that is used to assess potential impacts to public health and the environment at contaminated sites.

Date of Government Version: 10/29/2018
Date Data Arrived at EDR: 10/30/2018
Date Made Active in Reports: 12/13/2018
Number of Days to Update: 44

Source: Department of Toxic Substances Control
Telephone: 916-323-3400
Last EDR Contact: 01/29/2019
Next Scheduled EDR Contact: 05/11/2019
Data Release Frequency: Quarterly

State and tribal landfill and/or solid waste disposal site lists

SWF/LF (SWIS): Solid Waste Information System

Active, Closed and Inactive Landfills. SWF/LF records typically contain an inve ntory of solid waste disposal facilities or landfills. These may be active or i nactive facilities or open dumps that failed to meet RCRA Section 4004 criteria for solid waste landfills or disposal sites.

Date of Government Version: 11/12/2018
Date Data Arrived at EDR: 11/14/2018
Date Made Active in Reports: 12/13/2018
Number of Days to Update: 29

Source: Department of Resources Recycling and Recovery
Telephone: 916-341-6320
Last EDR Contact: 11/14/2018
Next Scheduled EDR Contact: 02/25/2019
Data Release Frequency: Quarterly

State and tribal leaking storage tank lists

LUST REG 9: Leaking Underground Storage Tank Report
Orange, Riverside, San Diego counties. For more current information, please refer to the State Water Resources Control Board's LUST database.

Date of Government Version: 03/01/2001
Date Data Arrived at EDR: 04/23/2001
Date Made Active in Reports: 05/21/2001
Number of Days to Update: 28

Source: California Regional Water Quality Control Board San Diego Region (9)
Telephone: 858-637-5595
Last EDR Contact: 09/26/2011
Next Scheduled EDR Contact: 01/09/2012
Data Release Frequency: No Update Planned

LUST REG 7: Leaking Underground Storage Tank Case Listing
Leaking Underground Storage Tank locations. Imperial, Riverside, San Diego, Santa Barbara counties.

Date of Government Version: 02/26/2004
Date Data Arrived at EDR: 02/26/2004
Date Made Active in Reports: 03/24/2004
Number of Days to Update: 27

Source: California Regional Water Quality Control Board Colorado River Basin Region (7)
Telephone: 760-776-8943
Last EDR Contact: 08/01/2011
Next Scheduled EDR Contact: 11/14/2011
Data Release Frequency: No Update Planned

LUST REG 6V: Leaking Underground Storage Tank Case Listing
Leaking Underground Storage Tank locations. Inyo, Kern, Los Angeles, Mono, San Bernardino counties.

Date of Government Version: 06/07/2005
Date Data Arrived at EDR: 06/07/2005
Date Made Active in Reports: 06/29/2005
Number of Days to Update: 22

Source: California Regional Water Quality Control Board Victorville Branch Office (6)
Telephone: 760-241-7365
Last EDR Contact: 09/12/2011
Next Scheduled EDR Contact: 12/26/2011
Data Release Frequency: No Update Planned

LUST REG 5: Leaking Underground Storage Tank Database
Leaking Underground Storage Tank locations. Alameda, Alpine, Amador, Butte, Colusa, Contra Costa, Calveras, El Dorado, Fresno, Glenn, Kern, Kings, Lake, Lassen, Madera, Mariposa, Merced, Modoc, Napa, Nevada, Placer, Plumas, Sacramento, San Joaquin, Shasta, Solano, Stanislaus, Sutter, Tehama, Tulare, Tuolumne, Yolo, Yuba counties.

Date of Government Version: 07/01/2008
Date Data Arrived at EDR: 07/22/2008
Date Made Active in Reports: 07/31/2008
Number of Days to Update: 9

Source: California Regional Water Quality Control Board Central Valley Region (5)
Telephone: 916-464-4834
Last EDR Contact: 07/01/2011
Next Scheduled EDR Contact: 10/17/2011
Data Release Frequency: No Update Planned

LUST: Leaking Underground Fuel Tank Report (GEOTRACKER)
Leaking Underground Storage Tank (LUST) Sites included in GeoTracker. GeoTracker is the Water Boards data management system for sites that impact, or have the potential to impact, water quality in California, with emphasis on groundwater.

Date of Government Version: 12/10/2018
Date Data Arrived at EDR: 12/11/2018
Date Made Active in Reports: 01/15/2019
Number of Days to Update: 35

Source: State Water Resources Control Board
Telephone: see region list
Last EDR Contact: 12/11/2018
Next Scheduled EDR Contact: 03/25/2019
Data Release Frequency: Quarterly

LUST REG 1: Active Toxic Site Investigation
Del Norte, Humboldt, Lake, Mendocino, Modoc, Siskiyou, Sonoma, Trinity counties. For more current information, please refer to the State Water Resources Control Board's LUST database.

Date of Government Version: 02/01/2001
Date Data Arrived at EDR: 02/28/2001
Date Made Active in Reports: 03/29/2001
Number of Days to Update: 29

Source: California Regional Water Quality Control Board North Coast (1)
Telephone: 707-570-3769
Last EDR Contact: 08/01/2011
Next Scheduled EDR Contact: 11/14/2011
Data Release Frequency: No Update Planned

LUST REG 2: Fuel Leak List
Leaking Underground Storage Tank locations. Alameda, Contra Costa, Marin, Napa, San Francisco, San Mateo, Santa Clara, Solano, Sonoma counties.

Date of Government Version: 09/30/2004
Date Data Arrived at EDR: 10/20/2004
Date Made Active in Reports: 11/19/2004
Number of Days to Update: 30

Source: California Regional Water Quality Control Board San Francisco Bay Region (2)
Telephone: 510-622-2433
Last EDR Contact: 09/19/2011
Next Scheduled EDR Contact: 01/02/2012
Data Release Frequency: Quarterly

LUST REG 3: Leaking Underground Storage Tank Database
Leaking Underground Storage Tank locations. Monterey, San Benito, San Luis Obispo, Santa Barbara, Santa Cruz counties.

Date of Government Version: 05/19/2003
Date Data Arrived at EDR: 05/19/2003
Date Made Active in Reports: 06/02/2003
Number of Days to Update: 14

Source: California Regional Water Quality Control Board Central Coast Region (3)
Telephone: 805-542-4786
Last EDR Contact: 07/18/2011
Next Scheduled EDR Contact: 10/31/2011
Data Release Frequency: No Update Planned

LUST REG 4: Underground Storage Tank Leak List
Los Angeles, Ventura counties. For more current information, please refer to the State Water Resources Control Board's LUST database.

Date of Government Version: 09/07/2004
Date Data Arrived at EDR: 09/07/2004
Date Made Active in Reports: 10/12/2004
Number of Days to Update: 35

Source: California Regional Water Quality Control Board Los Angeles Region (4)
Telephone: 213-576-6710
Last EDR Contact: 09/06/2011
Next Scheduled EDR Contact: 12/19/2011
Data Release Frequency: No Update Planned

LUST REG 8: Leaking Underground Storage Tanks
California Regional Water Quality Control Board Santa Ana Region (8). For more current information, please refer to the State Water Resources Control Board's LUST database.

Date of Government Version: 02/14/2005
Date Data Arrived at EDR: 02/15/2005
Date Made Active in Reports: 03/28/2005
Number of Days to Update: 41

Source: California Regional Water Quality Control Board Santa Ana Region (8)
Telephone: 909-782-4496
Last EDR Contact: 08/15/2011
Next Scheduled EDR Contact: 11/28/2011
Data Release Frequency: Varies

LUST REG 6L: Leaking Underground Storage Tank Case Listing
For more current information, please refer to the State Water Resources Control Board's LUST database.

Date of Government Version: 09/09/2003
Date Data Arrived at EDR: 09/10/2003
Date Made Active in Reports: 10/07/2003
Number of Days to Update: 27

Source: California Regional Water Quality Control Board Lahontan Region (6)
Telephone: 530-542-5572
Last EDR Contact: 09/12/2011
Next Scheduled EDR Contact: 12/26/2011
Data Release Frequency: No Update Planned

INDIAN LUST R10: Leaking Underground Storage Tanks on Indian Land
LUSTs on Indian land in Alaska, Idaho, Oregon and Washington.

Date of Government Version: 04/12/2018
Date Data Arrived at EDR: 05/18/2018
Date Made Active in Reports: 07/20/2018
Number of Days to Update: 63

Source: EPA Region 10
Telephone: 206-553-2857
Last EDR Contact: 01/25/2019
Next Scheduled EDR Contact: 05/06/2019
Data Release Frequency: Varies

INDIAN LUST R9: Leaking Underground Storage Tanks on Indian Land
LUSTs on Indian land in Arizona, California, New Mexico and Nevada

Date of Government Version: 04/10/2018
Date Data Arrived at EDR: 05/18/2018
Date Made Active in Reports: 07/20/2018
Number of Days to Update: 63

Source: Environmental Protection Agency
Telephone: 415-972-3372
Last EDR Contact: 01/25/2019
Next Scheduled EDR Contact: 05/06/2019
Data Release Frequency: Varies

INDIAN LUST R8: Leaking Underground Storage Tanks on Indian Land
LUSTs on Indian land in Colorado, Montana, North Dakota, South Dakota, Utah and Wyoming.

Date of Government Version: 04/25/2018
Date Data Arrived at EDR: 05/18/2018
Date Made Active in Reports: 07/20/2018
Number of Days to Update: 63

Source: EPA Region 8
Telephone: 303-312-6271
Last EDR Contact: 01/25/2019
Next Scheduled EDR Contact: 05/06/2019
Data Release Frequency: Varies

INDIAN LUST R7: Leaking Underground Storage Tanks on Indian Land
LUSTs on Indian land in Iowa, Kansas, and Nebraska

Date of Government Version: 04/24/2018
Date Data Arrived at EDR: 05/18/2018
Date Made Active in Reports: 07/20/2018
Number of Days to Update: 63

Source: EPA Region 7
Telephone: 913-551-7003
Last EDR Contact: 01/25/2019
Next Scheduled EDR Contact: 05/06/2019
Data Release Frequency: Varies

INDIAN LUST R1: Leaking Underground Storage Tanks on Indian Land
A listing of leaking underground storage tank locations on Indian Land.

Date of Government Version: 04/13/2018
Date Data Arrived at EDR: 05/18/2018
Date Made Active in Reports: 07/20/2018
Number of Days to Update: 63

Source: EPA Region 1
Telephone: 617-918-1313
Last EDR Contact: 01/25/2019
Next Scheduled EDR Contact: 05/06/2019
Data Release Frequency: Varies

INDIAN LUST R4: Leaking Underground Storage Tanks on Indian Land
LUSTs on Indian land in Florida, Mississippi and North Carolina.

Date of Government Version: 05/08/2018
Date Data Arrived at EDR: 05/18/2018
Date Made Active in Reports: 07/20/2018
Number of Days to Update: 63

Source: EPA Region 4
Telephone: 404-562-8677
Last EDR Contact: 01/25/2019
Next Scheduled EDR Contact: 05/06/2019
Data Release Frequency: Varies

INDIAN LUST R6: Leaking Underground Storage Tanks on Indian Land
LUSTs on Indian land in New Mexico and Oklahoma.

Date of Government Version: 04/01/2018
Date Data Arrived at EDR: 05/18/2018
Date Made Active in Reports: 07/20/2018
Number of Days to Update: 63

Source: EPA Region 6
Telephone: 214-665-6597
Last EDR Contact: 01/25/2019
Next Scheduled EDR Contact: 05/06/2019
Data Release Frequency: Varies

INDIAN LUST R5: Leaking Underground Storage Tanks on Indian Land
Leaking underground storage tanks located on Indian Land in Michigan, Minnesota and Wisconsin.

Date of Government Version: 04/12/2018
Date Data Arrived at EDR: 05/18/2018
Date Made Active in Reports: 07/20/2018
Number of Days to Update: 63

Source: EPA, Region 5
Telephone: 312-886-7439
Last EDR Contact: 01/25/2019
Next Scheduled EDR Contact: 05/06/2019
Data Release Frequency: Varies

CPS-SLIC: Statewide SLIC Cases (GEOTRACKER)

Cleanup Program Sites (CPS; also known as Site Cleanups [SC] and formerly known as Spills, Leaks, Investigations, and Cleanups [SLIC] sites) included in GeoTracker. GeoTracker is the Water Boards data management system for sites that impact, or have the potential to impact, water quality in California, with emphasis on groundwater.

Date of Government Version: 12/10/2018
Date Data Arrived at EDR: 12/11/2018
Date Made Active in Reports: 01/15/2019
Number of Days to Update: 35

Source: State Water Resources Control Board
Telephone: 866-480-1028
Last EDR Contact: 12/12/2018
Next Scheduled EDR Contact: 03/25/2019
Data Release Frequency: Varies

SLIC REG 1: Active Toxic Site Investigations

The SLIC (Spills, Leaks, Investigations and Cleanup) program is designed to protect and restore water quality from spills, leaks, and similar discharges.

Date of Government Version: 04/03/2003
Date Data Arrived at EDR: 04/07/2003
Date Made Active in Reports: 04/25/2003
Number of Days to Update: 18

Source: California Regional Water Quality Control Board, North Coast Region (1)
Telephone: 707-576-2220
Last EDR Contact: 08/01/2011
Next Scheduled EDR Contact: 11/14/2011
Data Release Frequency: No Update Planned

SLIC REG 2: Spills, Leaks, Investigation & Cleanup Cost Recovery Listing

The SLIC (Spills, Leaks, Investigations and Cleanup) program is designed to protect and restore water quality from spills, leaks, and similar discharges.

Date of Government Version: 09/30/2004
Date Data Arrived at EDR: 10/20/2004
Date Made Active in Reports: 11/19/2004
Number of Days to Update: 30

Source: Regional Water Quality Control Board San Francisco Bay Region (2)
Telephone: 510-286-0457
Last EDR Contact: 09/19/2011
Next Scheduled EDR Contact: 01/02/2012
Data Release Frequency: Quarterly

SLIC REG 3: Spills, Leaks, Investigation & Cleanup Cost Recovery Listing

The SLIC (Spills, Leaks, Investigations and Cleanup) program is designed to protect and restore water quality from spills, leaks, and similar discharges.

Date of Government Version: 05/18/2006
Date Data Arrived at EDR: 05/18/2006
Date Made Active in Reports: 06/15/2006
Number of Days to Update: 28

Source: California Regional Water Quality Control Board Central Coast Region (3)
Telephone: 805-549-3147
Last EDR Contact: 07/18/2011
Next Scheduled EDR Contact: 10/31/2011
Data Release Frequency: Semi-Annually

SLIC REG 4: Spills, Leaks, Investigation & Cleanup Cost Recovery Listing

The SLIC (Spills, Leaks, Investigations and Cleanup) program is designed to protect and restore water quality from spills, leaks, and similar discharges.

Date of Government Version: 11/17/2004
Date Data Arrived at EDR: 11/18/2004
Date Made Active in Reports: 01/04/2005
Number of Days to Update: 47

Source: Region Water Quality Control Board Los Angeles Region (4)
Telephone: 213-576-6600
Last EDR Contact: 07/01/2011
Next Scheduled EDR Contact: 10/17/2011
Data Release Frequency: Varies

SLIC REG 5: Spills, Leaks, Investigation & Cleanup Cost Recovery Listing

The SLIC (Spills, Leaks, Investigations and Cleanup) program is designed to protect and restore water quality from spills, leaks, and similar discharges.

Date of Government Version: 04/01/2005
Date Data Arrived at EDR: 04/05/2005
Date Made Active in Reports: 04/21/2005
Number of Days to Update: 16

Source: Regional Water Quality Control Board Central Valley Region (5)
Telephone: 916-464-3291
Last EDR Contact: 09/12/2011
Next Scheduled EDR Contact: 12/26/2011
Data Release Frequency: Semi-Annually

SLIC REG 6V: Spills, Leaks, Investigation & Cleanup Cost Recovery Listing
The SLIC (Spills, Leaks, Investigations and Cleanup) program is designed to protect and restore water quality from spills, leaks, and similar discharges.

Date of Government Version: 05/24/2005
Date Data Arrived at EDR: 05/25/2005
Date Made Active in Reports: 06/16/2005
Number of Days to Update: 22

Source: Regional Water Quality Control Board, Victorville Branch
Telephone: 619-241-6583
Last EDR Contact: 08/15/2011
Next Scheduled EDR Contact: 11/28/2011
Data Release Frequency: Semi-Annually

SLIC REG 6L: SLIC Sites
The SLIC (Spills, Leaks, Investigations and Cleanup) program is designed to protect and restore water quality from spills, leaks, and similar discharges.

Date of Government Version: 09/07/2004
Date Data Arrived at EDR: 09/07/2004
Date Made Active in Reports: 10/12/2004
Number of Days to Update: 35

Source: California Regional Water Quality Control Board, Lahontan Region
Telephone: 530-542-5574
Last EDR Contact: 08/15/2011
Next Scheduled EDR Contact: 11/28/2011
Data Release Frequency: No Update Planned

SLIC REG 7: SLIC List
The SLIC (Spills, Leaks, Investigations and Cleanup) program is designed to protect and restore water quality from spills, leaks, and similar discharges.

Date of Government Version: 11/24/2004
Date Data Arrived at EDR: 11/29/2004
Date Made Active in Reports: 01/04/2005
Number of Days to Update: 36

Source: California Regional Quality Control Board, Colorado River Basin Region
Telephone: 760-346-7491
Last EDR Contact: 08/01/2011
Next Scheduled EDR Contact: 11/14/2011
Data Release Frequency: No Update Planned

SLIC REG 8: Spills, Leaks, Investigation & Cleanup Cost Recovery Listing
The SLIC (Spills, Leaks, Investigations and Cleanup) program is designed to protect and restore water quality from spills, leaks, and similar discharges.

Date of Government Version: 04/03/2008
Date Data Arrived at EDR: 04/03/2008
Date Made Active in Reports: 04/14/2008
Number of Days to Update: 11

Source: California Region Water Quality Control Board Santa Ana Region (8)
Telephone: 951-782-3298
Last EDR Contact: 09/12/2011
Next Scheduled EDR Contact: 12/26/2011
Data Release Frequency: Semi-Annually

SLIC REG 9: Spills, Leaks, Investigation & Cleanup Cost Recovery Listing
The SLIC (Spills, Leaks, Investigations and Cleanup) program is designed to protect and restore water quality from spills, leaks, and similar discharges.

Date of Government Version: 09/10/2007
Date Data Arrived at EDR: 09/11/2007
Date Made Active in Reports: 09/28/2007
Number of Days to Update: 17

Source: California Regional Water Quality Control Board San Diego Region (9)
Telephone: 858-467-2980
Last EDR Contact: 08/08/2011
Next Scheduled EDR Contact: 11/21/2011
Data Release Frequency: Annually

State and tribal registered storage tank lists

FEMA UST: Underground Storage Tank Listing
A listing of all FEMA owned underground storage tanks.

Date of Government Version: 05/15/2017
Date Data Arrived at EDR: 05/30/2017
Date Made Active in Reports: 10/13/2017
Number of Days to Update: 136

Source: FEMA
Telephone: 202-646-5797
Last EDR Contact: 01/08/2019
Next Scheduled EDR Contact: 04/22/2019
Data Release Frequency: Varies

MILITARY UST SITES: Military UST Sites (GEOTRACKER)
Military ust sites

Date of Government Version: 12/10/2018
Date Data Arrived at EDR: 12/11/2018
Date Made Active in Reports: 01/15/2019
Number of Days to Update: 35

Source: State Water Resources Control Board
Telephone: 866-480-1028
Last EDR Contact: 12/12/2018
Next Scheduled EDR Contact: 03/25/2019
Data Release Frequency: Varies

UST CLOSURE: Proposed Closure of Underground Storage Tank (UST) Cases
UST cases that are being considered for closure by either the State Water Resources Control Board or the Executive Director have been posted for a 60-day public comment period. UST Case Closures being proposed for consideration by the State Water Resources Control Board. These are primarily UST cases that meet closure criteria under the decisional framework in State Water Board Resolution No. 92-49 and other Board orders. UST Case Closures proposed for consideration by the Executive Director pursuant to State Water Board Resolution No. 2012-0061. These are cases that meet the criteria of the Low-Threat UST Case Closure Policy. UST Case Closure Review Denials and Approved Orders.

Date of Government Version: 12/10/2018
Date Data Arrived at EDR: 12/12/2018
Date Made Active in Reports: 01/16/2019
Number of Days to Update: 35

Source: State Water Resources Control Board
Telephone: 916-327-7844
Last EDR Contact: 12/12/2018
Next Scheduled EDR Contact: 03/25/2019
Data Release Frequency: Varies

UST: Active UST Facilities
Active UST facilities gathered from the local regulatory agencies

Date of Government Version: 12/10/2018
Date Data Arrived at EDR: 12/11/2018
Date Made Active in Reports: 01/15/2019
Number of Days to Update: 35

Source: SWRCB
Telephone: 916-341-5851
Last EDR Contact: 12/11/2018
Next Scheduled EDR Contact: 03/25/2019
Data Release Frequency: Semi-Annually

AST: Aboveground Petroleum Storage Tank Facilities
A listing of aboveground storage tank petroleum storage tank locations.

Date of Government Version: 07/06/2016
Date Data Arrived at EDR: 07/12/2016
Date Made Active in Reports: 09/19/2016
Number of Days to Update: 69

Source: California Environmental Protection Agency
Telephone: 916-327-5092
Last EDR Contact: 12/12/2018
Next Scheduled EDR Contact: 04/01/2019
Data Release Frequency: Quarterly

INDIAN UST R8: Underground Storage Tanks on Indian Land
The Indian Underground Storage Tank (UST) database provides information about underground storage tanks on Indian land in EPA Region 8 (Colorado, Montana, North Dakota, South Dakota, Utah, Wyoming and 27 Tribal Nations).

Date of Government Version: 04/25/2018
Date Data Arrived at EDR: 05/18/2018
Date Made Active in Reports: 07/20/2018
Number of Days to Update: 63

Source: EPA Region 8
Telephone: 303-312-6137
Last EDR Contact: 01/25/2019
Next Scheduled EDR Contact: 05/06/2019
Data Release Frequency: Varies

INDIAN UST R1: Underground Storage Tanks on Indian Land
The Indian Underground Storage Tank (UST) database provides information about underground storage tanks on Indian land in EPA Region 1 (Connecticut, Maine, Massachusetts, New Hampshire, Rhode Island, Vermont and ten Tribal Nations).

Date of Government Version: 04/13/2018
Date Data Arrived at EDR: 05/18/2018
Date Made Active in Reports: 07/20/2018
Number of Days to Update: 63

Source: EPA, Region 1
Telephone: 617-918-1313
Last EDR Contact: 01/25/2019
Next Scheduled EDR Contact: 05/06/2019
Data Release Frequency: Varies

INDIAN UST R9: Underground Storage Tanks on Indian Land

The Indian Underground Storage Tank (UST) database provides information about underground storage tanks on Indian land in EPA Region 9 (Arizona, California, Hawaii, Nevada, the Pacific Islands, and Tribal Nations).

Date of Government Version: 04/10/2018
Date Data Arrived at EDR: 05/18/2018
Date Made Active in Reports: 07/20/2018
Number of Days to Update: 63

Source: EPA Region 9
Telephone: 415-972-3368
Last EDR Contact: 01/25/2019
Next Scheduled EDR Contact: 05/06/2019
Data Release Frequency: Varies

INDIAN UST R7: Underground Storage Tanks on Indian Land

The Indian Underground Storage Tank (UST) database provides information about underground storage tanks on Indian land in EPA Region 7 (Iowa, Kansas, Missouri, Nebraska, and 9 Tribal Nations).

Date of Government Version: 04/24/2018
Date Data Arrived at EDR: 05/18/2018
Date Made Active in Reports: 07/20/2018
Number of Days to Update: 63

Source: EPA Region 7
Telephone: 913-551-7003
Last EDR Contact: 01/25/2019
Next Scheduled EDR Contact: 05/06/2019
Data Release Frequency: Varies

INDIAN UST R10: Underground Storage Tanks on Indian Land

The Indian Underground Storage Tank (UST) database provides information about underground storage tanks on Indian land in EPA Region 10 (Alaska, Idaho, Oregon, Washington, and Tribal Nations).

Date of Government Version: 04/12/2018
Date Data Arrived at EDR: 05/18/2018
Date Made Active in Reports: 07/20/2018
Number of Days to Update: 63

Source: EPA Region 10
Telephone: 206-553-2857
Last EDR Contact: 01/25/2019
Next Scheduled EDR Contact: 05/06/2019
Data Release Frequency: Varies

INDIAN UST R5: Underground Storage Tanks on Indian Land

The Indian Underground Storage Tank (UST) database provides information about underground storage tanks on Indian land in EPA Region 5 (Michigan, Minnesota and Wisconsin and Tribal Nations).

Date of Government Version: 04/12/2018
Date Data Arrived at EDR: 05/18/2018
Date Made Active in Reports: 07/20/2018
Number of Days to Update: 63

Source: EPA Region 5
Telephone: 312-886-6136
Last EDR Contact: 01/25/2019
Next Scheduled EDR Contact: 05/06/2019
Data Release Frequency: Varies

INDIAN UST R4: Underground Storage Tanks on Indian Land

The Indian Underground Storage Tank (UST) database provides information about underground storage tanks on Indian land in EPA Region 4 (Alabama, Florida, Georgia, Kentucky, Mississippi, North Carolina, South Carolina, Tennessee and Tribal Nations)

Date of Government Version: 05/08/2018
Date Data Arrived at EDR: 05/18/2018
Date Made Active in Reports: 07/20/2018
Number of Days to Update: 63

Source: EPA Region 4
Telephone: 404-562-9424
Last EDR Contact: 01/25/2019
Next Scheduled EDR Contact: 05/06/2019
Data Release Frequency: Varies

INDIAN UST R6: Underground Storage Tanks on Indian Land

The Indian Underground Storage Tank (UST) database provides information about underground storage tanks on Indian land in EPA Region 6 (Louisiana, Arkansas, Oklahoma, New Mexico, Texas and 65 Tribes).

Date of Government Version: 04/01/2018
Date Data Arrived at EDR: 05/18/2018
Date Made Active in Reports: 07/20/2018
Number of Days to Update: 63

Source: EPA Region 6
Telephone: 214-665-7591
Last EDR Contact: 01/25/2019
Next Scheduled EDR Contact: 05/06/2019
Data Release Frequency: Varies

State and tribal voluntary cleanup sites

VCP: Voluntary Cleanup Program Properties

Contains low threat level properties with either confirmed or unconfirmed releases and the project proponents have request that DTSC oversee investigation and/or cleanup activities and have agreed to provide coverage for DTSC's costs.

Date of Government Version: 10/29/2018
Date Data Arrived at EDR: 10/30/2018
Date Made Active in Reports: 12/13/2018
Number of Days to Update: 44

Source: Department of Toxic Substances Control
Telephone: 916-323-3400
Last EDR Contact: 01/29/2019
Next Scheduled EDR Contact: 05/11/2019
Data Release Frequency: Quarterly

INDIAN VCP R1: Voluntary Cleanup Priority Listing

A listing of voluntary cleanup priority sites located on Indian Land located in Region 1.

Date of Government Version: 07/27/2015
Date Data Arrived at EDR: 09/29/2015
Date Made Active in Reports: 02/18/2016
Number of Days to Update: 142

Source: EPA, Region 1
Telephone: 617-918-1102
Last EDR Contact: 12/19/2018
Next Scheduled EDR Contact: 04/08/2019
Data Release Frequency: Varies

INDIAN VCP R7: Voluntary Cleanup Priority Lisitng

A listing of voluntary cleanup priority sites located on Indian Land located in Region 7.

Date of Government Version: 03/20/2008
Date Data Arrived at EDR: 04/22/2008
Date Made Active in Reports: 05/19/2008
Number of Days to Update: 27

Source: EPA, Region 7
Telephone: 913-551-7365
Last EDR Contact: 04/20/2009
Next Scheduled EDR Contact: 07/20/2009
Data Release Frequency: Varies

State and tribal Brownfields sites

BROWNFIELDS: Considered Brownfieds Sites Listing

A listing of sites the SWRCB considers to be Brownfields since these are sites have come to them through the MOA Process.

Date of Government Version: 09/24/2018
Date Data Arrived at EDR: 09/25/2018
Date Made Active in Reports: 10/15/2018
Number of Days to Update: 20

Source: State Water Resources Control Board
Telephone: 916-323-7905
Last EDR Contact: 12/21/2018
Next Scheduled EDR Contact: 04/08/2019
Data Release Frequency: Quarterly

ADDITIONAL ENVIRONMENTAL RECORDS

Local Brownfield lists

US BROWNFIELDS: A Listing of Brownfields Sites

Brownfields are real property, the expansion, redevelopment, or reuse of which may be complicated by the presence or potential presence of a hazardous substance, pollutant, or contaminant. Cleaning up and reinvesting in these properties takes development pressures off of undeveloped, open land, and both improves and protects the environment. Assessment, Cleanup and Redevelopment Exchange System (ACRES) stores information reported by EPA Brownfields grant recipients on brownfields properties assessed or cleaned up with grant funding as well as information on Targeted Brownfields Assessments performed by EPA Regions. A listing of ACRES Brownfield sites is obtained from Cleanups in My Community. Cleanups in My Community provides information on Brownfields properties for which information is reported back to EPA, as well as areas served by Brownfields grant programs.

Date of Government Version: 12/17/2018
Date Data Arrived at EDR: 12/18/2018
Date Made Active in Reports: 01/11/2019
Number of Days to Update: 24

Source: Environmental Protection Agency
Telephone: 202-566-2777
Last EDR Contact: 12/18/2018
Next Scheduled EDR Contact: 04/01/2019
Data Release Frequency: Semi-Annually

Local Lists of Landfill / Solid Waste Disposal Sites

WMUDS/SWAT: Waste Management Unit Database

Waste Management Unit Database System. WMUDS is used by the State Water Resources Control Board staff and the Regional Water Quality Control Boards for program tracking and inventory of waste management units. WMUDS is composed of the following databases: Facility Information, Scheduled Inspections Information, Waste Management Unit Information, SWAT Program Information, SWAT Report Summary Information, SWAT Report Summary Data, Chapter 15 (formerly Subchapter 15) Information, Chapter 15 Monitoring Parameters, TPCA Program Information, RCRA Program Information, Closure Information, and Interested Parties Information.

Date of Government Version: 04/01/2000
Date Data Arrived at EDR: 04/10/2000
Date Made Active in Reports: 05/10/2000
Number of Days to Update: 30

Source: State Water Resources Control Board
Telephone: 916-227-4448
Last EDR Contact: 01/28/2019
Next Scheduled EDR Contact: 05/11/2019
Data Release Frequency: No Update Planned

SWRCY: Recycler Database

A listing of recycling facilities in California.

Date of Government Version: 12/10/2018
Date Data Arrived at EDR: 12/12/2018
Date Made Active in Reports: 01/15/2019
Number of Days to Update: 34

Source: Department of Conservation
Telephone: 916-323-3836
Last EDR Contact: 12/12/2018
Next Scheduled EDR Contact: 03/25/2019
Data Release Frequency: Quarterly

HAULERS: Registered Waste Tire Haulers Listing

A listing of registered waste tire haulers.

Date of Government Version: 09/26/2018
Date Data Arrived at EDR: 09/28/2018
Date Made Active in Reports: 11/01/2018
Number of Days to Update: 34

Source: Integrated Waste Management Board
Telephone: 916-341-6422
Last EDR Contact: 08/07/2018
Next Scheduled EDR Contact: 02/25/2019
Data Release Frequency: Varies

INDIAN ODI: Report on the Status of Open Dumps on Indian Lands

Location of open dumps on Indian land.

Date of Government Version: 12/31/1998
Date Data Arrived at EDR: 12/03/2007
Date Made Active in Reports: 01/24/2008
Number of Days to Update: 52

Source: Environmental Protection Agency
Telephone: 703-308-8245
Last EDR Contact: 01/29/2019
Next Scheduled EDR Contact: 05/13/2019
Data Release Frequency: Varies

DEBRIS REGION 9: Torres Martinez Reservation Illegal Dump Site Locations

A listing of illegal dump sites location on the Torres Martinez Indian Reservation located in eastern Riverside County and northern Imperial County, California.

Date of Government Version: 01/12/2009
Date Data Arrived at EDR: 05/07/2009
Date Made Active in Reports: 09/21/2009
Number of Days to Update: 137

Source: EPA, Region 9
Telephone: 415-947-4219
Last EDR Contact: 01/17/2019
Next Scheduled EDR Contact: 05/06/2019
Data Release Frequency: No Update Planned

ODI: Open Dump Inventory

An open dump is defined as a disposal facility that does not comply with one or more of the Part 257 or Part 258 Subtitle D Criteria.

Date of Government Version: 06/30/1985
Date Data Arrived at EDR: 08/09/2004
Date Made Active in Reports: 09/17/2004
Number of Days to Update: 39

Source: Environmental Protection Agency
Telephone: 800-424-9346
Last EDR Contact: 06/09/2004
Next Scheduled EDR Contact: N/A
Data Release Frequency: No Update Planned

IHS OPEN DUMPS: Open Dumps on Indian Land

A listing of all open dumps located on Indian Land in the United States.

Date of Government Version: 04/01/2014
Date Data Arrived at EDR: 08/06/2014
Date Made Active in Reports: 01/29/2015
Number of Days to Update: 176

Source: Department of Health & Human Serivces, Indian Health Service
Telephone: 301-443-1452
Last EDR Contact: 02/01/2019
Next Scheduled EDR Contact: 05/13/2019
Data Release Frequency: Varies

Local Lists of Hazardous waste / Contaminated Sites

US HIST CDL: National Clandestine Laboratory Register

A listing of clandestine drug lab locations that have been removed from the DEAs National Clandestine Laboratory Register.

Date of Government Version: 09/21/2018
Date Data Arrived at EDR: 09/21/2018
Date Made Active in Reports: 11/09/2018
Number of Days to Update: 49

Source: Drug Enforcement Administration
Telephone: 202-307-1000
Last EDR Contact: 11/26/2018
Next Scheduled EDR Contact: 03/11/2019
Data Release Frequency: No Update Planned

HIST CAL-SITES: Calsites Database

The Calsites database contains potential or confirmed hazardous substance release properties. In 1996, California EPA reevaluated and significantly reduced the number of sites in the Calsites database. No longer updated by the state agency. It has been replaced by ENVIROSTOR.

Date of Government Version: 08/08/2005
Date Data Arrived at EDR: 08/03/2006
Date Made Active in Reports: 08/24/2006
Number of Days to Update: 21

Source: Department of Toxic Substance Control
Telephone: 916-323-3400
Last EDR Contact: 02/23/2009
Next Scheduled EDR Contact: 05/25/2009
Data Release Frequency: No Update Planned

SCH: School Property Evaluation Program

This category contains proposed and existing school sites that are being evaluated by DTSC for possible hazardous materials contamination. In some cases, these properties may be listed in the CalSites category depending on the level of threat to public health and safety or the environment they pose.

Date of Government Version: 10/29/2018
Date Data Arrived at EDR: 10/30/2018
Date Made Active in Reports: 12/13/2018
Number of Days to Update: 44

Source: Department of Toxic Substances Control
Telephone: 916-323-3400
Last EDR Contact: 01/29/2019
Next Scheduled EDR Contact: 05/11/2019
Data Release Frequency: Quarterly

CDL: Clandestine Drug Labs

A listing of drug lab locations. Listing of a location in this database does not indicate that any illegal drug lab materials were or were not present there, and does not constitute a determination that the location either requires or does not require additional cleanup work.

Date of Government Version: 12/31/2017
Date Data Arrived at EDR: 06/12/2018
Date Made Active in Reports: 08/06/2018
Number of Days to Update: 55

Source: Department of Toxic Substances Control
Telephone: 916-255-6504
Last EDR Contact: 01/25/2019
Next Scheduled EDR Contact: 04/22/2019
Data Release Frequency: Varies

TOXIC PITS: Toxic Pits Cleanup Act Sites

Toxic PITS Cleanup Act Sites. TOXIC PITS identifies sites suspected of containing hazardous substances where cleanup has not yet been completed.

Date of Government Version: 07/01/1995
Date Data Arrived at EDR: 08/30/1995
Date Made Active in Reports: 09/26/1995
Number of Days to Update: 27

Source: State Water Resources Control Board
Telephone: 916-227-4364
Last EDR Contact: 01/26/2009
Next Scheduled EDR Contact: 04/27/2009
Data Release Frequency: No Update Planned

CERS HAZ WASTE: CERS HAZ WASTE

List of sites in the California Environmental Protection Agency (CalEPA) Regulated Site Portal which fall under the Hazardous Chemical Management, Hazardous Waste Onsite Treatment, Household Hazardous Waste Collection, Hazardous Waste Generator, and RCRA LQ HW Generator programs.

Date of Government Version: 10/22/2018
Date Data Arrived at EDR: 10/23/2018
Date Made Active in Reports: 11/30/2018
Number of Days to Update: 38

Source: CalEPA
Telephone: 916-323-2514
Last EDR Contact: 01/24/2019
Next Scheduled EDR Contact: 05/06/2019
Data Release Frequency: Quarterly

US CDL: Clandestine Drug Labs

A listing of clandestine drug lab locations. The U.S. Department of Justice ("the Department") provides this web site as a public service. It contains addresses of some locations where law enforcement agencies reported they found chemicals or other items that indicated the presence of either clandestine drug laboratories or dumpsites. In most cases, the source of the entries is not the Department, and the Department has not verified the entry and does not guarantee its accuracy. Members of the public must verify the accuracy of all entries by, for example, contacting local law enforcement and local health departments.

Date of Government Version: 09/21/2018
Date Data Arrived at EDR: 09/21/2018
Date Made Active in Reports: 11/09/2018
Number of Days to Update: 49

Source: Drug Enforcement Administration
Telephone: 202-307-1000
Last EDR Contact: 11/26/2018
Next Scheduled EDR Contact: 03/11/2019
Data Release Frequency: Quarterly

Local Lists of Registered Storage Tanks

SWEEPS UST: SWEEPS UST Listing

Statewide Environmental Evaluation and Planning System. This underground storage tank listing was updated and maintained by a company contacted by the SWRCB in the early 1990's. The listing is no longer updated or maintained. The local agency is the contact for more information on a site on the SWEEPS list.

Date of Government Version: 06/01/1994
Date Data Arrived at EDR: 07/07/2005
Date Made Active in Reports: 08/11/2005
Number of Days to Update: 35

Source: State Water Resources Control Board
Telephone: N/A
Last EDR Contact: 06/03/2005
Next Scheduled EDR Contact: N/A
Data Release Frequency: No Update Planned

UST MENDOCINO: Mendocino County UST Database

A listing of underground storage tank locations in Mendocino County.

Date of Government Version: 12/04/2018
Date Data Arrived at EDR: 12/06/2018
Date Made Active in Reports: 12/14/2018
Number of Days to Update: 8

Source: Department of Public Health
Telephone: 707-463-4466
Last EDR Contact: 11/26/2018
Next Scheduled EDR Contact: 03/11/2019
Data Release Frequency: Annually

HIST UST: Hazardous Substance Storage Container Database

The Hazardous Substance Storage Container Database is a historical listing of UST sites. Refer to local/county source for current data.

Date of Government Version: 10/15/1990
Date Data Arrived at EDR: 01/25/1991
Date Made Active in Reports: 02/12/1991
Number of Days to Update: 18

Source: State Water Resources Control Board
Telephone: 916-341-5851
Last EDR Contact: 07/26/2001
Next Scheduled EDR Contact: N/A
Data Release Frequency: No Update Planned

SAN FRANCISCO AST: Aboveground Storage Tank Site Listing

Aboveground storage tank sites

Date of Government Version: 09/11/2018
Date Data Arrived at EDR: 09/12/2018
Date Made Active in Reports: 10/11/2018
Number of Days to Update: 29

Source: San Francisco County Department of Public Health
Telephone: 415-252-3896
Last EDR Contact: 01/31/2019
Next Scheduled EDR Contact: 05/20/2019
Data Release Frequency: Varies

CA FID UST: Facility Inventory Database

The Facility Inventory Database (FID) contains a historical listing of active and inactive underground storage tank locations from the State Water Resource Control Board. Refer to local/county source for current data.

Date of Government Version: 10/31/1994
Date Data Arrived at EDR: 09/05/1995
Date Made Active in Reports: 09/29/1995
Number of Days to Update: 24

Source: California Environmental Protection Agency
Telephone: 916-341-5851
Last EDR Contact: 12/28/1998
Next Scheduled EDR Contact: N/A
Data Release Frequency: No Update Planned

CERS TANKS: California Environmental Reporting System (CERS) Tanks

List of sites in the California Environmental Protection Agency (CalEPA) Regulated Site Portal which fall under the Aboveground Petroleum Storage and Underground Storage Tank regulatory programs.

Date of Government Version: 10/22/2018
Date Data Arrived at EDR: 10/23/2018
Date Made Active in Reports: 11/30/2018
Number of Days to Update: 38

Source: California Environmental Protection Agency
Telephone: 916-323-2514
Last EDR Contact: 01/24/2019
Next Scheduled EDR Contact: 05/06/2019
Data Release Frequency: Quarterly

Local Land Records

LIENS: Environmental Liens Listing

A listing of property locations with environmental liens for California where DTSC is a lien holder.

Date of Government Version: 11/29/2018
Date Data Arrived at EDR: 12/04/2018
Date Made Active in Reports: 01/11/2019
Number of Days to Update: 38

Source: Department of Toxic Substances Control
Telephone: 916-323-3400
Last EDR Contact: 11/29/2018
Next Scheduled EDR Contact: 03/18/2019
Data Release Frequency: Varies

LIENS 2: CERCLA Lien Information

A Federal CERCLA ('Superfund') lien can exist by operation of law at any site or property at which EPA has spent Superfund monies. These monies are spent to investigate and address releases and threatened releases of contamination. CERCLIS provides information as to the identity of these sites and properties.

Date of Government Version: 12/12/2018
Date Data Arrived at EDR: 12/28/2018
Date Made Active in Reports: 01/11/2019
Number of Days to Update: 14

Source: Environmental Protection Agency
Telephone: 202-564-6023
Last EDR Contact: 12/28/2018
Next Scheduled EDR Contact: 05/06/2019
Data Release Frequency: Semi-Annually

DEED: Deed Restriction Listing

Site Mitigation and Brownfields Reuse Program Facility Sites with Deed Restrictions & Hazardous Waste Management Program Facility Sites with Deed / Land Use Restriction. The DTSC Site Mitigation and Brownfields Reuse Program (SMBRP) list includes sites cleaned up under the program's oversight and generally does not include current or former hazardous waste facilities that required a hazardous waste facility permit. The list represents deed restrictions that are active. Some sites have multiple deed restrictions. The DTSC Hazardous Waste Management Program (HWMP) has developed a list of current or former hazardous waste facilities that have a recorded land use restriction at the local county recorder's office. The land use restrictions on this list were required by the DTSC HWMP as a result of the presence of hazardous substances that remain on site after the facility (or part of the facility) has been closed or cleaned up. The types of land use restriction include deed notice, deed restriction, or a land use restriction that binds current and future owners.

Date of Government Version: 12/03/2018
Date Data Arrived at EDR: 12/05/2018
Date Made Active in Reports: 01/11/2019
Number of Days to Update: 37

Source: DTSC and SWRCB
Telephone: 916-323-3400
Last EDR Contact: 12/05/2018
Next Scheduled EDR Contact: 03/18/2019
Data Release Frequency: Semi-Annually

Records of Emergency Release Reports

HMIRS: Hazardous Materials Information Reporting System

Hazardous Materials Incident Report System. HMIRS contains hazardous material spill incidents reported to DOT.

Date of Government Version: 03/26/2018
Date Data Arrived at EDR: 03/27/2018
Date Made Active in Reports: 06/08/2018
Number of Days to Update: 73

Source: U.S. Department of Transportation
Telephone: 202-366-4555
Last EDR Contact: 01/08/2019
Next Scheduled EDR Contact: 04/08/2019
Data Release Frequency: Quarterly

CHMIRS: California Hazardous Material Incident Report System

California Hazardous Material Incident Reporting System. CHMIRS contains information on reported hazardous material incidents (accidental releases or spills).

Date of Government Version: 04/06/2018
Date Data Arrived at EDR: 04/24/2018
Date Made Active in Reports: 06/14/2018
Number of Days to Update: 51

Source: Office of Emergency Services
Telephone: 916-845-8400
Last EDR Contact: 01/24/2019
Next Scheduled EDR Contact: 05/06/2019
Data Release Frequency: Semi-Annually

LDS: Land Disposal Sites Listing (GEOTRACKER)

Land Disposal sites (Landfills) included in GeoTracker. GeoTracker is the Water Boards data management system for sites that impact, or have the potential to impact, water quality in California, with emphasis on groundwater.

Date of Government Version: 12/10/2018
Date Data Arrived at EDR: 12/11/2018
Date Made Active in Reports: 01/15/2019
Number of Days to Update: 35

Source: State Water Qualilty Control Board
Telephone: 866-480-1028
Last EDR Contact: 12/12/2018
Next Scheduled EDR Contact: 03/25/2019
Data Release Frequency: Quarterly

MCS: Military Cleanup Sites Listing (GEOTRACKER)

Military sites (consisting of: Military UST sites; Military Privatized sites; and Military Cleanup sites [formerly known as DoD non UST]) included in GeoTracker. GeoTracker is the Water Boards data management system for sites that impact, or have the potential to impact, water quality in California, with emphasis on groundwater.

Date of Government Version: 12/10/2018
Date Data Arrived at EDR: 12/11/2018
Date Made Active in Reports: 01/15/2019
Number of Days to Update: 35

Source: State Water Resources Control Board
Telephone: 866-480-1028
Last EDR Contact: 12/12/2018
Next Scheduled EDR Contact: 03/25/2019
Data Release Frequency: Quarterly

SPILLS 90: SPILLS90 data from FirstSearch

Spills 90 includes those spill and release records available exclusively from FirstSearch databases. Typically, they may include chemical, oil and/or hazardous substance spills recorded after 1990. Duplicate records that are already included in EDR incident and release records are not included in Spills 90.

Date of Government Version: 06/06/2012
Date Data Arrived at EDR: 01/03/2013
Date Made Active in Reports: 02/22/2013
Number of Days to Update: 50

Source: FirstSearch
Telephone: N/A
Last EDR Contact: 01/03/2013
Next Scheduled EDR Contact: N/A
Data Release Frequency: No Update Planned

Other Ascertainable Records

RCRA NonGen / NLR: RCRA - Non Generators / No Longer Regulated

RCRAInfo is EPA's comprehensive information system, providing access to data supporting the Resource Conservation and Recovery Act (RCRA) of 1976 and the Hazardous and Solid Waste Amendments (HSWA) of 1984. The database includes selective information on sites which generate, transport, store, treat and/or dispose of hazardous waste as defined by the Resource Conservation and Recovery Act (RCRA). Non-Generators do not presently generate hazardous waste.

Date of Government Version: 03/01/2018
Date Data Arrived at EDR: 03/28/2018
Date Made Active in Reports: 06/22/2018
Number of Days to Update: 86

Source: Environmental Protection Agency
Telephone: (415) 495-8895
Last EDR Contact: 12/03/2018
Next Scheduled EDR Contact: 04/08/2019
Data Release Frequency: Quarterly

FUDS: Formerly Used Defense Sites

The listing includes locations of Formerly Used Defense Sites properties where the US Army Corps of Engineers is actively working or will take necessary cleanup actions.

Date of Government Version: 01/31/2015
Date Data Arrived at EDR: 07/08/2015
Date Made Active in Reports: 10/13/2015
Number of Days to Update: 97

Source: U.S. Army Corps of Engineers
Telephone: 202-528-4285
Last EDR Contact: 11/19/2018
Next Scheduled EDR Contact: 03/04/2019
Data Release Frequency: Varies

DOD: Department of Defense Sites

This data set consists of federally owned or administered lands, administered by the Department of Defense, that have any area equal to or greater than 640 acres of the United States, Puerto Rico, and the U.S. Virgin Islands.

Date of Government Version: 12/31/2005
Date Data Arrived at EDR: 11/10/2006
Date Made Active in Reports: 01/11/2007
Number of Days to Update: 62

Source: USGS
Telephone: 888-275-8747
Last EDR Contact: 01/11/2019
Next Scheduled EDR Contact: 04/22/2019
Data Release Frequency: Semi-Annually

FEDLAND: Federal and Indian Lands

Federally and Indian administrated lands of the United States. Lands included are administrated by: Army Corps of Engineers, Bureau of Reclamation, National Wild and Scenic River, National Wildlife Refuge, Public Domain Land, Wilderness, Wilderness Study Area, Wildlife Management Area, Bureau of Indian Affairs, Bureau of Land Management, Department of Justice, Forest Service, Fish and Wildlife Service, National Park Service.

Date of Government Version: 12/31/2005
Date Data Arrived at EDR: 02/06/2006
Date Made Active in Reports: 01/11/2007
Number of Days to Update: 339

Source: U.S. Geological Survey
Telephone: 888-275-8747
Last EDR Contact: 01/11/2019
Next Scheduled EDR Contact: 04/22/2019
Data Release Frequency: N/A

SCRD DRYCLEANERS: State Coalition for Remediation of Drycleaners Listing

The State Coalition for Remediation of Drycleaners was established in 1998, with support from the U.S. EPA Office of Superfund Remediation and Technology Innovation. It is comprised of representatives of states with established drycleaner remediation programs. Currently the member states are Alabama, Connecticut, Florida, Illinois, Kansas, Minnesota, Missouri, North Carolina, Oregon, South Carolina, Tennessee, Texas, and Wisconsin.

Date of Government Version: 01/01/2017
Date Data Arrived at EDR: 02/03/2017
Date Made Active in Reports: 04/07/2017
Number of Days to Update: 63
Source: Environmental Protection Agency
Telephone: 615-532-8599
Last EDR Contact: 11/16/2018
Next Scheduled EDR Contact: 02/25/2019
Data Release Frequency: Varies

US FIN ASSUR: Financial Assurance Information

All owners and operators of facilities that treat, store, or dispose of hazardous waste are required to provide proof that they will have sufficient funds to pay for the clean up, closure, and post-closure care of their facilities.

Date of Government Version: 08/31/2018
Date Data Arrived at EDR: 09/25/2018
Date Made Active in Reports: 11/09/2018
Number of Days to Update: 45
Source: Environmental Protection Agency
Telephone: 202-566-1917
Last EDR Contact: 02/04/2019
Next Scheduled EDR Contact: 04/08/2019
Data Release Frequency: Quarterly

EPA WATCH LIST: EPA WATCH LIST

EPA maintains a "Watch List" to facilitate dialogue between EPA, state and local environmental agencies on enforcement matters relating to facilities with alleged violations identified as either significant or high priority. Being on the Watch List does not mean that the facility has actually violated the law only that an investigation by EPA or a state or local environmental agency has led those organizations to allege that an unproven violation has in fact occurred. Being on the Watch List does not represent a higher level of concern regarding the alleged violations that were detected, but instead indicates cases requiring additional dialogue between EPA, state and local agencies - primarily because of the length of time the alleged violation has gone unaddressed or unresolved.

Date of Government Version: 08/30/2013
Date Data Arrived at EDR: 03/21/2014
Date Made Active in Reports: 06/17/2014
Number of Days to Update: 88
Source: Environmental Protection Agency
Telephone: 617-520-3000
Last EDR Contact: 11/05/2018
Next Scheduled EDR Contact: 02/18/2019
Data Release Frequency: Quarterly

2020 COR ACTION: 2020 Corrective Action Program List

The EPA has set ambitious goals for the RCRA Corrective Action program by creating the 2020 Corrective Action Universe. This RCRA cleanup baseline includes facilities expected to need corrective action. The 2020 universe contains a wide variety of sites. Some properties are heavily contaminated while others were contaminated but have since been cleaned up. Still others have not been fully investigated yet, and may require little or no remediation. Inclusion in the 2020 Universe does not necessarily imply failure on the part of a facility to meet its RCRA obligations.

Date of Government Version: 09/30/2017
Date Data Arrived at EDR: 05/08/2018
Date Made Active in Reports: 07/20/2018
Number of Days to Update: 73
Source: Environmental Protection Agency
Telephone: 703-308-4044
Last EDR Contact: 11/09/2018
Next Scheduled EDR Contact: 02/18/2019
Data Release Frequency: Varies

TSCA: Toxic Substances Control Act

Toxic Substances Control Act. TSCA identifies manufacturers and importers of chemical substances included on the TSCA Chemical Substance Inventory list. It includes data on the production volume of these substances by plant site.

Date of Government Version: 12/31/2016
Date Data Arrived at EDR: 06/21/2017
Date Made Active in Reports: 01/05/2018
Number of Days to Update: 198
Source: EPA
Telephone: 202-260-5521
Last EDR Contact: 12/21/2018
Next Scheduled EDR Contact: 04/01/2019
Data Release Frequency: Every 4 Years

TRIS: Toxic Chemical Release Inventory System

Toxic Release Inventory System. TRIS identifies facilities which release toxic chemicals to the air, water and land in reportable quantities under SARA Title III Section 313.

Date of Government Version: 12/31/2016
Date Data Arrived at EDR: 01/10/2018
Date Made Active in Reports: 01/12/2018
Number of Days to Update: 2

Source: EPA
Telephone: 202-566-0250
Last EDR Contact: 11/16/2018
Next Scheduled EDR Contact: 03/04/2019
Data Release Frequency: Annually

SSTS: Section 7 Tracking Systems

Section 7 of the Federal Insecticide, Fungicide and Rodenticide Act, as amended (92 Stat. 829) requires all registered pesticide-producing establishments to submit a report to the Environmental Protection Agency by March 1st each year. Each establishment must report the types and amounts of pesticides, active ingredients and devices being produced, and those having been produced and sold or distributed in the past year.

Date of Government Version: 12/31/2009
Date Data Arrived at EDR: 12/10/2010
Date Made Active in Reports: 02/25/2011
Number of Days to Update: 77

Source: EPA
Telephone: 202-564-4203
Last EDR Contact: 01/25/2019
Next Scheduled EDR Contact: 05/06/2019
Data Release Frequency: Annually

ROD: Records Of Decision

Record of Decision. ROD documents mandate a permanent remedy at an NPL (Superfund) site containing technical and health information to aid in the cleanup.

Date of Government Version: 12/12/2018
Date Data Arrived at EDR: 12/28/2018
Date Made Active in Reports: 01/11/2019
Number of Days to Update: 14

Source: EPA
Telephone: 703-416-0223
Last EDR Contact: 12/28/2018
Next Scheduled EDR Contact: 03/18/2019
Data Release Frequency: Annually

RMP: Risk Management Plans

When Congress passed the Clean Air Act Amendments of 1990, it required EPA to publish regulations and guidance for chemical accident prevention at facilities using extremely hazardous substances. The Risk Management Program Rule (RMP Rule) was written to implement Section 112(r) of these amendments. The rule, which built upon existing industry codes and standards, requires companies of all sizes that use certain flammable and toxic substances to develop a Risk Management Program, which includes a(n): Hazard assessment that details the potential effects of an accidental release, an accident history of the last five years, and an evaluation of worst-case and alternative accidental releases; Prevention program that includes safety precautions and maintenance, monitoring, and employee training measures; and Emergency response program that spells out emergency health care, employee training measures and procedures for informing the public and response agencies (e.g the fire department) should an accident occur.

Date of Government Version: 10/26/2018
Date Data Arrived at EDR: 11/06/2018
Date Made Active in Reports: 01/11/2019
Number of Days to Update: 66

Source: Environmental Protection Agency
Telephone: 202-564-8600
Last EDR Contact: 01/22/2019
Next Scheduled EDR Contact: 05/06/2019
Data Release Frequency: Varies

RAATS: RCRA Administrative Action Tracking System

RCRA Administration Action Tracking System. RAATS contains records based on enforcement actions issued under RCRA pertaining to major violators and includes administrative and civil actions brought by the EPA. For administration actions after September 30, 1995, data entry in the RAATS database was discontinued. EPA will retain a copy of the database for historical records. It was necessary to terminate RAATS because a decrease in agency resources made it impossible to continue to update the information contained in the database.

Date of Government Version: 04/17/1995
Date Data Arrived at EDR: 07/03/1995
Date Made Active in Reports: 08/07/1995
Number of Days to Update: 35

Source: EPA
Telephone: 202-564-4104
Last EDR Contact: 06/02/2008
Next Scheduled EDR Contact: 09/01/2008
Data Release Frequency: No Update Planned

PRP: Potentially Responsible Parties
A listing of verified Potentially Responsible Parties

Date of Government Version: 08/13/2018
Date Data Arrived at EDR: 10/04/2018
Date Made Active in Reports: 11/09/2018
Number of Days to Update: 36
Source: EPA
Telephone: 202-564-6023
Last EDR Contact: 12/28/2018
Next Scheduled EDR Contact: 02/18/2019
Data Release Frequency: Quarterly

PADS: PCB Activity Database System
PCB Activity Database. PADS Identifies generators, transporters, commercial storers and/or brokers and disposers of PCB's who are required to notify the EPA of such activities.

Date of Government Version: 09/14/2018
Date Data Arrived at EDR: 10/11/2018
Date Made Active in Reports: 12/07/2018
Number of Days to Update: 57
Source: EPA
Telephone: 202-566-0500
Last EDR Contact: 01/11/2019
Next Scheduled EDR Contact: 04/22/2019
Data Release Frequency: Annually

ICIS: Integrated Compliance Information System
The Integrated Compliance Information System (ICIS) supports the information needs of the national enforcement and compliance program as well as the unique needs of the National Pollutant Discharge Elimination System (NPDES) program.

Date of Government Version: 11/18/2016
Date Data Arrived at EDR: 11/23/2016
Date Made Active in Reports: 02/10/2017
Number of Days to Update: 79
Source: Environmental Protection Agency
Telephone: 202-564-2501
Last EDR Contact: 01/07/2019
Next Scheduled EDR Contact: 04/22/2019
Data Release Frequency: Quarterly

FTTS: FIFRA/ TSCA Tracking System - FIFRA (Federal Insecticide, Fungicide, & Rodenticide Act)/TSCA (Toxic Substances Control Act)
FTTS tracks administrative cases and pesticide enforcement actions and compliance activities related to FIFRA, TSCA and EPCRA (Emergency Planning and Community Right-to-Know Act). To maintain currency, EDR contacts the Agency on a quarterly basis.

Date of Government Version: 04/09/2009
Date Data Arrived at EDR: 04/16/2009
Date Made Active in Reports: 05/11/2009
Number of Days to Update: 25
Source: EPA/Office of Prevention, Pesticides and Toxic Substances
Telephone: 202-566-1667
Last EDR Contact: 08/18/2017
Next Scheduled EDR Contact: 12/04/2017
Data Release Frequency: Quarterly

FTTS INSP: FIFRA/ TSCA Tracking System - FIFRA (Federal Insecticide, Fungicide, & Rodenticide Act)/TSCA (Toxic Substances Control Act)
A listing of FIFRA/TSCA Tracking System (FTTS) inspections and enforcements.

Date of Government Version: 04/09/2009
Date Data Arrived at EDR: 04/16/2009
Date Made Active in Reports: 05/11/2009
Number of Days to Update: 25
Source: EPA
Telephone: 202-566-1667
Last EDR Contact: 08/18/2017
Next Scheduled EDR Contact: 12/04/2017
Data Release Frequency: Quarterly

MLTS: Material Licensing Tracking System
MLTS is maintained by the Nuclear Regulatory Commission and contains a list of approximately 8,100 sites which possess or use radioactive materials and which are subject to NRC licensing requirements. To maintain currency, EDR contacts the Agency on a quarterly basis.

Date of Government Version: 08/30/2016
Date Data Arrived at EDR: 09/08/2016
Date Made Active in Reports: 10/21/2016
Number of Days to Update: 43
Source: Nuclear Regulatory Commission
Telephone: 301-415-7169
Last EDR Contact: 01/22/2019
Next Scheduled EDR Contact: 05/06/2019
Data Release Frequency: Quarterly

GOVERNMENT RECORDS SEARCHED / DATA CURRENCY TRACKING

COAL ASH DOE: Steam-Electric Plant Operation Data
A listing of power plants that store ash in surface ponds.

Date of Government Version: 12/31/2005
Date Data Arrived at EDR: 08/07/2009
Date Made Active in Reports: 10/22/2009
Number of Days to Update: 76

Source: Department of Energy
Telephone: 202-586-8719
Last EDR Contact: 12/05/2018
Next Scheduled EDR Contact: 03/18/2019
Data Release Frequency: Varies

COAL ASH EPA: Coal Combustion Residues Surface Impoundments List
A listing of coal combustion residues surface impoundments with high hazard potential ratings.

Date of Government Version: 07/01/2014
Date Data Arrived at EDR: 09/10/2014
Date Made Active in Reports: 10/20/2014
Number of Days to Update: 40

Source: Environmental Protection Agency
Telephone: N/A
Last EDR Contact: 12/03/2018
Next Scheduled EDR Contact: 03/18/2019
Data Release Frequency: Varies

PCB TRANSFORMER: PCB Transformer Registration Database
The database of PCB transformer registrations that includes all PCB registration submittals.

Date of Government Version: 05/24/2017
Date Data Arrived at EDR: 11/30/2017
Date Made Active in Reports: 12/15/2017
Number of Days to Update: 15

Source: Environmental Protection Agency
Telephone: 202-566-0517
Last EDR Contact: 01/25/2019
Next Scheduled EDR Contact: 05/06/2019
Data Release Frequency: Varies

RADINFO: Radiation Information Database
The Radiation Information Database (RADINFO) contains information about facilities that are regulated by U.S. Environmental Protection Agency (EPA) regulations for radiation and radioactivity.

Date of Government Version: 10/02/2018
Date Data Arrived at EDR: 10/03/2018
Date Made Active in Reports: 11/09/2018
Number of Days to Update: 37

Source: Environmental Protection Agency
Telephone: 202-343-9775
Last EDR Contact: 01/03/2019
Next Scheduled EDR Contact: 04/15/2019
Data Release Frequency: Quarterly

HIST FTTS: FIFRA/TSCA Tracking System Administrative Case Listing
A complete administrative case listing from the FIFRA/TSCA Tracking System (FTTS) for all ten EPA regions. The information was obtained from the National Compliance Database (NCDB). NCDB supports the implementation of FIFRA (Federal Insecticide, Fungicide, and Rodenticide Act) and TSCA (Toxic Substances Control Act). Some EPA regions are now closing out records. Because of that, and the fact that some EPA regions are not providing EPA Headquarters with updated records, it was decided to create a HIST FTTS database. It included records that may not be included in the newer FTTS database updates. This database is no longer updated.

Date of Government Version: 10/19/2006
Date Data Arrived at EDR: 03/01/2007
Date Made Active in Reports: 04/10/2007
Number of Days to Update: 40

Source: Environmental Protection Agency
Telephone: 202-564-2501
Last EDR Contact: 12/17/2007
Next Scheduled EDR Contact: 03/17/2008
Data Release Frequency: No Update Planned

HIST FTTS INSP: FIFRA/TSCA Tracking System Inspection & Enforcement Case Listing
A complete inspection and enforcement case listing from the FIFRA/TSCA Tracking System (FTTS) for all ten EPA regions. The information was obtained from the National Compliance Database (NCDB). NCDB supports the implementation of FIFRA (Federal Insecticide, Fungicide, and Rodenticide Act) and TSCA (Toxic Substances Control Act). Some EPA regions are now closing out records. Because of that, and the fact that some EPA regions are not providing EPA Headquarters with updated records, it was decided to create a HIST FTTS database. It included records that may not be included in the newer FTTS database updates. This database is no longer updated.

Date of Government Version: 10/19/2006
Date Data Arrived at EDR: 03/01/2007
Date Made Active in Reports: 04/10/2007
Number of Days to Update: 40

Source: Environmental Protection Agency
Telephone: 202-564-2501
Last EDR Contact: 12/17/2008
Next Scheduled EDR Contact: 03/17/2008
Data Release Frequency: No Update Planned

DOT OPS: Incident and Accident Data

Department of Transporation, Office of Pipeline Safety Incident and Accident data.

Date of Government Version: 10/01/2018
Date Data Arrived at EDR: 10/30/2018
Date Made Active in Reports: 01/18/2019
Number of Days to Update: 80

Source: Department of Transporation, Office of Pipeline Safety
Telephone: 202-366-4595
Last EDR Contact: 01/29/2019
Next Scheduled EDR Contact: 05/11/2019
Data Release Frequency: Quarterly

CONSENT: Superfund (CERCLA) Consent Decrees

Major legal settlements that establish responsibility and standards for cleanup at NPL (Superfund) sites. Released periodically by United States District Courts after settlement by parties to litigation matters.

Date of Government Version: 09/30/2018
Date Data Arrived at EDR: 10/12/2018
Date Made Active in Reports: 12/07/2018
Number of Days to Update: 56

Source: Department of Justice, Consent Decree Library
Telephone: Varies
Last EDR Contact: 01/07/2019
Next Scheduled EDR Contact: 04/22/2019
Data Release Frequency: Varies

BRS: Biennial Reporting System

The Biennial Reporting System is a national system administered by the EPA that collects data on the generation and management of hazardous waste. BRS captures detailed data from two groups: Large Quantity Generators (LQG) and Treatment, Storage, and Disposal Facilities.

Date of Government Version: 12/31/2015
Date Data Arrived at EDR: 02/22/2017
Date Made Active in Reports: 09/28/2017
Number of Days to Update: 218

Source: EPA/NTIS
Telephone: 800-424-9346
Last EDR Contact: 11/21/2018
Next Scheduled EDR Contact: 03/04/2019
Data Release Frequency: Biennially

INDIAN RESERV: Indian Reservations

This map layer portrays Indian administered lands of the United States that have any area equal to or greater than 640 acres.

Date of Government Version: 12/31/2014
Date Data Arrived at EDR: 07/14/2015
Date Made Active in Reports: 01/10/2017
Number of Days to Update: 546

Source: USGS
Telephone: 202-208-3710
Last EDR Contact: 01/07/2019
Next Scheduled EDR Contact: 04/22/2019
Data Release Frequency: Semi-Annually

FUSRAP: Formerly Utilized Sites Remedial Action Program

DOE established the Formerly Utilized Sites Remedial Action Program (FUSRAP) in 1974 to remediate sites where radioactive contamination remained from Manhattan Project and early U.S. Atomic Energy Commission (AEC) operations.

Date of Government Version: 08/08/2017
Date Data Arrived at EDR: 09/11/2018
Date Made Active in Reports: 09/14/2018
Number of Days to Update: 3

Source: Department of Energy
Telephone: 202-586-3559
Last EDR Contact: 01/31/2019
Next Scheduled EDR Contact: 05/20/2019
Data Release Frequency: Varies

UMTRA: Uranium Mill Tailings Sites

Uranium ore was mined by private companies for federal government use in national defense programs. When the mills shut down, large piles of the sand-like material (mill tailings) remain after uranium has been extracted from the ore. Levels of human exposure to radioactive materials from the piles are low; however, in some cases tailings were used as construction materials before the potential health hazards of the tailings were recognized.

Date of Government Version: 06/23/2017
Date Data Arrived at EDR: 10/11/2017
Date Made Active in Reports: 11/03/2017
Number of Days to Update: 23

Source: Department of Energy
Telephone: 505-845-0011
Last EDR Contact: 12/14/2018
Next Scheduled EDR Contact: 03/04/2019
Data Release Frequency: Varies

LEAD SMELTER 1: Lead Smelter Sites

A listing of former lead smelter site locations.

Date of Government Version: 12/12/2018
Date Data Arrived at EDR: 12/28/2018
Date Made Active in Reports: 01/11/2019
Number of Days to Update: 14

Source: Environmental Protection Agency
Telephone: 703-603-8787
Last EDR Contact: 12/28/2018
Next Scheduled EDR Contact: 04/15/2019
Data Release Frequency: Varies

LEAD SMELTER 2: Lead Smelter Sites

A list of several hundred sites in the U.S. where secondary lead smelting was done from 1931and 1964. These sites may pose a threat to public health through ingestion or inhalation of contaminated soil or dust

Date of Government Version: 04/05/2001
Date Data Arrived at EDR: 10/27/2010
Date Made Active in Reports: 12/02/2010
Number of Days to Update: 36

Source: American Journal of Public Health
Telephone: 703-305-6451
Last EDR Contact: 12/02/2009
Next Scheduled EDR Contact: N/A
Data Release Frequency: No Update Planned

US AIRS (AFS): Aerometric Information Retrieval System Facility Subsystem (AFS)

The database is a sub-system of Aerometric Information Retrieval System (AIRS). AFS contains compliance data on air pollution point sources regulated by the U.S. EPA and/or state and local air regulatory agencies. This information comes from source reports by various stationary sources of air pollution, such as electric power plants, steel mills, factories, and universities, and provides information about the air pollutants they produce. Action, air program, air program pollutant, and general level plant data. It is used to track emissions and compliance data from industrial plants.

Date of Government Version: 10/12/2016
Date Data Arrived at EDR: 10/26/2016
Date Made Active in Reports: 02/03/2017
Number of Days to Update: 100

Source: EPA
Telephone: 202-564-2496
Last EDR Contact: 09/26/2017
Next Scheduled EDR Contact: 01/08/2018
Data Release Frequency: Annually

US AIRS MINOR: Air Facility System Data

A listing of minor source facilities.

Date of Government Version: 10/12/2016
Date Data Arrived at EDR: 10/26/2016
Date Made Active in Reports: 02/03/2017
Number of Days to Update: 100

Source: EPA
Telephone: 202-564-2496
Last EDR Contact: 09/26/2017
Next Scheduled EDR Contact: 01/08/2018
Data Release Frequency: Annually

US MINES: Mines Master Index File

Contains all mine identification numbers issued for mines active or opened since 1971. The data also includes violation information.

Date of Government Version: 08/01/2018
Date Data Arrived at EDR: 08/29/2018
Date Made Active in Reports: 10/05/2018
Number of Days to Update: 37

Source: Department of Labor, Mine Safety and Health Administration
Telephone: 303-231-5959
Last EDR Contact: 11/30/2018
Next Scheduled EDR Contact: 03/11/2019
Data Release Frequency: Semi-Annually

US MINES 2: Ferrous and Nonferrous Metal Mines Database Listing

This map layer includes ferrous (ferrous metal mines are facilities that extract ferrous metals, such as iron ore or molybdenum) and nonferrous (Nonferrous metal mines are facilities that extract nonferrous metals, such as gold, silver, copper, zinc, and lead) metal mines in the United States.

Date of Government Version: 12/05/2005
Date Data Arrived at EDR: 02/29/2008
Date Made Active in Reports: 04/18/2008
Number of Days to Update: 49

Source: USGS
Telephone: 703-648-7709
Last EDR Contact: 11/30/2018
Next Scheduled EDR Contact: 03/11/2019
Data Release Frequency: Varies

US MINES 3: Active Mines & Mineral Plants Database Listing

Active Mines and Mineral Processing Plant operations for commodities monitored by the Minerals Information Team of the USGS.

Date of Government Version: 04/14/2011
Date Data Arrived at EDR: 06/08/2011
Date Made Active in Reports: 09/13/2011
Number of Days to Update: 97

Source: USGS
Telephone: 703-648-7709
Last EDR Contact: 11/30/2018
Next Scheduled EDR Contact: 03/11/2019
Data Release Frequency: Varies

ABANDONED MINES: Abandoned Mines

An inventory of land and water impacted by past mining (primarily coal mining) is maintained by OSMRE to provide information needed to implement the Surface Mining Control and Reclamation Act of 1977 (SMCRA). The inventory contains information on the location, type, and extent of AML impacts, as well as, information on the cost associated with the reclamation of those problems. The inventory is based upon field surveys by State, Tribal, and OSMRE program officials. It is dynamic to the extent that it is modified as new problems are identified and existing problems are reclaimed.

Date of Government Version: 09/10/2018
Date Data Arrived at EDR: 09/11/2018
Date Made Active in Reports: 09/14/2018
Number of Days to Update: 3

Source: Department of Interior
Telephone: 202-208-2609
Last EDR Contact: 12/19/2018
Next Scheduled EDR Contact: 03/25/2019
Data Release Frequency: Quarterly

FINDS: Facility Index System/Facility Registry System

Facility Index System. FINDS contains both facility information and 'pointers' to other sources that contain more detail. EDR includes the following FINDS databases in this report: PCS (Permit Compliance System), AIRS (Aerometric Information Retrieval System), DOCKET (Enforcement Docket used to manage and track information on civil judicial enforcement cases for all environmental statutes), FURS (Federal Underground Injection Control), C-DOCKET (Criminal Docket System used to track criminal enforcement actions for all environmental statutes), FFIS (Federal Facilities Information System), STATE (State Environmental Laws and Statutes), and PADS (PCB Activity Data System).

Date of Government Version: 11/15/2018
Date Data Arrived at EDR: 12/05/2018
Date Made Active in Reports: 01/11/2019
Number of Days to Update: 37

Source: EPA
Telephone: (415) 947-8000
Last EDR Contact: 01/31/2019
Next Scheduled EDR Contact: 03/18/2019
Data Release Frequency: Quarterly

ECHO: Enforcement & Compliance History Information

ECHO provides integrated compliance and enforcement information for about 800,000 regulated facilities nationwide.

Date of Government Version: 09/02/2018
Date Data Arrived at EDR: 09/05/2018
Date Made Active in Reports: 09/14/2018
Number of Days to Update: 9

Source: Environmental Protection Agency
Telephone: 202-564-2280
Last EDR Contact: 01/07/2019
Next Scheduled EDR Contact: 03/18/2019
Data Release Frequency: Quarterly

DOCKET HWC: Hazardous Waste Compliance Docket Listing

A complete list of the Federal Agency Hazardous Waste Compliance Docket Facilities.

Date of Government Version: 05/31/2018
Date Data Arrived at EDR: 07/26/2018
Date Made Active in Reports: 10/05/2018
Number of Days to Update: 71

Source: Environmental Protection Agency
Telephone: 202-564-0527
Last EDR Contact: 11/30/2018
Next Scheduled EDR Contact: 03/11/2019
Data Release Frequency: Varies

UXO: Unexploded Ordnance Sites
A listing of unexploded ordnance site locations

Date of Government Version: 09/30/2017
Date Data Arrived at EDR: 06/19/2018
Date Made Active in Reports: 09/14/2018
Number of Days to Update: 87
Source: Department of Defense
Telephone: 703-704-1564
Last EDR Contact: 01/14/2019
Next Scheduled EDR Contact: 04/29/2019
Data Release Frequency: Varies

FUELS PROGRAM: EPA Fuels Program Registered Listing
This listing includes facilities that are registered under the Part 80 (Code of Federal Regulations) EPA Fuels Programs. All companies now are required to submit new and updated registrations.

Date of Government Version: 08/22/2018
Date Data Arrived at EDR: 08/22/2018
Date Made Active in Reports: 10/05/2018
Number of Days to Update: 44
Source: EPA
Telephone: 800-385-6164
Last EDR Contact: 11/19/2018
Next Scheduled EDR Contact: 03/04/2019
Data Release Frequency: Quarterly

CA BOND EXP. PLAN: Bond Expenditure Plan
Department of Health Services developed a site-specific expenditure plan as the basis for an appropriation of Hazardous Substance Cleanup Bond Act funds. It is not updated.

Date of Government Version: 01/01/1989
Date Data Arrived at EDR: 07/27/1994
Date Made Active in Reports: 08/02/1994
Number of Days to Update: 6
Source: Department of Health Services
Telephone: 916-255-2118
Last EDR Contact: 05/31/1994
Next Scheduled EDR Contact: N/A
Data Release Frequency: No Update Planned

CORTESE: "Cortese" Hazardous Waste & Substances Sites List
The sites for the list are designated by the State Water Resource Control Board (LUST), the Integrated Waste Board (SWF/LS), and the Department of Toxic Substances Control (Cal-Sites).

Date of Government Version: 09/24/2018
Date Data Arrived at EDR: 09/25/2018
Date Made Active in Reports: 10/16/2018
Number of Days to Update: 21
Source: CAL EPA/Office of Emergency Information
Telephone: 916-323-3400
Last EDR Contact: 12/21/2018
Next Scheduled EDR Contact: 04/08/2019
Data Release Frequency: Quarterly

CUPA LIVERMORE-PLEASANTON: CUPA Facility Listing
list of facilities associated with the various CUPA programs in Livermore-Pleasanton

Date of Government Version: 08/28/2018
Date Data Arrived at EDR: 08/30/2018
Date Made Active in Reports: 11/01/2018
Number of Days to Update: 63
Source: Livermore-Pleasanton Fire Department
Telephone: 925-454-2361
Last EDR Contact: 01/07/2019
Next Scheduled EDR Contact: 02/25/2019
Data Release Frequency: Varies

CUPA SAN FRANCISCO CO: CUPA Facility Listing
Cupa facilities

Date of Government Version: 09/11/2018
Date Data Arrived at EDR: 09/12/2018
Date Made Active in Reports: 09/19/2018
Number of Days to Update: 7
Source: San Francisco County Department of Environmental Health
Telephone: 415-252-3896
Last EDR Contact: 01/31/2019
Next Scheduled EDR Contact: 05/20/2019
Data Release Frequency: Varies

DRYCLEAN AVAQMD: Antelope Valley Air Quality Management District Drycleaner Listing
A listing of dry cleaners in the Antelope Valley Air Quality Management District.

Date of Government Version: 11/13/2018
Date Data Arrived at EDR: 12/04/2018
Date Made Active in Reports: 01/15/2019
Number of Days to Update: 42

Source: Antelope Valley Air Quality Management District
Telephone: 661-723-8070
Last EDR Contact: 11/29/2018
Next Scheduled EDR Contact: 03/18/2019
Data Release Frequency: Varies

DRYCLEAN SOUTH COAST: South Coast Air Quality Management District Drycleaner Listing
A listing of dry cleaners in the South Coast Air Quality Management District

Date of Government Version: 10/04/2018
Date Data Arrived at EDR: 10/05/2018
Date Made Active in Reports: 11/01/2018
Number of Days to Update: 27

Source: South Coast Air Quality Management District
Telephone: 909-396-3211
Last EDR Contact: 11/26/2018
Next Scheduled EDR Contact: 03/11/2019
Data Release Frequency: Varies

DRYCLEANERS: Cleaner Facilities
A list of drycleaner related facilities that have EPA ID numbers. These are facilities with certain SIC codes: power laundries, family and commercial; garment pressing and cleaner's agents; linen supply; coin-operated laundries and cleaning; drycleaning plants, except rugs; carpet and upholster cleaning; industrial launderers; laundry and garment services.

Date of Government Version: 08/30/2018
Date Data Arrived at EDR: 09/27/2018
Date Made Active in Reports: 11/01/2018
Number of Days to Update: 35

Source: Department of Toxic Substance Control
Telephone: 916-327-4498
Last EDR Contact: 11/29/2018
Next Scheduled EDR Contact: 03/18/2019
Data Release Frequency: Annually

EMI: Emissions Inventory Data
Toxics and criteria pollutant emissions data collected by the ARB and local air pollution agencies.

Date of Government Version: 12/31/2017
Date Data Arrived at EDR: 06/20/2018
Date Made Active in Reports: 08/06/2018
Number of Days to Update: 47

Source: California Air Resources Board
Telephone: 916-322-2990
Last EDR Contact: 12/21/2018
Next Scheduled EDR Contact: 04/01/2019
Data Release Frequency: Varies

ENF: Enforcement Action Listing
A listing of Water Board Enforcement Actions. Formal is everything except Oral/Verbal Communication, Notice of Violation, Expedited Payment Letter, and Staff Enforcement Letter.

Date of Government Version: 11/01/2018
Date Data Arrived at EDR: 11/02/2018
Date Made Active in Reports: 12/13/2018
Number of Days to Update: 41

Source: State Water Resoruces Control Board
Telephone: 916-445-9379
Last EDR Contact: 02/04/2019
Next Scheduled EDR Contact: 05/06/2019
Data Release Frequency: Varies

Financial Assurance 1: Financial Assurance Information Listing
Financial Assurance information

Date of Government Version: 10/19/2018
Date Data Arrived at EDR: 10/23/2018
Date Made Active in Reports: 11/30/2018
Number of Days to Update: 38

Source: Department of Toxic Substances Control
Telephone: 916-255-3628
Last EDR Contact: 01/17/2019
Next Scheduled EDR Contact: 05/06/2019
Data Release Frequency: Varies

Financial Assurance 2: Financial Assurance Information Listing
A listing of financial assurance information for solid waste facilities. Financial assurance is intended to ensure that resources are available to pay for the cost of closure, post-closure care, and corrective measures if the owner or operator of a regulated facility is unable or unwilling to pay.

Date of Government Version: 11/18/2018
Date Data Arrived at EDR: 11/19/2018
Date Made Active in Reports: 01/11/2019
Number of Days to Update: 53

Source: California Integrated Waste Management Board
Telephone: 916-341-6066
Last EDR Contact: 11/07/2018
Next Scheduled EDR Contact: 02/25/2019
Data Release Frequency: Varies

HAZNET: Facility and Manifest Data

Facility and Manifest Data. The data is extracted from the copies of hazardous waste manifests received each year by the DTSC. The annual volume of manifests is typically 700,000 - 1,000,000 annually, representing approximately 350,000 - 500,000 shipments. Data are from the manifests submitted without correction, and therefore many contain some invalid values for data elements such as generator ID, TSD ID, waste category, and disposal method. This database begins with calendar year 1993.

Date of Government Version: 12/31/2017
Date Data Arrived at EDR: 10/10/2018
Date Made Active in Reports: 11/16/2018
Number of Days to Update: 37

Source: California Environmental Protection Agency
Telephone: 916-255-1136
Last EDR Contact: 01/07/2019
Next Scheduled EDR Contact: 04/22/2019
Data Release Frequency: Annually

ICE: ICE

Contains data pertaining to the Permitted Facilities with Inspections / Enforcements sites tracked in Envirostor.

Date of Government Version: 11/19/2018
Date Data Arrived at EDR: 11/19/2018
Date Made Active in Reports: 01/11/2019
Number of Days to Update: 53

Source: Department of Toxic Subsances Control
Telephone: 877-786-9427
Last EDR Contact: 11/19/2018
Next Scheduled EDR Contact: 03/04/2019
Data Release Frequency: Quarterly

HIST CORTESE: Hazardous Waste & Substance Site List

The sites for the list are designated by the State Water Resource Control Board [LUST], the Integrated Waste Board [SWF/LS], and the Department of Toxic Substances Control [CALSITES]. This listing is no longer updated by the state agency.

Date of Government Version: 04/01/2001
Date Data Arrived at EDR: 01/22/2009
Date Made Active in Reports: 04/08/2009
Number of Days to Update: 76

Source: Department of Toxic Substances Control
Telephone: 916-323-3400
Last EDR Contact: 01/22/2009
Next Scheduled EDR Contact: N/A
Data Release Frequency: No Update Planned

HWP: EnviroStor Permitted Facilities Listing

Detailed information on permitted hazardous waste facilities and corrective action ("cleanups") tracked in EnviroStor.

Date of Government Version: 11/19/2018
Date Data Arrived at EDR: 11/19/2018
Date Made Active in Reports: 01/11/2019
Number of Days to Update: 53

Source: Department of Toxic Substances Control
Telephone: 916-323-3400
Last EDR Contact: 11/19/2018
Next Scheduled EDR Contact: 03/04/2019
Data Release Frequency: Quarterly

HWT: Registered Hazardous Waste Transporter Database

A listing of hazardous waste transporters. In California, unless specifically exempted, it is unlawful for any person to transport hazardous wastes unless the person holds a valid registration issued by DTSC. A hazardous waste transporter registration is valid for one year and is assigned a unique registration number.

Date of Government Version: 10/09/2018
Date Data Arrived at EDR: 10/10/2018
Date Made Active in Reports: 11/16/2018
Number of Days to Update: 37

Source: Department of Toxic Substances Control
Telephone: 916-440-7145
Last EDR Contact: 01/08/2019
Next Scheduled EDR Contact: 04/22/2019
Data Release Frequency: Quarterly

MINES: Mines Site Location Listing
A listing of mine site locations from the Office of Mine Reclamation.

Date of Government Version: 12/10/2018
Date Data Arrived at EDR: 12/12/2018
Date Made Active in Reports: 01/15/2019
Number of Days to Update: 34
Source: Department of Conservation
Telephone: 916-322-1080
Last EDR Contact: 12/12/2018
Next Scheduled EDR Contact: 03/25/2019
Data Release Frequency: Quarterly

MWMP: Medical Waste Management Program Listing
The Medical Waste Management Program (MWMP) ensures the proper handling and disposal of medical waste by permitting and inspecting medical waste Offsite Treatment Facilities (PDF) and Transfer Stations (PDF) throughout the state. MWMP also oversees all Medical Waste Transporters.

Date of Government Version: 11/09/2018
Date Data Arrived at EDR: 12/05/2018
Date Made Active in Reports: 01/11/2019
Number of Days to Update: 37
Source: Department of Public Health
Telephone: 916-558-1784
Last EDR Contact: 12/05/2018
Next Scheduled EDR Contact: 03/18/2019
Data Release Frequency: Varies

NPDES: NPDES Permits Listing
A listing of NPDES permits, including stormwater.

Date of Government Version: 11/12/2018
Date Data Arrived at EDR: 11/14/2018
Date Made Active in Reports: 12/13/2018
Number of Days to Update: 29
Source: State Water Resources Control Board
Telephone: 916-445-9379
Last EDR Contact: 11/14/2018
Next Scheduled EDR Contact: 02/25/2019
Data Release Frequency: Quarterly

PEST LIC: Pesticide Regulation Licenses Listing
A listing of licenses and certificates issued by the Department of Pesticide Regulation. The DPR issues licenses and/or certificates to: Persons and businesses that apply or sell pesticides; Pest control dealers and brokers; Persons who advise on agricultural pesticide applications.

Date of Government Version: 12/03/2018
Date Data Arrived at EDR: 12/05/2018
Date Made Active in Reports: 01/11/2019
Number of Days to Update: 37
Source: Department of Pesticide Regulation
Telephone: 916-445-4038
Last EDR Contact: 12/05/2018
Next Scheduled EDR Contact: 03/18/2019
Data Release Frequency: Quarterly

PROC: Certified Processors Database
A listing of certified processors.

Date of Government Version: 12/10/2018
Date Data Arrived at EDR: 12/12/2018
Date Made Active in Reports: 01/15/2019
Number of Days to Update: 34
Source: Department of Conservation
Telephone: 916-323-3836
Last EDR Contact: 12/12/2018
Next Scheduled EDR Contact: 03/25/2019
Data Release Frequency: Quarterly

NOTIFY 65: Proposition 65 Records
Listings of all Proposition 65 incidents reported to counties by the State Water Resources Control Board and the Regional Water Quality Control Board. This database is no longer updated by the reporting agency.

Date of Government Version: 09/19/2018
Date Data Arrived at EDR: 09/20/2018
Date Made Active in Reports: 10/19/2018
Number of Days to Update: 29
Source: State Water Resources Control Board
Telephone: 916-445-3846
Last EDR Contact: 12/12/2018
Next Scheduled EDR Contact: 04/01/2019
Data Release Frequency: No Update Planned

UIC: UIC Listing
A listing of wells identified as underground injection wells, in the California Oil and Gas Wells database.

Date of Government Version: 04/27/2018
Date Data Arrived at EDR: 06/13/2018
Date Made Active in Reports: 07/17/2018
Number of Days to Update: 34
Source: Deaprtment of Conservation
Telephone: 916-445-2408
Last EDR Contact: 01/25/2019
Next Scheduled EDR Contact: 03/25/2019
Data Release Frequency: Varies

UIC GEO: Underground Injection Control Sites (GEOTRACKER)
Underground control injection sites

Date of Government Version: 12/10/2018
Date Data Arrived at EDR: 12/11/2018
Date Made Active in Reports: 01/15/2019
Number of Days to Update: 35
Source: State Water Resource Control Board
Telephone: 866-480-1028
Last EDR Contact: 12/12/2018
Next Scheduled EDR Contact: 03/25/2019
Data Release Frequency: Varies

WASTEWATER PITS: Oil Wastewater Pits Listing
Water officials discovered that oil producers have been dumping chemical-laden wastewater into hundreds of unlined pits that are operating without proper permits. Inspections completed by the Central Valley Regional Water Quality Control Board revealed the existence of previously unidentified waste sites. The water boards review found that more than one-third of the region's active disposal pits are operating without permission.

Date of Government Version: 05/08/2018
Date Data Arrived at EDR: 07/11/2018
Date Made Active in Reports: 09/13/2018
Number of Days to Update: 64
Source: RWQCB, Central Valley Region
Telephone: 559-445-5577
Last EDR Contact: 01/11/2019
Next Scheduled EDR Contact: 04/22/2019
Data Release Frequency: Varies

WDS: Waste Discharge System
Sites which have been issued waste discharge requirements.

Date of Government Version: 06/19/2007
Date Data Arrived at EDR: 06/20/2007
Date Made Active in Reports: 06/29/2007
Number of Days to Update: 9
Source: State Water Resources Control Board
Telephone: 916-341-5227
Last EDR Contact: 11/14/2018
Next Scheduled EDR Contact: 03/04/2019
Data Release Frequency: Quarterly

MILITARY PRIV SITES: Military Privatized Sites (GEOTRACKER)
Military privatized sites

Date of Government Version: 12/10/2018
Date Data Arrived at EDR: 12/11/2018
Date Made Active in Reports: 01/15/2019
Number of Days to Update: 35
Source: State Water Resources Control Board
Telephone: 866-480-1028
Last EDR Contact: 12/12/2018
Next Scheduled EDR Contact: 03/25/2019
Data Release Frequency: Varies

PROJECT: Project Sites (GEOTRACKER)
Projects sites

Date of Government Version: 12/10/2018
Date Data Arrived at EDR: 12/11/2018
Date Made Active in Reports: 01/15/2019
Number of Days to Update: 35
Source: State Water Resources Control Board
Telephone: 866-480-1028
Last EDR Contact: 12/12/2018
Next Scheduled EDR Contact: 03/25/2019
Data Release Frequency: Varies

WDR: Waste Discharge Requirements Listing
In general, the Waste Discharge Requirements (WDRs) Program (sometimes also referred to as the "Non Chapter 15 (Non 15) Program") regulates point discharges that are exempt pursuant to Subsection 20090 of Title 27 and not subject to the Federal Water Pollution Control Act. Exemptions from Title 27 may be granted for nine categories of discharges (e.g., sewage, wastewater, etc.) that meet, and continue to meet, the preconditions listed for each specific exemption. The scope of the WDRs Program also includes the discharge of wastes classified as inert, pursuant to section 20230 of Title 27.

Date of Government Version: 12/10/2018
Date Data Arrived at EDR: 12/12/2018
Date Made Active in Reports: 01/18/2019
Number of Days to Update: 37
Source: State Water Resources Control Board
Telephone: 916-341-5810
Last EDR Contact: 12/12/2018
Next Scheduled EDR Contact: 03/25/2019
Data Release Frequency: Quarterly

CIWQS: California Integrated Water Quality System

The California Integrated Water Quality System (CIWQS) is a computer system used by the State and Regional Water Quality Control Boards to track information about places of environmental interest, manage permits and other orders, track inspections, and manage violations and enforcement activities.

Date of Government Version: 12/03/2018
Date Data Arrived at EDR: 12/04/2018
Date Made Active in Reports: 01/11/2019
Number of Days to Update: 38
Source: State Water Resources Control Board
Telephone: 866-794-4977
Last EDR Contact: 12/04/2018
Next Scheduled EDR Contact: 03/18/2019
Data Release Frequency: Varies

CERS: CalEPA Regulated Site Portal Data

The CalEPA Regulated Site Portal database combines data about environmentally regulated sites and facilities in California into a single database. It combines data from a variety of state and federal databases, and provides an overview of regulated activities across the spectrum of environmental programs for any given location in California. These activities include hazardous materials and waste, state and federal cleanups, impacted ground and surface waters, and toxic materials

Date of Government Version: 10/22/2018
Date Data Arrived at EDR: 10/23/2018
Date Made Active in Reports: 11/30/2018
Number of Days to Update: 38
Source: California Environmental Protection Agency
Telephone: 916-323-2514
Last EDR Contact: 01/24/2019
Next Scheduled EDR Contact: 05/06/2019
Data Release Frequency: Varies

WIP: Well Investigation Program Case List

Well Investigation Program case in the San Gabriel and San Fernando Valley area.

Date of Government Version: 07/03/2009
Date Data Arrived at EDR: 07/21/2009
Date Made Active in Reports: 08/03/2009
Number of Days to Update: 13
Source: Los Angeles Water Quality Control Board
Telephone: 213-576-6726
Last EDR Contact: 12/19/2018
Next Scheduled EDR Contact: 04/08/2019
Data Release Frequency: Varies

NON-CASE INFO: Non-Case Information Sites (GEOTRACKER)

Non-Case Information sites

Date of Government Version: 12/10/2018
Date Data Arrived at EDR: 12/11/2018
Date Made Active in Reports: 01/15/2019
Number of Days to Update: 35
Source: State Water Resources Control Board
Telephone: 866-480-1028
Last EDR Contact: 12/12/2018
Next Scheduled EDR Contact: 03/25/2019
Data Release Frequency: Varies

OTHER OIL GAS: Other Oil & Gas Projects Sites (GEOTRACKER)

Other Oil & Gas Projects sites

Date of Government Version: 12/10/2018
Date Data Arrived at EDR: 12/11/2018
Date Made Active in Reports: 01/15/2019
Number of Days to Update: 35
Source: State Water Resources Control Board
Telephone: 866-480-1028
Last EDR Contact: 12/12/2018
Next Scheduled EDR Contact: 03/25/2019
Data Release Frequency: Varies

PROD WATER PONDS: Produced Water Ponds Sites (GEOTRACKER)

Produced water ponds sites

Date of Government Version: 12/10/2018
Date Data Arrived at EDR: 12/11/2018
Date Made Active in Reports: 01/15/2019
Number of Days to Update: 35

Source: State Water Resources Control Board
Telephone: 866-480-1028
Last EDR Contact: 12/12/2018
Next Scheduled EDR Contact: 03/25/2019
Data Release Frequency: Varies

SAMPLING POINT: Sampling Point ? Public Sites (GEOTRACKER)
Sampling point - public sites

Date of Government Version: 12/10/2018
Date Data Arrived at EDR: 12/11/2018
Date Made Active in Reports: 01/15/2019
Number of Days to Update: 35

Source: State Water Resources Control Board
Telephone: 866-480-1028
Last EDR Contact: 12/12/2018
Next Scheduled EDR Contact: 03/25/2019
Data Release Frequency: Varies

WELL STIM PROJ: Well Stimulation Project (GEOTRACKER)
Includes areas of groundwater monitoring plans, a depiction of the monitoring network, and the facilities, boundaries, and subsurface characteristics of the oilfield and the features (oil and gas wells, produced water ponds, UIC wells, water supply wells, etc?) being monitored

Date of Government Version: 12/10/2018
Date Data Arrived at EDR: 12/11/2018
Date Made Active in Reports: 01/15/2019
Number of Days to Update: 35

Source: State Water Resources Control Board
Telephone: 866-480-1028
Last EDR Contact: 12/12/2018
Next Scheduled EDR Contact: 03/25/2019
Data Release Frequency: Varies

EDR HIGH RISK HISTORICAL RECORDS

EDR Exclusive Records

EDR MGP: EDR Proprietary Manufactured Gas Plants
The EDR Proprietary Manufactured Gas Plant Database includes records of coal gas plants (manufactured gas plants) compiled by EDR's researchers. Manufactured gas sites were used in the United States from the 1800's to 1950's to produce a gas that could be distributed and used as fuel. These plants used whale oil, rosin, coal, or a mixture of coal, oil, and water that also produced a significant amount of waste. Many of the byproducts of the gas production, such as coal tar (oily waste containing volatile and non-volatile chemicals), sludges, oils and other compounds are potentially hazardous to human health and the environment. The byproduct from this process was frequently disposed of directly at the plant site and can remain or spread slowly, serving as a continuous source of soil and groundwater contamination.

Date of Government Version: N/A
Date Data Arrived at EDR: N/A
Date Made Active in Reports: N/A
Number of Days to Update: N/A

Source: EDR, Inc.
Telephone: N/A
Last EDR Contact: N/A
Next Scheduled EDR Contact: N/A
Data Release Frequency: No Update Planned

EDR Hist Auto: EDR Exclusive Historical Auto Stations
EDR has searched selected national collections of business directories and has collected listings of potential gas station/filling station/service station sites that were available to EDR researchers. EDR's review was limited to those categories of sources that might, in EDR's opinion, include gas station/filling station/service station establishments. The categories reviewed included, but were not limited to gas, gas station, gasoline station, filling station, auto, automobile repair, auto service station, service station, etc. This database falls within a category of information EDR classifies as "High Risk Historical Records", or HRHR. EDR's HRHR effort presents unique and sometimes proprietary data about past sites and operations that typically create environmental concerns, but may not show up in current government records searches.

Date of Government Version: N/A
Date Data Arrived at EDR: N/A
Date Made Active in Reports: N/A
Number of Days to Update: N/A

Source: EDR, Inc.
Telephone: N/A
Last EDR Contact: N/A
Next Scheduled EDR Contact: N/A
Data Release Frequency: Varies

EDR Hist Cleaner: EDR Exclusive Historical Cleaners

EDR has searched selected national collections of business directories and has collected listings of potential dry cleaner sites that were available to EDR researchers. EDR's review was limited to those categories of sources that might, in EDR's opinion, include dry cleaning establishments. The categories reviewed included, but were not limited to dry cleaners, cleaners, laundry, laundromat, cleaning/laundry, wash & dry etc. This database falls within a category of information EDR classifies as "High Risk Historical Records", or HRHR. EDR's HRHR effort presents unique and sometimes proprietary data about past sites and operations that typically create environmental concerns, but may not show up in current government records searches.

Date of Government Version: N/A
Date Data Arrived at EDR: N/A
Date Made Active in Reports: N/A
Number of Days to Update: N/A

Source: EDR, Inc.
Telephone: N/A
Last EDR Contact: N/A
Next Scheduled EDR Contact: N/A
Data Release Frequency: Varies

EDR RECOVERED GOVERNMENT ARCHIVES

Exclusive Recovered Govt. Archives

RGA LF: Recovered Government Archive Solid Waste Facilities List

The EDR Recovered Government Archive Landfill database provides a list of landfills derived from historical databases and includes many records that no longer appear in current government lists. Compiled from Records formerly available from the Department of Resources Recycling and Recovery in California.

Date of Government Version: N/A
Date Data Arrived at EDR: 07/01/2013
Date Made Active in Reports: 01/13/2014
Number of Days to Update: 196

Source: Department of Resources Recycling and Recovery
Telephone: N/A
Last EDR Contact: 06/01/2012
Next Scheduled EDR Contact: N/A
Data Release Frequency: Varies

RGA LUST: Recovered Government Archive Leaking Underground Storage Tank

The EDR Recovered Government Archive Leaking Underground Storage Tank database provides a list of LUST incidents derived from historical databases and includes many records that no longer appear in current government lists. Compiled from Records formerly available from the State Water Resources Control Board in California.

Date of Government Version: N/A
Date Data Arrived at EDR: 07/01/2013
Date Made Active in Reports: 12/30/2013
Number of Days to Update: 182

Source: State Water Resources Control Board
Telephone: N/A
Last EDR Contact: 06/01/2012
Next Scheduled EDR Contact: N/A
Data Release Frequency: Varies

COUNTY RECORDS

ALAMEDA COUNTY:

CS ALAMEDA: Contaminated Sites

A listing of contaminated sites overseen by the Toxic Release Program (oil and groundwater contamination from chemical releases and spills) and the Leaking Underground Storage Tank Program (soil and ground water contamination from leaking petroleum USTs).

Date of Government Version: 10/05/2018
Date Data Arrived at EDR: 10/10/2018
Date Made Active in Reports: 11/01/2018
Number of Days to Update: 22

Source: Alameda County Environmental Health Services
Telephone: 510-567-6700
Last EDR Contact: 01/07/2019
Next Scheduled EDR Contact: 04/22/2019
Data Release Frequency: Semi-Annually

UST ALAMEDA: Underground Tanks

Underground storage tank sites located in Alameda county.

Date of Government Version: 10/05/2018
Date Data Arrived at EDR: 10/10/2018
Date Made Active in Reports: 11/02/2018
Number of Days to Update: 23

Source: Alameda County Environmental Health Services
Telephone: 510-567-6700
Last EDR Contact: 01/07/2019
Next Scheduled EDR Contact: 04/24/2047
Data Release Frequency: Semi-Annually

AMADOR COUNTY:

CUPA AMADOR: CUPA Facility List
Cupa Facility List

Date of Government Version: 07/01/2018
Date Data Arrived at EDR: 07/24/2018
Date Made Active in Reports: 08/20/2018
Number of Days to Update: 27

Source: Amador County Environmental Health
Telephone: 209-223-6439
Last EDR Contact: 01/04/2019
Next Scheduled EDR Contact: 03/18/2019
Data Release Frequency: Varies

BUTTE COUNTY:

CUPA BUTTE: CUPA Facility Listing
Cupa facility list.

Date of Government Version: 04/21/2017
Date Data Arrived at EDR: 04/25/2017
Date Made Active in Reports: 08/09/2017
Number of Days to Update: 106

Source: Public Health Department
Telephone: 530-538-7149
Last EDR Contact: 01/07/2019
Next Scheduled EDR Contact: 04/22/2019
Data Release Frequency: No Update Planned

CALVERAS COUNTY:

CUPA CALVERAS: CUPA Facility Listing
Cupa Facility Listing

Date of Government Version: 10/31/2018
Date Data Arrived at EDR: 12/04/2018
Date Made Active in Reports: 12/12/2018
Number of Days to Update: 8

Source: Calveras County Environmental Health
Telephone: 209-754-6399
Last EDR Contact: 12/21/2018
Next Scheduled EDR Contact: 04/08/2019
Data Release Frequency: Quarterly

COLUSA COUNTY:

CUPA COLUSA: CUPA Facility List
Cupa facility list.

Date of Government Version: 05/23/2018
Date Data Arrived at EDR: 05/24/2018
Date Made Active in Reports: 07/13/2018
Number of Days to Update: 50

Source: Health & Human Services
Telephone: 530-458-0396
Last EDR Contact: 01/31/2019
Next Scheduled EDR Contact: 05/20/2019
Data Release Frequency: Semi-Annually

CONTRA COSTA COUNTY:

SL CONTRA COSTA: Site List
List includes sites from the underground tank, hazardous waste generator and business plan/2185 programs.

Date of Government Version: 11/26/2018
Date Data Arrived at EDR: 11/30/2018
Date Made Active in Reports: 01/15/2019
Number of Days to Update: 46

Source: Contra Costa Health Services Department
Telephone: 925-646-2286
Last EDR Contact: 01/28/2019
Next Scheduled EDR Contact: 05/11/2019
Data Release Frequency: Semi-Annually

DEL NORTE COUNTY:

CUPA DEL NORTE: CUPA Facility List
Cupa Facility list

Date of Government Version: 08/16/2018
Date Data Arrived at EDR: 11/06/2018
Date Made Active in Reports: 11/14/2018
Number of Days to Update: 8

Source: Del Norte County Environmental Health Division
Telephone: 707-465-0426
Last EDR Contact: 01/28/2019
Next Scheduled EDR Contact: 05/11/2019
Data Release Frequency: Varies

EL DORADO COUNTY:

CUPA EL DORADO: CUPA Facility List
CUPA facility list.

Date of Government Version: 12/13/2018
Date Data Arrived at EDR: 12/18/2018
Date Made Active in Reports: 01/15/2019
Number of Days to Update: 28

Source: El Dorado County Environmental Management Department
Telephone: 530-621-6623
Last EDR Contact: 01/28/2019
Next Scheduled EDR Contact: 05/11/2019
Data Release Frequency: Varies

FRESNO COUNTY:

CUPA FRESNO: CUPA Resources List
Certified Unified Program Agency. CUPA's are responsible for implementing a unified hazardous materials and hazardous waste management regulatory program. The agency provides oversight of businesses that deal with hazardous materials, operate underground storage tanks or aboveground storage tanks.

Date of Government Version: 10/16/2018
Date Data Arrived at EDR: 10/18/2018
Date Made Active in Reports: 11/14/2018
Number of Days to Update: 27

Source: Dept. of Community Health
Telephone: 559-445-3271
Last EDR Contact: 12/26/2018
Next Scheduled EDR Contact: 04/15/2019
Data Release Frequency: Semi-Annually

GLENN COUNTY:

CUPA GLENN: CUPA Facility List
Cupa facility list

Date of Government Version: 01/22/2018
Date Data Arrived at EDR: 01/24/2018
Date Made Active in Reports: 03/14/2018
Number of Days to Update: 49

Source: Glenn County Air Pollution Control District
Telephone: 830-934-6500
Last EDR Contact: 01/17/2019
Next Scheduled EDR Contact: 05/06/2019
Data Release Frequency: Varies

HUMBOLDT COUNTY:

CUPA HUMBOLDT: CUPA Facility List
CUPA facility list.

Date of Government Version: 12/11/2018
Date Data Arrived at EDR: 12/13/2018
Date Made Active in Reports: 01/15/2019
Number of Days to Update: 33

Source: Humboldt County Environmental Health
Telephone: N/A
Last EDR Contact: 11/19/2018
Next Scheduled EDR Contact: 03/04/2019
Data Release Frequency: Semi-Annually

IMPERIAL COUNTY:

CUPA IMPERIAL: CUPA Facility List
Cupa facility list.

Date of Government Version: 10/22/2018
Date Data Arrived at EDR: 10/25/2018
Date Made Active in Reports: 11/14/2018
Number of Days to Update: 20

Source: San Diego Border Field Office
Telephone: 760-339-2777
Last EDR Contact: 01/17/2019
Next Scheduled EDR Contact: 05/06/2019
Data Release Frequency: Varies

INYO COUNTY:

CUPA INYO: CUPA Facility List
Cupa facility list.

Date of Government Version: 04/02/2018
Date Data Arrived at EDR: 04/03/2018
Date Made Active in Reports: 06/14/2018
Number of Days to Update: 72

Source: Inyo County Environmental Health Services
Telephone: 760-878-0238
Last EDR Contact: 11/14/2018
Next Scheduled EDR Contact: 03/04/2019
Data Release Frequency: Varies

KERN COUNTY:

UST KERN: Underground Storage Tank Sites & Tank Listing
Kern County Sites and Tanks Listing.

Date of Government Version: 11/02/2018
Date Data Arrived at EDR: 11/07/2018
Date Made Active in Reports: 12/14/2018
Number of Days to Update: 37

Source: Kern County Environment Health Services Department
Telephone: 661-862-8700
Last EDR Contact: 01/31/2019
Next Scheduled EDR Contact: 05/20/2019
Data Release Frequency: Quarterly

KINGS COUNTY:

CUPA KINGS: CUPA Facility List
A listing of sites included in the county's Certified Unified Program Agency database. California's Secretary for Environmental Protection established the unified hazardous materials and hazardous waste regulatory program as required by chapter 6.11 of the California Health and Safety Code. The Unified Program consolidates the administration, permits, inspections, and enforcement activities.

Date of Government Version: 11/21/2018
Date Data Arrived at EDR: 11/27/2018
Date Made Active in Reports: 12/12/2018
Number of Days to Update: 15

Source: Kings County Department of Public Health
Telephone: 559-584-1411
Last EDR Contact: 11/14/2018
Next Scheduled EDR Contact: 03/04/2019
Data Release Frequency: Varies

LAKE COUNTY:

CUPA LAKE: CUPA Facility List
Cupa facility list

Date of Government Version: 11/07/2018
Date Data Arrived at EDR: 11/08/2018
Date Made Active in Reports: 11/14/2018
Number of Days to Update: 6

Source: Lake County Environmental Health
Telephone: 707-263-1164
Last EDR Contact: 01/14/2019
Next Scheduled EDR Contact: 04/29/2019
Data Release Frequency: Varies

LASSEN COUNTY:

CUPA LASSEN: CUPA Facility List
Cupa facility list

Date of Government Version: 10/15/2018
Date Data Arrived at EDR: 10/23/2018
Date Made Active in Reports: 11/14/2018
Number of Days to Update: 22

Source: Lassen County Environmental Health
Telephone: 530-251-8528
Last EDR Contact: 01/17/2019
Next Scheduled EDR Contact: 05/06/2019
Data Release Frequency: Varies

LOS ANGELES COUNTY:

AOCONCERN: Key Areas of Concerns in Los Angeles County
San Gabriel Valley areas where VOC contamination is at or above the MCL as designated by region 9 EPA office. Date of Government Version: 3/30/2009 Exide Site area is a cleanup plan of lead-impacted soil surrounding the former Exide Facility as designated by the DTSC. Date of Government Version: 7/17/2017

Date of Government Version: 03/30/2009
Date Data Arrived at EDR: 03/31/2009
Date Made Active in Reports: 10/23/2009
Number of Days to Update: 206

Source: N/A
Telephone: N/A
Last EDR Contact: 12/12/2018
Next Scheduled EDR Contact: 04/01/2019
Data Release Frequency: No Update Planned

HMS LOS ANGELES: HMS: Street Number List
Industrial Waste and Underground Storage Tank Sites.

Date of Government Version: 09/20/2018
Date Data Arrived at EDR: 10/12/2018
Date Made Active in Reports: 11/16/2018
Number of Days to Update: 35

Source: Department of Public Works
Telephone: 626-458-3517
Last EDR Contact: 01/07/2019
Next Scheduled EDR Contact: 04/22/2019
Data Release Frequency: Semi-Annually

LF LOS ANGELES: List of Solid Waste Facilities
Solid Waste Facilities in Los Angeles County.

Date of Government Version: 10/15/2018
Date Data Arrived at EDR: 10/16/2018
Date Made Active in Reports: 11/16/2018
Number of Days to Update: 31

Source: La County Department of Public Works
Telephone: 818-458-5185
Last EDR Contact: 01/15/2019
Next Scheduled EDR Contact: 04/29/2019
Data Release Frequency: Varies

LF LOS ANGELES CITY: City of Los Angeles Landfills
Landfills owned and maintained by the City of Los Angeles.

Date of Government Version: 01/01/2018
Date Data Arrived at EDR: 05/01/2018
Date Made Active in Reports: 05/14/2018
Number of Days to Update: 13

Source: Engineering & Construction Division
Telephone: 213-473-7869
Last EDR Contact: 01/15/2019
Next Scheduled EDR Contact: 04/29/2019
Data Release Frequency: Varies

SITE MIT LOS ANGELES: Site Mitigation List
Industrial sites that have had some sort of spill or complaint.

Date of Government Version: 07/01/2018
Date Data Arrived at EDR: 10/16/2018
Date Made Active in Reports: 11/16/2018
Number of Days to Update: 31

Source: Community Health Services
Telephone: 323-890-7806
Last EDR Contact: 02/01/2019
Next Scheduled EDR Contact: 04/29/2019
Data Release Frequency: Annually

UST EL SEGUNDO: City of El Segundo Underground Storage Tank
Underground storage tank sites located in El Segundo city.

Date of Government Version: 01/21/2017
Date Data Arrived at EDR: 04/19/2017
Date Made Active in Reports: 05/10/2017
Number of Days to Update: 21

Source: City of El Segundo Fire Department
Telephone: 310-524-2236
Last EDR Contact: 01/14/2019
Next Scheduled EDR Contact: 04/29/2019
Data Release Frequency: Semi-Annually

UST LONG BEACH: City of Long Beach Underground Storage Tank
Underground storage tank sites located in the city of Long Beach.

Date of Government Version: 03/09/2017
Date Data Arrived at EDR: 03/10/2017
Date Made Active in Reports: 05/03/2017
Number of Days to Update: 54

Source: City of Long Beach Fire Department
Telephone: 562-570-2563
Last EDR Contact: 01/17/2019
Next Scheduled EDR Contact: 05/06/2019
Data Release Frequency: Annually

UST TORRANCE: City of Torrance Underground Storage Tank
Underground storage tank sites located in the city of Torrance.

Date of Government Version: 10/02/2018
Date Data Arrived at EDR: 10/05/2018
Date Made Active in Reports: 11/02/2018
Number of Days to Update: 28

Source: City of Torrance Fire Department
Telephone: 310-618-2973
Last EDR Contact: 01/17/2019
Next Scheduled EDR Contact: 05/06/2019
Data Release Frequency: Semi-Annually

MADERA COUNTY:

CUPA MADERA: CUPA Facility List
A listing of sites included in the county's Certified Unified Program Agency database. California's Secretary for Environmental Protection established the unified hazardous materials and hazardous waste regulatory program as required by chapter 6.11 of the California Health and Safety Code. The Unified Program consolidates the administration, permits, inspections, and enforcement activities.

Date of Government Version: 11/26/2018
Date Data Arrived at EDR: 11/27/2018
Date Made Active in Reports: 12/12/2018
Number of Days to Update: 15

Source: Madera County Environmental Health
Telephone: 559-675-7823
Last EDR Contact: 11/14/2018
Next Scheduled EDR Contact: 03/04/2019
Data Release Frequency: Varies

MARIN COUNTY:

UST MARIN: Underground Storage Tank Sites
Currently permitted USTs in Marin County.

Date of Government Version: 09/26/2018
Date Data Arrived at EDR: 10/04/2018
Date Made Active in Reports: 11/02/2018
Number of Days to Update: 29

Source: Public Works Department Waste Management
Telephone: 415-473-6647
Last EDR Contact: 01/14/2019
Next Scheduled EDR Contact: 04/15/2019
Data Release Frequency: Semi-Annually

MERCED COUNTY:

CUPA MERCED: CUPA Facility List
CUPA facility list.

Date of Government Version: 08/29/2018
Date Data Arrived at EDR: 08/31/2018
Date Made Active in Reports: 09/19/2018
Number of Days to Update: 19

Source: Merced County Environmental Health
Telephone: 209-381-1094
Last EDR Contact: 01/09/2019
Next Scheduled EDR Contact: 03/04/2019
Data Release Frequency: Varies

MONO COUNTY:

CUPA MONO: CUPA Facility List
CUPA Facility List

Date of Government Version: 12/07/2018
Date Data Arrived at EDR: 12/11/2018
Date Made Active in Reports: 01/24/2019
Number of Days to Update: 44

Source: Mono County Health Department
Telephone: 760-932-5580
Last EDR Contact: 12/06/2018
Next Scheduled EDR Contact: 03/11/2019
Data Release Frequency: Varies

MONTEREY COUNTY:

CUPA MONTEREY: CUPA Facility Listing
CUPA Program listing from the Environmental Health Division.

Date of Government Version: 10/29/2018
Date Data Arrived at EDR: 11/01/2018
Date Made Active in Reports: 11/16/2018
Number of Days to Update: 15

Source: Monterey County Health Department
Telephone: 831-796-1297
Last EDR Contact: 12/27/2018
Next Scheduled EDR Contact: 04/15/2019
Data Release Frequency: Varies

NAPA COUNTY:

LUST NAPA: Sites With Reported Contamination
A listing of leaking underground storage tank sites located in Napa county.

Date of Government Version: 01/09/2017
Date Data Arrived at EDR: 01/11/2017
Date Made Active in Reports: 03/02/2017
Number of Days to Update: 50

Source: Napa County Department of Environmental Management
Telephone: 707-253-4269
Last EDR Contact: 11/21/2018
Next Scheduled EDR Contact: 03/11/2019
Data Release Frequency: No Update Planned

UST NAPA: Closed and Operating Underground Storage Tank Sites
Underground storage tank sites located in Napa county.

Date of Government Version: 11/28/2018
Date Data Arrived at EDR: 11/30/2018
Date Made Active in Reports: 12/14/2018
Number of Days to Update: 14

Source: Napa County Department of Environmental Management
Telephone: 707-253-4269
Last EDR Contact: 11/26/2018
Next Scheduled EDR Contact: 03/11/2019
Data Release Frequency: No Update Planned

NEVADA COUNTY:

CUPA NEVADA: CUPA Facility List
CUPA facility list.

Date of Government Version: 11/06/2018
Date Data Arrived at EDR: 11/08/2018
Date Made Active in Reports: 11/14/2018
Number of Days to Update: 6

Source: Community Development Agency
Telephone: 530-265-1467
Last EDR Contact: 01/28/2019
Next Scheduled EDR Contact: 05/11/2019
Data Release Frequency: Varies

ORANGE COUNTY:

GOVERNMENT RECORDS SEARCHED / DATA CURRENCY TRACKING

IND_SITE ORANGE: List of Industrial Site Cleanups
Petroleum and non-petroleum spills.

Date of Government Version: 10/04/2018
Date Data Arrived at EDR: 11/14/2018
Date Made Active in Reports: 12/13/2018
Number of Days to Update: 29

Source: Health Care Agency
Telephone: 714-834-3446
Last EDR Contact: 02/04/2019
Next Scheduled EDR Contact: 05/20/2019
Data Release Frequency: Annually

LUST ORANGE: List of Underground Storage Tank Cleanups
Orange County Underground Storage Tank Cleanups (LUST).

Date of Government Version: 10/04/2018
Date Data Arrived at EDR: 11/14/2018
Date Made Active in Reports: 12/13/2018
Number of Days to Update: 29

Source: Health Care Agency
Telephone: 714-834-3446
Last EDR Contact: 02/04/2019
Next Scheduled EDR Contact: 05/20/2019
Data Release Frequency: Quarterly

UST ORANGE: List of Underground Storage Tank Facilities
Orange County Underground Storage Tank Facilities (UST).

Date of Government Version: 10/04/2018
Date Data Arrived at EDR: 11/06/2018
Date Made Active in Reports: 12/14/2018
Number of Days to Update: 38

Source: Health Care Agency
Telephone: 714-834-3446
Last EDR Contact: 11/06/2018
Next Scheduled EDR Contact: 02/18/2019
Data Release Frequency: Quarterly

PLACER COUNTY:

MS PLACER: Master List of Facilities
List includes aboveground tanks, underground tanks and cleanup sites.

Date of Government Version: 11/29/2018
Date Data Arrived at EDR: 12/04/2018
Date Made Active in Reports: 01/11/2019
Number of Days to Update: 38

Source: Placer County Health and Human Services
Telephone: 530-745-2363
Last EDR Contact: 11/29/2018
Next Scheduled EDR Contact: 03/18/2019
Data Release Frequency: Semi-Annually

PLUMAS COUNTY:

CUPA PLUMAS: CUPA Facility List
Plumas County CUPA Program facilities.

Date of Government Version: 07/19/2018
Date Data Arrived at EDR: 07/25/2018
Date Made Active in Reports: 09/05/2018
Number of Days to Update: 42

Source: Plumas County Environmental Health
Telephone: 530-283-6355
Last EDR Contact: 01/17/2019
Next Scheduled EDR Contact: 05/06/2019
Data Release Frequency: Varies

RIVERSIDE COUNTY:

LUST RIVERSIDE: Listing of Underground Tank Cleanup Sites
Riverside County Underground Storage Tank Cleanup Sites (LUST).

Date of Government Version: 10/10/2018
Date Data Arrived at EDR: 10/12/2018
Date Made Active in Reports: 10/16/2018
Number of Days to Update: 4

Source: Department of Environmental Health
Telephone: 951-358-5055
Last EDR Contact: 12/17/2018
Next Scheduled EDR Contact: 04/01/2019
Data Release Frequency: Quarterly

UST RIVERSIDE: Underground Storage Tank Tank List
Underground storage tank sites located in Riverside county.

Date of Government Version: 10/10/2018
Date Data Arrived at EDR: 10/12/2018
Date Made Active in Reports: 11/05/2018
Number of Days to Update: 24

Source: Department of Environmental Health
Telephone: 951-358-5055
Last EDR Contact: 12/17/2018
Next Scheduled EDR Contact: 04/01/2019
Data Release Frequency: Quarterly

SACRAMENTO COUNTY:

CS SACRAMENTO: Toxic Site Clean-Up List
List of sites where unauthorized releases of potentially hazardous materials have occurred.

Date of Government Version: 08/03/2018
Date Data Arrived at EDR: 10/02/2018
Date Made Active in Reports: 11/01/2018
Number of Days to Update: 30

Source: Sacramento County Environmental Management
Telephone: 916-875-8406
Last EDR Contact: 01/04/2019
Next Scheduled EDR Contact: 04/15/2019
Data Release Frequency: Quarterly

ML SACRAMENTO: Master Hazardous Materials Facility List
Any business that has hazardous materials on site - hazardous material storage sites, underground storage tanks, waste generators.

Date of Government Version: 08/23/2018
Date Data Arrived at EDR: 10/02/2018
Date Made Active in Reports: 11/02/2018
Number of Days to Update: 31

Source: Sacramento County Environmental Management
Telephone: 916-875-8406
Last EDR Contact: 12/28/2018
Next Scheduled EDR Contact: 04/15/2019
Data Release Frequency: Quarterly

SAN BENITO COUNTY:

CUPA SAN BENITO: CUPA Facility List
Cupa facility list

Date of Government Version: 11/15/2018
Date Data Arrived at EDR: 11/16/2018
Date Made Active in Reports: 12/13/2018
Number of Days to Update: 27

Source: San Benito County Environmental Health
Telephone: N/A
Last EDR Contact: 01/31/2019
Next Scheduled EDR Contact: 05/20/2019
Data Release Frequency: Varies

SAN BERNARDINO COUNTY:

PERMITS SAN BERNARDINO: Hazardous Material Permits
This listing includes underground storage tanks, medical waste handlers/generators, hazardous materials handlers, hazardous waste generators, and waste oil generators/handlers.

Date of Government Version: 11/28/2018
Date Data Arrived at EDR: 11/30/2018
Date Made Active in Reports: 01/11/2019
Number of Days to Update: 42

Source: San Bernardino County Fire Department Hazardous Materials Division
Telephone: 909-387-3041
Last EDR Contact: 02/04/2019
Next Scheduled EDR Contact: 05/20/2019
Data Release Frequency: Quarterly

SAN DIEGO COUNTY:

HMMD SAN DIEGO: Hazardous Materials Management Division Database

The database includes: HE58 - This report contains the business name, site address, business phone number, establishment 'H' permit number, type of permit, and the business status. HE17 - In addition to providing the same information provided in the HE58 listing, HE17 provides inspection dates, violations received by the establishment, hazardous waste generated, the quantity, method of storage, treatment/disposal of waste and the hauler, and information on underground storage tanks. Unauthorized Release List - Includes a summary of environmental contamination cases in San Diego County (underground tank cases, non-tank cases, groundwater contamination, and soil contamination are included.)

Date of Government Version: 12/03/2018
Date Data Arrived at EDR: 12/05/2018
Date Made Active in Reports: 01/11/2019
Number of Days to Update: 37

Source: Hazardous Materials Management Division
Telephone: 619-338-2268
Last EDR Contact: 12/05/2018
Next Scheduled EDR Contact: 03/18/2019
Data Release Frequency: Quarterly

LF SAN DIEGO: Solid Waste Facilities

San Diego County Solid Waste Facilities.

Date of Government Version: 04/18/2018
Date Data Arrived at EDR: 04/24/2018
Date Made Active in Reports: 06/19/2018
Number of Days to Update: 56

Source: Department of Health Services
Telephone: 619-338-2209
Last EDR Contact: 01/17/2019
Next Scheduled EDR Contact: 05/06/2019
Data Release Frequency: Varies

SAN DIEGO CO LOP: Local Oversight Program Listing

A listing of all LOP release sites that are or were under the County of San Diego's jurisdiction. Included are closed or transferred cases, open cases, and cases that did not have a case type indicated. The cases without a case type are mostly complaints; however, some of them could be LOP cases.

Date of Government Version: 10/22/2018
Date Data Arrived at EDR: 10/23/2018
Date Made Active in Reports: 11/30/2018
Number of Days to Update: 38

Source: Department of Environmental Health
Telephone: 858-505-6874
Last EDR Contact: 01/17/2019
Next Scheduled EDR Contact: 05/06/2019
Data Release Frequency: Varies

SAN DIEGO CO. SAM: Environmental Case Listing

The listing contains all underground tank release cases and projects pertaining to properties contaminated with hazardous substances that are actively under review by the Site Assessment and Mitigation Program.

Date of Government Version: 03/23/2010
Date Data Arrived at EDR: 06/15/2010
Date Made Active in Reports: 07/09/2010
Number of Days to Update: 24

Source: San Diego County Department of Environmental Health
Telephone: 619-338-2371
Last EDR Contact: 11/29/2018
Next Scheduled EDR Contact: 03/18/2019
Data Release Frequency: No Update Planned

SAN FRANCISCO COUNTY:

LUST SAN FRANCISCO: Local Oversite Facilities

A listing of leaking underground storage tank sites located in San Francisco county.

Date of Government Version: 09/19/2008
Date Data Arrived at EDR: 09/19/2008
Date Made Active in Reports: 09/29/2008
Number of Days to Update: 10

Source: Department Of Public Health San Francisco County
Telephone: 415-252-3920
Last EDR Contact: 01/31/2019
Next Scheduled EDR Contact: 05/20/2019
Data Release Frequency: Quarterly

UST SAN FRANCISCO: Underground Storage Tank Information

Underground storage tank sites located in San Francisco county.

Date of Government Version: 11/05/2018
Date Data Arrived at EDR: 11/06/2018
Date Made Active in Reports: 12/14/2018
Number of Days to Update: 38

Source: Department of Public Health
Telephone: 415-252-3920
Last EDR Contact: 01/31/2019
Next Scheduled EDR Contact: 05/20/2019
Data Release Frequency: Quarterly

SAN JOAQUIN COUNTY:

UST SAN JOAQUIN: San Joaquin Co. UST
A listing of underground storage tank locations in San Joaquin county.

Date of Government Version: 06/22/2018
Date Data Arrived at EDR: 06/26/2018
Date Made Active in Reports: 07/11/2018
Number of Days to Update: 15

Source: Environmental Health Department
Telephone: N/A
Last EDR Contact: 12/12/2018
Next Scheduled EDR Contact: 04/01/2019
Data Release Frequency: Semi-Annually

SAN LUIS OBISPO COUNTY:

CUPA SAN LUIS OBISPO: CUPA Facility List
Cupa Facility List.

Date of Government Version: 11/14/2018
Date Data Arrived at EDR: 11/15/2018
Date Made Active in Reports: 12/13/2018
Number of Days to Update: 28

Source: San Luis Obispo County Public Health Department
Telephone: 805-781-5596
Last EDR Contact: 11/14/2018
Next Scheduled EDR Contact: 03/04/2019
Data Release Frequency: Varies

SAN MATEO COUNTY:

BI SAN MATEO: Business Inventory
List includes Hazardous Materials Business Plan, hazardous waste generators, and underground storage tanks.

Date of Government Version: 12/03/2018
Date Data Arrived at EDR: 12/12/2018
Date Made Active in Reports: 01/15/2019
Number of Days to Update: 34

Source: San Mateo County Environmental Health Services Division
Telephone: 650-363-1921
Last EDR Contact: 12/12/2018
Next Scheduled EDR Contact: 03/25/2019
Data Release Frequency: Annually

LUST SAN MATEO: Fuel Leak List
A listing of leaking underground storage tank sites located in San Mateo county.

Date of Government Version: 12/13/2018
Date Data Arrived at EDR: 12/18/2018
Date Made Active in Reports: 01/23/2019
Number of Days to Update: 36

Source: San Mateo County Environmental Health Services Division
Telephone: 650-363-1921
Last EDR Contact: 09/10/2018
Next Scheduled EDR Contact: 12/24/2018
Data Release Frequency: Semi-Annually

SANTA BARBARA COUNTY:

CUPA SANTA BARBARA: CUPA Facility Listing
CUPA Program Listing from the Environmental Health Services division.

Date of Government Version: 09/08/2011
Date Data Arrived at EDR: 09/09/2011
Date Made Active in Reports: 10/07/2011
Number of Days to Update: 28

Source: Santa Barbara County Public Health Department
Telephone: 805-686-8167
Last EDR Contact: 11/14/2018
Next Scheduled EDR Contact: 03/04/2019
Data Release Frequency: Varies

SANTA CLARA COUNTY:

CUPA SANTA CLARA: Cupa Facility List
Cupa facility list

Date of Government Version: 11/16/2018
Date Data Arrived at EDR: 11/16/2018
Date Made Active in Reports: 12/13/2018
Number of Days to Update: 27

Source: Department of Environmental Health
Telephone: 408-918-1973
Last EDR Contact: 11/14/2018
Next Scheduled EDR Contact: 03/04/2019
Data Release Frequency: Varies

HIST LUST SANTA CLARA: HIST LUST - Fuel Leak Site Activity Report
A listing of open and closed leaking underground storage tanks. This listing is no longer updated by the county. Leaking underground storage tanks are now handled by the Department of Environmental Health.

Date of Government Version: 03/29/2005
Date Data Arrived at EDR: 03/30/2005
Date Made Active in Reports: 04/21/2005
Number of Days to Update: 22

Source: Santa Clara Valley Water District
Telephone: 408-265-2600
Last EDR Contact: 03/23/2009
Next Scheduled EDR Contact: 06/22/2009
Data Release Frequency: No Update Planned

LUST SANTA CLARA: LOP Listing
A listing of leaking underground storage tanks located in Santa Clara county.

Date of Government Version: 03/03/2014
Date Data Arrived at EDR: 03/05/2014
Date Made Active in Reports: 03/18/2014
Number of Days to Update: 13

Source: Department of Environmental Health
Telephone: 408-918-3417
Last EDR Contact: 11/21/2018
Next Scheduled EDR Contact: 03/11/2019
Data Release Frequency: Annually

SAN JOSE HAZMAT: Hazardous Material Facilities
Hazardous material facilities, including underground storage tank sites.

Date of Government Version: 11/01/2018
Date Data Arrived at EDR: 11/06/2018
Date Made Active in Reports: 12/14/2018
Number of Days to Update: 38

Source: City of San Jose Fire Department
Telephone: 408-535-7694
Last EDR Contact: 01/31/2019
Next Scheduled EDR Contact: 05/20/2019
Data Release Frequency: Annually

SANTA CRUZ COUNTY:

CUPA SANTA CRUZ: CUPA Facility List
CUPA facility listing.

Date of Government Version: 01/21/2017
Date Data Arrived at EDR: 02/22/2017
Date Made Active in Reports: 05/23/2017
Number of Days to Update: 90

Source: Santa Cruz County Environmental Health
Telephone: 831-464-2761
Last EDR Contact: 11/14/2018
Next Scheduled EDR Contact: 03/04/2019
Data Release Frequency: Varies

SHASTA COUNTY:

CUPA SHASTA: CUPA Facility List
Cupa Facility List.

Date of Government Version: 06/15/2017
Date Data Arrived at EDR: 06/19/2017
Date Made Active in Reports: 08/09/2017
Number of Days to Update: 51

Source: Shasta County Department of Resource Management
Telephone: 530-225-5789
Last EDR Contact: 11/14/2018
Next Scheduled EDR Contact: 03/04/2019
Data Release Frequency: Varies

SOLANO COUNTY:

LUST SOLANO: Leaking Underground Storage Tanks
A listing of leaking underground storage tank sites located in Solano county.

Date of Government Version: 11/29/2018
Date Data Arrived at EDR: 12/04/2018
Date Made Active in Reports: 01/11/2019
Number of Days to Update: 38

Source: Solano County Department of Environmental Management
Telephone: 707-784-6770
Last EDR Contact: 11/29/2018
Next Scheduled EDR Contact: 03/18/2019
Data Release Frequency: Quarterly

UST SOLANO: Underground Storage Tanks
Underground storage tank sites located in Solano county.

Date of Government Version: 11/29/2018
Date Data Arrived at EDR: 12/04/2018
Date Made Active in Reports: 12/14/2018
Number of Days to Update: 10

Source: Solano County Department of Environmental Management
Telephone: 707-784-6770
Last EDR Contact: 11/29/2018
Next Scheduled EDR Contact: 03/18/2019
Data Release Frequency: Quarterly

SONOMA COUNTY:

CUPA SONOMA: Cupa Facility List
Cupa Facility list

Date of Government Version: 12/21/2018
Date Data Arrived at EDR: 12/27/2018
Date Made Active in Reports: 01/15/2019
Number of Days to Update: 19

Source: County of Sonoma Fire & Emergency Services Department
Telephone: 707-565-1174
Last EDR Contact: 12/19/2018
Next Scheduled EDR Contact: 04/08/2019
Data Release Frequency: Varies

LUST SONOMA: Leaking Underground Storage Tank Sites
A listing of leaking underground storage tank sites located in Sonoma county.

Date of Government Version: 10/02/2018
Date Data Arrived at EDR: 10/04/2018
Date Made Active in Reports: 10/25/2018
Number of Days to Update: 21

Source: Department of Health Services
Telephone: 707-565-6565
Last EDR Contact: 01/07/2019
Next Scheduled EDR Contact: 04/08/2019
Data Release Frequency: Quarterly

STANISLAUS COUNTY:

CUPA STANISLAUS: CUPA Facility List
Cupa facility list

Date of Government Version: 12/11/2018
Date Data Arrived at EDR: 12/13/2018
Date Made Active in Reports: 01/15/2019
Number of Days to Update: 33

Source: Stanislaus County Department of Ennvironmental Protection
Telephone: 209-525-6751
Last EDR Contact: 12/13/2018
Next Scheduled EDR Contact: 04/29/2019
Data Release Frequency: Varies

SUTTER COUNTY:

UST SUTTER: Underground Storage Tanks
Underground storage tank sites located in Sutter county.

Date of Government Version: 09/18/2018
Date Data Arrived at EDR: 09/20/2018
Date Made Active in Reports: 10/25/2018
Number of Days to Update: 35

Source: Sutter County Environmental Health Services
Telephone: 530-822-7500
Last EDR Contact: 11/29/2018
Next Scheduled EDR Contact: 03/18/2019
Data Release Frequency: Semi-Annually

TEHAMA COUNTY:

CUPA TEHAMA: CUPA Facility List
Cupa facilities

Date of Government Version: 12/13/2018
Date Data Arrived at EDR: 12/18/2018
Date Made Active in Reports: 01/15/2019
Number of Days to Update: 28

Source: Tehama County Department of Environmental Health
Telephone: 530-527-8020
Last EDR Contact: 01/31/2019
Next Scheduled EDR Contact: 05/20/2019
Data Release Frequency: Varies

TRINITY COUNTY:

CUPA TRINITY: CUPA Facility List
Cupa facility list

Date of Government Version: 10/22/2018
Date Data Arrived at EDR: 10/25/2018
Date Made Active in Reports: 11/14/2018
Number of Days to Update: 20

Source: Department of Toxic Substances Control
Telephone: 760-352-0381
Last EDR Contact: 01/17/2019
Next Scheduled EDR Contact: 05/06/2019
Data Release Frequency: Varies

TULARE COUNTY:

CUPA TULARE: CUPA Facility List
Cupa program facilities

Date of Government Version: 12/26/2018
Date Data Arrived at EDR: 12/27/2018
Date Made Active in Reports: 01/15/2019
Number of Days to Update: 19

Source: Tulare County Environmental Health Services Division
Telephone: 559-624-7400
Last EDR Contact: 01/31/2019
Next Scheduled EDR Contact: 05/20/2019
Data Release Frequency: Varies

TUOLUMNE COUNTY:

CUPA TUOLUMNE: CUPA Facility List
Cupa facility list

Date of Government Version: 04/23/2018
Date Data Arrived at EDR: 04/25/2018
Date Made Active in Reports: 06/25/2018
Number of Days to Update: 61

Source: Divison of Environmental Health
Telephone: 209-533-5633
Last EDR Contact: 01/31/2019
Next Scheduled EDR Contact: 05/06/2019
Data Release Frequency: Varies

VENTURA COUNTY:

BWT VENTURA: Business Plan, Hazardous Waste Producers, and Operating Underground Tanks
The BWT list indicates by site address whether the Environmental Health Division has Business Plan (B), Waste Producer (W), and/or Underground Tank (T) information.

Date of Government Version: 09/26/2018
Date Data Arrived at EDR: 10/25/2018
Date Made Active in Reports: 11/30/2018
Number of Days to Update: 36

Source: Ventura County Environmental Health Division
Telephone: 805-654-2813
Last EDR Contact: 01/22/2019
Next Scheduled EDR Contact: 05/06/2019
Data Release Frequency: Quarterly

LF VENTURA: Inventory of Illegal Abandoned and Inactive Sites
Ventura County Inventory of Closed, Illegal Abandoned, and Inactive Sites.

Date of Government Version: 12/01/2011
Date Data Arrived at EDR: 12/01/2011
Date Made Active in Reports: 01/19/2012
Number of Days to Update: 49
Source: Environmental Health Division
Telephone: 805-654-2813
Last EDR Contact: 12/26/2018
Next Scheduled EDR Contact: 04/15/2019
Data Release Frequency: Annually

LUST VENTURA: Listing of Underground Tank Cleanup Sites
Ventura County Underground Storage Tank Cleanup Sites (LUST).

Date of Government Version: 05/29/2008
Date Data Arrived at EDR: 06/24/2008
Date Made Active in Reports: 07/31/2008
Number of Days to Update: 37
Source: Environmental Health Division
Telephone: 805-654-2813
Last EDR Contact: 11/07/2018
Next Scheduled EDR Contact: 02/25/2019
Data Release Frequency: Quarterly

MED WASTE VENTURA: Medical Waste Program List
To protect public health and safety and the environment from potential exposure to disease causing agents, the Environmental Health Division Medical Waste Program regulates the generation, handling, storage, treatment and disposal of medical waste throughout the County.

Date of Government Version: 09/25/2018
Date Data Arrived at EDR: 10/25/2018
Date Made Active in Reports: 11/30/2018
Number of Days to Update: 36
Source: Ventura County Resource Management Agency
Telephone: 805-654-2813
Last EDR Contact: 01/22/2019
Next Scheduled EDR Contact: 05/06/2019
Data Release Frequency: Quarterly

UST VENTURA: Underground Tank Closed Sites List
Ventura County Operating Underground Storage Tank Sites (UST)/Underground Tank Closed Sites List.

Date of Government Version: 11/26/2018
Date Data Arrived at EDR: 12/12/2018
Date Made Active in Reports: 01/16/2019
Number of Days to Update: 35
Source: Environmental Health Division
Telephone: 805-654-2813
Last EDR Contact: 12/12/2018
Next Scheduled EDR Contact: 03/25/2019
Data Release Frequency: Quarterly

YOLO COUNTY:

UST YOLO: Underground Storage Tank Comprehensive Facility Report
Underground storage tank sites located in Yolo county.

Date of Government Version: 12/26/2018
Date Data Arrived at EDR: 01/03/2019
Date Made Active in Reports: 01/16/2019
Number of Days to Update: 13
Source: Yolo County Department of Health
Telephone: 530-666-8646
Last EDR Contact: 12/26/2018
Next Scheduled EDR Contact: 04/15/2019
Data Release Frequency: Annually

YUBA COUNTY:

CUPA YUBA: CUPA Facility List
CUPA facility listing for Yuba County.

Date of Government Version: 11/05/2018
Date Data Arrived at EDR: 11/07/2018
Date Made Active in Reports: 11/14/2018
Number of Days to Update: 7
Source: Yuba County Environmental Health Department
Telephone: 530-749-7523
Last EDR Contact: 01/28/2019
Next Scheduled EDR Contact: 05/11/2019
Data Release Frequency: Varies

OTHER DATABASE(S)

Depending on the geographic area covered by this report, the data provided in these specialty databases may or may not be complete. For example, the existence of wetlands information data in a specific report does not mean that all wetlands in the area covered by the report are included. Moreover, the absence of any reported wetlands information does not necessarily mean that wetlands do not exist in the area covered by the report.

CT MANIFEST: Hazardous Waste Manifest Data

Facility and manifest data. Manifest is a document that lists and tracks hazardous waste from the generator through transporters to a tsd facility.

Date of Government Version: 11/12/2018
Date Data Arrived at EDR: 11/14/2018
Date Made Active in Reports: 12/04/2018
Number of Days to Update: 20

Source: Department of Energy & Environmental Protection
Telephone: 860-424-3375
Last EDR Contact: 11/14/2018
Next Scheduled EDR Contact: 02/25/2019
Data Release Frequency: No Update Planned

NJ MANIFEST: Manifest Information

Hazardous waste manifest information.

Date of Government Version: 12/31/2017
Date Data Arrived at EDR: 07/13/2018
Date Made Active in Reports: 08/01/2018
Number of Days to Update: 19

Source: Department of Environmental Protection
Telephone: N/A
Last EDR Contact: 01/07/2019
Next Scheduled EDR Contact: 04/22/2019
Data Release Frequency: Annually

NY MANIFEST: Facility and Manifest Data

Manifest is a document that lists and tracks hazardous waste from the generator through transporters to a TSD facility.

Date of Government Version: 10/01/2018
Date Data Arrived at EDR: 10/31/2018
Date Made Active in Reports: 12/20/2018
Number of Days to Update: 50

Source: Department of Environmental Conservation
Telephone: 518-402-8651
Last EDR Contact: 01/30/2019
Next Scheduled EDR Contact: 05/11/2019
Data Release Frequency: Quarterly

PA MANIFEST: Manifest Information

Hazardous waste manifest information.

Date of Government Version: 12/31/2017
Date Data Arrived at EDR: 10/23/2018
Date Made Active in Reports: 11/27/2018
Number of Days to Update: 35

Source: Department of Environmental Protection
Telephone: 717-783-8990
Last EDR Contact: 01/11/2019
Next Scheduled EDR Contact: 04/29/2019
Data Release Frequency: Annually

RI MANIFEST: Manifest information

Hazardous waste manifest information

Date of Government Version: 12/31/2017
Date Data Arrived at EDR: 02/23/2018
Date Made Active in Reports: 04/09/2018
Number of Days to Update: 45

Source: Department of Environmental Management
Telephone: 401-222-2797
Last EDR Contact: 11/16/2018
Next Scheduled EDR Contact: 03/04/2019
Data Release Frequency: Annually

WI MANIFEST: Manifest Information

Hazardous waste manifest information.

Date of Government Version: 12/31/2017
Date Data Arrived at EDR: 06/15/2018
Date Made Active in Reports: 07/09/2018
Number of Days to Update: 24

Source: Department of Natural Resources
Telephone: N/A
Last EDR Contact: 12/07/2018
Next Scheduled EDR Contact: 03/25/2019
Data Release Frequency: Annually

Oil/Gas Pipelines
Source: PennWell Corporation
Petroleum Bundle (Crude Oil, Refined Products, Petrochemicals, Gas Liquids (LPG/NGL), and Specialty Gases (Miscellaneous)) N = Natural Gas Bundle (Natural Gas, Gas Liquids (LPG/NGL), and Specialty Gases (Miscellaneous)). This map includes information copyrighted by PennWell Corporation. This information is provided on a best effort basis and PennWell Corporation does not guarantee its accuracy nor warrant its fitness for any particular purpose. Such information has been reprinted with the permission of PennWell.

Electric Power Transmission Line Data
Source: PennWell Corporation
This map includes information copyrighted by PennWell Corporation. This information is provided on a best effort basis and PennWell Corporation does not guarantee its accuracy nor warrant its fitness for any particular purpose. Such information has been reprinted with the permission of PennWell.

Sensitive Receptors: There are individuals deemed sensitive receptors due to their fragile immune systems and special sensitivity to environmental discharges. These sensitive receptors typically include the elderly, the sick, and children. While the location of all sensitive receptors cannot be determined, EDR indicates those buildings and facilities - schools, daycares, hospitals, medical centers, and nursing homes - where individuals who are sensitive receptors are likely to be located.

AHA Hospitals:
Source: American Hospital Association, Inc.
Telephone: 312-280-5991
The database includes a listing of hospitals based on the American Hospital Association's annual survey of hospitals.

Medical Centers: Provider of Services Listing
Source: Centers for Medicare & Medicaid Services
Telephone: 410-786-3000
A listing of hospitals with Medicare provider number, produced by Centers of Medicare & Medicaid Services, a federal agency within the U.S. Department of Health and Human Services.

Nursing Homes
Source: National Institutes of Health
Telephone: 301-594-6248
Information on Medicare and Medicaid certified nursing homes in the United States.

Public Schools
Source: National Center for Education Statistics
Telephone: 202-502-7300
The National Center for Education Statistics' primary database on elementary and secondary public education in the United States. It is a comprehensive, annual, national statistical database of all public elementary and secondary schools and school districts, which contains data that are comparable across all states.

Private Schools
Source: National Center for Education Statistics
Telephone: 202-502-7300
The National Center for Education Statistics' primary database on private school locations in the United States.

Daycare Centers: Licensed Facilities
Source: Department of Social Services
Telephone: 916-657-4041

Flood Zone Data: This data was obtained from the Federal Emergency Management Agency (FEMA). It depicts 100-year and 500-year flood zones as defined by FEMA. It includes the National Flood Hazard Layer (NFHL) which incorporates Flood Insurance Rate Map (FIRM) data and Q3 data from FEMA in areas not covered by NFHL.
Source: FEMA
Telephone: 877-336-2627
Date of Government Version: 2003, 2015

NWI: National Wetlands Inventory. This data, available in select counties across the country, was obtained by EDR in 2002, 2005 and 2010 from the U.S. Fish and Wildlife Service.

State Wetlands Data: Wetland Inventory
Source: Department of Fish and Wildlife
Telephone: 916-445-0411

GOVERNMENT RECORDS SEARCHED / DATA CURRENCY TRACKING

Current USGS 7.5 Minute Topographic Map
Source: U.S. Geological Survey

STREET AND ADDRESS INFORMATION

© 2015 TomTom North America, Inc. All rights reserved. This material is proprietary and the subject of copyright protection and other intellectual property rights owned by or licensed to Tele Atlas North America, Inc. The use of this material is subject to the terms of a license agreement. You will be held liable for any unauthorized copying or disclosure of this material.

GEOCHECK ®- PHYSICAL SETTING SOURCE ADDENDUM

TARGET PROPERTY ADDRESS

SUNSET PROPERTY
1911 SUNSET BOULEVARD
LOS ANGELES, CA 90026

TARGET PROPERTY COORDINATES

Latitude (North):	34.078363 - 34° 4' 42.11''
Longitude (West):	118.26169 - 118° 15' 42.08''
Universal Tranverse Mercator:	Zone 11
UTM X (Meters):	383586.6
UTM Y (Meters):	3771368.2
Elevation:	410 ft. above sea level

USGS TOPOGRAPHIC MAP

Target Property Map:	5630741 HOLLYWOOD, CA
Version Date:	2012
East Map:	5630795 LOS ANGELES, CA
Version Date:	2012

EDR's GeoCheck Physical Setting Source Addendum is provided to assist the environmental professional in forming an opinion about the impact of potential contaminant migration.

Assessment of the impact of contaminant migration generally has two principle investigative components:

1. Groundwater flow direction, and
2. Groundwater flow velocity.

Groundwater flow direction may be impacted by surface topography, hydrology, hydrogeology, characteristics of the soil, and nearby wells. Groundwater flow velocity is generally impacted by the nature of the geologic strata.

GEOCHECK® - PHYSICAL SETTING SOURCE SUMMARY

GROUNDWATER FLOW DIRECTION INFORMATION

Groundwater flow direction for a particular site is best determined by a qualified environmental professional using site-specific well data. If such data is not reasonably ascertainable, it may be necessary to rely on other sources of information, such as surface topographic information, hydrologic information, hydrogeologic data collected on nearby properties, and regional groundwater flow information (from deep aquifers).

TOPOGRAPHIC INFORMATION

Surface topography may be indicative of the direction of surficial groundwater flow. This information can be used to assist the environmental professional in forming an opinion about the impact of nearby contaminated properties or, should contamination exist on the target property, what downgradient sites might be impacted.

TARGET PROPERTY TOPOGRAPHY

General Topographic Gradient: General SE

SURROUNDING TOPOGRAPHY: ELEVATION PROFILES

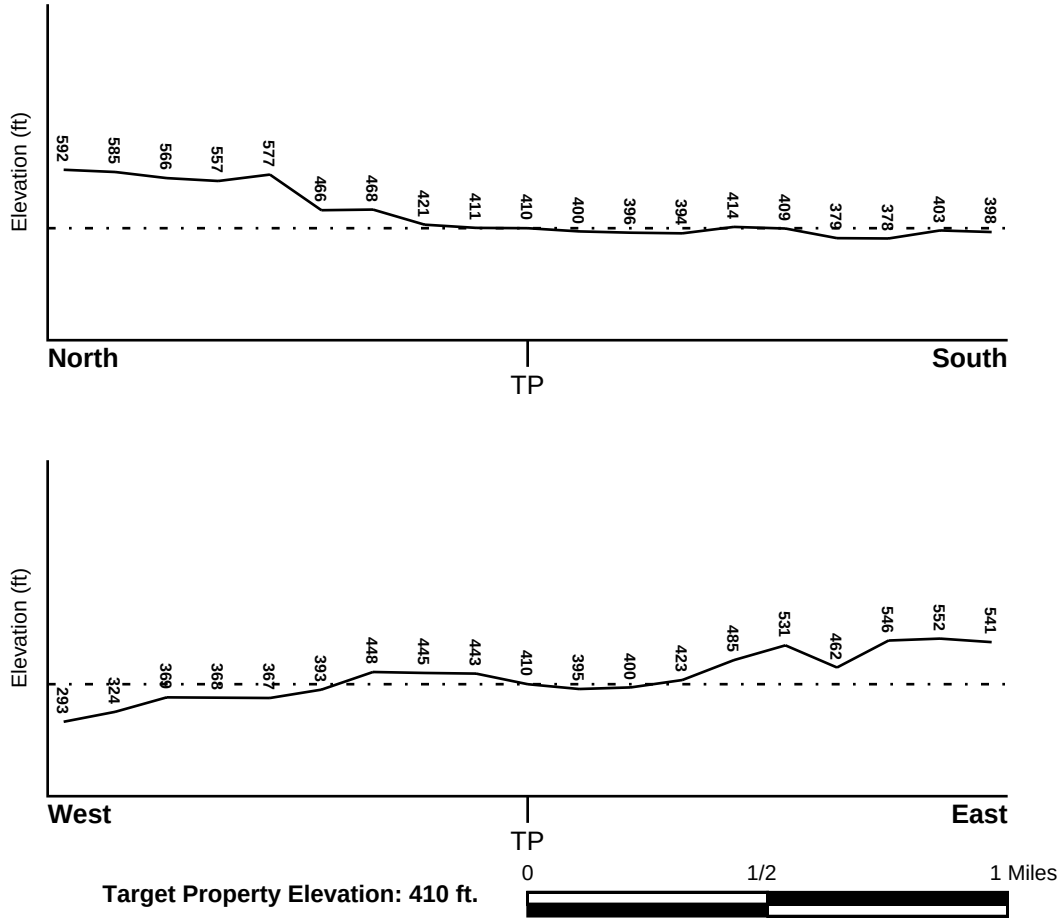

Source: Topography has been determined from the USGS 7.5' Digital Elevation Model and should be evaluated on a relative (not an absolute) basis. Relative elevation information between sites of close proximity should be field verified.

GEOCHECK® - PHYSICAL SETTING SOURCE SUMMARY

HYDROLOGIC INFORMATION

Surface water can act as a hydrologic barrier to groundwater flow. Such hydrologic information can be used to assist the environmental professional in forming an opinion about the impact of nearby contaminated properties or, should contamination exist on the target property, what downgradient sites might be impacted.

Refer to the Physical Setting Source Map following this summary for hydrologic information (major waterways and bodies of water).

FEMA FLOOD ZONE

Flood Plain Panel at Target Property	FEMA Source Type
06037C1610F	FEMA FIRM Flood data

Additional Panels in search area:	FEMA Source Type
06037C1628F	FEMA FIRM Flood data

NATIONAL WETLAND INVENTORY

NWI Quad at Target Property	NWI Electronic Data Coverage
HOLLYWOOD	YES - refer to the Overview Map and Detail Map

HYDROGEOLOGIC INFORMATION

Hydrogeologic information obtained by installation of wells on a specific site can often be an indicator of groundwater flow direction in the immediate area. Such hydrogeologic information can be used to assist the environmental professional in forming an opinion about the impact of nearby contaminated properties or, should contamination exist on the target property, what downgradient sites might be impacted.

Site-Specific Hydrogeological Data*:

Search Radius:	1.25 miles
Status:	Not found

AQUIFLOW®

Search Radius: 1.000 Mile.

EDR has developed the AQUIFLOW Information System to provide data on the general direction of groundwater flow at specific points. EDR has reviewed reports submitted by environmental professionals to regulatory authorities at select sites and has extracted the date of the report, groundwater flow direction as determined hydrogeologically, and the depth to water table.

MAP ID	LOCATION FROM TP	GENERAL DIRECTION GROUNDWATER FLOW
Not Reported		

* ©1996 Site−specific hydrogeological data gathered by CERCLIS Alerts, Inc., Bainbridge Island, WA. All rights reserved. All of the information and opinions presented are those of the cited EPA report(s), which were completed under a Comprehensive Environmental Response Compensation and Liability Information System (CERCLIS) investigation.

GEOCHECK® - PHYSICAL SETTING SOURCE SUMMARY

GROUNDWATER FLOW VELOCITY INFORMATION

Groundwater flow velocity information for a particular site is best determined by a qualified environmental professional using site specific geologic and soil strata data. If such data are not reasonably ascertainable, it may be necessary to rely on other sources of information, including geologic age identification, rock stratigraphic unit and soil characteristics data collected on nearby properties and regional soil information. In general, contaminant plumes move more quickly through sandy-gravelly types of soils than silty-clayey types of soils.

GEOLOGIC INFORMATION IN GENERAL AREA OF TARGET PROPERTY

Geologic information can be used by the environmental professional in forming an opinion about the relative speed at which contaminant migration may be occurring.

ROCK STRATIGRAPHIC UNIT

Era:	Cenozoic
System:	Tertiary
Series:	Miocene
Code:	Tm *(decoded above as Era, System & Series)*

GEOLOGIC AGE IDENTIFICATION

Category: Stratified Sequence

Geologic Age and Rock Stratigraphic Unit Source: P.G. Schruben, R.E. Arndt and W.J. Bawiec, Geology of the Conterminous U.S. at 1:2,500,000 Scale - a digital representation of the 1974 P.B. King and H.M. Beikman Map, USGS Digital Data Series DDS - 11 (1994).

DOMINANT SOIL COMPOSITION IN GENERAL AREA OF TARGET PROPERTY

The U.S. Department of Agriculture's (USDA) Soil Conservation Service (SCS) leads the National Cooperative Soil Survey (NCSS) and is responsible for collecting, storing, maintaining and distributing soil survey information for privately owned lands in the United States. A soil map in a soil survey is a representation of soil patterns in a landscape. Soil maps for STATSGO are compiled by generalizing more detailed (SSURGO) soil survey maps. The following information is based on Soil Conservation Service STATSGO data.

Soil Component Name:	HAMBRIGHT
Soil Surface Texture:	gravelly - loam
Hydrologic Group:	Class D - Very slow infiltration rates. Soils are clayey, have a high water table, or are shallow to an impervious layer.
Soil Drainage Class:	Well drained. Soils have intermediate water holding capacity. Depth to water table is more than 6 feet.

Hydric Status: Soil does not meet the requirements for a hydric soil.

Corrosion Potential - Uncoated Steel:	MODERATE
Depth to Bedrock Min:	> 10 inches
Depth to Bedrock Max:	> 20 inches

GEOCHECK® - PHYSICAL SETTING SOURCE SUMMARY

Soil Layer Information							
	Boundary			Classification			
Layer	Upper	Lower	Soil Texture Class	AASHTO Group	Unified Soil	Permeability Rate (in/hr)	Soil Reaction (pH)
1	0 inches	7 inches	gravelly - loam	Silt-Clay Materials (more than 35 pct. passing No. 200), Silty Soils.	COARSE-GRAINED SOILS, Gravels, Gravels with fines, Silty Gravel	Max: 2.00 Min: 0.60	Max: 7.30 Min: 6.10
2	7 inches	16 inches	very gravelly - loam	Granular materials (35 pct. or less passing No. 200), Silty, or Clayey Gravel and Sand.	COARSE-GRAINED SOILS, Gravels, Gravels with fines, Silty Gravel. COARSE-GRAINED SOILS, Gravels, Gravels with fines, Clayey Gravel.	Max: 2.00 Min: 0.60	Max: 7.30 Min: 6.10
3	16 inches	20 inches	unweathered bedrock	Not reported	Not reported	Max: 0.00 Min: 0.00	Max: 0.00 Min: 0.00

OTHER SOIL TYPES IN AREA

Based on Soil Conservation Service STATSGO data, the following additional subordinant soil types may appear within the general area of target property.

Soil Surface Textures: loam
silty clay loam
shaly - clay loam
sandy loam
clay
loamy sand
clay loam

Surficial Soil Types: loam
silty clay loam
shaly - clay loam
sandy loam
clay
loamy sand
clay loam

Shallow Soil Types: silty clay

Deeper Soil Types: weathered bedrock
clay loam

GEOCHECK® - PHYSICAL SETTING SOURCE SUMMARY

LOCAL / REGIONAL WATER AGENCY RECORDS

EDR Local/Regional Water Agency records provide water well information to assist the environmental professional in assessing sources that may impact ground water flow direction, and in forming an opinion about the impact of contaminant migration on nearby drinking water wells.

WELL SEARCH DISTANCE INFORMATION

DATABASE	SEARCH DISTANCE (miles)
Federal USGS	1.000
Federal FRDS PWS	Nearest PWS within 0.001 miles
State Database	1.000

FEDERAL USGS WELL INFORMATION

MAP ID	WELL ID	LOCATION FROM TP
No Wells Found		

FEDERAL FRDS PUBLIC WATER SUPPLY SYSTEM INFORMATION

MAP ID	WELL ID	LOCATION FROM TP
No PWS System Found		

Note: PWS System location is not always the same as well location.

STATE DATABASE WELL INFORMATION

MAP ID	WELL ID	LOCATION FROM TP
No Wells Found		

OTHER STATE DATABASE INFORMATION

STATE OIL/GAS WELL INFORMATION

MAP ID	WELL ID	LOCATION FROM TP
1	CAOG11000204502	1/4 - 1/2 Mile WNW
A2	CAOG11000215171	1/2 - 1 Mile West
A3	CAOG11000215170	1/2 - 1 Mile West
B4	CAOG11000215652	1/2 - 1 Mile South
B5	CAOG11000215653	1/2 - 1 Mile South
B6	CAOG11000215650	1/2 - 1 Mile South
C7	CAOG11000213790	1/2 - 1 Mile South
B8	CAOG11000215909	1/2 - 1 Mile South
C9	CAOG11000216273	1/2 - 1 Mile South
B10	CAOG11000216041	1/2 - 1 Mile South
B11	CAOG11000215935	1/2 - 1 Mile South
B12	CAOG11000215810	1/2 - 1 Mile South
D13	CAOG11000216270	1/2 - 1 Mile SSE
B14	CAOG11000215729	1/2 - 1 Mile South

STATE OIL/GAS WELL INFORMATION

MAP ID	WELL ID	LOCATION FROM TP
B15	CAOG11000213799	1/2 - 1 Mile South
B16	CAOG11000215897	1/2 - 1 Mile South
B17	CAOG11000215884	1/2 - 1 Mile South
B18	CAOG11000213794	1/2 - 1 Mile South
B19	CAOG11000216296	1/2 - 1 Mile South
C20	CAOG11000192984	1/2 - 1 Mile South
D21	CAOG11000192950	1/2 - 1 Mile SSE
E22	CAOG11000216149	1/2 - 1 Mile South
B23	CAOG11000215682	1/2 - 1 Mile South
D24	CAOG11000216272	1/2 - 1 Mile SSE
B25	CAOG11000215727	1/2 - 1 Mile South
D26	CAOG11000213788	1/2 - 1 Mile South
D27	CAOG11000216312	1/2 - 1 Mile South
B28	CAOG11000213789	1/2 - 1 Mile South
B29	CAOG11000216042	1/2 - 1 Mile South
D30	CAOG11000192974	1/2 - 1 Mile SSE
E31	CAOG11000216313	1/2 - 1 Mile South
D32	CAOG11000216271	1/2 - 1 Mile SSE
F33	CAOG11000216165	1/2 - 1 Mile SSE
E34	CAOG11000215743	1/2 - 1 Mile South
D35	CAOG11000215894	1/2 - 1 Mile South
D36	CAOG11000216150	1/2 - 1 Mile South
B37	CAOG11000213797	1/2 - 1 Mile South
B38	CAOG11000215683	1/2 - 1 Mile South
D39	CAOG11000216242	1/2 - 1 Mile SSE
C40	CAOG11000216291	1/2 - 1 Mile South
C41	CAOG11000216210	1/2 - 1 Mile South
C42	CAOG11000215291	1/2 - 1 Mile South
B43	CAOG11000215728	1/2 - 1 Mile South
C44	CAOG11000216067	1/2 - 1 Mile South
E45	CAOG11000211736	1/2 - 1 Mile South
D46	CAOG11000215329	1/2 - 1 Mile SSE
F47	CAOG11000216090	1/2 - 1 Mile SSE
B48	CAOG11000215684	1/2 - 1 Mile South
D49	CAOG11000192949	1/2 - 1 Mile SSE
D50	CAOG11000213787	1/2 - 1 Mile South
D51	CAOG11000215296	1/2 - 1 Mile SSE
F52	CAOG11000216089	1/2 - 1 Mile SSE
F53	CAOG11000216175	1/2 - 1 Mile SSE
F54	CAOG11000216088	1/2 - 1 Mile SSE
D55	CAOG11000215330	1/2 - 1 Mile SSE
F56	CAOG11000216086	1/2 - 1 Mile SSE
E57	CAOG11000215762	1/2 - 1 Mile South
C58	CAOG11000217141	1/2 - 1 Mile South
D59	CAOG11000216151	1/2 - 1 Mile SSE
D60	CAOG11000216174	1/2 - 1 Mile SSE
F61	CAOG11000216173	1/2 - 1 Mile SSE
D62	CAOG11000215328	1/2 - 1 Mile SSE
D63	CAOG11000215895	1/2 - 1 Mile South
F64	CAOG11000216171	1/2 - 1 Mile SSE
B65	CAOG11000213793	1/2 - 1 Mile South
G66	CAOG11000216213	1/2 - 1 Mile South
B67	CAOG11000216046	1/2 - 1 Mile South
D68	CAOG11000215325	1/2 - 1 Mile SSE
H69	CAOG11000215193	1/2 - 1 Mile SSE
C70	CAOG11000213798	1/2 - 1 Mile South

GEOCHECK® - PHYSICAL SETTING SOURCE SUMMARY

STATE OIL/GAS WELL INFORMATION

MAP ID	WELL ID	LOCATION FROM TP
I71	CAOG11000216158	1/2 - 1 Mile SSE
G72	CAOG11000216212	1/2 - 1 Mile South
B73	CAOG11000215654	1/2 - 1 Mile South
G74	CAOG11000216310	1/2 - 1 Mile South
C75	CAOG11000194023	1/2 - 1 Mile South
D76	CAOG11000215303	1/2 - 1 Mile SSE
C77	CAOG11000194024	1/2 - 1 Mile South
B78	CAOG11000215814	1/2 - 1 Mile South
F79	CAOG11000216169	1/2 - 1 Mile SSE
C80	CAOG11000192958	1/2 - 1 Mile South
C81	CAOG11000194025	1/2 - 1 Mile South
D82	CAOG11000215324	1/2 - 1 Mile SSE
D83	CAOG11000192990	1/2 - 1 Mile SSE
C84	CAOG11000216292	1/2 - 1 Mile South
D85	CAOG11000215326	1/2 - 1 Mile SSE
C86	CAOG11000194077	1/2 - 1 Mile South
D87	CAOG11000216154	1/2 - 1 Mile South
C88	CAOG11000192959	1/2 - 1 Mile South
D89	CAOG11000192975	1/2 - 1 Mile SSE
D90	CAOG11000215298	1/2 - 1 Mile SSE
J91	CAOG11000215651	1/2 - 1 Mile South
C92	CAOG11000193982	1/2 - 1 Mile South
C93	CAOG11000194078	1/2 - 1 Mile South
F94	CAOG11000215690	1/2 - 1 Mile SSE
F95	CAOG11000215924	1/2 - 1 Mile SSE
F96	CAOG11000216170	1/2 - 1 Mile SSE
G97	CAOG11000216294	1/2 - 1 Mile South
F98	CAOG11000216179	1/2 - 1 Mile SSE
D99	CAOG11000215327	1/2 - 1 Mile SSE
C100	CAOG11000194079	1/2 - 1 Mile South
J101	CAOG11000216045	1/2 - 1 Mile South
H102	CAOG11000215898	1/2 - 1 Mile SSE
D103	CAOG11000216083	1/2 - 1 Mile SSE
J104	CAOG11000213785	1/2 - 1 Mile South
I105	CAOG11000216164	1/2 - 1 Mile SSE
E106	CAOG11000216148	1/2 - 1 Mile South
C107	CAOG11000192960	1/2 - 1 Mile South
D108	CAOG11000215304	1/2 - 1 Mile SSE
F109	CAOG11000216082	1/2 - 1 Mile SSE

PHYSICAL SETTING SOURCE MAP - 5553210.2s

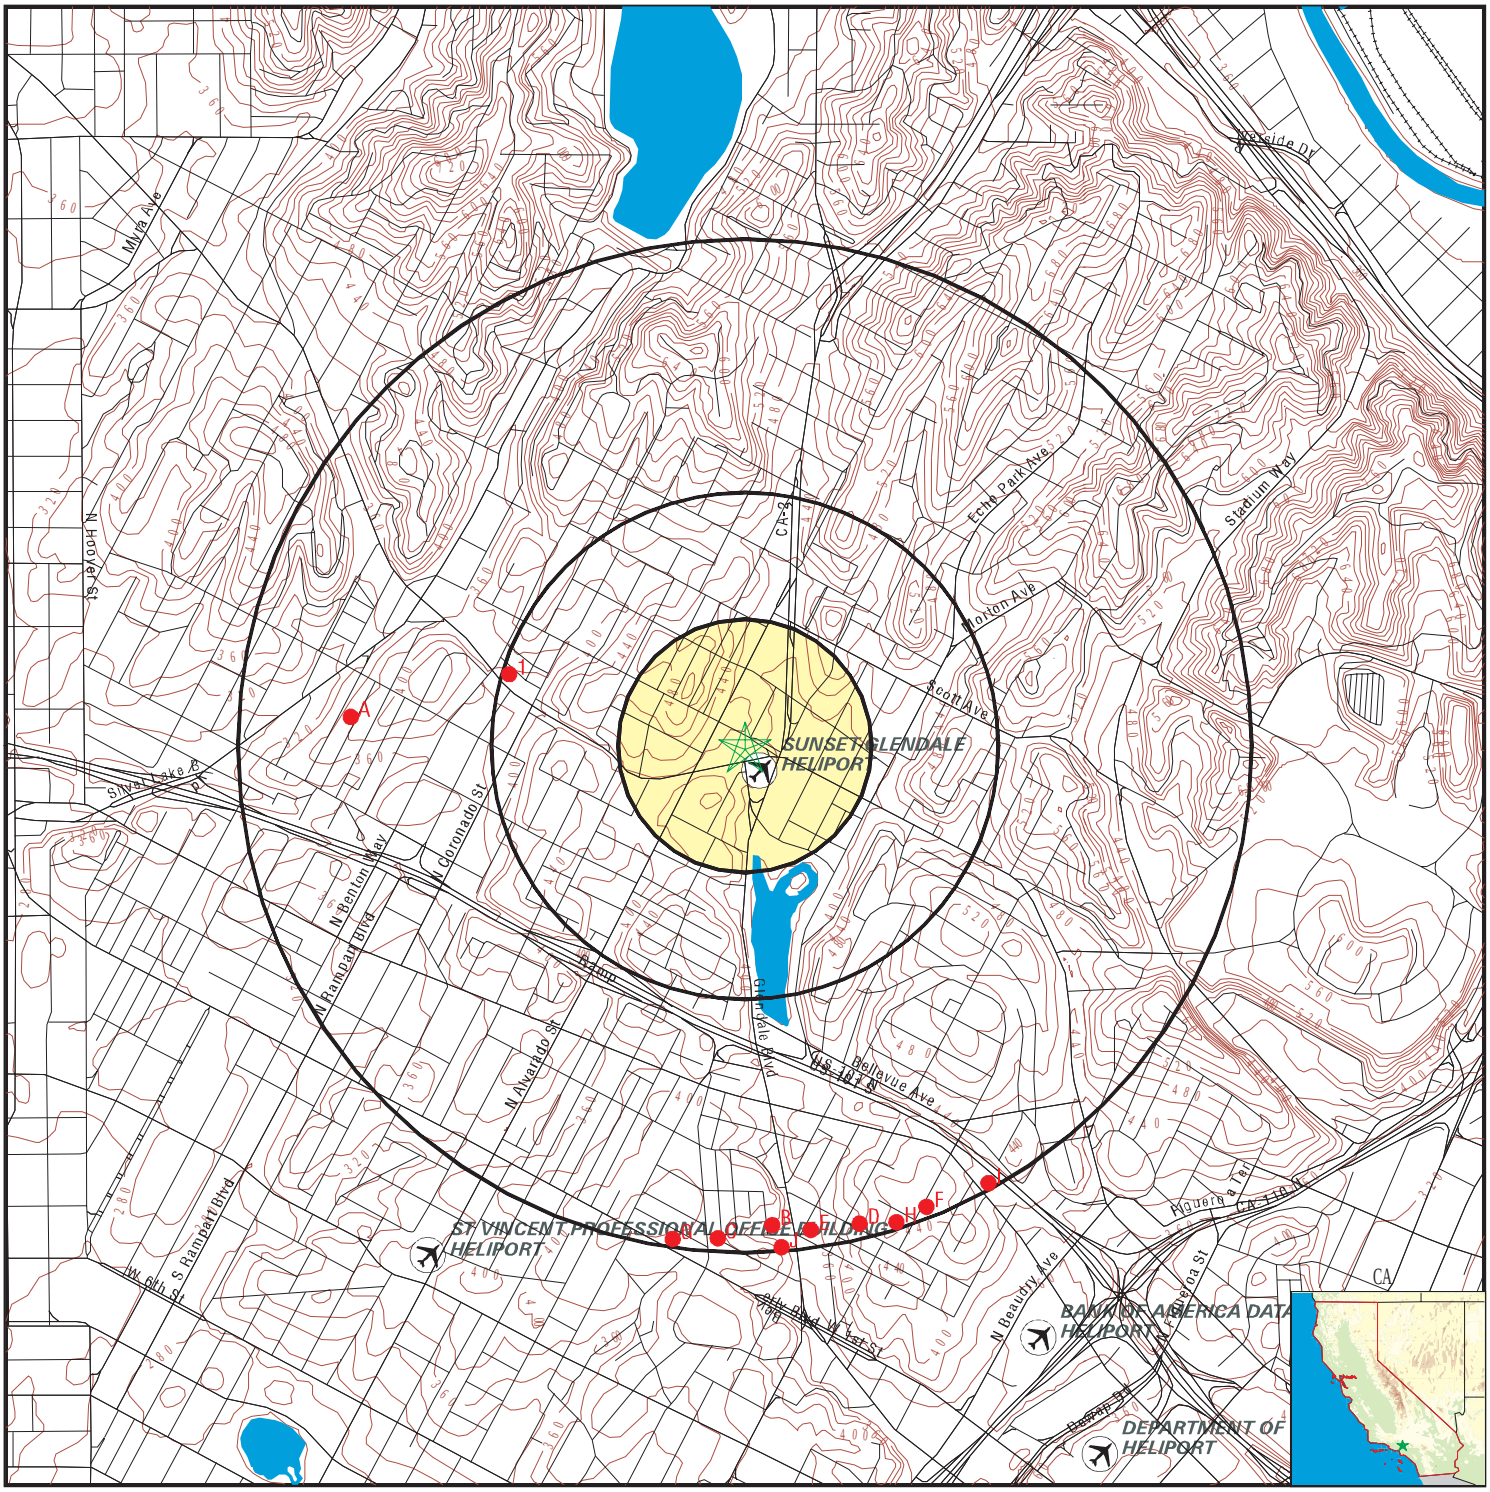

0 1/4 1/2 1 Miles

- County Boundary
- Major Roads
- Contour Lines
- Earthquake Fault Lines
- Airports
- Earthquake epicenter, Richter 5 or greater
- Water Wells
- Public Water Supply Wells
- Cluster of Multiple Icons
- Groundwater Flow Direction
- GI Indeterminate Groundwater Flow at Location
- GV Groundwater Flow Varies at Location
- HD Closest Hydrogeological Data
- Oil, gas or related wells

SITE NAME:	Sunset Property	CLIENT:	Northgate Env. Management, Inc.
ADDRESS:	1911 Sunset Boulevard Los Angeles CA 90026	CONTACT:	Nicky Robinson
LAT/LONG:	34.078363 / 118.26169	INQUIRY #:	5553210.2s
		DATE:	February 05, 2019 2:22 pm

Copyright © 2019 EDR, Inc. © 2015 TomTom Rel. 2015.

GEOCHECK® - PHYSICAL SETTING SOURCE MAP FINDINGS

Map ID
Direction
Distance

Database EDR ID Number

1
WNW
1/4 - 1/2 Mile

OIL_GAS **CAOG11000204502**

Districtnu:	1	Apinumber:	03705178
Blmwell:	N	Redrillcan:	Not Reported
Dryhole:	Y	Wellstatus:	P
Operatorna:	Atlantic Richfield Company	Countyname:	Los Angeles
Fieldname:	Any Field	Areaname:	Any Area
Section:	17	Township:	01S
Range:	13W	Basemeridi:	SB
Elevation:	Not Reported	Locationde:	Not Reported
Gissourcec:	hud	Comments:	Not Reported
Leasename:	Silver Lake Comm.	Wellnumber:	A-1
Epawell:	N	Hydraulica:	N
Confidenti:	N	Spuddate:	Not Reported
Welldeptha:	0	Redrillfoo:	0
Abandonedd:	Not Reported	Completion:	Not Reported
Directiona:	Unknown	Gissymbol:	PDH
Site id:	CAOG11000204502		

A2
West
1/2 - 1 Mile

OIL_GAS **CAOG11000215171**

Districtnu:	1	Apinumber:	03723875
Blmwell:	N	Redrillcan:	Not Reported
Dryhole:	N	Wellstatus:	P
Operatorna:	H. Rogalske	Countyname:	Los Angeles
Fieldname:	Los Angeles City	Areaname:	Any Area
Section:	18	Township:	01S
Range:	13W	Basemeridi:	SB
Elevation:	Not Reported	Locationde:	Not Reported
Gissourcec:	hud	Comments:	Not Reported
Leasename:	Not Reported	Wellnumber:	2A
Epawell:	N	Hydraulica:	N
Confidenti:	N	Spuddate:	Not Reported
Welldeptha:	0	Redrillfoo:	0
Abandonedd:	Not Reported	Completion:	Not Reported
Directiona:	Unknown	Gissymbol:	POG
Site id:	CAOG11000215171		

A3
West
1/2 - 1 Mile

OIL_GAS **CAOG11000215170**

Districtnu:	1	Apinumber:	03723874
Blmwell:	N	Redrillcan:	Not Reported
Dryhole:	N	Wellstatus:	P
Operatorna:	H. Rogalske	Countyname:	Los Angeles
Fieldname:	Los Angeles City	Areaname:	Any Area
Section:	18	Township:	01S
Range:	13W	Basemeridi:	SB
Elevation:	Not Reported	Locationde:	Not Reported
Gissourcec:	hud	Comments:	Not Reported
Leasename:	Not Reported	Wellnumber:	1A

Epawell:	N	Hydraulica:	N
Confidenti:	N	Spuddate:	Not Reported
Welldeptha:	0	Redrillfoo:	0
Abandonedd:	Not Reported	Completion:	Not Reported
Directiona:	Unknown	Gissymbol:	POG
Site id:	CAOG11000215170		

B4
South
1/2 - 1 Mile

OIL_GAS **CAOG11000215652**

Districtnu:	1	Apinumber:	03725486
Blmwell:	N	Redrillcan:	Not Reported
Dryhole:	N	Wellstatus:	B
Operatorna:	Chas. Elton	Countyname:	Los Angeles
Fieldname:	Los Angeles City	Areaname:	Any Area
Section:	20	Township:	01S
Range:	13W	Basemeridi:	SB
Elevation:	Not Reported	Locationde:	Not Reported
Gissourcec:	hud	Comments:	Not Reported
Leasename:	Not Reported	Wellnumber:	5
Epawell:	N	Hydraulica:	N
Confidenti:	N	Spuddate:	Not Reported
Welldeptha:	0	Redrillfoo:	0
Abandonedd:	Not Reported	Completion:	Not Reported
Directiona:	Unknown	Gissymbol:	AOG
Site id:	CAOG11000215652		

B5
South
1/2 - 1 Mile

OIL_GAS **CAOG11000215653**

Districtnu:	1	Apinumber:	03725487
Blmwell:	N	Redrillcan:	Not Reported
Dryhole:	N	Wellstatus:	B
Operatorna:	Chas. Elton	Countyname:	Los Angeles
Fieldname:	Los Angeles City	Areaname:	Any Area
Section:	20	Township:	01S
Range:	13W	Basemeridi:	SB
Elevation:	Not Reported	Locationde:	Not Reported
Gissourcec:	hud	Comments:	Not Reported
Leasename:	Not Reported	Wellnumber:	4
Epawell:	N	Hydraulica:	N
Confidenti:	N	Spuddate:	Not Reported
Welldeptha:	0	Redrillfoo:	0
Abandonedd:	Not Reported	Completion:	Not Reported
Directiona:	Unknown	Gissymbol:	AOG
Site id:	CAOG11000215653		

B6
South
1/2 - 1 Mile

OIL_GAS **CAOG11000215650**

Districtnu:	1	Apinumber:	03725484
Blmwell:	N	Redrillcan:	Not Reported
Dryhole:	N	Wellstatus:	B

Operatorna:	Chas. Elton	Countyname:	Los Angeles
Fieldname:	Los Angeles City	Areaname:	Any Area
Section:	20	Township:	01S
Range:	13W	Basemeridi:	SB
Elevation:	Not Reported	Locationde:	Not Reported
Gissourcec:	hud	Comments:	Not Reported
Leasename:	Not Reported	Wellnumber:	3A
Epawell:	N	Hydraulica:	N
Confidenti:	N	Spuddate:	Not Reported
Welldeptha:	0	Redrillfoo:	0
Abandonedd:	Not Reported	Completion:	Not Reported
Directiona:	Unknown	Gissymbol:	AOG
Site id:	CAOG11000215650		

C7
South
1/2 - 1 Mile

OIL_GAS **CAOG11000213790**

Districtnu:	1	Apinumber:	03718985
Blmwell:	N	Redrillcan:	Not Reported
Dryhole:	N	Wellstatus:	P
Operatorna:	E. A. Clampitt Co	Countyname:	Los Angeles
Fieldname:	Los Angeles City	Areaname:	Any Area
Section:	20	Township:	01S
Range:	13W	Basemeridi:	SB
Elevation:	Not Reported	Locationde:	Not Reported
Gissourcec:	hud	Comments:	Not Reported
Leasename:	Ferguson	Wellnumber:	9
Epawell:	N	Hydraulica:	N
Confidenti:	N	Spuddate:	Not Reported
Welldeptha:	0	Redrillfoo:	0
Abandonedd:	Not Reported	Completion:	Not Reported
Directiona:	Unknown	Gissymbol:	POG
Site id:	CAOG11000213790		

B8
South
1/2 - 1 Mile

OIL_GAS **CAOG11000215909**

Districtnu:	1	Apinumber:	03725744
Blmwell:	N	Redrillcan:	Not Reported
Dryhole:	N	Wellstatus:	B
Operatorna:	K. W. Wing	Countyname:	Los Angeles
Fieldname:	Los Angeles City	Areaname:	Any Area
Section:	20	Township:	01S
Range:	13W	Basemeridi:	SB
Elevation:	Not Reported	Locationde:	Not Reported
Gissourcec:	hud	Comments:	Not Reported
Leasename:	Not Reported	Wellnumber:	1
Epawell:	N	Hydraulica:	N
Confidenti:	N	Spuddate:	Not Reported
Welldeptha:	0	Redrillfoo:	0
Abandonedd:	Not Reported	Completion:	Not Reported
Directiona:	Unknown	Gissymbol:	AOG
Site id:	CAOG11000215909		

Map ID
Direction
Distance

Database EDR ID Number

C9
South
1/2 - 1 Mile

OIL_GAS **CAOG11000216273**

Districtnu:	1	Apinumber:	03726109
Blmwell:	N	Redrillcan:	Not Reported
Dryhole:	N	Wellstatus:	B
Operatorna:	Union Consolidated Crude Oil Co.	Countyname:	Los Angeles
Fieldname:	Los Angeles City	Areaname:	Any Area
Section:	20	Township:	01S
Range:	13W	Basemeridi:	SB
Elevation:	Not Reported	Locationde:	Not Reported
Gissourcec:	hud	Comments:	Not Reported
Leasename:	Not Reported	Wellnumber:	31
Epawell:	N	Hydraulica:	N
Confidenti:	N	Spuddate:	Not Reported
Welldeptha:	0	Redrillfoo:	0
Abandonedd:	Not Reported	Completion:	Not Reported
Directiona:	Unknown	Gissymbol:	AOG
Site id:	CAOG11000216273		

B10
South
1/2 - 1 Mile

OIL_GAS **CAOG11000216041**

Districtnu:	1	Apinumber:	03725876
Blmwell:	N	Redrillcan:	Not Reported
Dryhole:	N	Wellstatus:	B
Operatorna:	Little Napoleon Oil Co.	Countyname:	Los Angeles
Fieldname:	Los Angeles City	Areaname:	Any Area
Section:	20	Township:	01S
Range:	13W	Basemeridi:	SB
Elevation:	Not Reported	Locationde:	Not Reported
Gissourcec:	hud	Comments:	Not Reported
Leasename:	Not Reported	Wellnumber:	11
Epawell:	N	Hydraulica:	N
Confidenti:	N	Spuddate:	Not Reported
Welldeptha:	0	Redrillfoo:	0
Abandonedd:	Not Reported	Completion:	Not Reported
Directiona:	Unknown	Gissymbol:	AOG
Site id:	CAOG11000216041		

B11
South
1/2 - 1 Mile

OIL_GAS **CAOG11000215935**

Districtnu:	1	Apinumber:	03725770
Blmwell:	N	Redrillcan:	Not Reported
Dryhole:	N	Wellstatus:	B
Operatorna:	Knight & Sons	Countyname:	Los Angeles
Fieldname:	Los Angeles City	Areaname:	Any Area
Section:	20	Township:	01S
Range:	13W	Basemeridi:	SB
Elevation:	Not Reported	Locationde:	Not Reported
Gissourcec:	hud	Comments:	Not Reported
Leasename:	Not Reported	Wellnumber:	13

Epawell:	N	Hydraulica:	N
Confidenti:	N	Spuddate:	Not Reported
Welldeptha:	0	Redrillfoo:	0
Abandonedd:	Not Reported	Completion:	Not Reported
Directiona:	Unknown	Gissymbol:	AOG
Site id:	CAOG11000215935		

B12
South
1/2 - 1 Mile

OIL_GAS **CAOG11000215810**

Districtnu:	1	Apinumber:	03725645
Blmwell:	N	Redrillcan:	Not Reported
Dryhole:	N	Wellstatus:	B
Operatorna:	Geo. Lawrence	Countyname:	Los Angeles
Fieldname:	Los Angeles City	Areaname:	Any Area
Section:	20	Township:	01S
Range:	13W	Basemeridi:	SB
Elevation:	Not Reported	Locationde:	Not Reported
Gissourcec:	hud	Comments:	Not Reported
Leasename:	Not Reported	Wellnumber:	3
Epawell:	N	Hydraulica:	N
Confidenti:	N	Spuddate:	Not Reported
Welldeptha:	0	Redrillfoo:	0
Abandonedd:	Not Reported	Completion:	Not Reported
Directiona:	Unknown	Gissymbol:	AOG
Site id:	CAOG11000215810		

D13
SSE
1/2 - 1 Mile

OIL_GAS **CAOG11000216270**

Districtnu:	1	Apinumber:	03726106
Blmwell:	N	Redrillcan:	Not Reported
Dryhole:	N	Wellstatus:	B
Operatorna:	Union Consolidated Crude Oil Co.	Countyname:	Los Angeles
Fieldname:	Los Angeles City	Areaname:	Any Area
Section:	20	Township:	01S
Range:	13W	Basemeridi:	SB
Elevation:	Not Reported	Locationde:	Not Reported
Gissourcec:	hud	Comments:	Not Reported
Leasename:	Not Reported	Wellnumber:	28
Epawell:	N	Hydraulica:	N
Confidenti:	N	Spuddate:	Not Reported
Welldeptha:	0	Redrillfoo:	0
Abandonedd:	Not Reported	Completion:	Not Reported
Directiona:	Unknown	Gissymbol:	AOG
Site id:	CAOG11000216270		

B14
South
1/2 - 1 Mile

OIL_GAS **CAOG11000215729**

Districtnu:	1	Apinumber:	03725563
Blmwell:	N	Redrillcan:	Not Reported
Dryhole:	N	Wellstatus:	B

Operatorna:	Combined Oil & Land Co.	Countyname:	Los Angeles
Fieldname:	Los Angeles City	Areaname:	Any Area
Section:	20	Township:	01S
Range:	13W	Basemeridi:	SB
Elevation:	Not Reported	Locationde:	Not Reported
Gissourcec:	hud	Comments:	Not Reported
Leasename:	Not Reported	Wellnumber:	10
Epawell:	N	Hydraulica:	N
Confidenti:	N	Spuddate:	Not Reported
Welldeptha:	0	Redrillfoo:	0
Abandonedd:	Not Reported	Completion:	Not Reported
Directiona:	Unknown	Gissymbol:	AOG
Site id:	CAOG11000215729		

B15
South
1/2 - 1 Mile

OIL_GAS **CAOG11000213799**

Districtnu:	1	Apinumber:	03718999
Blmwell:	N	Redrillcan:	Not Reported
Dryhole:	N	Wellstatus:	P
Operatorna:	E. A. Clampitt Co	Countyname:	Los Angeles
Fieldname:	Los Angeles City	Areaname:	Any Area
Section:	20	Township:	01S
Range:	13W	Basemeridi:	SB
Elevation:	Not Reported	Locationde:	Not Reported
Gissourcec:	hud	Comments:	Not Reported
Leasename:	Wing	Wellnumber:	30
Epawell:	N	Hydraulica:	N
Confidenti:	N	Spuddate:	Not Reported
Welldeptha:	0	Redrillfoo:	0
Abandonedd:	Not Reported	Completion:	Not Reported
Directiona:	Unknown	Gissymbol:	POG
Site id:	CAOG11000213799		

B16
South
1/2 - 1 Mile

OIL_GAS **CAOG11000215897**

Districtnu:	1	Apinumber:	03725732
Blmwell:	N	Redrillcan:	Not Reported
Dryhole:	N	Wellstatus:	B
Operatorna:	John Charters	Countyname:	Los Angeles
Fieldname:	Los Angeles City	Areaname:	Any Area
Section:	20	Township:	01S
Range:	13W	Basemeridi:	SB
Elevation:	Not Reported	Locationde:	Not Reported
Gissourcec:	hud	Comments:	Not Reported
Leasename:	Not Reported	Wellnumber:	1
Epawell:	N	Hydraulica:	N
Confidenti:	N	Spuddate:	Not Reported
Welldeptha:	0	Redrillfoo:	0
Abandonedd:	Not Reported	Completion:	Not Reported
Directiona:	Unknown	Gissymbol:	AOG
Site id:	CAOG11000215897		

Map ID
Direction
Distance

Database EDR ID Number

B17
South
1/2 - 1 Mile

OIL_GAS **CAOG11000215884**

Districtnu:	1	Apinumber:	03725719
Blmwell:	N	Redrillcan:	Not Reported
Dryhole:	N	Wellstatus:	B
Operatorna:	I. W. Shirley	Countyname:	Los Angeles
Fieldname:	Los Angeles City	Areaname:	Any Area
Section:	20	Township:	01S
Range:	13W	Basemeridi:	SB
Elevation:	Not Reported	Locationde:	Not Reported
Gissourcec:	hud	Comments:	Not Reported
Leasename:	Not Reported	Wellnumber:	5
Epawell:	N	Hydraulica:	N
Confidenti:	N	Spuddate:	Not Reported
Welldeptha:	0	Redrillfoo:	0
Abandonedd:	Not Reported	Completion:	Not Reported
Directiona:	Unknown	Gissymbol:	AOG
Site id:	CAOG11000215884		

B18
South
1/2 - 1 Mile

OIL_GAS **CAOG11000213794**

Districtnu:	1	Apinumber:	03718993
Blmwell:	N	Redrillcan:	Not Reported
Dryhole:	N	Wellstatus:	P
Operatorna:	E. A. Clampitt Co	Countyname:	Los Angeles
Fieldname:	Los Angeles City	Areaname:	Any Area
Section:	20	Township:	01S
Range:	13W	Basemeridi:	SB
Elevation:	Not Reported	Locationde:	Not Reported
Gissourcec:	hud	Comments:	Not Reported
Leasename:	Lawrence	Wellnumber:	14
Epawell:	N	Hydraulica:	N
Confidenti:	N	Spuddate:	Not Reported
Welldeptha:	0	Redrillfoo:	0
Abandonedd:	Not Reported	Completion:	Not Reported
Directiona:	Unknown	Gissymbol:	POG
Site id:	CAOG11000213794		

B19
South
1/2 - 1 Mile

OIL_GAS **CAOG11000216296**

Districtnu:	1	Apinumber:	03726132
Blmwell:	N	Redrillcan:	Not Reported
Dryhole:	N	Wellstatus:	B
Operatorna:	Union Consolidated Crude Oil Co.	Countyname:	Los Angeles
Fieldname:	Los Angeles City	Areaname:	Any Area
Section:	20	Township:	01S
Range:	13W	Basemeridi:	SB
Elevation:	Not Reported	Locationde:	Not Reported
Gissourcec:	hud	Comments:	Not Reported
Leasename:	Not Reported	Wellnumber:	32A

Epawell:	N	Hydraulica:	N
Confidenti:	N	Spuddate:	Not Reported
Welldeptha:	0	Redrillfoo:	0
Abandonedd:	Not Reported	Completion:	Not Reported
Directiona:	Unknown	Gissymbol:	AOG
Site id:	CAOG11000216296		

C20
South
1/2 - 1 Mile

OIL_GAS **CAOG11000192984**

Districtnu:	1	Apinumber:	03719039
Blmwell:	N	Redrillcan:	Not Reported
Dryhole:	N	Wellstatus:	P
Operatorna:	Manley Energy Resources, LLC	Countyname:	Los Angeles
Fieldname:	Los Angeles City	Areaname:	Any Area
Section:	20	Township:	01S
Range:	13W	Basemeridi:	SB
Elevation:	418.737	Locationde:	Not Reported
Gissourcec:	gps	Comments:	42206108.ssf
Leasename:	MOC	Wellnumber:	12
Epawell:	N	Hydraulica:	N
Confidenti:	N	Spuddate:	Not Reported
Welldeptha:	0	Redrillfoo:	0
Abandonedd:	Not Reported	Completion:	Not Reported
Directiona:	Unknown	Gissymbol:	POG
Site id:	CAOG11000192984		

D21
SSE
1/2 - 1 Mile

OIL_GAS **CAOG11000192950**

Districtnu:	1	Apinumber:	03718991
Blmwell:	N	Redrillcan:	Not Reported
Dryhole:	N	Wellstatus:	P
Operatorna:	Courtland Cty. Lights Assoc.	Countyname:	Los Angeles
Fieldname:	Los Angeles City	Areaname:	Any Area
Section:	20	Township:	01S
Range:	13W	Basemeridi:	SB
Elevation:	407.995	Locationde:	Not Reported
Gissourcec:	gps	Comments:	42206108.ssf
Leasename:	Ker Oil	Wellnumber:	2
Epawell:	N	Hydraulica:	N
Confidenti:	N	Spuddate:	Not Reported
Welldeptha:	0	Redrillfoo:	0
Abandonedd:	Not Reported	Completion:	Not Reported
Directiona:	Unknown	Gissymbol:	POG
Site id:	CAOG11000192950		

E22
South
1/2 - 1 Mile

OIL_GAS **CAOG11000216149**

Districtnu:	1	Apinumber:	03725984
Blmwell:	N	Redrillcan:	Not Reported
Dryhole:	N	Wellstatus:	B

Operatorna:	Parker Morrell Oil Co.	Countyname:	Los Angeles
Fieldname:	Los Angeles City	Areaname:	Any Area
Section:	20	Township:	01S
Range:	13W	Basemeridi:	SB
Elevation:	Not Reported	Locationde:	Not Reported
Gissourcec:	hud	Comments:	Not Reported
Leasename:	Not Reported	Wellnumber:	6
Epawell:	N	Hydraulica:	N
Confidenti:	N	Spuddate:	Not Reported
Welldeptha:	0	Redrillfoo:	0
Abandonedd:	Not Reported	Completion:	Not Reported
Directiona:	Unknown	Gissymbol:	AOG
Site id:	CAOG11000216149		

B23
South
1/2 - 1 Mile

OIL_GAS **CAOG11000215682**

Districtnu:	1	Apinumber:	03725516
Blmwell:	N	Redrillcan:	Not Reported
Dryhole:	N	Wellstatus:	B
Operatorna:	C. J. George	Countyname:	Los Angeles
Fieldname:	Los Angeles City	Areaname:	Any Area
Section:	20	Township:	01S
Range:	13W	Basemeridi:	SB
Elevation:	Not Reported	Locationde:	Not Reported
Gissourcec:	hud	Comments:	Not Reported
Leasename:	Not Reported	Wellnumber:	3
Epawell:	N	Hydraulica:	N
Confidenti:	N	Spuddate:	Not Reported
Welldeptha:	0	Redrillfoo:	0
Abandonedd:	Not Reported	Completion:	Not Reported
Directiona:	Unknown	Gissymbol:	AOG
Site id:	CAOG11000215682		

D24
SSE
1/2 - 1 Mile

OIL_GAS **CAOG11000216272**

Districtnu:	1	Apinumber:	03726108
Blmwell:	N	Redrillcan:	Not Reported
Dryhole:	N	Wellstatus:	B
Operatorna:	Union Consolidated Crude Oil Co.	Countyname:	Los Angeles
Fieldname:	Los Angeles City	Areaname:	Any Area
Section:	20	Township:	01S
Range:	13W	Basemeridi:	SB
Elevation:	Not Reported	Locationde:	Not Reported
Gissourcec:	hud	Comments:	Not Reported
Leasename:	Not Reported	Wellnumber:	27
Epawell:	N	Hydraulica:	N
Confidenti:	N	Spuddate:	Not Reported
Welldeptha:	0	Redrillfoo:	0
Abandonedd:	Not Reported	Completion:	Not Reported
Directiona:	Unknown	Gissymbol:	AOG
Site id:	CAOG11000216272		

Map ID
Direction
Distance

Database EDR ID Number

B25
South
1/2 - 1 Mile

OIL_GAS **CAOG11000215727**

Districtnu:	1	Apinumber:	03725561
Blmwell:	N	Redrillcan:	Not Reported
Dryhole:	N	Wellstatus:	B
Operatorna:	Combined Oil & Land Co.	Countyname:	Los Angeles
Fieldname:	Los Angeles City	Areaname:	Any Area
Section:	20	Township:	01S
Range:	13W	Basemeridi:	SB
Elevation:	Not Reported	Locationde:	Not Reported
Gissourcec:	hud	Comments:	Not Reported
Leasename:	Not Reported	Wellnumber:	9
Epawell:	N	Hydraulica:	N
Confidenti:	N	Spuddate:	Not Reported
Welldeptha:	0	Redrillfoo:	0
Abandonedd:	Not Reported	Completion:	Not Reported
Directiona:	Unknown	Gissymbol:	AOG
Site id:	CAOG11000215727		

D26
South
1/2 - 1 Mile

OIL_GAS **CAOG11000213788**

Districtnu:	1	Apinumber:	03718983
Blmwell:	N	Redrillcan:	Not Reported
Dryhole:	N	Wellstatus:	P
Operatorna:	Andrew Lin	Countyname:	Los Angeles
Fieldname:	Los Angeles City	Areaname:	Any Area
Section:	20	Township:	01S
Range:	13W	Basemeridi:	SB
Elevation:	Not Reported	Locationde:	Not Reported
Gissourcec:	hud	Comments:	Not Reported
Leasename:	Burson	Wellnumber:	4
Epawell:	N	Hydraulica:	N
Confidenti:	N	Spuddate:	Not Reported
Welldeptha:	0	Redrillfoo:	0
Abandonedd:	Not Reported	Completion:	Not Reported
Directiona:	Unknown	Gissymbol:	POG
Site id:	CAOG11000213788		

D27
South
1/2 - 1 Mile

OIL_GAS **CAOG11000216312**

Districtnu:	1	Apinumber:	03726148
Blmwell:	N	Redrillcan:	Not Reported
Dryhole:	N	Wellstatus:	B
Operatorna:	W. Dryden	Countyname:	Los Angeles
Fieldname:	Los Angeles City	Areaname:	Any Area
Section:	20	Township:	01S
Range:	13W	Basemeridi:	SB
Elevation:	Not Reported	Locationde:	Not Reported
Gissourcec:	hud	Comments:	Not Reported
Leasename:	Not Reported	Wellnumber:	2

Epawell:	N	Hydraulica:	N
Confidenti:	N	Spuddate:	Not Reported
Welldeptha:	0	Redrillfoo:	0
Abandonedd:	Not Reported	Completion:	Not Reported
Directiona:	Unknown	Gissymbol:	AOG
Site id:	CAOG11000216312		

B28
South
1/2 - 1 Mile

OIL_GAS **CAOG11000213789**

Districtnu:	1	Apinumber:	03718984
Blmwell:	N	Redrillcan:	Not Reported
Dryhole:	N	Wellstatus:	P
Operatorna:	E. A. Clampitt Co	Countyname:	Los Angeles
Fieldname:	Los Angeles City	Areaname:	Any Area
Section:	20	Township:	01S
Range:	13W	Basemeridi:	SB
Elevation:	Not Reported	Locationde:	Not Reported
Gissourcec:	hud	Comments:	Not Reported
Leasename:	Elton	Wellnumber:	11
Epawell:	N	Hydraulica:	N
Confidenti:	N	Spuddate:	Not Reported
Welldeptha:	0	Redrillfoo:	0
Abandonedd:	Not Reported	Completion:	Not Reported
Directiona:	Unknown	Gissymbol:	POG
Site id:	CAOG11000213789		

B29
South
1/2 - 1 Mile

OIL_GAS **CAOG11000216042**

Districtnu:	1	Apinumber:	03725877
Blmwell:	N	Redrillcan:	Not Reported
Dryhole:	N	Wellstatus:	B
Operatorna:	Little Napoleon Oil Co.	Countyname:	Los Angeles
Fieldname:	Los Angeles City	Areaname:	Any Area
Section:	20	Township:	01S
Range:	13W	Basemeridi:	SB
Elevation:	Not Reported	Locationde:	Not Reported
Gissourcec:	hud	Comments:	Not Reported
Leasename:	Not Reported	Wellnumber:	10
Epawell:	N	Hydraulica:	N
Confidenti:	N	Spuddate:	Not Reported
Welldeptha:	0	Redrillfoo:	0
Abandonedd:	Not Reported	Completion:	Not Reported
Directiona:	Unknown	Gissymbol:	AOG
Site id:	CAOG11000216042		

D30
SSE
1/2 - 1 Mile

OIL_GAS **CAOG11000192974**

Districtnu:	1	Apinumber:	03719027
Blmwell:	N	Redrillcan:	Not Reported
Dryhole:	N	Wellstatus:	P

Operatorna:	Courtland Cty. Lights Assoc.	Countyname:	Los Angeles
Fieldname:	Los Angeles City	Areaname:	Any Area
Section:	20	Township:	01S
Range:	13W	Basemeridi:	SB
Elevation:	430.942	Locationde:	Not Reported
Gissourcec:	gps	Comments:	42206108.ssf
Leasename:	Not Reported	Wellnumber:	1
Epawell:	N	Hydraulica:	N
Confidenti:	N	Spuddate:	Not Reported
Welldeptha:	0	Redrillfoo:	0
Abandonedd:	Not Reported	Completion:	Not Reported
Directiona:	Unknown	Gissymbol:	POG
Site id:	CAOG11000192974		

E31
South
1/2 - 1 Mile

OIL_GAS **CAOG11000216313**

Districtnu:	1	Apinumber:	03726149
Blmwell:	N	Redrillcan:	Not Reported
Dryhole:	N	Wellstatus:	B
Operatorna:	W. Dryden	Countyname:	Los Angeles
Fieldname:	Los Angeles City	Areaname:	Any Area
Section:	20	Township:	01S
Range:	13W	Basemeridi:	SB
Elevation:	Not Reported	Locationde:	Not Reported
Gissourcec:	hud	Comments:	Not Reported
Leasename:	Not Reported	Wellnumber:	1
Epawell:	N	Hydraulica:	N
Confidenti:	N	Spuddate:	Not Reported
Welldeptha:	0	Redrillfoo:	0
Abandonedd:	Not Reported	Completion:	Not Reported
Directiona:	Unknown	Gissymbol:	AOG
Site id:	CAOG11000216313		

D32
SSE
1/2 - 1 Mile

OIL_GAS **CAOG11000216271**

Districtnu:	1	Apinumber:	03726107
Blmwell:	N	Redrillcan:	Not Reported
Dryhole:	N	Wellstatus:	B
Operatorna:	Union Consolidated Crude Oil Co.	Countyname:	Los Angeles
Fieldname:	Los Angeles City	Areaname:	Any Area
Section:	20	Township:	01S
Range:	13W	Basemeridi:	SB
Elevation:	Not Reported	Locationde:	Not Reported
Gissourcec:	hud	Comments:	Not Reported
Leasename:	Not Reported	Wellnumber:	26
Epawell:	N	Hydraulica:	N
Confidenti:	N	Spuddate:	Not Reported
Welldeptha:	0	Redrillfoo:	0
Abandonedd:	Not Reported	Completion:	Not Reported
Directiona:	Unknown	Gissymbol:	AOG
Site id:	CAOG11000216271		

Map ID
Direction
Distance

Database EDR ID Number

F33
SSE
1/2 - 1 Mile

OIL_GAS **CAOG11000216165**

Districtnu:	1	Apinumber:	03726000
Blmwell:	N	Redrillcan:	Not Reported
Dryhole:	N	Wellstatus:	B
Operatorna:	Parker Oil Col	Countyname:	Los Angeles
Fieldname:	Los Angeles City	Areaname:	Any Area
Section:	21	Township:	01S
Range:	13W	Basemeridi:	SB
Elevation:	Not Reported	Locationde:	Not Reported
Gissourcec:	hud	Comments:	Not Reported
Leasename:	Not Reported	Wellnumber:	18
Epawell:	N	Hydraulica:	N
Confidenti:	N	Spuddate:	Not Reported
Welldeptha:	0	Redrillfoo:	0
Abandonedd:	Not Reported	Completion:	Not Reported
Directiona:	Unknown	Gissymbol:	AOG
Site id:	CAOG11000216165		

E34
South
1/2 - 1 Mile

OIL_GAS **CAOG11000215743**

Districtnu:	1	Apinumber:	03725577
Blmwell:	N	Redrillcan:	Not Reported
Dryhole:	N	Wellstatus:	B
Operatorna:	Continental Oil Company	Countyname:	Los Angeles
Fieldname:	Los Angeles City	Areaname:	Any Area
Section:	20	Township:	01S
Range:	13W	Basemeridi:	SB
Elevation:	Not Reported	Locationde:	Not Reported
Gissourcec:	hud	Comments:	Not Reported
Leasename:	Not Reported	Wellnumber:	1
Epawell:	N	Hydraulica:	N
Confidenti:	N	Spuddate:	Not Reported
Welldeptha:	0	Redrillfoo:	0
Abandonedd:	Not Reported	Completion:	Not Reported
Directiona:	Unknown	Gissymbol:	AOG
Site id:	CAOG11000215743		

D35
South
1/2 - 1 Mile

OIL_GAS **CAOG11000215894**

Districtnu:	1	Apinumber:	03725729
Blmwell:	N	Redrillcan:	Not Reported
Dryhole:	N	Wellstatus:	B
Operatorna:	Mrs. J. Alderson	Countyname:	Los Angeles
Fieldname:	Los Angeles City	Areaname:	Any Area
Section:	20	Township:	01S
Range:	13W	Basemeridi:	SB
Elevation:	Not Reported	Locationde:	Not Reported
Gissourcec:	hud	Comments:	Not Reported
Leasename:	Not Reported	Wellnumber:	2A

Epawell:	N	Hydraulica:	N
Confidenti:	N	Spuddate:	Not Reported
Welldeptha:	0	Redrillfoo:	0
Abandonedd:	Not Reported	Completion:	Not Reported
Directiona:	Unknown	Gissymbol:	AOG
Site id:	CAOG11000215894		

D36
South
1/2 - 1 Mile

OIL_GAS **CAOG11000216150**

Districtnu:	1	Apinumber:	03725985
Blmwell:	N	Redrillcan:	Not Reported
Dryhole:	N	Wellstatus:	B
Operatorna:	Parker Morrell Oil Co.	Countyname:	Los Angeles
Fieldname:	Los Angeles City	Areaname:	Any Area
Section:	20	Township:	01S
Range:	13W	Basemeridi:	SB
Elevation:	Not Reported	Locationde:	Not Reported
Gissourcec:	hud	Comments:	Not Reported
Leasename:	Not Reported	Wellnumber:	7
Epawell:	N	Hydraulica:	N
Confidenti:	N	Spuddate:	Not Reported
Welldeptha:	0	Redrillfoo:	0
Abandonedd:	Not Reported	Completion:	Not Reported
Directiona:	Unknown	Gissymbol:	AOG
Site id:	CAOG11000216150		

B37
South
1/2 - 1 Mile

OIL_GAS **CAOG11000213797**

Districtnu:	1	Apinumber:	03718996
Blmwell:	N	Redrillcan:	Not Reported
Dryhole:	N	Wellstatus:	P
Operatorna:	E. A. Clampitt Co	Countyname:	Los Angeles
Fieldname:	Los Angeles City	Areaname:	Any Area
Section:	20	Township:	01S
Range:	13W	Basemeridi:	SB
Elevation:	Not Reported	Locationde:	Not Reported
Gissourcec:	hud	Comments:	Not Reported
Leasename:	M.Z.	Wellnumber:	12
Epawell:	N	Hydraulica:	N
Confidenti:	N	Spuddate:	Not Reported
Welldeptha:	0	Redrillfoo:	0
Abandonedd:	Not Reported	Completion:	Not Reported
Directiona:	Unknown	Gissymbol:	POG
Site id:	CAOG11000213797		

B38
South
1/2 - 1 Mile

OIL_GAS **CAOG11000215683**

Districtnu:	1	Apinumber:	03725517
Blmwell:	N	Redrillcan:	Not Reported
Dryhole:	N	Wellstatus:	B

Operatorna:	C. J. George	Countyname:	Los Angeles
Fieldname:	Los Angeles City	Areaname:	Any Area
Section:	20	Township:	01S
Range:	13W	Basemeridi:	SB
Elevation:	Not Reported	Locationde:	Not Reported
Gissourcec:	hud	Comments:	Not Reported
Leasename:	Not Reported	Wellnumber:	2
Epawell:	N	Hydraulica:	N
Confidenti:	N	Spuddate:	Not Reported
Welldeptha:	0	Redrillfoo:	0
Abandonedd:	Not Reported	Completion:	Not Reported
Directiona:	Unknown	Gissymbol:	AOG
Site id:	CAOG11000215683		

D39
SSE **OIL_GAS** **CAOG11000216242**
1/2 - 1 Mile

Districtnu:	1	Apinumber:	03726078
Blmwell:	N	Redrillcan:	Not Reported
Dryhole:	N	Wellstatus:	B
Operatorna:	Southwestern Oil Co.	Countyname:	Los Angeles
Fieldname:	Los Angeles City	Areaname:	Any Area
Section:	20	Township:	01S
Range:	13W	Basemeridi:	SB
Elevation:	Not Reported	Locationde:	Not Reported
Gissourcec:	hud	Comments:	Not Reported
Leasename:	Not Reported	Wellnumber:	1
Epawell:	N	Hydraulica:	N
Confidenti:	N	Spuddate:	Not Reported
Welldeptha:	0	Redrillfoo:	0
Abandonedd:	Not Reported	Completion:	Not Reported
Directiona:	Unknown	Gissymbol:	AOG
Site id:	CAOG11000216242		

C40
South **OIL_GAS** **CAOG11000216291**
1/2 - 1 Mile

Districtnu:	1	Apinumber:	03726127
Blmwell:	N	Redrillcan:	Not Reported
Dryhole:	N	Wellstatus:	B
Operatorna:	Union Consolidated Crude Oil Co.	Countyname:	Los Angeles
Fieldname:	Los Angeles City	Areaname:	Any Area
Section:	20	Township:	01S
Range:	13W	Basemeridi:	SB
Elevation:	Not Reported	Locationde:	Not Reported
Gissourcec:	hud	Comments:	Not Reported
Leasename:	Not Reported	Wellnumber:	35
Epawell:	N	Hydraulica:	N
Confidenti:	N	Spuddate:	Not Reported
Welldeptha:	0	Redrillfoo:	0
Abandonedd:	Not Reported	Completion:	Not Reported
Directiona:	Unknown	Gissymbol:	AOG
Site id:	CAOG11000216291		

Map ID
Direction
Distance

Database EDR ID Number

C41
South
1/2 - 1 Mile

OIL_GAS **CAOG11000216210**

Districtnu:	1	Apinumber:	03726045
Blmwell:	N	Redrillcan:	Not Reported
Dryhole:	N	Wellstatus:	B
Operatorna:	Philip H. McAlmond	Countyname:	Los Angeles
Fieldname:	Los Angeles City	Areaname:	Any Area
Section:	20	Township:	01S
Range:	13W	Basemeridi:	SB
Elevation:	Not Reported	Locationde:	Not Reported
Gissourcec:	hud	Comments:	Not Reported
Leasename:	McAlmond	Wellnumber:	20
Epawell:	N	Hydraulica:	N
Confidenti:	N	Spuddate:	Not Reported
Welldeptha:	0	Redrillfoo:	0
Abandonedd:	Not Reported	Completion:	Not Reported
Directiona:	Unknown	Gissymbol:	AOG
Site id:	CAOG11000216210		

C42
South
1/2 - 1 Mile

OIL_GAS **CAOG11000215291**

Districtnu:	1	Apinumber:	03725044
Blmwell:	N	Redrillcan:	Not Reported
Dryhole:	N	Wellstatus:	I
Operatorna:	Union Consolidated Crude Oil Co.	Countyname:	Los Angeles
Fieldname:	Los Angeles City	Areaname:	Any Area
Section:	20	Township:	01S
Range:	13W	Basemeridi:	SB
Elevation:	Not Reported	Locationde:	Not Reported
Gissourcec:	hud	Comments:	Not Reported
Leasename:	Not Reported	Wellnumber:	30
Epawell:	N	Hydraulica:	N
Confidenti:	N	Spuddate:	Not Reported
Welldeptha:	0	Redrillfoo:	0
Abandonedd:	Not Reported	Completion:	Not Reported
Directiona:	Unknown	Gissymbol:	POG
Site id:	CAOG11000215291		

B43
South
1/2 - 1 Mile

OIL_GAS **CAOG11000215728**

Districtnu:	1	Apinumber:	03725562
Blmwell:	N	Redrillcan:	Not Reported
Dryhole:	N	Wellstatus:	B
Operatorna:	Combined Oil & Land Co.	Countyname:	Los Angeles
Fieldname:	Los Angeles City	Areaname:	Any Area
Section:	20	Township:	01S
Range:	13W	Basemeridi:	SB
Elevation:	Not Reported	Locationde:	Not Reported
Gissourcec:	hud	Comments:	Not Reported
Leasename:	Not Reported	Wellnumber:	8

Epawell:	N	Hydraulica:	N
Confidenti:	N	Spuddate:	Not Reported
Welldeptha:	0	Redrillfoo:	0
Abandonedd:	Not Reported	Completion:	Not Reported
Directiona:	Unknown	Gissymbol:	AOG
Site id:	CAOG11000215728		

C44
South
1/2 - 1 Mile

OIL_GAS **CAOG11000216067**

Districtnu:	1	Apinumber:	03725902
Blmwell:	N	Redrillcan:	Not Reported
Dryhole:	N	Wellstatus:	B
Operatorna:	Manley Oil Co.	Countyname:	Los Angeles
Fieldname:	Los Angeles City	Areaname:	Any Area
Section:	20	Township:	01S
Range:	13W	Basemeridi:	SB
Elevation:	Not Reported	Locationde:	Not Reported
Gissourcec:	hud	Comments:	Not Reported
Leasename:	Not Reported	Wellnumber:	6B
Epawell:	N	Hydraulica:	N
Confidenti:	N	Spuddate:	Not Reported
Welldeptha:	0	Redrillfoo:	0
Abandonedd:	Not Reported	Completion:	Not Reported
Directiona:	Unknown	Gissymbol:	AOG
Site id:	CAOG11000216067		

E45
South
1/2 - 1 Mile

OIL_GAS **CAOG11000211736**

Districtnu:	1	Apinumber:	03716576
Blmwell:	N	Redrillcan:	Not Reported
Dryhole:	N	Wellstatus:	P
Operatorna:	E. G. Burke	Countyname:	Los Angeles
Fieldname:	Los Angeles City	Areaname:	Any Area
Section:	20	Township:	01S
Range:	13W	Basemeridi:	SB
Elevation:	Not Reported	Locationde:	Not Reported
Gissourcec:	hud	Comments:	Not Reported
Leasename:	U-13 Community	Wellnumber:	1
Epawell:	N	Hydraulica:	N
Confidenti:	N	Spuddate:	Not Reported
Welldeptha:	0	Redrillfoo:	0
Abandonedd:	Not Reported	Completion:	Not Reported
Directiona:	Unknown	Gissymbol:	PDH
Site id:	CAOG11000211736		

D46
SSE
1/2 - 1 Mile

OIL_GAS **CAOG11000215329**

Districtnu:	1	Apinumber:	03725117
Blmwell:	N	Redrillcan:	Not Reported
Dryhole:	N	Wellstatus:	P

Operatorna:	M. Manley	Countyname:	Los Angeles
Fieldname:	Los Angeles City	Areaname:	Any Area
Section:	20	Township:	01S
Range:	13W	Basemeridi:	SB
Elevation:	Not Reported	Locationde:	Not Reported
Gissourcec:	hud	Comments:	Not Reported
Leasename:	Not Reported	Wellnumber:	20
Epawell:	N	Hydraulica:	N
Confidenti:	N	Spuddate:	Not Reported
Welldeptha:	0	Redrillfoo:	0
Abandonedd:	Not Reported	Completion:	Not Reported
Directiona:	Unknown	Gissymbol:	POG
Site id:	CAOG11000215329		

F47
SSE **OIL_GAS** **CAOG11000216090**
1/2 - 1 Mile

Districtnu:	1	Apinumber:	03725925
Blmwell:	N	Redrillcan:	Not Reported
Dryhole:	N	Wellstatus:	B
Operatorna:	Midland Oil Co.	Countyname:	Los Angeles
Fieldname:	Los Angeles City	Areaname:	Any Area
Section:	21	Township:	01S
Range:	13W	Basemeridi:	SB
Elevation:	Not Reported	Locationde:	Not Reported
Gissourcec:	hud	Comments:	Not Reported
Leasename:	Not Reported	Wellnumber:	5
Epawell:	N	Hydraulica:	N
Confidenti:	N	Spuddate:	Not Reported
Welldeptha:	0	Redrillfoo:	0
Abandonedd:	Not Reported	Completion:	Not Reported
Directiona:	Unknown	Gissymbol:	AOG
Site id:	CAOG11000216090		

B48
South **OIL_GAS** **CAOG11000215684**
1/2 - 1 Mile

Districtnu:	1	Apinumber:	03725518
Blmwell:	N	Redrillcan:	Not Reported
Dryhole:	N	Wellstatus:	B
Operatorna:	C. J. George	Countyname:	Los Angeles
Fieldname:	Los Angeles City	Areaname:	Any Area
Section:	20	Township:	01S
Range:	13W	Basemeridi:	SB
Elevation:	Not Reported	Locationde:	Not Reported
Gissourcec:	hud	Comments:	Not Reported
Leasename:	Not Reported	Wellnumber:	1
Epawell:	N	Hydraulica:	N
Confidenti:	N	Spuddate:	Not Reported
Welldeptha:	0	Redrillfoo:	0
Abandonedd:	Not Reported	Completion:	Not Reported
Directiona:	Unknown	Gissymbol:	AOG
Site id:	CAOG11000215684		

Map ID
Direction
Distance

Database EDR ID Number

D49
SSE
1/2 - 1 Mile

OIL_GAS **CAOG11000192949**

Districtnu:	1	Apinumber:	03718990
Blmwell:	N	Redrillcan:	Not Reported
Dryhole:	N	Wellstatus:	P
Operatorna:	Courtland Cty. Lights Assoc.	Countyname:	Los Angeles
Fieldname:	Los Angeles City	Areaname:	Any Area
Section:	20	Township:	01S
Range:	13W	Basemeridi:	SB
Elevation:	406.582	Locationde:	Not Reported
Gissourcec:	gps	Comments:	42206108.ssf
Leasename:	Ker Oil	Wellnumber:	3
Epawell:	N	Hydraulica:	N
Confidenti:	N	Spuddate:	Not Reported
Welldeptha:	0	Redrillfoo:	0
Abandonedd:	Not Reported	Completion:	Not Reported
Directiona:	Unknown	Gissymbol:	POG
Site id:	CAOG11000192949		

D50
South
1/2 - 1 Mile

OIL_GAS **CAOG11000213787**

Districtnu:	1	Apinumber:	03718982
Blmwell:	N	Redrillcan:	Not Reported
Dryhole:	N	Wellstatus:	P
Operatorna:	Andrew Lin	Countyname:	Los Angeles
Fieldname:	Los Angeles City	Areaname:	Any Area
Section:	20	Township:	01S
Range:	13W	Basemeridi:	SB
Elevation:	Not Reported	Locationde:	Not Reported
Gissourcec:	hud	Comments:	Not Reported
Leasename:	Burson	Wellnumber:	3
Epawell:	N	Hydraulica:	N
Confidenti:	N	Spuddate:	Not Reported
Welldeptha:	0	Redrillfoo:	0
Abandonedd:	Not Reported	Completion:	Not Reported
Directiona:	Unknown	Gissymbol:	POG
Site id:	CAOG11000213787		

D51
SSE
1/2 - 1 Mile

OIL_GAS **CAOG11000215296**

Districtnu:	1	Apinumber:	03725057
Blmwell:	N	Redrillcan:	Not Reported
Dryhole:	N	Wellstatus:	P
Operatorna:	Union Consolidated Crude Oil Co.	Countyname:	Los Angeles
Fieldname:	Los Angeles City	Areaname:	Any Area
Section:	20	Township:	01S
Range:	13W	Basemeridi:	SB
Elevation:	Not Reported	Locationde:	Not Reported
Gissourcec:	hud	Comments:	Not Reported
Leasename:	Not Reported	Wellnumber:	25

Epawell:	N	Hydraulica:	N
Confidenti:	N	Spuddate:	Not Reported
Welldeptha:	0	Redrillfoo:	0
Abandonedd:	Not Reported	Completion:	Not Reported
Directiona:	Unknown	Gissymbol:	POG
Site id:	CAOG11000215296		

F52
SSE **OIL_GAS** **CAOG11000216089**
1/2 - 1 Mile

Districtnu:	1	Apinumber:	03725924
Blmwell:	N	Redrillcan:	Not Reported
Dryhole:	N	Wellstatus:	B
Operatorna:	Midland Oil Co.	Countyname:	Los Angeles
Fieldname:	Los Angeles City	Areaname:	Any Area
Section:	21	Township:	01S
Range:	13W	Basemeridi:	SB
Elevation:	Not Reported	Locationde:	Not Reported
Gissourcec:	hud	Comments:	Not Reported
Leasename:	Not Reported	Wellnumber:	4
Epawell:	N	Hydraulica:	N
Confidenti:	N	Spuddate:	Not Reported
Welldeptha:	0	Redrillfoo:	0
Abandonedd:	Not Reported	Completion:	Not Reported
Directiona:	Unknown	Gissymbol:	AOG
Site id:	CAOG11000216089		

F53
SSE **OIL_GAS** **CAOG11000216175**
1/2 - 1 Mile

Districtnu:	1	Apinumber:	03726010
Blmwell:	N	Redrillcan:	Not Reported
Dryhole:	N	Wellstatus:	B
Operatorna:	Parker Oil Col	Countyname:	Los Angeles
Fieldname:	Los Angeles City	Areaname:	Any Area
Section:	21	Township:	01S
Range:	13W	Basemeridi:	SB
Elevation:	Not Reported	Locationde:	Not Reported
Gissourcec:	hud	Comments:	Not Reported
Leasename:	Not Reported	Wellnumber:	21
Epawell:	N	Hydraulica:	N
Confidenti:	N	Spuddate:	Not Reported
Welldeptha:	0	Redrillfoo:	0
Abandonedd:	Not Reported	Completion:	Not Reported
Directiona:	Unknown	Gissymbol:	AOG
Site id:	CAOG11000216175		

F54
SSE **OIL_GAS** **CAOG11000216088**
1/2 - 1 Mile

Districtnu:	1	Apinumber:	03725923
Blmwell:	N	Redrillcan:	Not Reported
Dryhole:	N	Wellstatus:	B

Operatorna:	Midland Oil Co.	Countyname:	Los Angeles
Fieldname:	Los Angeles City	Areaname:	Any Area
Section:	21	Township:	01S
Range:	13W	Basemeridi:	SB
Elevation:	Not Reported	Locationde:	Not Reported
Gissourcec:	hud	Comments:	Not Reported
Leasename:	Not Reported	Wellnumber:	6
Epawell:	N	Hydraulica:	N
Confidenti:	N	Spuddate:	Not Reported
Welldeptha:	0	Redrillfoo:	0
Abandonedd:	Not Reported	Completion:	Not Reported
Directiona:	Unknown	Gissymbol:	AOG
Site id:	CAOG11000216088		

D55
SSE **OIL_GAS** **CAOG11000215330**
1/2 - 1 Mile

Districtnu:	1	Apinumber:	03725118
Blmwell:	N	Redrillcan:	Not Reported
Dryhole:	N	Wellstatus:	P
Operatorna:	M. Manley	Countyname:	Los Angeles
Fieldname:	Los Angeles City	Areaname:	Any Area
Section:	20	Township:	01S
Range:	13W	Basemeridi:	SB
Elevation:	Not Reported	Locationde:	Not Reported
Gissourcec:	hud	Comments:	Not Reported
Leasename:	Not Reported	Wellnumber:	21
Epawell:	N	Hydraulica:	N
Confidenti:	N	Spuddate:	Not Reported
Welldeptha:	0	Redrillfoo:	0
Abandonedd:	Not Reported	Completion:	Not Reported
Directiona:	Unknown	Gissymbol:	POG
Site id:	CAOG11000215330		

F56
SSE **OIL_GAS** **CAOG11000216086**
1/2 - 1 Mile

Districtnu:	1	Apinumber:	03725921
Blmwell:	N	Redrillcan:	Not Reported
Dryhole:	N	Wellstatus:	B
Operatorna:	Midland Oil Co.	Countyname:	Los Angeles
Fieldname:	Los Angeles City	Areaname:	Any Area
Section:	21	Township:	01S
Range:	13W	Basemeridi:	SB
Elevation:	Not Reported	Locationde:	Not Reported
Gissourcec:	hud	Comments:	Not Reported
Leasename:	Not Reported	Wellnumber:	3
Epawell:	N	Hydraulica:	N
Confidenti:	N	Spuddate:	Not Reported
Welldeptha:	0	Redrillfoo:	0
Abandonedd:	Not Reported	Completion:	Not Reported
Directiona:	Unknown	Gissymbol:	AOG
Site id:	CAOG11000216086		

Map ID
Direction
Distance

Database EDR ID Number

E57
South
1/2 - 1 Mile

OIL_GAS **CAOG11000215762**

Districtnu:	1	Apinumber:	03725596
Blmwell:	N	Redrillcan:	Not Reported
Dryhole:	N	Wellstatus:	B
Operatorna:	Doheny & Common	Countyname:	Los Angeles
Fieldname:	Los Angeles City	Areaname:	Any Area
Section:	20	Township:	01S
Range:	13W	Basemeridi:	SB
Elevation:	Not Reported	Locationde:	Not Reported
Gissourcec:	hud	Comments:	Not Reported
Leasename:	Discovery Well Central Area 1892	Wellnumber:	1
Epawell:	N	Hydraulica:	N
Confidenti:	N	Spuddate:	Not Reported
Welldeptha:	0	Redrillfoo:	0
Abandonedd:	Not Reported	Completion:	Not Reported
Directiona:	Unknown	Gissymbol:	AOG
Site id:	CAOG11000215762		

C58
South
1/2 - 1 Mile

OIL_GAS **CAOG11000217141**

Districtnu:	1	Apinumber:	03727076
Blmwell:	N	Redrillcan:	Not Reported
Dryhole:	N	Wellstatus:	P
Operatorna:	Green Mt. Oil Co.	Countyname:	Los Angeles
Fieldname:	Los Angeles City	Areaname:	Any Area
Section:	20	Township:	01S
Range:	13W	Basemeridi:	SB
Elevation:	Not Reported	Locationde:	Not Reported
Gissourcec:	hud	Comments:	Not Reported
Leasename:	Not Reported	Wellnumber:	2
Epawell:	N	Hydraulica:	N
Confidenti:	N	Spuddate:	Not Reported
Welldeptha:	0	Redrillfoo:	0
Abandonedd:	Not Reported	Completion:	Not Reported
Directiona:	Unknown	Gissymbol:	POG
Site id:	CAOG11000217141		

D59
SSE
1/2 - 1 Mile

OIL_GAS **CAOG11000216151**

Districtnu:	1	Apinumber:	03725986
Blmwell:	N	Redrillcan:	Not Reported
Dryhole:	N	Wellstatus:	B
Operatorna:	Parker Morrell Oil Co.	Countyname:	Los Angeles
Fieldname:	Los Angeles City	Areaname:	Any Area
Section:	20	Township:	01S
Range:	13W	Basemeridi:	SB
Elevation:	Not Reported	Locationde:	Not Reported
Gissourcec:	hud	Comments:	Not Reported
Leasename:	Not Reported	Wellnumber:	3

Epawell:	N	Hydraulica:	N
Confidenti:	N	Spuddate:	Not Reported
Welldeptha:	0	Redrillfoo:	0
Abandonedd:	Not Reported	Completion:	Not Reported
Directiona:	Unknown	Gissymbol:	AOG
Site id:	CAOG11000216151		

D60
SSE **OIL_GAS** **CAOG11000216174**
1/2 - 1 Mile

Districtnu:	1	Apinumber:	03726009
Blmwell:	N	Redrillcan:	Not Reported
Dryhole:	N	Wellstatus:	B
Operatorna:	Parker Oil Col	Countyname:	Los Angeles
Fieldname:	Los Angeles City	Areaname:	Any Area
Section:	21	Township:	01S
Range:	13W	Basemeridi:	SB
Elevation:	Not Reported	Locationde:	Not Reported
Gissourcec:	hud	Comments:	Not Reported
Leasename:	Not Reported	Wellnumber:	27A
Epawell:	N	Hydraulica:	N
Confidenti:	N	Spuddate:	Not Reported
Welldeptha:	0	Redrillfoo:	0
Abandonedd:	Not Reported	Completion:	Not Reported
Directiona:	Unknown	Gissymbol:	AOG
Site id:	CAOG11000216174		

F61
SSE **OIL_GAS** **CAOG11000216173**
1/2 - 1 Mile

Districtnu:	1	Apinumber:	03726008
Blmwell:	N	Redrillcan:	Not Reported
Dryhole:	N	Wellstatus:	B
Operatorna:	Parker Oil Col	Countyname:	Los Angeles
Fieldname:	Los Angeles City	Areaname:	Any Area
Section:	21	Township:	01S
Range:	13W	Basemeridi:	SB
Elevation:	Not Reported	Locationde:	Not Reported
Gissourcec:	hud	Comments:	Not Reported
Leasename:	Not Reported	Wellnumber:	20
Epawell:	N	Hydraulica:	N
Confidenti:	N	Spuddate:	Not Reported
Welldeptha:	0	Redrillfoo:	0
Abandonedd:	Not Reported	Completion:	Not Reported
Directiona:	Unknown	Gissymbol:	AOG
Site id:	CAOG11000216173		

D62
SSE **OIL_GAS** **CAOG11000215328**
1/2 - 1 Mile

Districtnu:	1	Apinumber:	03725116
Blmwell:	N	Redrillcan:	Not Reported
Dryhole:	N	Wellstatus:	P

Operatorna:	M. Manley	Countyname:	Los Angeles
Fieldname:	Los Angeles City	Areaname:	Any Area
Section:	20	Township:	01S
Range:	13W	Basemeridi:	SB
Elevation:	Not Reported	Locationde:	Not Reported
Gissourcec:	hud	Comments:	Not Reported
Leasename:	Not Reported	Wellnumber:	19
Epawell:	N	Hydraulica:	N
Confidenti:	N	Spuddate:	Not Reported
Welldeptha:	0	Redrillfoo:	0
Abandonedd:	Not Reported	Completion:	Not Reported
Directiona:	Unknown	Gissymbol:	POG
Site id:	CAOG11000215328		

D63
South **OIL_GAS** **CAOG11000215895**
1/2 - 1 Mile

Districtnu:	1	Apinumber:	03725730
Blmwell:	N	Redrillcan:	Not Reported
Dryhole:	N	Wellstatus:	B
Operatorna:	Mrs. J. Alderson	Countyname:	Los Angeles
Fieldname:	Los Angeles City	Areaname:	Any Area
Section:	20	Township:	01S
Range:	13W	Basemeridi:	SB
Elevation:	Not Reported	Locationde:	Not Reported
Gissourcec:	hud	Comments:	Not Reported
Leasename:	Not Reported	Wellnumber:	1
Epawell:	N	Hydraulica:	N
Confidenti:	N	Spuddate:	Not Reported
Welldeptha:	0	Redrillfoo:	0
Abandonedd:	Not Reported	Completion:	Not Reported
Directiona:	Unknown	Gissymbol:	AOG
Site id:	CAOG11000215895		

F64
SSE **OIL_GAS** **CAOG11000216171**
1/2 - 1 Mile

Districtnu:	1	Apinumber:	03726006
Blmwell:	N	Redrillcan:	Not Reported
Dryhole:	N	Wellstatus:	B
Operatorna:	Parker Oil Col	Countyname:	Los Angeles
Fieldname:	Los Angeles City	Areaname:	Any Area
Section:	21	Township:	01S
Range:	13W	Basemeridi:	SB
Elevation:	Not Reported	Locationde:	Not Reported
Gissourcec:	hud	Comments:	Not Reported
Leasename:	Not Reported	Wellnumber:	23
Epawell:	N	Hydraulica:	N
Confidenti:	N	Spuddate:	Not Reported
Welldeptha:	0	Redrillfoo:	0
Abandonedd:	Not Reported	Completion:	Not Reported
Directiona:	Unknown	Gissymbol:	AOG
Site id:	CAOG11000216171		

Map ID
Direction
Distance

Database EDR ID Number

B65
South
1/2 - 1 Mile

OIL_GAS **CAOG11000213793**

Districtnu:	1	Apinumber:	03718992
Blmwell:	N	Redrillcan:	Not Reported
Dryhole:	N	Wellstatus:	P
Operatorna:	E. A. Clampitt Co	Countyname:	Los Angeles
Fieldname:	Los Angeles City	Areaname:	Any Area
Section:	20	Township:	01S
Range:	13W	Basemeridi:	SB
Elevation:	Not Reported	Locationde:	Not Reported
Gissourcec:	hud	Comments:	Not Reported
Leasename:	Jones	Wellnumber:	10
Epawell:	N	Hydraulica:	N
Confidenti:	N	Spuddate:	Not Reported
Welldeptha:	0	Redrillfoo:	0
Abandonedd:	Not Reported	Completion:	Not Reported
Directiona:	Unknown	Gissymbol:	POG
Site id:	CAOG11000213793		

G66
South
1/2 - 1 Mile

OIL_GAS **CAOG11000216213**

Districtnu:	1	Apinumber:	03726048
Blmwell:	N	Redrillcan:	Not Reported
Dryhole:	N	Wellstatus:	B
Operatorna:	Richard Green	Countyname:	Los Angeles
Fieldname:	Los Angeles City	Areaname:	Any Area
Section:	20	Township:	01S
Range:	13W	Basemeridi:	SB
Elevation:	Not Reported	Locationde:	Not Reported
Gissourcec:	hud	Comments:	Not Reported
Leasename:	Not Reported	Wellnumber:	1
Epawell:	N	Hydraulica:	N
Confidenti:	N	Spuddate:	Not Reported
Welldeptha:	0	Redrillfoo:	0
Abandonedd:	Not Reported	Completion:	Not Reported
Directiona:	Unknown	Gissymbol:	AOG
Site id:	CAOG11000216213		

B67
South
1/2 - 1 Mile

OIL_GAS **CAOG11000216046**

Districtnu:	1	Apinumber:	03725881
Blmwell:	N	Redrillcan:	Not Reported
Dryhole:	N	Wellstatus:	B
Operatorna:	Mrs. Manett	Countyname:	Los Angeles
Fieldname:	Los Angeles City	Areaname:	Any Area
Section:	20	Township:	01S
Range:	13W	Basemeridi:	SB
Elevation:	Not Reported	Locationde:	Not Reported
Gissourcec:	hud	Comments:	Not Reported
Leasename:	Not Reported	Wellnumber:	1

Epawell:	N	Hydraulica:	N
Confidenti:	N	Spuddate:	Not Reported
Welldeptha:	0	Redrillfoo:	0
Abandonedd:	Not Reported	Completion:	Not Reported
Directiona:	Unknown	Gissymbol:	AOG
Site id:	CAOG11000216046		

D68
SSE
1/2 - 1 Mile

OIL_GAS **CAOG11000215325**

Districtnu:	1	Apinumber:	03725113
Blmwell:	N	Redrillcan:	Not Reported
Dryhole:	N	Wellstatus:	P
Operatorna:	M. Manley	Countyname:	Los Angeles
Fieldname:	Los Angeles City	Areaname:	Any Area
Section:	20	Township:	01S
Range:	13W	Basemeridi:	SB
Elevation:	Not Reported	Locationde:	Not Reported
Gissourcec:	hud	Comments:	Not Reported
Leasename:	Not Reported	Wellnumber:	16
Epawell:	N	Hydraulica:	N
Confidenti:	N	Spuddate:	Not Reported
Welldeptha:	0	Redrillfoo:	0
Abandonedd:	Not Reported	Completion:	Not Reported
Directiona:	Unknown	Gissymbol:	POG
Site id:	CAOG11000215325		

H69
SSE
1/2 - 1 Mile

OIL_GAS **CAOG11000215193**

Districtnu:	1	Apinumber:	03723897
Blmwell:	N	Redrillcan:	Not Reported
Dryhole:	N	Wellstatus:	P
Operatorna:	Parker Oil Col	Countyname:	Los Angeles
Fieldname:	Los Angeles City	Areaname:	Any Area
Section:	21	Township:	01S
Range:	13W	Basemeridi:	SB
Elevation:	Not Reported	Locationde:	Not Reported
Gissourcec:	hud	Comments:	Not Reported
Leasename:	Little Napoleon	Wellnumber:	7
Epawell:	N	Hydraulica:	N
Confidenti:	N	Spuddate:	Not Reported
Welldeptha:	0	Redrillfoo:	0
Abandonedd:	Not Reported	Completion:	Not Reported
Directiona:	Unknown	Gissymbol:	POG
Site id:	CAOG11000215193		

C70
South
1/2 - 1 Mile

OIL_GAS **CAOG11000213798**

Districtnu:	1	Apinumber:	03718998
Blmwell:	N	Redrillcan:	Not Reported
Dryhole:	N	Wellstatus:	P

Operatorna:	E. A. Clampitt Co	Countyname:	Los Angeles
Fieldname:	Los Angeles City	Areaname:	Any Area
Section:	20	Township:	01S
Range:	13W	Basemeridi:	SB
Elevation:	Not Reported	Locationde:	Not Reported
Gissourcec:	hud	Comments:	Not Reported
Leasename:	Pacific Coast	Wellnumber:	18
Epawell:	N	Hydraulica:	N
Confidenti:	N	Spuddate:	Not Reported
Welldeptha:	0	Redrillfoo:	0
Abandonedd:	Not Reported	Completion:	Not Reported
Directiona:	Unknown	Gissymbol:	POG
Site id:	CAOG11000213798		

I71
SSE **OIL_GAS** **CAOG11000216158**
1/2 - 1 Mile

Districtnu:	1	Apinumber:	03725993
Blmwell:	N	Redrillcan:	Not Reported
Dryhole:	N	Wellstatus:	B
Operatorna:	Parker Oil Col	Countyname:	Los Angeles
Fieldname:	Los Angeles City	Areaname:	Any Area
Section:	21	Township:	01S
Range:	13W	Basemeridi:	SB
Elevation:	Not Reported	Locationde:	Not Reported
Gissourcec:	hud	Comments:	Not Reported
Leasename:	Not Reported	Wellnumber:	11
Epawell:	N	Hydraulica:	N
Confidenti:	N	Spuddate:	Not Reported
Welldeptha:	0	Redrillfoo:	0
Abandonedd:	Not Reported	Completion:	Not Reported
Directiona:	Unknown	Gissymbol:	AOG
Site id:	CAOG11000216158		

G72
South **OIL_GAS** **CAOG11000216212**
1/2 - 1 Mile

Districtnu:	1	Apinumber:	03726047
Blmwell:	N	Redrillcan:	Not Reported
Dryhole:	N	Wellstatus:	B
Operatorna:	Richard Green	Countyname:	Los Angeles
Fieldname:	Los Angeles City	Areaname:	Any Area
Section:	20	Township:	01S
Range:	13W	Basemeridi:	SB
Elevation:	Not Reported	Locationde:	Not Reported
Gissourcec:	hud	Comments:	Not Reported
Leasename:	Not Reported	Wellnumber:	2
Epawell:	N	Hydraulica:	N
Confidenti:	N	Spuddate:	Not Reported
Welldeptha:	0	Redrillfoo:	0
Abandonedd:	Not Reported	Completion:	Not Reported
Directiona:	Unknown	Gissymbol:	AOG
Site id:	CAOG11000216212		

Map ID
Direction
Distance

Database EDR ID Number

B73
South
1/2 - 1 Mile

OIL_GAS **CAOG11000215654**

Districtnu:	1	Apinumber:	03725488
Blmwell:	N	Redrillcan:	Not Reported
Dryhole:	N	Wellstatus:	B
Operatorna:	Chas. Elton	Countyname:	Los Angeles
Fieldname:	Los Angeles City	Areaname:	Any Area
Section:	20	Township:	01S
Range:	13W	Basemeridi:	SB
Elevation:	Not Reported	Locationde:	Not Reported
Gissourcec:	hud	Comments:	Not Reported
Leasename:	Not Reported	Wellnumber:	1
Epawell:	N	Hydraulica:	N
Confidenti:	N	Spuddate:	Not Reported
Welldeptha:	0	Redrillfoo:	0
Abandonedd:	Not Reported	Completion:	Not Reported
Directiona:	Unknown	Gissymbol:	AOG
Site id:	CAOG11000215654		

G74
South
1/2 - 1 Mile

OIL_GAS **CAOG11000216310**

Districtnu:	1	Apinumber:	03726146
Blmwell:	N	Redrillcan:	Not Reported
Dryhole:	N	Wellstatus:	B
Operatorna:	W & P.C. Mellena	Countyname:	Los Angeles
Fieldname:	Los Angeles City	Areaname:	Any Area
Section:	20	Township:	01S
Range:	13W	Basemeridi:	SB
Elevation:	Not Reported	Locationde:	Not Reported
Gissourcec:	hud	Comments:	Not Reported
Leasename:	Mellena	Wellnumber:	1
Epawell:	N	Hydraulica:	N
Confidenti:	N	Spuddate:	Not Reported
Welldeptha:	0	Redrillfoo:	0
Abandonedd:	Not Reported	Completion:	Not Reported
Directiona:	Unknown	Gissymbol:	AOG
Site id:	CAOG11000216310		

C75
South
1/2 - 1 Mile

OIL_GAS **CAOG11000194023**

Districtnu:	1	Apinumber:	03723036
Blmwell:	N	Redrillcan:	Not Reported
Dryhole:	N	Wellstatus:	I
Operatorna:	PS126 Investments, LLC	Countyname:	Los Angeles
Fieldname:	Los Angeles City	Areaname:	Any Area
Section:	20	Township:	01S
Range:	13W	Basemeridi:	SB
Elevation:	416.496	Locationde:	Not Reported
Gissourcec:	gps	Comments:	42206108.ssf
Leasename:	McAlmond	Wellnumber:	6

Epawell:	N	Hydraulica:	N
Confidenti:	N	Spuddate:	Not Reported
Welldeptha:	0	Redrillfoo:	0
Abandonedd:	Not Reported	Completion:	Not Reported
Directiona:	Directionally drilled	Gissymbol:	AOG
Site id:	CAOG11000194023		

D76
SSE
1/2 - 1 Mile

OIL_GAS **CAOG11000215303**

Districtnu:	1	Apinumber:	03725065
Blmwell:	N	Redrillcan:	Not Reported
Dryhole:	N	Wellstatus:	P
Operatorna:	Union Consolidated Crude Oil Co.	Countyname:	Los Angeles
Fieldname:	Los Angeles City	Areaname:	Any Area
Section:	20	Township:	01S
Range:	13W	Basemeridi:	SB
Elevation:	Not Reported	Locationde:	Not Reported
Gissourcec:	hud	Comments:	Not Reported
Leasename:	Not Reported	Wellnumber:	29
Epawell:	N	Hydraulica:	N
Confidenti:	N	Spuddate:	Not Reported
Welldeptha:	0	Redrillfoo:	0
Abandonedd:	Not Reported	Completion:	Not Reported
Directiona:	Unknown	Gissymbol:	POG
Site id:	CAOG11000215303		

C77
South
1/2 - 1 Mile

OIL_GAS **CAOG11000194024**

Districtnu:	1	Apinumber:	03723037
Blmwell:	N	Redrillcan:	Not Reported
Dryhole:	N	Wellstatus:	I
Operatorna:	PS126 Investments, LLC	Countyname:	Los Angeles
Fieldname:	Los Angeles City	Areaname:	Any Area
Section:	20	Township:	01S
Range:	13W	Basemeridi:	SB
Elevation:	413.871	Locationde:	Not Reported
Gissourcec:	gps	Comments:	42206108.ssf
Leasename:	McAlmond	Wellnumber:	7
Epawell:	N	Hydraulica:	N
Confidenti:	N	Spuddate:	Not Reported
Welldeptha:	0	Redrillfoo:	0
Abandonedd:	Not Reported	Completion:	Not Reported
Directiona:	Directionally drilled	Gissymbol:	AOG
Site id:	CAOG11000194024		

B78
South
1/2 - 1 Mile

OIL_GAS **CAOG11000215814**

Districtnu:	1	Apinumber:	03725649
Blmwell:	N	Redrillcan:	Not Reported
Dryhole:	N	Wellstatus:	B

Operatorna:	Green Mt. Oil Co.	Countyname:	Los Angeles
Fieldname:	Los Angeles City	Areaname:	Any Area
Section:	20	Township:	01S
Range:	13W	Basemeridi:	SB
Elevation:	Not Reported	Locationde:	Not Reported
Gissourcec:	hud	Comments:	Not Reported
Leasename:	Not Reported	Wellnumber:	1
Epawell:	N	Hydraulica:	N
Confidenti:	N	Spuddate:	Not Reported
Welldeptha:	0	Redrillfoo:	0
Abandonedd:	Not Reported	Completion:	Not Reported
Directiona:	Unknown	Gissymbol:	AOG
Site id:	CAOG11000215814		

F79
SSE **OIL_GAS** **CAOG11000216169**
1/2 - 1 Mile

Districtnu:	1	Apinumber:	03726004
Blmwell:	N	Redrillcan:	Not Reported
Dryhole:	N	Wellstatus:	B
Operatorna:	Parker Oil Col	Countyname:	Los Angeles
Fieldname:	Los Angeles City	Areaname:	Any Area
Section:	21	Township:	01S
Range:	13W	Basemeridi:	SB
Elevation:	Not Reported	Locationde:	Not Reported
Gissourcec:	hud	Comments:	Not Reported
Leasename:	Not Reported	Wellnumber:	25
Epawell:	N	Hydraulica:	N
Confidenti:	N	Spuddate:	Not Reported
Welldeptha:	0	Redrillfoo:	0
Abandonedd:	Not Reported	Completion:	Not Reported
Directiona:	Unknown	Gissymbol:	AOG
Site id:	CAOG11000216169		

C80
South **OIL_GAS** **CAOG11000192958**
1/2 - 1 Mile

Districtnu:	1	Apinumber:	03719008
Blmwell:	N	Redrillcan:	Not Reported
Dryhole:	N	Wellstatus:	I
Operatorna:	PS126 Investments, LLC	Countyname:	Los Angeles
Fieldname:	Los Angeles City	Areaname:	Any Area
Section:	20	Township:	01S
Range:	13W	Basemeridi:	SB
Elevation:	410.318	Locationde:	Not Reported
Gissourcec:	gps	Comments:	42206108.ssf
Leasename:	McAlmond	Wellnumber:	1
Epawell:	N	Hydraulica:	N
Confidenti:	N	Spuddate:	Not Reported
Welldeptha:	0	Redrillfoo:	0
Abandonedd:	Not Reported	Completion:	Not Reported
Directiona:	Unknown	Gissymbol:	AOG
Site id:	CAOG11000192958		

Map ID
Direction
Distance

Database EDR ID Number

C81
South
1/2 - 1 Mile

OIL_GAS **CAOG11000194025**

Districtnu:	1	Apinumber:	03723038
Blmwell:	N	Redrillcan:	Not Reported
Dryhole:	N	Wellstatus:	I
Operatorna:	Philip H. McAlmond	Countyname:	Los Angeles
Fieldname:	Los Angeles City	Areaname:	Any Area
Section:	20	Township:	01S
Range:	13W	Basemeridi:	SB
Elevation:	415.321	Locationde:	Not Reported
Gissourcec:	gps	Comments:	42206108.ssf
Leasename:	McAlmond	Wellnumber:	8
Epawell:	N	Hydraulica:	N
Confidenti:	N	Spuddate:	Not Reported
Welldeptha:	0	Redrillfoo:	0
Abandonedd:	Not Reported	Completion:	Not Reported
Directiona:	Directionally drilled	Gissymbol:	AOG
Site id:	CAOG11000194025		

D82
SSE
1/2 - 1 Mile

OIL_GAS **CAOG11000215324**

Districtnu:	1	Apinumber:	03725112
Blmwell:	N	Redrillcan:	Not Reported
Dryhole:	N	Wellstatus:	P
Operatorna:	M. Manley	Countyname:	Los Angeles
Fieldname:	Los Angeles City	Areaname:	Any Area
Section:	20	Township:	01S
Range:	13W	Basemeridi:	SB
Elevation:	Not Reported	Locationde:	Not Reported
Gissourcec:	hud	Comments:	Not Reported
Leasename:	Not Reported	Wellnumber:	15
Epawell:	N	Hydraulica:	N
Confidenti:	N	Spuddate:	Not Reported
Welldeptha:	0	Redrillfoo:	0
Abandonedd:	Not Reported	Completion:	Not Reported
Directiona:	Unknown	Gissymbol:	POG
Site id:	CAOG11000215324		

D83
SSE
1/2 - 1 Mile

OIL_GAS **CAOG11000192990**

Districtnu:	1	Apinumber:	03719064
Blmwell:	N	Redrillcan:	Not Reported
Dryhole:	N	Wellstatus:	P
Operatorna:	Courtland Cty. Lights Assoc.	Countyname:	Los Angeles
Fieldname:	Los Angeles City	Areaname:	Any Area
Section:	20	Township:	01S
Range:	13W	Basemeridi:	SB
Elevation:	414.8	Locationde:	Not Reported
Gissourcec:	gps	Comments:	42206108.ssf
Leasename:	Jay Kern	Wellnumber:	1

Epawell:	N	Hydraulica:	N
Confidenti:	N	Spuddate:	Not Reported
Welldeptha:	0	Redrillfoo:	0
Abandonedd:	Not Reported	Completion:	Not Reported
Directiona:	Unknown	Gissymbol:	POG
Site id:	CAOG11000192990		

C84
South
1/2 - 1 Mile

OIL_GAS **CAOG11000216292**

Districtnu:	1	Apinumber:	03726128
Blmwell:	N	Redrillcan:	Not Reported
Dryhole:	N	Wellstatus:	B
Operatorna:	Union Consolidated Crude Oil Co.	Countyname:	Los Angeles
Fieldname:	Los Angeles City	Areaname:	Any Area
Section:	20	Township:	01S
Range:	13W	Basemeridi:	SB
Elevation:	Not Reported	Locationde:	Not Reported
Gissourcec:	hud	Comments:	Not Reported
Leasename:	Not Reported	Wellnumber:	34
Epawell:	N	Hydraulica:	N
Confidenti:	N	Spuddate:	Not Reported
Welldeptha:	0	Redrillfoo:	0
Abandonedd:	Not Reported	Completion:	Not Reported
Directiona:	Unknown	Gissymbol:	AOG
Site id:	CAOG11000216292		

D85
SSE
1/2 - 1 Mile

OIL_GAS **CAOG11000215326**

Districtnu:	1	Apinumber:	03725114
Blmwell:	N	Redrillcan:	Not Reported
Dryhole:	N	Wellstatus:	P
Operatorna:	M. Manley	Countyname:	Los Angeles
Fieldname:	Los Angeles City	Areaname:	Any Area
Section:	20	Township:	01S
Range:	13W	Basemeridi:	SB
Elevation:	Not Reported	Locationde:	Not Reported
Gissourcec:	hud	Comments:	Not Reported
Leasename:	Not Reported	Wellnumber:	17
Epawell:	N	Hydraulica:	N
Confidenti:	N	Spuddate:	Not Reported
Welldeptha:	0	Redrillfoo:	0
Abandonedd:	Not Reported	Completion:	Not Reported
Directiona:	Unknown	Gissymbol:	POG
Site id:	CAOG11000215326		

C86
South
1/2 - 1 Mile

OIL_GAS **CAOG11000194077**

Districtnu:	1	Apinumber:	03723039
Blmwell:	N	Redrillcan:	Not Reported
Dryhole:	N	Wellstatus:	I

Operatorna:	Philip H. McAlmond	Countyname:	Los Angeles
Fieldname:	Los Angeles City	Areaname:	Any Area
Section:	20	Township:	01S
Range:	13W	Basemeridi:	SB
Elevation:	411.044	Locationde:	Not Reported
Gissourcec:	gps	Comments:	42206108.ssf
Leasename:	McAlmond	Wellnumber:	9
Epawell:	N	Hydraulica:	N
Confidenti:	N	Spuddate:	Not Reported
Welldeptha:	0	Redrillfoo:	0
Abandonedd:	Not Reported	Completion:	Not Reported
Directiona:	Directionally drilled	Gissymbol:	AOG
Site id:	CAOG11000194077		

D87
South
1/2 - 1 Mile

OIL_GAS **CAOG11000216154**

Districtnu:	1	Apinumber:	03725989
Blmwell:	N	Redrillcan:	Not Reported
Dryhole:	N	Wellstatus:	B
Operatorna:	Parker Morrell Oil Co.	Countyname:	Los Angeles
Fieldname:	Los Angeles City	Areaname:	Any Area
Section:	20	Township:	01S
Range:	13W	Basemeridi:	SB
Elevation:	Not Reported	Locationde:	Not Reported
Gissourcec:	hud	Comments:	Not Reported
Leasename:	Not Reported	Wellnumber:	4
Epawell:	N	Hydraulica:	N
Confidenti:	N	Spuddate:	Not Reported
Welldeptha:	0	Redrillfoo:	0
Abandonedd:	Not Reported	Completion:	Not Reported
Directiona:	Unknown	Gissymbol:	AOG
Site id:	CAOG11000216154		

C88
South
1/2 - 1 Mile

OIL_GAS **CAOG11000192959**

Districtnu:	1	Apinumber:	03719009
Blmwell:	N	Redrillcan:	Not Reported
Dryhole:	N	Wellstatus:	I
Operatorna:	Philip H. McAlmond	Countyname:	Los Angeles
Fieldname:	Los Angeles City	Areaname:	Any Area
Section:	20	Township:	01S
Range:	13W	Basemeridi:	SB
Elevation:	418.821	Locationde:	Not Reported
Gissourcec:	gps	Comments:	42206108.ssf
Leasename:	McAlmond	Wellnumber:	2
Epawell:	N	Hydraulica:	N
Confidenti:	N	Spuddate:	Not Reported
Welldeptha:	0	Redrillfoo:	0
Abandonedd:	Not Reported	Completion:	Not Reported
Directiona:	Unknown	Gissymbol:	AOG
Site id:	CAOG11000192959		

Map ID
Direction
Distance

Database EDR ID Number

D89
SSE
1/2 - 1 Mile

OIL_GAS **CAOG11000192975**

Districtnu:	1	Apinumber:	03719028
Blmwell:	N	Redrillcan:	Not Reported
Dryhole:	N	Wellstatus:	P
Operatorna:	Courtland Cty. Lights Assoc.	Countyname:	Los Angeles
Fieldname:	Los Angeles City	Areaname:	Any Area
Section:	20	Township:	01S
Range:	13W	Basemeridi:	SB
Elevation:	442.36	Locationde:	Not Reported
Gissourcec:	gps	Comments:	42206108.ssf
Leasename:	Not Reported	Wellnumber:	2
Epawell:	N	Hydraulica:	N
Confidenti:	N	Spuddate:	Not Reported
Welldeptha:	0	Redrillfoo:	0
Abandonedd:	Not Reported	Completion:	Not Reported
Directiona:	Unknown	Gissymbol:	POG
Site id:	CAOG11000192975		

D90
SSE
1/2 - 1 Mile

OIL_GAS **CAOG11000215298**

Districtnu:	1	Apinumber:	03725059
Blmwell:	N	Redrillcan:	Not Reported
Dryhole:	N	Wellstatus:	B
Operatorna:	Courtland Cty. Lights Assoc.	Countyname:	Los Angeles
Fieldname:	Los Angeles City	Areaname:	Any Area
Section:	20	Township:	01S
Range:	13W	Basemeridi:	SB
Elevation:	Not Reported	Locationde:	Not Reported
Gissourcec:	hud	Comments:	Not Reported
Leasename:	F. Davies	Wellnumber:	2
Epawell:	N	Hydraulica:	N
Confidenti:	N	Spuddate:	Not Reported
Welldeptha:	0	Redrillfoo:	0
Abandonedd:	Not Reported	Completion:	Not Reported
Directiona:	Unknown	Gissymbol:	AOG
Site id:	CAOG11000215298		

J91
South
1/2 - 1 Mile

OIL_GAS **CAOG11000215651**

Districtnu:	1	Apinumber:	03725485
Blmwell:	N	Redrillcan:	Not Reported
Dryhole:	N	Wellstatus:	B
Operatorna:	Chas. Elton	Countyname:	Los Angeles
Fieldname:	Los Angeles City	Areaname:	Any Area
Section:	20	Township:	01S
Range:	13W	Basemeridi:	SB
Elevation:	Not Reported	Locationde:	Not Reported
Gissourcec:	hud	Comments:	Not Reported
Leasename:	Not Reported	Wellnumber:	2

Epawell:	N	Hydraulica:	N
Confidenti:	N	Spuddate:	Not Reported
Welldeptha:	0	Redrillfoo:	0
Abandonedd:	Not Reported	Completion:	Not Reported
Directiona:	Unknown	Gissymbol:	AOG
Site id:	CAOG11000215651		

C92
South
1/2 - 1 Mile

OIL_GAS **CAOG11000193982**

Districtnu:	1	Apinumber:	03722861
Blmwell:	N	Redrillcan:	Not Reported
Dryhole:	N	Wellstatus:	I
Operatorna:	Philip H. McAlmond	Countyname:	Los Angeles
Fieldname:	Los Angeles City	Areaname:	Any Area
Section:	20	Township:	01S
Range:	13W	Basemeridi:	SB
Elevation:	414.789	Locationde:	Not Reported
Gissourcec:	gps	Comments:	42206108.ssf
Leasename:	McAlmond	Wellnumber:	5
Epawell:	N	Hydraulica:	N
Confidenti:	N	Spuddate:	Not Reported
Welldeptha:	0	Redrillfoo:	0
Abandonedd:	Not Reported	Completion:	Not Reported
Directiona:	Directionally drilled	Gissymbol:	AOG
Site id:	CAOG11000193982		

C93
South
1/2 - 1 Mile

OIL_GAS **CAOG11000194078**

Districtnu:	1	Apinumber:	03723040
Blmwell:	N	Redrillcan:	Not Reported
Dryhole:	N	Wellstatus:	I
Operatorna:	Philip H. McAlmond	Countyname:	Los Angeles
Fieldname:	Los Angeles City	Areaname:	Any Area
Section:	20	Township:	01S
Range:	13W	Basemeridi:	SB
Elevation:	408.529	Locationde:	Not Reported
Gissourcec:	gps	Comments:	42206108.ssf
Leasename:	McAlmond	Wellnumber:	10
Epawell:	N	Hydraulica:	N
Confidenti:	N	Spuddate:	Not Reported
Welldeptha:	0	Redrillfoo:	0
Abandonedd:	Not Reported	Completion:	Not Reported
Directiona:	Directionally drilled	Gissymbol:	AOG
Site id:	CAOG11000194078		

F94
SSE
1/2 - 1 Mile

OIL_GAS **CAOG11000215690**

Districtnu:	1	Apinumber:	03725524
Blmwell:	N	Redrillcan:	Not Reported
Dryhole:	N	Wellstatus:	B

Operatorna:	Chas. V. Hall	Countyname:	Los Angeles
Fieldname:	Los Angeles City	Areaname:	Any Area
Section:	21	Township:	01S
Range:	13W	Basemeridi:	SB
Elevation:	Not Reported	Locationde:	Not Reported
Gissourcec:	hud	Comments:	Not Reported
Leasename:	Not Reported	Wellnumber:	10
Epawell:	N	Hydraulica:	N
Confidenti:	N	Spuddate:	Not Reported
Welldeptha:	0	Redrillfoo:	0
Abandonedd:	Not Reported	Completion:	Not Reported
Directiona:	Unknown	Gissymbol:	AOG
Site id:	CAOG11000215690		

F95
SSE **OIL_GAS** **CAOG11000215924**
1/2 - 1 Mile

Districtnu:	1	Apinumber:	03725759
Blmwell:	N	Redrillcan:	Not Reported
Dryhole:	N	Wellstatus:	B
Operatorna:	Knight & Sons	Countyname:	Los Angeles
Fieldname:	Los Angeles City	Areaname:	Any Area
Section:	21	Township:	01S
Range:	13W	Basemeridi:	SB
Elevation:	Not Reported	Locationde:	Not Reported
Gissourcec:	hud	Comments:	Not Reported
Leasename:	Not Reported	Wellnumber:	8
Epawell:	N	Hydraulica:	N
Confidenti:	N	Spuddate:	Not Reported
Welldeptha:	0	Redrillfoo:	0
Abandonedd:	Not Reported	Completion:	Not Reported
Directiona:	Unknown	Gissymbol:	AOG
Site id:	CAOG11000215924		

F96
SSE **OIL_GAS** **CAOG11000216170**
1/2 - 1 Mile

Districtnu:	1	Apinumber:	03726005
Blmwell:	N	Redrillcan:	Not Reported
Dryhole:	N	Wellstatus:	B
Operatorna:	Parker Oil Col	Countyname:	Los Angeles
Fieldname:	Los Angeles City	Areaname:	Any Area
Section:	21	Township:	01S
Range:	13W	Basemeridi:	SB
Elevation:	Not Reported	Locationde:	Not Reported
Gissourcec:	hud	Comments:	Not Reported
Leasename:	Not Reported	Wellnumber:	24
Epawell:	N	Hydraulica:	N
Confidenti:	N	Spuddate:	Not Reported
Welldeptha:	0	Redrillfoo:	0
Abandonedd:	Not Reported	Completion:	Not Reported
Directiona:	Unknown	Gissymbol:	AOG
Site id:	CAOG11000216170		

Map ID
Direction
Distance

Database EDR ID Number

G97
South
1/2 - 1 Mile

OIL_GAS **CAOG11000216294**

Districtnu:	1	Apinumber:	03726130
Blmwell:	N	Redrillcan:	Not Reported
Dryhole:	N	Wellstatus:	B
Operatorna:	Union Consolidated Crude Oil Co.	Countyname:	Los Angeles
Fieldname:	Los Angeles City	Areaname:	Any Area
Section:	20	Township:	01S
Range:	13W	Basemeridi:	SB
Elevation:	Not Reported	Locationde:	Not Reported
Gissourcec:	hud	Comments:	Not Reported
Leasename:	Not Reported	Wellnumber:	33A
Epawell:	N	Hydraulica:	N
Confidenti:	N	Spuddate:	Not Reported
Welldeptha:	0	Redrillfoo:	0
Abandonedd:	Not Reported	Completion:	Not Reported
Directiona:	Unknown	Gissymbol:	AOG
Site id:	CAOG11000216294		

F98
SSE
1/2 - 1 Mile

OIL_GAS **CAOG11000216179**

Districtnu:	1	Apinumber:	03726014
Blmwell:	N	Redrillcan:	Not Reported
Dryhole:	N	Wellstatus:	B
Operatorna:	Parker Oil Col	Countyname:	Los Angeles
Fieldname:	Los Angeles City	Areaname:	Any Area
Section:	21	Township:	01S
Range:	13W	Basemeridi:	SB
Elevation:	Not Reported	Locationde:	Not Reported
Gissourcec:	hud	Comments:	Not Reported
Leasename:	Not Reported	Wellnumber:	19
Epawell:	N	Hydraulica:	N
Confidenti:	N	Spuddate:	Not Reported
Welldeptha:	0	Redrillfoo:	0
Abandonedd:	Not Reported	Completion:	Not Reported
Directiona:	Unknown	Gissymbol:	AOG
Site id:	CAOG11000216179		

D99
SSE
1/2 - 1 Mile

OIL_GAS **CAOG11000215327**

Districtnu:	1	Apinumber:	03725115
Blmwell:	N	Redrillcan:	Not Reported
Dryhole:	N	Wellstatus:	P
Operatorna:	M. Manley	Countyname:	Los Angeles
Fieldname:	Los Angeles City	Areaname:	Any Area
Section:	20	Township:	01S
Range:	13W	Basemeridi:	SB
Elevation:	Not Reported	Locationde:	Not Reported
Gissourcec:	hud	Comments:	Not Reported
Leasename:	Not Reported	Wellnumber:	18

Epawell:	N	Hydraulica:	N
Confidenti:	N	Spuddate:	Not Reported
Welldeptha:	0	Redrillfoo:	0
Abandonedd:	Not Reported	Completion:	Not Reported
Directiona:	Unknown	Gissymbol:	POG
Site id:	CAOG11000215327		

C100
South
1/2 - 1 Mile

OIL_GAS **CAOG11000194079**

Districtnu:	1	Apinumber:	03723041
Blmwell:	N	Redrillcan:	Not Reported
Dryhole:	N	Wellstatus:	I
Operatorna:	Philip H. McAlmond	Countyname:	Los Angeles
Fieldname:	Los Angeles City	Areaname:	Any Area
Section:	20	Township:	01S
Range:	13W	Basemeridi:	SB
Elevation:	409.901	Locationde:	Not Reported
Gissourcec:	gps	Comments:	42206108.ssf
Leasename:	McAlmond	Wellnumber:	11
Epawell:	N	Hydraulica:	N
Confidenti:	N	Spuddate:	Not Reported
Welldeptha:	0	Redrillfoo:	0
Abandonedd:	Not Reported	Completion:	Not Reported
Directiona:	Directionally drilled	Gissymbol:	AOG
Site id:	CAOG11000194079		

J101
South
1/2 - 1 Mile

OIL_GAS **CAOG11000216045**

Districtnu:	1	Apinumber:	03725880
Blmwell:	N	Redrillcan:	Not Reported
Dryhole:	N	Wellstatus:	B
Operatorna:	Mrs. Manett	Countyname:	Los Angeles
Fieldname:	Los Angeles City	Areaname:	Any Area
Section:	20	Township:	01S
Range:	13W	Basemeridi:	SB
Elevation:	Not Reported	Locationde:	Not Reported
Gissourcec:	hud	Comments:	Not Reported
Leasename:	Not Reported	Wellnumber:	2
Epawell:	N	Hydraulica:	N
Confidenti:	N	Spuddate:	Not Reported
Welldeptha:	0	Redrillfoo:	0
Abandonedd:	Not Reported	Completion:	Not Reported
Directiona:	Unknown	Gissymbol:	AOG
Site id:	CAOG11000216045		

H102
SSE
1/2 - 1 Mile

OIL_GAS **CAOG11000215898**

Districtnu:	1	Apinumber:	03725733
Blmwell:	N	Redrillcan:	Not Reported
Dryhole:	N	Wellstatus:	B

Operatorna:	J. Korber	Countyname:	Los Angeles
Fieldname:	Los Angeles City	Areaname:	Any Area
Section:	21	Township:	01S
Range:	13W	Basemeridi:	SB
Elevation:	Not Reported	Locationde:	Not Reported
Gissourcec:	hud	Comments:	Not Reported
Leasename:	Not Reported	Wellnumber:	1
Epawell:	N	Hydraulica:	N
Confidenti:	N	Spuddate:	Not Reported
Welldeptha:	0	Redrillfoo:	0
Abandonedd:	Not Reported	Completion:	Not Reported
Directiona:	Unknown	Gissymbol:	AOG
Site id:	CAOG11000215898		

D103
SSE **OIL_GAS** **CAOG11000216083**
1/2 - 1 Mile

Districtnu:	1	Apinumber:	03725918
Blmwell:	N	Redrillcan:	Not Reported
Dryhole:	N	Wellstatus:	B
Operatorna:	Midland Oil Co.	Countyname:	Los Angeles
Fieldname:	Los Angeles City	Areaname:	Any Area
Section:	20	Township:	01S
Range:	13W	Basemeridi:	SB
Elevation:	Not Reported	Locationde:	Not Reported
Gissourcec:	hud	Comments:	Not Reported
Leasename:	Not Reported	Wellnumber:	7
Epawell:	N	Hydraulica:	N
Confidenti:	N	Spuddate:	Not Reported
Welldeptha:	0	Redrillfoo:	0
Abandonedd:	Not Reported	Completion:	Not Reported
Directiona:	Unknown	Gissymbol:	AOG
Site id:	CAOG11000216083		

J104
South **OIL_GAS** **CAOG11000213785**
1/2 - 1 Mile

Districtnu:	1	Apinumber:	03718978
Blmwell:	N	Redrillcan:	Not Reported
Dryhole:	N	Wellstatus:	P
Operatorna:	E. A. Clampitt Co	Countyname:	Los Angeles
Fieldname:	Los Angeles City	Areaname:	Any Area
Section:	20	Township:	01S
Range:	13W	Basemeridi:	SB
Elevation:	Not Reported	Locationde:	Not Reported
Gissourcec:	hud	Comments:	Not Reported
Leasename:	Not Reported	Wellnumber:	7
Epawell:	N	Hydraulica:	N
Confidenti:	N	Spuddate:	Not Reported
Welldeptha:	0	Redrillfoo:	0
Abandonedd:	Not Reported	Completion:	Not Reported
Directiona:	Unknown	Gissymbol:	POG
Site id:	CAOG11000213785		

Map ID
Direction
Distance

Database EDR ID Number

I105
SSE
1/2 - 1 Mile

OIL_GAS **CAOG11000216164**

Districtnu:	1	Apinumber:	03725999
Blmwell:	N	Redrillcan:	Not Reported
Dryhole:	N	Wellstatus:	B
Operatorna:	Parker Oil Col	Countyname:	Los Angeles
Fieldname:	Los Angeles City	Areaname:	Any Area
Section:	21	Township:	01S
Range:	13W	Basemeridi:	SB
Elevation:	Not Reported	Locationde:	Not Reported
Gissourcec:	hud	Comments:	Not Reported
Leasename:	Not Reported	Wellnumber:	10
Epawell:	N	Hydraulica:	N
Confidenti:	N	Spuddate:	Not Reported
Welldeptha:	0	Redrillfoo:	0
Abandonedd:	Not Reported	Completion:	Not Reported
Directiona:	Unknown	Gissymbol:	AOG
Site id:	CAOG11000216164		

E106
South
1/2 - 1 Mile

OIL_GAS **CAOG11000216148**

Districtnu:	1	Apinumber:	03725983
Blmwell:	N	Redrillcan:	Not Reported
Dryhole:	N	Wellstatus:	B
Operatorna:	Park Crude Oil Co.	Countyname:	Los Angeles
Fieldname:	Los Angeles City	Areaname:	Any Area
Section:	20	Township:	01S
Range:	13W	Basemeridi:	SB
Elevation:	Not Reported	Locationde:	Not Reported
Gissourcec:	hud	Comments:	Not Reported
Leasename:	Not Reported	Wellnumber:	10
Epawell:	N	Hydraulica:	N
Confidenti:	N	Spuddate:	Not Reported
Welldeptha:	0	Redrillfoo:	0
Abandonedd:	Not Reported	Completion:	Not Reported
Directiona:	Unknown	Gissymbol:	AOG
Site id:	CAOG11000216148		

C107
South
1/2 - 1 Mile

OIL_GAS **CAOG11000192960**

Districtnu:	1	Apinumber:	03719010
Blmwell:	N	Redrillcan:	Not Reported
Dryhole:	N	Wellstatus:	I
Operatorna:	PS126 Investments, LLC	Countyname:	Los Angeles
Fieldname:	Los Angeles City	Areaname:	Any Area
Section:	20	Township:	01S
Range:	13W	Basemeridi:	SB
Elevation:	417.667	Locationde:	Not Reported
Gissourcec:	gps	Comments:	42206108.ssf
Leasename:	McAlmond	Wellnumber:	3

Epawell:	N	Hydraulica:	N
Confidenti:	N	Spuddate:	Not Reported
Welldeptha:	0	Redrillfoo:	0
Abandonedd:	Not Reported	Completion:	Not Reported
Directiona:	Unknown	Gissymbol:	AOG
Site id:	CAOG11000192960		

D108
SSE **OIL_GAS** **CAOG11000215304**
1/2 - 1 Mile

Districtnu:	1	Apinumber:	03725066
Blmwell:	N	Redrillcan:	Not Reported
Dryhole:	N	Wellstatus:	P
Operatorna:	Ventura Consolidated Oil Co.	Countyname:	Los Angeles
Fieldname:	Los Angeles City	Areaname:	Any Area
Section:	20	Township:	01S
Range:	13W	Basemeridi:	SB
Elevation:	Not Reported	Locationde:	Not Reported
Gissourcec:	hud	Comments:	Not Reported
Leasename:	Not Reported	Wellnumber:	1
Epawell:	N	Hydraulica:	N
Confidenti:	N	Spuddate:	Not Reported
Welldeptha:	0	Redrillfoo:	0
Abandonedd:	Not Reported	Completion:	Not Reported
Directiona:	Unknown	Gissymbol:	POG
Site id:	CAOG11000215304		

F109
SSE **OIL_GAS** **CAOG11000216082**
1/2 - 1 Mile

Districtnu:	1	Apinumber:	03725917
Blmwell:	N	Redrillcan:	Not Reported
Dryhole:	N	Wellstatus:	B
Operatorna:	Midland Oil Co.	Countyname:	Los Angeles
Fieldname:	Los Angeles City	Areaname:	Any Area
Section:	21	Township:	01S
Range:	13W	Basemeridi:	SB
Elevation:	Not Reported	Locationde:	Not Reported
Gissourcec:	hud	Comments:	Not Reported
Leasename:	Not Reported	Wellnumber:	1
Epawell:	N	Hydraulica:	N
Confidenti:	N	Spuddate:	Not Reported
Welldeptha:	0	Redrillfoo:	0
Abandonedd:	Not Reported	Completion:	Not Reported
Directiona:	Unknown	Gissymbol:	AOG
Site id:	CAOG11000216082		

GEOCHECK® - PHYSICAL SETTING SOURCE MAP FINDINGS
RADON

AREA RADON INFORMATION

State Database: CA Radon

Radon Test Results

Zipcode	Num Tests	> 4 pCi/L
90026	39	4

Federal EPA Radon Zone for LOS ANGELES County: 2

Note: Zone 1 indoor average level > 4 pCi/L.
: Zone 2 indoor average level >= 2 pCi/L and <= 4 pCi/L.
: Zone 3 indoor average level < 2 pCi/L.

Federal Area Radon Information for LOS ANGELES COUNTY, CA

Number of sites tested: 63

Area	Average Activity	% <4 pCi/L	% 4-20 pCi/L	% >20 pCi/L
Living Area - 1st Floor	0.711 pCi/L	98%	2%	0%
Living Area - 2nd Floor	Not Reported	Not Reported	Not Reported	Not Reported
Basement	0.933 pCi/L	100%	0%	0%

PHYSICAL SETTING SOURCE RECORDS SEARCHED

TOPOGRAPHIC INFORMATION

USGS 7.5' Digital Elevation Model (DEM)
Source: United States Geologic Survey
EDR acquired the USGS 7.5' Digital Elevation Model in 2002 and updated it in 2006. The 7.5 minute DEM corresponds to the USGS 1:24,000- and 1:25,000-scale topographic quadrangle maps. The DEM provides elevation data with consistent elevation units and projection.

Current USGS 7.5 Minute Topographic Map
Source: U.S. Geological Survey

HYDROLOGIC INFORMATION

Flood Zone Data: This data was obtained from the Federal Emergency Management Agency (FEMA). It depicts 100-year and 500-year flood zones as defined by FEMA. It includes the National Flood Hazard Layer (NFHL) which incorporates Flood Insurance Rate Map (FIRM) data and Q3 data from FEMA in areas not covered by NFHL.
Source: FEMA
Telephone: 877-336-2627
Date of Government Version: 2003, 2015

NWI: National Wetlands Inventory. This data, available in select counties across the country, was obtained by EDR in 2002, 2005 and 2010 from the U.S. Fish and Wildlife Service.

State Wetlands Data: Wetland Inventory
Source: Department of Fish and Wildlife
Telephone: 916-445-0411

HYDROGEOLOGIC INFORMATION

AQUIFLOW^{R} Information System
Source: EDR proprietary database of groundwater flow information
EDR has developed the AQUIFLOW Information System (AIS) to provide data on the general direction of groundwater flow at specific points. EDR has reviewed reports submitted to regulatory authorities at select sites and has extracted the date of the report, hydrogeologically determined groundwater flow direction and depth to water table information.

GEOLOGIC INFORMATION

Geologic Age and Rock Stratigraphic Unit
Source: P.G. Schruben, R.E. Arndt and W.J. Bawiec, Geology of the Conterminous U.S. at 1:2,500,000 Scale - A digital representation of the 1974 P.B. King and H.M. Beikman Map, USGS Digital Data Series DDS - 11 (1994).

STATSGO: State Soil Geographic Database
Source: Department of Agriculture, Natural Resources Conservation Service (NRCS)
The U.S. Department of Agriculture's (USDA) Natural Resources Conservation Service (NRCS) leads the national Conservation Soil Survey (NCSS) and is responsible for collecting, storing, maintaining and distributing soil survey information for privately owned lands in the United States. A soil map in a soil survey is a representation of soil patterns in a landscape. Soil maps for STATSGO are compiled by generalizing more detailed (SSURGO) soil survey maps.

SSURGO: Soil Survey Geographic Database
Source: Department of Agriculture, Natural Resources Conservation Service (NRCS)
Telephone: 800-672-5559
SSURGO is the most detailed level of mapping done by the Natural Resources Conservation Service, mapping scales generally range from 1:12,000 to 1:63,360. Field mapping methods using national standards are used to construct the soil maps in the Soil Survey Geographic (SSURGO) database. SSURGO digitizing duplicates the original soil survey maps. This level of mapping is designed for use by landowners, townships and county natural resource planning and management.

PHYSICAL SETTING SOURCE RECORDS SEARCHED

LOCAL / REGIONAL WATER AGENCY RECORDS

FEDERAL WATER WELLS

PWS: Public Water Systems
Source: EPA/Office of Drinking Water
Telephone: 202-564-3750
Public Water System data from the Federal Reporting Data System. A PWS is any water system which provides water to at least 25 people for at least 60 days annually. PWSs provide water from wells, rivers and other sources.

PWS ENF: Public Water Systems Violation and Enforcement Data
Source: EPA/Office of Drinking Water
Telephone: 202-564-3750
Violation and Enforcement data for Public Water Systems from the Safe Drinking Water Information System (SDWIS) after August 1995. Prior to August 1995, the data came from the Federal Reporting Data System (FRDS).

USGS Water Wells: USGS National Water Inventory System (NWIS)
This database contains descriptive information on sites where the USGS collects or has collected data on surface water and/or groundwater. The groundwater data includes information on wells, springs, and other sources of groundwater.

STATE RECORDS

Water Well Database
Source: Department of Water Resources
Telephone: 916-651-9648

California Drinking Water Quality Database
Source: Department of Public Health
Telephone: 916-324-2319
The database includes all drinking water compliance and special studies monitoring for the state of California since 1984. It consists of over 3,200,000 individual analyses along with well and water system information.

OTHER STATE DATABASE INFORMATION

California Oil and Gas Well Locations
Source: Department of Conservation
Telephone: 916-323-1779
Oil and Gas well locations in the state.

California Earthquake Fault Lines
Source: California Division of Mines and Geology
The fault lines displayed on EDR's Topographic map are digitized quaternary fault lines prepared in 1975 by the United State Geological Survey. Additional information (also from 1975) regarding activity at specific fault lines comes from California's Preliminary Fault Activity Map prepared by the California Division of Mines and Geology.

RADON

State Database: CA Radon
Source: Department of Public Health
Telephone: 916-210-8558
Radon Database for California

Area Radon Information
Source: USGS
Telephone: 703-356-4020
The National Radon Database has been developed by the U.S. Environmental Protection Agency (USEPA) and is a compilation of the EPA/State Residential Radon Survey and the National Residential Radon Survey. The study covers the years 1986 - 1992. Where necessary data has been supplemented by information collected at private sources such as universities and research institutions.

PHYSICAL SETTING SOURCE RECORDS SEARCHED

EPA Radon Zones
Source: EPA
Telephone: 703-356-4020
Sections 307 & 309 of IRAA directed EPA to list and identify areas of U.S. with the potential for elevated indoor radon levels.

OTHER

Airport Landing Facilities: Private and public use landing facilities
Source: Federal Aviation Administration, 800-457-6656

Epicenters: World earthquake epicenters, Richter 5 or greater
Source: Department of Commerce, National Oceanic and Atmospheric Administration

California Earthquake Fault Lines: The fault lines displayed on EDR's Topographic map are digitized quaternary fault lines, prepared in 1975 by the United State Geological Survey. Additional information (also from 1975) regarding activity at specific fault lines comes from California's Preliminary Fault Activity Map prepared by the California Division of Mines and Geology.

STREET AND ADDRESS INFORMATION

© 2015 TomTom North America, Inc. All rights reserved. This material is proprietary and the subject of copyright protection and other intellectual property rights owned by or licensed to Tele Atlas North America, Inc. The use of this material is subject to the terms of a license agreement. You will be held liable for any unauthorized copying or disclosure of this material.

APPENDIX C

PREVIOUS REPORTS, AGENCY, AND OTHER RECORDS - SITE

5261 West Imperial Highway
Los Angeles, California 90045
Telephone: 310-854-6300
Toll-free: 888-705-6300
Fax: 310-854-0199

Phase I Environmental Site Assessment Report

EFI Global Project No.: 9836004144

Taix French Restaurant

1911 Sunset Boulevard and 1980 and 2007 West Reservoir Street
Los Angeles, California 90026

Date of Issuance: November 7, 2018

Prepared For:

Mr. Mike and Ms. Karri Taix

1911 West Sunset Boulevard
Los Angeles, California 90026

TABLE OF CONTENTS

EXECUTIVE SUMMARY **4**

1.0 INTRODUCTION **9**

1.1 Significant Assumptions 10

1.2 Limitations and Exceptions 10

1.3 Reliance 11

1.4 User Responsibilities 11

2.0 SITE DESCRIPTION **12**

2.1 Current and Historical Addresses 12

2.2 Legal Description 12

2.3 Physical Setting 12

3.0 SITE RECONNAISSANCE/INTERVIEWS **13**

3.1 Site Reconnaissance 13

3.1.1 Exterior Observations 13

3.1.2 Interior Observations 13

3.1.3 Reconnaissance Limitations 14

3.2 Adjoining and Immediately Surrounding Properties 14

3.3 Surrounding Area Observations 14

3.3.1 Surrounding Property Uses 14

3.3.2 Surrounding Geography 15

3.4 Interviews 15

3.4.1 Property Owner 15

3.4.2 Key Site Manager 15

3.4.3 Property Occupants 15

3.4.4 Past Owners, Operators and Occupants 15

3.4.5 Prospective Purchaser 15

3.4.6 Neighboring Property Owners/Tenants 15

3.5 User Provided Information 15

3.5.1 Lien Search 15

3.5.2 Specialized Knowledge 16

3.5.3 Commonly Known or Reasonably Ascertainable Information 16

3.5.4 Property Valuation 16

3.5.5 Purpose of Performing Phase I ESA 16

3.6 User Provided Documents 17
4.0 HISTORICAL LAND USE 18
4.1 Aerial Photography Review 18
4.2 Building Department Records Review 20
4.3 City Directory Review 23
4.4 Sanborn Map Review 25
4.5 Historical Summary 29
4.5.1 Subject Property 29
4.6 Historical Data Gaps 30
5.0 REGULATORY DATABASE REPORT 31
5.1 Subject Property 31
5.2 Adjoining and Immediately Surrounding Properties 32
5.3 Surrounding Area 32
5.4 Orphan Sites 33
6.0 AGENCY FILE REVIEWS 34
6.1 State Agencies 34
6.2 City/County Agencies 34
6.3 Agency File Review Limitations 35
7.0 NON-SCOPE ENVIRONMENTAL RISKS 36
7.1 Asbestos Containing Building Materials 36
7.2 Lead-Based Paint 36
7.3 Radon 37
7.4 Wetlands 37
7.5 Mold 38
7.6 Methane Gas 38
8.0 FINDINGS 40
8.1 CONCLUSIONS 40
8.2 RECOMMENDATIONS 40
9.0 SIGNATURES 41
10.0 REFERENCES 42

TABLE OF APPENDICES

APPENDIX I: ILLUSTRATIONS

APPENDIX II: PHOTOS

APPENDIX III: RADIUS MAP REPORT

APPENDIX IV: SUPPORTING DOCUMENTATION

EXECUTIVE SUMMARY

EFI Global, Inc. has performed a Phase I Environmental Site Assessment (Phase I) for Mr. Mike and Ms. Karri Taix (Client) for a commercial property located at 1911 Sunset Boulevard and 1980 and 2007 West Reservoir Street, in Los Angeles County, and the City of Los Angeles, California , Assessor's Parcel Numbers: 5404-001-007, 5404-001-034, 5419-003-031, and 5419-003-032. The research conducted for this study and the report prepared are in conformance with the United States Environmental Protection Agency (USEPA) All Appropriate Inquiry (AAI) standard and the American Society for Testing and Materials (ASTM) E 1527-13 scope of work.

SITE DESCRIPTION

According to our research and information provided by the Client, the following addresses have been found to be associated with the subject property: 1909, 1911, 1915, 1921, 1921 ½, 1925, 1927, and 1929 Sunset Boulevard and 1928, 1930, 1932, 1934, 1936, 1938, 2008, 2010, 2011, 2011 ½, 2012, 2013, 2013 ½, 2014, 2015, 2016, 2018 West Reservoir Street, and 1301 Liberty Street, Los Angeles, California. The subject property consists of two properties located on the northeast and south sides of the Liberty Street and Reservoir Street intersection, in the City of Los Angeles. The subject property, which consists of four parcels, is approximately 1.29 total acres in size and is developed with a one-story restaurant structure and parking lot on the southern property, which is approximately 25,700 square feet in size. The building is occupied by Taix French Restaurant. The northern property consist of asphalt-paved parking area. The surrounding area is used for commercial and residential purposes. Groundwater is estimated to be less than 10 feet below ground surface in the area of the site and is assumed to flow towards the south-southwest.

- No significant hazardous material storage or recognized environmental conditions were observed at the site. Those interviewed, as persons familiar with the site were not aware of any negative environmental conditions associated with the property.

HISTORICAL LAND USE

According to EFI Global, Inc.'s interpretation of the historical research data, the subject property was developed with a residential structure (1921 Sunset Boulevard) on the central portion of the southern parcel in 1905. By 1906, a structure utilized as the Echo Park Methodology Sunday School (1936 Reservoir Street) occupied by the northwest corner of the southern parcel and second residential structure was constructed on the subject property (1911 Sunset Boulevard). In 1911, a four-unit residential structure (2011, 2011 ½, 2013, and 2013 ½ Reservoir Street) was constructed on the west portion of the northeastern parcel and associated garages were constructed in 1912. In 1922, a third residential structure (1928 Reservoir Street) was constructed on the northwest portion of the southern parcel. In 1923, two additional residential structures (1930 and 1938 Reservoir Street) were constructed on the southern parcel. In 1924, a commercial structure (1925, 1927, and 1929 Sunset Boulevard) was constructed on the southwest corner of the southern parcel. Tenants of this structure included Sam Lee Laundry (1939-1942), Jose Castillo Liquor Store (1951), Morries Liquors (1958), Echo Liquor Store (1962), and Taix Vin & Liqueur (1967) at 1925 Sunset Boulevard, Matlin Stationers (1951) at 1927 Sunset Boulevard, and Mike's Cafe (1951-1962) at 1929 Sunset Boulevard.

In 1929, the residential structure at 1911 Sunset Boulevard located on the easternmost portion of the southern parcel was demolished and that portion of the site was redeveloped with a restaurant structure (1911 Sunset Boulevard). Additions to the structure, including the addition of a

second-story were made in 1938, 1948, 1962, and 1963. Tenants of this structure include Botwins Café & Sierra Room (1951), Mike's Cafe (1958-1962), Wilshire Bar Association (2010), and Taix French Restaurant (1971-present).

In 1946, the residential structure at 1921 Sunset Boulevard was demolished. In 1947, a restaurant structure (1915 Sunset Boulevard) was constructed to the west of the existing restaurant structure. Between 1953 and 1954, the residential structures on the northwest corner of the southern parcel (1928, 1930, 1936, and 1938 Reservoir Street) and associated garages were demolished. In 1965, the residential structure located on the northeastern parcel was demolished. The vacant northeastern parcel was graded to be utilized for parking by 1967. In 1968, the commercial structure located on the southwest corner of the southern parcel was demolished and the restaurant structures (1911 and 1915 Sunset Boulevard) were combined and extended towards the west. A basement level was included in the addition. All other areas of the subject property were utilized for parking. The configuration of the subject property remains the same through the present.

- The earliest historical resource obtained during this investigation was a building permit from 1905 which indicated development of the subject property for residential uses. The lack of historical data sources for the subject property dating back to first developed uses represents a historical data source failure. However, it is assumed that prior to 1905, the subject property would have been developed for residential uses, if not undeveloped. Based on this notion, this limitation is not expected to significantly alter the findings of this investigation.

ENVIRONMENTAL DATA SEARCH

- **Sam Lee (1925 Sunset Boulevard)** - The subject property is listed on the EDR Exclusive Historic Dry Cleaners (EDR US Hist Cleaners) database. According to the listing and additional research, Sam Lee operated a laundry facility on the subject property from at least 1939 to 1942. Historical research indicates this portion of the site was utilized as a liquor store by 1946 and that this structure was demolished in 1968. This portion of the subject property was redeveloped for vehicle parking by 1970. Based on the lack of evidence of chlorinated solvent usage and subsequent redevelopment of this portion of the site, the former laundry facility is not expected to represent a significant environmental concern for the subject property.

- In our opinion, none of the other sites listed on the regulatory database report pose a significant threat to the subject property as there is no indication of a release at the respective sites, a release has occurred but groundwater has not been impacted, a release has occurred but the case is closed, or the sites are located cross or down gradient of the subject property and in excess of 1/10 mile from the subject property.

The Los Angeles Regional Water Quality Control Board (LARWQCB), Department of Toxic Substances Control (DTSC), South Coast Air Quality Management District (SCAQMD), Los Angeles County Fire Department Health Hazardous Materials Division (LACFD HHMD), Los Angeles Fire Department Arson (LAFD RFI), and the City of Los Angeles Bureau of Sanitation (LABS) were contacted regarding permits, site investigation files, hazardous materials, underground storage tank, and industrial waste discharge records for the subject property. Additionally, the State Water Resources Control Board (SWRCB) GeoTracker, DTSC Hazardous Waste Tracking System (HWTS) and EnviroStor, SCAQMD Facility Information Detail (FIND), the LAFD Certified Unified Program Agency (CUPA) online databases

which include Active and Inactive Aboveground Storage Tanks (AST), Underground Storage Tanks (UST), and Hazardous Materials Inventory and UST Historical Files databases and the LACFD HHMD Active CUPA Program Records, Inactive CUPA Program Records, Site Mitigation Unit (SMU) Case Records, and California Accidental Release Program (CalARP) online databases were reviewed for information pertaining to the subject property.

- According to responses to our requests from the LARWQCB, DTSC, and LACFD HMMD, there are no files for the subject property. Furthermore, a review of the SWRCB GeoTracker, DTSC HWTS and EnviroStor, the LAFD CUPA online databases and UST Historical Files databases, and the LACFD HHMD Active CUPA Program Records, Inactive CUPA Program Records, SMU Case Records, and CalARP online databases found no records on file for the subject property.

- According to information available on the SCAQMD FIND online database, Les Freres Taix, Inc. at 1911 Sunset Boulevard applied for a permit to operate a charbroiler with natural gas on March 31, 1989. Permits to operate were issued in 1990 and 2000. The most recent permit issued in 2000 (permit number F26784) remains active. Based on the nature of use of the equipment for cooking purposes only, the equipment operated onsite is not expected to represent a significant environmental concern for the subject property.

- According to a response to our request from the LABS, Taix Restaurant at 1911 West Sunset Boulevard was issued an industrial wastewater permit on January 1, 1969 for a new or proposed point of discharge into the public sewer. Based on the restaurant nature of this facility, the wastewater produced by this facility is not expected to represent a significant environmental concern for the subject property.

- At the time this report was issued, no response has been received from LAFD RFI. Additionally, no response has been received from the SCAQMD regarding the subject property addresses 1911-1929 (odd) Sunset Boulevard. Should relevant information be obtained from these agency subsequent to issuing this report, EFI Global will prepare and issue an addendum to the Client.

- The Division of Oil, Gas, and Geothermal Resources (DOGGR) Online Mapping System was reviewed for information pertaining to oil and gas exploration on or nearby the subject property. No oil wells were identified within 500 feet of the subject property.

- The City of Los Angeles NavigateLA Online Mapping System was reviewed to obtain substructure maps for the subject property. According to a review of the substructure maps for the subject property, no USTs or other substructure features were identified in the area of the subject property.

- The User did not provide EFI Global any information either verbally or in writing (i.e. Title Report) regarding environmental cleanup liens or activity and use limitations encumbering the subject property. An environmental lien search was not requested by the User; however, based on our review of the DTSC EnviroStor Database, no environmental liens enforced by the DTSC were identified.

ADDITIONAL ISSUES

- Based on the age of the onsite structure, there is a potential for asbestos-containing building materials at the subject property; however, no testing was completed as part of this report. Suspect asbestos-containing materials (ACMs) were observed in the form of stucco, drywall partitions, carpeting, and ceramic tiles and associated mastics. All building materials appeared in good condition at the time of site reconnaissance. Individual suspect materials would need to be tested as part of an asbestos survey prior to any renovation or demolition in order to confirm the presence or non-presence of asbestos.

- Based on the age of the onsite structure, there is a potential for lead-based paint at the site. All painted surfaces appeared in good condition at the time of site reconnaissance.

- The potential for radon at the subject property is considered to be low.

- EFI Global, Inc. did not observe visible or olfactory indications of the presence of mold, nor did EFI Global, Inc. observe obvious indications of significant water damage. No sampling was conducted as part of this assessment.

- The City of Los Angeles Department of Building and Safety methane zone data was reviewed to determine if the subject property is located in a methane or methane buffer zone. According to the information reviewed, the subject property not located within a methane or methane buffer zone.

CONCLUSIONS

EFI Global, Inc. has performed a Phase I Environmental Site Assessment in conformance with the scope and limitations of ASTM Practice 1527-13, at 1911 Sunset Boulevard and 1980 and 2007 West Reservoir Street, Los Angeles, California , the subject property. Any exceptions to or deletions from this practice are described in the individual sections of this report. This assessment has revealed no evidence of recognized environmental conditions or *de minimis* conditions in connection with the subject property.

RECOGNIZED ENVIRONMENTAL CONDITIONS (REC)

In our opinion, no RECs were identified during the course of this assessment.

HISTORICAL RECOGNIZED ENVIRONMENTAL CONDITIONS (HREC)

In our opinion, no HRECs were identified during the course of this assessment.

CONTROLLED RECOGNIZED ENVIRONMENTAL CONDITIONS (CREC)

In our opinion, no CRECs were identified during the course of this assessment.

DE MINIMIS CONDITIONS

In our opinion, no *de minimis* conditions were identified during the course of this assessment.

RECOMMENDATIONS

Based on the foregoing, no additional investigation is recommended at this time.

1.0 INTRODUCTION

EFI Global, Inc. has performed a Phase I Environmental Site Assessment (Phase I) for the property located at 1911 Sunset Boulevard and 1980 and 2007 West Reservoir Street, in Los Angeles County and the City of Los Angeles, California (Subject Property). This report has been prepared for the sole use of Mr. Mike and Ms. Karri Taix (Client).

The research conducted for this study and the report prepared are in general conformance with the EPA "All Appropriate Inquiries" standard and the ASTM 1527-13 "Standard Practices for Environmental Site Assessments: Phase I Environmental Site Assessment Process". The primary purpose for performing a Phase I ESA is to "…permit a user to satisfy one of the requirements to qualify for the innocent landowner, contiguous property owner, or bona fide prospective purchaser limitations (commonly known as landowner liability protections) on Comprehensive Environmental Response Compensation and Liability Act (CERCLA) liability." (ASTM, 2013) An environmental site assessment meeting or exceeding this practice and completed less than 180 days prior to the date of acquisition is presumed to be valid under this standard. In order to maintain landowner liability protections, the User also has a "continuing obligation to not interfere with activity and use limitations associated with the property," must take "reasonable steps to prevent releases" and must "comply with legal release reporting obligations." (ASTM, 2013) Further, it is the goal of this study to identify business risks related to the property associated with environmental conditions. This investigation is not an environmental compliance audit and is not designed to determine if the operations of an existing facility are in compliance with applicable environmental laws and regulations.

The goal of this process is to identify any (1) recognized environmental conditions (RECs), (2) historic recognized environmental conditions (HRECs), (3) controlled recognized environmental conditions (CRECs), and/or (4) *de minimis* conditions associated with the subject property.

- A **recognized environmental condition** is defined as "…the presence or likely presence of any hazardous substances or petroleum products in, on, or at a property: (1) due to any release to the environment; (2) under conditions indicative of a release to the environment; or (3) under conditions that pose a material threat of a future release to the environment." This definition does not include de minimis conditions defined as "a condition that generally does not present a threat to human health or the environment and that generally would not be the subject of an enforcement action if brought to the attention of appropriate governmental agencies" (ASTM, 2013).

- A **historical recognized environmental condition** is defined as "a past release of any hazardous substances or petroleum products that has occurred in connection with the property and has been addressed to the satisfaction of the applicable regulatory authority or meeting unrestricted use criteria established by a regulatory authority, without subjecting the property to any required controls (for example, property use restrictions, activity and use limitations, institutional controls, or engineering controls)." (ASTM, 2013). The HREC designation requires the comparison of residual contamination concentrations, if any, to current regulatory standards.

- A **controlled recognized environmental condition** is defined as "a recognized environmental condition resulting from a past release of hazardous substances or petroleum products that has been addressed to the satisfaction of the applicable regulatory authority (for example, as evidenced by the issuance of a no further action letter or

equivalent, or meeting risk-based criteria established by regulatory authority), with hazardous substances or petroleum products allowed to remain in place subject to the implementation of required controls (for example, property use restrictions, activity and use limitations, institutional controls, or engineering controls)" (ASTM, 2013).

- A ***de minimis condition*** is defined as "a condition that generally does not present a threat to human health or the environment and that generally would not be the subject of an enforcement action if brought to the attention of appropriate governmental agencies. Conditions determined to be *de minimis* conditions are not recognized environmental conditions nor controlled recognized environmental conditions" (ASTM, 2013).

In order to identify environmental conditions at the site, the Phase I ESA includes a site inspection, interviews with parties familiar with the property, historical research into the past uses of the property, and an environmental records search with regard to the subject property, adjoining and immediately surrounding properties, and the surrounding area. In addition, EFI Global, Inc. provides an opinion regarding the potential for asbestos containing materials, lead-based paints, mold, radon, oil and gas exploration, and methane as they relate to the subject property. Reviewing those documents that are publicly available, reasonably ascertainable, and practically reviewable controls the completeness of this assessment. The inability to review documents which do not exist or are not publicly available, reasonably ascertainable, or practically reviewable may result in a data gap.

1.1 Significant Assumptions

While this report provides an overview of potential environmental concerns, both past and present, the environmental assessment is limited by the availability of information at the time of the assessment. It is possible that unreported disposal of waste or illegal activities impairing the environmental status of the property may have occurred which could not be identified. The conclusions and recommendations regarding environmental conditions that are presented in this report are based on a scope of work authorized by the Client. Note, however, that virtually no scope of work, no matter how exhaustive, can identify all contaminants or all conditions above and below ground.

1.2 Limitations and Exceptions

This report has been prepared in accordance with generally accepted environmental methodologies referred to in ASTM 1527-2013, and contains all of the limitations inherent in these methodologies. No other warranties, expressed or implied, are made as to the professional services provided under the terms of our contract and included in this report. The conclusions of this report are based in part, on the information provided by others. The possibility remains that unexpected environmental conditions may be encountered at the site in locations not specifically investigated. The services performed and outlined in this report were based, in part, upon visual observations of the site and attendant structures. Our opinion cannot be extended to portions of the site that were unavailable for direct observation, reasonably beyond the control of EFI Global, Inc. The objective of this report was to assess environmental conditions at the site, within the context of our contract and existing environmental regulations within the applicable jurisdiction. Evaluating compliance of past or future owners with applicable local, provincial, and federal government laws and regulations was not included in our contract for services. Our observations relating to the condition of environmental media at the site are described in this report. It should be noted that compounds or materials other than those described could be present in the site environment.

1.3 Reliance

This report has been prepared for the sole use of Mr. Mike and Ms. Karri Taix. The contents should not be relied upon by any other parties without the express written consent of Mr. Mike and Ms. Karri Taix and EFI Global, Inc.

1.4 User Responsibilities

The United States Environmental Protection Agency (USEPA) All Appropriate Inquiry (AAI) and ASTM E 1527-13 Phase I Standards require that the User conduct independent research and consider certain information before purchasing a property:

- Obtain a recent (less than 180 days old) title report prepared for the subject property. The report should be reviewed to obtain information regarding environmental clean-up liens or activity and use limitations (AULs) with regard to the subject property. If environmental cleanup liens or AULs encumbering the subject property or in connection with the subject property are identified, the User should provide that information to the Environmental Professional (EFI Global, Inc.). If the User has actual knowledge of environmental cleanup liens or AULs encumbering the subject property or in connection with the subject property, the User should provide that information to the Environmental Professional (EFI Global, Inc.).

- The User should provide the Environmental Professional (EFI Global, Inc.) with any specialized knowledge the User has with regard to recognized environmental conditions in connection with the property.

- If the User is aware of any commonly known information in the community about the subject property with respect to recognized environmental conditions, the User should provide the information to the Environmental Professional (EFI Global, Inc.).

- If this Phase I ESA was prepared as due diligence for a property transaction, it is the responsibility of the User to consider the relationship of the purchase price to the fair market value of the property. If the purchase price is significantly lower than the fair market value, the User should identify the alternate reason for the low purchase price if the lower purchase price is not related to the property being affected by hazardous substances or petroleum products.

2.0 SITE DESCRIPTION

EFI Global, Inc. has performed a Phase I for a commercial property located at 1911 Sunset Boulevard and 1980 and 2007 West Reservoir Street, in Los Angeles County and the City of Los Angeles, California . The subject property consists of two properties located on the northeast and south sides of the Liberty Street and Reservoir Street intersection, in the City of Los Angeles. The subject property, which consists of four parcels, is approximately 1.29 total acres in size and is developed with a one-story restaurant structure and parking lot on the southern property, which is approximately 25,700 square feet in size. The building is occupied by Taix French Restaurant. The northern property consist of asphalt-paved parking area. The surrounding area is used for commercial and residential purposes.

Natural gas is provided to the subject property by Southern California Gas Company. Potable water and electrical services are provided by the City of Los Angeles Department of Water and Power. Sewer services are provided by the Los Angeles Bureau of Sanitation.

2.1 Current and Historical Addresses

According to our research and information provided by the Client, the following addresses have been found to be associated with the subject property: 1909, 1911, 1915, 1921, 1921 ½, 1925, 1927, and 1929 Sunset Boulevard and 1928, 1930, 1932, 1934, 1936, 1938, 2008, 2010, 2011, 2011 ½, 2012, 2013, 2013 ½, 2014, 2015, 2016, 2018 West Reservoir Street, and 1301 Liberty Street, Los Angeles, California .

2.2 Legal Description

According to the Los Angeles County Assessor's Office, the subject property is located in the City of Los Angeles, and is described by the Assessor's Parcel Numbers: 5404-001-007, 5404-001-034, 5419-003-031, and 5419-003-032.

2.3 Physical Setting

The elevation of the subject property is approximately 415 feet above sea level (United States Geological Survey Hollywood, California 7.5 minute topographic quadrangle). Based on our review of the GeoCheck Section of the Environmental Data Resources, Inc. (EDR) Radius report, the subject property is not situated within a 100-year Federal Environmental Management Agency (FEMA) Flood Zone. No wetlands were identified at the property or adjoining/immediately surrounding properties. Based on our review of groundwater data presented in the State Water Resources Control Board (SWRCB) GeoTracker website, groundwater was detected at a leaking underground storage tank site (1340 Glendale Boulevard) approximately 0.1 mile (500 feet) north of the subject property at approximately 5 to 10 feet below ground surface. Based on regional groundwater data, regional groundwater flow direction is estimated to be towards the south-southwest; however, local groundwater flow direction may vary.

3.0 SITE RECONNAISSANCE/INTERVIEWS

3.1 Site Reconnaissance

On October 26, 2018, Ms. Susana Corletto, of EFI Global, Inc. conducted a site reconnaissance of the subject property. The site inspection was conducted to attempt to identify current site use(s), current hazardous materials storage, and evidence of past site uses and hazardous material storage and to identify evidence of other recognized environmental conditions. The following table summarizes our Site Reconnaissance observations:

Yes	No	Observed Feature(s)
✔		Hazardous Substances and Petroleum Products Containers
	✔	Underground and/or Aboveground Storage Tanks
✔		Drains/Sumps/Clarifiers/Sewer Interceptors/Septic Systems
	✔	Stained or Corroded Surfaces/Stained Soil or Stressed Vegetation
	✔	Pits/Ponds/Lagoons/Wetlands
	✔	Electrical Equipment with the Potential to contain Fluids
	✔	Production or Monitoring Wells
	✔	Evidence of Solid Waste Disposal/Dumping/Fill Areas

3.1.1 Exterior Observations

The exterior portions of the site consist of asphalt-paved parking areas on the northeast and southwest portions. Paved surfaces were in moderate condition with cracking typical of vehicular traffic and tree root growth. The parking areas are utilized by Taix Restaurant and a film production crew.

An attached enclosed trash area of concrete masonry unit (CMU) construction was located on the northwest side of the subject property building. This area was accessed from the inside of the structure and was utilized for storage of two garbage containers, water softener solution, approximately nine one- and five-gallon containers of paint, approximately ten 50-pounds sacks of salt, two 75-gallon grease storage bins, and miscellaneous items (mops, brooms, empty trash bins, etc.). No spills or leaks were observed in the vicinity of the paint and grease bins. No hazardous materials disposal was observed in the vicinity of the trash bins. One storm drain was observed in this portion of the site. Based on the types of materials observed (paints and grease only) and lack of evidence of spillage or improper disposal in this area, these materials are not expected to represent a significant environmental concern for the subject property. No pole or pad mounted transformers or polychlorinated biphenyls (PCB)-containing equipment were observed on-site.

No recognized environmental conditions were observed in the exterior portions of the subject property.

3.1.2 Interior Observations

The subject property consists of a one-story structure that is currently occupied by Taix Restaurant. The structure is of brick construction, with slab-on-grade foundation, and a flat roof. The northwest portion of the structure is built over a basement level and the northeast portion of the structure is developed with a second-story, which is utilized for office purposes. Building

materials observed included wood and drywall partitions, smooth concrete floors, carpeting, ceramic floor and wall tiles, and stucco ceilings. The structure consisted of a kitchen and food preparation areas, offices, restroom, employee dressing room, a boiler room, a basement utilized for food/liquor/dry storage, grand dining areas, and several banquet rooms.

Several floor drains were observed in the kitchen and food preparation areas within the subject property building as well as inside the restrooms and the boiler room. No staining or hazardous materials were observed in the vicinity of the floor drains. Equipment in the boiler room appeared to be in good condition with no evidence of staining or leaking. Various cleaning solutions in retail-capacities (one-gallon or less) such as glass, steel, and oven cleaner as well as liquid detergents, sanitizers, and degreasers were stored in the basement area and in the boiler room. Several one-gallon or less containers of paint were also observed in the basement area. Based on the nature of the solutions for cleaning/maintenance purposes only, evidence of proper storage and good house keeping, and small quantities of solutions stored, these materials are not expected to represent a significant environmental concern for the subject property.

No significant hazardous material storage or recognized environmental conditions were observed in the interior portions of the subject property.

3.1.3 Reconnaissance Limitations

No significant limitations were encountered during our reconnaissance of the subject property.

3.2 Adjoining and Immediately Surrounding Properties

The adjoining and immediately surrounding properties (within 100-feet of the subject property boundary) were visually and physically observed from public right-of ways and the subject property in an attempt to identify recognized environmental conditions. Our observations are summarized in the following table:

Location	Address(es)	Uses/Observations
North	1342 N Alvarado Street	Vons Grocery Store
Southeast	1900 Sunset Boulevard 1918 Sunset Boulevard	Citibank Brite Spot Diner
Southwest	2002 Sunset Boulevard	Residential
East	1901 Sunset Boulevard 1310 Liberty Street	Baby Blues BBQ restaurant InsideOut Church
West	1931 Sunset Boulevard 1226 North Alvarado Street 2017 Reservoir Street	Park Sunset Professional Building Echo Park United Methodist Church Residential

- The adjoining/immediately surrounding properties to the southeast, southwest, and east were listed on the regulatory database report and are further discussed in Section 5.2 below.

3.3 Surrounding Area Observations

3.3.1 Surrounding Property Uses

The surrounding area is developed with commercial and residential structures.

3.3.2 Surrounding Geography

The surrounding area is mostly flat with a slight topographic slope to the east-southeast. No nearby hills or bedrock outcroppings were observed in the area of the site. The Echo Park Lake is located approximately 0.2 mile (1,050 feet) south of the subject property.

3.4 Interviews

3.4.1 Property Owner

Mr. Mark Tarczynski, Executive Vice President of Colliers International and representative for the owner, was interviewed during the course of the site reconnaissance conducted on October 26, 2018. Mr. Tarczynski was unaware of any environmental conditions associated with the property.

3.4.2 Key Site Manager

Mr. Alex (last name withheld), the site manager, was interviewed during the course of the site reconnaissance conducted on October 26, 2018. According to Mr. Alex, no hazardous materials are utilized at the subject property. Mr. Alex was not aware of any environmental conditions at the subject property.

3.4.3 Property Occupants

No occupants were available for interview during the completion of this report.

3.4.4 Past Owners, Operators and Occupants

Past owners, operators and occupants were not able to be identified for an interview for this report.

3.4.5 Prospective Purchaser

As the User of this report is the owner of the property performing due diligence on the subject property in contemplation of a future sale or refinance, there is no prospective purchaser included in the transaction.

3.4.6 Neighboring Property Owners/Tenants

Per ASTM, an attempt to interview neighboring property owners/tenants should be conducted when the subject property is vacant and unsecured land.

As the subject property is currently developed and utilized for dining purposes, no neighboring property owners/tenants were interviewed during this assessment.

3.5 User Provided Information

The United States Environmental Protection Agency (USEPA) All Appropriate Inquiry (AAI) and ASTM 1527-13 Phase I Standards require that the Report User conduct independent research and consider certain information before purchasing a property. EFI Global, Inc. recommends that the User documents completion of the following items:

3.5.1 Lien Search

The User is required to obtain a recent (less than 180 days old) title report prepared for the

subject property. The report should be reviewed to obtain information regarding environmental clean-up liens or activity and use limitations with regard to the subject property. If environmental cleanup liens or activity and use limitations encumbering the subject property or in connection with the subject property are identified, the User should provide that information to the Environmental Professional (EFI Global, Inc.). If the User has actual knowledge of environmental cleanup liens or activity and use limitations encumbering the subject property or in connection with the subject property, the User should provide that information to the Environmental Professional (EFI Global, Inc.).

- The User did not provide EFI Global any information either verbally or in writing (i.e. Title Report) regarding environmental cleanup liens or activity and use limitations encumbering the subject property. An environmental lien search was not requested by the User; however, based on our review of the DTSC EnviroStor Database, no environmental liens enforced by the DTSC were identified.

3.5.2 Specialized Knowledge

The User should provide the Environmental Professional (EFI Global, Inc.) with any specialized knowledge the User has with regard to recognized environmental conditions in connection with the property.

- The User has no specialized knowledge with respect to recognized environmental conditions in connection with the property.

3.5.3 Commonly Known or Reasonably Ascertainable Information

If the User is aware of any commonly known information in the community about the subject property with respect to recognized environmental conditions, the User should provide the information to the Environmental Professional (EFI Global, Inc.).

- The User is not aware of any commonly known information in the community about the subject property with respect to recognized environmental conditions.

3.5.4 Property Valuation

If this Phase I ESA was prepared as due diligence for a property transaction, it is the responsibility of the User to consider the relationship of the purchase price to the fair market value of the property. If the purchase price is significantly lower than the fair market value, the User should identify the alternate reason for the low purchase price if the lower purchase price is not related to the property being affected by hazardous substances or petroleum products.

- As the User of this report is the owner of the property performing due diligence on the subject property in contemplation of a future sale or refinance, there is no prospective purchaser included in the transaction.

3.5.5 Purpose of Performing Phase I ESA

According to the User, the User is the owner of the property performing due diligence on the subject property in contemplation of a future sale.

3.6 User Provided Documents

No documents were provided to EFI Global, Inc. by the Report User.

4.0 HISTORICAL LAND USE

A review of historical data derived from standard historical resources is provided in this section. The objective of consulting historical sources is to develop a history of the previous uses of the property and surrounding area, in order to help identify the likelihood of past uses having led to recognized environmental conditions in connection with the property. During our historical review, acute attention is paid to the subject property. Data relating to the adjoining and immediately surrounding properties (within 100-feet of the subject property boundary) and the surrounding area is reviewed to the extent that it is revealed in the course of researching the property itself.

4.1 Aerial Photography Review

Aerial Photography of many portions of the United States dates back to the 1920's. Items searched for in each photograph included, but were not limited to: evidence of tanks, gas stations, industrial site usage, water drainage pathways, areas which show evidence of drums or excessive debris, discolored or stained soils, areas of distressed vegetation, et cetera.

Aerial Photograph Coverage was available from EDR for the years: 1928, 1938, 1948, 1952, 1964, 1972, 1981, 1989, 1994, 2005, 2009, 2010, and 2012. A summary of our observations is presented in the following table.

Year	Subject Property	Notable Adjoining Property Observations	Notable Observations of the Surrounding Area
1928	The southern parcels appear to be developed with structures in the center and northwest portions and with vacant land throughout the remainder of the parcels. The northeastern parcels appear to be developed with a residential structure on the west portion.	North: Residential South: Commercial East: Commercial/ undeveloped land West: Residential and commercial	The surrounding properties appear to be residential and commercial.

Year	Subject Property	Notable Adjoining Property Observations	Notable Observations of the Surrounding Area
1938	The southern parcels appear to be developed with two commercial structures and an auto parking area on the southern portion and three residential structures on the northwest corner. The northeastern parcels appear to be developed with a residential structure on the west portion.	North: Residential South: Commercial and gasoline station East: Commercial and gasoline station West: Residential and commercial	The surrounding properties appear to be residential and commercial.
1948 and 1952	The southern parcels appear to be developed with three commercial structures and an auto parking area on the southern portion and three residential structures on the northwest corner. The northeastern parcels appear to be developed with a residential structure on the west portion.	North: Residential South: Commercial and gasoline station East: Commercial and gasoline station West: Residential and commercial	The surrounding properties appear to be residential and commercial.
1964	The southern parcels appear to be developed with one commercial structure on the southwest corner, one commercial structure on the southeast corner, and auto parking areas on the remaining portions. The northeastern parcels appear to be developed with a residential structure on the west portion.	North: Commercial South: Commercial East: Commercial West: Residential and commercial	The surrounding properties appear to be residential and commercial.

Year	Subject Property	Notable Adjoining Property Observations	Notable Observations of the Surrounding Area
1972, 1981, 1989, 1994, 2005, 2009, 2010, and 2012	The southern parcels appear to be developed with one commercial structure on the southeast corner and auto parking areas on the remaining portions. The northeastern parcels appear to be utilized as auto parking.	North: Commercial South: Commercial East: Commercial West: Residential and commercial	The surrounding properties appear to be residential and commercial.

4.2 Building Department Records Review

The addresses identified as current and historical addresses for the subject property were researched at the City of Los Angeles Department of Building and Safety. Items considered in the course of the building permit review are previous site usage, previous ownership, and the construction or demolition of any structures that may have had a negative environmental impact on the property. The following table summarizes relevant building permits obtained and reviewed:

1911 Sunset Boulevard		
Date	**Owner/Occupant**	**Purpose**
07/28/1906	Chas H. Roberts	Construct a private residence with eight rooms
04/07/1920	Lillian Gelbert	Addition of room to a residence
12/26/1925	Mrs. Spaulding	Alterations to a residence
03/11/1929	Wherberg Mead	Demolish residence
03/25/1929	Mrs. Ona Spaulding	Construct a 26' by 66' restaurant structure
07/28/1938	Mrs. Ona Spaulding	Construct a one-story brick building addition to a restaurant to be used as a cocktail lounge and toilet room
12/27/1948	Mrs. Ona Spaulding	Construct a 34' by 124' addition
08/28/1961	Rafael's	Sign permit
06/19/1962	Mr. Taix	Interior alteration and 8' by 10' addition
03/14/1963	Mr. Taix	Certificate of occupancy for a one-story vestibule addition to existing restaurant
12/02/1963	Les Freres Restaurant	Add 690 square-foot, second-story

1911 Sunset Boulevard		
Date	**Owner/Occupant**	**Purpose**
06/26/1964	Les Freres Restaurant	Certificate of occupancy for two-story additions to existing restaurant
08/13/1969	Les Freres Restaurant	Certificate of occupancy for a one-story and partial basement addition to existing restaurant
04/25/1979	P. Taix	Certificate of occupancy for change of use of a portion of existing restaurant and wine shop to restaurant and banquet room
10/24/2000	Raymond M. and Toni R. Taix	Sign permit
10/25/2000	Raymond M. and Toni R. Taix	Facade and storefront remodel

1911 and 1925 Sunset Boulevard		
Date	**Owner/Occupant**	**Purpose**
07/31/1968	Les Freres Taix	One-story and partial basement addition
07/31/1968	Les Freres Taix	Shoring for installation of new basement

1911, 1925, 1927, and 1929 Sunset Boulevard		
Date	**Owner/Occupant**	**Purpose**
05/05/1966	Estate of A Taix	Alteration to stores and restaurant

1915 Sunset Boulevard		
Date	**Owner/Occupant**	**Purpose**
07/18/1947	Mrs. Ona Spaulding	Construct addition to restaurant
12/27/1950	Mrs. Ona Spaulding	Certificate of occupancy for a one-story addition to existing restaurant

1921 Sunset Boulevard		
Date	**Owner/Occupant**	**Purpose**
01/31/1905	O.E. Roberts	Construct a residence
10/30/1905	O.E. Roberts	Add two rooms
03/10/1924	O.E. Roberts	Alteration to garage
12/08/1940	W.B. Taylor	Repair damage to residence
04/10/1946	Lucile O' Neill	Demolish and remove residence

1925 and 1927 Sunset Boulevard		
Date	**Owner/Occupant**	**Purpose**
05/09/1933	Almeda Croft	Erect partition to divide into two stores

1925 and 1927 Sunset Boulevard		
Date	**Owner/Occupant**	**Purpose**
10/23/1946	W.J. Abel	Change store front of liquor store

1927 Sunset Boulevard		
Date	**Owner/Occupant**	**Purpose**
08/25/1925	Jospeh Ignatz	46' by 35' addition to store rooms
04/13/1949	Matlin Stationery	Add a roller awning to store
10/31/1961	Harold Parsons	5' by 3' addition to commercial building

1929 Sunset Boulevard		
Date	**Owner/Occupant**	**Purpose**
02/04/1925	Jos Ignatz	One story, 12' by 14' addition to store room
03/11/1940	Earl Peron	Awning permit
10/17/1946	C.T. Charack	Install store front and stucco from to vacant building to used for retail store/restaurant
02/28/1961	Mike's Café	Awning permit

1925, 1927, and 1929 Sunset Boulevard		
Date	**Owner/Occupant**	**Purpose**
07/22/1926	Joseph Ignatz	Grocery store remodel
04/15/1968	Freres Taix	Demolish structure

1927 and 1929 Sunset Boulevard		
Date	**Owner/Occupant**	**Purpose**
11/22/1924	Joseph Ignatz	Construct a 50' by 46' building with two store rooms

2001-2013 West Reservoir Street		
Date	**Owner/Occupant**	**Purpose**
02/17/1967	Les Freres Taix	Grading permit
02/17/1967	Les Freres Taix	Build retaining walls
02/20/2001	Raymond M. and Toni R. Taix	Use of Land- parking lot stripping, increase size of parking lot to 131' by 150'

1928 Reservoir Street		
Date	**Owner/Occupant**	**Purpose**
10/18/1922	O.E. Roberts	Construct a residence with three rooms

1930 Reservoir Street		
Date	**Owner/Occupant**	**Purpose**
02/14/1923	O.E. Roberts	Construct a residence with three rooms

1936 and 1938 Reservoir Street		
Date	**Owner/Occupant**	**Purpose**
11/06/1923	O.E. Roberts	Construct a residence with two rooms

1938 Reservoir Street		
Date	**Owner/Occupant**	**Purpose**
02/14/1923	O.E. Roberts	Construct a residence with three rooms

2011 and 2013 Reservoir Street		
Date	**Owner/Occupant**	**Purpose**
10/17/1911	F.E. Creasey	Construct four flats
09/21/1912	F.E. Creasey	Construct two garages

1938 Reservoir Street		
Date	**Owner/Occupant**	**Purpose**
12/22/1965	Marcian Herman	Demolish residential structure

- The remaining permits obtained and reviewed were for minor tenant improvements, sign permits, or other permits which are not significant and did not contain information about the historical site use or the potential for recognized environmental conditions.

4.3 City Directory Review

City directories have been published since the 1800's and provide detailed occupant information for the property and its surrounding area at five-year intervals. The purpose of the City Directory research is to attempt to determine the businesses that historically occupied the subject property. Historical City Directories provided by EDR and reviewed by EFI Global, Inc. are listed below.

1911 Sunset Boulevard	
Date	**Listing**
1951	Botwins Café & Sierra Room
1958 and 1962	Mike's Café
1971, 1976, 1981, 1986, and 1990	Les Freres Taix French Restaurant
1991, 2000, 2006, and 2014	Taix French Restaurant
2010	Taix French Restaurant and Wilshire Bar Association

1925 Sunset Boulevard	
Date	**Listing**
1951	Jose Castillo liquor store
1958	Morries Liquors
1962	Echo Liquor Store
1967, 1971, and 1976	Taix Vin & Liqueur

1927 Sunset Boulevard	
Date	**Listing**
1951	Matlin Stationers

1929 Sunset Boulevard	
Date	**Listing**
1951, 1958, and 1962	Mike's Café
2000	Leo Hammerschmit

1928 Reservoir Street	
Date	**Listing**
1929 and 1933	Residential

1930 Reservoir Street	
Date	**Listing**
1924, 1929, and 1933	Residential

1936 Reservoir Street	
Date	**Listing**
1924 and 1929	Residential

1938 Reservoir Street	
Date	**Listing**
1929	Residential

2008 Reservoir Street	
Date	**Listing**
1937 and 1951	Residential

2010 Reservoir Street	
Date	**Listing**
1937, 1942, and 2000	Residential

2011 Reservoir Street	
Date	**Listing**
1924, 1929, 1933, 1937, 1942, 1951, 1958, and 1962	Residential

2013 Reservoir Street	
Date	**Listing**
1924, 1929, 1933, 1937, 1942, 1951, 1958, and 1962	Residential

2016 Reservoir Street	
Date	**Listing**
1937	Residential

2018 Reservoir Street	
Date	**Listing**
1937	Residential

Listings for adjoining and immediately surrounding properties reviewed during the course of researching the subject property did not reveal any uses of concern.

4.4 Sanborn Map Review

Originally compiled by the Sanborn Map Company of Pelham, New York for fire insurance companies to assess fire risks related to building materials and hazardous materials storage, today Sanborn Maps are an invaluable tool for Environmental Professionals in determining historical site use and the potential for environmental conditions. Sanborn Map Coverage is available from as early as 1867 in some cities. Although Sanborn maps were created for approximately twelve thousand cities and towns in the United States, Canada, and Mexico, Sanborn Map Coverage is not available in newer and more rural communities. Sanborn Map Coverage was available from EDR for the years: 1906, 1919, 1950, 1953, 1954, 1957, 1960, 1961, 1964, 1965, 1966, 1968, 1969, and 1970. A summary of our observations is presented in the following table.

Year	Subject Property	Notable Adjoining Property Observations	Notable Observations of the Surrounding Area
1906	The southern parcels are depicted with Echo Park Sunday School on the northwest corner and two residential structures and an associated structure on the center portion. The remaining portions are depicted as undeveloped/ vacant land. The northeastern parcels are not depicted.	North: Not depicted South: Residential and undeveloped/ vacant land across Sunset Boulevard East: Undeveloped/ vacant land West: Undeveloped/ vacant land	The surrounding area is depicted with undeveloped/ vacant lots and residential structures.

Year	Subject Property	Notable Adjoining Property Observations	Notable Observations of the Surrounding Area
1919	The southern parcels are not depicted. The northeastern parcels are depicted with a two-story residential structure with four flats and associated garage, toilet, and shed on the northwest and west portions. The remaining portions are depicted as undeveloped/ vacant land.	North: Residential South: Not depicted East: Undeveloped/ vacant land West: Undeveloped/ vacant land	The surrounding area is depicted with undeveloped/ vacant lots and residential structures.
1950 and 1953	The southern parcels are depicted with two restaurants on the eastern portion, auto parking on the center portion, a commercial building with two stores and a restaurant on the southwest corner, and four single-family residential structures with two associated auto garages on the northwest corner. The northeastern parcels are depicted with a two-story residential structure with four flats and associated garage, toilet, and shed on the northwest and west portions. The remaining portions are depicted as undeveloped/ vacant land.	North: Residential South: Gasoline station (1920 Sunset Boulevard), restaurant, commercial, and machine shop (1151-1153 Glendale Boulevard) East: Auto repair and gasoline station (1901-1901 1/2 Sunset Boulevard and 1902 Reservoir Street) and Alvarado Church of Christ; Gasoline station demolished by 1953 West: Residential, Echo Park Methodist Church, and furniture store	The surrounding area is depicted with commercial and residential structures.

Year	Subject Property	Notable Adjoining Property Observations	Notable Observations of the Surrounding Area
1954	The southern parcels are depicted with two restaurants on the eastern portion, auto parking on the center and northwest portions, and a commercial building with two stores and a restaurant on the southwest corner. The northeastern parcels are not depicted.	North: Not depicted South: Gasoline station (1920 Sunset Boulevard), restaurant, commercial, and vacant light industrial East: Auto repair (1901 1/2 Sunset Boulevard) West: Residential, Echo Park Methodist Church, and furniture store	The surrounding area is depicted with commercial and residential structures.
1957 and 1960	The southern parcels are depicted with two restaurants on the eastern portion, auto parking on the center and northwest portions, and a commercial building with two stores and a restaurant on the southwest corner. The northeastern parcels are depicted with a two-story residential structure with four flats and associated garage, toilet, and shed on the northwest and west portions. The remaining portions are depicted as undeveloped/ vacant land.	North: Residential South: Gasoline station (1920 Sunset Boulevard), restaurant, commercial, and woodworking facility; Woodworking facility converted to machine shop by 1960 East: Auto repair (1901 1/2 Sunset Boulevard) and Alvarado Church of Christ West: Residential, Echo Park Methodist Church, and furniture store; Furniture store converted to offices by 1960	The surrounding area is depicted with commercial and residential structures.

Year	Subject Property	Notable Adjoining Property Observations	Notable Observations of the Surrounding Area
1961	The southern parcels are not depicted. The northeastern parcels are depicted with a two-story residential structure with four flats and associated garage, toilet, and shed on the northwest and west portion. The remaining portions are depicted as undeveloped/ vacant land.	North: Residential South: Not depicted East: Alvarado Church of Christ West: Residential	The surrounding area is depicted with commercial and residential structures.
1964 and 1965	The southern parcels are depicted with two restaurants on the eastern portion, auto parking on the center and northwest portions, and a commercial building with two stores and a restaurant on the southwest corner. The northeastern parcels are not depicted.	North: Not depicted South: Restaurant, commercial, and machine shop; Restaurant and commercial by 1965 East: Auto repair (1901 1/2 Sunset Boulevard) West: Residential, Echo Park Methodist Church, and offices	The surrounding area is depicted with commercial and residential structures.
1966	The southern parcels are not depicted. The northeastern parcels are depicted with a two-story residential structure with four flats on the west portion. The remaining portions are depicted as undeveloped/ vacant land.	North: Commercial South: Not depicted East: Alvarado Church of Christ West: Residential	The surrounding area is depicted with commercial and residential structures.
1968	The southern parcels are depicted with one restaurant (previously two separate restaurant structures) on the eastern portion, auto parking on the center and northwest portions, and a commercial building with two stores and a restaurant on the southwest corner. The northeastern parcels are depicted as auto parking.	North: Commercial South: Restaurant and commercial East: Auto repair (1901 1/2 Sunset Boulevard) and Golden West Christian Christ Church West: Residential, Echo Park Methodist Church, and offices	The surrounding area is depicted with commercial and residential structures.

Year	Subject Property	Notable Adjoining Property Observations	Notable Observations of the Surrounding Area
1969	The southern parcels are not depicted. The northeastern parcels are depicted as auto parking.	North: Commercial South: Not depicted East: Golden West Christian Christ Church West: Residential	The surrounding area is depicted with commercial and residential structures.
1970	The southern parcels are depicted with one larger restaurant structure extended towards the west and auto parking on the remaining portions. The northeastern parcels are depicted as auto parking.	North: Commercial South: Restaurant and commercial East: Auto repair (1901 1/2 Sunset Boulevard) and Golden West Christian Christ Church West: Residential, Echo Park Methodist Church, and offices	The surrounding area is depicted with commercial and residential structures.

- Sanborn maps indicate that the adjoining property to the east (1901 Sunset Boulevard) was developed with a gasoline station in at least 1950 and an auto repair facility from at least 1950 to 1970. For further discussion on this property, refer to Section 5.2.

- Sanborn maps indicate that the adjacent property to the south (1901 Sunset Boulevard) was developed with a gasoline station from at least 1950 to 1960. For further discussion on this property, refer to Section 5.2.

- Sanborn maps indicate that the adjacent property to the south (1151 and 1153 Glendale Boulevard) was developed with a machine shop in at least 1950 to 1953 and 1960 to 1964. Machine shops typically use small amounts of oil-based lubricants, compressed air, water-based coolants, and hydraulic fluid. Based on the relative distance across Sunset Boulevard (100 feet), down-gradient location with regard to the subject property, and subsequent redevelopment of the property, this former machine shop is not expected to represent a significant environmental concern for the subject property.

4.5 Historical Summary

4.5.1 Subject Property

According to EFI Global, Inc.'s interpretation of the historical research data, the subject property was developed with a residential structure (1921 Sunset Boulevard) on the central portion of the southern parcel in 1905. By 1906, a structure utilized as the Echo Park Methodology Sunday School (1936 Reservoir Street) occupied by the northwest corner of the southern parcel and second residential structure was constructed on the subject property (1911 Sunset Boulevard). In 1911, a four-unit residential structure (2011, 2011 ½, 2013, and 2013 ½ Reservoir Street) was constructed on the west portion of the northeastern parcel and associated garages were

constructed in 1912. In 1922, a third residential structure (1928 Reservoir Street) was constructed on the northwest portion of the southern parcel. In 1923, two additional residential structures (1930 and 1938 Reservoir Street) were constructed on the southern parcel. In 1924, a commercial structure (1925, 1927, and 1929 Sunset Boulevard) was constructed on the southwest corner of the southern parcel. Tenants of this structure included Sam Lee Laundry (1939-1942), Jose Castillo Liquor Store (1951), Morries Liquors (1958), Echo Liquor Store (1962), and Taix Vin & Liqueur (1967) at 1925 Sunset Boulevard, Matlin Stationers (1951) at 1927 Sunset Boulevard, and Mike's Cafe (1951-1962) at 1929 Sunset Boulevard.

In 1929, the residential structure at 1911 Sunset Boulevard located on the easternmost portion of the southern parcel was demolished and that portion of the site was redeveloped with a restaurant structure (1911 Sunset Boulevard). Additions to the structure, including the addition of a second-story were made in 1938, 1948, 1962, and 1963. Tenants of this structure include Botwins Café & Sierra Room (1951), Mike's Cafe (1958-1962), Wilshire Bar Association (2010), and Taix French Restaurant (1971-present).

In 1946, the residential structure at 1921 Sunset Boulevard was demolished. In 1947, a restaurant structure (1915 Sunset Boulevard) was constructed to the west of the existing restaurant structure. Between 1953 and 1954, the residential structures on the northwest corner of the southern parcel (1928, 1930, 1936, and 1938 Reservoir Street) and associated garages were demolished. In 1965, the residential structure located on the northeastern parcel was demolished. The vacant northeastern parcel was graded to be utilized for parking by 1967. In 1968, the commercial structure located on the southwest corner of the southern parcel was demolished and the restaurant structures (1911 and 1915 Sunset Boulevard) were combined and extended towards the west. A basement level was included in the addition. All other areas of the subject property were utilized for parking. The configuration of the subject property remains the same through the present.

4.6 Historical Data Gaps

The earliest historical resource obtained during this investigation was a building permit from 1905 which indicated development of the subject property for residential uses. The lack of historical data sources for the subject property dating back to first developed uses represents a historical data source failure. However, it is assumed that prior to 1905, the subject property would have been developed for residential uses, if not undeveloped. Based on this notion, this limitation is not expected to significantly alter the findings of this investigation.

5.0 REGULATORY DATABASE REPORT

A radial database search was conducted in accordance with the specifications defined in ASTM E 1527-13 which sets the radial search distances for each regulatory database. The radial database search was conducted by EDR on October 19, 2018. A copy of the database report is presented in Appendix II of this report. The following table summarizes required databases reviewed, the approximate search distances, and indicates if the subject site, adjoining/immediately surrounding properties or surrounding sites are listed on the respective database.

Following the table are summaries of the information found in the relevant database listings and our opinion regarding the potential for the subject property to be impacted. Our opinion is based on the information found in the database listings, through other historical and regulatory resources, "Standard Guide for Vapor Encroachment Screening on Property Involved in Real Estate Transactions" (ASTM E2600-15), and assumed groundwater flow direction. As discussed in Section 2.3, groundwater is estimated to be approximately 5 to 10 feet below ground surface in the area of the site and is assumed to flow towards the south-southwest.

DATABASE	Search Distance (Miles)	Subject Site (Yes/No)	Adjacent Site (Yes/No)	Total Listings (#)
Federal National Priorities List (NPL)	1.0	No	No	0
Federal De-listed NPL	1.0	No	No	0
Federal CERCLIS	0.5	No	No	0
Federal CERCLIS NFRAP	0.5	No	No	0
Federal RCRA CORRACTS	1.0	No	No	0
Federal RCRA non-CORRACTS TSD	0.5	No	No	0
Federal RCRA Generators	0.25	No	No	12
Federal Institutional/Engineering Controls	0.5	No	No	0
Federal ERNS	Property	No	No	0
State/Tribal Equivalent NPL	1.0	No	No	0
State/Tribal Equivalent CERCLIS	1.0	No	No	9
State/Tribal Landfill	0.5	No	No	1
State/Tribal Underground Storage Tank (UST)	0.25	No	No	33
State/Tribal Leaking Underground Storage Tank (LUST/ SLIC)	0.5	No	No	21
State/Tribal Institutional/Engineering Controls	0.5	No	No	0
State/Tribal Voluntary Clean-up Sites	0.5	No	No	2
State/Tribal Brownfield Sites	0.5	No	No	1

5.1 Subject Property

Sam Lee (1925 Sunset Boulevard) - The subject property is listed on the EDR Exclusive Historic Dry Cleaners (EDR US Hist Cleaners) database. According to the listing and additional research, Sam Lee operated a laundry facility on the subject property from at least 1939 to 1942. Historical research indicates this portion of the site was utilized as a liquor store by 1946 and that this structure was demolished in 1968. This portion of the subject property was redeveloped for vehicle parking by 1970. Based on the lack of evidence of chlorinated solvent usage and subsequent redevelopment

of this portion of the site, the former laundry facility is not expected to represent a significant environmental concern for the subject property.

5.2 Adjoining and Immediately Surrounding Properties

C.R. Perkins/W.C. Barnett (1901 Sunset Boulevard) - The east adjoining property (hydrologically cross-gradient) is listed on the EDR Exclusive Historical Auto (EDR Hist Auto) database. According to the listing and historical resources (aerials and Sanborn maps), this property was occupied by a gasoline station from at least 1937 to 1950. This property was also occupied by an auto repair facility from at least 1950 to 1970. Although hazardous substances and petroleum products were likely associated with the former auto repair operations and gasoline station conducted on the subject property, there is no evidence of a documented release. Based on the cross-gradient with regard to the subject property, lack of evidence of a documented release, and subsequent redevelopment to a restaurant establishment, the former facilities are not expected to represent a significant environmental concern for the subject property.

Jack McKinstry (2005 Sunset Boulevard) - The southwest adjoining property (hydrologically down-gradient) is listed on the EDR Hist Auto database. According to the listing, Jack McKinstry operated an automobile repairing facility at the property in 1933. Based on the down-gradient location with regard to the subject property and lack of evidence of a documented release, this former facility is not expected to represent a significant environmental concern for the subject property.

W.R. Dolbier/R.A. Olivas/O.M. Cox (1920 Sunset Boulevard) - The adjacent property located approximately 100 feet south of the subject property (hydrologically down-gradient) across Sunset Boulevard is listed on the EDR Hist Auto Database. According to the listing and historical resources (aerials and Sanborn maps), the property was occupied by a gasoline station from at least 1933 to 1960. Based on the down-gradient with regard to the subject property, relative distance across Sunset Boulevard (in excess of 100 feet), lack of evidence of a documented release, and subsequent redevelopment of the property, the former gasoline station is not expected to represent a significant environmental concern for the subject property.

Arco Del Triunfo (2002 Sunset Boulevard) - The adjacent property located approximately 120 feet south-southwest of the subject property (hydrologically down-gradient) across Sunset Boulevard is listed on the EDR Hist Auto Database. According to the listing, the property was occupied by a gasoline station from at least 2013 and 2014. Historical resources (aerials and Sanborn maps) and additional research indicate that this property has been occupied by a residential structure since sometime prior to 1950 through the present. Therefore, this listing is considered to be erroneous.

No other adjoining/immediately surrounding properties (within 100-feet) were listed on any of the regulatory databases researched or the listings were not associated with the storage or disposal of hazardous wastes including aboveground or underground storage tanks, did not indicate a known chemical release, and did not indicate a property use where the use of hazardous chemicals would be expected.

5.3 Surrounding Area

In our opinion, none of the other sites listed on the regulatory database report pose a significant threat to the subject property as there is no indication of a release at the respective sites, a release has occurred but groundwater has not been impacted, a release has occurred but the case is closed, or the sites are located cross or down gradient of the subject property and in excess of 1/10 mile from

the subject property.

5.4 Orphan Sites

Orphan sites are unmappable sites which appear in a list form in the Radius Map Report rather than on the standard Radius Map. Two orphan sites were identified in the Radius Map Report prepared for this site. The sites were manually mapped to determine the location of the site relative to the subject property and groundwater gradient. The following conclusions were made:

In our opinion, none of the orphan sites listed pose a significant threat to the subject property as there is no indication of a release at the respective sites, a release has occurred but groundwater has not been impacted, a release has occurred but the case is closed, or the sites are located cross or down gradient of the subject property and in excess of 1/10 mile from the subject property.

6.0 AGENCY FILE REVIEWS

6.1 State Agencies

The Los Angeles Regional Water Quality Control Board (LARWQCB), Department of Toxic Substances Control (DTSC), and South Coast Air Quality Management District (SCAQMD) were contacted regarding permits and site investigation files for the subject property. Additionally, the State Water Resources Control Board (SWRCB) GeoTracker, DTSC Hazardous Waste Tracking System (HWTS) and EnviroStor, and SCAQMD Facility Information Detail (FIND) databases were reviewed for information pertaining to the subject property.

- According to responses to our requests from the LARWQCB and DTSC, there are no files for the subject property. Furthermore, a review of the SWRCB GeoTracker and DTSC HWTS and EnviroStor online databases found no records on file for the subject property.

- According to information available on the SCAQMD FIND online database, Les Freres Taix, Inc. at 1911 Sunset Boulevard applied for a permit to operate a charbroiler with natural gas on March 31, 1989. Permits to operate were issued in 1990 and 2000. The most recent permit issued in 2000 (permit number F26784) remains active. Based on the nature of use of the equipment for cooking purposes only, the equipment operated onsite is not expected to represent a significant environmental concern for the subject property.

The Division of Oil, Gas, and Geothermal Resources (DOGGR) Online Mapping System was reviewed for information pertaining to oil and gas exploration on or nearby the subject property.

- No oil wells were identified within 500 feet of the subject property.

6.2 City/County Agencies

The Los Angeles County Fire Department Health Hazardous Materials Division (LACFD HHMD), Los Angeles Fire Department Arson (LAFD RFI), and the City of Los Angeles Bureau of Sanitation (LABS) were contacted regarding hazardous materials, underground storage tank, and industrial waste discharge records for the subject property. In addition, the LAFD Certified Unified Program Agency (CUPA) online databases which include Active and Inactive Aboveground Storage Tanks (AST), Underground Storage Tanks (UST), and Hazardous Materials Inventory and UST Historical Files databases and the LACFD HHMD Active CUPA Program Records, Inactive CUPA Program Records, Site Mitigation Unit (SMU) Case Records, and California Accidental Release Program (CalARP) databases were reviewed for additional information pertaining to the subject property.

- According to a response to our requests from the LACFD HHMD and a review of the aforementioned online databases, there are no files for the subject property.

- According to a response to our request from the LABS, Taix Restaurant at 1911 West Sunset Boulevard was issued an industrial wastewater permit on January 1, 1969 for a new or proposed point of discharge into the public sewer. Based on the restaurant nature of this facility, the wastewater produced by this facility is not expected to represent a significant environmental concern for the subject property.

The City of Los Angeles NavigateLA Online Mapping System was reviewed to obtain substructure maps for the subject property.

- According to a review of the substructure maps for the subject property, no USTs or other substructure features were identified in the area of the subject property.

6.3 Agency File Review Limitations

At the time this report was issued, no response has been received from LAFD RFI. Additionally, no response has been received from the SCAQMD regarding the subject property addresses 1911-1929 (odd) Sunset Boulevard. Should relevant information be obtained from these agency subsequent to issuing this report, EFI Global will prepare and issue an addendum to the Client.

7.0 NON-SCOPE ENVIRONMENTAL RISKS

ASTM Standard E1527-13 identifies additional conditions which, should they exist at the subject property, may create a human health risk to the occupants of the site. These risks may also create additional costs to the property owner in the form of identification, operations & maintenance, and cleanup or remediation.

7.1 Asbestos Containing Building Materials

Asbestos is a group of naturally occurring minerals used in many products, including building materials vehicle brakes, insulation and other products that require resistance to heat and corrosion. Asbestos includes: chrysotile, amosite, crocidolite, tremolite asbestos, anthophyllite asbestos, actinolite asbestos, and any of these materials that have been chemically treated and/or altered.

The inhalation of asbestos fibers by workers can cause cancer and other serious diseases of the lungs and other organs that may not appear until years after the exposure has occurred. For instance, asbestosis can cause a buildup of scar-like tissue in the lungs and result in loss of lung function. Asbestos fibers associated with these health risks are too small to be seen with the naked eye, and smokers are at higher risk of developing some asbestos-related diseases.

Asbestos-containing materials (ACM) do not always pose a hazard to occupants and workers in buildings that contain these materials. Intact, undisturbed ACMs generally do not pose a health risk. ACMs may become hazardous and pose an inhalation risk when they are damaged, disturbed in some manner, or deteriorate over time and asbestos fibers are released into building air.

ACM can be found in a multitude of building products which include decorative and acoustical plaster texture, fire-proofing (Monokote), joint compound, attic and wall insulation, resilient floor covering, mastic, recessed lighting fixtures, wiring, elevator brakes, fire doors, pipe insulation, pipe gaskets, duct insulation, duct tape, siding and roofing materials (tar/shingles), textured paint, stucco, concrete, asphalt underlayment (Petromat) and plaster.

Local jurisdictions have specific laws and regulations regarding asbestos and actions including building renovations and building demolition.

- Based on the age of the onsite structure, there is a potential for asbestos-containing building materials at the subject property; however, no testing was completed as part of this report. Suspect asbestos-containing materials (ACMs) were observed in the form of stucco, drywall partitions, carpeting, and ceramic tiles and associated mastics. All building materials appeared in good condition at the time of site reconnaissance. Individual suspect materials would need to be tested as part of an asbestos survey prior to any renovation or demolition in order to confirm the presence or non-presence of asbestos.

7.2 Lead-Based Paint

Although the use of lead-based paint in residential structures has been prohibited since 1978, it may still be used in commercial and industrial buildings. It is approximated that 80 percent of buildings built prior to 1978 contain lead paint. Even at low levels, lead poisoning can cause IQ deficiencies, reading and learning disabilities, impaired hearing, reduced attention spans, hyperactivity and other behavior problems with children under 6 years old being most at risk.

Lead is a highly toxic metal that was used for many years in products found in and around our homes and commercial buildings. Lead can be found in dust from friction surfaces of windows and doors

that are painted with lead-based paint and from building components coated with lead-based paint that has begun peeling, flaking and chalking. There is also the potential for soil to have elevated lead levels due to leaching from lead based paint on nearby structures and deposition of airborne lead when leaded fuel was in use prior to the 1976 ban and phase out.

Since the 1980's, lead has been phased out in gasoline, reduced in drinking water, reduced in industrial air pollution, and banned or has been limited in use in consumer products.

Between the local, State and Federal agencies, including the Environmental Protection Agency (EPA), Department of Housing and Urban Development (HUD), Occupational Safety & Health Administration (OSHA) and the California Department of Public Health (CDPH), each state has various action limits that have been enacted with the intent to prevent human exposure and contamination of the surrounding environment.

- Based on the age of the onsite structure, there is a potential for lead-based paint at the site. All painted surfaces appeared in good condition at the time of site reconnaissance.

7.3 Radon

Radon is a radioactive gas that has been found in structures all over the United States. Radon is produced from the natural breakdown of uranium in soil, rock, and water. Radon typically moves up through the ground and into structures through cracks and other holes in the foundation. Movement of radon through the earth is strongly influenced by moisture content and permeability of soil, porosity, and degree of fracturing in rocks, as well as surface meteorological conditions. High levels of radon have been discovered in every state.

Radon cannot be seen, smelled, or tasted. Breathing air-containing radon may increase the risk of getting lung cancer. The Surgeon General of the United States has warned that radon is the second leading cause of lung cancer in the United States today after smoking.

Testing for the presence of radon is fairly inexpensive, simple and is the only way to be certain of the on-site concentrations. Various types of sampling methods exist to determine the concentration. On-site radon sampling was not performed during the completion of this assessment.

- Based on our research at the United States Environmental Protection Agency (USEPA), the average radon concentrations for Los Angeles County are between 2.0 picocuries per liter (pCi/L) and 4.0 pCi/L, below the 4.0 pCi/L action level set by the USEPA. However, according to the California Geological Survey *Radon Potential Radon Zone Map for Southern California*, dated January 2005, shows no concentrations of radon in the vicinity of the subject property. Site specific radon levels vary greatly within the EPA radon zones and on-site radon measurements would need to be collected in order to determine the radon levels at the subject property.

7.4 Wetlands

According to the Clean Water Act, a wetland is “those areas that are inundated or saturated by surface or groundwater at a frequency and duration sufficient to support, and that under normal circumstances do support, a prevalence of vegetation typically adapted for life in saturated soil conditions.” Wetland areas have been identified as ecologically diverse and sensitive areas and are generally subject to more stringent development, re-development, and building regulations.

- The U.S. Fish and Wildlife Service (USFWS) National Wetlands Inventory was reviewed to determine if the subject property is situated within an identified wetland. According to the USFWS, the subject property is not located within a wetland area.

7.5 Mold

Mold and mildew are simple, microscopic organisms in the Fungi kingdom that can grow virtually anywhere if they have adequate moisture, nutrients, air and appropriate temperatures. Depending on the particular mold or fungus, growing colonies can be almost any color. Most household molds and fungi (mildews) are white, black, grey, or brown colored. Spores of dozens of kinds of mold and fungus (mildew) are present at all times in indoor and outdoor air. These spores can settle, germinate and grow wherever good growth conditions are found. They can grow on soil, plants, dead plant materials, foods, fabrics, paper, wood and many other materials found within buildings. Many molds are not harmful and actually have a beneficial role in the environment and in living systems. In soil, molds play a crucial part in decomposition of organic matter and in making nutrients available to plants.

When mold and fungi (mildews) growth occurs in buildings, it can be very destructive to the materials on which they grow and cause high levels of airborne mold spores and volatile organic compounds associated with the characteristic musty / moldy odor. They cause staining, decomposition (rotting of materials) and objectionable, musty odors. Where colonies are extensive they can also produce enough spores, and by-products to be harmful to health. Many of the by-products of mold and fungus (mildew) are irritating to skin, eyes and respiratory tracts. Some molds produce true allergic sensitization and allergic reactions in susceptible people. Some molds produce toxic by-products that could be harmful to skin, and poisonous if ingested or inhaled in quantity. Persons with compromised immune systems may even experience systemic fungal infections of the respiratory tract.

EFI Global, Inc. observed a limited amount of interior areas of the subject building in order to identify the significant, visible presence of mold. This activity was not intended to discover all areas which may be affected by mold growth at the subject property. Potential areas of mold not observed as part of this limited assessment, include but are not limited to, pipe chases, HVAC systems and within enclosed wall and ceiling cavities that may be present in the subject property. A complete mold assessment, which may include various types of sampling, would be required to determine if mold levels within the subject building are at levels acceptable by industry standards.

- EFI Global, Inc. did not observe visible or olfactory indications of the presence of mold, nor did EFI Global, Inc. observe obvious indications of significant water damage. No sampling was conducted as part of this assessment.

7.6 Methane Gas

In response to growing concern regarding methane intrusion into buildings and to the potential for methane build-up underneath buildings, certain municipalities have established methane requirements for structures based on the proximity to oil wells and landfills. If a subject property is located in the proximity of active or abandoned oil wells or landfills, methane mitigation devices installed prior to construction activities at a subject property may be necessary.

- The City of Los Angeles Department of Building and Safety methane zone data was reviewed to determine if the subject property is located in a methane or methane buffer zone. According to the information reviewed, the subject property not located within a methane or

methane buffer zone.

8.0 FINDINGS

EFI Global, Inc. has performed a Phase I Environmental Site Assessment (Phase I) for Mr. Mike and Ms. Karri Taix (Client) for a commercial property located at 1911 Sunset Boulevard and 1980 and 2007 West Reservoir Street, in Los Angeles County and the City of Los Angeles, California , Assessor's Parcel Numbers: 5404-001-007, 5404-001-034, 5419-003-031, and 5419-003-032. The research conducted for this study and the report prepared are in conformance with the United States Environmental Protection Agency (USEPA) All Appropriate Inquiry (AAI) standard and the American Society for Testing and Materials (ASTM) E 1527-13 scope of work.

8.1 CONCLUSIONS

EFI Global, Inc. has performed a Phase I Environmental Site Assessment in conformance with the scope and limitations of ASTM Practice 1527-13, at 1911 Sunset Boulevard and 1980 and 2007 West Reservoir Street, Los Angeles, California , the subject property. Any exceptions to or deletions from this practice are described in the individual sections of this report. This assessment has revealed no evidence of recognized environmental conditions or *de minimis* conditions in connection with the subject property.

Recognized Environmental Condition (REC)

In our opinion, no RECs were identified during the course of this assessment.

Historical Recognized Environmental Condition (HREC)

In our opinion, no HRECs were identified during the course of this assessment.

Controlled Recognized Environmental Condition (CREC)

In our opinion, no CRECs were identified during the course of this assessment.

De Minimis Condition

In our opinion, no *de minimis* conditions were identified during the course of this assessment.

8.2 RECOMMENDATIONS

Based on the foregoing, no additional investigation is recommended at this time.

9.0 SIGNATURES

I have the specific qualifications based on education, training, and experience to assess a property of the nature, history, and setting of the subject property. I have developed and performed the all appropriate inquiries in conformance with the standards and practices set forth in 40 CFR Part 312.

Prepared By: Date: November 7, 2018

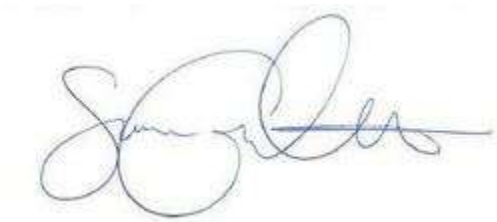

Susana Corletto
Project Manager

I declare that, to the best of my professional knowledge and belief, I meet the definition of Environmental Professional as defined in § 312.10 of 40 CFR 312. I have the specific qualifications based on education, training, and experience to assess a property of the nature, history, and setting of the subject property. I have developed and performed the all appropriate inquiries in conformance with the standards and practices set forth in 40 CFR Part 312.

Reviewed By: Date: November 7, 2018

Christopher Rude
Senior Project Manager

10.0 REFERENCES

ASTM, 2013. Subcommittee E50.2 Commercial Real Estate Transactions, "Standard Practice for Environmental Site Assessments: Phase I Environmental Site Assessment Process", Designation E1527-13, West Conshohocken, PA 35pp.

ASTM, 2015. Subcommittee E50.2 on Real Estate Assessment and Management, "Standard Guide for Vapor Encroachment Screening on Property Involved in Real Estate Transactions", Designation E2600-15, West Conshohocken, PA 34pp.

Environmental Data Resources, Inc., 2018. The EDR – Radius Map with GeoCheck®, Inquiry No. 5458704.2s, Shelton CT, 307 pp.

Environmental Data Resources, Inc., 2018. The EDR – City Directory Abstract, Inquiry No. 5458704.5, Shelton CT, 66 pp.

Environmental Data Resources, Inc., 2018. Certified Sanborn® Map Report, Inquiry No. 5458704.3, Shelton CT 20 pp.

Environmental Data Resources, Inc., 2018. The EDR Aerial Photo Decade Package, Inquiry No. 4017037.9, Shelton CT, 18 pp.

California Department of Conservation, Division of Mines and Geology - http://gmw.consrv.ca.gov

California Department of Conservation, California Geologic Survey - http://www.consrv.ca.gov/CGS

California Department of Water Resources, Individual Basin Descriptions -http://www.groundwater.water.ca.gov/bulletin118

DTSC Hazardous Waste Tracking System (HWTS) Reports - http://hwts.dtsc.ca.gov/report_list.cfm

EnviroStor- http://www.envirostor.dtsc.ca.gov/public/

SCAQMD Facility INformation Detail (FIND) - http://www3.aqmd.gov/webappl/fim/prog/search.aspx

GeoTracker - http://geotracker.waterboards.ca.gov/

Google Earth - http://earth.google.com/

Los Angeles County Office of the Assessor - http://maps.assessor.lacounty.gov/

Navigate LA - http://navigatela.lacity.org/

ZIMAS- http://zimas.lacity.org/

ResCarta - https://rescarta.lapl.org/ResCarta-Web/jsp/RcWebBrowseCollections.jsp

APPENDIX I

ILLUSTRATIONS

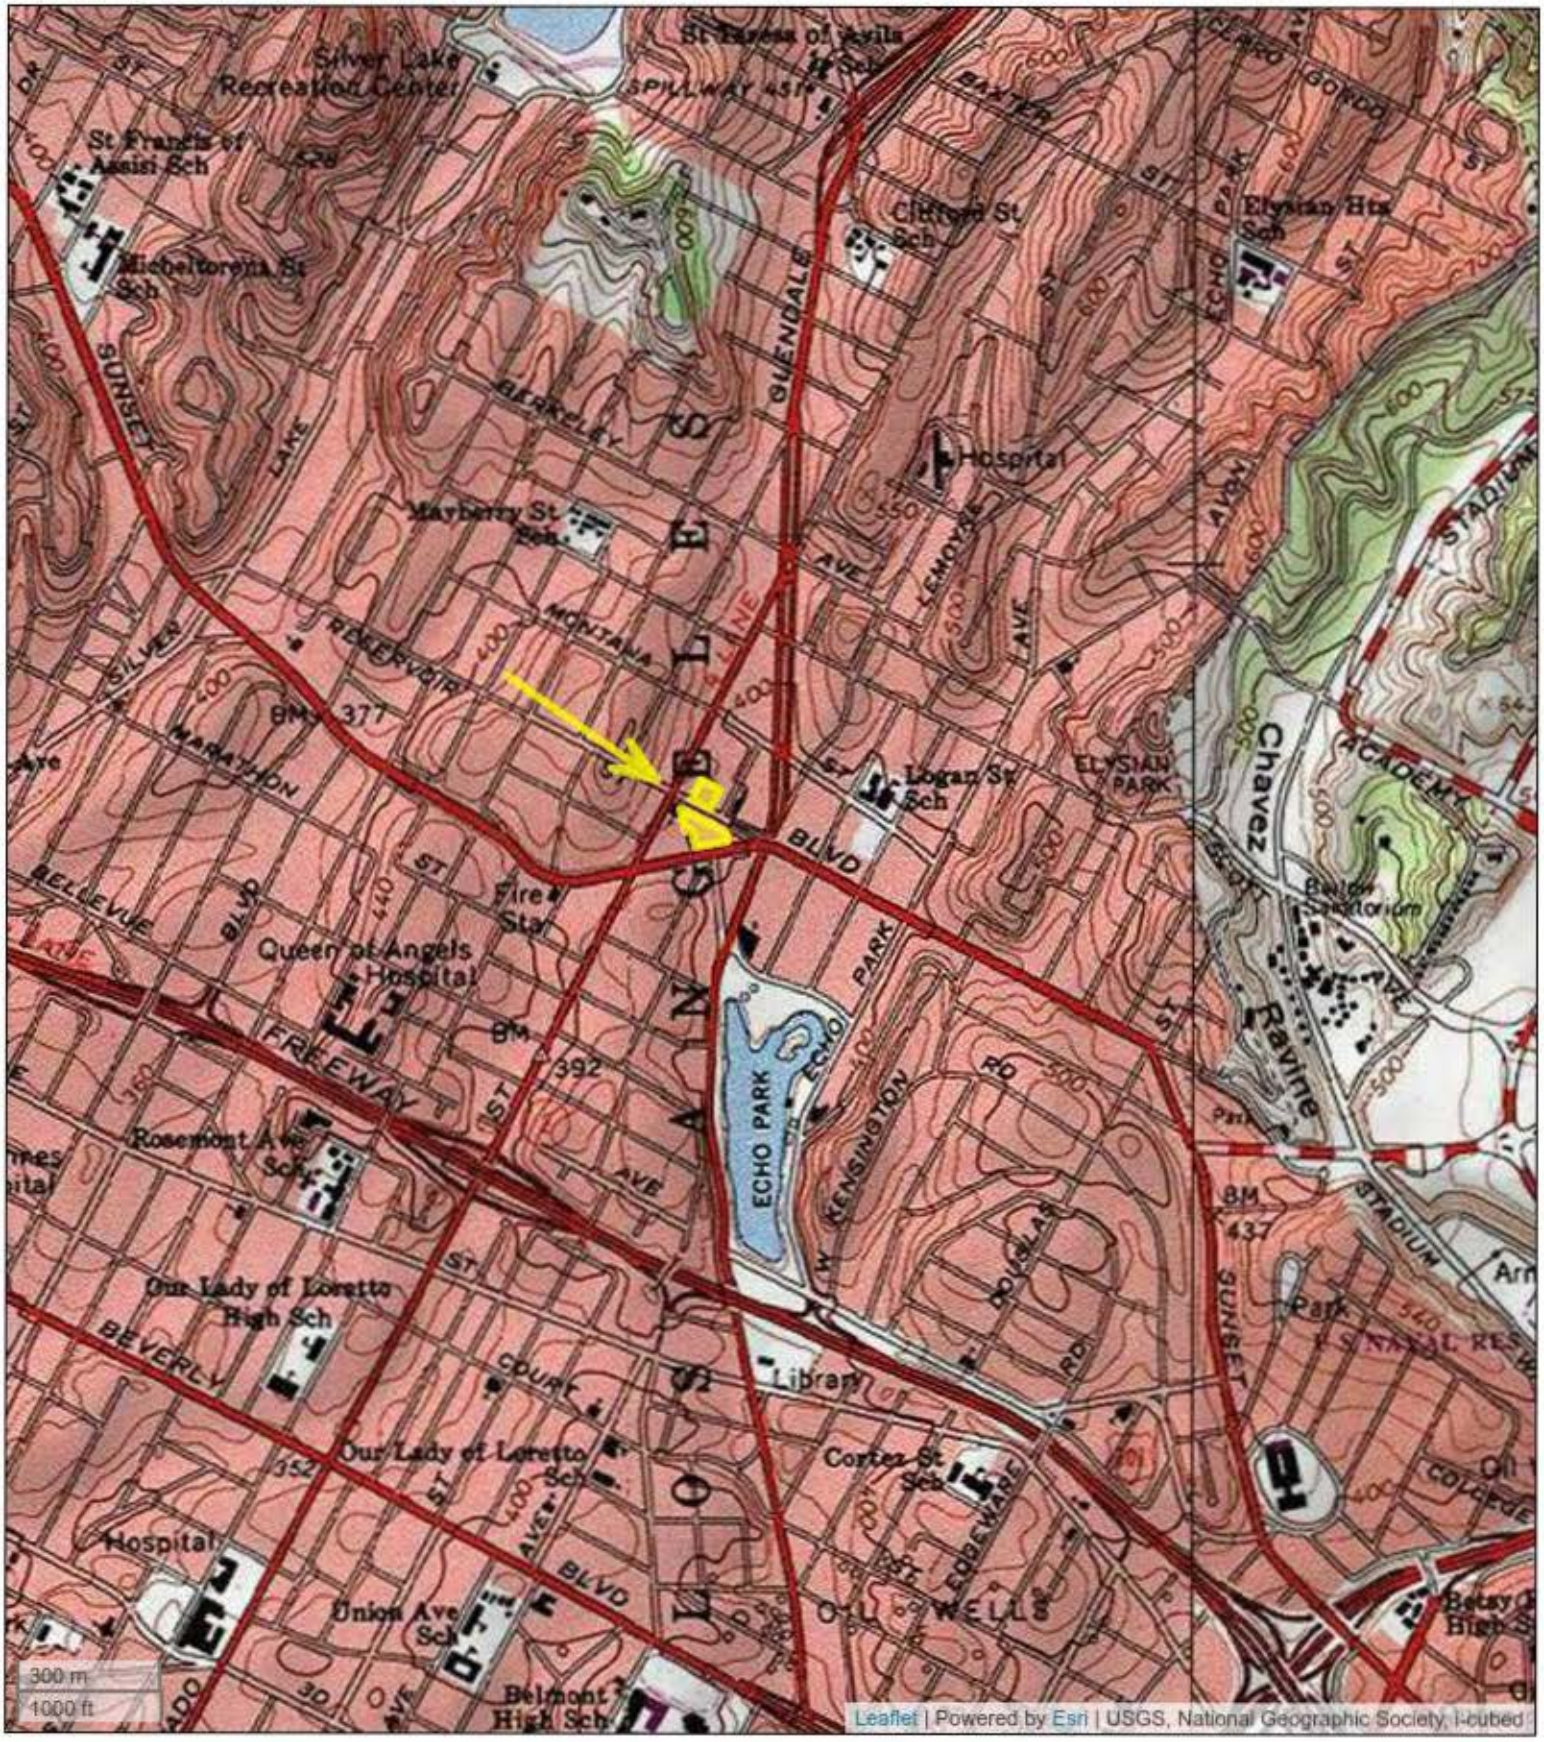

Figure 1: TOPOGRAPHIC MAP

1911 Sunset Boulevard and 1980 and 2007 West Reservoir Street, Los Angeles, California 90026

Mike and Karri Taix

EFI Project Number: 9836004144

efi global

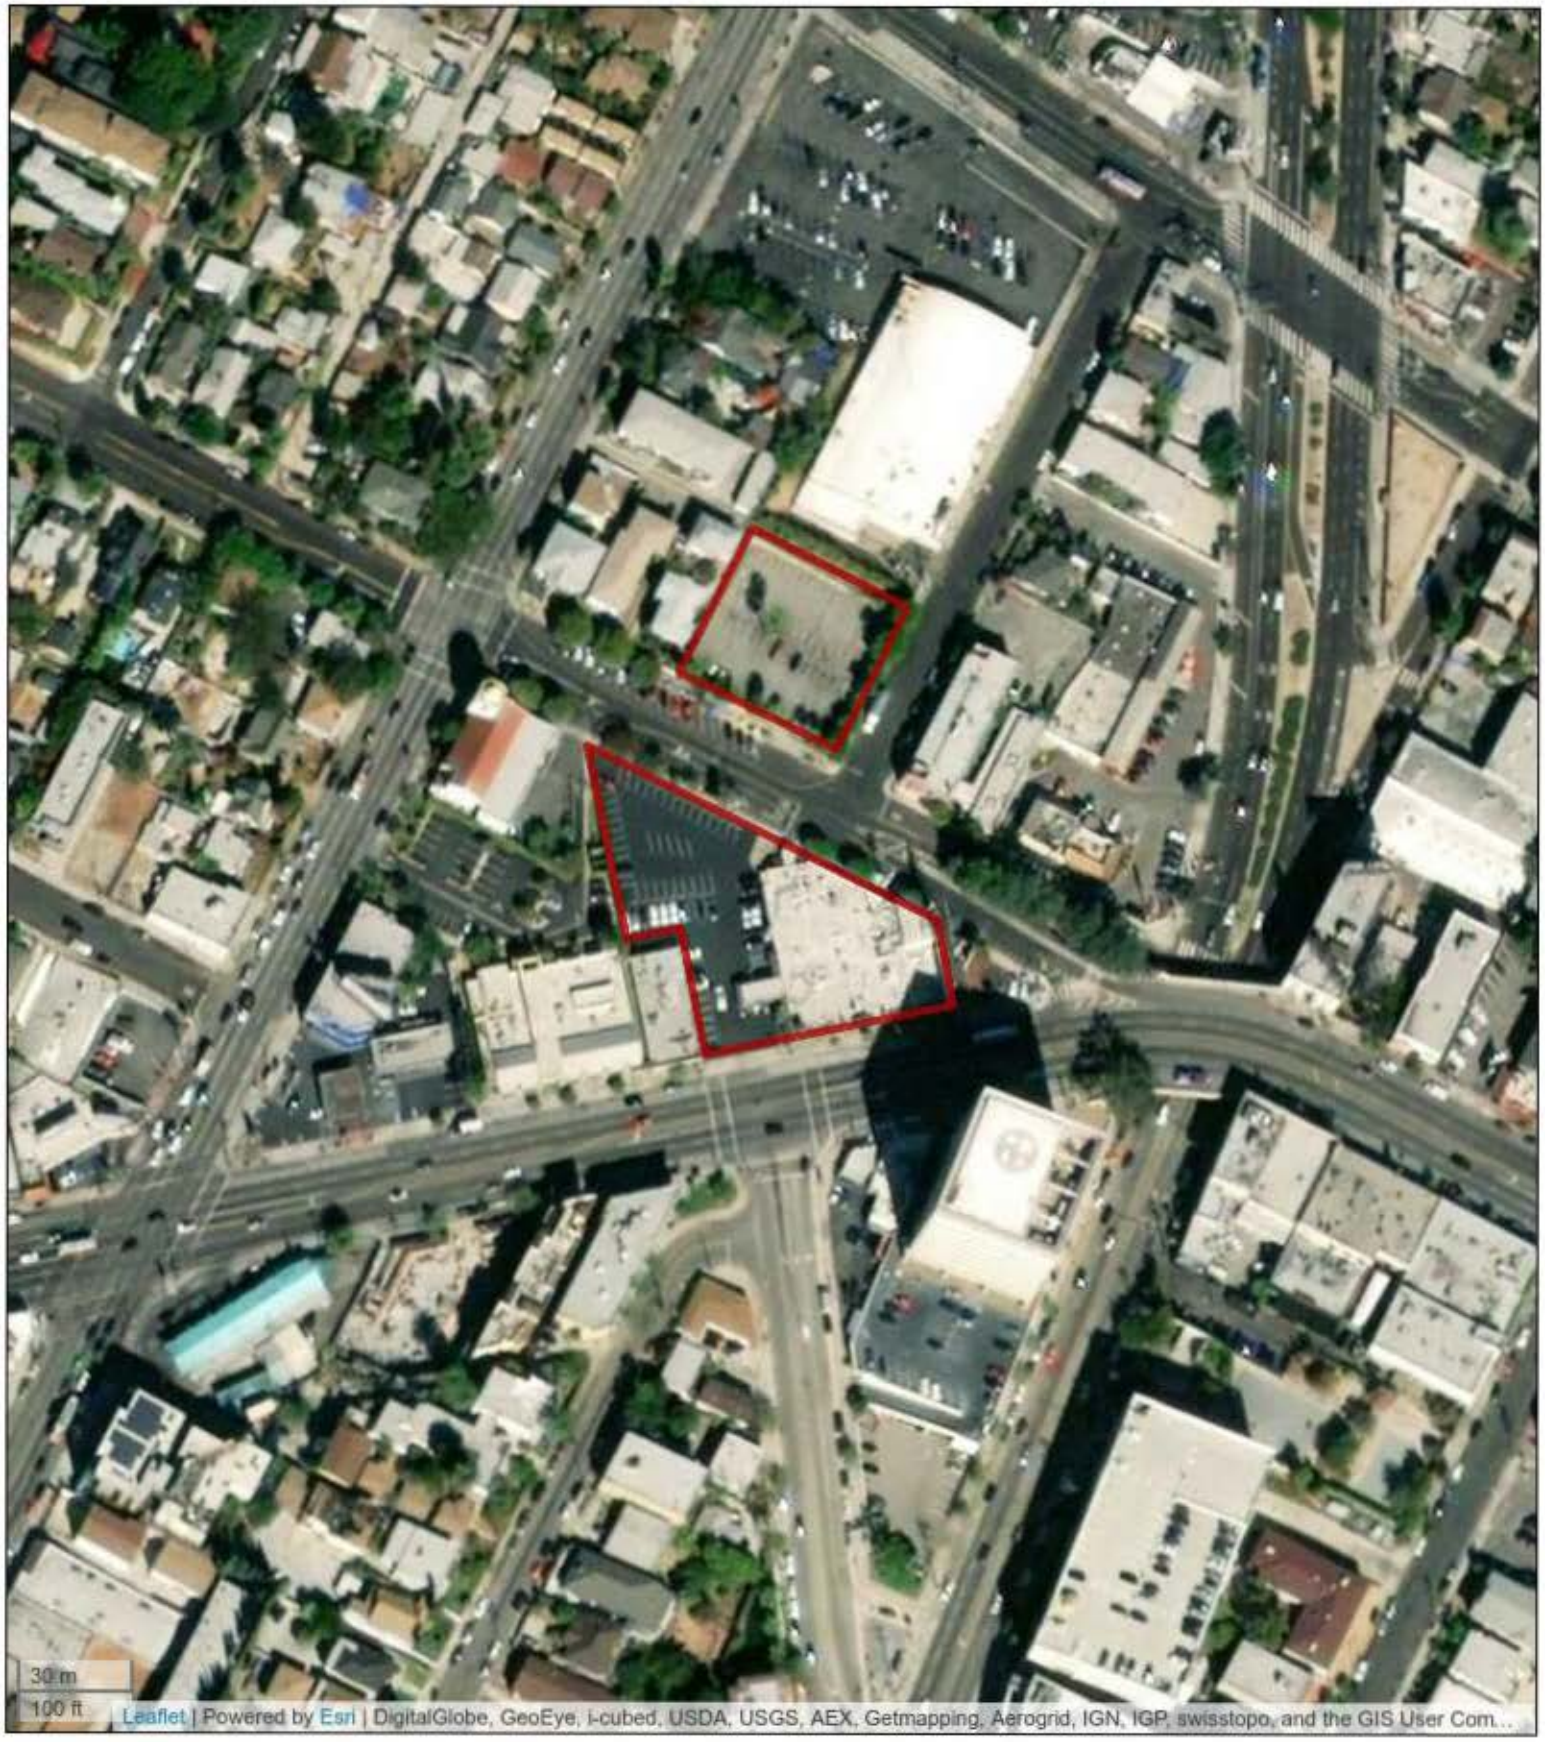

Figure 2: SITE LOCATION MAP

1911 Sunset Boulevard and 1980 and 2007 West Reservoir Street, Los Angeles, California 90026

Mike and Karri Taix

EFI Project Number: 9836004144

efi global

LEGEND

PROPERTY LINE

APPROX. SCALE: 1"=60'

0 30' 60'

AERIAL BASEMAP SOURCE: ESRI

SITE PLAN

1929 SUNSET BLVD. &
1980 & 2007 W. RESERVOIR ST.
LOS ANGELES, CA 90026

efi global

PN:9836004144	FIGURE 3
DT: 10/29/2018	
DB:JE CB:SC	

\\aefs02\current\AE 2018\Projects 2018\98360 Projects 2018\9836004144_1929 Sunset Blvd and 1980 and 2007 W Reservoir St, LA, CA 90026_PH\9836004144_CAD\9836004144_SitePlan

Figure 4: 1906 SANBORN MAP

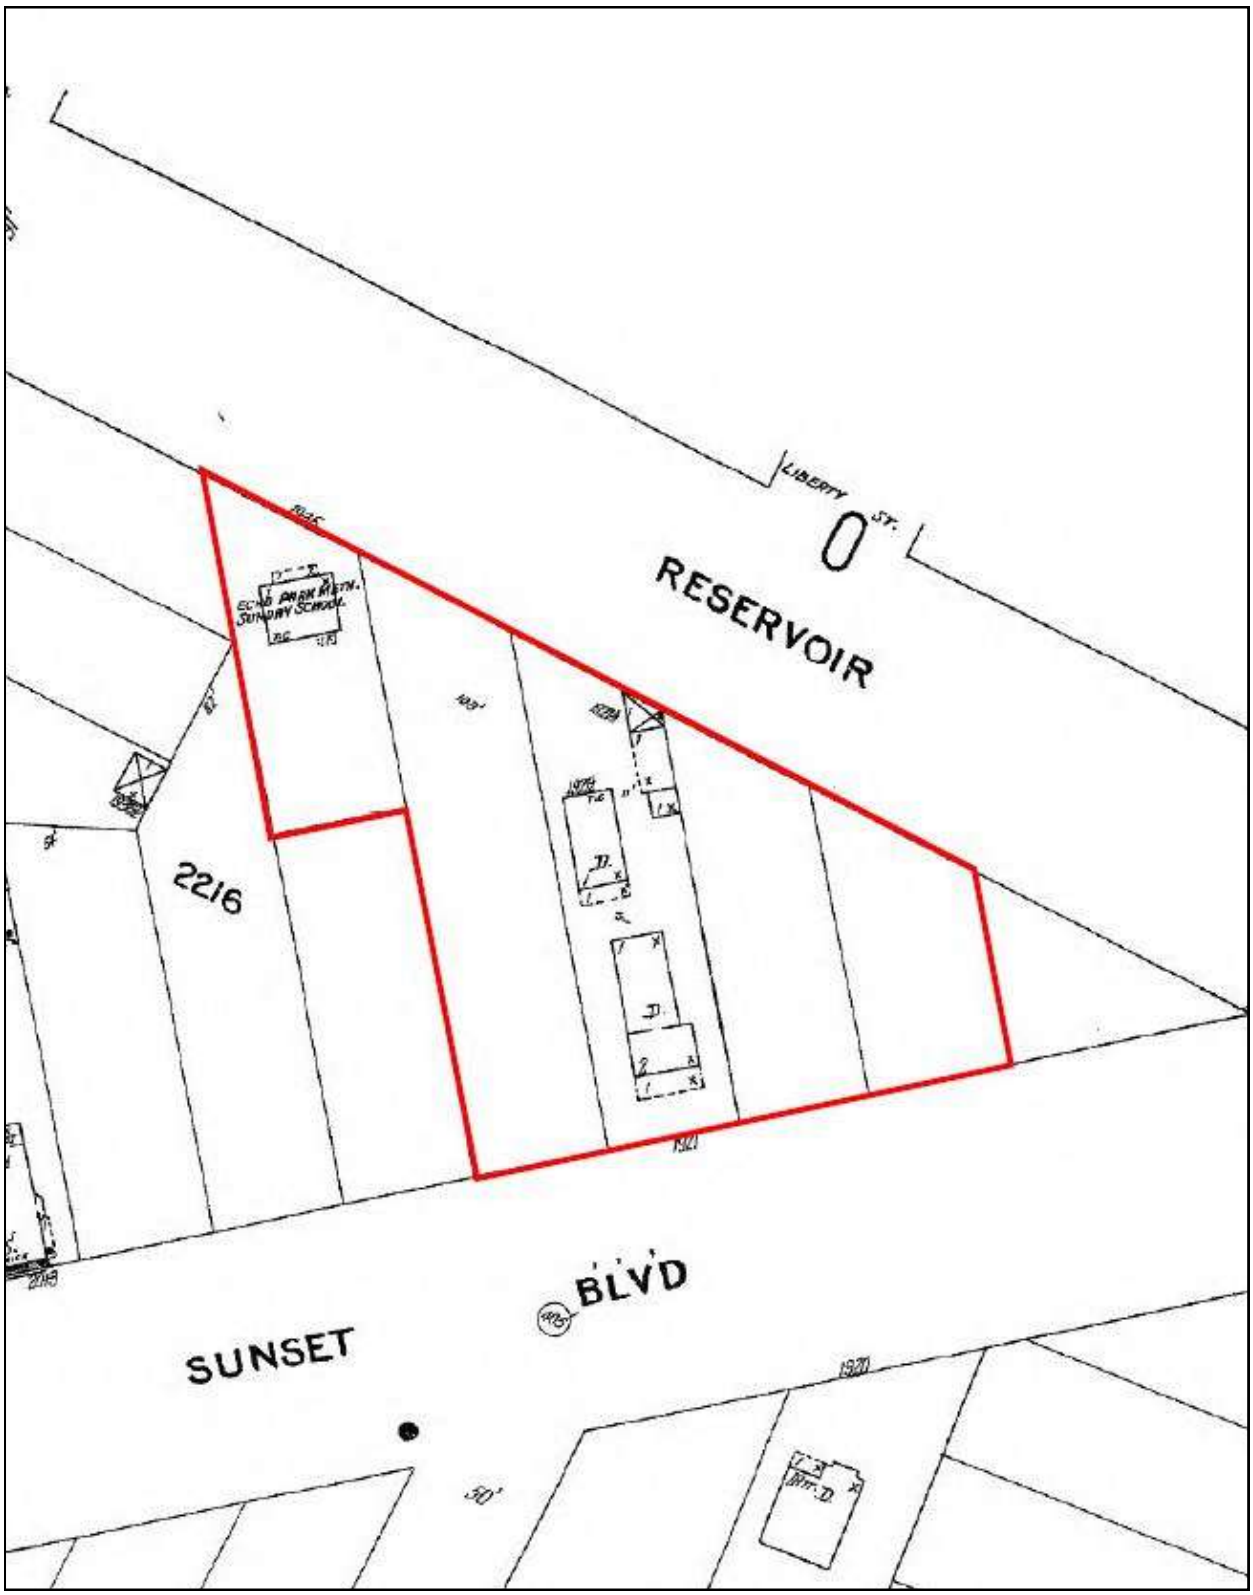

SOURCE: EDR

Figure 4: 1919 SANBORN MAP

SOURCE: EDR

Figure 4: 1950 SANBORN MAP

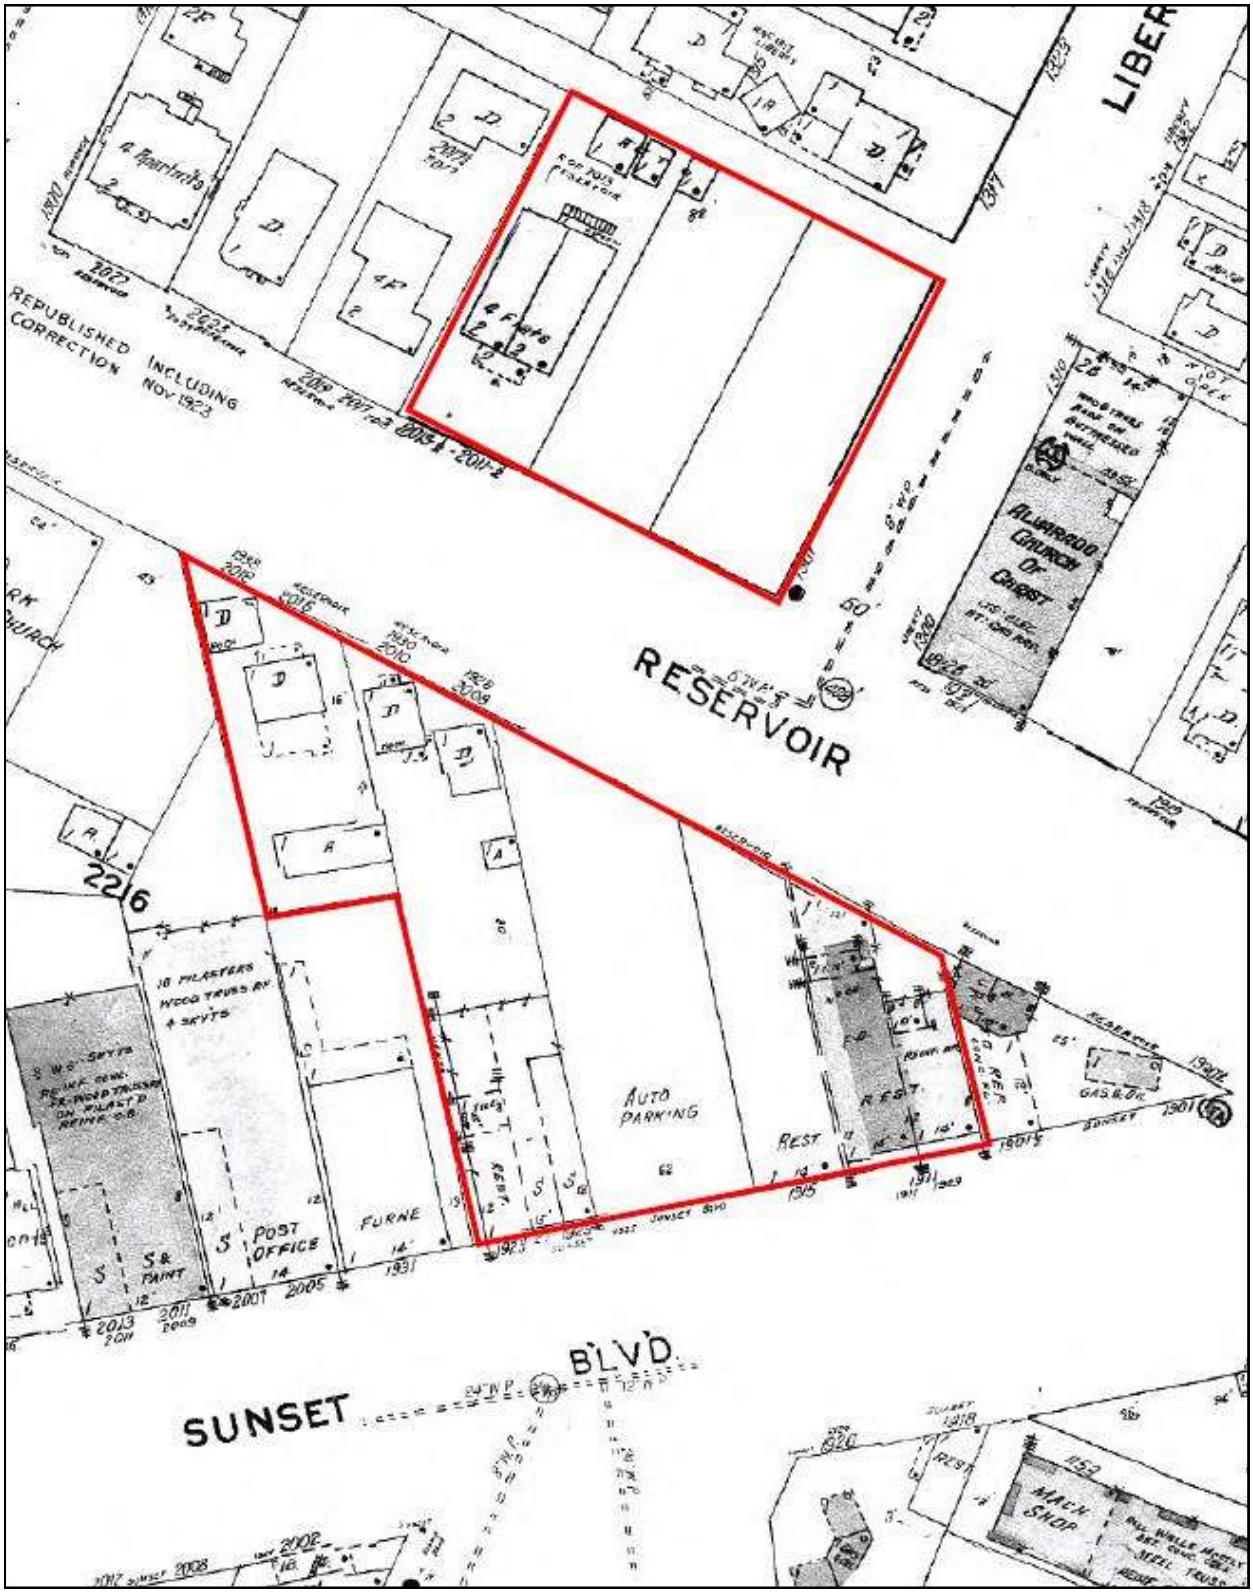

SOURCE: EDR

Figure 4: 1953 SANBORN MAP

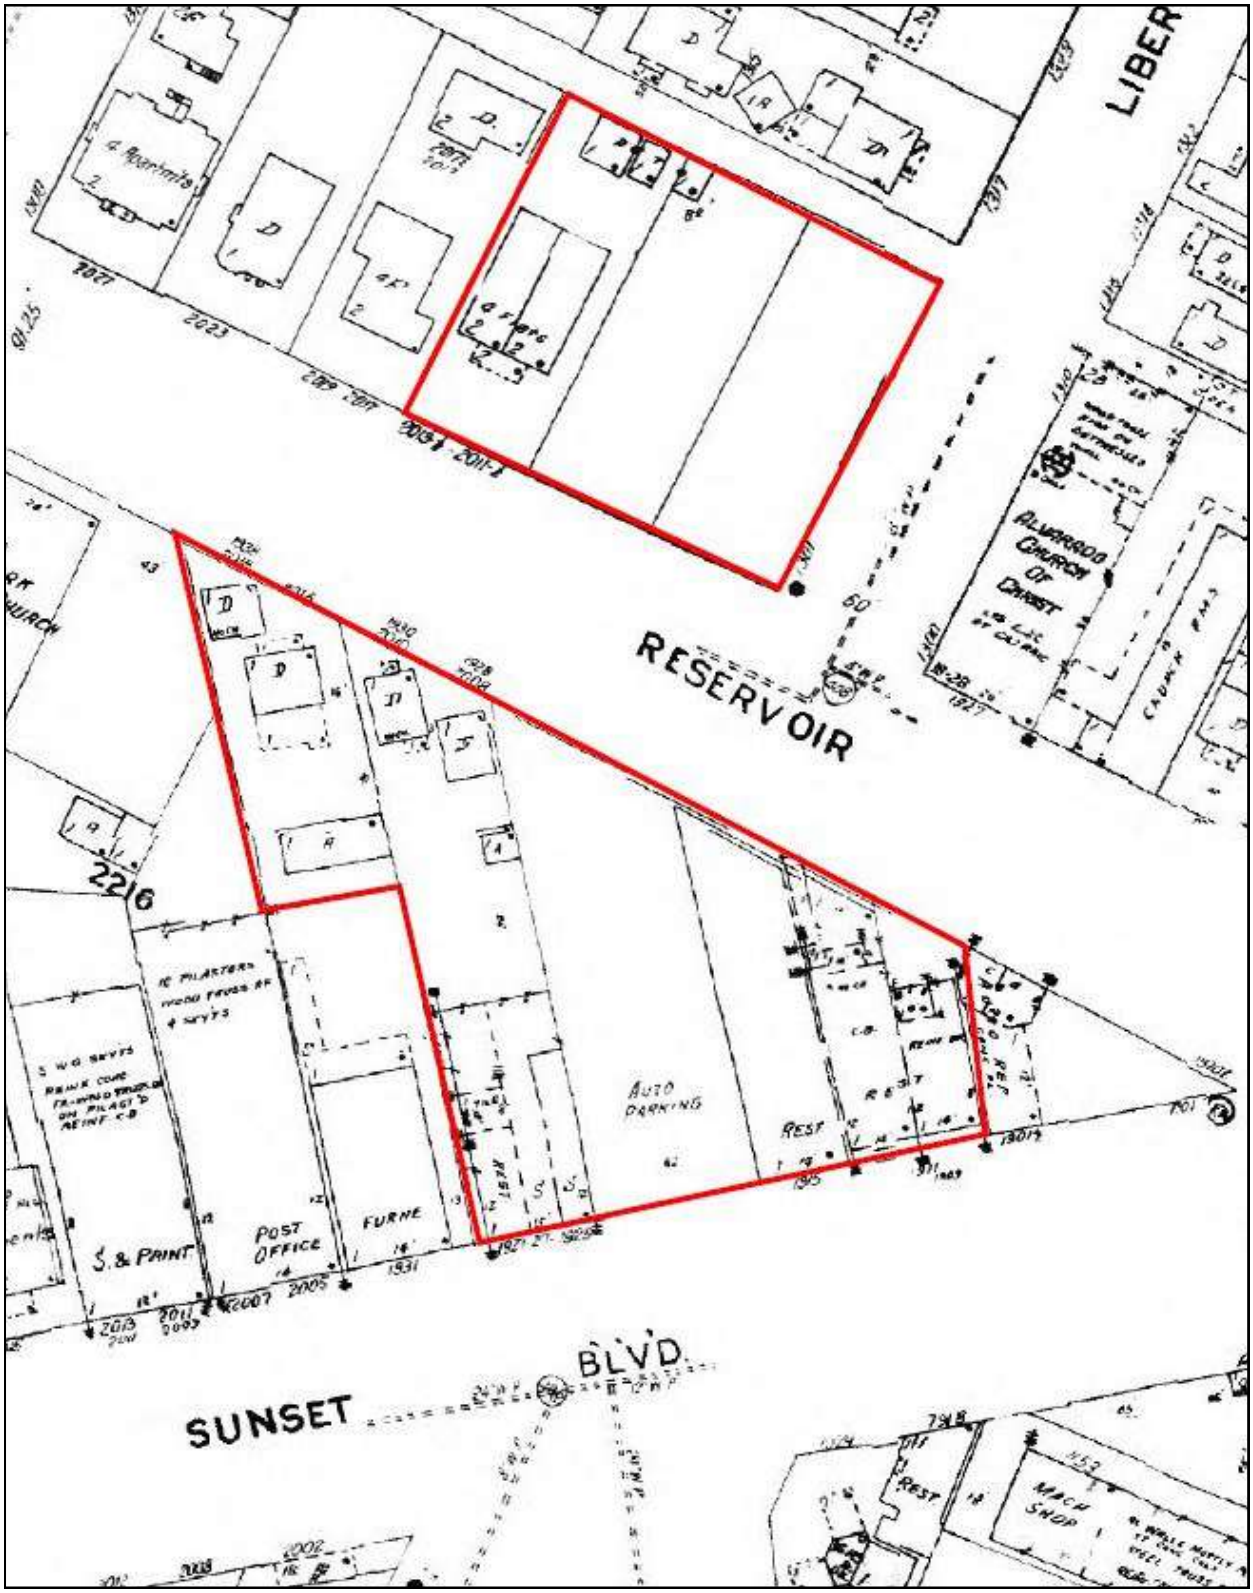

SOURCE: EDR

Figure 4: 1954 SANBORN MAP

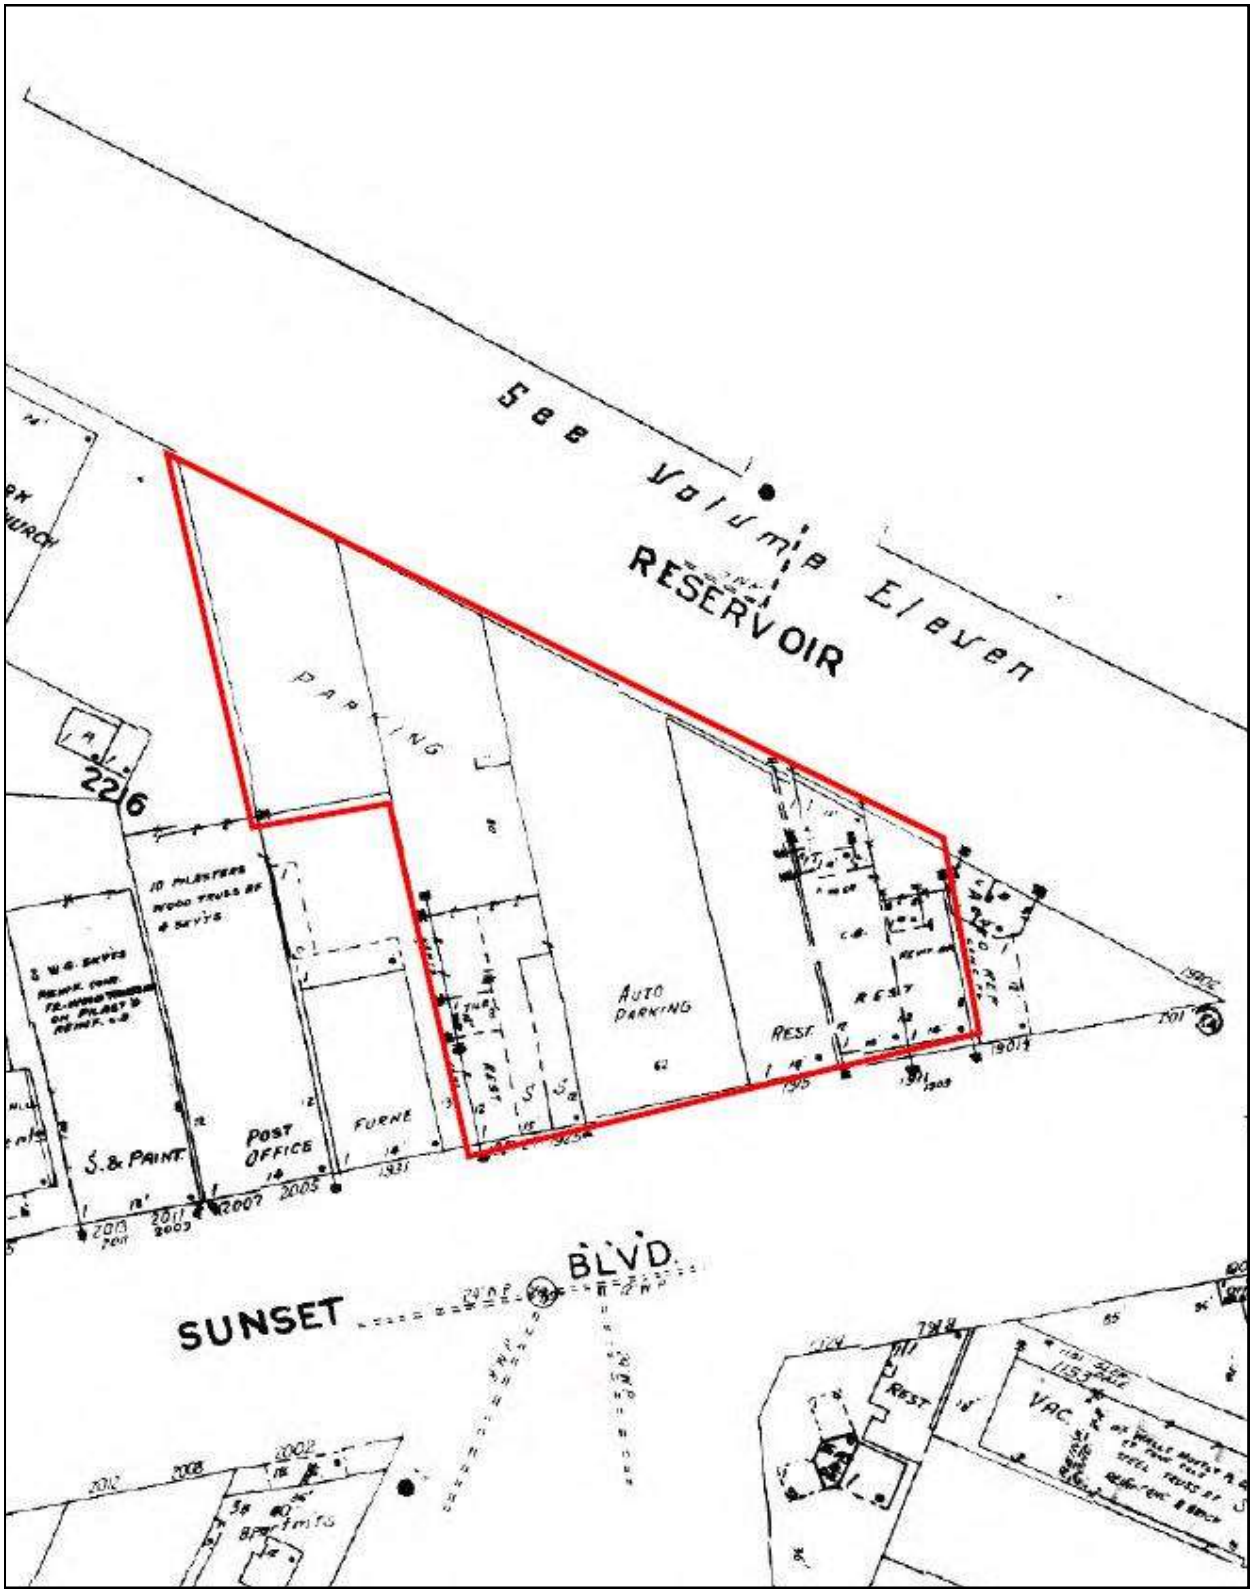

SOURCE: EDR

Figure 4: 1957 SANBORN MAP

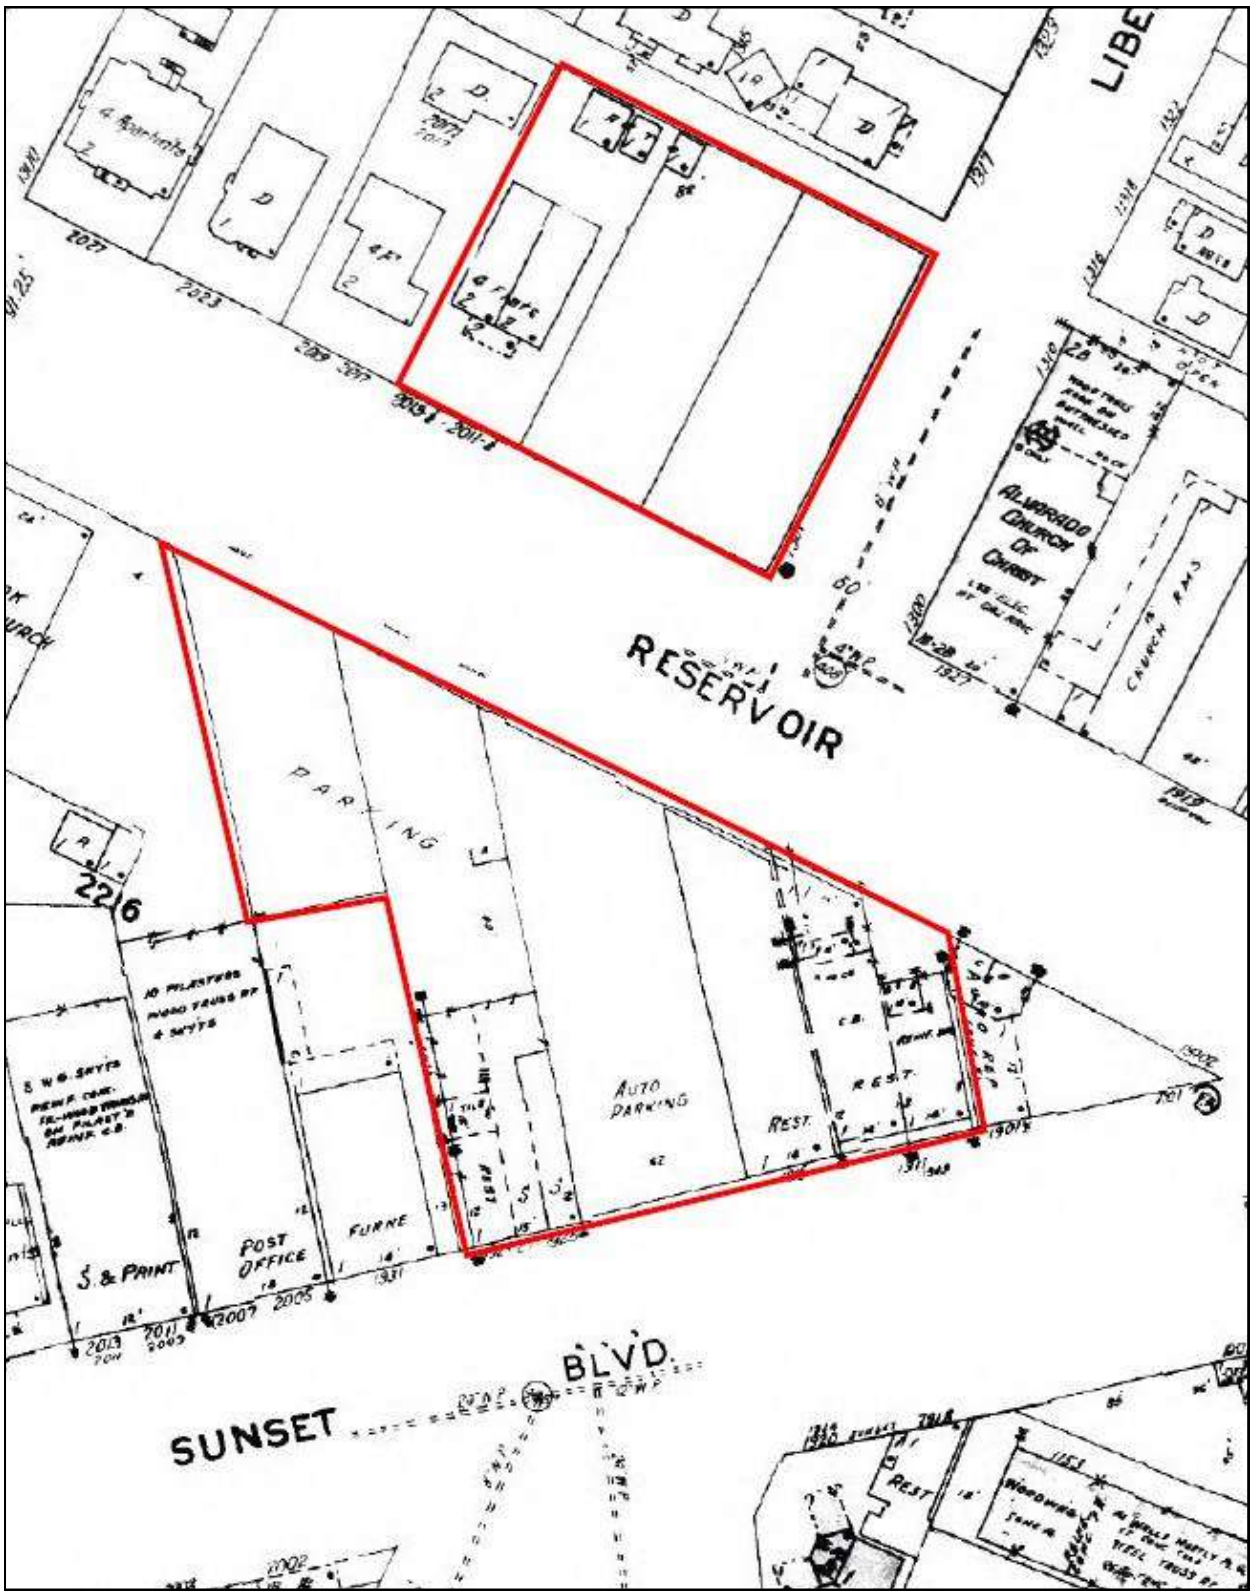

SOURCE: EDR

Figure 4: 1960 SANBORN MAP

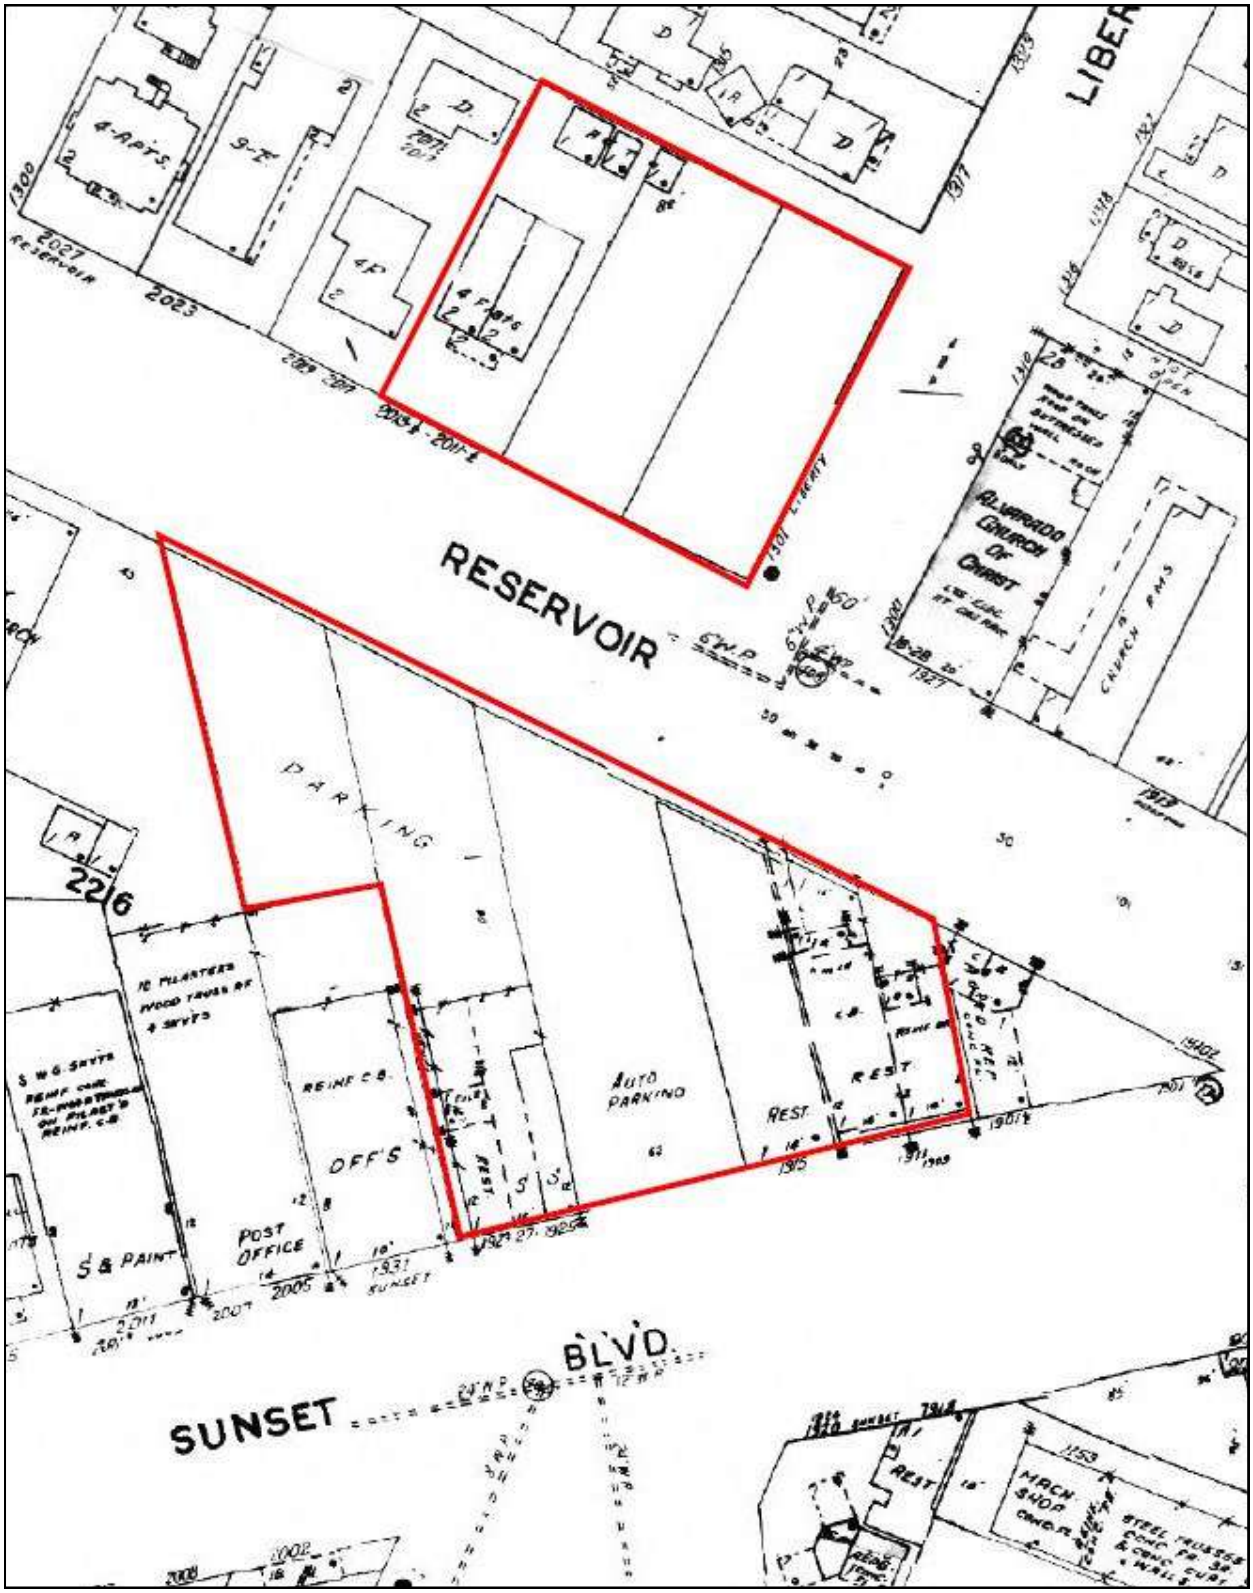

SOURCE: EDR

Figure 4: 1961 SANBORN MAP

SOURCE: EDR

Figure 4: 1964 SANBORN MAP

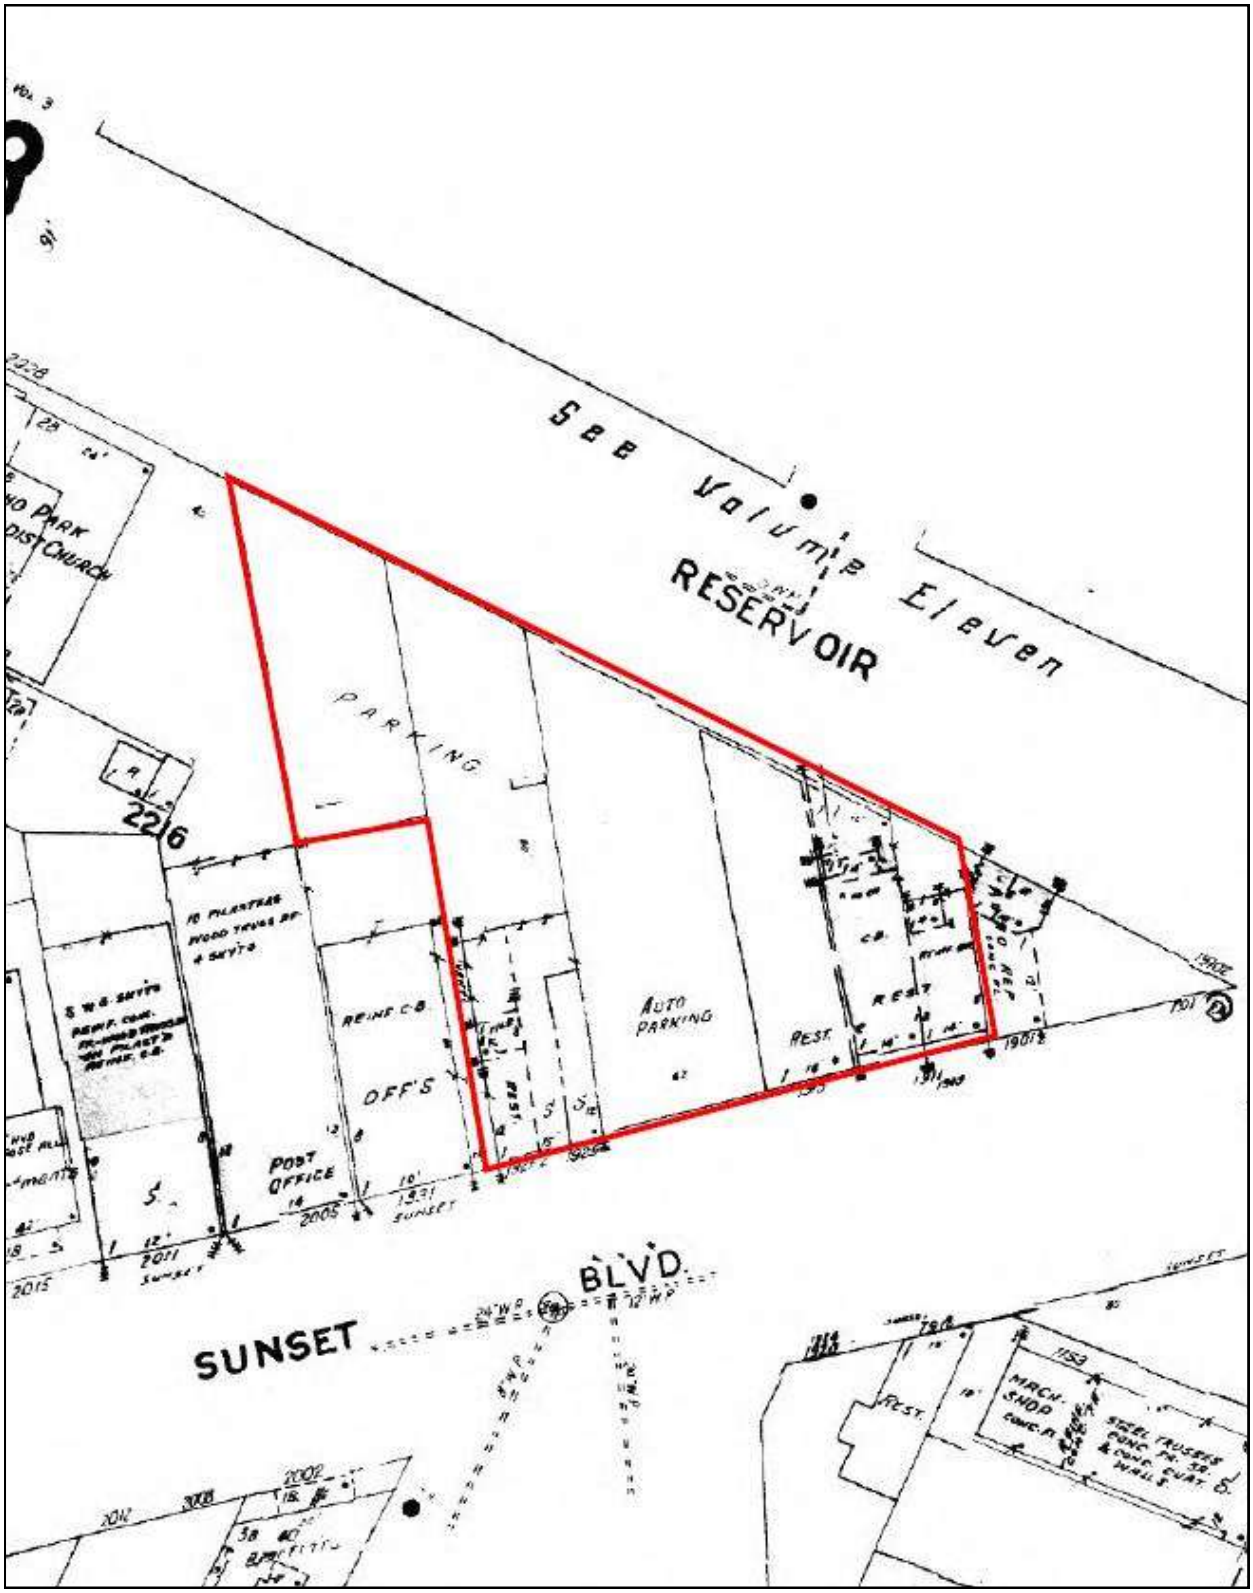

SOURCE: EDR

Figure 4: 1965 SANBORN MAP

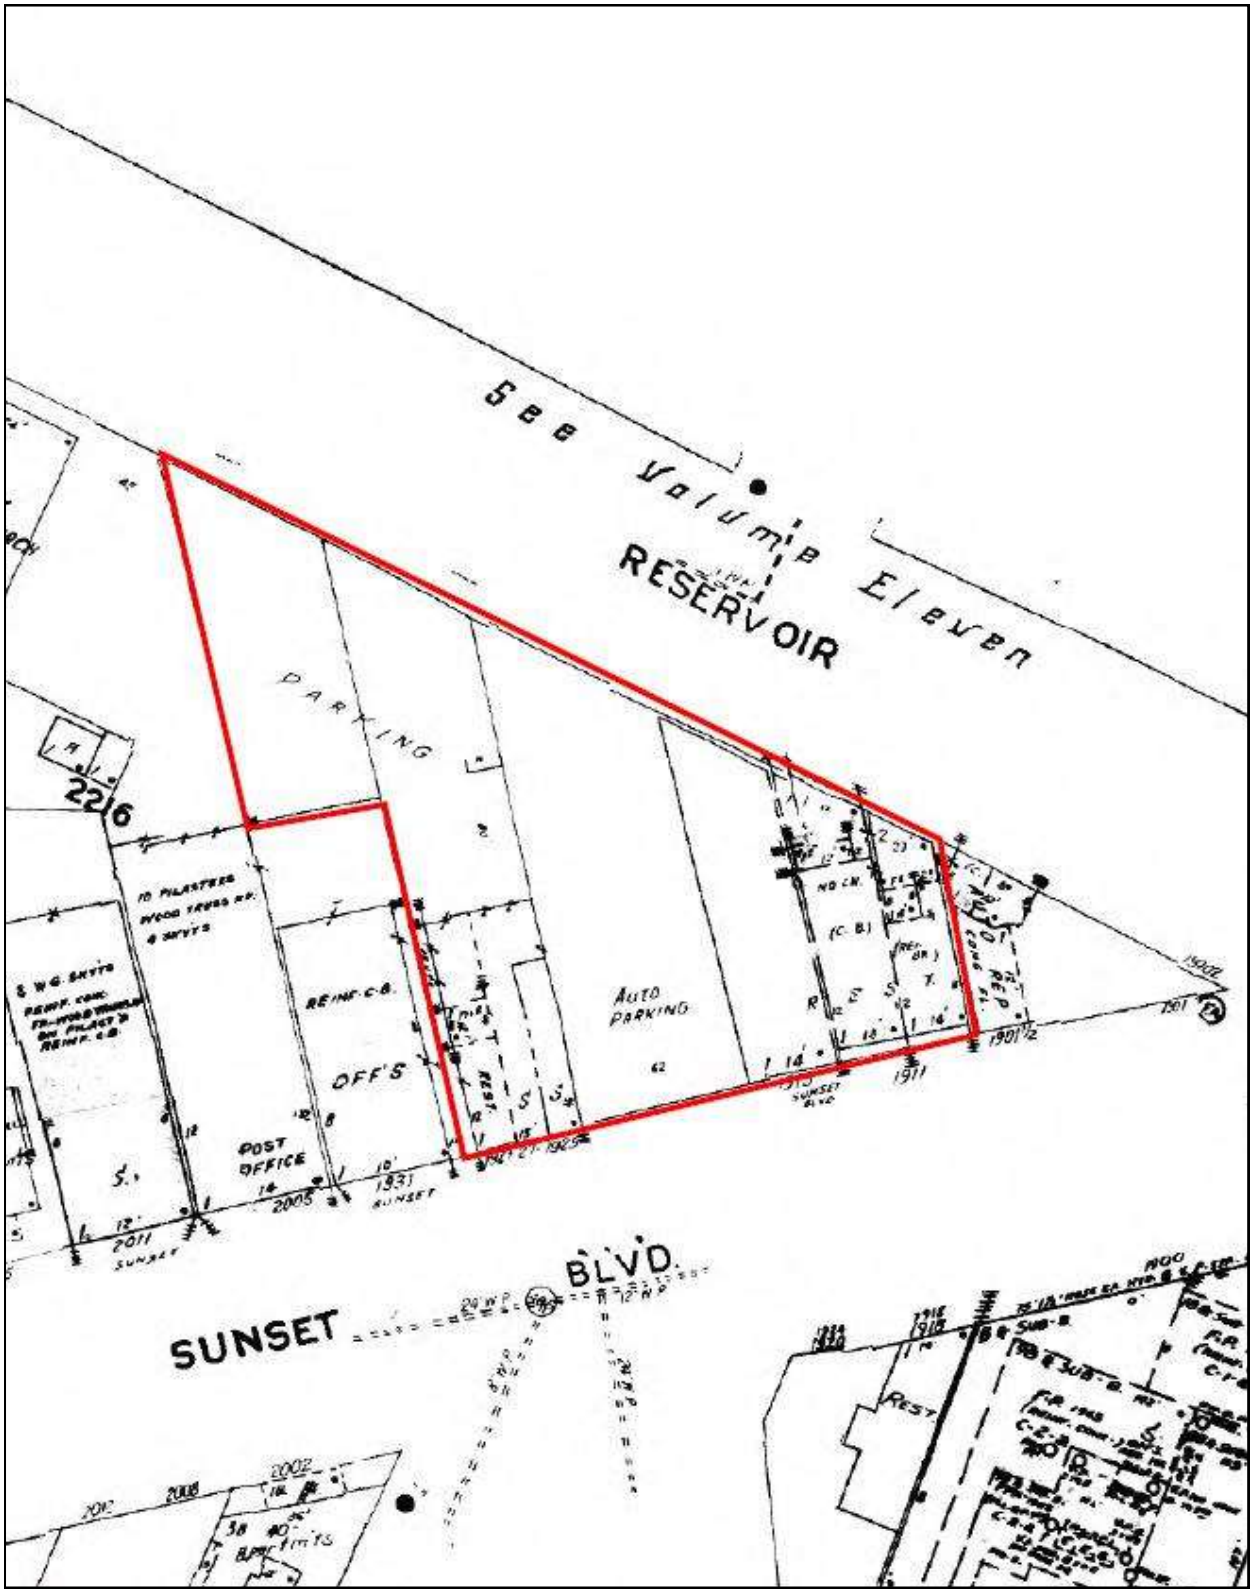

SOURCE: EDR

Figure 4: 1966 SANBORN MAP

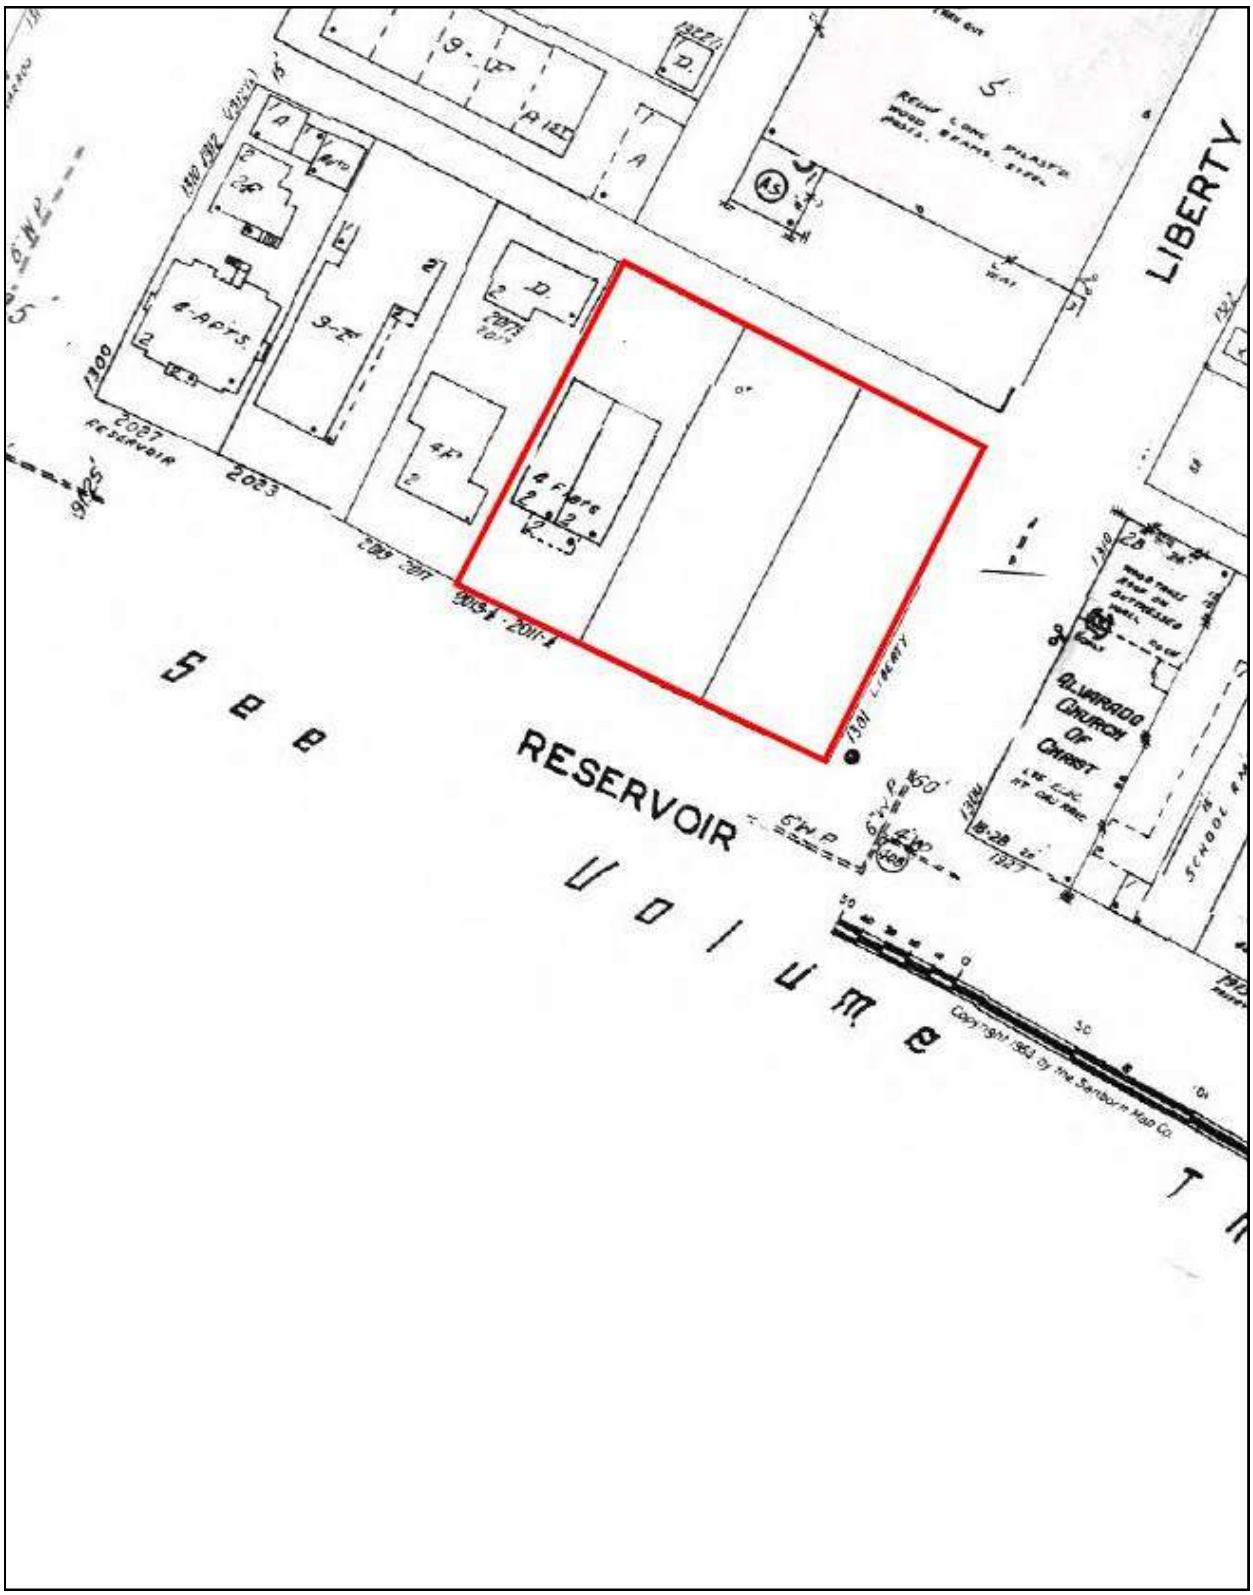

SOURCE: EDR

Figure 4: 1968 SANBORN MAP

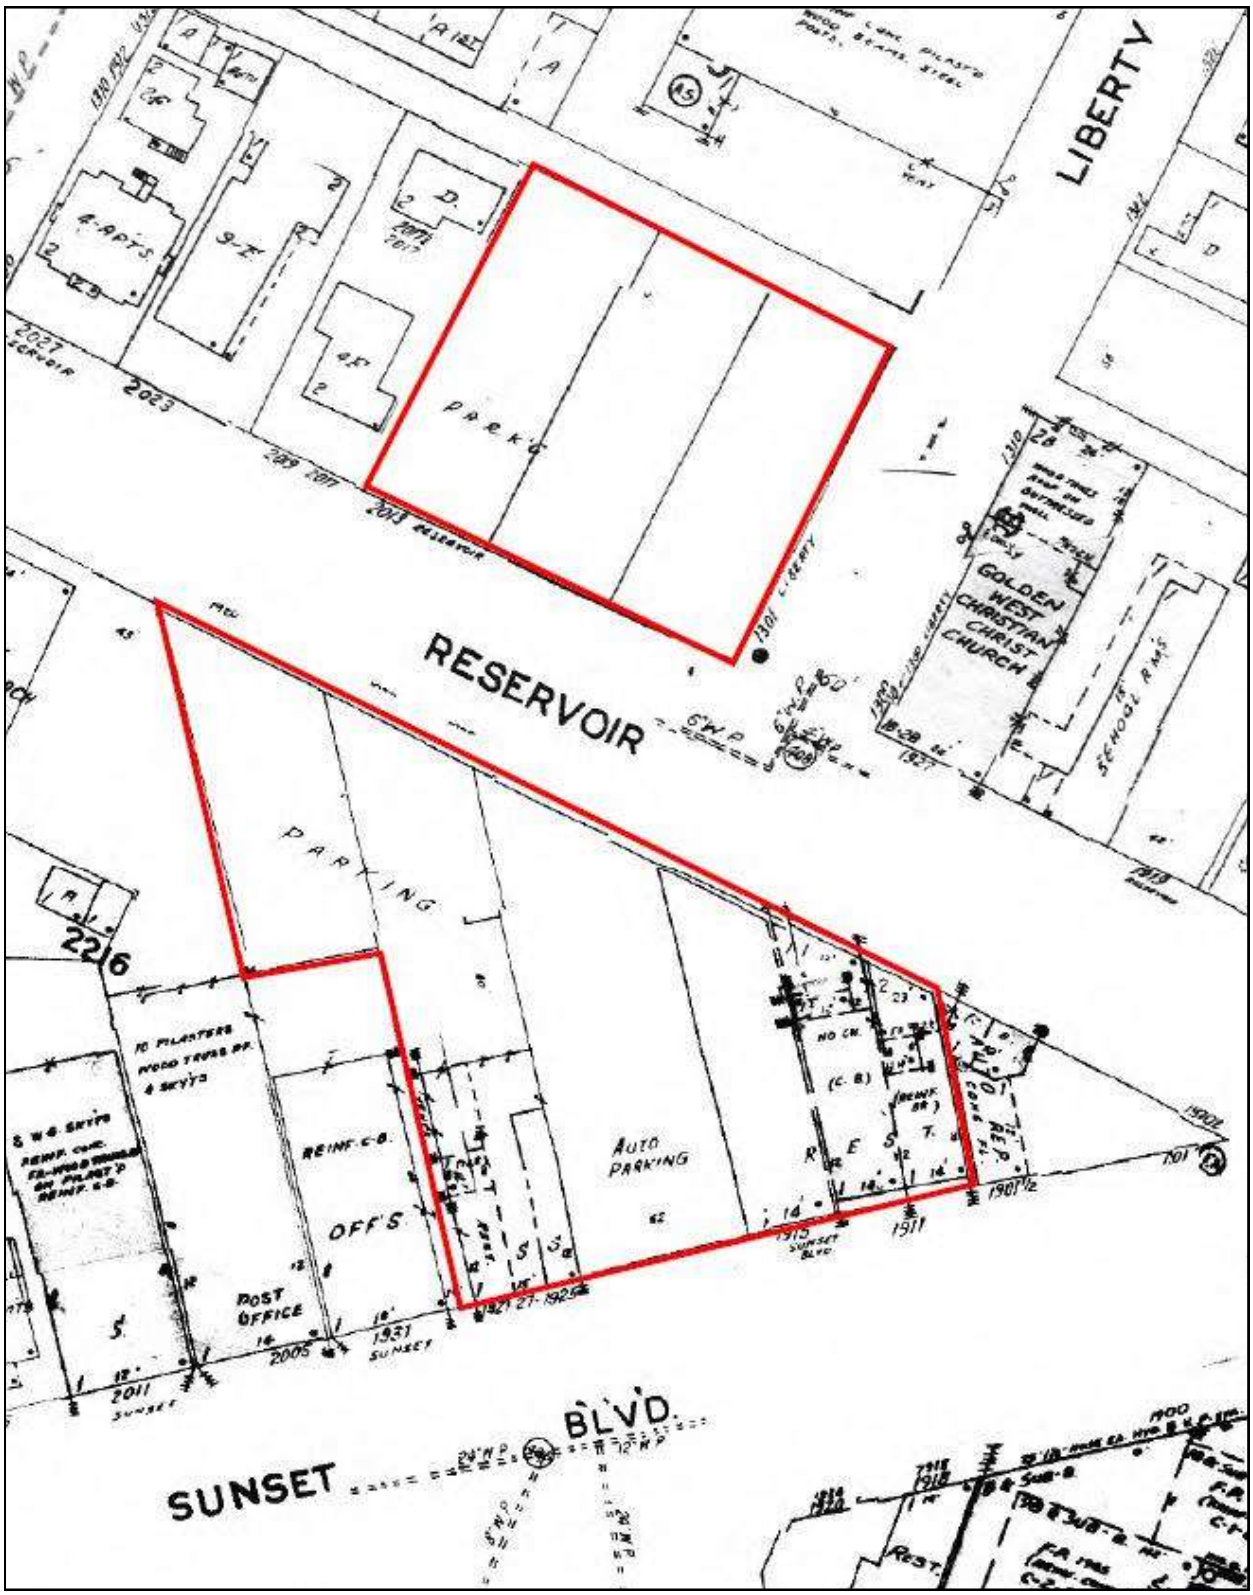

SOURCE: EDR

Figure 4: 1969 SANBORN MAP

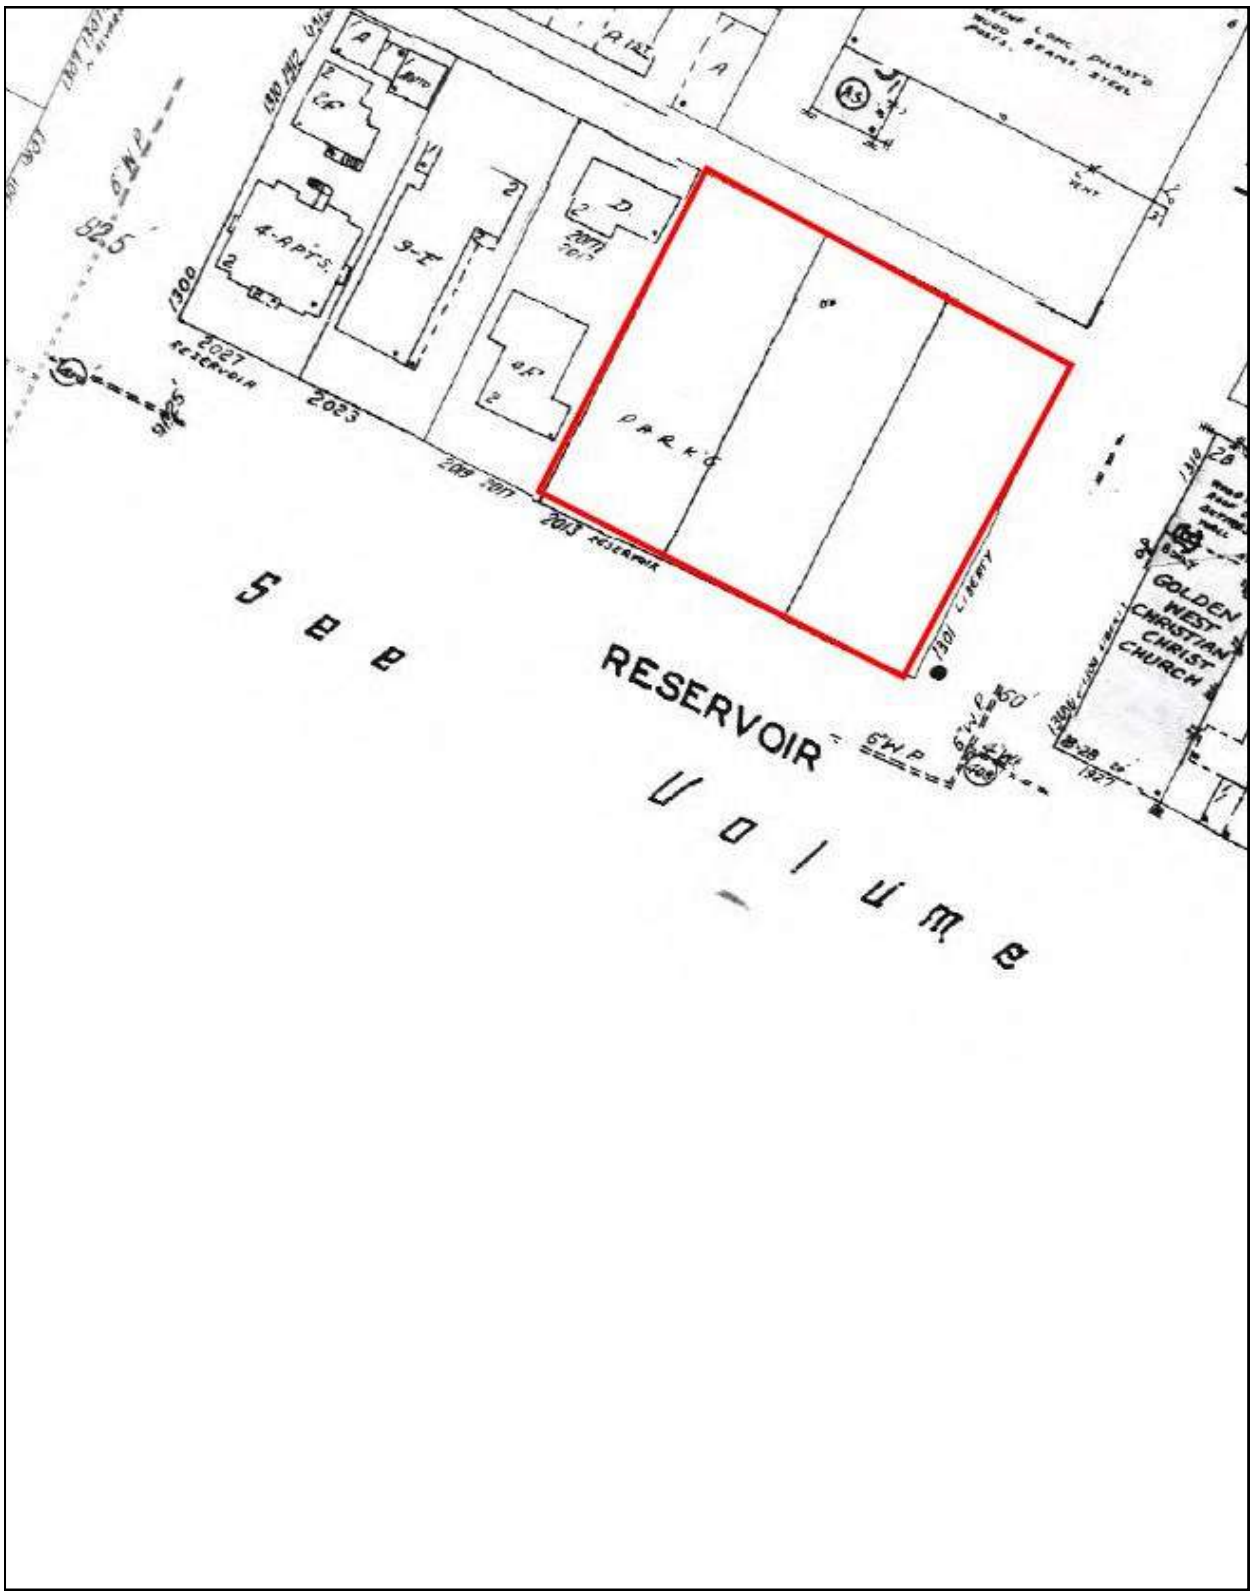

SOURCE: EDR

Figure 4: 1970 SANBORN MAP

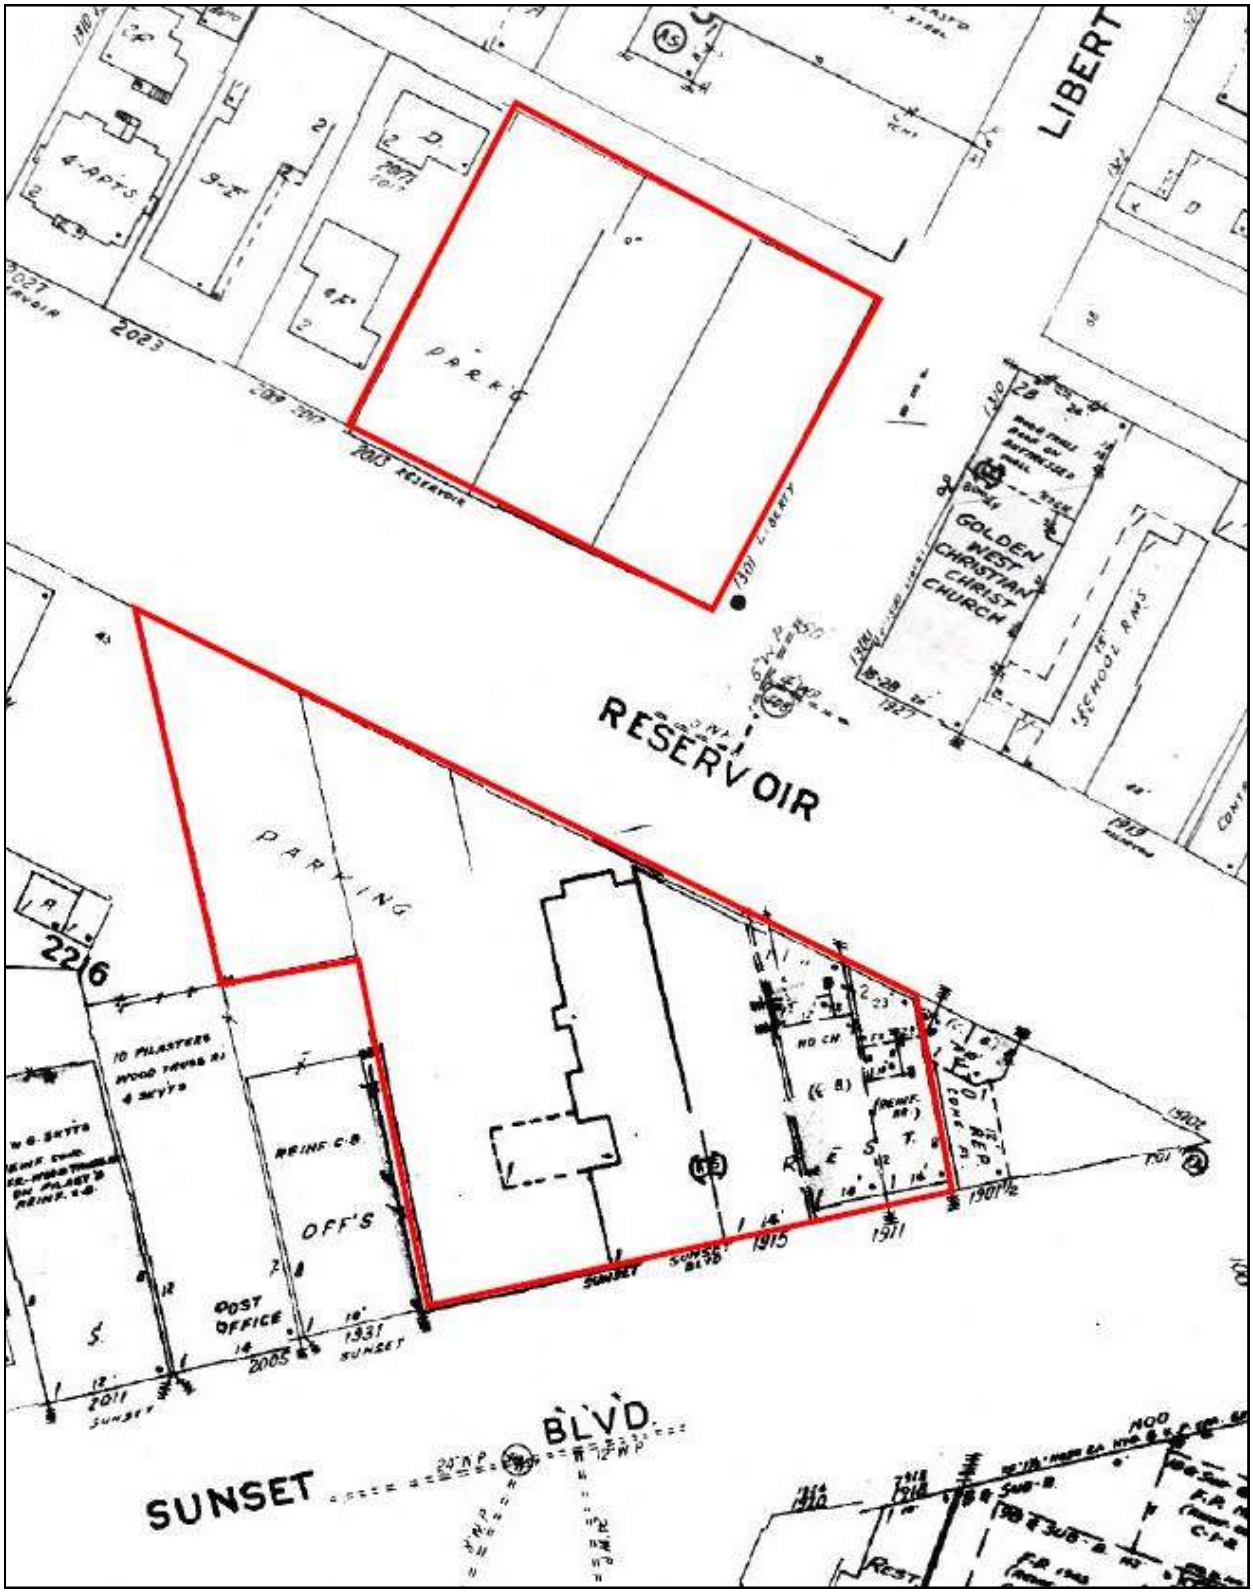

SOURCE: EDR

APPENDIX II

PHOTOS

Photo 1: View of subject property from Sunset Boulevard.

Photo 2: View of subject property from Reservoir Street.

Photo 3: View of southwestern parking areas.

Photo 4: View of central parking areas.

Photo 5: View of northeastern parking areas.

Photo 6: Additional view of northeastern parking areas.

Photo 7: View of trash/storage area.

Photo 8: View of grease bins and paints.

Photo 9: View of basement.

Photo 10: View of stairs to basement.

Photo 11: View of kitchen.

Photo 12: View of food preparation area.

Photo 13: View of boiler room.

Photo 14: View of cleaning solutions storage.

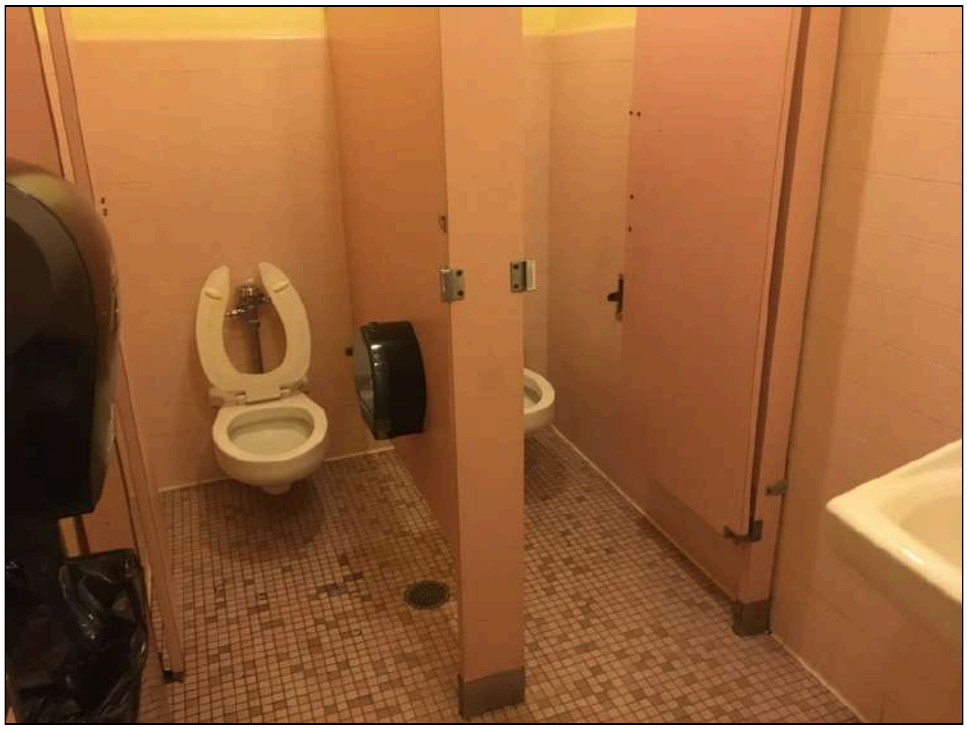

Photo 15: View of typical restroom.

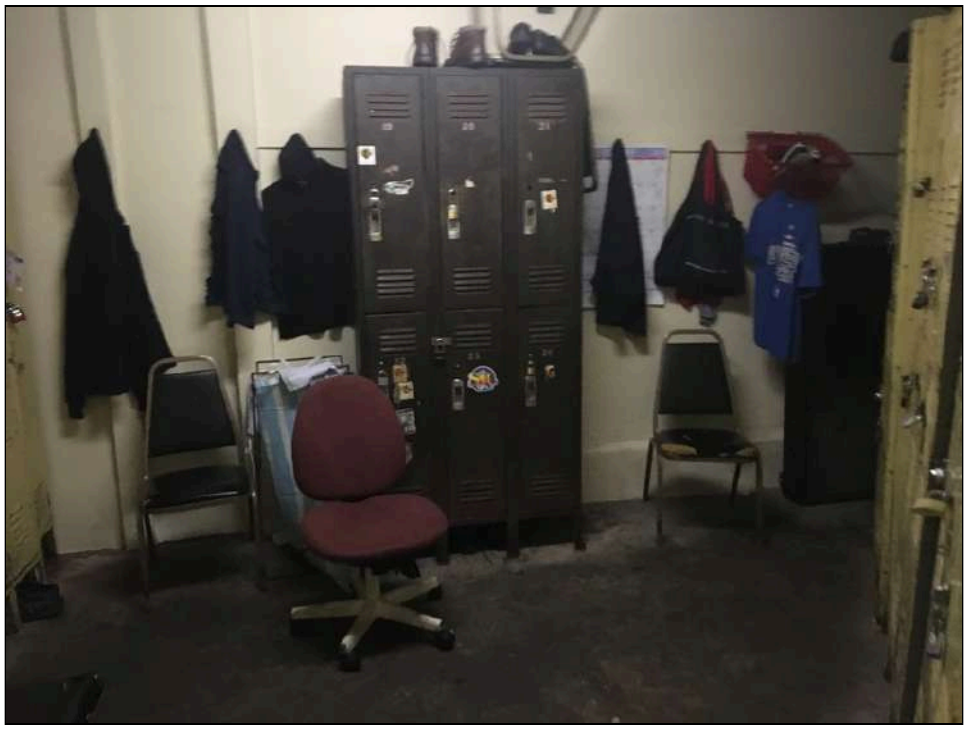

Photo 16: View of employee locker room.

Photo 17: View of office.

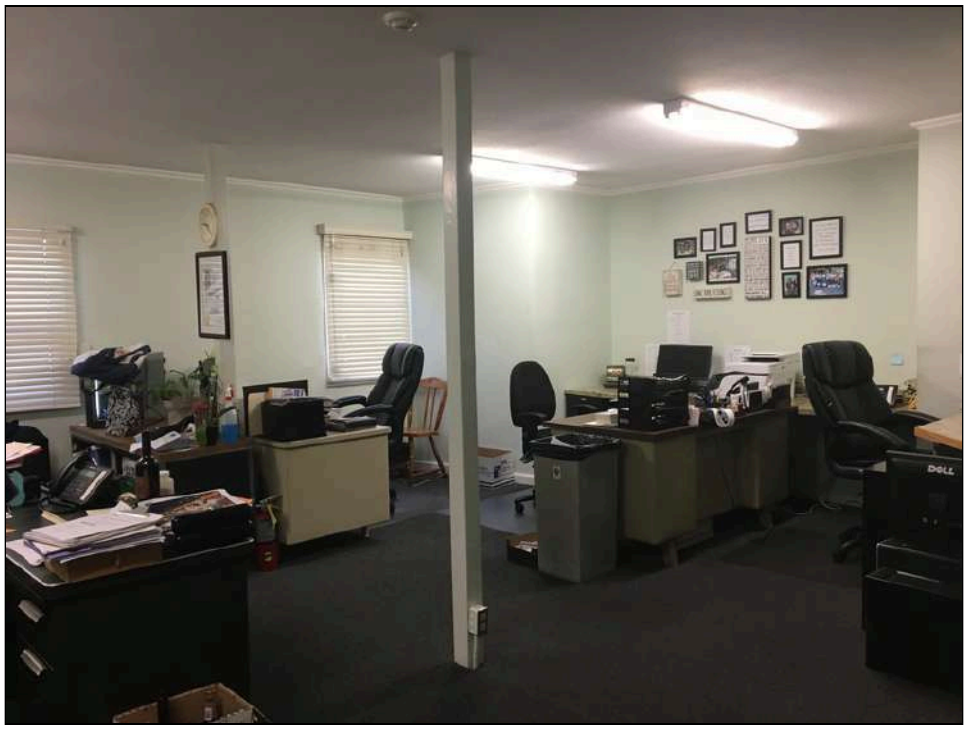

Photo 18: View of office area on second floor.

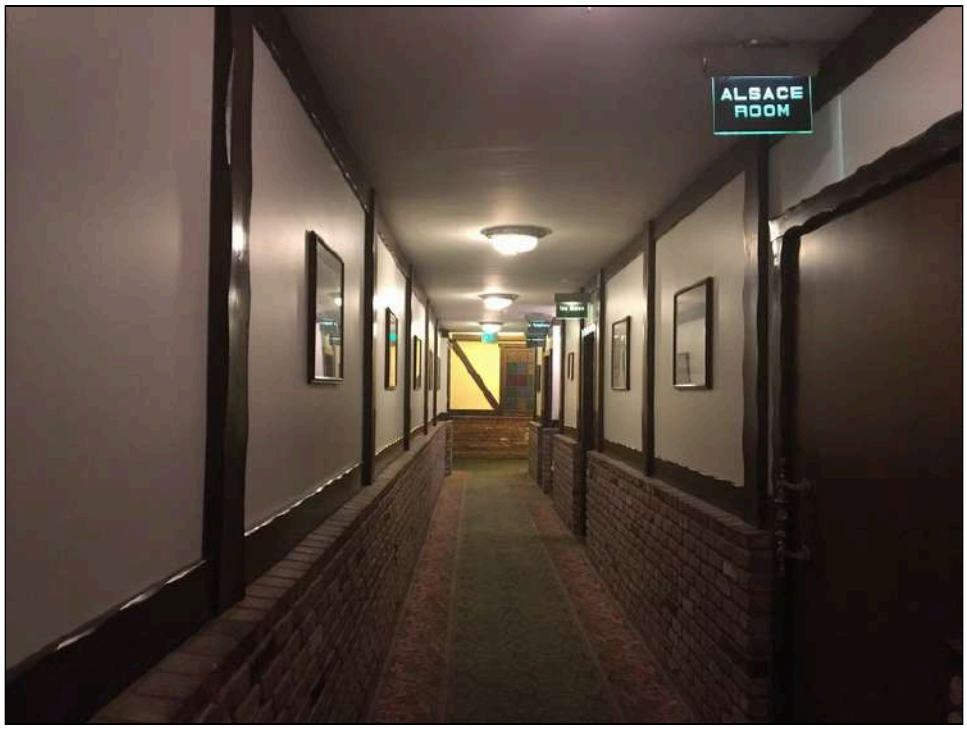

Photo 19: View of typical hallway.

Photo 20: View of dining room.

Photo 21: View of additional dining area.

Photo 22: View of banquet room.

Photo 23: View of additional banquet room.

Photo 24: View of additional banquet room.

Photo 25: View of southeast adjacent property.

Photo 26: View of southwest adjacent property.

Photo 27: View of east adjoining property.

Photo 28: View of east adjacent property.

Photo 29: View of west adjoining property.

Photo 30: View of west adjoining property.

APPENDIX III

RADIUS MAP REPORT

9836004144_1929 W. Sunset & 1980-2007 W. Reservoir
1929 West Sunset Boulevard
Los Angeles, CA 90026

Inquiry Number: 5458704.2s
October 19, 2018

The EDR Radius Map™ Report with GeoCheck®

6 Armstrong Road, 4th floor
Shelton, CT 06484
Toll Free: 800.352.0050
www.edrnet.com

TABLE OF CONTENTS

SECTION	PAGE
Executive Summary	ES1
Overview Map	2
Detail Map	3
Map Findings Summary	4
Map Findings	9
Orphan Summary	195
Government Records Searched/Data Currency Tracking	GR-1

GEOCHECK ADDENDUM

Physical Setting Source Addendum	A-1
Physical Setting Source Summary	A-2
Physical Setting Source Map	A-8
Physical Setting Source Map Findings	A-9
Physical Setting Source Records Searched	PSGR-1

Thank you for your business.
Please contact EDR at 1-800-352-0050
with any questions or comments.

Disclaimer - Copyright and Trademark Notice

This Report contains certain information obtained from a variety of public and other sources reasonably available to Environmental Data Resources, Inc. It cannot be concluded from this Report that coverage information for the target and surrounding properties does not exist from other sources. **NO WARRANTY EXPRESSED OR IMPLIED, IS MADE WHATSOEVER IN CONNECTION WITH THIS REPORT. ENVIRONMENTAL DATA RESOURCES, INC. SPECIFICALLY DISCLAIMS THE MAKING OF ANY SUCH WARRANTIES, INCLUDING WITHOUT LIMITATION, MERCHANTABILITY OR FITNESS FOR A PARTICULAR USE OR PURPOSE. ALL RISK IS ASSUMED BY THE USER. IN NO EVENT SHALL ENVIRONMENTAL DATA RESOURCES, INC. BE LIABLE TO ANYONE, WHETHER ARISING OUT OF ERRORS OR OMISSIONS, NEGLIGENCE, ACCIDENT OR ANY OTHER CAUSE, FOR ANY LOSS OF DAMAGE, INCLUDING, WITHOUT LIMITATION, SPECIAL, INCIDENTAL, CONSEQUENTIAL, OR EXEMPLARY DAMAGES. ANY LIABILITY ON THE PART OF ENVIRONMENTAL DATA RESOURCES, INC. IS STRICTLY LIMITED TO A REFUND OF THE AMOUNT PAID FOR THIS REPORT.** Purchaser accepts this Report "AS IS". Any analyses, estimates, ratings, environmental risk levels or risk codes provided in this Report are provided for illustrative purposes only, and are not intended to provide, nor should they be interpreted as providing any facts regarding, or prediction or forecast of, any environmental risk for any property. Only a Phase I Environmental Site Assessment performed by an environmental professional can provide information regarding the environmental risk for any property. Additionally, the information provided in this Report is not to be construed as legal advice.

Copyright 2018 by Environmental Data Resources, Inc. All rights reserved. Reproduction in any media or format, in whole or in part, of any report or map of Environmental Data Resources, Inc., or its affiliates, is prohibited without prior written permission.

EDR and its logos (including Sanborn and Sanborn Map) are trademarks of Environmental Data Resources, Inc. or its affiliates. All other trademarks used herein are the property of their respective owners.

EXECUTIVE SUMMARY

A search of available environmental records was conducted by Environmental Data Resources, Inc (EDR). The report was designed to assist parties seeking to meet the search requirements of EPA's Standards and Practices for All Appropriate Inquiries (40 CFR Part 312), the ASTM Standard Practice for Environmental Site Assessments (E 1527-13), the ASTM Standard Practice for Environmental Site Assessments for Forestland or Rural Property (E 2247-16), the ASTM Standard Practice for Limited Environmental Due Diligence: Transaction Screen Process (E 1528-14) or custom requirements developed for the evaluation of environmental risk associated with a parcel of real estate.

TARGET PROPERTY INFORMATION

ADDRESS

1929 WEST SUNSET BOULEVARD
LOS ANGELES, CA 90026

COORDINATES

Latitude (North):	34.0786230 - 34° 4' 43.04''
Longitude (West):	118.2616540 - 118° 15' 41.95''
Universal Tranverse Mercator:	Zone 11
UTM X (Meters):	383590.3
UTM Y (Meters):	3771397.0
Elevation:	415 ft. above sea level

USGS TOPOGRAPHIC MAP ASSOCIATED WITH TARGET PROPERTY

Target Property Map:	5630741 HOLLYWOOD, CA
Version Date:	2012
East Map:	5630795 LOS ANGELES, CA
Version Date:	2012

AERIAL PHOTOGRAPHY IN THIS REPORT

Portions of Photo from:	20140515, 20140513
Source:	USDA

MAPPED SITES SUMMARY

Target Property Address:
1929 WEST SUNSET BOULEVARD
LOS ANGELES, CA 90026

Click on Map ID to see full detail.

MAP ID	SITE NAME	ADDRESS	DATABASE ACRONYMS	RELATIVE ELEVATION	DIST (ft. & mi.) DIRECTION
A1	LEE SAM	1925 S SUNSET BLVD	EDR Hist Cleaner	Lower	20, 0.004, South
A2	PERKINS R C	1901 S SUNSET BLVD	EDR Hist Auto	Lower	28, 0.005, SE
A3	MC KINSTRY JACK	2005 S SUNSET BLVD	EDR Hist Auto	Lower	45, 0.009, SW
A4	DOLBIER W R	1920 S SUNSET BLVD	EDR Hist Auto	Lower	62, 0.012, South
A5	BERGERON ARTH	2021 S SUNSET BLVD	EDR Hist Auto	Lower	194, 0.037, SW
A6	ARCO DEL TRIUNFO	2002 W SUNSET BLVD	EDR Hist Auto	Lower	195, 0.037, SSW
B7	SUNSET 76	2035 W SUNSET BLVD	EDR Hist Auto	Higher	265, 0.050, SW
B8	CACERES CHEVRON	2035 W SUNSET BLVD	SWEEPS UST, HIST UST, CA FID UST	Higher	265, 0.050, SW
B9	CACERES CHEVRON	2035 W SUNSET BLVD	HIST UST	Higher	265, 0.050, SW
B10	CHEVRON STATION #9-0	2035 W SUNSET BLVD	UST	Higher	265, 0.050, SW
B11	90953	2035 W SUNSET BLVD	HIST UST	Higher	265, 0.050, SW
C12	MAC KINNON MAC KNN	1308 GLENDALE BLVD	EDR Hist Cleaner	Lower	294, 0.056, ESE
D13	SCHUMACHER F E	1141 GLENDALE BLVD	EDR Hist Auto	Lower	307, 0.058, SSE
B14	SUNSET-EAST CAR WASH	2040 W SUNSET BLVD	EDR Hist Auto	Higher	316, 0.060, SW
D15	HYDE V O	1123 GLENDALE BLVD	EDR Hist Cleaner	Lower	318, 0.060, SSE
C16	YICK WONG	1824 S SUNSET BLVD	EDR Hist Cleaner	Lower	325, 0.062, SE
E17	MASON P F	1353 GLENDALE BLVD	EDR Hist Auto	Lower	356, 0.067, NE
C18	MC KINNON HAZEL MRS	1308 LAKESHORE AVE	EDR Hist Cleaner	Lower	370, 0.070, East
C19	HAROOTUNIAN FRANK	1825 S SUNSET BLVD	EDR Hist Cleaner	Lower	423, 0.080, ESE
D20	TOSCO CORPORATION #3	1031 GLENDALE BLVD #	UST	Lower	427, 0.081, SSE
C21	PREWITT GENE	1816 S SUNSET BLVD	EDR Hist Cleaner	Lower	444, 0.084, ESE
B22	SUNSET CARWASH	2028 SUNSET BLVD	LUST, HIST CORTESE	Higher	446, 0.084, SW
B23	SUNSET-EAST CAR WASH	2028-40 SUNSET BLVD	EDR Hist Auto	Higher	446, 0.084, SW
B24	SUNSET EAST CAR WASH	2028 W SUNSET BLVD	SWEEPS UST, CA FID UST, HAZNET	Higher	446, 0.084, SW
E25	UNION OIL SERVICE ST	1340 GLENDALE BLVD	HIST UST	Lower	450, 0.085, ENE
E26	TOSCO CORPORATION ST	1340 GLENDALE BLVD	HIST UST, HAZNET	Lower	450, 0.085, ENE
E27	SERVICE STATION 0779	1340 GLENDALE BLVD	LUST, HIST UST	Lower	450, 0.085, ENE
E28	76 STATION #0779	1340 GLENDALE BLVD.	LUST, HIST CORTESE	Lower	450, 0.085, ENE
E29	ANTONIO TKACZUK	1340 GLENDALE BLVD	LUST, SWEEPS UST	Lower	450, 0.085, ENE
E30	TOSCO CORPORATION #3	1340 GLENDALE BLVD	UST	Lower	450, 0.085, ENE
E31	TONYS 76 UNION STATI	1340 GLENDALE BLVD	EDR Hist Auto	Lower	450, 0.085, ENE
D32	HYDE VROOMAN	1132 GLENDALE BLVD	EDR Hist Cleaner	Lower	472, 0.089, SSE
B33	CARTER J T	2101 S SUNSET BLVD	EDR Hist Auto	Higher	496, 0.094, WSW
B34	ENCORE CLEANERS	2103 SUNSET BLVD	EDR Hist Cleaner	Higher	509, 0.096, WSW
B35	KINGS CLEANER	2103 W SUNSET BLVD	DRYCLEANERS	Higher	509, 0.096, WSW
B36	KING CLEANERS	2103 W SUNSET BLVD	DRYCLEANERS	Higher	509, 0.096, WSW
B37	KING CLEANER	2103 SUNSET BLVD	RCRA-SQG, FINDS, ECHO, HAZNET	Higher	509, 0.096, WSW
B38	NEW ENCORE CLEANERS	2103 SUNSET BLVD	DRYCLEANERS	Higher	509, 0.096, WSW
B39	S & H DRY CLEANERS	2103 SUNSET BLVD	DRYCLEANERS	Higher	509, 0.096, WSW

MAPPED SITES SUMMARY

Target Property Address:
1929 WEST SUNSET BOULEVARD
LOS ANGELES, CA 90026

Click on Map ID to see full detail.

MAP ID	SITE NAME	ADDRESS	DATABASE ACRONYMS	RELATIVE ELEVATION	DIST (ft. & mi.) DIRECTION
B40	KING CLEANERS	2103 W SUNSET BLVD	DRYCLEANERS	Higher	509, 0.096, WSW
B41	ENCORE CLEANERS	2103 SUNSET BLVD	DRYCLEANERS	Higher	509, 0.096, WSW
B42	KING CLEANER	2103 SUNSET BLVD	RCRA-SQG, HAZNET	Higher	509, 0.096, WSW
F43	MCDONALD'S RESTAURAN	1400 N ALVARADO ST	SWEEPS UST, CA FID UST	Lower	545, 0.103, North
F44	NEFF PEARL MRS	1400 N ALVARADO ST	EDR Hist Auto	Lower	545, 0.103, North
E45	PRYOR FILBIN	1400 GLENDALE BLVD	EDR Hist Auto	Lower	562, 0.106, NE
G46	CRAIG H K	1803 S SUNSET BLVD	EDR Hist Cleaner	Lower	567, 0.107, ESE
G47	ANGLIN SUND	1800 S SUNSET BLVD	EDR Hist Auto	Lower	577, 0.109, ESE
E48	WELLIMANN A C	1412 GLENDALE BLVD	EDR Hist Auto	Lower	579, 0.110, NE
H49	W. SERVICE	1016 N ALVARADO ST	SWEEPS UST, CA FID UST	Higher	684, 0.130, SW
H50	W. SERVICE	1016 ALVARADO ST N	LUST, HIST CORTESE	Higher	684, 0.130, SW
I51	RITE AID #5434	1433 GLENDALE BLVD	RCRA-LQG	Lower	695, 0.132, NNE
I52	RITE AID NO 5434	1433 GLENDALE BLVD	RCRA-LQG	Lower	695, 0.132, NNE
G53	STANMOR ENTERPRISES	1700 SUNSET BLVD	LUST, HIST CORTESE	Lower	811, 0.154, ESE
G54	STANMOR ENTERPRISE	1700 SUNSET BLVD	SWEEPS UST, CA FID UST	Lower	811, 0.154, ESE
55	ECHO PARK SVC YD	1020 GLENDALE BLVD	RCRA-SQG, FINDS, ECHO	Lower	838, 0.159, South
J56	STYLE CLEANER	1448 N ALVARADO ST	DRYCLEANERS	Lower	899, 0.170, NNE
57	LOS ANGELES USD LOGA	1711 W MONTANA ST	RCRA-SQG, FINDS, ECHO	Lower	975, 0.185, East
58	CAYES AUTO PARTS	1462 GLENDALE BLVD	RCRA-SQG, FINDS, ECHO	Higher	981, 0.186, NNE
J59	ALVARADO	1453 & 1455 NORTH AL	ENVIROSTOR, VCP	Lower	984, 0.186, North
K60	LA FIRE STATION 20	2144 SUNSET BLVD	RCRA-SQG, FINDS, ECHO	Higher	1010, 0.191, WSW
K61	FIRE STATION 20	2144 SUNSET BL	HIST UST, CA FID UST	Higher	1010, 0.191, WSW
K62	LAFD - FIRE STATION	2144 W SUNSET BLVD	UST, SWEEPS UST	Higher	1010, 0.191, WSW
K63	FIRE STATION 20	2144 W SUNSET BLVD	HIST UST	Higher	1010, 0.191, WSW
J64	APRO LLC DBA UNITED	1465 GLENDALE BLVD	CA FID UST, HAZNET	Lower	1046, 0.198, NNE
J65	RAPID GAS #45	1465 GLENDALE BLVD	UST	Lower	1046, 0.198, NNE
J66	UNITED OIL #45	1465 GLENDALE BLVD N	LUST	Lower	1046, 0.198, NNE
J67	UNITED #145	1465 N GLENDALE BLVD	UST	Lower	1046, 0.198, NNE
J68	UNITED OIL #145	1465 N GLENDALE BLVD	UST	Lower	1046, 0.198, NNE
J69	UNITED OIL #45	1465 GLENDALE	HIST CORTESE	Lower	1046, 0.198, NNE
J70	RAPID GAS #45	1465 N GLENDALE BLVD	SWEEPS UST	Lower	1046, 0.198, NNE
L71	HIGH QUALITY CLEANER	1612 W SUNSET BLVD	DRYCLEANERS	Lower	1087, 0.206, ESE
K72	CENTRAL REGION ELEME	1018 N MOHAWK ST	RCRA-LQG	Lower	1092, 0.207, WSW
73	CENTRAL REGION ES #1	2115 MARATHON STREET	ENVIROSTOR, SCH	Lower	1148, 0.217, SW
L74	WALGREENS #9136	1625 W SUNSET BLVD	RCRA-CESQG	Lower	1181, 0.224, ESE
J75	BLOOMFIELD PROPERTIE	1515 ALVARADO ST N	LUST, HIST CORTESE	Lower	1182, 0.224, NNE
J76	HANDY SPOT INC	1515 N ALVARADO ST	SWEEPS UST, CA FID UST	Lower	1182, 0.224, NNE
J77	HANDY SPOT INC	1515 N ALVARADO ST	HIST UST	Lower	1182, 0.224, NNE
L78	ECHO PARK COMPLEX IN	1157 ECHO PARK AVE	RCRA-SQG, HAZNET	Lower	1202, 0.228, ESE

MAPPED SITES SUMMARY

Target Property Address:
1929 WEST SUNSET BOULEVARD
LOS ANGELES, CA 90026

Click on Map ID to see full detail.

MAP ID	SITE NAME	ADDRESS	DATABASE ACRONYMS	RELATIVE ELEVATION	DIST (ft. & mi.) DIRECTION
L79	HOLLYWAY CLEANERS	1159 ECHO PARK AVE	RCRA-SQG, CPS-SLIC, FINDS, ECHO, DRYCLEANERS, EMI	Lower	1219, 0.231, ESE
L80	HOLLOWAY DRY CLEANER	1159 ECHO PARK BLVD	Notify 65	Lower	1219, 0.231, ESE
L81	VALETOR INC	1159 ECHO PARK AVE	DRYCLEANERS	Lower	1219, 0.231, ESE
82	REGENCY CLEANERS	1411 ECHO PARK AVE	RCRA-SQG, ENVIROSTOR, CPS-SLIC, VCP, DEED, FINDS,...	Lower	1347, 0.255, East
83	ARCO #1597	1601 GLENDALE BLVD	LUST, CHMIRS, ENF, HIST CORTESE, WDR, CIWQS	Higher	1659, 0.314, NNE
M84	CHEVRON #3-0581	1516 SUNSET BLVD	LUST, HIST CORTESE	Lower	1845, 0.349, ESE
M85	CHEVRON #3-0581	1516 SUNSET BLVD	LUST	Lower	1845, 0.349, ESE
M86	FORMER CHEVRON STATI	1508-1522 SUNSET BOU	CPS-SLIC	Higher	1891, 0.358, ESE
87	COURIER EXPRESS INC	1533 ECHO PARK AVE	LUST, SWEEPS UST, CA FID UST, HIST CORTESE	Higher	2037, 0.386, ENE
88	MAGIC GAS & AUTO SER	1600 ECHO PARK AVE N	LUST, ENF, HIST CORTESE, CIWQS	Higher	2319, 0.439, ENE
89	FLORES RECYCLING	2517 W SUNSET BLVD	SWRCY	Lower	2324, 0.440, WNW
90	DELANO PARK	1511 ERWIN STREET	US BROWNFIELDS, FINDS	Lower	2351, 0.445, WSW
N91	ARCO #81460	1467 SUNSET BLVD W	LUST	Higher	2387, 0.452, ESE
N92	ARCO #81460	1467 SUNSET	HIST CORTESE	Higher	2387, 0.452, ESE
O93	O. J. PLUMBING	1661 ALLESANDRO ST	LUST	Higher	2410, 0.456, North
O94	O. J. PLUMBING	1661 ALLESANDRO ST	LUST, HIST UST	Higher	2410, 0.456, North
P95	GATEWAY HOSPITAL	1891 EFFIE ST	LUST	Higher	2584, 0.489, NE
P96	GATEWAY HOSPITAL	1891 EFFIE	LUST, HIST CORTESE	Higher	2584, 0.489, NE
97	TERMINIX	2828 LONDON STREET	ENVIROSTOR, VCP	Lower	4123, 0.781, WSW
98	BELMONT NEW PRIMARY	LAKE STREET/ROSELAKE	ENVIROSTOR, SCH	Lower	4416, 0.836, SW
99	IGLESIA NI CRISTO	141 NORTH UNION AVEN	ENVIROSTOR, VCP	Higher	4544, 0.861, SSW
100	PLASENCIA ELEMENTARY	1321 CORTEZ STREET	ENVIROSTOR, SCH, EMI	Higher	4561, 0.864, SSE
101	G.C. HEWITT COMPANY	174 GLENDALE BLVD	ENVIROSTOR, HIST UST	Lower	5167, 0.979, South
102	PROPOSED ROCKWOOD CH	1552 ROCKWOOD STREET	ENVIROSTOR, VCP, DEED	Lower	5270, 0.998, South

EXECUTIVE SUMMARY

TARGET PROPERTY SEARCH RESULTS

The target property was not listed in any of the databases searched by EDR.

DATABASES WITH NO MAPPED SITES

No mapped sites were found in EDR's search of available ("reasonably ascertainable ") government records either on the target property or within the search radius around the target property for the following databases:

STANDARD ENVIRONMENTAL RECORDS

Federal NPL site list

NPL ---------- National Priority List
Proposed NPL ---------- Proposed National Priority List Sites
NPL LIENS ---------- Federal Superfund Liens

Federal Delisted NPL site list

Delisted NPL ---------- National Priority List Deletions

Federal CERCLIS list

FEDERAL FACILITY ---------- Federal Facility Site Information listing
SEMS ---------- Superfund Enterprise Management System

Federal CERCLIS NFRAP site list

SEMS-ARCHIVE ---------- Superfund Enterprise Management System Archive

Federal RCRA CORRACTS facilities list

CORRACTS ---------- Corrective Action Report

Federal RCRA non-CORRACTS TSD facilities list

RCRA-TSDF ---------- RCRA - Treatment, Storage and Disposal

Federal institutional controls / engineering controls registries

LUCIS ---------- Land Use Control Information System
US ENG CONTROLS ---------- Engineering Controls Sites List
US INST CONTROL ---------- Sites with Institutional Controls

Federal ERNS list

ERNS ---------- Emergency Response Notification System

State- and tribal - equivalent NPL

RESPONSE ---------- State Response Sites

State and tribal landfill and/or solid waste disposal site lists

SWF/LF ---------- Solid Waste Information System

State and tribal leaking storage tank lists

INDIAN LUST ---------- Leaking Underground Storage Tanks on Indian Land

State and tribal registered storage tank lists

FEMA UST ---------- Underground Storage Tank Listing
AST ---------- Aboveground Petroleum Storage Tank Facilities
INDIAN UST ---------- Underground Storage Tanks on Indian Land

State and tribal voluntary cleanup sites

INDIAN VCP ---------- Voluntary Cleanup Priority Listing

State and tribal Brownfields sites

BROWNFIELDS ---------- Considered Brownfieds Sites Listing

ADDITIONAL ENVIRONMENTAL RECORDS

Local Lists of Landfill / Solid Waste Disposal Sites

WMUDS/SWAT ---------- Waste Management Unit Database
HAULERS ---------- Registered Waste Tire Haulers Listing
INDIAN ODI ---------- Report on the Status of Open Dumps on Indian Lands
ODI ---------- Open Dump Inventory
DEBRIS REGION 9 ---------- Torres Martinez Reservation Illegal Dump Site Locations
IHS OPEN DUMPS ---------- Open Dumps on Indian Land

Local Lists of Hazardous waste / Contaminated Sites

US HIST CDL ---------- Delisted National Clandestine Laboratory Register
AOCONCERN ---------- San Gabriel Valley Areas of Concern
HIST Cal-Sites ---------- Historical Calsites Database
CDL ---------- Clandestine Drug Labs
Toxic Pits ---------- Toxic Pits Cleanup Act Sites
US CDL ---------- National Clandestine Laboratory Register
CERS HAZ WASTE ---------- CERS HAZ WASTE

Local Lists of Registered Storage Tanks

CERS TANKS ---------- California Environmental Reporting System (CERS) Tanks

Local Land Records

LIENS ---------- Environmental Liens Listing
LIENS 2 ---------- CERCLA Lien Information

Records of Emergency Release Reports

HMIRS ---------- Hazardous Materials Information Reporting System

CHMIRS	California Hazardous Material Incident Report System
LDS	Land Disposal Sites Listing
MCS	Military Cleanup Sites Listing
SPILLS 90	SPILLS 90 data from FirstSearch

Other Ascertainable Records

RCRA NonGen / NLR	RCRA - Non Generators / No Longer Regulated
FUDS	Formerly Used Defense Sites
DOD	Department of Defense Sites
SCRD DRYCLEANERS	State Coalition for Remediation of Drycleaners Listing
US FIN ASSUR	Financial Assurance Information
EPA WATCH LIST	EPA WATCH LIST
2020 COR ACTION	2020 Corrective Action Program List
TSCA	Toxic Substances Control Act
TRIS	Toxic Chemical Release Inventory System
SSTS	Section 7 Tracking Systems
ROD	Records Of Decision
RMP	Risk Management Plans
RAATS	RCRA Administrative Action Tracking System
PRP	Potentially Responsible Parties
PADS	PCB Activity Database System
ICIS	Integrated Compliance Information System
FTTS	FIFRA/ TSCA Tracking System - FIFRA (Federal Insecticide, Fungicide, & Rodenticide Act)/TSCA (Toxic Substances Control Act)
MLTS	Material Licensing Tracking System
COAL ASH DOE	Steam-Electric Plant Operation Data
COAL ASH EPA	Coal Combustion Residues Surface Impoundments List
PCB TRANSFORMER	PCB Transformer Registration Database
RADINFO	Radiation Information Database
HIST FTTS	FIFRA/TSCA Tracking System Administrative Case Listing
DOT OPS	Incident and Accident Data
CONSENT	Superfund (CERCLA) Consent Decrees
INDIAN RESERV	Indian Reservations
FUSRAP	Formerly Utilized Sites Remedial Action Program
UMTRA	Uranium Mill Tailings Sites
LEAD SMELTERS	Lead Smelter Sites
US AIRS	Aerometric Information Retrieval System Facility Subsystem
US MINES	Mines Master Index File
ABANDONED MINES	Abandoned Mines
FINDS	Facility Index System/Facility Registry System
UXO	Unexploded Ordnance Sites
DOCKET HWC	Hazardous Waste Compliance Docket Listing
ECHO	Enforcement & Compliance History Information
FUELS PROGRAM	EPA Fuels Program Registered Listing
CA BOND EXP. PLAN	Bond Expenditure Plan
Cortese	"Cortese" Hazardous Waste & Substances Sites List
CUPA Listings	CUPA Resources List
EMI	Emissions Inventory Data
ENF	Enforcement Action Listing
Financial Assurance	Financial Assurance Information Listing
HAZNET	Facility and Manifest Data
ICE	ICE
LOS ANGELES CO. HMS	HMS: Street Number List
HWP	EnviroStor Permitted Facilities Listing

HWT ---- Registered Hazardous Waste Transporter Database
MINES ---- Mines Site Location Listing
MWMP ---- Medical Waste Management Program Listing
NPDES ---- NPDES Permits Listing
PEST LIC ---- Pesticide Regulation Licenses Listing
PROC ---- Certified Processors Database
LA Co. Site Mitigation ---- Site Mitigation List
UIC ---- UIC Listing
WASTEWATER PITS ---- Oil Wastewater Pits Listing
WDS ---- Waste Discharge System
WIP ---- Well Investigation Program Case List
WELL STIM PROJ ---- Well Stimulation Project (GEOTRACKER)
OTHER OIL GAS ---- OTHER OIL & GAS (GEOTRACKER)
SAMPLING POINT ---- SAMPLING POINT (GEOTRACKER)
CIWQS ---- California Integrated Water Quality System
PROJECT ---- PROJECT (GEOTRACKER)
CERS ---- CERS
UIC GEO ---- UIC GEO (GEOTRACKER)
PROD WATER PONDS ---- PROD WATER PONDS (GEOTRACKER)
WDR ---- Waste Discharge Requirements Listing
MILITARY PRIV SITES ---- MILITARY PRIV SITES (GEOTRACKER)
NON-CASE INFO ---- NON-CASE INFO (GEOTRACKER)

EDR HIGH RISK HISTORICAL RECORDS

EDR Exclusive Records

EDR MGP ---- EDR Proprietary Manufactured Gas Plants

EDR RECOVERED GOVERNMENT ARCHIVES

Exclusive Recovered Govt. Archives

RGA LF ---- Recovered Government Archive Solid Waste Facilities List
RGA LUST ---- Recovered Government Archive Leaking Underground Storage Tank

SURROUNDING SITES: SEARCH RESULTS

Surrounding sites were identified in the following databases.

Elevations have been determined from the USGS Digital Elevation Model and should be evaluated on a relative (not an absolute) basis. Relative elevation information between sites of close proximity should be field verified. Sites with an elevation equal to or higher than the target property have been differentiated below from sites with an elevation lower than the target property.
Page numbers and map identification numbers refer to the EDR Radius Map report where detailed data on individual sites can be reviewed.

Sites listed in ***bold italics*** are in multiple databases.

Unmappable (orphan) sites are not considered in the foregoing analysis.

EXECUTIVE SUMMARY

STANDARD ENVIRONMENTAL RECORDS

Federal RCRA generators list

RCRA-LQG: RCRAInfo is EPA's comprehensive information system, providing access to data supporting the Resource Conservation and Recovery Act (RCRA) of 1976 and the Hazardous and Solid Waste Amendments (HSWA) of 1984. The database includes selective information on sites which generate, transport, store, treat and/or dispose of hazardous waste as defined by the Resource Conservation and Recovery Act (RCRA). Large quantity generators (LQGs) generate over 1,000 kilograms (kg) of hazardous waste, or over 1 kg of acutely hazardous waste per month.

A review of the RCRA-LQG list, as provided by EDR, and dated 03/01/2018 has revealed that there are 3 RCRA-LQG sites within approximately 0.25 miles of the target property.

Lower Elevation	Address	Direction / Distance	Map ID	Page
RITE AID #5434 EPA ID:: CAL000379621	1433 GLENDALE BLVD	NNE 1/8 - 1/4 (0.132 mi.)	I51	56
RITE AID NO 5434 EPA ID:: CAR000210468	1433 GLENDALE BLVD	NNE 1/8 - 1/4 (0.132 mi.)	I52	59
CENTRAL REGION ELEME EPA ID:: CAR000176800	1018 N MOHAWK ST	WSW 1/8 - 1/4 (0.207 mi.)	K72	90

RCRA-SQG: RCRAInfo is EPA's comprehensive information system, providing access to data supporting the Resource Conservation and Recovery Act (RCRA) of 1976 and the Hazardous and Solid Waste Amendments (HSWA) of 1984. The database includes selective information on sites which generate, transport, store, treat and/or dispose of hazardous waste as defined by the Resource Conservation and Recovery Act (RCRA). Small quantity generators (SQGs) generate between 100 kg and 1,000 kg of hazardous waste per month.

A review of the RCRA-SQG list, as provided by EDR, and dated 03/01/2018 has revealed that there are 8 RCRA-SQG sites within approximately 0.25 miles of the target property.

Equal/Higher Elevation	Address	Direction / Distance	Map ID	Page
KING CLEANER EPA ID:: CAD981625916	***2103 SUNSET BLVD***	***WSW 0 - 1/8 (0.096 mi.)***	***B37***	***42***
KING CLEANER EPA ID:: CAD982041519	***2103 SUNSET BLVD***	***WSW 0 - 1/8 (0.096 mi.)***	***B42***	***47***
CAYES AUTO PARTS EPA ID:: CAR000101329	***1462 GLENDALE BLVD***	***NNE 1/8 - 1/4 (0.186 mi.)***	***58***	***70***
LA FIRE STATION 20 EPA ID:: CAD981962640	***2144 SUNSET BLVD***	***WSW 1/8 - 1/4 (0.191 mi.)***	***K60***	***75***

Lower Elevation	Address	Direction / Distance	Map ID	Page
ECHO PARK SVC YD EPA ID:: CAD983616251	***1020 GLENDALE BLVD***	***S 1/8 - 1/4 (0.159 mi.)***	***55***	***66***
LOS ANGELES USD LOGA EPA ID:: CAD982022527	***1711 W MONTANA ST***	***E 1/8 - 1/4 (0.185 mi.)***	***57***	***68***
ECHO PARK COMPLEX IN	***1157 ECHO PARK AVE***	***ESE 1/8 - 1/4 (0.228 mi.)***	***L78***	***105***

EPA ID:: CAR000199935

HOLLYWAY CLEANERS	***1159 ECHO PARK AVE***	***ESE 1/8 - 1/4 (0.231 mi.)***	***L79***	***107***

EPA ID:: CAD045529427

RCRA-CESQG: RCRAInfo is EPA's comprehensive information system, providing access to data supporting the Resource Conservation and Recovery Act (RCRA) of 1976 and the Hazardous and Solid Waste Amendments (HSWA) of 1984. The database includes selective information on sites which generate, transport, store, treat and/or dispose of hazardous waste as defined by the Resource Conservation and Recovery Act (RCRA). Conditionally exempt small quantity generators (CESQGs) generate less than 100 kg of hazardous waste, or less than 1 kg of acutely hazardous waste per month.

A review of the RCRA-CESQG list, as provided by EDR, and dated 03/01/2018 has revealed that there is 1 RCRA-CESQG site within approximately 0.25 miles of the target property.

Lower Elevation	Address	Direction / Distance	Map ID	Page
WALGREENS #9136	1625 W SUNSET BLVD	ESE 1/8 - 1/4 (0.224 mi.)	L74	97

EPA ID:: CAL000323475

State- and tribal - equivalent CERCLIS

ENVIROSTOR: The Department of Toxic Substances Control's (DTSC's) Site Mitigation and Brownfields Reuse Program's (SMBRP's) EnviroStor database identifes sites that have known contamination or sites for which there may be reasons to investigate further. The database includes the following site types: Federal Superfund sites (National Priorities List (NPL)); State Response, including Military Facilities and State Superfund; Voluntary Cleanup; and School sites. EnviroStor provides similar information to the information that was available in CalSites, and provides additional site information, including, but not limited to, identification of formerly-contaminated properties that have been released for reuse, properties where environmental deed restrictions have been recorded to prevent inappropriate land uses, and risk characterization information that is used to assess potential impacts to public health and the environment at contaminated sites.

A review of the ENVIROSTOR list, as provided by EDR, and dated 07/30/2018 has revealed that there are 9 ENVIROSTOR sites within approximately 1 mile of the target property.

Equal/Higher Elevation	Address	Direction / Distance	Map ID	Page
IGLESIA NI CRISTO	***141 NORTH UNION AVEN***	***SSW 1/2 - 1 (0.861 mi.)***	***99***	***180***
Facility Id: 60001080				
Status: No Further Action				
PLASENCIA ELEMENTARY	***1321 CORTEZ STREET***	***SSE 1/2 - 1 (0.864 mi.)***	***100***	***183***
Facility Id: 60000055				
Status: Inactive - Needs Evaluation				

Lower Elevation	Address	Direction / Distance	Map ID	Page
ALVARADO	***1453 & 1455 NORTH AL***	***N 1/8 - 1/4 (0.186 mi.)***	***J59***	***71***
Facility Id: 60002289				
Status: Active				
CENTRAL REGION ES #1	***2115 MARATHON STREET***	***SW 1/8 - 1/4 (0.217 mi.)***	***73***	***92***
Facility Id: 60000074				

Status: Certified

REGENCY CLEANERS	***1411 ECHO PARK AVE***	***E 1/4 - 1/2 (0.255 mi.)***	***82***	***116***
Facility Id: 60001767				
Status: Certified O&M - Land Use Restrictions Only				
TERMINIX	***2828 LONDON STREET***	***WSW 1/2 - 1 (0.781 mi.)***	***97***	***169***
Facility Id: 19070003				
Status: Active				
BELMONT NEW PRIMARY	***LAKE STREET/ROSELAKE***	***SW 1/2 - 1 (0.836 mi.)***	***98***	***177***
Facility Id: 19880022				
Status: No Further Action				
G.C. HEWITT COMPANY	***174 GLENDALE BLVD***	***S 1/2 - 1 (0.979 mi.)***	***101***	***185***
Facility Id: 19510058				
Status: Refer: Other Agency				
PROPOSED ROCKWOOD CH	***1552 ROCKWOOD STREET***	***S 1/2 - 1 (0.998 mi.)***	***102***	***187***
Facility Id: 60002072				
Status: Certified / Operation & Maintenance				

State and tribal leaking storage tank lists

LUST: Leaking Underground Storage Tank (LUST) Sites included in GeoTracker. GeoTracker is the Water Boards data management system for sites that impact, or have the potential to impact, water quality in California, with emphasis on groundwater.

A review of the LUST list, as provided by EDR, has revealed that there are 18 LUST sites within approximately 0.5 miles of the target property.

Equal/Higher Elevation	Address	Direction / Distance	Map ID	Page
SUNSET CARWASH	***2028 SUNSET BLVD***	***SW 0 - 1/8 (0.084 mi.)***	***B22***	***18***
Database: LUST, Date of Government Version: 09/10/2018				
Database: LUST REG 4, Date of Government Version: 09/07/2004				
Status: Open - Remediation				
Facility Id: 900260152				
Status: Pollution Characterization				
Global Id: T0603700718				
Global ID: T0603700718				
W. SERVICE	***1016 ALVARADO ST N***	***SW 1/8 - 1/4 (0.130 mi.)***	***H50***	***52***
Database: LUST, Date of Government Version: 09/10/2018				
Database: LUST REG 4, Date of Government Version: 09/07/2004				
Status: Completed - Case Closed				
Facility Id: 900260161				
Status: Pollution Characterization				
Global Id: T0603700719				
Global ID: T0603700719				
ARCO #1597	***1601 GLENDALE BLVD***	***NNE 1/4 - 1/2 (0.314 mi.)***	***83***	***123***
Database: LUST, Date of Government Version: 09/10/2018				
Database: LUST REG 4, Date of Government Version: 09/07/2004				
Status: Completed - Case Closed				
Status: Open - Remediation				
Facility Id: 900260125				

Facility Id: 900260125A
Status: Case Closed
Status: Pollution Characterization
Global Id: T0603700716
Global Id: T0603797967
Global ID: T0603700716
Global ID: T0603797967

COURIER EXPRESS INC ***1533 ECHO PARK AVE*** ***ENE 1/4 - 1/2 (0.386 mi.)*** ***87*** ***139***
Database: LUST, Date of Government Version: 09/10/2018
Database: LUST REG 4, Date of Government Version: 09/07/2004
Status: Completed - Case Closed
Facility Id: 900260089
Status: Case Closed
Global Id: T0603700712
Global ID: T0603700712

MAGIC GAS & AUTO SER ***1600 ECHO PARK AVE N*** ***ENE 1/4 - 1/2 (0.439 mi.)*** ***88*** ***142***
Database: LUST, Date of Government Version: 09/10/2018
Database: LUST REG 4, Date of Government Version: 09/07/2004
Status: Completed - Case Closed
Facility Id: 900260261
Status: Preliminary site assessment workplan submitted
Global Id: T0603700729
Global ID: T0603700729

ARCO #81460 1467 SUNSET BLVD W ESE 1/4 - 1/2 (0.452 mi.) N91 156
Database: LUST, Date of Government Version: 09/10/2018
Database: LUST REG 4, Date of Government Version: 09/07/2004
Status: Completed - Case Closed
Facility Id: 900260307
Status: Case Closed
Global Id: T0603700732
Global ID: T0603700732

O. J. PLUMBING 1661 ALLESANDRO ST N 1/4 - 1/2 (0.456 mi.) O93 160
Database: LUST REG 4, Date of Government Version: 09/07/2004
Facility Id: 900260316
Status: Pollution Characterization
Global ID: T0603792982

O. J. PLUMBING ***1661 ALLESANDRO ST*** ***N 1/4 - 1/2 (0.456 mi.)*** ***O94*** ***161***
Database: LUST, Date of Government Version: 09/10/2018
Status: Completed - Case Closed
Global Id: T0603792982

GATEWAY HOSPITAL 1891 EFFIE ST NE 1/4 - 1/2 (0.489 mi.) P95 167
Database: LUST REG 4, Date of Government Version: 09/07/2004
Facility Id: 900260289
Status: Leak being confirmed
Global ID: T0603700731

GATEWAY HOSPITAL ***1891 EFFIE*** ***NE 1/4 - 1/2 (0.489 mi.)*** ***P96*** ***168***
Database: LUST, Date of Government Version: 09/10/2018
Status: Completed - Case Closed
Global Id: T0603700731

Lower Elevation	Address	Direction / Distance	Map ID	Page
SERVICE STATION 0779	***1340 GLENDALE BLVD***	***ENE 0 - 1/8 (0.085 mi.)***	***E27***	***30***

Database: LUST, Date of Government Version: 09/10/2018

Status: Completed - Case Closed
Global Id: T0603700722

76 STATION #0779 ***1340 GLENDALE BLVD.*** ***ENE 0 - 1/8 (0.085 mi.)*** ***E28*** ***32***
Database: LUST, Date of Government Version: 09/10/2018
Status: Completed - Case Closed
Global Id: T0603758404

ANTONIO TKACZUK ***1340 GLENDALE BLVD*** ***ENE 0 - 1/8 (0.085 mi.)*** ***E29*** ***37***
Database: LUST REG 4, Date of Government Version: 09/07/2004
Facility Id: 900260198
Status: Case Closed
Global ID: T0603700722

STANMOR ENTERPRISES ***1700 SUNSET BLVD*** ***ESE 1/8 - 1/4 (0.154 mi.)*** ***G53*** ***62***
Database: LUST, Date of Government Version: 09/10/2018
Database: LUST REG 4, Date of Government Version: 09/07/2004
Status: Completed - Case Closed
Facility Id: 900260170
Status: Leak being confirmed
Global Id: T0603700720
Global ID: T0603700720

UNITED OIL #45 1465 GLENDALE BLVD N NNE 1/8 - 1/4 (0.198 mi.) J66 81
Database: LUST, Date of Government Version: 09/10/2018
Database: LUST REG 4, Date of Government Version: 09/07/2004
Status: Completed - Case Closed
Facility Id: 900260270
Status: Pollution Characterization
Global Id: T0603700730
Global ID: T0603700730

BLOOMFIELD PROPERTIE ***1515 ALVARADO ST N*** ***NNE 1/8 - 1/4 (0.224 mi.)*** ***J75*** ***101***
Database: LUST, Date of Government Version: 09/10/2018
Database: LUST REG 4, Date of Government Version: 09/07/2004
Status: Completed - Case Closed
Facility Id: 900260216
Status: Case Closed
Global Id: T0603700724
Global ID: T0603700724

CHEVRON #3-0581 ***1516 SUNSET BLVD*** ***ESE 1/4 - 1/2 (0.349 mi.)*** ***M84*** ***137***
Database: LUST, Date of Government Version: 09/10/2018
Status: Completed - Case Closed
Global Id: T0603700726

CHEVRON #3-0581 1516 SUNSET BLVD ESE 1/4 - 1/2 (0.349 mi.) M85 138
Database: LUST REG 4, Date of Government Version: 09/07/2004
Facility Id: 900260234
Status: Case Closed
Global ID: T0603700726

CPS-SLIC: Cleanup Program Sites (CPS; also known as Site Cleanups [SC] and formerly known as Spills, Leaks, Investigations, and Cleanups [SLIC] sites) included in GeoTracker. GeoTracker is the Water Boards data management system for sites that impact, or have the potential to impact, water quality in California, with emphasis on groundwater.

A review of the CPS-SLIC list, as provided by EDR, has revealed that there are 3 CPS-SLIC sites

within approximately 0.5 miles of the target property.

Equal/Higher Elevation	Address	Direction / Distance	Map ID	Page
FORMER CHEVRON STATI	1508-1522 SUNSET BOU	ESE 1/4 - 1/2 (0.358 mi.)	M86	139
Database: CPS-SLIC, Date of Government Version: 09/10/2018 Facility Status: Completed - Case Closed Global Id: SL0002045000				

Lower Elevation	Address	Direction / Distance	Map ID	Page
HOLLYWAY CLEANERS	***1159 ECHO PARK AVE***	***ESE 1/8 - 1/4 (0.231 mi.)***	***L79***	***107***
Database: SLIC REG 4, Date of Government Version: 11/17/2004 Database: CPS-SLIC, Date of Government Version: 09/10/2018 Facility Status: Open - Site Assessment Facility Status: Site Assessment Global Id: SL2048E1699				
REGENCY CLEANERS	***1411 ECHO PARK AVE***	***E 1/4 - 1/2 (0.255 mi.)***	***82***	***116***
Database: CPS-SLIC, Date of Government Version: 09/10/2018 Facility Status: Completed - Case Closed Global Id: SL0603767361				

State and tribal registered storage tank lists

UST: The Underground Storage Tank database contains registered USTs. USTs are regulated under Subtitle I of the Resource Conservation and Recovery Act (RCRA). The data come from the State Water Resources Control Board's Hazardous Substance Storage Container Database.

A review of the UST list, as provided by EDR, has revealed that there are 7 UST sites within approximately 0.25 miles of the target property.

Equal/Higher Elevation	Address	Direction / Distance	Map ID	Page
CHEVRON STATION #9-0	2035 W SUNSET BLVD	SW 0 - 1/8 (0.050 mi.)	B10	14
Database: UST, Date of Government Version: 09/10/2018 Facility Id: 23758				
LAFD - FIRE STATION	***2144 W SUNSET BLVD***	***WSW 1/8 - 1/4 (0.191 mi.)***	***K62***	***78***
Database: UST, Date of Government Version: 09/10/2018 Facility Id: 25064 Facility Id: FA0003885				

Lower Elevation	Address	Direction / Distance	Map ID	Page
TOSCO CORPORATION #3	1031 GLENDALE BLVD #	SSE 0 - 1/8 (0.081 mi.)	D20	17
Database: UST, Date of Government Version: 09/10/2018 Facility Id: 24180				
TOSCO CORPORATION #3	1340 GLENDALE BLVD	ENE 0 - 1/8 (0.085 mi.)	E30	38
Database: UST, Date of Government Version: 09/10/2018 Facility Id: 24187				
RAPID GAS #45	1465 GLENDALE BLVD	NNE 1/8 - 1/4 (0.198 mi.)	J65	81
Database: UST, Date of Government Version: 09/10/2018 Facility Id: 23905				
UNITED #145	1465 N GLENDALE BLVD	NNE 1/8 - 1/4 (0.198 mi.)	J67	89
Database: UST, Date of Government Version: 09/10/2018				

Lower Elevation	Address	Direction / Distance	Map ID	Page
UNITED OIL #145	1465 N GLENDALE BLVD	NNE 1/8 - 1/4 (0.198 mi.)	J68	89
Database: UST, Date of Government Version: 09/10/2018				

State and tribal voluntary cleanup sites

VCP: Contains low threat level properties with either confirmed or unconfirmed releases and the project proponents have request that DTSC oversee investigation and/or cleanup activities and have agreed to provide coverage for DTSC's costs.

A review of the VCP list, as provided by EDR, and dated 07/30/2018 has revealed that there are 2 VCP sites within approximately 0.5 miles of the target property.

Lower Elevation	Address	Direction / Distance	Map ID	Page
ALVARADO	***1453 & 1455 NORTH AL***	***N 1/8 - 1/4 (0.186 mi.)***	***J59***	***71***
Status: Active				
Facility Id: 60002289				
REGENCY CLEANERS	***1411 ECHO PARK AVE***	***E 1/4 - 1/2 (0.255 mi.)***	***82***	***116***
Status: Certified O&M - Land Use Restrictions Only				
Facility Id: 60001767				

ADDITIONAL ENVIRONMENTAL RECORDS

Local Brownfield lists

US BROWNFIELDS: The EPA's listing of Brownfields properties from the Cleanups in My Community program, which provides information on Brownfields properties for which information is reported back to EPA, as well as areas served by Brownfields grant programs.

A review of the US BROWNFIELDS list, as provided by EDR, and dated 06/18/2018 has revealed that there is 1 US BROWNFIELDS site within approximately 0.5 miles of the target property.

Lower Elevation	Address	Direction / Distance	Map ID	Page
DELANO PARK	***1511 ERWIN STREET***	***WSW 1/4 - 1/2 (0.445 mi.)***	***90***	***153***
ACRES property ID: 11456				

Local Lists of Landfill / Solid Waste Disposal Sites

SWRCY: A listing of recycling facilities in California.

A review of the SWRCY list, as provided by EDR, and dated 09/10/2018 has revealed that there is 1 SWRCY site within approximately 0.5 miles of the target property.

Lower Elevation	Address	Direction / Distance	Map ID	Page
FLORES RECYCLING	2517 W SUNSET BLVD	WNW 1/4 - 1/2 (0.440 mi.)	89	153

EXECUTIVE SUMMARY

Cert Id: RC10405

Local Lists of Hazardous waste / Contaminated Sites

SCH: This category contains proposed and existing school sites that are being evaluated by DTSC for possible hazardous materials contamination. In some cases, these properties may be listed in the CalSites category. depending on the level of threat to public health and safety or the. environment they pose.

A review of the SCH list, as provided by EDR, and dated 07/30/2018 has revealed that there is 1 SCH site within approximately 0.25 miles of the target property.

Lower Elevation	Address	Direction / Distance	Map ID	Page
CENTRAL REGION ES #1 Facility Id: 60000074 Status: Certified	***2115 MARATHON STREET***	***SW 1/8 - 1/4 (0.217 mi.)***	***73***	***92***

Local Lists of Registered Storage Tanks

SWEEPS UST: Statewide Environmental Evaluation and Planning System. This underground storage tank listing was updated and maintained by a company contacted by the SWRCB in the early 1990's. The listing is no longer updated or maintained. The local agency is the contact for more information on a site on the SWEEPS list.

A review of the SWEEPS UST list, as provided by EDR, and dated 06/01/1994 has revealed that there are 9 SWEEPS UST sites within approximately 0.25 miles of the target property.

Equal/Higher Elevation	Address	Direction / Distance	Map ID	Page
CACERES CHEVRON Status: A Tank Status: A Comp Number: 2898	***2035 W SUNSET BLVD***	***SW 0 - 1/8 (0.050 mi.)***	***B8***	***11***
SUNSET EAST CAR WASH Comp Number: 4020	***2028 W SUNSET BLVD***	***SW 0 - 1/8 (0.084 mi.)***	***B24***	***26***
W. SERVICE Comp Number: 7530	***1016 N ALVARADO ST***	***SW 1/8 - 1/4 (0.130 mi.)***	***H49***	***51***
LAFD - FIRE STATION Status: A Tank Status: A Comp Number: 2617	***2144 W SUNSET BLVD***	***WSW 1/8 - 1/4 (0.191 mi.)***	***K62***	***78***

Lower Elevation	Address	Direction / Distance	Map ID	Page
ANTONIO TKACZUK Status: A Comp Number: 8262	***1340 GLENDALE BLVD***	***ENE 0 - 1/8 (0.085 mi.)***	***E29***	***37***
MCDONALD'S RESTAURAN Comp Number: 6824	***1400 N ALVARADO ST***	***N 0 - 1/8 (0.103 mi.)***	***F43***	***49***
STANMOR ENTERPRISE	***1700 SUNSET BLVD***	***ESE 1/8 - 1/4 (0.154 mi.)***	***G54***	***65***

Comp Number: 7759				
RAPID GAS #45 Status: A Comp Number: 4700	1465 N GLENDALE BLVD	NNE 1/8 - 1/4 (0.198 mi.)	J70	90
HANDY SPOT INC Comp Number: 2768	***1515 N ALVARADO ST***	***NNE 1/8 - 1/4 (0.224 mi.)***	***J76***	***104***

HIST UST: Historical UST Registered Database.

A review of the HIST UST list, as provided by EDR, and dated 10/15/1990 has revealed that there are 9 HIST UST sites within approximately 0.25 miles of the target property.

Equal/Higher Elevation	Address	Direction / Distance	Map ID	Page
CACERES CHEVRON	***2035 W SUNSET BLVD***	***SW 0 - 1/8 (0.050 mi.)***	***B8***	***11***
CACERES CHEVRON Facility Id: 00000051058	2035 W SUNSET BLVD	SW 0 - 1/8 (0.050 mi.)	B9	13
90953 Facility Id: 00000061952	2035 W SUNSET BLVD	SW 0 - 1/8 (0.050 mi.)	B11	14
FIRE STATION 20	***2144 SUNSET BL***	***WSW 1/8 - 1/4 (0.191 mi.)***	***K61***	***77***
FIRE STATION 20 Facility Id: 00000047442	2144 W SUNSET BLVD	WSW 1/8 - 1/4 (0.191 mi.)	K63	79

Lower Elevation	Address	Direction / Distance	Map ID	Page
UNION OIL SERVICE ST Facility Id: 00000055689	1340 GLENDALE BLVD	ENE 0 - 1/8 (0.085 mi.)	E25	27
TOSCO CORPORATION ST	***1340 GLENDALE BLVD***	***ENE 0 - 1/8 (0.085 mi.)***	***E26***	***28***
SERVICE STATION 0779 Facility Id: 00000003994	***1340 GLENDALE BLVD***	***ENE 0 - 1/8 (0.085 mi.)***	***E27***	***30***
HANDY SPOT INC Facility Id: 00000050702	1515 N ALVARADO ST	NNE 1/8 - 1/4 (0.224 mi.)	J77	105

CA FID UST: The Facility Inventory Database contains active and inactive underground storage tank locations. The source is the State Water Resource Control Board.

A review of the CA FID UST list, as provided by EDR, and dated 10/31/1994 has revealed that there are 8 CA FID UST sites within approximately 0.25 miles of the target property.

Equal/Higher Elevation	Address	Direction / Distance	Map ID	Page
CACERES CHEVRON Facility Id: 19006868 Status: A	***2035 W SUNSET BLVD***	***SW 0 - 1/8 (0.050 mi.)***	***B8***	***11***
SUNSET EAST CAR WASH Facility Id: 19003035 Status: I	***2028 W SUNSET BLVD***	***SW 0 - 1/8 (0.084 mi.)***	***B24***	***26***
W. SERVICE Facility Id: 19002912 Status: I	***1016 N ALVARADO ST***	***SW 1/8 - 1/4 (0.130 mi.)***	***H49***	***51***
FIRE STATION 20	***2144 SUNSET BL***	***WSW 1/8 - 1/4 (0.191 mi.)***	***K61***	***77***

Facility Id: 19024408
Status: A

Lower Elevation	Address	Direction / Distance	Map ID	Page
MCDONALD'S RESTAURAN	***1400 N ALVARADO ST***	***N 0 - 1/8 (0.103 mi.)***	***F43***	***49***
Facility Id: 19001677 Status: A				
STANMOR ENTERPRISE	***1700 SUNSET BLVD***	***ESE 1/8 - 1/4 (0.154 mi.)***	***G54***	***65***
Facility Id: 19003179 Status: I				
APRO LLC DBA UNITED	***1465 GLENDALE BLVD***	***NNE 1/8 - 1/4 (0.198 mi.)***	***J64***	***79***
Facility Id: 19055865 Status: A				
HANDY SPOT INC	***1515 N ALVARADO ST***	***NNE 1/8 - 1/4 (0.224 mi.)***	***J76***	***104***
Facility Id: 19004905 Status: I				

Local Land Records

DEED: The use of recorded land use restrictions is one of the methods the DTSC uses to protect the public from unsafe exposures to hazardous substances and wastes .

A review of the DEED list, as provided by EDR, and dated 09/04/2018 has revealed that there is 1 DEED site within approximately 0.5 miles of the target property.

Lower Elevation	Address	Direction / Distance	Map ID	Page
REGENCY CLEANERS	***1411 ECHO PARK AVE***	***E 1/4 - 1/2 (0.255 mi.)***	***82***	***116***
Status: CERTIFIED O&M - LAND USE RESTRICTIONS ONLY Envirostor ID: 60001767				

Other Ascertainable Records

DRYCLEANERS: A list of drycleaner related facilities that have EPA ID numbers. These are facilities with certain SIC codes: power laundries, family and commercial; garment pressing and cleaners' agents; linen supply; coin-operated laundries and cleaning; drycleaning plants except rugs; carpet and upholster cleaning; industrial launderers; laundry and garment services.

A review of the DRYCLEANERS list, as provided by EDR, has revealed that there are 10 DRYCLEANERS sites within approximately 0.25 miles of the target property.

Equal/Higher Elevation	Address	Direction / Distance	Map ID	Page
KINGS CLEANER	2103 W SUNSET BLVD	WSW 0 - 1/8 (0.096 mi.)	B35	40
Database: DRYCLEANERS, Date of Government Version: 05/31/2018 EPA Id: CAL000302486				
KING CLEANERS	2103 W SUNSET BLVD	WSW 0 - 1/8 (0.096 mi.)	B36	41
Database: DRYCLEAN SOUTH COAST, Date of Government Version: 08/24/2018				
NEW ENCORE CLEANERS	2103 SUNSET BLVD	WSW 0 - 1/8 (0.096 mi.)	B38	45
Database: DRYCLEAN SOUTH COAST, Date of Government Version: 08/24/2018				

Equal/Higher Elevation	Address	Direction / Distance	Map ID	Page
S & H DRY CLEANERS Database: DRYCLEAN SOUTH COAST, Date of Government Version: 08/24/2018	2103 SUNSET BLVD	WSW 0 - 1/8 (0.096 mi.)	B39	46
KING CLEANERS Database: DRYCLEAN SOUTH COAST, Date of Government Version: 08/24/2018	2103 W SUNSET BLVD	WSW 0 - 1/8 (0.096 mi.)	B40	46
ENCORE CLEANERS Database: DRYCLEAN SOUTH COAST, Date of Government Version: 08/24/2018	2103 SUNSET BLVD	WSW 0 - 1/8 (0.096 mi.)	B41	47

Lower Elevation	Address	Direction / Distance	Map ID	Page
STYLE CLEANER Database: DRYCLEAN SOUTH COAST, Date of Government Version: 08/24/2018	1448 N ALVARADO ST	NNE 1/8 - 1/4 (0.170 mi.)	J56	68
HIGH QUALITY CLEANER Database: DRYCLEAN SOUTH COAST, Date of Government Version: 08/24/2018	1612 W SUNSET BLVD	ESE 1/8 - 1/4 (0.206 mi.)	L71	90
HOLLYWAY CLEANERS Database: DRYCLEANERS, Date of Government Version: 05/31/2018 Database: DRYCLEAN SOUTH COAST, Date of Government Version: 08/24/2018 EPA Id: CAL000419647 EPA Id: CAL000169711	***1159 ECHO PARK AVE***	***ESE 1/8 - 1/4 (0.231 mi.)***	***L79***	***107***
VALETOR INC Database: DRYCLEAN SOUTH COAST, Date of Government Version: 08/24/2018	1159 ECHO PARK AVE	ESE 1/8 - 1/4 (0.231 mi.)	L81	115

HIST CORTESE: The sites for the list are designated by the State Water Resource Control Board [LUST], the Integrated Waste Board [SWF/LS], and the Department of Toxic Substances Control [CALSITES]. This listing is no longer updated by the state agency.

A review of the HIST CORTESE list, as provided by EDR, and dated 04/01/2001 has revealed that there are 12 HIST CORTESE sites within approximately 0.5 miles of the target property.

Equal/Higher Elevation	Address	Direction / Distance	Map ID	Page
SUNSET CARWASH Reg Id: 900260152	***2028 SUNSET BLVD***	***SW 0 - 1/8 (0.084 mi.)***	***B22***	***18***
W. SERVICE Reg Id: 900260161	***1016 ALVARADO ST N***	***SW 1/8 - 1/4 (0.130 mi.)***	***H50***	***52***
ARCO #1597 Reg Id: 900260125	***1601 GLENDALE BLVD***	***NNE 1/4 - 1/2 (0.314 mi.)***	***83***	***123***
COURIER EXPRESS INC Reg Id: 900260089	***1533 ECHO PARK AVE***	***ENE 1/4 - 1/2 (0.386 mi.)***	***87***	***139***
MAGIC GAS & AUTO SER Reg Id: 900260261	***1600 ECHO PARK AVE N***	***ENE 1/4 - 1/2 (0.439 mi.)***	***88***	***142***
ARCO #81460 Reg Id: 900260307	1467 SUNSET	ESE 1/4 - 1/2 (0.452 mi.)	N92	159
GATEWAY HOSPITAL Reg Id: 900260289	***1891 EFFIE***	***NE 1/4 - 1/2 (0.489 mi.)***	***P96***	***168***

Lower Elevation	Address	Direction / Distance	Map ID	Page
76 STATION #0779	***1340 GLENDALE BLVD.***	***ENE 0 - 1/8 (0.085 mi.)***	***E28***	***32***

Reg Id: 900260198				
STANMOR ENTERPRISES Reg Id: 900260170	***1700 SUNSET BLVD***	***ESE 1/8 - 1/4 (0.154 mi.)***	***G53***	***62***
UNITED OIL #45 Reg Id: 900260270	1465 GLENDALE	NNE 1/8 - 1/4 (0.198 mi.)	J69	89
BLOOMFIELD PROPERTIE Reg Id: 900260216	***1515 ALVARADO ST N***	***NNE 1/8 - 1/4 (0.224 mi.)***	***J75***	***101***
CHEVRON #3-0581 Reg Id: 900260234	***1516 SUNSET BLVD***	***ESE 1/4 - 1/2 (0.349 mi.)***	***M84***	***137***

Notify 65: Listings of all Proposition 65 incidents reported to counties by the State Water Resources Control Board and the Regional Water Quality Control Board. This database is no longer updated by the reporting agency.

A review of the Notify 65 list, as provided by EDR, and dated 06/18/2018 has revealed that there is 1 Notify 65 site within approximately 1 mile of the target property.

Lower Elevation	Address	Direction / Distance	Map ID	Page
HOLLOWAY DRY CLEANER	1159 ECHO PARK BLVD	ESE 1/8 - 1/4 (0.231 mi.)	L80	115

EDR HIGH RISK HISTORICAL RECORDS

EDR Exclusive Records

EDR Hist Auto: EDR has searched selected national collections of business directories and has collected listings of potential gas station/filling station/service station sites that were available to EDR researchers. EDR's review was limited to those categories of sources that might, in EDR's opinion, include gas station/filling station/service station establishments. The categories reviewed included, but were not limited to gas, gas station, gasoline station, filling station, auto, automobile repair, auto service station, service station, etc. This database falls within a category of information EDR classifies as "High Risk Historical Records", or HRHR. EDR's HRHR effort presents unique and sometimes proprietary data about past sites and operations that typically create environmental concerns, but may not show up in current government records searches.

A review of the EDR Hist Auto list, as provided by EDR, has revealed that there are 16 EDR Hist Auto sites within approximately 0.125 miles of the target property.

Equal/Higher Elevation	Address	Direction / Distance	Map ID	Page
SUNSET 76	2035 W SUNSET BLVD	SW 0 - 1/8 (0.050 mi.)	B7	10
SUNSET-EAST CAR WASH	2040 W SUNSET BLVD	SW 0 - 1/8 (0.060 mi.)	B14	16
SUNSET-EAST CAR WASH	2028-40 SUNSET BLVD	SW 0 - 1/8 (0.084 mi.)	B23	26
CARTER J T	2101 S SUNSET BLVD	WSW 0 - 1/8 (0.094 mi.)	B33	39
Lower Elevation	**Address**	**Direction / Distance**	**Map ID**	**Page**
PERKINS R C	1901 S SUNSET BLVD	SE 0 - 1/8 (0.005 mi.)	A2	9
MC KINSTRY JACK	2005 S SUNSET BLVD	SW 0 - 1/8 (0.009 mi.)	A3	9
DOLBIER W R	1920 S SUNSET BLVD	S 0 - 1/8 (0.012 mi.)	A4	9
BERGERON ARTH	2021 S SUNSET BLVD	SW 0 - 1/8 (0.037 mi.)	A5	10
ARCO DEL TRIUNFO	2002 W SUNSET BLVD	SSW 0 - 1/8 (0.037 mi.)	A6	10

EXECUTIVE SUMMARY

Lower Elevation	Address	Direction / Distance	Map ID	Page
SCHUMACHER F E	1141 GLENDALE BLVD	SSE 0 - 1/8 (0.058 mi.)	D13	15
MASON P F	1353 GLENDALE BLVD	NE 0 - 1/8 (0.067 mi.)	E17	17
TONYS 76 UNION STATI	1340 GLENDALE BLVD	ENE 0 - 1/8 (0.085 mi.)	E31	38
NEFF PEARL MRS	1400 N ALVARADO ST	N 0 - 1/8 (0.103 mi.)	F44	50
PRYOR FILBIN	1400 GLENDALE BLVD	NE 0 - 1/8 (0.106 mi.)	E45	50
ANGLIN SUND	1800 S SUNSET BLVD	ESE 0 - 1/8 (0.109 mi.)	G47	51
WELLIMANN A C	1412 GLENDALE BLVD	NE 0 - 1/8 (0.110 mi.)	E48	51

EDR Hist Cleaner: EDR has searched selected national collections of business directories and has collected listings of potential dry cleaner sites that were available to EDR researchers. EDR's review was limited to those categories of sources that might, in EDR's opinion, include dry cleaning establishments. The categories reviewed included, but were not limited to dry cleaners, cleaners, laundry, laundromat, cleaning/laundry, wash & dry etc. This database falls within a category of information EDR classifies as "High Risk Historical Records", or HRHR. EDR's HRHR effort presents unique and sometimes proprietary data about past sites and operations that typically create environmental concerns, but may not show up in current government records searches.

A review of the EDR Hist Cleaner list, as provided by EDR, has revealed that there are 10 EDR Hist Cleaner sites within approximately 0.125 miles of the target property.

Equal/Higher Elevation	Address	Direction / Distance	Map ID	Page
ENCORE CLEANERS	2103 SUNSET BLVD	WSW 0 - 1/8 (0.096 mi.)	B34	39

Lower Elevation	Address	Direction / Distance	Map ID	Page
LEE SAM	1925 S SUNSET BLVD	S 0 - 1/8 (0.004 mi.)	A1	9
MAC KINNON MAC KNN	1308 GLENDALE BLVD	ESE 0 - 1/8 (0.056 mi.)	C12	15
HYDE V O	1123 GLENDALE BLVD	SSE 0 - 1/8 (0.060 mi.)	D15	16
YICK WONG	1824 S SUNSET BLVD	SE 0 - 1/8 (0.062 mi.)	C16	16
MC KINNON HAZEL MRS	1308 LAKESHORE AVE	E 0 - 1/8 (0.070 mi.)	C18	17
HAROOTUNIAN FRANK	1825 S SUNSET BLVD	ESE 0 - 1/8 (0.080 mi.)	C19	17
PREWITT GENE	1816 S SUNSET BLVD	ESE 0 - 1/8 (0.084 mi.)	C21	18
HYDE VROOMAN	1132 GLENDALE BLVD	SSE 0 - 1/8 (0.089 mi.)	D32	39
CRAIG H K	1803 S SUNSET BLVD	ESE 0 - 1/8 (0.107 mi.)	G46	50

EXECUTIVE SUMMARY

Due to poor or inadequate address information, the following sites were not mapped. Count: 2 records.

Site Name	Database(s)
LINK STATION US PROJECT	CDL ENVIROSTOR, VCP

OVERVIEW MAP - 5458704.2S

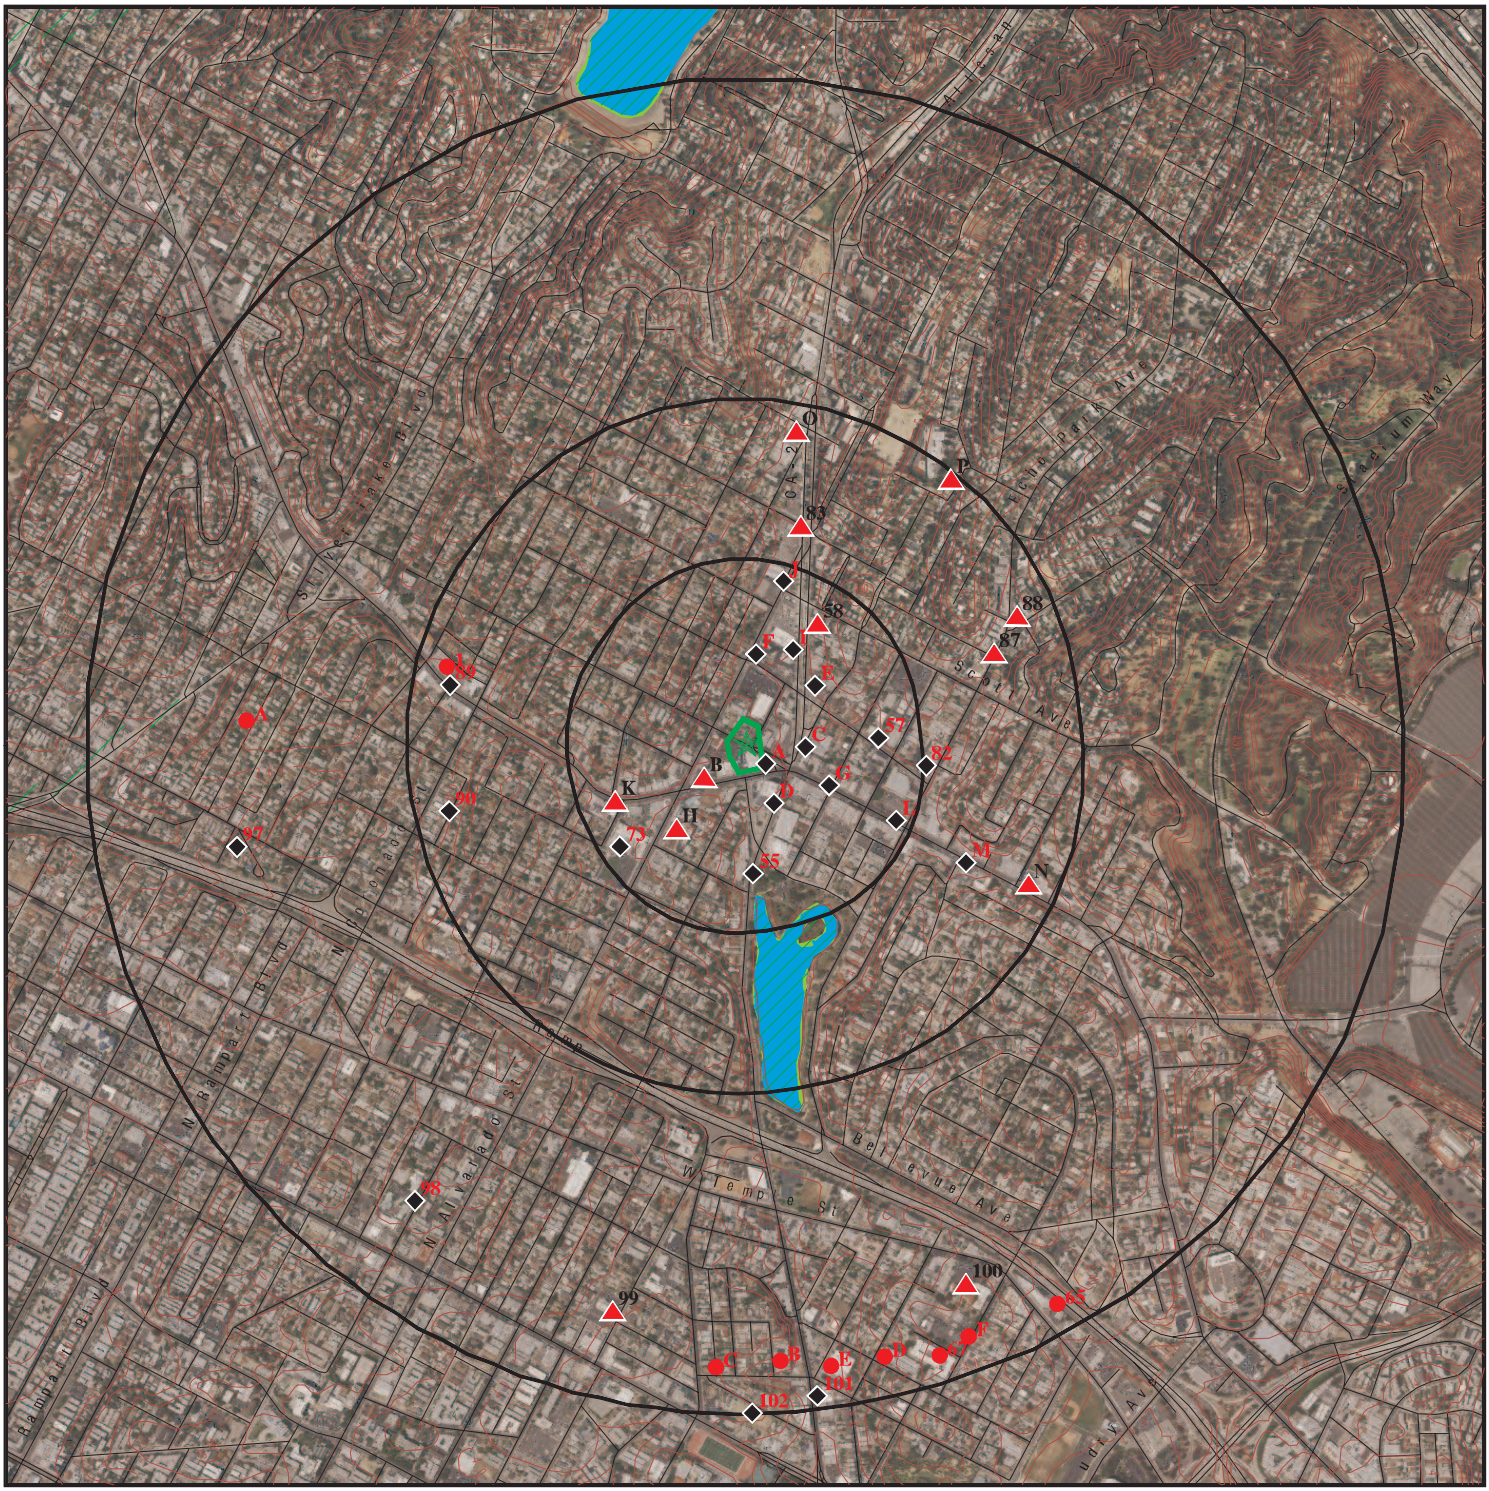

This report includes Interactive Map Layers to display and/or hide map information. The legend includes only those icons for the default map view.

SITE NAME:	9836004144_1929 W. Sunset & 1980-2007 W. Reservoi	CLIENT:	EFI Global Inc.
ADDRESS:	1929 West Sunset Boulevard Los Angeles CA 90026	CONTACT:	Susana Corletto 9836004144
LAT/LONG:	34.078623 / 118.261654	INQUIRY #:	5458704.2s
		DATE:	October 19, 2018 9:23 am

Copyright © 2018 EDR, Inc. © 2015 TomTom Rel. 2015.

DETAIL MAP - 5458704.2S

ALVARADO HEADSTART/STATE PRESCHOOL
GOLDEN WEST CHRISTIAN SCHOOL
LOGAN STREET ELEMENTARY
LOGAN EARLY EDUCATION CENTER
DRS ARBITMAN COWAN-PELLER MEDICAL LAB
LOS ANGELES MEDICAL CENTER
ECHO PARK FAMILY MEDICAL CLINIC
STEVEN GITLIN MD
LA VIDA MEDICAL GROUP & IPA
PACIFIC ALLIANCE MEDICAL GROUP
CLINICA SANTA MARIA - ECHO PARK
MORALES FAMILY CHILD CARE
ERLINDA S VELASCO MD
KENT MOBILE XRAY
SANTOS A UY JR MD CLINICAL LABORATORY
REVITAL CARE HOSPICE
BARRY A MORGUELAN MD
ROMERO MEDICAL CLINIC
M & M LABORATORY
Reservoir St
Mohawk St
Alvarado St
Montana St
Parkview St
Lucile Ave
Logan St
Elysian Park Dr
Park Ave
Montrose St
Santa Ynez St
Kent St
Lemoyne
Glendale Blvd
Echo Park Ave
Cassidy
Laveta Ter
Allison
Lake
Clinton
Thorn St
Effie St
Reese Pl
Blake St
N Boulevard
Sunset Blvd
Lake Shore Ave
Lemoyne St
Lemoyne Ter
Cassidy Ter
Una Ave
Park Ave
Glendale Blvd
Santa Ynez St
Montrose St
Kent St

MAP FINDINGS SUMMARY

Database	Search Distance (Miles)	Target Property	< 1/8	1/8 - 1/4	1/4 - 1/2	1/2 - 1	> 1	Total Plotted
STANDARD ENVIRONMENTAL RECORDS								
Federal NPL site list								
NPL	1.000		0	0	0	0	NR	0
Proposed NPL	1.000		0	0	0	0	NR	0
NPL LIENS	TP		NR	NR	NR	NR	NR	0
Federal Delisted NPL site list								
Delisted NPL	1.000		0	0	0	0	NR	0
Federal CERCLIS list								
FEDERAL FACILITY	0.500		0	0	0	NR	NR	0
SEMS	0.500		0	0	0	NR	NR	0
Federal CERCLIS NFRAP site list								
SEMS-ARCHIVE	0.500		0	0	0	NR	NR	0
Federal RCRA CORRACTS facilities list								
CORRACTS	1.000		0	0	0	0	NR	0
Federal RCRA non-CORRACTS TSD facilities list								
RCRA-TSDF	0.500		0	0	0	NR	NR	0
Federal RCRA generators list								
RCRA-LQG	0.250		0	3	NR	NR	NR	3
RCRA-SQG	0.250		2	6	NR	NR	NR	8
RCRA-CESQG	0.250		0	1	NR	NR	NR	1
Federal institutional controls / engineering controls registries								
LUCIS	0.500		0	0	0	NR	NR	0
US ENG CONTROLS	0.500		0	0	0	NR	NR	0
US INST CONTROL	0.500		0	0	0	NR	NR	0
Federal ERNS list								
ERNS	TP		NR	NR	NR	NR	NR	0
State- and tribal - equivalent NPL								
RESPONSE	1.000		0	0	0	0	NR	0
State- and tribal - equivalent CERCLIS								
ENVIROSTOR	1.000		0	2	1	6	NR	9
State and tribal landfill and/or solid waste disposal site lists								
SWF/LF	0.500		0	0	0	NR	NR	0
State and tribal leaking storage tank lists								
LUST	0.500		4	4	10	NR	NR	18

MAP FINDINGS SUMMARY

Database	Search Distance (Miles)	Target Property	< 1/8	1/8 - 1/4	1/4 - 1/2	1/2 - 1	> 1	Total Plotted
INDIAN LUST	0.500		0	0	0	NR	NR	0
CPS-SLIC	0.500		0	1	2	NR	NR	3
State and tribal registered storage tank lists								
FEMA UST	0.250		0	0	NR	NR	NR	0
UST	0.250		3	4	NR	NR	NR	7
AST	0.250		0	0	NR	NR	NR	0
INDIAN UST	0.250		0	0	NR	NR	NR	0
State and tribal voluntary cleanup sites								
VCP	0.500		0	1	1	NR	NR	2
INDIAN VCP	0.500		0	0	0	NR	NR	0
State and tribal Brownfields sites								
BROWNFIELDS	0.500		0	0	0	NR	NR	0
ADDITIONAL ENVIRONMENTAL RECORDS								
Local Brownfield lists								
US BROWNFIELDS	0.500		0	0	1	NR	NR	1
Local Lists of Landfill / Solid Waste Disposal Sites								
WMUDS/SWAT	0.500		0	0	0	NR	NR	0
SWRCY	0.500		0	0	1	NR	NR	1
HAULERS	TP		NR	NR	NR	NR	NR	0
INDIAN ODI	0.500		0	0	0	NR	NR	0
ODI	0.500		0	0	0	NR	NR	0
DEBRIS REGION 9	0.500		0	0	0	NR	NR	0
IHS OPEN DUMPS	0.500		0	0	0	NR	NR	0
Local Lists of Hazardous waste / Contaminated Sites								
US HIST CDL	TP		NR	NR	NR	NR	NR	0
AOCONCERN	1.000		0	0	0	0	NR	0
HIST Cal-Sites	1.000		0	0	0	0	NR	0
SCH	0.250		0	1	NR	NR	NR	1
CDL	TP		NR	NR	NR	NR	NR	0
Toxic Pits	1.000		0	0	0	0	NR	0
US CDL	TP		NR	NR	NR	NR	NR	0
CERS HAZ WASTE	0.250		0	0	NR	NR	NR	0
Local Lists of Registered Storage Tanks								
SWEEPS UST	0.250		4	5	NR	NR	NR	9
HIST UST	0.250		6	3	NR	NR	NR	9
CA FID UST	0.250		3	5	NR	NR	NR	8
CERS TANKS	0.250		0	0	NR	NR	NR	0
Local Land Records								
LIENS	TP		NR	NR	NR	NR	NR	0

MAP FINDINGS SUMMARY

Database	Search Distance (Miles)	Target Property	< 1/8	1/8 - 1/4	1/4 - 1/2	1/2 - 1	> 1	Total Plotted
LIENS 2	TP		NR	NR	NR	NR	NR	0
DEED	0.500		0	0	1	NR	NR	1
Records of Emergency Release Reports								
HMIRS	TP		NR	NR	NR	NR	NR	0
CHMIRS	TP		NR	NR	NR	NR	NR	0
LDS	TP		NR	NR	NR	NR	NR	0
MCS	TP		NR	NR	NR	NR	NR	0
SPILLS 90	TP		NR	NR	NR	NR	NR	0
Other Ascertainable Records								
RCRA NonGen / NLR	0.250		0	0	NR	NR	NR	0
FUDS	1.000		0	0	0	0	NR	0
DOD	1.000		0	0	0	0	NR	0
SCRD DRYCLEANERS	0.500		0	0	0	NR	NR	0
US FIN ASSUR	TP		NR	NR	NR	NR	NR	0
EPA WATCH LIST	TP		NR	NR	NR	NR	NR	0
2020 COR ACTION	0.250		0	0	NR	NR	NR	0
TSCA	TP		NR	NR	NR	NR	NR	0
TRIS	TP		NR	NR	NR	NR	NR	0
SSTS	TP		NR	NR	NR	NR	NR	0
ROD	1.000		0	0	0	0	NR	0
RMP	TP		NR	NR	NR	NR	NR	0
RAATS	TP		NR	NR	NR	NR	NR	0
PRP	TP		NR	NR	NR	NR	NR	0
PADS	TP		NR	NR	NR	NR	NR	0
ICIS	TP		NR	NR	NR	NR	NR	0
FTTS	TP		NR	NR	NR	NR	NR	0
MLTS	TP		NR	NR	NR	NR	NR	0
COAL ASH DOE	TP		NR	NR	NR	NR	NR	0
COAL ASH EPA	0.500		0	0	0	NR	NR	0
PCB TRANSFORMER	TP		NR	NR	NR	NR	NR	0
RADINFO	TP		NR	NR	NR	NR	NR	0
HIST FTTS	TP		NR	NR	NR	NR	NR	0
DOT OPS	TP		NR	NR	NR	NR	NR	0
CONSENT	1.000		0	0	0	0	NR	0
INDIAN RESERV	1.000		0	0	0	0	NR	0
FUSRAP	1.000		0	0	0	0	NR	0
UMTRA	0.500		0	0	0	NR	NR	0
LEAD SMELTERS	TP		NR	NR	NR	NR	NR	0
US AIRS	TP		NR	NR	NR	NR	NR	0
US MINES	0.250		0	0	NR	NR	NR	0
ABANDONED MINES	0.250		0	0	NR	NR	NR	0
FINDS	TP		NR	NR	NR	NR	NR	0
UXO	1.000		0	0	0	0	NR	0
DOCKET HWC	TP		NR	NR	NR	NR	NR	0
ECHO	TP		NR	NR	NR	NR	NR	0
FUELS PROGRAM	0.250		0	0	NR	NR	NR	0
CA BOND EXP. PLAN	1.000		0	0	0	0	NR	0
Cortese	0.500		0	0	0	NR	NR	0
CUPA Listings	0.250		0	0	NR	NR	NR	0

MAP FINDINGS SUMMARY

Database	Search Distance (Miles)	Target Property	< 1/8	1/8 - 1/4	1/4 - 1/2	1/2 - 1	> 1	Total Plotted
DRYCLEANERS	0.250		6	4	NR	NR	NR	10
EMI	TP		NR	NR	NR	NR	NR	0
ENF	TP		NR	NR	NR	NR	NR	0
Financial Assurance	TP		NR	NR	NR	NR	NR	0
HAZNET	TP		NR	NR	NR	NR	NR	0
ICE	TP		NR	NR	NR	NR	NR	0
HIST CORTESE	0.500		2	4	6	NR	NR	12
LOS ANGELES CO. HMS	TP		NR	NR	NR	NR	NR	0
HWP	1.000		0	0	0	0	NR	0
HWT	0.250		0	0	NR	NR	NR	0
MINES	0.250		0	0	NR	NR	NR	0
MWMP	0.250		0	0	NR	NR	NR	0
NPDES	TP		NR	NR	NR	NR	NR	0
PEST LIC	TP		NR	NR	NR	NR	NR	0
PROC	0.500		0	0	0	NR	NR	0
Notify 65	1.000		0	1	0	0	NR	1
LA Co. Site Mitigation	TP		NR	NR	NR	NR	NR	0
UIC	TP		NR	NR	NR	NR	NR	0
WASTEWATER PITS	0.500		0	0	0	NR	NR	0
WDS	TP		NR	NR	NR	NR	NR	0
WIP	0.250		0	0	NR	NR	NR	0
WELL STIM PROJ	TP		NR	NR	NR	NR	NR	0
OTHER OIL GAS	TP		NR	NR	NR	NR	NR	0
SAMPLING POINT	TP		NR	NR	NR	NR	NR	0
CIWQS	TP		NR	NR	NR	NR	NR	0
PROJECT	TP		NR	NR	NR	NR	NR	0
CERS	TP		NR	NR	NR	NR	NR	0
UIC GEO	TP		NR	NR	NR	NR	NR	0
PROD WATER PONDS	TP		NR	NR	NR	NR	NR	0
WDR	TP		NR	NR	NR	NR	NR	0
MILITARY PRIV SITES	TP		NR	NR	NR	NR	NR	0
NON-CASE INFO	TP		NR	NR	NR	NR	NR	0
EDR HIGH RISK HISTORICAL RECORDS								
EDR Exclusive Records								
EDR MGP	1.000		0	0	0	0	NR	0
EDR Hist Auto	0.125		16	NR	NR	NR	NR	16
EDR Hist Cleaner	0.125		10	NR	NR	NR	NR	10
EDR RECOVERED GOVERNMENT ARCHIVES								
Exclusive Recovered Govt. Archives								
RGA LF	TP		NR	NR	NR	NR	NR	0
RGA LUST	TP		NR	NR	NR	NR	NR	0
- Totals --		0	56	45	23	6	0	130

MAP FINDINGS SUMMARY

Database	Search Distance (Miles)	Target Property	< 1/8	1/8 - 1/4	1/4 - 1/2	1/2 - 1	> 1	Total Plotted

NOTES:

TP = Target Property

NR = Not Requested at this Search Distance

Sites may be listed in more than one database

A1 **LEE SAM** **EDR Hist Cleaner** **1009193471**
South **1925 S SUNSET BLVD** **N/A**
< 1/8 **LOS ANGELES, CA**
0.004 mi.
20 ft. **Site 1 of 6 in cluster A**

Relative: EDR Hist Cleaner
Lower

Actual: Year: Name: Type:
410 ft. 1942 LEE SAM LAUNDRIES ORIENTAL

A2 **PERKINS R C** **EDR Hist Auto** **1009081757**
SE **1901 S SUNSET BLVD** **N/A**
< 1/8 **LOS ANGELES, CA**
0.005 mi.
28 ft. **Site 2 of 6 in cluster A**

Relative: EDR Hist Auto
Lower

Actual: Year: Name: Type:
403 ft. 1937 PERKINS R C GASOLINE AND OIL SERVICE STATIONS
1942 BARNETT W C GASOLINE AND OIL SERVICE STATIONS

A3 **MC KINSTRY JACK** **EDR Hist Auto** **1009079665**
SW **2005 S SUNSET BLVD** **N/A**
< 1/8 **LOS ANGELES, CA**
0.009 mi.
45 ft. **Site 3 of 6 in cluster A**

Relative: EDR Hist Auto
Lower

Actual: Year: Name: Type:
413 ft. 1933 MC KINSTRY JACK AUTOMOBILE REPAIRING

A4 **DOLBIER W R** **EDR Hist Auto** **1009079891**
South **1920 S SUNSET BLVD** **N/A**
< 1/8 **LOS ANGELES, CA**
0.012 mi.
62 ft. **Site 4 of 6 in cluster A**

Relative: EDR Hist Auto
Lower

Actual: Year: Name: Type:
407 ft. 1933 COX O M GASOLINE AND OIL SERVICE STATIONS
1937 OLIVAS R A GASOLINE AND OIL SERVICE STATIONS
1942 DOLBIER W R GASOLINE AND OIL SERVICE STATIONS

A5 **BERGERON ARTH** **EDR Hist Auto** **1009076150**
SW **2021 S SUNSET BLVD** **N/A**
< 1/8 **LOS ANGELES, CA**
0.037 mi.
194 ft. **Site 5 of 6 in cluster A**

Relative: EDR Hist Auto
Lower

Actual: **414 ft.**

Year:	Name:	Type:
1924	BERGARON ARTHUR	AUTOMOBILE REPAIRING
1929	BERGERON ARTH	AUTOMOBILE REPAIRING AND SERVICE STATIONS
1933	BERGE ON ARTH	AUTOMOBILE REPAIRING
1937	BERGERON ARTH	AUTOMOBILE REPAIRING

A6 **ARCO DEL TRIUNFO** **EDR Hist Auto** **1021462643**
SSW **2002 W SUNSET BLVD** **N/A**
< 1/8 **LOS ANGELES, CA 90026**
0.037 mi.
195 ft. **Site 6 of 6 in cluster A**

Relative: EDR Hist Auto
Lower

Actual: **412 ft.**

Year:	Name:	Type:
2013	ARCO DEL TRIUNFO	Gasoline Service Stations, NEC
2014	ARCO DEL TRIUNFO	Gasoline Service Stations, NEC

B7 **SUNSET 76** **EDR Hist Auto** **1008994438**
SW **2035 W SUNSET BLVD** **N/A**
< 1/8 **LOS ANGELES, CA 90026**
0.050 mi.
265 ft. **Site 1 of 19 in cluster B**

Relative: EDR Hist Auto
Higher

Actual: **416 ft.**

Year:	Name:	Type:
1988	CACERES VICTOR	Gasoline Service Stations
1989	CACERES VICTOR	Gasoline Service Stations, NEC
1990	CACERES VICTOR	Gasoline Service Stations, NEC
1991	CACERES VICTOR	Gasoline Service Stations, NEC
1992	CACERES VICTOR	Gasoline Service Stations, NEC
1993	CACERES VICTOR	Gasoline Service Stations, NEC
1994	AL'S CHEVRON SERVICE	Not reported
1994	ALS CHEVRON SERVICE	Gasoline Service Stations
1994	CACERES VICTOR	Gasoline Service Stations, NEC
1995	CACERES VICTOR	Gasoline Service Stations, NEC
1995	ALS CHEVRON SERVICE	Gasoline Service Stations
1996	ALS CHEVRON SERVICE	Gasoline Service Stations
1997	ALS CHEVRON	Gasoline Service Stations
1998	GAMBOA ALIBERT A	Gasoline Service Stations
1999	CHEVRON STATIONS	Not reported
1999	GAMBOA ALIBERT A	Gasoline Service Stations
2000	GAMBOA ALIBERT A	Gasoline Service Stations
2002	SUNSET 76	Gasoline Service Stations
2003	SUNSET 76	Gasoline Service Stations
2004	SUNSET 76	Gasoline Service Stations
2005	SUNSET 76	Gasoline Service Stations
2006	SUNSET 76	Gasoline Service Stations
2007	SUNSET 76	Gasoline Service Stations

SUNSET 76 (Continued) **1008994438**

2008	SUNSET 76	Gasoline Service Stations
2009	SUNSET 76	Gasoline Service Stations
2010	SUNSET 76	Gasoline Service Stations
2011	SUNSET 76	Gasoline Service Stations
2012	SUNSET 76	Gasoline Service Stations
2013	SUNSET 76	Gasoline Service Stations
2014	SUNSET 76	Gasoline Service Stations

B8 **CACERES CHEVRON** **SWEEPS UST** **S101617297**
SW **2035 W SUNSET BLVD** **HIST UST** **N/A**
< 1/8 **LOS ANGELES, CA 90026** **CA FID UST**
0.050 mi.
265 ft. **Site 2 of 19 in cluster B**

Relative:
Higher

Actual:
416 ft.

SWEEPS UST:

Status:	Active
Comp Number:	2898
Number:	9
Board Of Equalization:	44-012625
Referral Date:	05-05-93
Action Date:	04-11-94
Created Date:	02-29-88
Owner Tank Id:	Not reported
SWRCB Tank Id:	19-050-002898-000001
Tank Status:	A
Capacity:	9942
Active Date:	10-21-92
Tank Use:	M.V. FUEL
STG:	P
Content:	REG UNLEADED
Number Of Tanks:	4

Status:	Active
Comp Number:	2898
Number:	9
Board Of Equalization:	44-012625
Referral Date:	05-05-93
Action Date:	04-11-94
Created Date:	02-29-88
Owner Tank Id:	Not reported
SWRCB Tank Id:	19-050-002898-000002
Tank Status:	A
Capacity:	9942
Active Date:	10-21-92
Tank Use:	M.V. FUEL
STG:	P
Content:	REG UNLEADED
Number Of Tanks:	Not reported

Status:	Active
Comp Number:	2898
Number:	9
Board Of Equalization:	44-012625
Referral Date:	05-05-93
Action Date:	04-11-94
Created Date:	02-29-88
Owner Tank Id:	Not reported
SWRCB Tank Id:	19-050-002898-000003

CACERES CHEVRON (Continued) **S101617297**

Tank Status: A
Capacity: 9942
Active Date: 10-21-92
Tank Use: M.V. FUEL
STG: P
Content: REG UNLEADED
Number Of Tanks: Not reported

Status: Active
Comp Number: 2898
Number: 9
Board Of Equalization: 44-012625
Referral Date: 05-05-93
Action Date: 04-11-94
Created Date: 02-29-88
Owner Tank Id: Not reported
SWRCB Tank Id: 19-050-002898-000004
Tank Status: A
Capacity: 9942
Active Date: 10-21-92
Tank Use: OIL
STG: W
Content: WASTE OIL
Number Of Tanks: Not reported

HIST UST:
File Number: 0002857C
URL: http://geotracker.waterboards.ca.gov/ustpdfs/pdf/0002857C.pdf
Region: Not reported
Facility ID: Not reported
Facility Type: Not reported
Other Type: Not reported
Contact Name: Not reported
Telephone: Not reported
Owner Name: Not reported
Owner Address: Not reported
Owner City,St,Zip: Not reported
Total Tanks: Not reported

Tank Num: Not reported
Container Num: Not reported
Year Installed: Not reported
Tank Capacity: Not reported
Tank Used for: Not reported
Type of Fuel: Not reported
Container Construction Thickness: Not reported
Leak Detection: Not reported

Click here for Geo Tracker PDF:

CA FID UST:
Facility ID: 19006868
Regulated By: UTNKA
Regulated ID: 00051058
Cortese Code: Not reported
SIC Code: Not reported

CACERES CHEVRON (Continued) **S101617297**

Facility Phone:	2134848608
Mail To:	Not reported
Mailing Address:	419 N SAN GABRIEL BLVD
Mailing Address 2:	Not reported
Mailing City,St,Zip:	LOS ANGELES 900260000
Contact:	Not reported
Contact Phone:	Not reported
DUNs Number:	Not reported
NPDES Number:	Not reported
EPA ID:	Not reported
Comments:	Not reported
Status:	Active

B9 **CACERES CHEVRON** **HIST UST** **U001561149**
SW **2035 W SUNSET BLVD** **N/A**
< 1/8 **LOS ANGELES, CA 90026**
0.050 mi.
265 ft. **Site 3 of 19 in cluster B**

Relative: **Higher**

Actual: **416 ft.**

HIST UST:

File Number:	Not reported
URL:	Not reported
Region:	STATE
Facility ID:	00000051058
Facility Type:	Gas Station
Other Type:	Not reported
Contact Name:	VICTOR CACERES
Telephone:	2134848608
Owner Name:	VICTOR M. CACERES
Owner Address:	419 N. SAN GABRIEL BLVD.
Owner City,St,Zip:	SAN GABRIEL, CA 91775
Total Tanks:	0004
Tank Num:	001
Container Num:	003
Year Installed:	Not reported
Tank Capacity:	00010000
Tank Used for:	PRODUCT
Type of Fuel:	UNLEADED
Container Construction Thickness:	Not reported
Leak Detection:	Stock Inventor
Tank Num:	002
Container Num:	001
Year Installed:	Not reported
Tank Capacity:	00000000
Tank Used for:	WASTE
Type of Fuel:	WASTE OIL
Container Construction Thickness:	Not reported
Leak Detection:	Stock Inventor
Tank Num:	003
Container Num:	004
Year Installed:	Not reported
Tank Capacity:	00010000
Tank Used for:	PRODUCT
Type of Fuel:	PREMIUM
Container Construction Thickness:	Not reported

CACERES CHEVRON (Continued) **U001561149**

Leak Detection: Stock Inventor

Tank Num: 004
Container Num: 002
Year Installed: Not reported
Tank Capacity: 00005000
Tank Used for: PRODUCT
Type of Fuel: REGULAR
Container Construction Thickness: Not reported
Leak Detection: Stock Inventor

B10 **CHEVRON STATION #9-0953** **UST** **U003938936**
SW **2035 W SUNSET BLVD** **N/A**
< 1/8 **LOS ANGELES, CA 90026**
0.050 mi.
265 ft. **Site 4 of 19 in cluster B**

Relative: **Higher**
Actual: **416 ft.**

UST:
Facility ID: 23758
Permitting Agency: LOS ANGELES, CITY OF
Latitude: 34.079361
Longitude: -118.2613655

Facility ID: Not reported
Permitting Agency: Los Angeles City Fire Department
Latitude: 34.078
Longitude: -118.2628

B11 **90953** **HIST UST** **U001561145**
SW **2035 W SUNSET BLVD** **N/A**
< 1/8 **LOS ANGELES, CA 90026**
0.050 mi.
265 ft. **Site 5 of 19 in cluster B**

Relative: **Higher**
Actual: **416 ft.**

HIST UST:
File Number: 00026C35
URL: http://geotracker.waterboards.ca.gov/ustpdfs/pdf/00026C35.pdf
Region: STATE
Facility ID: 00000061952
Facility Type: Gas Station
Other Type: Not reported
Contact Name: CACERES,VICTOR
Telephone: 2134848608
Owner Name: CHEVRON U.S.A. INC.
Owner Address: 575 MARKET
Owner City,St,Zip: SAN FRANCISCO, CA 94105
Total Tanks: 0004

Tank Num: 001
Container Num: 1
Year Installed: 1968
Tank Capacity: 00005000
Tank Used for: PRODUCT
Type of Fuel: Not reported
Container Construction Thickness: 0000250
Leak Detection: Stock Inventor

90953 (Continued) **U001561145**

Tank Num:	002
Container Num:	2
Year Installed:	1968
Tank Capacity:	00010000
Tank Used for:	PRODUCT
Type of Fuel:	Not reported
Container Construction Thickness:	0000250
Leak Detection:	Stock Inventor

Tank Num:	003
Container Num:	3
Year Installed:	1968
Tank Capacity:	00010000
Tank Used for:	PRODUCT
Type of Fuel:	Not reported
Container Construction Thickness:	0000250
Leak Detection:	Stock Inventor

Tank Num:	004
Container Num:	4
Year Installed:	1968
Tank Capacity:	00001000
Tank Used for:	WASTE
Type of Fuel:	Not reported
Container Construction Thickness:	0000130
Leak Detection:	Stock Inventor

Click here for Geo Tracker PDF:

C12 **MAC KINNON MAC KNNON** **EDR Hist Cleaner** **1009189415**
ESE **1308 GLENDALE BLVD** **N/A**
< 1/8 **LOS ANGELES, CA**
0.056 mi.
294 ft. **Site 1 of 5 in cluster C**

Relative: EDR Hist Cleaner
Lower

Actual: Year: Name: Type:
397 ft. 1929 MAC KINNON MAC KNNON CLOTHES PRESSERS CLEANERS AND REPAIRERS

D13 **SCHUMACHER F E** **EDR Hist Auto** **1009082820**
SSE **1141 GLENDALE BLVD** **N/A**
< 1/8 **LOS ANGELES, CA**
0.058 mi.
307 ft. **Site 1 of 4 in cluster D**

Relative: EDR Hist Auto
Lower

Actual: Year: Name: Type:
399 ft. 1942 SCHUMACHER F E AUTOMOBILE REPAIRING

B14 **SUNSET-EAST CAR WASH** **EDR Hist Auto** **1009076940**
SW **2040 W SUNSET BLVD** **N/A**
< 1/8 **LOS ANGELES, CA 90026**
0.060 mi.
316 ft. **Site 6 of 19 in cluster B**

Relative: EDR Hist Auto
Higher

Actual: **417 ft.**

Year:	Name:	Type:
1924	SIMON M R	AUTOMOBILE SERVICE STATIONS
1929	STERBEL H J	GASOLINE AND OIL SERVICE STATION
1933	STIEBEL H J	GASOLINE AND OIL SERVICE STATIONS
1937	ROTHROCK HARRY	GASOLINE AND OIL SERVICE STATIONS
1942	STIEBEL H J	GASOLINE AND OIL SERVICE STATIONS
1969	SUNSET-EAST CAR WASH	Gasoline Service Stations
1970	SUNSET-EAST CAR WASH	Gasoline Service Stations
1971	SUNSET-EAST CAR WASH	Carwashes
1972	SUNSET-EAST CAR WASH	Carwashes
1973	SUNSET-EAST CAR WASH	Carwashes
1974	SUNSET-EAST CAR WASH	Carwashes
1989	SUNSET-EAST CAR WASH	Carwashes
1990	SUNSET-EAST CAR WASH	Carwashes
1991	SUNSET-EAST CAR WASH	Carwashes
1992	SUNSET-EAST CAR WASH	Carwashes
1993	SUNSET-EAST CAR WASH	Carwashes
1994	SUNSET-EAST CAR WASH	Carwashes
2008	SUNSET-EAST CAR WASH	Carwashes
2009	SUNSET-EAST CAR WASH	Carwashes
2010	SUNSET-EAST CAR WASH	Carwashes
2011	SUNSET-EAST CAR WASH	Carwashes
2012	SUNSET-EAST CAR WASH	Carwashes

D15 **HYDE V O** **EDR Hist Cleaner** **1009190809**
SSE **1123 GLENDALE BLVD** **N/A**
< 1/8 **LOS ANGELES, CA**
0.060 mi.
318 ft. **Site 2 of 4 in cluster D**

Relative: EDR Hist Cleaner
Lower

Actual: **398 ft.**

Year:	Name:	Type:
1933	HYDE V O	CLOTHES PRESSERS AND CLEANERS

C16 **YICK WONG** **EDR Hist Cleaner** **1009190562**
SE **1824 S SUNSET BLVD** **N/A**
< 1/8 **LOS ANGELES, CA**
0.062 mi.
325 ft. **Site 2 of 5 in cluster C**

Relative: EDR Hist Cleaner
Lower

Actual: **396 ft.**

Year:	Name:	Type:
1933	YICK WONG	LAUNDRIES CHINESE

E17 **MASON P F** **EDR Hist Auto** **1009076929**
NE **1353 GLENDALE BLVD** **N/A**
< 1/8 **LOS ANGELES, CA**
0.067 mi.
356 ft. **Site 1 of 10 in cluster E**

Relative: EDR Hist Auto
Lower

Actual:
398 ft.

Year:	Name:	Type:
1924	EATON G T	AUTOMOBILE SERVICE STATIONS
1929	FLICK R A	GASOLINE AND OIL SERVICE STATION
1933	JACOBS W L	GASOLINE AND OIL SERVICE STATIONS
1937	JACOBS W L	GASOLINE AND OIL SERVICE STATIONS
1942	MASON P F	GASOLINE AND OIL SERVICE STATIONS

C18 **MC KINNON HAZEL MRS** **EDR Hist Cleaner** **1009190002**
East **1308 LAKESHORE AVE** **N/A**
< 1/8 **LOS ANGELES, CA**
0.070 mi.
370 ft. **Site 3 of 5 in cluster C**

Relative: EDR Hist Cleaner
Lower

Actual:
396 ft.

Year:	Name:	Type:
1933	MC KINNON HAZEL MRS	CLOTHES PRESSERS AND CLEANERS

C19 **HAROOTUNIAN FRANK** **EDR Hist Cleaner** **1009193978**
ESE **1825 S SUNSET BLVD** **N/A**
< 1/8 **LOS ANGELES, CA**
0.080 mi.
423 ft. **Site 4 of 5 in cluster C**

Relative: EDR Hist Cleaner
Lower

Actual:
395 ft.

Year:	Name:	Type:
1937	HAROOTUNIAN FRANK	CLOTHES PRESSERS AND CLEANERS

D20 **TOSCO CORPORATION #30307** **UST** **U003949138**
SSE **1031 GLENDALE BLVD # 30307** **N/A**
< 1/8 **LOS ANGELES, CA 90026**
0.081 mi.
427 ft. **Site 3 of 4 in cluster D**

Relative: UST:
Lower

Actual:
397 ft.

Facility ID:	24180
Permitting Agency:	LOS ANGELES, CITY OF
Latitude:	34.07679
Longitude:	-118.26112

C21 **PREWITT GENE** **EDR Hist Cleaner** **1009193399**
ESE **1816 S SUNSET BLVD** **N/A**
< 1/8 **LOS ANGELES, CA**
0.084 mi.
444 ft. **Site 5 of 5 in cluster C**

Relative: EDR Hist Cleaner
Lower

Actual: Year: Name: Type:
394 ft. 1937 PREWITT GENE CLOTHES PRESSERS AND CLEANERS

B22 **SUNSET CARWASH** **LUST** **S101297267**
SW **2028 SUNSET BLVD** **HIST CORTESE** **N/A**
< 1/8 **LOS ANGELES, CA 90026**
0.084 mi.
446 ft. **Site 7 of 19 in cluster B**

Relative: LUST:
Higher

Actual:
422 ft.

Lead Agency:	LOS ANGELES RWQCB (REGION 4)
Case Type:	LUST Cleanup Site
Geo Track:	http://geotracker.waterboards.ca.gov/profile_report.asp?global_id=T0603700718
Global Id:	T0603700718
Latitude:	34.0773461108236
Longitude:	-118.26313318109
Status:	Open - Remediation
Status Date:	07/16/2008
Case Worker:	MB
RB Case Number:	900260152
Local Agency:	LOS ANGELES, CITY OF
File Location:	Regional Board
Local Case Number:	Not reported
Potential Media Affect:	Aquifer used for drinking water supply
Potential Contaminants of Concern:	Other Solvent or Non-Petroleum Hydrocarbon
Site History:	Not reported

LUST:

Global Id:	T0603700718
Contact Type:	Local Agency Caseworker
Contact Name:	ELOY LUNA
Organization Name:	LOS ANGELES, CITY OF
Address:	200 North Main Street, Suite 1780
City:	LOS ANGELES
Email:	eloy.luna@lacity.org
Phone Number:	Not reported

Global Id:	T0603700718
Contact Type:	Regional Board Caseworker
Contact Name:	MAGDY BAIADY
Organization Name:	LOS ANGELES RWQCB (REGION 4)
Address:	320 W. 4TH ST., SUITE 200
City:	LOS ANGELES
Email:	mbaiady@waterboards.ca.gov
Phone Number:	2135766699

LUST:

Global Id:	T0603700718
Action Type:	RESPONSE
Date:	03/27/2015
Action:	Interim Remedial Action Plan

SUNSET CARWASH (Continued) **S101297267**

Global Id: T0603700718
Action Type: RESPONSE
Date: 01/17/2012
Action: Remedial Progress Report

Global Id: T0603700718
Action Type: RESPONSE
Date: 01/17/2012
Action: Remedial Progress Report

Global Id: T0603700718
Action Type: RESPONSE
Date: 05/27/2009
Action: Soil and Water Investigation Workplan

Global Id: T0603700718
Action Type: RESPONSE
Date: 05/27/2009
Action: Remedial Progress Report

Global Id: T0603700718
Action Type: RESPONSE
Date: 11/06/2006
Action: Monitoring Report - Quarterly

Global Id: T0603700718
Action Type: RESPONSE
Date: 06/08/2007
Action: Interim Remedial Action Plan

Global Id: T0603700718
Action Type: RESPONSE
Date: 11/12/2012
Action: Remedial Progress Report

Global Id: T0603700718
Action Type: RESPONSE
Date: 01/15/2013
Action: Monitoring Report - Semi-Annually

Global Id: T0603700718
Action Type: RESPONSE
Date: 07/23/2013
Action: Remedial Progress Report

Global Id: T0603700718
Action Type: RESPONSE
Date: 10/17/2013
Action: Remedial Progress Report

Global Id: T0603700718
Action Type: RESPONSE
Date: 06/26/2009
Action: Well Installation Report

Global Id: T0603700718
Action Type: RESPONSE

SUNSET CARWASH (Continued) **S101297267**

Date: 04/15/2008
Action: Monitoring Report - Quarterly

Global Id: T0603700718
Action Type: RESPONSE
Date: 07/15/2006
Action: Monitoring Report - Quarterly

Global Id: T0603700718
Action Type: ENFORCEMENT
Date: 06/15/2009
Action: Staff Letter

Global Id: T0603700718
Action Type: REMEDIATION
Date: 01/29/2009
Action: Dual Phase Extraction

Global Id: T0603700718
Action Type: Other
Date: 01/29/1991
Action: Leak Reported

Global Id: T0603700718
Action Type: RESPONSE
Date: 04/15/2011
Action: Remedial Progress Report

Global Id: T0603700718
Action Type: RESPONSE
Date: 08/15/2011
Action: Remedial Progress Report

Global Id: T0603700718
Action Type: RESPONSE
Date: 07/15/2011
Action: Monitoring Report - Semi-Annually

Global Id: T0603700718
Action Type: ENFORCEMENT
Date: 06/16/2011
Action: Staff Letter

Global Id: T0603700718
Action Type: RESPONSE
Date: 01/15/2015
Action: Monitoring Report - Semi-Annually

Global Id: T0603700718
Action Type: RESPONSE
Date: 02/06/2012
Action: Clean Up Fund - 5-Year Review Summary

Global Id: T0603700718
Action Type: RESPONSE
Date: 04/15/2012
Action: Monitoring Report - Semi-Annually

SUNSET CARWASH (Continued) **S101297267**

Global Id: T0603700718
Action Type: RESPONSE
Date: 05/16/2012
Action: Remedial Progress Report

Global Id: T0603700718
Action Type: RESPONSE
Date: 04/23/2012
Action: Remedial Progress Report

Global Id: T0603700718
Action Type: RESPONSE
Date: 01/15/2008
Action: Monitoring Report - Quarterly

Global Id: T0603700718
Action Type: RESPONSE
Date: 10/15/2007
Action: Monitoring Report - Quarterly

Global Id: T0603700718
Action Type: RESPONSE
Date: 04/20/2009
Action: Clean Up Fund - 5-Year Review Summary

Global Id: T0603700718
Action Type: RESPONSE
Date: 11/06/2015
Action: Site Assessment Report

Global Id: T0603700718
Action Type: RESPONSE
Date: 01/15/2007
Action: Monitoring Report - Quarterly

Global Id: T0603700718
Action Type: RESPONSE
Date: 08/16/2017
Action: Well Installation Report

Global Id: T0603700718
Action Type: RESPONSE
Date: 02/07/2011
Action: Clean Up Fund - 5-Year Review Summary

Global Id: T0603700718
Action Type: RESPONSE
Date: 02/15/2018
Action: Pilot Study / Treatability Workplan

Global Id: T0603700718
Action Type: RESPONSE
Date: 10/15/2017
Action: Monitoring Report - Semi-Annually

Global Id: T0603700718
Action Type: RESPONSE

SUNSET CARWASH (Continued) **S101297267**

Date: 01/15/2010
Action: Remedial Progress Report

Global Id: T0603700718
Action Type: RESPONSE
Date: 10/15/2013
Action: Monitoring Report - Semi-Annually

Global Id: T0603700718
Action Type: RESPONSE
Date: 11/19/2013
Action: Remedial Progress Report

Global Id: T0603700718
Action Type: RESPONSE
Date: 04/15/2011
Action: Monitoring Report - Semi-Annually

Global Id: T0603700718
Action Type: RESPONSE
Date: 01/15/2016
Action: Monitoring Report - Semi-Annually

Global Id: T0603700718
Action Type: REMEDIATION
Date: 01/29/2009
Action: Dual Phase Extraction

Global Id: T0603700718
Action Type: RESPONSE
Date: 07/15/2009
Action: Monitoring Report - Quarterly

Global Id: T0603700718
Action Type: RESPONSE
Date: 07/15/2009
Action: Remedial Progress Report

Global Id: T0603700718
Action Type: RESPONSE
Date: 08/22/2012
Action: Remedial Progress Report

Global Id: T0603700718
Action Type: RESPONSE
Date: 12/03/2012
Action: Remedial Progress Report

Global Id: T0603700718
Action Type: RESPONSE
Date: 03/29/2013
Action: Remedial Progress Report

Global Id: T0603700718
Action Type: RESPONSE
Date: 11/04/2013
Action: Site Assessment Report

SUNSET CARWASH (Continued) **S101297267**

Global Id: T0603700718
Action Type: REMEDIATION
Date: 05/01/2006
Action: Free Product Removal

Global Id: T0603700718
Action Type: RESPONSE
Date: 07/15/2010
Action: Monitoring Report - Semi-Annually

Global Id: T0603700718
Action Type: RESPONSE
Date: 02/21/2014
Action: Remedial Progress Report

Global Id: T0603700718
Action Type: RESPONSE
Date: 01/15/2014
Action: Monitoring Report - Semi-Annually

Global Id: T0603700718
Action Type: ENFORCEMENT
Date: 05/25/2005
Action: * No Action

Global Id: T0603700718
Action Type: RESPONSE
Date: 05/26/2005
Action: Monitoring Report - Quarterly

Global Id: T0603700718
Action Type: RESPONSE
Date: 03/18/2008
Action: Remedial Progress Report

Global Id: T0603700718
Action Type: RESPONSE
Date: 01/17/2012
Action: Remedial Progress Report

Global Id: T0603700718
Action Type: RESPONSE
Date: 01/17/2012
Action: Remedial Progress Report

Global Id: T0603700718
Action Type: RESPONSE
Date: 07/07/2016
Action: Clean Up Fund - 5-Year Review Summary

Global Id: T0603700718
Action Type: ENFORCEMENT
Date: 07/23/2008
Action: Staff Letter

Global Id: T0603700718
Action Type: RESPONSE

SUNSET CARWASH (Continued) **S101297267**

Date: 07/15/2015
Action: Monitoring Report - Semi-Annually

Global Id: T0603700718
Action Type: ENFORCEMENT
Date: 04/23/2015
Action: Staff Letter

Global Id: T0603700718
Action Type: RESPONSE
Date: 01/15/2018
Action: Monitoring Report - Semi-Annually

Global Id: T0603700718
Action Type: RESPONSE
Date: 10/15/2010
Action: Remedial Progress Report

Global Id: T0603700718
Action Type: RESPONSE
Date: 04/15/2007
Action: Monitoring Report - Quarterly

Global Id: T0603700718
Action Type: RESPONSE
Date: 04/15/2009
Action: Monitoring Report - Quarterly

Global Id: T0603700718
Action Type: RESPONSE
Date: 06/26/2009
Action: Pilot Study/ Treatability Report

LUST:
Global Id: T0603700718
Status: Open - Case Begin Date
Status Date: 10/23/1989

Global Id: T0603700718
Status: Open - Remediation
Status Date: 05/09/2006

Global Id: T0603700718
Status: Open - Remediation
Status Date: 05/19/2008

Global Id: T0603700718
Status: Open - Remediation
Status Date: 07/16/2008

Global Id: T0603700718
Status: Open - Site Assessment
Status Date: 10/23/1989

Global Id: T0603700718
Status: Open - Site Assessment
Status Date: 08/23/1990

SUNSET CARWASH (Continued) **S101297267**

Global Id: T0603700718
Status: Open - Site Assessment
Status Date: 01/07/1991

LUST REG 4:

Region:	4	
Regional Board:	04	
County:	Los Angeles	
Facility Id:	900260152	
Status:	Pollution Characterization	
Substance:	Hydrocarbons	
Substance Quantity:	Not reported	
Local Case No:	Not reported	
Case Type:	Groundwater	
Abatement Method Used at the Site:		Not reported
Global ID:	T0603700718	
W Global ID:	W0603700547	
Staff:	MB	
Local Agency:	19050	
Cross Street:	ALVARADO ST	
Enforcement Type:	Not reported	
Date Leak Discovered:	Not reported	
Date Leak First Reported:		1/29/1991
Date Leak Record Entered:	2/19/1991	
Date Confirmation Began:	10/23/1989	
Date Leak Stopped:	Not reported	
Date Case Last Changed on Database:		6/27/2002
Date the Case was Closed:		Not reported
How Leak Discovered:	OM	
How Leak Stopped:	Not reported	
Cause of Leak:	UNK	
Leak Source:	UNK	
Operator:	OLD CASE #022191-04	
Water System:	FIRSTONE SCOUT RESRVTN (BOY SCOUT COUN)	
Well Name:	Not reported	
Approx. Dist To Production Well (ft):		1135.3542206741819671411482008
Source of Cleanup Funding:		UNK
Preliminary Site Assessment Workplan Submitted:		Not reported
Preliminary Site Assessment Began:		8/23/1990
Pollution Characterization Began:		1/7/1991
Remediation Plan Submitted:		Not reported
Remedial Action Underway:		Not reported
Post Remedial Action Monitoring Began:		Not reported
Enforcement Action Date:		Not reported
Historical Max MTBE Date:		4/27/1999
Hist Max MTBE Conc in Groundwater:		5495
Hist Max MTBE Conc in Soil:		.6
Significant Interim Remedial Action Taken:		No
GW Qualifier:	Not reported	
Soil Qualifier:	Not reported	
Organization:	Not reported	
Owner Contact:	Not reported	
Responsible Party:	ROGER SONG	
RP Address:	5725 CRESTVILLE	
Program:	LUST	
Lat/Long:	34.0776327 / -1	

SUNSET CARWASH (Continued) **S101297267**

Local Agency Staff: PEJ
Beneficial Use: Not reported
Priority: Not reported
Cleanup Fund Id: Not reported
Suspended: Not reported
Assigned Name: 1900547-001GEN
Summary: LA FOREBAY, TANKS REMOVED 1990, ESTGW FLO SW. #2772E LOC. 2 MI.E.; 6/15/99 SUBSURFACE INVESTIGATION REPORT

HIST CORTESE:
Region: CORTESE
Facility County Code: 19
Reg By: LTNKA
Reg Id: 900260152

B23 **SUNSET-EAST CAR WASH** **EDR Hist Auto** **1022193574**
SW **2028-40 SUNSET BLVD** **N/A**
< 1/8 **LOS ANGELES, CA 90026**
0.084 mi.
446 ft. **Site 8 of 19 in cluster B**

Relative: EDR Hist Auto
Higher

Actual:
422 ft.

Year:	Name:	Type:
1975	SUNSET-EAST CAR WASH	Carwashes
1976	SUNSET-EAST CAR WASH	Carwashes
1977	SUNSET-EAST CAR WASH	Carwashes
1978	SUNSET-EAST CAR WASH	Carwashes
1979	SUNSET-EAST CAR WASH	Carwashes
1980	SUNSET-EAST CAR WASH	Carwashes
1982	SUNSET-EAST CAR WASH	Carwashes
1983	SUNSET-EAST CAR WASH	Carwashes
1985	SUNSET-EAST	Carwashes
1986	SUNSET-EAST	Carwashes
1987	SUNSET-EAST	Carwashes
1988	SUNSET-EAST	Carwashes

B24 **SUNSET EAST CAR WASH** **SWEEPS UST** **S101583198**
SW **2028 W SUNSET BLVD** **CA FID UST** **N/A**
< 1/8 **LOS ANGELES, CA 90026** **HAZNET**
0.084 mi.
446 ft. **Site 9 of 19 in cluster B**

Relative: SWEEPS UST:
Higher

Actual:
422 ft.

Status: Not reported
Comp Number: 4020
Number: Not reported
Board Of Equalization: Not reported
Referral Date: Not reported
Action Date: Not reported
Created Date: Not reported
Owner Tank Id: Not reported
SWRCB Tank Id: Not reported
Tank Status: Not reported
Capacity: Not reported
Active Date: Not reported

SUNSET EAST CAR WASH (Continued) **S101583198**

Tank Use: Not reported
STG: Not reported
Content: Not reported
Number Of Tanks: 0

CA FID UST:
Facility ID: 19003035
Regulated By: UTNKI
Regulated ID: Not reported
Cortese Code: Not reported
SIC Code: Not reported
Facility Phone: 2134840821
Mail To: Not reported
Mailing Address: 2028 W SUNSET BLVD
Mailing Address 2: Not reported
Mailing City,St,Zip: LOS ANGELES 900260000
Contact: Not reported
Contact Phone: Not reported
DUNs Number: Not reported
NPDES Number: Not reported
EPA ID: Not reported
Comments: Not reported
Status: Inactive

HAZNET:
envid: S101583198
Year: 2015
GEPAID: CAC002816820
Contact: ANTONIO LEE
Telephone: 2133695552
Mailing Name: Not reported
Mailing Address: 2028 W SUNSET BLVD
Mailing City,St,Zip: LOS ANGELES, CA 900263123
Gen County: Los Angeles
TSD EPA ID: CAT080013352
TSD County: Los Angeles
Waste Category: Aqueous solution with total organic residues less than 10 percent
Disposal Method: Other Recovery Of Reclamation For Reuse Including Acid Regeneration, Organics Recovery Ect
Tons: 0.546
Cat Decode: Not reported
Method Decode: Not reported
Facility County: Los Angeles

E25 **UNION OIL SERVICE STATION 0779** **HIST UST** **U001561171**
ENE **1340 GLENDALE BLVD** **N/A**
< 1/8 **LOS ANGELES, CA 90026**
0.085 mi.
450 ft. **Site 2 of 10 in cluster E**

Relative: HIST UST:
Lower
File Number: 00028234
Actual: URL: http://geotracker.waterboards.ca.gov/ustpdfs/pdf/00028234.pdf
397 ft. Region: STATE
Facility ID: 00000055689
Facility Type: Gas Station
Other Type: Not reported

UNION OIL SERVICE STATION 0779 (Continued) **U001561171**

Contact Name:	ANTONIO TKACZUK
Telephone:	2134131488
Owner Name:	UNION OIL COMPANY OF CALIFORNI
Owner Address:	3701 WILSHIRE BOULEVARD-SUITE
Owner City,St,Zip:	LOS ANGELES, CA 900101
Total Tanks:	0001
Tank Num:	001
Container Num:	1
Year Installed:	Not reported
Tank Capacity:	00000180
Tank Used for:	WASTE
Type of Fuel:	WASTE OIL
Container Construction Thickness:	Not reported
Leak Detection:	None

Click here for Geo Tracker PDF:

E26 **TOSCO CORPORATION STATION #30345** **HIST UST** **S113075991**
ENE **1340 GLENDALE BLVD** **HAZNET** **N/A**
< 1/8 **LOS ANGELES, CA 90026**
0.085 mi.
450 ft. **Site 3 of 10 in cluster E**

Relative: HIST UST:
Lower

File Number:	00028F90
URL:	http://geotracker.waterboards.ca.gov/ustpdfs/pdf/00028F90.pdf
Region:	Not reported
Facility ID:	Not reported
Facility Type:	Not reported
Other Type:	Not reported
Contact Name:	Not reported
Telephone:	Not reported
Owner Name:	Not reported
Owner Address:	Not reported
Owner City,St,Zip:	Not reported
Total Tanks:	Not reported
Tank Num:	Not reported
Container Num:	Not reported
Year Installed:	Not reported
Tank Capacity:	Not reported
Tank Used for:	Not reported
Type of Fuel:	Not reported
Container Construction Thickness:	Not reported
Leak Detection:	Not reported

Actual:
397 ft.

Click here for Geo Tracker PDF:

HAZNET:

envid:	S113075991
Year:	2004
GEPAID:	CAL000139067
Contact:	HAZMAT SPECIALIST
Telephone:	6027284180
Mailing Name:	Not reported
Mailing Address:	PO BOX 52085

TOSCO CORPORATION STATION #30345 (Continued) **S113075991**

Mailing City,St,Zip:	PHOENIX, AZ 850722085
Gen County:	Not reported
TSD EPA ID:	CAD099452708
TSD County:	Not reported
Waste Category:	Waste oil and mixed oil
Disposal Method:	Recycler
Tons:	2.08
Cat Decode:	Not reported
Method Decode:	Not reported
Facility County:	Los Angeles

envid:	S113075991
Year:	2004
GEPAID:	CAL000139067
Contact:	HAZMAT SPECIALIST
Telephone:	6027284180
Mailing Name:	Not reported
Mailing Address:	PO BOX 52085
Mailing City,St,Zip:	PHOENIX, AZ 850722085
Gen County:	Not reported
TSD EPA ID:	CAT080013352
TSD County:	Not reported
Waste Category:	Unspecified solvent mixture
Disposal Method:	Not reported
Tons:	7.08
Cat Decode:	Not reported
Method Decode:	Not reported
Facility County:	Los Angeles

envid:	S113075991
Year:	2002
GEPAID:	CAL000139067
Contact:	HAZMAT SPECIALIST
Telephone:	6027284180
Mailing Name:	Not reported
Mailing Address:	PO BOX 52085
Mailing City,St,Zip:	PHOENIX, AZ 850722085
Gen County:	Not reported
TSD EPA ID:	CAD028409019
TSD County:	Not reported
Waste Category:	Unspecified aqueous solution
Disposal Method:	Treatment, Tank
Tons:	0.68
Cat Decode:	Not reported
Method Decode:	Not reported
Facility County:	Los Angeles

envid:	S113075991
Year:	2000
GEPAID:	CAL000139067
Contact:	HAZMAT SPECIALIST
Telephone:	6027284180
Mailing Name:	Not reported
Mailing Address:	PO BOX 52085
Mailing City,St,Zip:	PHOENIX, AZ 850722085
Gen County:	Not reported
TSD EPA ID:	CAT080013352

TOSCO CORPORATION STATION #30345 (Continued) **S113075991**

TSD County:	Not reported
Waste Category:	Aqueous solution with total organic residues less than 10 percent
Disposal Method:	Recycler
Tons:	0
Cat Decode:	Not reported
Method Decode:	Not reported
Facility County:	Los Angeles

E27 **SERVICE STATION 0779** **LUST 1000166769**
ENE **1340 GLENDALE BLVD** **HIST UST N/A**
< 1/8 **LOS ANGELES, CA 90026**
0.085 mi.
450 ft. **Site 4 of 10 in cluster E**

Relative:
Lower

Actual:
397 ft.

LUST:

Lead Agency:	LOS ANGELES RWQCB (REGION 4)
Case Type:	LUST Cleanup Site
Geo Track:	http://geotracker.waterboards.ca.gov/profile_report.asp?global_id=T0603700722
Global Id:	T0603700722
Latitude:	34.0789627
Longitude:	-118.2600038
Status:	Completed - Case Closed
Status Date:	10/03/1996
Case Worker:	YR
RB Case Number:	900260198
Local Agency:	LOS ANGELES, CITY OF
File Location:	Not reported
Local Case Number:	Not reported
Potential Media Affect:	Aquifer used for drinking water supply
Potential Contaminants of Concern:	Other Solvent or Non-Petroleum Hydrocarbon
Site History:	Not reported

LUST:

Global Id:	T0603700722
Contact Type:	Local Agency Caseworker
Contact Name:	ELOY LUNA
Organization Name:	LOS ANGELES, CITY OF
Address:	200 North Main Street, Suite 1780
City:	LOS ANGELES
Email:	eloy.luna@lacity.org
Phone Number:	Not reported

Global Id:	T0603700722
Contact Type:	Regional Board Caseworker
Contact Name:	YUE RONG
Organization Name:	LOS ANGELES RWQCB (REGION 4)
Address:	320 W. 4TH ST., SUITE 200
City:	Los Angeles
Email:	yrong@waterboards.ca.gov
Phone Number:	Not reported

LUST:

Global Id:	T0603700722
Action Type:	Other
Date:	01/24/1991
Action:	Leak Reported

SERVICE STATION 0779 (Continued) **1000166769**

LUST:
Global Id: T0603700722
Status: Completed - Case Closed
Status Date: 10/03/1996

Global Id: T0603700722
Status: Open - Case Begin Date
Status Date: 01/24/1991

Global Id: T0603700722
Status: Open - Site Assessment
Status Date: 12/26/1991

HIST UST:
File Number: Not reported
URL: Not reported
Region: STATE
Facility ID: 00000003994
Facility Type: Gas Station
Other Type: Not reported
Contact Name: ANTONIO TKACZUK
Telephone: 2134131488
Owner Name: UNION OIL COMPANY OF CALIFORNI
Owner Address: 3701 WILSHIRE BOULEVARD-SUITE
Owner City,St,Zip: LOS ANGELES, CA 90010
Total Tanks: 0003

Tank Num: 001
Container Num: 0779-4
Year Installed: 1930
Tank Capacity: 00000280
Tank Used for: WASTE
Type of Fuel: WASTE OIL
Container Construction Thickness: Not reported
Leak Detection: Stock Inventor, Pressure Test, 10

Tank Num: 002
Container Num: 0779-1
Year Installed: 1962
Tank Capacity: 00007500
Tank Used for: PRODUCT
Type of Fuel: UNLEADED
Container Construction Thickness: Not reported
Leak Detection: Stock Inventor, Pressure Test, 10

Tank Num: 003
Container Num: 0779-2
Year Installed: 1962
Tank Capacity: 00007500
Tank Used for: PRODUCT
Type of Fuel: PREMIUM
Container Construction Thickness: Not reported
Leak Detection: Stock Inventor, Pressure Test, 10

E28 **76 STATION #0779** **LUST** **S100947407**
ENE **1340 GLENDALE BLVD.** **HIST CORTESE** **N/A**
< 1/8 **LOS ANGELES, CA 90026**
0.085 mi.
450 ft. **Site 5 of 10 in cluster E**

Relative:
Lower

Actual:
397 ft.

LUST:

Lead Agency:	LOS ANGELES RWQCB (REGION 4)
Case Type:	LUST Cleanup Site
Geo Track:	http://geotracker.waterboards.ca.gov/profile_report.asp?global_id=T0603758404
Global Id:	T0603758404
Latitude:	34.079306
Longitude:	-118.259858
Status:	Completed - Case Closed
Status Date:	03/26/2015
Case Worker:	MT
RB Case Number:	900260198A
Local Agency:	LOS ANGELES, CITY OF
File Location:	Not reported
Local Case Number:	24432
Potential Media Affect:	Aquifer used for drinking water supply
Potential Contaminants of Concern:	Gasoline
Site History:	Not reported

LUST:

Global Id:	T0603758404
Contact Type:	Local Agency Caseworker
Contact Name:	ELOY LUNA
Organization Name:	LOS ANGELES, CITY OF
Address:	200 North Main Street, Suite 1780
City:	LOS ANGELES
Email:	eloy.luna@lacity.org
Phone Number:	Not reported

Global Id:	T0603758404
Contact Type:	Regional Board Caseworker
Contact Name:	MARYAM TAIDY
Organization Name:	LOS ANGELES RWQCB (REGION 4)
Address:	320 W. 4TH ST., SUITE 200
City:	LOS ANGELES
Email:	mtaidy@waterboards.ca.gov
Phone Number:	2135766741

LUST:

Global Id:	T0603758404
Action Type:	RESPONSE
Date:	04/15/2011
Action:	Monitoring Report - Semi-Annually

Global Id:	T0603758404
Action Type:	RESPONSE
Date:	01/15/2007
Action:	Monitoring Report - Quarterly

Global Id:	T0603758404
Action Type:	RESPONSE
Date:	08/05/2006
Action:	Other Report / Document

76 STATION #0779 (Continued) **S100947407**

Global Id: T0603758404
Action Type: RESPONSE
Date: 04/15/2006
Action: Monitoring Report - Quarterly

Global Id: T0603758404
Action Type: RESPONSE
Date: 10/15/2007
Action: Monitoring Report - Quarterly

Global Id: T0603758404
Action Type: RESPONSE
Date: 10/15/2006
Action: Monitoring Report - Quarterly

Global Id: T0603758404
Action Type: RESPONSE
Date: 04/15/2012
Action: Monitoring Report - Semi-Annually

Global Id: T0603758404
Action Type: RESPONSE
Date: 03/31/2015
Action: Well Destruction Report

Global Id: T0603758404
Action Type: RESPONSE
Date: 01/15/2010
Action: Monitoring Report - Semi-Annually

Global Id: T0603758404
Action Type: RESPONSE
Date: 02/03/2009
Action: Soil and Water Investigation Workplan

Global Id: T0603758404
Action Type: RESPONSE
Date: 04/15/2008
Action: Monitoring Report - Quarterly

Global Id: T0603758404
Action Type: RESPONSE
Date: 01/15/2008
Action: Monitoring Report - Quarterly

Global Id: T0603758404
Action Type: RESPONSE
Date: 10/15/2012
Action: Monitoring Report - Semi-Annually

Global Id: T0603758404
Action Type: RESPONSE
Date: 07/15/2007
Action: Monitoring Report - Quarterly

Global Id: T0603758404
Action Type: RESPONSE

76 STATION #0779 (Continued) **S100947407**

Date: 07/15/2009
Action: Monitoring Report - Semi-Annually

Global Id: T0603758404
Action Type: RESPONSE
Date: 10/15/2013
Action: Monitoring Report - Semi-Annually

Global Id: T0603758404
Action Type: RESPONSE
Date: 01/15/2009
Action: Monitoring Report - Quarterly

Global Id: T0603758404
Action Type: RESPONSE
Date: 07/15/2010
Action: Monitoring Report - Semi-Annually

Global Id: T0603758404
Action Type: Other
Date: 01/07/1999
Action: Leak Discovery

Global Id: T0603758404
Action Type: RESPONSE
Date: 04/23/2014
Action: Request for Closure - Regulator Responded

Global Id: T0603758404
Action Type: Other
Date: 07/18/2003
Action: Leak Reported

Global Id: T0603758404
Action Type: RESPONSE
Date: 01/15/2007
Action: Preliminary Site Assessment Report

Global Id: T0603758404
Action Type: RESPONSE
Date: 04/15/2007
Action: Monitoring Report - Quarterly

Global Id: T0603758404
Action Type: RESPONSE
Date: 10/15/2008
Action: Monitoring Report - Quarterly

Global Id: T0603758404
Action Type: RESPONSE
Date: 07/15/2006
Action: Monitoring Report - Quarterly

Global Id: T0603758404
Action Type: RESPONSE
Date: 04/15/2010
Action: Monitoring Report - Quarterly

76 STATION #0779 (Continued) **S100947407**

Global Id: T0603758404
Action Type: RESPONSE
Date: 04/12/2013
Action: Monitoring Report - Semi-Annually

Global Id: T0603758404
Action Type: ENFORCEMENT
Date: 06/15/2009
Action: Staff Letter

Global Id: T0603758404
Action Type: ENFORCEMENT
Date: 03/26/2015
Action: Closure/No Further Action Letter

Global Id: T0603758404
Action Type: RESPONSE
Date: 07/15/2011
Action: Monitoring Report - Semi-Annually

Global Id: T0603758404
Action Type: RESPONSE
Date: 08/04/2009
Action: Soil and Water Investigation Report

Global Id: T0603758404
Action Type: RESPONSE
Date: 09/05/2008
Action: Well Installation Report

Global Id: T0603758404
Action Type: RESPONSE
Date: 07/15/2008
Action: Monitoring Report - Quarterly

Global Id: T0603758404
Action Type: ENFORCEMENT
Date: 09/25/2014
Action: Notification - Preclosure

Global Id: T0603758404
Action Type: RESPONSE
Date: 10/15/2010
Action: Monitoring Report - Quarterly

Global Id: T0603758404
Action Type: RESPONSE
Date: 03/24/2008
Action: Soil and Water Investigation Workplan

Global Id: T0603758404
Action Type: RESPONSE
Date: 01/15/2011
Action: Monitoring Report - Semi-Annually

Global Id: T0603758404
Action Type: ENFORCEMENT

76 STATION #0779 (Continued) **S100947407**

Date: 06/06/2006
Action: Staff Letter

Global Id: T0603758404
Action Type: RESPONSE
Date: 04/15/2014
Action: Monitoring Report - Semi-Annually

Global Id: T0603758404
Action Type: RESPONSE
Date: 07/27/2009
Action: Pilot Study/ Treatability Report

Global Id: T0603758404
Action Type: REMEDIATION
Date: 02/01/2004
Action: Excavation

Global Id: T0603758404
Action Type: REMEDIATION
Date: 02/01/2004
Action: Other (Use Description Field)

LUST:
Global Id: T0603758404
Status: Completed - Case Closed
Status Date: 03/26/2015

Global Id: T0603758404
Status: Open - Case Begin Date
Status Date: 01/07/1999

Global Id: T0603758404
Status: Open - Eligible for Closure
Status Date: 09/03/2014

Global Id: T0603758404
Status: Open - Site Assessment
Status Date: 05/11/2005

Global Id: T0603758404
Status: Open - Site Assessment
Status Date: 12/11/2006

Global Id: T0603758404
Status: Open - Site Assessment
Status Date: 03/24/2008

HIST CORTESE:
Region: CORTESE
Facility County Code: 19
Reg By: LTNKA
Reg Id: 900260198

E29 **ANTONIO TKACZUK** **LUST** **S104916127**
ENE **1340 GLENDALE BLVD** **SWEEPS UST** **N/A**
< 1/8 **LOS ANGELES, CA 90000**
0.085 mi.
450 ft. **Site 6 of 10 in cluster E**

Relative: **Lower**

Actual: **397 ft.**

LUST REG 4:

Region:	4	
Regional Board:	04	
County:	Los Angeles	
Facility Id:	900260198	
Status:	Case Closed	
Substance:	Hydrocarbons	
Substance Quantity:	Not reported	
Local Case No:	Not reported	
Case Type:	Groundwater	
Abatement Method Used at the Site:		Excavate and Treat
Global ID:	T0603700722	
W Global ID:	W0603700547	
Staff:	UNK	
Local Agency:	19050	
Cross Street:	LAKESHORE	
Enforcement Type:	Not reported	
Date Leak Discovered:	Not reported	
Date Leak First Reported:		1/24/1991
Date Leak Record Entered:	1/31/1991	
Date Confirmation Began:	Not reported	
Date Leak Stopped:	Not reported	
Date Case Last Changed on Database:		11/26/1996
Date the Case was Closed:		10/3/1996
How Leak Discovered:	Not reported	
How Leak Stopped:	Not reported	
Cause of Leak:	UNK	
Leak Source:	UNK	
Operator:	OLD CASE #013191-02	
Water System:	FIRSTONE SCOUT RESRVTN (BOY SCOUT COUN)	
Well Name:	Not reported	
Approx. Dist To Production Well (ft):		1968.9836042531008782142855146
Source of Cleanup Funding:		UNK
Preliminary Site Assessment Workplan Submitted:		Not reported
Preliminary Site Assessment Began:		Not reported
Pollution Characterization Began:		12/26/1991
Remediation Plan Submitted:		Not reported
Remedial Action Underway:		Not reported
Post Remedial Action Monitoring Began:		Not reported
Enforcement Action Date:		Not reported
Historical Max MTBE Date:		1/1/1965
Hist Max MTBE Conc in Groundwater:		3100
Hist Max MTBE Conc in Soil:		Not reported
Significant Interim Remedial Action Taken:		Yes
GW Qualifier:	Not reported	
Soil Qualifier:	Not reported	
Organization:	Not reported	
Owner Contact:	Not reported	
Responsible Party:	ENVIRONMENTAL REMEDATION SERV.	
RP Address:	376 S. VALENCIA AVE., BREA CA 92621	
Program:	LUST	
Lat/Long:	34.0789627 / -1	
Local Agency Staff:	PEJ	

ANTONIO TKACZUK (Continued) **S104916127**

Beneficial Use:	Not reported
Priority:	Not reported
Cleanup Fund Id:	Not reported
Suspended:	Not reported
Assigned Name:	1900547-001GEN
Summary:	10/30/96 - 3RD QUARTERLY REPORT 11/26/96 - WELL ABANDONMENT REPORT

SWEEPS UST:

Status:	Active
Comp Number:	8262
Number:	2
Board Of Equalization:	Not reported
Referral Date:	09-23-93
Action Date:	09-23-93
Created Date:	09-23-93
Owner Tank Id:	Not reported
SWRCB Tank Id:	Not reported
Tank Status:	Not reported
Capacity:	Not reported
Active Date:	Not reported
Tank Use:	Not reported
STG:	Not reported
Content:	Not reported
Number Of Tanks:	Not reported

E30 **TOSCO CORPORATION #30345** **UST** **U003942181**
ENE **1340 GLENDALE BLVD** **N/A**
< 1/8 **LOS ANGELES, CA 90026**
0.085 mi.
450 ft. **Site 7 of 10 in cluster E**

Relative: **Lower**

Actual: **397 ft.**

UST:

Facility ID:	24187
Permitting Agency:	LOS ANGELES, CITY OF
Latitude:	34.08067
Longitude:	-118.258542

E31 **TONYS 76 UNION STATION** **EDR Hist Auto** **1020192275**
ENE **1340 GLENDALE BLVD** **N/A**
< 1/8 **LOS ANGELES, CA 90026**
0.085 mi.
450 ft. **Site 8 of 10 in cluster E**

Relative: **Lower**

Actual: **397 ft.**

EDR Hist Auto

Year:	Name:	Type:
1969	BEUTEL WALTER	Gasoline Service Stations
1970	BEUTEL WALTER	Gasoline Service Stations
1982	TONYS 76 UNION STATION	Gasoline Service Stations
1983	TONYS 76 UNION STATION	Gasoline Service Stations
1985	TONYS 76 UNION STATION	Gasoline Service Stations
1986	TONYS 76 UNION STATION	Gasoline Service Stations
1987	TONYS 76 UNION STATION	Gasoline Service Stations
1988	TONYS 76 UNION STATION	Gasoline Service Stations
1989	TONYS 76 UNION STATION	Gasoline Service Stations

TONYS 76 UNION STATION (Continued) **1020192275**

1990	TONYS 76 UNION STATION	Gasoline Service Stations
1991	TONYS 76 UNION STATION	Gasoline Service Stations
1992	TONYS 76 UNION STATION	Gasoline Service Stations
1993	TONYS 76 UNION STATION	Gasoline Service Stations
1994	TONYS 76 UNION STATION	Gasoline Service Stations

D32 **HYDE VROOMAN** **EDR Hist Cleaner** **1009191248**
SSE **1132 GLENDALE BLVD** **N/A**
< 1/8 **LOS ANGELES, CA**
0.089 mi.
472 ft. **Site 4 of 4 in cluster D**

Relative: EDR Hist Cleaner
Lower

Actual: **394 ft.**

Year:	Name:	Type:
1937	HYDE VROOMAN	CLOTHES PRESSERS AND CLEANERS

B33 **CARTER J T** **EDR Hist Auto** **1009079119**
WSW **2101 S SUNSET BLVD** **N/A**
< 1/8 **LOS ANGELES, CA**
0.094 mi.
496 ft. **Site 10 of 19 in cluster B**

Relative: EDR Hist Auto
Higher

Actual: **419 ft.**

Year:	Name:	Type:
1924	STIEBEL H J	AUTOMOBILE SERVICE STATIONS
1929	CARTER J T	GASOLINE AND OIL SERVICE STATION

B34 **ENCORE CLEANERS** **EDR Hist Cleaner** **1018570472**
WSW **2103 SUNSET BLVD** **N/A**
< 1/8 **LOS ANGELES, CA 90026**
0.096 mi.
509 ft. **Site 11 of 19 in cluster B**

Relative: EDR Hist Cleaner
Higher

Actual: **419 ft.**

Year:	Name:	Type:
1979	ENCORE CLEANERS	Drycleaning Plants, Except Rugs
1979	ENCORE CLEANERS	Drycleaning Plants, Except Rugs
1980	ENCORE CLEANERS	Drycleaning Plants, Except Rugs
1982	ENCORE CLEANERS	Drycleaning Plants, Except Rugs
1983	ENCORE CLEANERS	Drycleaning Plants, Except Rugs
1985	ENCORE CLEANERS	Drycleaning Plants, Except Rugs
1986	S & H LAUNDRY	Garment Pressing And Cleaners' Agents
1986	ENCORE CLEANERS	Drycleaning Plants, Except Rugs
1987	S & H LAUNDRY	Garment Pressing And Cleaners' Agents
1987	ENCORE CLEANERS	Drycleaning Plants, Except Rugs
1988	ENCORE CLEANERS	Drycleaning Plants, Except Rugs
1988	S & H LAUNDRY	Garment Pressing And Cleaners' Agents
1989	S & H LAUNDRY	Garment Pressing And Cleaners' Agents
1989	ENCORE CLEANERS	Drycleaning Plants, Except Rugs
1990	ENCORE CLEANERS	Drycleaning Plants, Except Rugs
1990	S & H LAUNDRY	Garment Pressing And Cleaners' Agents
1991	S & H LAUNDRY	Garment Pressing And Cleaners' Agents

ENCORE CLEANERS (Continued) **1018570472**

1991	ENCORE CLEANERS	Drycleaning Plants, Except Rugs
1992	S & H LAUNDRY	Garment Pressing And Cleaners' Agents
1992	ENCORE CLEANERS	Drycleaning Plants, Except Rugs
1993	S & H LAUNDRY	Garment Pressing And Cleaners' Agents
1993	ENCORE CLEANERS	Drycleaning Plants, Except Rugs
1994	S & H LAUNDRY	Garment Pressing And Cleaners' Agents
1994	ENCORE CLEANERS	Drycleaning Plants, Except Rugs
1995	ENCORE CLEANERS	Drycleaning Plants, Except Rugs
1995	S & H LAUNDRY	Garment Pressing And Cleaners' Agents
2002	KING CLEANERS	Drycleaning Plants, Except Rugs, NEC
2003	KING CLEANERS	Drycleaning Plants, Except Rugs, NEC
2004	KING CLEANERS	Drycleaning Plants, Except Rugs, NEC
2005	KING CLEANERS	Drycleaning Plants, Except Rugs, NEC
2006	KING CLEANERS	Drycleaning Plants, Except Rugs, NEC
2007	KING CLEANERS	Drycleaning Plants, Except Rugs, NEC
2008	KING CLEANERS	Drycleaning Plants, Except Rugs, NEC
2009	KING CLEANERS	Drycleaning Plants, Except Rugs, NEC
2010	KING CLEANERS	Drycleaning Plants, Except Rugs, NEC
2011	KING CLEANERS	Drycleaning Plants, Except Rugs, NEC
2012	KING CLEANERS	Drycleaning Plants, Except Rugs, NEC
2013	KING CLEANERS	Drycleaning Plants, Except Rugs, NEC
2014	KING CLEANERS	Drycleaning Plants, Except Rugs, NEC

B35 **KINGS CLEANER** **DRYCLEANERS** **S116735908**
WSW **2103 W SUNSET BLVD** **N/A**
< 1/8 **LOS ANGELES, CA 90026**
0.096 mi.
509 ft. **Site 12 of 19 in cluster B**

Relative: **Higher**
Actual: **419 ft.**

DRYCLEANERS:

EPA Id:	CAL000302486
NAICS Code:	81232
NAICS Description:	Drycleaning and Laundry Services (except Coin-Operated)
SIC Code:	7211
SIC Description:	Power Laundries, Family and Commercial
Create Date:	01/20/2006
Facility Active:	Yes
Inactive Date:	Not reported
Facility Addr2:	Not reported
Owner Name:	MIGUEL MENDOZA
Owner Address:	1045 DEXTER ST
Owner Address 2:	Not reported
Owner Telephone:	3233524969
Contact Name:	MIGUEL MENDOZA
Contact Address:	2103 W SUNSET BLVD
Contact Address 2:	Not reported
Contact Telephone:	2134841386
Mailing Name:	Not reported
Mailing Address 1:	2103 W SUNSET BLVD
Mailing Address 2:	Not reported
Mailing City:	LOS ANGELES
Mailing State:	CA
Mailing Zip:	900263124
Owner Fax:	0000000000
Region Code:	3

B36
WSW
< 1/8
0.096 mi.
509 ft.

KING CLEANERS — **DRYCLEANERS** — **S121693747**
2103 W SUNSET BLVD — **N/A**
LOS ANGELES, CA 90026

Site 13 of 19 in cluster B

Relative:
Higher

Actual:
419 ft.

DRYCLEAN SOUTH COAST:

Facility ID:	108194
Application Number:	314083
Permit Number:	D97943
Status:	I
Representative Name:	MIGUEL MENDOZA
Representative Telephone:	323 2511816
Permit Status:	INACTIVE
BCAT Number:	000234
BCAT Description:	DRY CLEANING EQUIP PERCHLOROETHYLENE
CCAT Number:	02
CCAT Description:	ADSORBER (DRY CLEANING) REGENERATIVE
UTM East:	383.39001465
UTM North:	3771.2910156

Facility ID:	108194
Application Number:	343157
Permit Number:	F16073
Status:	I
Representative Name:	MIGUEL MENDOZA
Representative Telephone:	323 2511816
Permit Status:	INACTIVE
BCAT Number:	000603
BCAT Description:	DRY CLEANING,DRY-TO-DRY NV,W/ SIC,PERC
CCAT Number:	Not reported
CCAT Description:	Not reported
UTM East:	383.39001465
UTM North:	3771.2910156

Facility ID:	108194
Application Number:	468368
Permit Number:	F90534
Status:	I
Representative Name:	MIGUEL MENDOZA
Representative Telephone:	323 2511816
Permit Status:	INACTIVE
BCAT Number:	000603
BCAT Description:	DRY CLEANING,DRY-TO-DRY NV,W/ SIC,PERC
CCAT Number:	Not reported
CCAT Description:	Not reported
UTM East:	383.39001465
UTM North:	3771.2910156

Facility ID:	108194
Application Number:	504186
Permit Number:	G6409
Status:	I
Representative Name:	MIGUEL MENDOZA
Representative Telephone:	323 2511816
Permit Status:	INACTIVE
BCAT Number:	000233
BCAT Description:	DRY CLEANING EQUIP PETROLEUM SOLVENT
CCAT Number:	Not reported

KING CLEANERS (Continued) **S121693747**

CCAT Description: Not reported
UTM East: 383.39001465
UTM North: 3771.2910156

B37 **KING CLEANER** **RCRA-SQG** **1000111249**
WSW **2103 SUNSET BLVD** **FINDS** **CAD981625916**
< 1/8 **LOS ANGELES, CA 90026** **ECHO**
0.096 mi. **HAZNET**
509 ft. **Site 14 of 19 in cluster B**

Relative: Higher
Actual: 419 ft.

RCRA-SQG:
Date form received by agency: 09/01/1996
Facility name: S&H DRY CLEANERS
Facility address: 2103 SUNSET BLVD
LOS ANGELES, CA 90026
EPA ID: CAD981625916
Mailing address: SUNSET BLVD
LOS ANGELES, CA 90026
Contact: Not reported
Contact address: Not reported
Not reported
Contact country: US
Contact telephone: Not reported
Contact email: Not reported
EPA Region: 09
Land type: Facility is not located on Indian land. Additional information is not known.
Classification: Small Small Quantity Generator
Description: Handler: generates more than 100 and less than 1000 kg of hazardous waste during any calendar month and accumulates less than 6000 kg of hazardous waste at any time; or generates 100 kg or less of hazardous waste during any calendar month, and accumulates more than 1000 kg of hazardous waste at any time

Owner/Operator Summary:
Owner/operator name: JANIER GARCIA
Owner/operator address: NOT REQUIRED
NOT REQUIRED, ME 99999
Owner/operator country: Not reported
Owner/operator telephone: 415-555-1212
Owner/operator email: Not reported
Owner/operator fax: Not reported
Owner/operator extension: Not reported
Legal status: Private
Owner/Operator Type: Owner
Owner/Op start date: Not reported
Owner/Op end date: Not reported

Owner/operator name: NOT REQUIRED
Owner/operator address: NOT REQUIRED
NOT REQUIRED, ME 99999
Owner/operator country: Not reported
Owner/operator telephone: 415-555-1212
Owner/operator email: Not reported
Owner/operator fax: Not reported
Owner/operator extension: Not reported
Legal status: Private
Owner/Operator Type: Operator

KING CLEANER (Continued) **1000111249**

Owner/Op start date: Not reported
Owner/Op end date: Not reported

Handler Activities Summary:
U.S. importer of hazardous waste: No
Mixed waste (haz. and radioactive): No
Recycler of hazardous waste: No
Transporter of hazardous waste: No
Treater, storer or disposer of HW: No
Underground injection activity: No
On-site burner exemption: No
Furnace exemption: No
Used oil fuel burner: No
Used oil processor: No
User oil refiner: No
Used oil fuel marketer to burner: No
Used oil Specification marketer: No
Used oil transfer facility: No
Used oil transporter: No

Violation Status: No violations found

Evaluation Action Summary:
Evaluation date: 08/27/1993
Evaluation: COMPLIANCE EVALUATION INSPECTION ON-SITE
Area of violation: Not reported
Date achieved compliance: Not reported
Evaluation lead agency: State Contractor/Grantee

FINDS:

Registry ID: 110009543075

Environmental Interest/Information System
RCRAInfo is a national information system that supports the Resource Conservation and Recovery Act (RCRA) program through the tracking of events and activities related to facilities that generate, transport, and treat, store, or dispose of hazardous waste. RCRAInfo allows RCRA program staff to track the notification, permit, compliance, and corrective action activities required under RCRA.

STATE MASTER

Click this hyperlink while viewing on your computer to access additional FINDS: detail in the EDR Site Report.

ECHO:
Envid: 1000111249
Registry ID: 110009543075
DFR URL: http://echo.epa.gov/detailed-facility-report?fid=110009543075

HAZNET:
envid: 1000111249
Year: 2005
GEPAID: CAD981625916

KING CLEANER (Continued) **1000111249**

Contact: --
Telephone: --
Mailing Name: Not reported
Mailing Address: 2103 W SUNSET BLVD
Mailing City,St,Zip: LOS ANGELES, CA 900263124
Gen County: Not reported
TSD EPA ID: NVR000076158
TSD County: Not reported
Waste Category: Not reported
Disposal Method: Recycler
Tons: Not reported
Cat Decode: Not reported
Method Decode: Not reported
Facility County: Los Angeles

envid: 1000111249
Year: 2005
GEPAID: CAD981625916
Contact: --
Telephone: --
Mailing Name: Not reported
Mailing Address: 2103 W SUNSET BLVD
Mailing City,St,Zip: LOS ANGELES, CA 900263124
Gen County: Not reported
TSD EPA ID: NVR000076158
TSD County: Not reported
Waste Category: Aqueous solution with total organic residues less than 10 percent
Disposal Method: Not reported
Tons: Not reported
Cat Decode: Not reported
Method Decode: Not reported
Facility County: Los Angeles

envid: 1000111249
Year: 2005
GEPAID: CAD981625916
Contact: --
Telephone: --
Mailing Name: Not reported
Mailing Address: 2103 W SUNSET BLVD
Mailing City,St,Zip: LOS ANGELES, CA 900263124
Gen County: Not reported
TSD EPA ID: NVR000076158
TSD County: Not reported
Waste Category: Hydrocarbon solvents (benzene, hexane, Stoddard, Etc.)
Disposal Method: Not reported
Tons: Not reported
Cat Decode: Not reported
Method Decode: Not reported
Facility County: Los Angeles

envid: 1000111249
Year: 2005
GEPAID: CAD981625916
Contact: --
Telephone: --
Mailing Name: Not reported

KING CLEANER (Continued) **1000111249**

Mailing Address:	2103 W SUNSET BLVD
Mailing City,St,Zip:	LOS ANGELES, CA 900263124
Gen County:	Not reported
TSD EPA ID:	NVR000076158
TSD County:	Not reported
Waste Category:	Not reported
Disposal Method:	Not reported
Tons:	Not reported
Cat Decode:	Not reported
Method Decode:	Not reported
Facility County:	Los Angeles

envid:	1000111249
Year:	2005
GEPAID:	CAD981625916
Contact:	--
Telephone:	--
Mailing Name:	Not reported
Mailing Address:	2103 W SUNSET BLVD
Mailing City,St,Zip:	LOS ANGELES, CA 900263124
Gen County:	Not reported
TSD EPA ID:	NVR000076158
TSD County:	Not reported
Waste Category:	Halogenated solvents (chloroforms, methyl chloride, perchloroethylene, etc)
Disposal Method:	Recycler
Tons:	0.12
Cat Decode:	Not reported
Method Decode:	Not reported
Facility County:	Los Angeles

Click this hyperlink while viewing on your computer to access
10 additional CA_HAZNET: record(s) in the EDR Site Report.

B38 **NEW ENCORE CLEANERS** **DRYCLEANERS** **S121697721**
WSW **2103 SUNSET BLVD** **N/A**
< 1/8 **LOS ANGELES, CA 90026**
0.096 mi.
509 ft. **Site 15 of 19 in cluster B**

Relative:
Higher

Actual:
419 ft.

DRYCLEAN SOUTH COAST:

Facility ID:	42160
Application Number:	117488
Permit Number:	M35165
Status:	O
Representative Name:	JOE VILLANUEVA
Representative Telephone:	213 4841386
Permit Status:	INACTIVE
BCAT Number:	000234
BCAT Description:	DRY CLEANING EQUIP PERCHLOROETHYLENE
CCAT Number:	02
CCAT Description:	ADSORBER (DRY CLEANING) REGENERATIVE
UTM East:	0
UTM North:	0

B39 **S & H DRY CLEANERS** **DRYCLEANERS** **S121698008**
WSW **2103 SUNSET BLVD** **N/A**
< 1/8 **LOS ANGELES, CA 90026**
0.096 mi.
509 ft. **Site 16 of 19 in cluster B**

Relative:
Higher

Actual:
419 ft.

DRYCLEAN SOUTH COAST:

Facility ID:	46746
Application Number:	150800
Permit Number:	M55283
Status:	O
Representative Name:	HAVIER GARCIA
Representative Telephone:	213 0000000
Permit Status:	INACT_NR
BCAT Number:	000234
BCAT Description:	DRY CLEANING EQUIP PERCHLOROETHYLENE
CCAT Number:	Not reported
CCAT Description:	Not reported
UTM East:	0
UTM North:	0

B40 **KING CLEANERS** **DRYCLEANERS** **S121698709**
WSW **2103 W SUNSET BLVD** **N/A**
< 1/8 **LOS ANGELES, CA 90026**
0.096 mi.
509 ft. **Site 17 of 19 in cluster B**

Relative:
Higher

Actual:
419 ft.

DRYCLEAN SOUTH COAST:

Facility ID:	58550
Application Number:	245131
Permit Number:	D62947
Status:	O
Representative Name:	GRACE MONTES
Representative Telephone:	213 4841386
Permit Status:	INACT_NR
BCAT Number:	000234
BCAT Description:	DRY CLEANING EQUIP PERCHLOROETHYLENE
CCAT Number:	02
CCAT Description:	ADSORBER (DRY CLEANING) REGENERATIVE
UTM East:	383.3999939
UTM North:	3771.3000488

Facility ID:	58550
Application Number:	161220
Permit Number:	M60665
Status:	O
Representative Name:	GRACE MONTES
Representative Telephone:	213 4841386
Permit Status:	INACT_NR
BCAT Number:	000234
BCAT Description:	DRY CLEANING EQUIP PERCHLOROETHYLENE
CCAT Number:	Not reported
CCAT Description:	Not reported
UTM East:	383.3999939
UTM North:	3771.3000488

B41 **ENCORE CLEANERS** **DRYCLEANERS** **S121696997**
WSW **2103 SUNSET BLVD** **N/A**
< 1/8 **LOS ANGELES, CA 90026**
0.096 mi.
509 ft. **Site 18 of 19 in cluster B**

Relative: **Higher**

Actual: **419 ft.**

DRYCLEAN SOUTH COAST:

Facility ID:	22417
Application Number:	C29956
Permit Number:	M19703
Status:	O
Representative Name:	Not reported
Representative Telephone:	Not reported
Permit Status:	INACTIVE
BCAT Number:	000234
BCAT Description:	DRY CLEANING EQUIP PERCHLOROETHYLENE
CCAT Number:	10
CCAT Description:	SOLVATION UNIT
UTM East:	0
UTM North:	0

Facility ID:	22417
Application Number:	Z02836
Permit Number:	M14993
Status:	O
Representative Name:	Not reported
Representative Telephone:	Not reported
Permit Status:	INACTIVE
BCAT Number:	000234
BCAT Description:	DRY CLEANING EQUIP PERCHLOROETHYLENE
CCAT Number:	02
CCAT Description:	ADSORBER (DRY CLEANING) REGENERATIVE
UTM East:	0
UTM North:	0

B42 **KING CLEANER** **RCRA-SQG** **1000231717**
WSW **2103 SUNSET BLVD** **HAZNET** **CAD982041519**
< 1/8 **LOS ANGELES, CA 90026**
0.096 mi.
509 ft. **Site 19 of 19 in cluster B**

Relative: **Higher**

Actual: **419 ft.**

RCRA-SQG:

Date form received by agency:	09/01/1996
Facility name:	KING CLEANER
Facility address:	2103 SUNSET BLVD LOS ANGELES, CA 90026
EPA ID:	CAD982041519
Mailing address:	SUNSET BLVD LOS ANGELES, CA 90026
Contact:	Not reported
Contact address:	Not reported Not reported
Contact country:	US
Contact telephone:	Not reported
Contact email:	Not reported
EPA Region:	09
Classification:	Small Small Quantity Generator
Description:	Handler: generates more than 100 and less than 1000 kg of hazardous waste during any calendar month and accumulates less than 6000 kg of hazardous waste at any time; or generates 100 kg or less of hazardous

KING CLEANER (Continued) **1000231717**

waste during any calendar month, and accumulates more than 1000 kg of hazardous waste at any time

Owner/Operator Summary:

Owner/operator name:	GRACE MONTES
Owner/operator address:	NOT REQUIRED
	NOT REQUIRED, ME 99999
Owner/operator country:	Not reported
Owner/operator telephone:	415-555-1212
Owner/operator email:	Not reported
Owner/operator fax:	Not reported
Owner/operator extension:	Not reported
Legal status:	Private
Owner/Operator Type:	Owner
Owner/Op start date:	Not reported
Owner/Op end date:	Not reported

Owner/operator name:	NOT REQUIRED
Owner/operator address:	NOT REQUIRED
	NOT REQUIRED, ME 99999
Owner/operator country:	Not reported
Owner/operator telephone:	415-555-1212
Owner/operator email:	Not reported
Owner/operator fax:	Not reported
Owner/operator extension:	Not reported
Legal status:	Private
Owner/Operator Type:	Operator
Owner/Op start date:	Not reported
Owner/Op end date:	Not reported

Handler Activities Summary:

U.S. importer of hazardous waste:	No
Mixed waste (haz. and radioactive):	No
Recycler of hazardous waste:	No
Transporter of hazardous waste:	No
Treater, storer or disposer of HW:	No
Underground injection activity:	No
On-site burner exemption:	No
Furnace exemption:	No
Used oil fuel burner:	No
Used oil processor:	No
User oil refiner:	No
Used oil fuel marketer to burner:	No
Used oil Specification marketer:	No
Used oil transfer facility:	No
Used oil transporter:	No

Violation Status: No violations found

HAZNET:

envid:	1000231717
Year:	2000
GEPAID:	CAD982041519
Contact:	--
Telephone:	--
Mailing Name:	Not reported
Mailing Address:	2103 W SUNSET BLVD

KING CLEANER (Continued) **1000231717**

Mailing City,St,Zip:	LOS ANGELES, CA 900263124
Gen County:	Not reported
TSD EPA ID:	TND000772186
TSD County:	Not reported
Waste Category:	Liquids with halogenated organic compounds >= 1,000 Mg./L
Disposal Method:	Recycler
Tons:	0.14
Cat Decode:	Not reported
Method Decode:	Not reported
Facility County:	Los Angeles

F43 **MCDONALD'S RESTAURANT** **SWEEPS UST** **S101582866**
North **1400 N ALVARADO ST** **CA FID UST** **N/A**
< 1/8 **LOS ANGELES, CA 90026**
0.103 mi.
545 ft. **Site 1 of 2 in cluster F**

Relative: **Lower**
Actual: **407 ft.**

SWEEPS UST:

Status:	Not reported
Comp Number:	6824
Number:	Not reported
Board Of Equalization:	Not reported
Referral Date:	Not reported
Action Date:	Not reported
Created Date:	Not reported
Owner Tank Id:	Not reported
SWRCB Tank Id:	Not reported
Tank Status:	Not reported
Capacity:	Not reported
Active Date:	Not reported
Tank Use:	Not reported
STG:	Not reported
Content:	Not reported
Number Of Tanks:	0

CA FID UST:

Facility ID:	19001677
Regulated By:	UTNKA
Regulated ID:	Not reported
Cortese Code:	Not reported
SIC Code:	Not reported
Facility Phone:	2130000000
Mail To:	Not reported
Mailing Address:	1400 N ALVARADO ST
Mailing Address 2:	Not reported
Mailing City,St,Zip:	LOS ANGELES 900260000
Contact:	Not reported
Contact Phone:	Not reported
DUNs Number:	Not reported
NPDES Number:	Not reported
EPA ID:	Not reported
Comments:	Not reported
Status:	Active

F44 **NEFF PEARL MRS** **EDR Hist Auto** **1009080369**
North **1400 N ALVARADO ST** **N/A**
< 1/8 **LOS ANGELES, CA**
0.103 mi.
545 ft. **Site 2 of 2 in cluster F**

Relative: EDR Hist Auto
Lower

Actual:
407 ft.

Year:	Name:	Type:
1933	NEFF FRANK	GASOLINE AND OIL SERVICE STATIONS
1942	NEFF PEARL MRS	GASOLINE AND OIL SERVICE STATIONS

E45 **PRYOR FILBIN** **EDR Hist Auto** **1009078174**
NE **1400 GLENDALE BLVD** **N/A**
< 1/8 **LOS ANGELES, CA**
0.106 mi.
562 ft. **Site 9 of 10 in cluster E**

Relative: EDR Hist Auto
Lower

Actual:
401 ft.

Year:	Name:	Type:
1929	ST CLAIR LESLIE	GASOLINE AND OIL SERVICE STATION
1929	HENDEN CLARENCE	AUTOMOBILE REPAIRING AND SERVICE STATIONS
1933	ANGELUS SERVICE STATIONS	GASOLINE AND OIL SERVICE STATIONS
1937	HAGUEWOOD E M	GASOLINE AND OIL SERVICE STATIONS
1942	PRYOR FILBIN	AUTOMOBILE REPAIRING
1942	PIERCE W D	GASOLINE AND OIL SERVICE STATIONS
1969	HENNEBERRY HAROLD C	Gasoline Service Stations
1970	HENNEBERRY HAROLD C	Gasoline Service Stations
1971	HENNEBERRY HAROLD C	Gasoline Service Stations
1972	HENNEBERRY HAROLD C	General Automotive Repair Shops
1973	HENNEBERRY HAROLD C	General Automotive Repair Shops
1974	HENNEBERRY HAROLD C	General Automotive Repair Shops
1975	HENNEBERRY HAROLD C	General Automotive Repair Shops

G46 **CRAIG H K** **EDR Hist Cleaner** **1009189079**
ESE **1803 S SUNSET BLVD** **N/A**
< 1/8 **LOS ANGELES, CA**
0.107 mi.
567 ft. **Site 1 of 4 in cluster G**

Relative: EDR Hist Cleaner
Lower

Actual:
393 ft.

Year:	Name:	Type:
1933	CRAIG H K	CLOTHES PRESSERS AND CLEANERS
1937	CRAIG H K	CLOTHES PRESSERS AND CLEANERS

G47
ESE
< 1/8
0.109 mi.
577 ft.

ANGLIN SUND
1800 S SUNSET BLVD
LOS ANGELES, CA

Site 2 of 4 in cluster G

EDR Hist Auto **1009079215**
N/A

Relative:
Lower

EDR Hist Auto

Actual:
393 ft.

Year:	Name:	Type:
1924	ANGLIN SUND	AUTOMOBILE SERVICE STATIONS

E48
NE
< 1/8
0.110 mi.
579 ft.

WELLIMANN A C
1412 GLENDALE BLVD
LOS ANGELES, CA

Site 10 of 10 in cluster E

EDR Hist Auto **1009081270**
N/A

Relative:
Lower

EDR Hist Auto

Actual:
402 ft.

Year:	Name:	Type:
1937	WELLIMANN A C	AUTOMOBILE REPAIRING

H49
SW
1/8-1/4
0.130 mi.
684 ft.

W. SERVICE
1016 N ALVARADO ST
LOS ANGELES, CA 90026

Site 1 of 2 in cluster H

SWEEPS UST **S101583168**
CA FID UST **N/A**

Relative:
Higher

Actual:
431 ft.

SWEEPS UST:

Status:	Not reported
Comp Number:	7530
Number:	Not reported
Board Of Equalization:	Not reported
Referral Date:	Not reported
Action Date:	Not reported
Created Date:	Not reported
Owner Tank Id:	Not reported
SWRCB Tank Id:	Not reported
Tank Status:	Not reported
Capacity:	Not reported
Active Date:	Not reported
Tank Use:	Not reported
STG:	Not reported
Content:	Not reported
Number Of Tanks:	0

CA FID UST:

Facility ID:	19002912
Regulated By:	UTNKI
Regulated ID:	Not reported
Cortese Code:	Not reported
SIC Code:	Not reported
Facility Phone:	2134837873
Mail To:	Not reported
Mailing Address:	1016 N ALVARADO ST
Mailing Address 2:	Not reported
Mailing City,St,Zip:	LOS ANGELES 900260000
Contact:	Not reported

W. SERVICE (Continued) **S101583168**

Contact Phone: Not reported
DUNs Number: Not reported
NPDES Number: Not reported
EPA ID: Not reported
Comments: Not reported
Status: Inactive

H50 **W. SERVICE** **LUST** **S101296875**
SW **1016 ALVARADO ST N** **HIST CORTESE** **N/A**
1/8-1/4 **LOS ANGELES, CA 90026**
0.130 mi.
684 ft. **Site 2 of 2 in cluster H**

Relative:
Higher

Actual:
431 ft.

LUST:
Lead Agency: LOS ANGELES RWQCB (REGION 4)
Case Type: LUST Cleanup Site
Geo Track: http://geotracker.waterboards.ca.gov/profile_report.asp?global_id=T0603700719
Global Id: T0603700719
Latitude: 34.0765368
Longitude: -118.2639389
Status: Completed - Case Closed
Status Date: 07/10/2009
Case Worker: MB
RB Case Number: 900260161
Local Agency: LOS ANGELES, CITY OF
File Location: Regional Board
Local Case Number: Not reported
Potential Media Affect: Aquifer used for drinking water supply
Potential Contaminants of Concern: Other Solvent or Non-Petroleum Hydrocarbon
Site History: Not reported

LUST:
Global Id: T0603700719
Contact Type: Local Agency Caseworker
Contact Name: ELOY LUNA
Organization Name: LOS ANGELES, CITY OF
Address: 200 North Main Street, Suite 1780
City: LOS ANGELES
Email: eloy.luna@lacity.org
Phone Number: Not reported

Global Id: T0603700719
Contact Type: Regional Board Caseworker
Contact Name: MAGDY BAIADY
Organization Name: LOS ANGELES RWQCB (REGION 4)
Address: 320 W. 4TH ST., SUITE 200
City: LOS ANGELES
Email: mbaiady@waterboards.ca.gov
Phone Number: 2135766699

LUST:
Global Id: T0603700719
Action Type: RESPONSE
Date: 07/15/2006
Action: Monitoring Report - Quarterly

Global Id: T0603700719
Action Type: RESPONSE

W. SERVICE (Continued) **S101296875**

Date: 10/15/2006
Action: Monitoring Report - Quarterly

Global Id: T0603700719
Action Type: RESPONSE
Date: 07/15/2007
Action: Monitoring Report - Quarterly

Global Id: T0603700719
Action Type: RESPONSE
Date: 04/15/2003
Action: Monitoring Report - Quarterly

Global Id: T0603700719
Action Type: ENFORCEMENT
Date: 07/10/2009
Action: Closure/No Further Action Letter

Global Id: T0603700719
Action Type: RESPONSE
Date: 04/15/2007
Action: Monitoring Report - Quarterly

Global Id: T0603700719
Action Type: Other
Date: 09/12/1990
Action: Leak Reported

Global Id: T0603700719
Action Type: RESPONSE
Date: 01/15/2006
Action: Monitoring Report - Quarterly

Global Id: T0603700719
Action Type: ENFORCEMENT
Date: 01/18/2000
Action: Staff Letter

Global Id: T0603700719
Action Type: RESPONSE
Date: 10/15/2007
Action: Monitoring Report - Quarterly

Global Id: T0603700719
Action Type: RESPONSE
Date: 01/07/2009
Action: Request for Closure

Global Id: T0603700719
Action Type: RESPONSE
Date: 10/15/2008
Action: Monitoring Report - Quarterly

Global Id: T0603700719
Action Type: RESPONSE
Date: 07/15/2004
Action: Monitoring Report - Quarterly

W. SERVICE (Continued) **S101296875**

Global Id: T0603700719
Action Type: RESPONSE
Date: 07/15/2008
Action: Monitoring Report - Quarterly

Global Id: T0603700719
Action Type: RESPONSE
Date: 04/15/2008
Action: Monitoring Report - Quarterly

Global Id: T0603700719
Action Type: RESPONSE
Date: 01/15/2007
Action: Monitoring Report - Quarterly

Global Id: T0603700719
Action Type: RESPONSE
Date: 07/15/2005
Action: Monitoring Report - Quarterly

Global Id: T0603700719
Action Type: RESPONSE
Date: 04/15/2004
Action: Monitoring Report - Quarterly

Global Id: T0603700719
Action Type: RESPONSE
Date: 01/15/2005
Action: Monitoring Report - Quarterly

Global Id: T0603700719
Action Type: RESPONSE
Date: 10/15/2004
Action: Monitoring Report - Quarterly

Global Id: T0603700719
Action Type: RESPONSE
Date: 10/15/2005
Action: Monitoring Report - Quarterly

Global Id: T0603700719
Action Type: RESPONSE
Date: 10/29/2002
Action: Monitoring Report - Quarterly

Global Id: T0603700719
Action Type: RESPONSE
Date: 01/15/2003
Action: Monitoring Report - Quarterly

Global Id: T0603700719
Action Type: RESPONSE
Date: 11/22/2005
Action: Soil and Water Investigation Report

Global Id: T0603700719
Action Type: RESPONSE

W. SERVICE (Continued) **S101296875**

Date: 04/15/2005
Action: Monitoring Report - Quarterly

LUST:
Global Id: T0603700719
Status: Completed - Case Closed
Status Date: 07/10/2009

Global Id: T0603700719
Status: Open - Case Begin Date
Status Date: 09/12/1990

Global Id: T0603700719
Status: Open - Site Assessment
Status Date: 09/12/1990

Global Id: T0603700719
Status: Open - Site Assessment
Status Date: 11/26/1996

LUST REG 4:
Region: 4
Regional Board: 04
County: Los Angeles
Facility Id: 900260161
Status: Pollution Characterization
Substance: Hydrocarbons
Substance Quantity: Not reported
Local Case No: Not reported
Case Type: Groundwater
Abatement Method Used at the Site: Remove Free Product
Global ID: T0603700719
W Global ID: W0603700547
Staff: MB
Local Agency: 19050
Cross Street: Not reported
Enforcement Type: SEL
Date Leak Discovered: Not reported
Date Leak First Reported: 9/12/1990
Date Leak Record Entered: 12/13/1990
Date Confirmation Began: Not reported
Date Leak Stopped: Not reported
Date Case Last Changed on Database: 7/31/2002
Date the Case was Closed: Not reported
How Leak Discovered: Not reported
How Leak Stopped: Not reported
Cause of Leak: Spill
Leak Source: Tank
Operator: Not reported
Water System: FIRSTONE SCOUT RESRVTN (BOY SCOUT COUN)
Well Name: Not reported
Approx. Dist To Production Well (ft): 722.31548478624138604488278902
Source of Cleanup Funding: Tank
Preliminary Site Assessment Workplan Submitted: 9/12/1990
Preliminary Site Assessment Began: Not reported

W. SERVICE (Continued) **S101296875**

Pollution Characterization Began:	11/26/1996
Remediation Plan Submitted:	Not reported
Remedial Action Underway:	Not reported
Post Remedial Action Monitoring Began:	Not reported
Enforcement Action Date:	Not reported
Historical Max MTBE Date:	3/19/2002
Hist Max MTBE Conc in Groundwater:	1000
Hist Max MTBE Conc in Soil:	Not reported
Significant Interim Remedial Action Taken:	Yes
GW Qualifier:	<
Soil Qualifier:	Not reported
Organization:	Not reported
Owner Contact:	Not reported
Responsible Party:	WALTER KURTIN
RP Address:	1016 N. ALVARADO
Program:	LUST
Lat/Long:	34.0765368 / -1
Local Agency Staff:	PEJ
Beneficial Use:	Not reported
Priority:	Not reported
Cleanup Fund Id:	Not reported
Suspended:	Not reported
Assigned Name:	1900547-001GEN
Summary:	#27772 LOCATED 2 MILES E. GW AT 30'BGS. ; 10/17/97 - LOC FOR 1QMR, GW AT SITE FLOWS E. RP GRANTED REPEATED EXTENSIONS.; 9/28/00 WELL INSTALL. & 3RD QTR GW MON RPT; 12/6/00 WP FOR ADDL SOIL AND GW ASSESS; 1/15/01 QTRLY M

HIST CORTESE:

Region:	CORTESE
Facility County Code:	19
Reg By:	LTNKA
Reg Id:	900260161

I51 **RITE AID #5434** **RCRA-LQG** **1016954683**
NNE **1433 GLENDALE BLVD** **CAL000379621**
1/8-1/4 **LOS ANGELES, CA 90026**
0.132 mi.
695 ft. **Site 1 of 2 in cluster I**

Relative: **Lower**

Actual: **400 ft.**

RCRA-LQG:

Date form received by agency:	03/01/2014
Facility name:	RITE AID #5434
Facility address:	1433 GLENDALE BLVD LOS ANGELES, CA 90026
EPA ID:	CAL000379621
Mailing address:	HUNTER LN CAMP HILL, PA 17011
Contact:	STEPHANIE A CAIATI
Contact address:	HUNTER LN CAMP HILL, PA 17011
Contact country:	Not reported
Contact telephone:	717-730-8225
Contact email:	SSCAIATI@RITEAID.COM
EPA Region:	09
Classification:	Large Quantity Generator
Description:	Handler: generates 1,000 kg or more of hazardous waste during any

RITE AID #5434 (Continued) **1016954683**

calendar month; or generates more than 1 kg of acutely hazardous waste during any calendar month; or generates more than 100 kg of any residue or contaminated soil, waste or other debris resulting from the cleanup of a spill, into or on any land or water, of acutely hazardous waste during any calendar month; or generates 1 kg or less of acutely hazardous waste during any calendar month, and accumulates more than 1 kg of acutely hazardous waste at any time; or generates 100 kg or less of any residue or contaminated soil, waste or other debris resulting from the cleanup of a spill, into or on any land or water, of acutely hazardous waste during any calendar month, and accumulates more than 100 kg of that material at any time

Owner/Operator Summary:

Owner/operator name:	RITE AID CORP
Owner/operator address:	Not reported
	Not reported
Owner/operator country:	Not reported
Owner/operator telephone:	Not reported
Owner/operator email:	Not reported
Owner/operator fax:	Not reported
Owner/operator extension:	Not reported
Legal status:	Private
Owner/Operator Type:	Operator
Owner/Op start date:	03/19/1997
Owner/Op end date:	Not reported

Owner/operator name:	THRIFTY PAYLESS
Owner/operator address:	HUNTER LN
	CAMP HILL, PA 17011
Owner/operator country:	Not reported
Owner/operator telephone:	717-761-2633
Owner/operator email:	Not reported
Owner/operator fax:	Not reported
Owner/operator extension:	Not reported
Legal status:	Private
Owner/Operator Type:	Owner
Owner/Op start date:	03/19/1997
Owner/Op end date:	Not reported

Handler Activities Summary:

U.S. importer of hazardous waste:	No
Mixed waste (haz. and radioactive):	No
Recycler of hazardous waste:	No
Transporter of hazardous waste:	No
Treater, storer or disposer of HW:	No
Underground injection activity:	No
On-site burner exemption:	No
Furnace exemption:	No
Used oil fuel burner:	No
Used oil processor:	No
User oil refiner:	No
Used oil fuel marketer to burner:	No
Used oil Specification marketer:	No
Used oil transfer facility:	No
Used oil transporter:	No

RITE AID #5434 (Continued) **1016954683**

. Waste code: 131
. Waste name: Aqueous solution (2 < pH < 12.5) containing reactive anions (azide, bromate, chlorate, cyanide, fluoride, hypochlorite, nitrite, perchlorate, and sulfide anions)

. Waste code: 141
. Waste name: Off-specification, aged, or surplus inorganics

. Waste code: 214
. Waste name: Unspecified solvent mixture

. Waste code: 232
. Waste name: Pesticides and other waste associated with pesticide production

. Waste code: 311
. Waste name: Pharmaceutical waste

. Waste code: 791
. Waste name: Liquids with pH < 2

. Waste code: D001
. Waste name: IGNITABLE HAZARDOUS WASTES ARE THOSE WASTES WHICH HAVE A FLASHPOINT OF LESS THAN 140 DEGREES FAHRENHEIT AS DETERMINED BY A PENSKY-MARTENS CLOSED CUP FLASH POINT TESTER. ANOTHER METHOD OF DETERMINING THE FLASH POINT OF A WASTE IS TO REVIEW THE MATERIAL SAFETY DATA SHEET, WHICH CAN BE OBTAINED FROM THE MANUFACTURER OR DISTRIBUTOR OF THE MATERIAL. LACQUER THINNER IS AN EXAMPLE OF A COMMONLY USED SOLVENT WHICH WOULD BE CONSIDERED AS IGNITABLE HAZARDOUS WASTE.

. Waste code: D002
. Waste name: A WASTE WHICH HAS A PH OF LESS THAN 2 OR GREATER THAN 12.5 IS CONSIDERED TO BE A CORROSIVE HAZARDOUS WASTE. SODIUM HYDROXIDE, A CAUSTIC SOLUTION WITH A HIGH PH, IS OFTEN USED BY INDUSTRIES TO CLEAN OR DEGREASE PARTS. HYDROCHLORIC ACID, A SOLUTION WITH A LOW PH, IS USED BY MANY INDUSTRIES TO CLEAN METAL PARTS PRIOR TO PAINTING. WHEN THESE CAUSTIC OR ACID SOLUTIONS BECOME CONTAMINATED AND MUST BE DISPOSED, THE WASTE WOULD BE A CORROSIVE HAZARDOUS WASTE.

. Waste code: D007
. Waste name: CHROMIUM

. Waste code: D009
. Waste name: MERCURY

. Waste code: D010
. Waste name: SELENIUM

. Waste code: D011
. Waste name: SILVER

. Waste code: D024
. Waste name: M-CRESOL

. Waste code: D026
. Waste name: CRESOL

. Waste code: P001

RITE AID #5434 (Continued) **1016954683**

. Waste name: 2H-1-BENZOPYRAN-2-ONE, 4-HYDROXY-3-(3-OXO-1-PHENYLBUTYL)-, & SALTS, WHEN PRESENT AT CONCENTRATIONS GREATER THAN 0.3%

. Waste code: P075
. Waste name: NICOTINE, & SALTS

Violation Status: No violations found

I52 **RITE AID NO 5434** **RCRA-LQG** **1014387513**
NNE **1433 GLENDALE BLVD** **CAR000210468**
1/8-1/4 **LOS ANGELES, CA 90026**
0.132 mi.
695 ft. **Site 2 of 2 in cluster I**

Relative:
Lower

Actual:
400 ft.

RCRA-LQG:
Date form received by agency: 07/30/2014
Facility name: RITE AID NO 5434
Facility address: 1433 GLENDALE BLVD
LOS ANGELES, CA 90026-2428
EPA ID: CAR000210468
Mailing address: 30 HUNTER LN
CAMP HILL, PA 17011
Contact: STEPHANIE A CAIATI
Contact address: 30 HUNTER LN
CAMP HILL, PA 17011
Contact country: US
Contact telephone: 717-730-8225
Contact email: SSCAIATI@RITEAID.COM
EPA Region: 09
Classification: Large Quantity Generator
Description: Handler: generates 1,000 kg or more of hazardous waste during any calendar month; or generates more than 1 kg of acutely hazardous waste during any calendar month; or generates more than 100 kg of any residue or contaminated soil, waste or other debris resulting from the cleanup of a spill, into or on any land or water, of acutely hazardous waste during any calendar month; or generates 1 kg or less of acutely hazardous waste during any calendar month, and accumulates more than 1 kg of acutely hazardous waste at any time; or generates 100 kg or less of any residue or contaminated soil, waste or other debris resulting from the cleanup of a spill, into or on any land or water, of acutely hazardous waste during any calendar month, and accumulates more than 100 kg of that material at any time

Owner/Operator Summary:
Owner/operator name: THRIFTY PAYLESS INC
Owner/operator address: Not reported
Not reported
Owner/operator country: US
Owner/operator telephone: Not reported
Owner/operator email: Not reported
Owner/operator fax: Not reported
Owner/operator extension: Not reported
Legal status: Private
Owner/Operator Type: Operator
Owner/Op start date: 03/19/1997
Owner/Op end date: Not reported

Owner/operator name: BOLO CORP

RITE AID NO 5434 (Continued) **1014387513**

Owner/operator address: 1601 DOVE ST NO 100
NEWPORT BEACH, CA 92660
Owner/operator country: US
Owner/operator telephone: 949-251-9221
Owner/operator email: Not reported
Owner/operator fax: Not reported
Owner/operator extension: Not reported
Legal status: Private
Owner/Operator Type: Owner
Owner/Op start date: 06/01/1965
Owner/Op end date: Not reported

Handler Activities Summary:
U.S. importer of hazardous waste: No
Mixed waste (haz. and radioactive): No
Recycler of hazardous waste: No
Transporter of hazardous waste: No
Treater, storer or disposer of HW: No
Underground injection activity: No
On-site burner exemption: No
Furnace exemption: No
Used oil fuel burner: No
Used oil processor: No
User oil refiner: No
Used oil fuel marketer to burner: No
Used oil Specification marketer: No
Used oil transfer facility: No
Used oil transporter: No

. Waste code: 131
. Waste name: Aqueous solution (2 < pH < 12.5) containing reactive anions (azide, bromate, chlorate, cyanide, fluoride, hypochlorite, nitrite, perchlorate, and sulfide anions)

. Waste code: 141
. Waste name: Off-specification, aged, or surplus inorganics

. Waste code: 214
. Waste name: Unspecified solvent mixture

. Waste code: 232
. Waste name: Pesticides and other waste associated with pesticide production

. Waste code: 311
. Waste name: Pharmaceutical waste

. Waste code: 791
. Waste name: Liquids with pH < 2

. Waste code: D001
. Waste name: IGNITABLE HAZARDOUS WASTES ARE THOSE WASTES WHICH HAVE A FLASHPOINT OF LESS THAN 140 DEGREES FAHRENHEIT AS DETERMINED BY A PENSKY-MARTENS CLOSED CUP FLASH POINT TESTER. ANOTHER METHOD OF DETERMINING THE FLASH POINT OF A WASTE IS TO REVIEW THE MATERIAL SAFETY DATA SHEET, WHICH CAN BE OBTAINED FROM THE MANUFACTURER OR DISTRIBUTOR OF THE MATERIAL. LACQUER THINNER IS AN EXAMPLE OF A COMMONLY USED SOLVENT WHICH WOULD BE CONSIDERED AS IGNITABLE HAZARDOUS WASTE.

RITE AID NO 5434 (Continued) **1014387513**

. Waste code: D002
. Waste name: A WASTE WHICH HAS A PH OF LESS THAN 2 OR GREATER THAN 12.5 IS CONSIDERED TO BE A CORROSIVE HAZARDOUS WASTE. SODIUM HYDROXIDE, A CAUSTIC SOLUTION WITH A HIGH PH, IS OFTEN USED BY INDUSTRIES TO CLEAN OR DEGREASE PARTS. HYDROCHLORIC ACID, A SOLUTION WITH A LOW PH, IS USED BY MANY INDUSTRIES TO CLEAN METAL PARTS PRIOR TO PAINTING. WHEN THESE CAUSTIC OR ACID SOLUTIONS BECOME CONTAMINATED AND MUST BE DISPOSED, THE WASTE WOULD BE A CORROSIVE HAZARDOUS WASTE.

. Waste code: D007
. Waste name: CHROMIUM

. Waste code: D009
. Waste name: MERCURY

. Waste code: D010
. Waste name: SELENIUM

. Waste code: D011
. Waste name: SILVER

. Waste code: D024
. Waste name: M-CRESOL

. Waste code: D026
. Waste name: CRESOL

. Waste code: P001
. Waste name: 2H-1-BENZOPYRAN-2-ONE, 4-HYDROXY-3-(3-OXO-1-PHENYLBUTYL)-, & SALTS, WHEN PRESENT AT CONCENTRATIONS GREATER THAN 0.3%

. Waste code: P075
. Waste name: NICOTINE, & SALTS

Historical Generators:
Date form received by agency: 08/20/2010
Site name: RITE AID 5434
Classification: Conditionally Exempt Small Quantity Generator

. Waste code: D001
. Waste name: IGNITABLE HAZARDOUS WASTES ARE THOSE WASTES WHICH HAVE A FLASHPOINT OF LESS THAN 140 DEGREES FAHRENHEIT AS DETERMINED BY A PENSKY-MARTENS CLOSED CUP FLASH POINT TESTER. ANOTHER METHOD OF DETERMINING THE FLASH POINT OF A WASTE IS TO REVIEW THE MATERIAL SAFETY DATA SHEET, WHICH CAN BE OBTAINED FROM THE MANUFACTURER OR DISTRIBUTOR OF THE MATERIAL. LACQUER THINNER IS AN EXAMPLE OF A COMMONLY USED SOLVENT WHICH WOULD BE CONSIDERED AS IGNITABLE HAZARDOUS WASTE.

. Waste code: D002
. Waste name: A WASTE WHICH HAS A PH OF LESS THAN 2 OR GREATER THAN 12.5 IS CONSIDERED TO BE A CORROSIVE HAZARDOUS WASTE. SODIUM HYDROXIDE, A CAUSTIC SOLUTION WITH A HIGH PH, IS OFTEN USED BY INDUSTRIES TO CLEAN OR DEGREASE PARTS. HYDROCHLORIC ACID, A SOLUTION WITH A LOW PH, IS USED BY MANY INDUSTRIES TO CLEAN METAL PARTS PRIOR TO PAINTING. WHEN THESE CAUSTIC OR ACID SOLUTIONS BECOME CONTAMINATED AND MUST BE DISPOSED, THE WASTE WOULD BE A CORROSIVE HAZARDOUS WASTE.

RITE AID NO 5434 (Continued) **1014387513**

. Waste code: D005
. Waste name: BARIUM

. Waste code: D006
. Waste name: CADMIUM

. Waste code: D007
. Waste name: CHROMIUM

. Waste code: D008
. Waste name: LEAD

. Waste code: D016
. Waste name: 2,4-D

. Waste code: D035
. Waste name: METHYL ETHYL KETONE

. Waste code: U002
. Waste name: ACETONE (I)

. Waste code: U080
. Waste name: METHANE, DICHLORO-

. Waste code: U160
. Waste name: 2-BUTANONE, PEROXIDE (R,T)

Violation Status: No violations found

G53 **STANMOR ENTERPRISES** **LUST S101297266**
ESE **1700 SUNSET BLVD** **HIST CORTESE N/A**
1/8-1/4 **LOS ANGELES, CA 90026**
0.154 mi.
811 ft. **Site 3 of 4 in cluster G**

Relative:
Lower

Actual:
392 ft.

LUST:
Lead Agency: LOS ANGELES RWQCB (REGION 4)
Case Type: LUST Cleanup Site
Geo Track: http://geotracker.waterboards.ca.gov/profile_report.asp?global_id=T0603700720
Global Id: T0603700720
Latitude: 34.0770948
Longitude: -118.2584708
Status: Completed - Case Closed
Status Date: 07/02/2007
Case Worker: AT
RB Case Number: 900260170
Local Agency: LOS ANGELES, CITY OF
File Location: Regional Board
Local Case Number: Not reported
Potential Media Affect: Soil
Potential Contaminants of Concern: Aviation
Site History: Not reported

LUST:
Global Id: T0603700720
Contact Type: Regional Board Caseworker
Contact Name: ARMAN TOUMARI
Organization Name: LOS ANGELES RWQCB (REGION 4)
Address: 320 WEST 4TH STREET, SUITE 200

STANMOR ENTERPRISES (Continued) **S101297266**

City: LOS ANGELES
Email: atoumari@waterboards.ca.gov
Phone Number: 2135766708

Global Id: T0603700720
Contact Type: Local Agency Caseworker
Contact Name: ELOY LUNA
Organization Name: LOS ANGELES, CITY OF
Address: 200 North Main Street, Suite 1780
City: LOS ANGELES
Email: eloy.luna@lacity.org
Phone Number: Not reported

LUST:
Global Id: T0603700720
Action Type: RESPONSE
Date: 04/15/2007
Action: Soil and Water Investigation Workplan

Global Id: T0603700720
Action Type: REMEDIATION
Date: 05/03/1991
Action: Excavation

Global Id: T0603700720
Action Type: ENFORCEMENT
Date: 07/02/2007
Action: Site Visit / Inspection / Sampling

Global Id: T0603700720
Action Type: Other
Date: 08/26/1991
Action: Leak Reported

Global Id: T0603700720
Action Type: ENFORCEMENT
Date: 07/02/2007
Action: Closure/No Further Action Letter

Global Id: T0603700720
Action Type: RESPONSE
Date: 11/02/2000
Action: Other Report / Document

Global Id: T0603700720
Action Type: RESPONSE
Date: 04/15/2006
Action: Other Report / Document

Global Id: T0603700720
Action Type: ENFORCEMENT
Date: 03/07/2007
Action: Staff Letter

Global Id: T0603700720
Action Type: ENFORCEMENT
Date: 10/03/2000

STANMOR ENTERPRISES (Continued) **S101297266**

Action: Staff Letter

Global Id: T0603700720
Action Type: ENFORCEMENT
Date: 03/20/2006
Action: Staff Letter

LUST:
Global Id: T0603700720
Status: Completed - Case Closed
Status Date: 07/02/2007

Global Id: T0603700720
Status: Open - Case Begin Date
Status Date: 08/26/1991

Global Id: T0603700720
Status: Open - Site Assessment
Status Date: 08/26/1991

Global Id: T0603700720
Status: Open - Site Assessment
Status Date: 06/05/2007

LUST REG 4:
Region: 4
Regional Board: 04
County: Los Angeles
Facility Id: 900260170
Status: Leak being confirmed
Substance: 1
Substance Quantity: Not reported
Local Case No: Not reported
Case Type: Soil
Abatement Method Used at the Site: Not reported
Global ID: T0603700720
W Global ID: W0603700547
Staff: MB
Local Agency: 19050
Cross Street: Not reported
Enforcement Type: Not reported
Date Leak Discovered: Not reported
Date Leak First Reported: 8/26/1991
Date Leak Record Entered: 8/22/1991
Date Confirmation Began: 8/26/1991
Date Leak Stopped: Not reported
Date Case Last Changed on Database: 10/23/2000
Date the Case was Closed: Not reported
How Leak Discovered: Not reported
How Leak Stopped: Not reported
Cause of Leak: Not reported
Leak Source: Not reported
Operator: OLD CASE #090391-01
Water System: FIRSTONE SCOUT RESRVTN (BOY SCOUT COUN)
Well Name: Not reported

STANMOR ENTERPRISES (Continued) **S101297266**

Approx. Dist To Production Well (ft):	2328.124907210028952652340821 9
Source of Cleanup Funding:	Not reported
Preliminary Site Assessment Workplan Submitted:	Not reported
Preliminary Site Assessment Began:	Not reported
Pollution Characterization Began:	Not reported
Remediation Plan Submitted:	Not reported
Remedial Action Underway:	Not reported
Post Remedial Action Monitoring Began:	Not reported
Enforcement Action Date:	Not reported
Historical Max MTBE Date:	Not reported
Hist Max MTBE Conc in Groundwater:	Not reported
Hist Max MTBE Conc in Soil:	Not reported
Significant Interim Remedial Action Taken:	Not reported
GW Qualifier:	Not reported
Soil Qualifier:	Not reported
Organization:	Not reported
Owner Contact:	Not reported
Responsible Party:	MOORE, STANLEY
RP Address:	346 POPPY AVE.
Program:	LUST
Lat/Long:	34.0770948 / -1
Local Agency Staff:	PEJ
Beneficial Use:	Not reported
Priority:	Not reported
Cleanup Fund Id:	Not reported
Suspended:	Not reported
Assigned Name:	1900547-001GEN
Summary:	FILE MISSING

HIST CORTESE:

Region:	CORTESE
Facility County Code:	19
Reg By:	LTNKA
Reg Id:	900260170

G54 **STANMOR ENTERPRISE** **SWEEPS UST** **S101583250**
ESE **1700 SUNSET BLVD** **CA FID UST** **N/A**
1/8-1/4 **LOS ANGELES, CA 90026**
0.154 mi.
811 ft. **Site 4 of 4 in cluster G**

Relative: **Lower**

Actual: **392 ft.**

SWEEPS UST:

Status:	Not reported
Comp Number:	7759
Number:	Not reported
Board Of Equalization:	Not reported
Referral Date:	Not reported
Action Date:	Not reported
Created Date:	Not reported
Owner Tank Id:	Not reported
SWRCB Tank Id:	Not reported
Tank Status:	Not reported
Capacity:	Not reported
Active Date:	Not reported
Tank Use:	Not reported
STG:	Not reported
Content:	Not reported

STANMOR ENTERPRISE (Continued) **S101583250**

Number Of Tanks: 0

CA FID UST:
Facility ID: 19003179
Regulated By: UTNKI
Regulated ID: Not reported
Cortese Code: Not reported
SIC Code: Not reported
Facility Phone: 2130000000
Mail To: Not reported
Mailing Address: 346 POPPY AVE
Mailing Address 2: Not reported
Mailing City,St,Zip: LOS ANGELES 900260000
Contact: Not reported
Contact Phone: Not reported
DUNs Number: Not reported
NPDES Number: Not reported
EPA ID: Not reported
Comments: Not reported
Status: Inactive

---

55 South 1/8-1/4 0.159 mi. 838 ft. **ECHO PARK SVC YD** **RCRA-SQG 1000597608**
1020 GLENDALE BLVD **FINDS CAD983616251**
LOS ANGELES, CA 90026 **ECHO**

Relative: Lower
Actual: 391 ft.

RCRA-SQG:
Date form received by agency: 01/15/1992
Facility name: ECHO PARK SVC YD
Facility address: 1020 GLENDALE BLVD
LOS ANGELES, CA 90012
EPA ID: CAD983616251
Mailing address: N MAIN ST RM 1290 CHE
LOS ANGELES, CA 90012
Contact: DAVID ATTAWAY
Contact address: 200 N MAIN ST RM 1290 CHE
LOS ANGELES, CA 90012
Contact country: US
Contact telephone: 213-485-5551
Contact email: Not reported
EPA Region: 09
Classification: Small Small Quantity Generator
Description: Handler: generates more than 100 and less than 1000 kg of hazardous waste during any calendar month and accumulates less than 6000 kg of hazardous waste at any time; or generates 100 kg or less of hazardous waste during any calendar month, and accumulates more than 1000 kg of hazardous waste at any time

Owner/Operator Summary:
Owner/operator name: CITY OF LOS ANGELES DEPT OF REC AND PARK
Owner/operator address: 200 N MAIN ST RM 1330 CHE
LOS ANGELES, CA 90012
Owner/operator country: Not reported
Owner/operator telephone: 213-485-5538
Owner/operator email: Not reported
Owner/operator fax: Not reported

ECHO PARK SVC YD (Continued) **1000597608**

Owner/operator extension: Not reported
Legal status: Municipal
Owner/Operator Type: Owner
Owner/Op start date: Not reported
Owner/Op end date: Not reported

Handler Activities Summary:
U.S. importer of hazardous waste: No
Mixed waste (haz. and radioactive): No
Recycler of hazardous waste: No
Transporter of hazardous waste: No
Treater, storer or disposer of HW: No
Underground injection activity: No
On-site burner exemption: No
Furnace exemption: No
Used oil fuel burner: No
Used oil processor: No
User oil refiner: No
Used oil fuel marketer to burner: No
Used oil Specification marketer: No
Used oil transfer facility: No
Used oil transporter: No

Violation Status: No violations found

FINDS:

Registry ID: 110002866934

Environmental Interest/Information System

California Hazardous Waste Tracking System - Datamart (HWTS-DATAMART) provides California with information on hazardous waste shipments for generators, transporters, and treatment, storage, and disposal facilities.

RCRAInfo is a national information system that supports the Resource Conservation and Recovery Act (RCRA) program through the tracking of events and activities related to facilities that generate, transport, and treat, store, or dispose of hazardous waste. RCRAInfo allows RCRA program staff to track the notification, permit, compliance, and corrective action activities required under RCRA.

Click this hyperlink while viewing on your computer to access additional FINDS: detail in the EDR Site Report.

ECHO:
Envid: 1000597608
Registry ID: 110002866934
DFR URL: http://echo.epa.gov/detailed-facility-report?fid=110002866934

J56
NNE
1/8-1/4
0.170 mi.
899 ft.

STYLE CLEANER — **DRYCLEANERS** — **S121699119**
1448 N ALVARADO ST — **N/A**
LOS ANGELES, CA 90026

Site 1 of 12 in cluster J

Relative:
Lower

Actual:
409 ft.

DRYCLEAN SOUTH COAST:

Facility ID:	6703
Application Number:	C40060
Permit Number:	M22084
Status:	O
Representative Name:	Not reported
Representative Telephone:	Not reported
Permit Status:	EXPIRED
BCAT Number:	000234
BCAT Description:	DRY CLEANING EQUIP PERCHLOROETHYLENE
CCAT Number:	Not reported
CCAT Description:	Not reported
UTM East:	0
UTM North:	0

57
East
1/8-1/4
0.185 mi.
975 ft.

LOS ANGELES USD LOGAN ELEM SCHOOL — **RCRA-SQG** — **1000102127**
1711 W MONTANA ST — **FINDS** — **CAD982022527**
LOS ANGELES, CA 90026 — **ECHO**

Relative:
Lower

Actual:
399 ft.

RCRA-SQG:

Date form received by agency:	08/07/1987
Facility name:	LOS ANGELES USD LOGAN ELEM SCHOOL
Facility address:	1711 W MONTANA ST LOS ANGELES, CA 90026
EPA ID:	CAD982022527
Mailing address:	1425 S SAN PEDRO ST ROOM 215 LOS ANGELES, CA 90015
Contact:	ENVIRONMENTAL MANAGER
Contact address:	1711 W MONTANA ST LOS ANGELES, CA 90026
Contact country:	US
Contact telephone:	213-742-7371
Contact email:	Not reported
EPA Region:	09
Classification:	Small Small Quantity Generator
Description:	Handler: generates more than 100 and less than 1000 kg of hazardous waste during any calendar month and accumulates less than 6000 kg of hazardous waste at any time; or generates 100 kg or less of hazardous waste during any calendar month, and accumulates more than 1000 kg of hazardous waste at any time

Owner/Operator Summary:

Owner/operator name:	LOS ANGELES UNIFIED SCHOOL DISTRICT
Owner/operator address:	NOT REQUIRED NOT REQUIRED, ME 99999
Owner/operator country:	Not reported
Owner/operator telephone:	415-555-1212
Owner/operator email:	Not reported
Owner/operator fax:	Not reported
Owner/operator extension:	Not reported
Legal status:	Municipal

LOS ANGELES USD LOGAN ELEM SCHOOL (Continued) **1000102127**

Owner/Operator Type: Owner
Owner/Op start date: Not reported
Owner/Op end date: Not reported

Owner/operator name: NOT REQUIRED
Owner/operator address: NOT REQUIRED
NOT REQUIRED, ME 99999
Owner/operator country: Not reported
Owner/operator telephone: 415-555-1212
Owner/operator email: Not reported
Owner/operator fax: Not reported
Owner/operator extension: Not reported
Legal status: Municipal
Owner/Operator Type: Operator
Owner/Op start date: Not reported
Owner/Op end date: Not reported

Handler Activities Summary:
U.S. importer of hazardous waste: No
Mixed waste (haz. and radioactive): No
Recycler of hazardous waste: No
Transporter of hazardous waste: No
Treater, storer or disposer of HW: No
Underground injection activity: No
On-site burner exemption: No
Furnace exemption: No
Used oil fuel burner: No
Used oil processor: No
User oil refiner: No
Used oil fuel marketer to burner: No
Used oil Specification marketer: No
Used oil transfer facility: No
Used oil transporter: No

Violation Status: No violations found

FINDS:

Registry ID: 110002779137

Environmental Interest/Information System
California Hazardous Waste Tracking System - Datamart (HWTS-DATAMART) provides California with information on hazardous waste shipments for generators, transporters, and treatment, storage, and disposal facilities.

RCRAInfo is a national information system that supports the Resource Conservation and Recovery Act (RCRA) program through the tracking of events and activities related to facilities that generate, transport, and treat, store, or dispose of hazardous waste. RCRAInfo allows RCRA program staff to track the notification, permit, compliance, and corrective action activities required under RCRA.

Click this hyperlink while viewing on your computer to access additional FINDS: detail in the EDR Site Report.

LOS ANGELES USD LOGAN ELEM SCHOOL (Continued) **1000102127**

ECHO:
Envid: 1000102127
Registry ID: 110002779137
DFR URL: http://echo.epa.gov/detailed-facility-report?fid=110002779137

58
NNE
1/8-1/4
0.186 mi.
981 ft.

CAYES AUTO PARTS **RCRA-SQG** **1004677766**
1462 GLENDALE BLVD **FINDS** **CAR000101329**
LOS ANGELES, CA 90026 **ECHO**

Relative:
Higher

Actual:
415 ft.

RCRA-SQG:
Date form received by agency: 07/25/2001
Facility name: CAYES AUTO PARTS
Facility address: 1462 GLENDALE BLVD
LOS ANGELES, CA 90026
EPA ID: CAR000101329
Contact: CAYETANO GUILLEN
Contact address: 1462 GLENDALE BLVD
LOS ANGELES, CA 90026
Contact country: US
Contact telephone: 213-413-5449
Contact email: Not reported
EPA Region: 09
Classification: Small Small Quantity Generator
Description: Handler: generates more than 100 and less than 1000 kg of hazardous waste during any calendar month and accumulates less than 6000 kg of hazardous waste at any time; or generates 100 kg or less of hazardous waste during any calendar month, and accumulates more than 1000 kg of hazardous waste at any time

Owner/Operator Summary:
Owner/operator name: CAYETANO GUILLEN
Owner/operator address: 1462 GLENDALE BLVD
LOS ANGELES, CA 90026
Owner/operator country: Not reported
Owner/operator telephone: 213-413-5449
Owner/operator email: Not reported
Owner/operator fax: Not reported
Owner/operator extension: Not reported
Legal status: Private
Owner/Operator Type: Owner
Owner/Op start date: Not reported
Owner/Op end date: Not reported

Handler Activities Summary:
U.S. importer of hazardous waste: No
Mixed waste (haz. and radioactive): No
Recycler of hazardous waste: No
Transporter of hazardous waste: No
Treater, storer or disposer of HW: No
Underground injection activity: No
On-site burner exemption: No
Furnace exemption: No
Used oil fuel burner: No
Used oil processor: No

CAYES AUTO PARTS (Continued) **1004677766**

User oil refiner: No
Used oil fuel marketer to burner: No
Used oil Specification marketer: No
Used oil transfer facility: No
Used oil transporter: No

. Waste code: D001
. Waste name: IGNITABLE HAZARDOUS WASTES ARE THOSE WASTES WHICH HAVE A FLASHPOINT OF LESS THAN 140 DEGREES FAHRENHEIT AS DETERMINED BY A PENSKY-MARTENS CLOSED CUP FLASH POINT TESTER. ANOTHER METHOD OF DETERMINING THE FLASH POINT OF A WASTE IS TO REVIEW THE MATERIAL SAFETY DATA SHEET, WHICH CAN BE OBTAINED FROM THE MANUFACTURER OR DISTRIBUTOR OF THE MATERIAL. LACQUER THINNER IS AN EXAMPLE OF A COMMONLY USED SOLVENT WHICH WOULD BE CONSIDERED AS IGNITABLE HAZARDOUS WASTE.

. Waste code: D018
. Waste name: BENZENE

. Waste code: D039
. Waste name: TETRACHLOROETHYLENE

. Waste code: D040
. Waste name: TRICHLOROETHYLENE

Violation Status: No violations found

FINDS:

Registry ID: 110012199094

Environmental Interest/Information System
RCRAInfo is a national information system that supports the Resource Conservation and Recovery Act (RCRA) program through the tracking of events and activities related to facilities that generate, transport, and treat, store, or dispose of hazardous waste. RCRAInfo allows RCRA program staff to track the notification, permit, compliance, and corrective action activities required under RCRA.

Click this hyperlink while viewing on your computer to access additional FINDS: detail in the EDR Site Report.

ECHO:
Envid: 1004677766
Registry ID: 110012199094
DFR URL: http://echo.epa.gov/detailed-facility-report?fid=110012199094

J59 **ALVARADO** **ENVIROSTOR** **S118466274**
North **1453 & 1455 NORTH ALVARADO AVENUE** **VCP** **N/A**
1/8-1/4 **LOS ANGELES, CA 90026**
0.186 mi.
984 ft. **Site 2 of 12 in cluster J**

Relative: ENVIROSTOR:
Lower Facility ID: 60002289
Actual: Status: Active
412 ft. Status Date: 01/04/2016
Site Code: 301733

ALVARADO (Continued) **S118466274**

Site Type:	Voluntary Cleanup
Site Type Detailed:	Voluntary Cleanup
Acres:	0.57
NPL:	NO
Regulatory Agencies:	SMBRP
Lead Agency:	SMBRP
Program Manager:	Not reported
Supervisor:	Juli Propes
Division Branch:	Cleanup Chatsworth
Assembly:	, 51
Senate:	, 24
Special Program:	Voluntary Cleanup Program
Restricted Use:	NO
Site Mgmt Req:	NONE SPECIFIED
Funding:	Responsible Party
Latitude:	34.08214
Longitude:	-118.2611
APN:	050205135, 5419002008, 5419018002, 5419019001, 5423010019, 5423027015, 5424-001-028, 5424001028, 5432022004, 5456007017, 5472005002, 5640041009
Past Use:	NONE, RESIDENTIAL AREA
Potential COC:	Methyl tertbutyl ether (MTBE Tetrachloroethylene (PCE TPH-gas Trichloroethylene (TCE PCBs (unspeciated mixture, low risk, e.g. Aroclor 1016
Confirmed COC:	Methyl tertbutyl ether (MTBE Tetrachloroethylene (PCE TPH-gas Trichloroethylene (TCE 30469-NO
Potential Description:	OTH, SOIL, SV, UE
Alias Name:	1455 N Alvarado
Alias Type:	Alternate Name
Alias Name:	050205135
Alias Type:	APN
Alias Name:	5419002008
Alias Type:	APN
Alias Name:	5419018002
Alias Type:	APN
Alias Name:	5419019001
Alias Type:	APN
Alias Name:	5423010019
Alias Type:	APN
Alias Name:	5423027015
Alias Type:	APN
Alias Name:	5424-001-028
Alias Type:	APN
Alias Name:	5424001028
Alias Type:	APN
Alias Name:	5432022004
Alias Type:	APN
Alias Name:	5456007017
Alias Type:	APN
Alias Name:	5472005002
Alias Type:	APN
Alias Name:	5640041009
Alias Type:	APN
Alias Name:	301733
Alias Type:	Project Code (Site Code)
Alias Name:	60002289
Alias Type:	Envirostor ID Number

ALVARADO (Continued) **S118466274**

Completed Info:

Completed Area Name:	PROJECT WIDE
Completed Sub Area Name:	Not reported
Completed Document Type:	No Further Action Letter
Completed Date:	01/29/2016
Comments:	No further action for ground water.
Completed Area Name:	PROJECT WIDE
Completed Sub Area Name:	Not reported
Completed Document Type:	No Further Action Letter
Completed Date:	03/16/2016
Comments:	completed
Completed Area Name:	PROJECT WIDE
Completed Sub Area Name:	Not reported
Completed Document Type:	Voluntary Cleanup Agreement
Completed Date:	01/11/2016
Comments:	Finalized and signed
Completed Area Name:	PROJECT WIDE
Completed Sub Area Name:	Not reported
Completed Document Type:	Preliminary Endangerment Assessment Report
Completed Date:	01/26/2016
Comments:	Not reported
Completed Area Name:	PROJECT WIDE
Completed Sub Area Name:	Not reported
Completed Document Type:	Site Characterization Workplan
Completed Date:	02/12/2016
Comments:	Not reported
Completed Area Name:	PROJECT WIDE
Completed Sub Area Name:	Not reported
Completed Document Type:	Site Characterization Report
Completed Date:	03/16/2016
Comments:	Not reported
Future Area Name:	Not reported
Future Sub Area Name:	Not reported
Future Document Type:	Not reported
Future Due Date:	Not reported
Schedule Area Name:	Not reported
Schedule Sub Area Name:	Not reported
Schedule Document Type:	Not reported
Schedule Due Date:	Not reported
Schedule Revised Date:	Not reported

VCP:

Facility ID:	60002289
Site Type:	Voluntary Cleanup
Site Type Detail:	Voluntary Cleanup
Site Mgmt. Req.:	NONE SPECIFIED
Acres:	0.57
National Priorities List:	NO
Cleanup Oversight Agencies:	SMBRP
Lead Agency:	SMBRP

ALVARADO (Continued) **S118466274**

Lead Agency Description:	DTSC - Site Cleanup Program
Project Manager:	Not reported
Supervisor:	Juli Propes
Division Branch:	Cleanup Chatsworth
Site Code:	301733
Assembly:	, 51
Senate:	, 24
Special Programs Code:	Voluntary Cleanup Program
Status:	Active
Status Date:	01/04/2016
Restricted Use:	NO
Funding:	Responsible Party
Lat/Long:	34.08214 / -118.2611
APN:	050205135, 5419002008, 5419018002, 5419019001, 5423010019, 5423027015, 5424-001-028, 5424001028, 5432022004, 5456007017, 5472005002, 5640041009
Past Use:	NONE, RESIDENTIAL AREA
Potential COC:	30016, 30022, 30025, 30027, 30469
Confirmed COC:	30016,30022,30025,30027,30469-NO
Potential Description:	OTH, SOIL, SV, UE
Alias Name:	1455 N Alvarado
Alias Type:	Alternate Name
Alias Name:	050205135
Alias Type:	APN
Alias Name:	5419002008
Alias Type:	APN
Alias Name:	5419018002
Alias Type:	APN
Alias Name:	5419019001
Alias Type:	APN
Alias Name:	5423010019
Alias Type:	APN
Alias Name:	5423027015
Alias Type:	APN
Alias Name:	5424-001-028
Alias Type:	APN
Alias Name:	5424001028
Alias Type:	APN
Alias Name:	5432022004
Alias Type:	APN
Alias Name:	5456007017
Alias Type:	APN
Alias Name:	5472005002
Alias Type:	APN
Alias Name:	5640041009
Alias Type:	APN
Alias Name:	301733
Alias Type:	Project Code (Site Code)
Alias Name:	60002289
Alias Type:	Envirostor ID Number

Completed Info:

Completed Area Name:	PROJECT WIDE
Completed Sub Area Name:	Not reported
Completed Document Type:	No Further Action Letter
Completed Date:	01/29/2016
Comments:	No further action for ground water.

ALVARADO (Continued) **S118466274**

Completed Area Name:	PROJECT WIDE
Completed Sub Area Name:	Not reported
Completed Document Type:	No Further Action Letter
Completed Date:	03/16/2016
Comments:	completed
Completed Area Name:	PROJECT WIDE
Completed Sub Area Name:	Not reported
Completed Document Type:	Voluntary Cleanup Agreement
Completed Date:	01/11/2016
Comments:	Finalized and signed
Completed Area Name:	PROJECT WIDE
Completed Sub Area Name:	Not reported
Completed Document Type:	Preliminary Endangerment Assessment Report
Completed Date:	01/26/2016
Comments:	Not reported
Completed Area Name:	PROJECT WIDE
Completed Sub Area Name:	Not reported
Completed Document Type:	Site Characterization Workplan
Completed Date:	02/12/2016
Comments:	Not reported
Completed Area Name:	PROJECT WIDE
Completed Sub Area Name:	Not reported
Completed Document Type:	Site Characterization Report
Completed Date:	03/16/2016
Comments:	Not reported
Future Area Name:	Not reported
Future Sub Area Name:	Not reported
Future Document Type:	Not reported
Future Due Date:	Not reported
Schedule Area Name:	Not reported
Schedule Sub Area Name:	Not reported
Schedule Document Type:	Not reported
Schedule Due Date:	Not reported
Schedule Revised Date:	Not reported

K60 **LA FIRE STATION 20** **RCRA-SQG 1000229446**
WSW **2144 SUNSET BLVD** **FINDS CAD981962640**
1/8-1/4 **LOS ANGELES, CA 90026** **ECHO**
0.191 mi.
1010 ft. **Site 1 of 5 in cluster K**

Relative:
Higher

Actual:
417 ft.

RCRA-SQG:

Date form received by agency:	03/09/1987
Facility name:	LA FIRE STATION 20
Facility address:	2144 SUNSET BLVD LOS ANGELES, CA 90026
EPA ID:	CAD981962640
Mailing address:	200 N MAIN RM EIGHTH HUNDRED C LOS ANGELES, CA 90012
Contact:	ENVIRONMENTAL MANAGER
Contact address:	2144 SUNSET BLVD ECHO PARK, CA 90012
Contact country:	US

LA FIRE STATION 20 (Continued) **1000229446**

Contact telephone: 213-485-7527
Contact email: Not reported
EPA Region: 09
Classification: Small Small Quantity Generator
Description: Handler: generates more than 100 and less than 1000 kg of hazardous waste during any calendar month and accumulates less than 6000 kg of hazardous waste at any time; or generates 100 kg or less of hazardous waste during any calendar month, and accumulates more than 1000 kg of hazardous waste at any time

Owner/Operator Summary:
Owner/operator name: NOT REQUIRED
Owner/operator address: NOT REQUIRED
NOT REQUIRED, ME 99999
Owner/operator country: Not reported
Owner/operator telephone: 415-555-1212
Owner/operator email: Not reported
Owner/operator fax: Not reported
Owner/operator extension: Not reported
Legal status: Municipal
Owner/Operator Type: Operator
Owner/Op start date: Not reported
Owner/Op end date: Not reported

Owner/operator name: CITY OF LA
Owner/operator address: NOT REQUIRED
NOT REQUIRED, ME 99999
Owner/operator country: Not reported
Owner/operator telephone: 415-555-1212
Owner/operator email: Not reported
Owner/operator fax: Not reported
Owner/operator extension: Not reported
Legal status: Municipal
Owner/Operator Type: Owner
Owner/Op start date: Not reported
Owner/Op end date: Not reported

Handler Activities Summary:
U.S. importer of hazardous waste: No
Mixed waste (haz. and radioactive): No
Recycler of hazardous waste: No
Transporter of hazardous waste: No
Treater, storer or disposer of HW: No
Underground injection activity: No
On-site burner exemption: No
Furnace exemption: No
Used oil fuel burner: No
Used oil processor: No
User oil refiner: No
Used oil fuel marketer to burner: No
Used oil Specification marketer: No
Used oil transfer facility: No
Used oil transporter: No

Violation Status: No violations found

LA FIRE STATION 20 (Continued) **1000229446**

FINDS:

Registry ID: 110006474314

Environmental Interest/Information System
California Hazardous Waste Tracking System - Datamart (HWTS-DATAMART) provides California with information on hazardous waste shipments for generators, transporters, and treatment, storage, and disposal facilities.

RCRAInfo is a national information system that supports the Resource Conservation and Recovery Act (RCRA) program through the tracking of events and activities related to facilities that generate, transport, and treat, store, or dispose of hazardous waste. RCRAInfo allows RCRA program staff to track the notification, permit, compliance, and corrective action activities required under RCRA.

STATE MASTER

Click this hyperlink while viewing on your computer to access additional FINDS: detail in the EDR Site Report.

ECHO:
Envid: 1000229446
Registry ID: 110006474314
DFR URL: http://echo.epa.gov/detailed-facility-report?fid=110006474314

K61 **FIRE STATION 20** **HIST UST** **S101617300**
WSW **2144 SUNSET BL** **CA FID UST** **N/A**
1/8-1/4 **LOS ANGELES, CA 90026**
0.191 mi.
1010 ft. **Site 2 of 5 in cluster K**

Relative: **Higher**
Actual: **417 ft.**

HIST UST:
File Number: 00027114
URL: http://geotracker.waterboards.ca.gov/ustpdfs/pdf/00027114.pdf
Region: Not reported
Facility ID: Not reported
Facility Type: Not reported
Other Type: Not reported
Contact Name: Not reported
Telephone: Not reported
Owner Name: Not reported
Owner Address: Not reported
Owner City,St,Zip: Not reported
Total Tanks: Not reported

Tank Num: Not reported
Container Num: Not reported
Year Installed: Not reported
Tank Capacity: Not reported
Tank Used for: Not reported
Type of Fuel: Not reported
Container Construction Thickness: Not reported
Leak Detection: Not reported

FIRE STATION 20 (Continued) **S101617300**

Click here for Geo Tracker PDF:

CA FID UST:

Facility ID:	19024408
Regulated By:	UTNKA
Regulated ID:	00047442
Cortese Code:	Not reported
SIC Code:	Not reported
Facility Phone:	2134855846
Mail To:	Not reported
Mailing Address:	200 N MAIN STREET-ROOM
Mailing Address 2:	Not reported
Mailing City,St,Zip:	LOS ANGELES 900260000
Contact:	Not reported
Contact Phone:	Not reported
DUNs Number:	Not reported
NPDES Number:	Not reported
EPA ID:	Not reported
Comments:	Not reported
Status:	Active

K62 **LAFD - FIRE STATION 20** **UST U003879636**
WSW **2144 W SUNSET BLVD** **SWEEPS UST N/A**
1/8-1/4 **LOS ANGELES, CA 90026**
0.191 mi.
1010 ft. **Site 3 of 5 in cluster K**

Relative:
Higher

Actual:
417 ft.

UST:

Facility ID:	FA0003885
Permitting Agency:	Los Angeles City Fire Department
Latitude:	34.07739
Longitude:	-118.26521

Facility ID:	25064
Permitting Agency:	LOS ANGELES, CITY OF
Latitude:	34.0786263
Longitude:	-118.2638424

SWEEPS UST:

Status:	Not reported
Comp Number:	2617
Number:	Not reported
Board Of Equalization:	44-012042
Referral Date:	Not reported
Action Date:	Not reported
Created Date:	Not reported
Owner Tank Id:	Not reported
SWRCB Tank Id:	19-050-002617-000001
Tank Status:	Not reported
Capacity:	10000
Active Date:	Not reported
Tank Use:	M.V. FUEL
STG:	PRODUCT
Content:	DIESEL
Number Of Tanks:	1

Status: Active

LAFD - FIRE STATION 20 (Continued) **U003879636**

Comp Number:	2617
Number:	4
Board Of Equalization:	44-012042
Referral Date:	10-01-92
Action Date:	04-01-94
Created Date:	02-29-88
Owner Tank Id:	000002617
SWRCB Tank Id:	19-050-002617-000002
Tank Status:	A
Capacity:	2000
Active Date:	10-01-92
Tank Use:	M.V. FUEL
STG:	P
Content:	DIESEL
Number Of Tanks:	1

K63 **FIRE STATION 20** **HIST UST** **U001561155**
WSW **2144 W SUNSET BLVD** **N/A**
1/8-1/4 **LOS ANGELES, CA 90026**
0.191 mi.
1010 ft. **Site 4 of 5 in cluster K**

Relative: **Higher**

Actual: **417 ft.**

HIST UST:

File Number:	Not reported
URL:	Not reported
Region:	STATE
Facility ID:	00000047442
Facility Type:	Other
Other Type:	FIRE STATION
Contact Name:	Not reported
Telephone:	2134856220
Owner Name:	CITY OF LOS ANGELES
Owner Address:	200 N. MAIN ST
Owner City,St,Zip:	LOS ANGELES, CA 90012
Total Tanks:	0001
Tank Num:	001
Container Num:	F520-1
Year Installed:	Not reported
Tank Capacity:	00001000
Tank Used for:	PRODUCT
Type of Fuel:	DIESEL
Container Construction Thickness:	Not reported
Leak Detection:	Stock Inventor

J64 **APRO LLC DBA UNITED OIL 145** **CA FID UST** **S101587661**
NNE **1465 GLENDALE BLVD** **HAZNET** **N/A**
1/8-1/4 **LOS ANGELES, CA 90026**
0.198 mi.
1046 ft. **Site 3 of 12 in cluster J**

Relative: **Lower**

Actual: **409 ft.**

CA FID UST:

Facility ID:	19055865
Regulated By:	UTNKA
Regulated ID:	Not reported
Cortese Code:	Not reported

APRO LLC DBA UNITED OIL 145 (Continued) **S101587661**

SIC Code: Not reported
Facility Phone: 2134836254
Mail To: Not reported
Mailing Address: 1465 GLENDALE BLVD
Mailing Address 2: Not reported
Mailing City,St,Zip: LOS ANGELES 900260000
Contact: Not reported
Contact Phone: Not reported
DUNs Number: Not reported
NPDES Number: Not reported
EPA ID: Not reported
Comments: Not reported
Status: Active

HAZNET:
envid: S101587661
Year: 2016
GEPAID: CAL000398728
Contact: TOM ROBINS
Telephone: 3103233992
Mailing Name: Not reported
Mailing Address: 17311 S MAIN ST
Mailing City,St,Zip: GARDENA, CA 90248
Gen County: Los Angeles
TSD EPA ID: CAD028409019
TSD County: Los Angeles
Waste Category: Other organic solids
Disposal Method: Storage, Bulking, And/Or Transfer Off Site--No Treatment/Reovery (H010-H129) Or (H131-H135)
Tons: 0.15
Cat Decode: Other organic solids
Method Decode: Storage, Bulking, And/Or Transfer Off Site--No Treatment/Reovery (H010-H129) Or (H131-H135)
Facility County: Los Angeles

envid: S101587661
Year: 2016
GEPAID: CAL000398728
Contact: TOM ROBINS
Telephone: 3103233992
Mailing Name: Not reported
Mailing Address: 17311 S MAIN ST
Mailing City,St,Zip: GARDENA, CA 90248
Gen County: Los Angeles
TSD EPA ID: CAD028409019
TSD County: Los Angeles
Waste Category: Tank bottom waste
Disposal Method: Discharge To Sewer/Potw Or Npdes(With Prior Storage--With Or Without Treatment)
Tons: 0.22935
Cat Decode: Tank bottom waste
Method Decode: Discharge To Sewer/Potw Or Npdes(With Prior Storage--With Or Without Treatment)
Facility County: Los Angeles

J65 **RAPID GAS #45** **UST** **U004186682**
NNE **1465 GLENDALE BLVD** **N/A**
1/8-1/4 **LOS ANGELES, CA 90026**
0.198 mi.
1046 ft. **Site 4 of 12 in cluster J**

Relative: UST:
Lower
Actual: Facility ID: 23905
409 ft. Permitting Agency: LOS ANGELES, CITY OF
Latitude: 34.0832941
Longitude: -118.2591226

J66 **UNITED OIL #45** **LUST** **S104234266**
NNE **1465 GLENDALE BLVD N** **N/A**
1/8-1/4 **LOS ANGELES, CA 90026**
0.198 mi.
1046 ft. **Site 5 of 12 in cluster J**

Relative: LUST:
Lower
Actual: Lead Agency: LOS ANGELES RWQCB (REGION 4)
409 ft. Case Type: LUST Cleanup Site
Geo Track: http://geotracker.waterboards.ca.gov/profile_report.asp?global_id=T0603700730
Global Id: T0603700730
Latitude: 34.0811636
Longitude: -118.2603179
Status: Completed - Case Closed
Status Date: 07/24/2013
Case Worker: JW
RB Case Number: 900260270
Local Agency: LOS ANGELES, CITY OF
File Location: Regional Board
Local Case Number: Not reported
Potential Media Affect: Aquifer used for drinking water supply
Potential Contaminants of Concern: Gasoline
Site History: Not reported

LUST:
Global Id: T0603700730
Contact Type: Local Agency Caseworker
Contact Name: ELOY LUNA
Organization Name: LOS ANGELES, CITY OF
Address: 200 North Main Street, Suite 1780
City: LOS ANGELES
Email: eloy.luna@lacity.org
Phone Number: Not reported

Global Id: T0603700730
Contact Type: Regional Board Caseworker
Contact Name: JIMMIE WOO
Organization Name: LOS ANGELES RWQCB (REGION 4)
Address: 320 WEST 4TH STREET, SUITE 200
City: LOS ANGELES
Email: jwoo@waterboards.ca.gov
Phone Number: 2135766600

LUST:
Global Id: T0603700730
Action Type: RESPONSE
Date: 12/04/2006
Action: Well Installation Report

UNITED OIL #45 (Continued) **S104234266**

Global Id: T0603700730
Action Type: RESPONSE
Date: 10/15/2006
Action: Monitoring Report - Quarterly

Global Id: T0603700730
Action Type: ENFORCEMENT
Date: 03/28/2003
Action: Staff Letter

Global Id: T0603700730
Action Type: RESPONSE
Date: 04/15/2006
Action: Monitoring Report - Quarterly

Global Id: T0603700730
Action Type: RESPONSE
Date: 01/15/2009
Action: Monitoring Report - Quarterly

Global Id: T0603700730
Action Type: RESPONSE
Date: 10/15/2007
Action: Monitoring Report - Quarterly

Global Id: T0603700730
Action Type: RESPONSE
Date: 07/15/2009
Action: Monitoring Report - Semi-Annually

Global Id: T0603700730
Action Type: ENFORCEMENT
Date: 06/15/2009
Action: Staff Letter

Global Id: T0603700730
Action Type: ENFORCEMENT
Date: 03/29/2001
Action: Staff Letter

Global Id: T0603700730
Action Type: ENFORCEMENT
Date: 10/26/2010
Action: Staff Letter

Global Id: T0603700730
Action Type: ENFORCEMENT
Date: 05/14/2013
Action: Notification - Preclosure

Global Id: T0603700730
Action Type: Other
Date: 02/20/1998
Action: Leak Stopped

Global Id: T0603700730
Action Type: Other

UNITED OIL #45 (Continued) **S104234266**

Date: 03/24/1998
Action: Leak Reported

Global Id: T0603700730
Action Type: RESPONSE
Date: 08/08/2006
Action: CAP/RAP - Feasibility Study Report

Global Id: T0603700730
Action Type: RESPONSE
Date: 01/15/2007
Action: Monitoring Report - Quarterly

Global Id: T0603700730
Action Type: RESPONSE
Date: 07/15/2011
Action: Monitoring Report - Semi-Annually

Global Id: T0603700730
Action Type: RESPONSE
Date: 02/25/2011
Action: Clean Up Fund - 5-Year Review Summary

Global Id: T0603700730
Action Type: RESPONSE
Date: 02/06/2012
Action: Clean Up Fund - 5-Year Review Summary

Global Id: T0603700730
Action Type: Other
Date: 02/27/1998
Action: Leak Discovery

Global Id: T0603700730
Action Type: RESPONSE
Date: 10/15/2003
Action: Monitoring Report - Quarterly

Global Id: T0603700730
Action Type: RESPONSE
Date: 07/15/2005
Action: Monitoring Report - Quarterly

Global Id: T0603700730
Action Type: RESPONSE
Date: 01/15/2005
Action: Monitoring Report - Quarterly

Global Id: T0603700730
Action Type: RESPONSE
Date: 04/15/2007
Action: Monitoring Report - Quarterly

Global Id: T0603700730
Action Type: RESPONSE
Date: 03/07/2007
Action: Well Installation Report

UNITED OIL #45 (Continued) **S104234266**

Global Id: T0603700730
Action Type: RESPONSE
Date: 07/15/2008
Action: Monitoring Report - Quarterly

Global Id: T0603700730
Action Type: RESPONSE
Date: 10/23/2002
Action: Monitoring Report - Quarterly

Global Id: T0603700730
Action Type: RESPONSE
Date: 07/31/2002
Action: Soil and Water Investigation Report

Global Id: T0603700730
Action Type: RESPONSE
Date: 01/15/2004
Action: Monitoring Report - Quarterly

Global Id: T0603700730
Action Type: RESPONSE
Date: 01/15/2011
Action: Soil and Water Investigation Report

Global Id: T0603700730
Action Type: RESPONSE
Date: 07/15/2006
Action: Monitoring Report - Quarterly

Global Id: T0603700730
Action Type: RESPONSE
Date: 01/15/2010
Action: Monitoring Report - Semi-Annually

Global Id: T0603700730
Action Type: RESPONSE
Date: 04/15/2010
Action: Monitoring Report - Semi-Annually

Global Id: T0603700730
Action Type: RESPONSE
Date: 10/15/2013
Action: Well Destruction Report

Global Id: T0603700730
Action Type: RESPONSE
Date: 04/15/2011
Action: Monitoring Report - Semi-Annually

Global Id: T0603700730
Action Type: RESPONSE
Date: 01/15/2006
Action: Monitoring Report - Quarterly

Global Id: T0603700730
Action Type: RESPONSE

UNITED OIL #45 (Continued) **S104234266**

Date: 10/15/2011
Action: Monitoring Report - Semi-Annually

Global Id: T0603700730
Action Type: RESPONSE
Date: 07/15/2012
Action: Monitoring Report - Semi-Annually

Global Id: T0603700730
Action Type: RESPONSE
Date: 04/15/2012
Action: Other Report / Document

Global Id: T0603700730
Action Type: RESPONSE
Date: 01/15/2013
Action: Monitoring Report - Quarterly

Global Id: T0603700730
Action Type: ENFORCEMENT
Date: 07/24/2013
Action: Closure/No Further Action Letter

Global Id: T0603700730
Action Type: ENFORCEMENT
Date: 06/27/2002
Action: Staff Letter

Global Id: T0603700730
Action Type: REMEDIATION
Date: 04/28/1998
Action: Ex Situ Physical/Chemical Treatment (other than P&T, SVE, or Excavation)

Global Id: T0603700730
Action Type: RESPONSE
Date: 10/15/2004
Action: Monitoring Report - Quarterly

Global Id: T0603700730
Action Type: REMEDIATION
Date: 04/28/1998
Action: Excavation

Global Id: T0603700730
Action Type: RESPONSE
Date: 08/09/2010
Action: Well Installation Workplan

Global Id: T0603700730
Action Type: RESPONSE
Date: 07/15/2010
Action: Monitoring Report - Semi-Annually

Global Id: T0603700730
Action Type: ENFORCEMENT
Date: 09/15/2004
Action: Site Visit / Inspection / Sampling

UNITED OIL #45 (Continued) **S104234266**

Global Id: T0603700730
Action Type: RESPONSE
Date: 04/15/2005
Action: Monitoring Report - Quarterly

Global Id: T0603700730
Action Type: RESPONSE
Date: 01/15/2011
Action: Interim Remedial Action Plan

Global Id: T0603700730
Action Type: RESPONSE
Date: 10/15/2010
Action: Monitoring Report - Semi-Annually

Global Id: T0603700730
Action Type: RESPONSE
Date: 09/01/2005
Action: Soil and Water Investigation Workplan

Global Id: T0603700730
Action Type: RESPONSE
Date: 10/15/2005
Action: Monitoring Report - Quarterly

Global Id: T0603700730
Action Type: RESPONSE
Date: 10/15/2008
Action: Monitoring Report - Quarterly

Global Id: T0603700730
Action Type: RESPONSE
Date: 04/15/2002
Action: Monitoring Report - Quarterly

Global Id: T0603700730
Action Type: RESPONSE
Date: 07/15/2002
Action: Monitoring Report - Quarterly

Global Id: T0603700730
Action Type: RESPONSE
Date: 01/15/2003
Action: Monitoring Report - Quarterly

Global Id: T0603700730
Action Type: RESPONSE
Date: 04/15/2004
Action: Monitoring Report - Quarterly

Global Id: T0603700730
Action Type: RESPONSE
Date: 07/15/2003
Action: Monitoring Report - Quarterly

Global Id: T0603700730
Action Type: RESPONSE

UNITED OIL #45 (Continued) **S104234266**

Date: 07/15/2004
Action: Monitoring Report - Quarterly

Global Id: T0603700730
Action Type: RESPONSE
Date: 07/15/2007
Action: Monitoring Report - Quarterly

Global Id: T0603700730
Action Type: RESPONSE
Date: 07/27/2007
Action: Interim Remedial Action Plan

Global Id: T0603700730
Action Type: RESPONSE
Date: 04/15/2008
Action: Monitoring Report - Quarterly

Global Id: T0603700730
Action Type: RESPONSE
Date: 01/15/2008
Action: Monitoring Report - Quarterly

Global Id: T0603700730
Action Type: RESPONSE
Date: 04/15/2003
Action: Monitoring Report - Quarterly

Global Id: T0603700730
Action Type: RESPONSE
Date: 08/27/2009
Action: Other Report / Document

LUST:
Global Id: T0603700730
Status: Completed - Case Closed
Status Date: 07/24/2013

Global Id: T0603700730
Status: Open - Case Begin Date
Status Date: 02/20/1998

Global Id: T0603700730
Status: Open - Eligible for Closure
Status Date: 02/25/2013

Global Id: T0603700730
Status: Open - Remediation
Status Date: 10/26/2010

Global Id: T0603700730
Status: Open - Site Assessment
Status Date: 09/25/2000

Global Id: T0603700730
Status: Open - Site Assessment
Status Date: 11/21/2000

UNITED OIL #45 (Continued) **S104234266**

Global Id: T0603700730
Status: Open - Site Assessment
Status Date: 03/29/2001

Global Id: T0603700730
Status: Open - Site Assessment
Status Date: 09/01/2005

Global Id: T0603700730
Status: Open - Verification Monitoring
Status Date: 03/24/1998

LUST REG 4:
Region: 4
Regional Board: 04
County: Los Angeles
Facility Id: 900260270
Status: Pollution Characterization
Substance: Gasoline
Substance Quantity: Not reported
Local Case No: Not reported
Case Type: Groundwater
Abatement Method Used at the Site: No Action Required
Global ID: T0603700730
W Global ID: W0603700547
Staff: JW
Local Agency: 19050
Cross Street: SCOTT AVE
Enforcement Type: SEL
Date Leak Discovered: 2/27/1998
Date Leak First Reported: 3/24/1998
Date Leak Record Entered: Not reported
Date Confirmation Began: Not reported
Date Leak Stopped: 2/20/1998
Date Case Last Changed on Database: 7/8/2002
Date the Case was Closed: Not reported
How Leak Discovered: Inventory Control
How Leak Stopped: Not reported
Cause of Leak: Structure Failure
Leak Source: Piping
Operator: Not reported
Water System: FIRSTONE SCOUT RESRVTN (BOY SCOUT COUN)
Well Name: Not reported
Approx. Dist To Production Well (ft): 2278.0636148898678135907939642
Source of Cleanup Funding: Piping
Preliminary Site Assessment Workplan Submitted: 9/25/2000
Preliminary Site Assessment Began: 11/21/2000
Pollution Characterization Began: 3/29/2001
Remediation Plan Submitted: Not reported
Remedial Action Underway: Not reported
Post Remedial Action Monitoring Began: 3/24/1998
Enforcement Action Date: 3/29/2001
Historical Max MTBE Date: 5/25/2001
Hist Max MTBE Conc in Groundwater: 2300
Hist Max MTBE Conc in Soil: 6750
Significant Interim Remedial Action Taken: Not reported

UNITED OIL #45 (Continued) **S104234266**

GW Qualifier:	Not reported
Soil Qualifier:	=
Organization:	Not reported
Owner Contact:	Not reported
Responsible Party:	KARL KERNER
RP Address:	18525 S. MAIN ST.
Program:	LUST
Lat/Long:	34.0811636 / -1
Local Agency Staff:	PEJ
Beneficial Use:	Not reported
Priority:	Not reported
Cleanup Fund Id:	Not reported
Suspended:	Not reported
Assigned Name:	1900547-001GEN
Summary:	FROM FEB. 20, 1998 THRU FEB. 27, 1998 LOST @2000 GALLONS OF PREMIUM GASOLINE NOTED LOSE IN INVENTORY CONTROL THROUGHOUT THE WEEK. SENT MAINTENANCE MAIN, RAN TEST AND FOUND LEAK IN PIPING.;4/13/00 TAX BILL COPY;12/29/00 4TH QT

J67 **UNITED #145** **UST** **U004274471**
NNE **1465 N GLENDALE BLVD** **N/A**
1/8-1/4 **LOS ANGELES, CA 90026**
0.198 mi.
1046 ft. **Site 6 of 12 in cluster J**

Relative: UST:
Lower

Facility ID:	Not reported
Permitting Agency:	Los Angeles City Fire Department
Latitude:	34.08191
Longitude:	-118.26048

Actual:
409 ft.

J68 **UNITED OIL #145** **UST** **U004266608**
NNE **1465 N GLENDALE BLVD** **N/A**
1/8-1/4 **LOS ANGELES, CA 90026**
0.198 mi.
1046 ft. **Site 7 of 12 in cluster J**

Relative: UST:
Lower

Facility ID:	Not reported
Permitting Agency:	Los Angeles City Fire Department
Latitude:	34.08191
Longitude:	-118.26048

Actual:
409 ft.

J69 **UNITED OIL #45** **HIST CORTESE** **S103993272**
NNE **1465 GLENDALE** **N/A**
1/8-1/4 **LOS ANGELES, CA 90026**
0.198 mi.
1046 ft. **Site 8 of 12 in cluster J**

Relative: HIST CORTESE:
Lower

Region:	CORTESE
Facility County Code:	19
Reg By:	LTNKA
Reg Id:	900260270

Actual:
409 ft.

J70 **RAPID GAS #45** **SWEEPS UST** **S106931151**
NNE **1465 N GLENDALE BLVD** **N/A**
1/8-1/4 **LOS ANGELES, CA 90026**
0.198 mi.
1046 ft. **Site 9 of 12 in cluster J**

Relative: SWEEPS UST:
Lower
Actual: Status: Active
409 ft. Comp Number: 4700
Number: 1
Board Of Equalization: Not reported
Referral Date: 09-20-93
Action Date: 04-08-94
Created Date: 02-29-88
Owner Tank Id: Not reported
SWRCB Tank Id: Not reported
Tank Status: Not reported
Capacity: Not reported
Active Date: Not reported
Tank Use: Not reported
STG: Not reported
Content: Not reported
Number Of Tanks: Not reported

L71 **HIGH QUALITY CLEANERS** **DRYCLEANERS** **S121698778**
ESE **1612 W SUNSET BLVD** **N/A**
1/8-1/4 **LOS ANGELES, CA 90026**
0.206 mi.
1087 ft. **Site 1 of 6 in cluster L**

Relative: DRYCLEAN SOUTH COAST:
Lower
Actual: Facility ID: 59574
392 ft. Application Number: 164388
Permit Number: Not reported
Status: O
Representative Name: ARTHUR KAJIWARA
Representative Telephone: 818 4483168
Permit Status: Not reported
BCAT Number: 000234
BCAT Description: DRY CLEANING EQUIP PERCHLOROETHYLENE
CCAT Number: Not reported
CCAT Description: Not reported
UTM East: 0
UTM North: 0

K72 **CENTRAL REGION ELEMENTARY SCHOOL NO 14** **RCRA-LQG** **1010313690**
WSW **1018 N MOHAWK ST** **CAR000176800**
1/8-1/4 **LOS ANGELES, CA 90026**
0.207 mi.
1092 ft. **Site 5 of 5 in cluster K**

Relative: RCRA-LQG:
Lower
Actual: Date form received by agency: 08/15/2006
405 ft. Facility name: CENTRAL REGION ELEMENTARY SCHOOL NO 14
Facility address: 1018 N MOHAWK ST
LOS ANGELES, CA 90026
EPA ID: CAR000176800
Mailing address: 333 S BEAUDRY AVE

CENTRAL REGION ELEMENTARY SCHOOL NO 14 (Continued) **1010313690**

LAUSD OEHS 20TH FL
LOS ANGELES, CA 90017
Contact: SOE AUNG
Contact address: 333 S BEAUDRY AVE LAUSD OEHS 20TH FL
LOS ANGELES, CA 90017
Contact country: US
Contact telephone: 213-241-3904
Contact email: SOE.AUNG@LAUSD.NET
EPA Region: 09
Classification: Large Quantity Generator
Description: Handler: generates 1,000 kg or more of hazardous waste during any calendar month; or generates more than 1 kg of acutely hazardous waste during any calendar month; or generates more than 100 kg of any residue or contaminated soil, waste or other debris resulting from the cleanup of a spill, into or on any land or water, of acutely hazardous waste during any calendar month; or generates 1 kg or less of acutely hazardous waste during any calendar month, and accumulates more than 1 kg of acutely hazardous waste at any time; or generates 100 kg or less of any residue or contaminated soil, waste or other debris resulting from the cleanup of a spill, into or on any land or water, of acutely hazardous waste during any calendar month, and accumulates more than 100 kg of that material at any time

Owner/Operator Summary:
Owner/operator name: CENTRAL REGION ELEMENTARY SCHOOL NO 14
Owner/operator address: Not reported
Not reported
Owner/operator country: US
Owner/operator telephone: Not reported
Owner/operator email: Not reported
Owner/operator fax: Not reported
Owner/operator extension: Not reported
Legal status: District
Owner/Operator Type: Operator
Owner/Op start date: 08/14/2006
Owner/Op end date: Not reported

Owner/operator name: LOS ANGELES UNIFIED SCHOOL DISTRICT
Owner/operator address: 333 S BEAUDRY AVE
LOS ANGELES, CA 90017
Owner/operator country: US
Owner/operator telephone: Not reported
Owner/operator email: Not reported
Owner/operator fax: Not reported
Owner/operator extension: Not reported
Legal status: District
Owner/Operator Type: Owner
Owner/Op start date: 08/14/2006
Owner/Op end date: Not reported

Handler Activities Summary:
U.S. importer of hazardous waste: No
Mixed waste (haz. and radioactive): No
Recycler of hazardous waste: No
Transporter of hazardous waste: No
Treater, storer or disposer of HW: No

CENTRAL REGION ELEMENTARY SCHOOL NO 14 (Continued) **1010313690**

Underground injection activity:	No
On-site burner exemption:	No
Furnace exemption:	No
Used oil fuel burner:	No
Used oil processor:	No
User oil refiner:	No
Used oil fuel marketer to burner:	No
Used oil Specification marketer:	No
Used oil transfer facility:	No
Used oil transporter:	No

. Waste code: D008
. Waste name: LEAD

Violation Status: No violations found

73
SW
1/8-1/4
0.217 mi.
1148 ft.

CENTRAL REGION ES #14
2115 MARATHON STREET
LOS ANGELES, CA 90026

ENVIROSTOR **S107736108**
SCH **N/A**

Relative:
Lower

Actual:
400 ft.

ENVIROSTOR:

Facility ID:	60000074
Status:	Certified
Status Date:	02/04/2010
Site Code:	304496
Site Type:	School Cleanup
Site Type Detailed:	School
Acres:	3.35
NPL:	NO
Regulatory Agencies:	SMBRP
Lead Agency:	SMBRP
Program Manager:	Angela Garcia
Supervisor:	Shahir Haddad
Division Branch:	Southern California Schools & Brownfields Outreach
Assembly:	51
Senate:	24
Special Program:	Not reported
Restricted Use:	NO
Site Mgmt Req:	NONE SPECIFIED
Funding:	School District
Latitude:	34.0764
Longitude:	-118.265
APN:	NONE SPECIFIED
Past Use:	RESIDENTIAL AREA
Potential COC:	Benzene Lead Tetrachloroethylene (PCE Chloroform
Confirmed COC:	30003-NO 30022-NO 30136-NO Lead
Potential Description:	SOIL
Alias Name:	LAUSD-PRPSD CENTRAL REGION ES #14 SITE
Alias Type:	Alternate Name
Alias Name:	110033619403
Alias Type:	EPA (FRS #)
Alias Name:	304496
Alias Type:	Project Code (Site Code)
Alias Name:	60000074
Alias Type:	Envirostor ID Number

Completed Info:

CENTRAL REGION ES #14 (Continued) **S107736108**

Completed Area Name: PROJECT WIDE
Completed Sub Area Name: Not reported
Completed Document Type: Environmental Oversight Agreement
Completed Date: 02/10/2000
Comments: Not reported

Completed Area Name: PROJECT WIDE
Completed Sub Area Name: Not reported
Completed Document Type: Cost Recovery Closeout Memo
Completed Date: 06/26/2006
Comments: Not reported

Completed Area Name: PROJECT WIDE
Completed Sub Area Name: Not reported
Completed Document Type: Site Inspections/Visit (Non LUR)
Completed Date: 04/08/2005
Comments: Not reported

Completed Area Name: PROJECT WIDE
Completed Sub Area Name: Not reported
Completed Document Type: Certification
Completed Date: 11/19/2009
Comments: DTSC certified that response action according to the DTSC-approved RAW is complete.

Completed Area Name: PROJECT WIDE
Completed Sub Area Name: Not reported
Completed Document Type: Cost Recovery Closeout Memo
Completed Date: 11/19/2009
Comments: Not reported

Completed Area Name: PROJECT WIDE
Completed Sub Area Name: Not reported
Completed Document Type: Preliminary Endangerment Assessment Report
Completed Date: 11/10/2005
Comments: SSI for data gaps.

Completed Area Name: PROJECT WIDE
Completed Sub Area Name: Not reported
Completed Document Type: Supplemental Site Investigation Workplan
Completed Date: 02/08/2006
Comments: Not reported

Completed Area Name: PROJECT WIDE
Completed Sub Area Name: Not reported
Completed Document Type: Supplemental Site Investigation Report
Completed Date: 06/23/2006
Comments: DTSC approved SSI with no further action determination

Completed Area Name: PROJECT WIDE
Completed Sub Area Name: Not reported
Completed Document Type: Supplemental Site Investigation Report
Completed Date: 10/30/2006
Comments: DTSC issued a Further Action determination based on the Supplemental Site Investigation report. DTSC requested removal of lead contaminated soil

CENTRAL REGION ES #14 (Continued) **S107736108**

Completed Area Name: PROJECT WIDE
Completed Sub Area Name: Not reported
Completed Document Type: 4.14 Request
Completed Date: 08/09/2006
Comments: Approved.

Completed Area Name: PROJECT WIDE
Completed Sub Area Name: Not reported
Completed Document Type: Removal Action Workplan
Completed Date: 06/15/2007
Comments: Not reported

Completed Area Name: PROJECT WIDE
Completed Sub Area Name: Not reported
Completed Document Type: Community Profile
Completed Date: 04/23/2007
Comments: Approved the fact sheet and public notice for public comment period.

Completed Area Name: PROJECT WIDE
Completed Sub Area Name: Not reported
Completed Document Type: Fact Sheets
Completed Date: 04/20/2007
Comments: Approved the Fact sheet and public notice for public comment period from April 26, 2007 through May 25, 2007.

Completed Area Name: PROJECT WIDE
Completed Sub Area Name: Not reported
Completed Document Type: Removal Action Completion Report
Completed Date: 04/21/2009
Comments: Not reported

Completed Area Name: PROJECT WIDE
Completed Sub Area Name: Not reported
Completed Document Type: Removal Action Completion Report
Completed Date: 06/21/2009
Comments: Not reported

Completed Area Name: PROJECT WIDE
Completed Sub Area Name: Not reported
Completed Document Type: CEQA - Notice of Exemption
Completed Date: 06/15/2007
Comments: NOE was drafted prior to start of public comment period

Future Area Name: Not reported
Future Sub Area Name: Not reported
Future Document Type: Not reported
Future Due Date: Not reported
Schedule Area Name: Not reported
Schedule Sub Area Name: Not reported
Schedule Document Type: Not reported
Schedule Due Date: Not reported
Schedule Revised Date: Not reported

SCH:

Facility ID: 60000074
Site Type: School Cleanup

CENTRAL REGION ES #14 (Continued) **S107736108**

Site Type Detail:	School
Site Mgmt. Req.:	NONE SPECIFIED
Acres:	3.35
National Priorities List:	NO
Cleanup Oversight Agencies:	SMBRP
Lead Agency:	SMBRP
Lead Agency Description:	DTSC - Site Cleanup Program
Project Manager:	Angela Garcia
Supervisor:	Shahir Haddad
Division Branch:	Southern California Schools & Brownfields Outreach
Site Code:	304496
Assembly:	51
Senate:	24
Special Program Status:	Not reported
Status:	Certified
Status Date:	02/04/2010
Restricted Use:	NO
Funding:	School District
Latitude:	34.0764
Longitude:	-118.265
APN:	NONE SPECIFIED
Past Use:	RESIDENTIAL AREA
Potential COC:	Benzene, Lead, Tetrachloroethylene (PCE, Chloroform
Confirmed COC:	30003-NO, 30022-NO, 30136-NO, Lead
Potential Description:	SOIL
Alias Name:	LAUSD-PRPSD CENTRAL REGION ES #14 SITE
Alias Type:	Alternate Name
Alias Name:	110033619403
Alias Type:	EPA (FRS #)
Alias Name:	304496
Alias Type:	Project Code (Site Code)
Alias Name:	60000074
Alias Type:	Envirostor ID Number

Completed Info:

Completed Area Name:	PROJECT WIDE
Completed Sub Area Name:	Not reported
Completed Document Type:	Environmental Oversight Agreement
Completed Date:	02/10/2000
Comments:	Not reported
Completed Area Name:	PROJECT WIDE
Completed Sub Area Name:	Not reported
Completed Document Type:	Cost Recovery Closeout Memo
Completed Date:	06/26/2006
Comments:	Not reported
Completed Area Name:	PROJECT WIDE
Completed Sub Area Name:	Not reported
Completed Document Type:	Site Inspections/Visit (Non LUR)
Completed Date:	04/08/2005
Comments:	Not reported
Completed Area Name:	PROJECT WIDE
Completed Sub Area Name:	Not reported
Completed Document Type:	Certification
Completed Date:	11/19/2009
Comments:	DTSC certified that response action according to the DTSC-approved

CENTRAL REGION ES #14 (Continued) **S107736108**

RAW is complete.

Completed Area Name: PROJECT WIDE
Completed Sub Area Name: Not reported
Completed Document Type: Cost Recovery Closeout Memo
Completed Date: 11/19/2009
Comments: Not reported

Completed Area Name: PROJECT WIDE
Completed Sub Area Name: Not reported
Completed Document Type: Preliminary Endangerment Assessment Report
Completed Date: 11/10/2005
Comments: SSI for data gaps.

Completed Area Name: PROJECT WIDE
Completed Sub Area Name: Not reported
Completed Document Type: Supplemental Site Investigation Workplan
Completed Date: 02/08/2006
Comments: Not reported

Completed Area Name: PROJECT WIDE
Completed Sub Area Name: Not reported
Completed Document Type: Supplemental Site Investigation Report
Completed Date: 06/23/2006
Comments: DTSC approved SSI with no further action determination

Completed Area Name: PROJECT WIDE
Completed Sub Area Name: Not reported
Completed Document Type: Supplemental Site Investigation Report
Completed Date: 10/30/2006
Comments: DTSC issued a Further Action determination based on the Supplemental Site Investigation report. DTSC requested removal of lead contaminated soil

Completed Area Name: PROJECT WIDE
Completed Sub Area Name: Not reported
Completed Document Type: 4.14 Request
Completed Date: 08/09/2006
Comments: Approved.

Completed Area Name: PROJECT WIDE
Completed Sub Area Name: Not reported
Completed Document Type: Removal Action Workplan
Completed Date: 06/15/2007
Comments: Not reported

Completed Area Name: PROJECT WIDE
Completed Sub Area Name: Not reported
Completed Document Type: Community Profile
Completed Date: 04/23/2007
Comments: Approved the fact sheet and public notice for public comment period.

Completed Area Name: PROJECT WIDE
Completed Sub Area Name: Not reported
Completed Document Type: Fact Sheets
Completed Date: 04/20/2007
Comments: Approved the Fact sheet and public notice for public comment period

CENTRAL REGION ES #14 (Continued) **S107736108**

from April 26, 2007 through May 25, 2007.

Completed Area Name: PROJECT WIDE
Completed Sub Area Name: Not reported
Completed Document Type: Removal Action Completion Report
Completed Date: 04/21/2009
Comments: Not reported

Completed Area Name: PROJECT WIDE
Completed Sub Area Name: Not reported
Completed Document Type: Removal Action Completion Report
Completed Date: 06/21/2009
Comments: Not reported

Completed Area Name: PROJECT WIDE
Completed Sub Area Name: Not reported
Completed Document Type: CEQA - Notice of Exemption
Completed Date: 06/15/2007
Comments: NOE was drafted prior to start of public comment period

Future Area Name: Not reported
Future Sub Area Name: Not reported
Future Document Type: Not reported
Future Due Date: Not reported
Schedule Area Name: Not reported
Schedule Sub Area Name: Not reported
Schedule Document Type: Not reported
Schedule Due Date: Not reported
Schedule Revised Date: Not reported

L74 **WALGREENS #9136** **RCRA-CESQG** **1016954314**
ESE **1625 W SUNSET BLVD** **CAL000323475**
1/8-1/4 **LOS ANGELES, CA 90026**
0.224 mi.
1181 ft. **Site 2 of 6 in cluster L**

Relative: RCRA-CESQG:
Lower
Date form received by agency: 09/19/2016
Actual: Facility name: WALGREENS #9136
396 ft. Facility address: 1625 W SUNSET BLVD
LOS ANGELES, CA 90026
EPA ID: CAL000323475
Mailing address: GREYHAWK CT, STE 200
CARLSBAD, CA 92010
Contact: KARINA ROMERO
Contact address: GREYHAWK CT, STE 200
CARLSBAD, CA 92010
Contact country: US
Contact telephone: 760-602-8700
Contact email: REGULATORY@3ECOMPANY.COM
EPA Region: 09
Classification: Conditionally Exempt Small Quantity Generator
Description: Handler: generates 100 kg or less of hazardous waste per calendar month, and accumulates 1000 kg or less of hazardous waste at any time; or generates 1 kg or less of acutely hazardous waste per calendar month, and accumulates at any time: 1 kg or less of acutely hazardous waste; or 100 kg or less of any residue or contaminated soil, waste or other debris resulting from the cleanup of a spill, into or on any

WALGREENS #9136 (Continued) **1016954314**

land or water, of acutely hazardous waste; or generates 100 kg or less of any residue or contaminated soil, waste or other debris resulting from the cleanup of a spill, into or on any land or water, of acutely hazardous waste during any calendar month, and accumulates at any time: 1 kg or less of acutely hazardous waste; or 100 kg or less of any residue or contaminated soil, waste or other debris resulting from the cleanup of a spill, into or on any land or water, of acutely hazardous waste

Owner/Operator Summary:

Owner/operator name:	WALGREEN CO
Owner/operator address:	Not reported
	Not reported
Owner/operator country:	Not reported
Owner/operator telephone:	Not reported
Owner/operator email:	Not reported
Owner/operator fax:	Not reported
Owner/operator extension:	Not reported
Legal status:	Private
Owner/Operator Type:	Operator
Owner/Op start date:	05/27/2005
Owner/Op end date:	Not reported

Owner/operator name:	WALGREEN CO
Owner/operator address:	WILMOT RD
	DEERFIELD, IL 60015
Owner/operator country:	US
Owner/operator telephone:	Not reported
Owner/operator email:	Not reported
Owner/operator fax:	Not reported
Owner/operator extension:	Not reported
Legal status:	Private
Owner/Operator Type:	Owner
Owner/Op start date:	05/27/2005
Owner/Op end date:	Not reported

Handler Activities Summary:

U.S. importer of hazardous waste:	No
Mixed waste (haz. and radioactive):	No
Recycler of hazardous waste:	No
Transporter of hazardous waste:	No
Treater, storer or disposer of HW:	No
Underground injection activity:	No
On-site burner exemption:	No
Furnace exemption:	No
Used oil fuel burner:	No
Used oil processor:	No
User oil refiner:	No
Used oil fuel marketer to burner:	No
Used oil Specification marketer:	No
Used oil transfer facility:	No
Used oil transporter:	No

. Waste code:	122
. Waste name:	Alkaline solution without metals (pH > 12.5)

WALGREENS #9136 (Continued) **1016954314**

. Waste code: 131
. Waste name: Aqueous solution (2 < pH < 12.5) containing reactive anions (azide, bromate, chlorate, cyanide, fluoride, hypochlorite, nitrite, perchlorate, and sulfide anions)

. Waste code: 181
. Waste name: Other inorganic solid waste

. Waste code: 214
. Waste name: Unspecified solvent mixture

. Waste code: 311
. Waste name: Pharmaceutical waste

. Waste code: 331
. Waste name: Off-specification, aged, or surplus organics

. Waste code: D001
. Waste name: IGNITABLE HAZARDOUS WASTES ARE THOSE WASTES WHICH HAVE A FLASHPOINT OF LESS THAN 140 DEGREES FAHRENHEIT AS DETERMINED BY A PENSKY-MARTENS CLOSED CUP FLASH POINT TESTER. ANOTHER METHOD OF DETERMINING THE FLASH POINT OF A WASTE IS TO REVIEW THE MATERIAL SAFETY DATA SHEET, WHICH CAN BE OBTAINED FROM THE MANUFACTURER OR DISTRIBUTOR OF THE MATERIAL. LACQUER THINNER IS AN EXAMPLE OF A COMMONLY USED SOLVENT WHICH WOULD BE CONSIDERED AS IGNITABLE HAZARDOUS WASTE.

. Waste code: D002
. Waste name: A WASTE WHICH HAS A PH OF LESS THAN 2 OR GREATER THAN 12.5 IS CONSIDERED TO BE A CORROSIVE HAZARDOUS WASTE. SODIUM HYDROXIDE, A CAUSTIC SOLUTION WITH A HIGH PH, IS OFTEN USED BY INDUSTRIES TO CLEAN OR DEGREASE PARTS. HYDROCHLORIC ACID, A SOLUTION WITH A LOW PH, IS USED BY MANY INDUSTRIES TO CLEAN METAL PARTS PRIOR TO PAINTING. WHEN THESE CAUSTIC OR ACID SOLUTIONS BECOME CONTAMINATED AND MUST BE DISPOSED, THE WASTE WOULD BE A CORROSIVE HAZARDOUS WASTE.

. Waste code: D007
. Waste name: CHROMIUM

. Waste code: D009
. Waste name: MERCURY

. Waste code: D010
. Waste name: SELENIUM

. Waste code: P001
. Waste name: 2H-1-BENZOPYRAN-2-ONE, 4-HYDROXY-3-(3-OXO-1-PHENYLBUTYL)-, & SALTS, WHEN PRESENT AT CONCENTRATIONS GREATER THAN 0.3%

. Waste code: P075
. Waste name: NICOTINE, & SALTS

. Waste code: U165
. Waste name: NAPHTHALENE

Historical Generators:
Date form received by agency: 03/01/2014
Site name: WALGREENS #9136

WALGREENS #9136 (Continued) **1016954314**

Classification: Conditionally Exempt Small Quantity Generator

. Waste code: D001
. Waste name: IGNITABLE HAZARDOUS WASTES ARE THOSE WASTES WHICH HAVE A FLASHPOINT OF LESS THAN 140 DEGREES FAHRENHEIT AS DETERMINED BY A PENSKY-MARTENS CLOSED CUP FLASH POINT TESTER. ANOTHER METHOD OF DETERMINING THE FLASH POINT OF A WASTE IS TO REVIEW THE MATERIAL SAFETY DATA SHEET, WHICH CAN BE OBTAINED FROM THE MANUFACTURER OR DISTRIBUTOR OF THE MATERIAL. LACQUER THINNER IS AN EXAMPLE OF A COMMONLY USED SOLVENT WHICH WOULD BE CONSIDERED AS IGNITABLE HAZARDOUS WASTE.

. Waste code: D002
. Waste name: A WASTE WHICH HAS A PH OF LESS THAN 2 OR GREATER THAN 12.5 IS CONSIDERED TO BE A CORROSIVE HAZARDOUS WASTE. SODIUM HYDROXIDE, A CAUSTIC SOLUTION WITH A HIGH PH, IS OFTEN USED BY INDUSTRIES TO CLEAN OR DEGREASE PARTS. HYDROCHLORIC ACID, A SOLUTION WITH A LOW PH, IS USED BY MANY INDUSTRIES TO CLEAN METAL PARTS PRIOR TO PAINTING. WHEN THESE CAUSTIC OR ACID SOLUTIONS BECOME CONTAMINATED AND MUST BE DISPOSED, THE WASTE WOULD BE A CORROSIVE HAZARDOUS WASTE.

. Waste code: D007
. Waste name: CHROMIUM

. Waste code: D009
. Waste name: MERCURY

. Waste code: D010
. Waste name: SELENIUM

. Waste code: D024
. Waste name: M-CRESOL

. Waste code: P001
. Waste name: 2H-1-BENZOPYRAN-2-ONE, 4-HYDROXY-3-(3-OXO-1-PHENYLBUTYL)-, & SALTS, WHEN PRESENT AT CONCENTRATIONS GREATER THAN 0.3%

. Waste code: P075
. Waste name: NICOTINE, & SALTS

. Waste code: U034
. Waste name: ACETALDEHYDE, TRICHLORO-

. Waste code: U165
. Waste name: NAPHTHALENE

Biennial Reports:

Last Biennial Reporting Year: 2017

Annual Waste Handled:
Waste code: D001
Waste name: IGNITABLE HAZARDOUS WASTES ARE THOSE WASTES WHICH HAVE A FLASHPOINT OF LESS THAN 140 DEGREES FAHRENHEIT AS DETERMINED BY A PENSKY-MARTENS CLOSED CUP FLASH POINT TESTER. ANOTHER METHOD OF DETERMINING THE FLASH POINT OF A WASTE IS TO REVIEW THE MATERIAL SAFETY DATA SHEET, WHICH CAN BE OBTAINED FROM THE MANUFACTURER OR DISTRIBUTOR OF THE MATERIAL. LACQUER THINNER IS AN EXAMPLE OF A COMMONLY USED SOLVENT WHICH WOULD BE CONSIDERED AS IGNITABLE HAZARDOUS WASTE.

WALGREENS #9136 (Continued) **1016954314**

Amount (Lbs): 311

Waste code: D002
Waste name: A WASTE WHICH HAS A PH OF LESS THAN 2 OR GREATER THAN 12.5 IS CONSIDERED TO BE A CORROSIVE HAZARDOUS WASTE. SODIUM HYDROXIDE, A CAUSTIC SOLUTION WITH A HIGH PH, IS OFTEN USED BY INDUSTRIES TO CLEAN OR DEGREASE PARTS. HYDROCHLORIC ACID, A SOLUTION WITH A LOW PH, IS USED BY MANY INDUSTRIES TO CLEAN METAL PARTS PRIOR TO PAINTING. WHEN THESE CAUSTIC OR ACID SOLUTIONS BECOME CONTAMINATED AND MUST BE DISPOSED, THE WASTE WOULD BE A CORROSIVE HAZARDOUS WASTE.
Amount (Lbs): 37

Waste code: D007
Waste name: CHROMIUM
Amount (Lbs): 8

Waste code: D009
Waste name: MERCURY
Amount (Lbs): 11

Waste code: D010
Waste name: SELENIUM
Amount (Lbs): 8

Waste code: P001
Waste name: 2H-1-BENZOPYRAN-2-ONE, 4-HYDROXY-3-(3-OXO-1-PHENYLBUTYL)-, & SALTS, WHEN PRESENT AT CONCENTRATIONS GREATER THAN 0.3%
Amount (Lbs): 4

Waste code: P075
Waste name: NICOTINE, & SALTS
Amount (Lbs): 4

Waste code: U165
Waste name: NAPHTHALENE
Amount (Lbs): 10

Violation Status: No violations found

J75 **BLOOMFIELD PROPERTIES** **LUST S102523278**
NNE **1515 ALVARADO ST N** **HIST CORTESE N/A**
1/8-1/4 **LOS ANGELES, CA 90026**
0.224 mi.
1182 ft. **Site 10 of 12 in cluster J**

Relative: LUST:
Lower
Actual: Lead Agency: LOS ANGELES, CITY OF
412 ft. Case Type: LUST Cleanup Site
Geo Track: http://geotracker.waterboards.ca.gov/profile_report.asp?global_id=T0603700724
Global Id: T0603700724
Latitude: 34.082597
Longitude: -118.260966
Status: Completed - Case Closed
Status Date: 05/11/1989
Case Worker: EL
RB Case Number: 900260216
Local Agency: LOS ANGELES, CITY OF
File Location: Not reported

BLOOMFIELD PROPERTIES (Continued) **S102523278**

Local Case Number: Not reported
Potential Media Affect: Other Groundwater (uses other than drinking water)
Potential Contaminants of Concern: Gasoline
Site History: Not reported

LUST:
Global Id: T0603700724
Contact Type: Local Agency Caseworker
Contact Name: ELOY LUNA
Organization Name: LOS ANGELES, CITY OF
Address: 200 North Main Street, Suite 1780
City: LOS ANGELES
Email: eloy.luna@lacity.org
Phone Number: Not reported

Global Id: T0603700724
Contact Type: Regional Board Caseworker
Contact Name: YUE RONG
Organization Name: LOS ANGELES RWQCB (REGION 4)
Address: 320 W. 4TH ST., SUITE 200
City: Los Angeles
Email: yrong@waterboards.ca.gov
Phone Number: Not reported

LUST:
Global Id: T0603700724
Action Type: Other
Date: 09/17/1987
Action: Leak Discovery

Global Id: T0603700724
Action Type: Other
Date: 09/17/1987
Action: Leak Stopped

Global Id: T0603700724
Action Type: Other
Date: 05/11/1989
Action: Leak Reported

LUST:
Global Id: T0603700724
Status: Completed - Case Closed
Status Date: 05/11/1989

Global Id: T0603700724
Status: Open - Case Begin Date
Status Date: 09/17/1987

Global Id: T0603700724
Status: Open - Site Assessment
Status Date: 12/07/1987

Global Id: T0603700724
Status: Open - Site Assessment
Status Date: 02/03/1988

BLOOMFIELD PROPERTIES (Continued) **S102523278**

LUST REG 4:

Region:	4	
Regional Board:	04	
County:	Los Angeles	
Facility Id:	900260216	
Status:	Case Closed	
Substance:	Gasoline	
Substance Quantity:	Not reported	
Local Case No:	Not reported	
Case Type:	Groundwater	
Abatement Method Used at the Site:		Excavate and Dispose
Global ID:	T0603700724	
W Global ID:	W0603700547	
Staff:	UNK	
Local Agency:	19050	
Cross Street:	SCOTT AVE	
Enforcement Type:	Not reported	
Date Leak Discovered:	9/17/1987	
Date Leak First Reported:		5/11/1989
Date Leak Record Entered:	3/25/1995	
Date Confirmation Began:	12/7/1987	
Date Leak Stopped:	9/17/1987	
Date Case Last Changed on Database:		2/1/1996
Date the Case was Closed:		5/11/1989
How Leak Discovered:	Tank Closure	
How Leak Stopped:	Not reported	
Cause of Leak:	Corrosion	
Leak Source:	Tank	
Operator:	OLD CASE #960108-01	
Water System:	FIRSTONE SCOUT RESRVTN (BOY SCOUT COUN)	
Well Name:	Not reported	
Approx. Dist To Production Well (ft):		2551.597403209404671911918793 3
Source of Cleanup Funding:		Tank
Preliminary Site Assessment Workplan Submitted:		Not reported
Preliminary Site Assessment Began:		Not reported
Pollution Characterization Began:		2/3/1988
Remediation Plan Submitted:		Not reported
Remedial Action Underway:		Not reported
Post Remedial Action Monitoring Began:		Not reported
Enforcement Action Date:		Not reported
Historical Max MTBE Date:		Not reported
Hist Max MTBE Conc in Groundwater:		Not reported
Hist Max MTBE Conc in Soil:		Not reported
Significant Interim Remedial Action Taken:		Yes
GW Qualifier:	Not reported	
Soil Qualifier:	Not reported	
Organization:	Not reported	
Owner Contact:	Not reported	
Responsible Party:	BLOOMFIELD PROPERTIES	
RP Address:	6399 WILSHIRE BLVD, STE 604, LOSA ANGELES 90048	
Program:	LUST	
Lat/Long:	34.0824885 / -1	
Local Agency Staff:	PEJ	
Beneficial Use:	Not reported	
Priority:	Not reported	
Cleanup Fund Id:	Not reported	
Suspended:	Not reported	

BLOOMFIELD PROPERTIES (Continued) **S102523278**

Assigned Name: 1900547-001GEN
Summary: Not reported

HIST CORTESE:
Region: CORTESE
Facility County Code: 19
Reg By: LTNKA
Reg Id: 900260216

J76 **HANDY SPOT INC** **SWEEPS UST** **S101617302**
NNE **1515 N ALVARADO ST** **CA FID UST** **N/A**
1/8-1/4 **LOS ANGELES, CA 90026**
0.224 mi.
1182 ft. **Site 11 of 12 in cluster J**

Relative:
Lower

Actual:
412 ft.

SWEEPS UST:
Status: Not reported
Comp Number: 2768
Number: Not reported
Board Of Equalization: 44-012511
Referral Date: Not reported
Action Date: Not reported
Created Date: Not reported
Owner Tank Id: Not reported
SWRCB Tank Id: 19-050-002768-000001
Tank Status: Not reported
Capacity: 2500
Active Date: Not reported
Tank Use: M.V. FUEL
STG: PRODUCT
Content: REG UNLEADED
Number Of Tanks: 1

CA FID UST:
Facility ID: 19004905
Regulated By: UTNKI
Regulated ID: 00050702
Cortese Code: Not reported
SIC Code: Not reported
Facility Phone: 2134131990
Mail To: Not reported
Mailing Address: 1515 N ALVARADO ST
Mailing Address 2: Not reported
Mailing City,St,Zip: LOS ANGELES 900260000
Contact: Not reported
Contact Phone: Not reported
DUNs Number: Not reported
NPDES Number: Not reported
EPA ID: Not reported
Comments: Not reported
Status: Inactive

J77
NNE
1/8-1/4
0.224 mi.
1182 ft.

HANDY SPOT INC
1515 N ALVARADO ST
LOS ANGELES, CA 90026

Site 12 of 12 in cluster J

HIST UST **U001561159**
N/A

Relative:
Lower

Actual:
412 ft.

HIST UST:

File Number:	00026D10
URL:	http://geotracker.waterboards.ca.gov/ustpdfs/pdf/00026D10.pdf
Region:	STATE
Facility ID:	00000050702
Facility Type:	Other
Other Type:	Not reported
Contact Name:	ROBERT DICK
Telephone:	2134131990
Owner Name:	HANDY SPOT INC
Owner Address:	1515 N. ALVARADO ST.
Owner City,St,Zip:	LOS ANGELES, CA 90026
Total Tanks:	0001
Tank Num:	001
Container Num:	1
Year Installed:	Not reported
Tank Capacity:	00002500
Tank Used for:	PRODUCT
Type of Fuel:	REGULAR
Container Construction Thickness:	Not reported
Leak Detection:	None

Click here for Geo Tracker PDF:

L78
ESE
1/8-1/4
0.228 mi.
1202 ft.

ECHO PARK COMPLEX INC
1157 ECHO PARK AVE
LOS ANGELES, CA 90026

Site 3 of 6 in cluster L

RCRA-SQG **1012176140**
HAZNET **CAR000199935**

Relative:
Lower

Actual:
395 ft.

RCRA-SQG:

Date form received by agency:	04/20/2009
Facility name:	ECHO PARK COMPLEX INC
Facility address:	1157 ECHO PARK AVE LOS ANGELES, CA 90026
EPA ID:	CAR000199935
Mailing address:	1600 SUNSET BLVD LOS ANGELES, CA 90026
Contact:	CHARLIE K YI
Contact address:	1600 SUNSET BLVD LOS ANGELES, CA 90026
Contact country:	US
Contact telephone:	213-503-9527
Contact email:	Not reported
EPA Region:	09
Classification:	Small Small Quantity Generator
Description:	Handler: generates more than 100 and less than 1000 kg of hazardous waste during any calendar month and accumulates less than 6000 kg of hazardous waste at any time; or generates 100 kg or less of hazardous waste during any calendar month, and accumulates more than 1000 kg of hazardous waste at any time

ECHO PARK COMPLEX INC (Continued) **1012176140**

Owner/Operator Summary:
Owner/operator name: ECHO PARK COMPLEX INC
Owner/operator address: Not reported
Not reported
Owner/operator country: Not reported
Owner/operator telephone: Not reported
Owner/operator email: Not reported
Owner/operator fax: Not reported
Owner/operator extension: Not reported
Legal status: Private
Owner/Operator Type: Operator
Owner/Op start date: 10/01/2000
Owner/Op end date: Not reported

Owner/operator name: ECHO PARK COMPLEX INC
Owner/operator address: 1600 SUNSET BLVD
LOS ANGELES, CA 90026
Owner/operator country: US
Owner/operator telephone: Not reported
Owner/operator email: Not reported
Owner/operator fax: Not reported
Owner/operator extension: Not reported
Legal status: Private
Owner/Operator Type: Owner
Owner/Op start date: 10/01/2000
Owner/Op end date: Not reported

Handler Activities Summary:
U.S. importer of hazardous waste: No
Mixed waste (haz. and radioactive): No
Recycler of hazardous waste: No
Transporter of hazardous waste: No
Treater, storer or disposer of HW: No
Underground injection activity: No
On-site burner exemption: No
Furnace exemption: No
Used oil fuel burner: No
Used oil processor: No
User oil refiner: No
Used oil fuel marketer to burner: No
Used oil Specification marketer: No
Used oil transfer facility: No
Used oil transporter: No

. Waste code: D039
. Waste name: TETRACHLOROETHYLENE

Violation Status: No violations found

HAZNET:
envid: 1012176140
Year: 2009
GEPAID: CAR000199935
Contact: CHARLIE K YI
Telephone: 2135039527
Mailing Name: Not reported
Mailing Address: 1600 SUNSET BLVD

ECHO PARK COMPLEX INC (Continued) **1012176140**

Mailing City,St,Zip:	LOS ANGELES, CA 900260000
Gen County:	Not reported
TSD EPA ID:	CAT080013352
TSD County:	Not reported
Waste Category:	Aqueous solution with total organic residues less than 10 percent
Disposal Method:	Other Recovery Of Reclamation For Reuse Including Acid Regeneration, Organics Recovery Ect
Tons:	2.6838
Cat Decode:	Not reported
Method Decode:	Not reported
Facility County:	Los Angeles

L79 **HOLLYWAY CLEANERS** **RCRA-SQG** **1000293798**
ESE **1159 ECHO PARK AVE** **CPS-SLIC** **CAD045529427**
1/8-1/4 **LOS ANGELES, CA 90026** **FINDS**
0.231 mi. **ECHO**
1219 ft. **Site 4 of 6 in cluster L** **DRYCLEANERS**
EMI

Relative:
Lower

Actual:
396 ft.

RCRA-SQG:

Date form received by agency:	09/01/1996
Facility name:	HOLLYWAY CLEANERS
Facility address:	1159 ECHO PARK AVE LOS ANGELES, CA 90026
EPA ID:	CAD045529427
Mailing address:	8350 SANTA MONICA BL STE 215 LOS ANGELES, CA 90069
Contact:	Not reported
Contact address:	Not reported Not reported
Contact country:	US
Contact telephone:	Not reported
Contact email:	Not reported
EPA Region:	09
Land type:	Facility is not located on Indian land. Additional information is not known.
Classification:	Small Small Quantity Generator
Description:	Handler: generates more than 100 and less than 1000 kg of hazardous waste during any calendar month and accumulates less than 6000 kg of hazardous waste at any time; or generates 100 kg or less of hazardous waste during any calendar month, and accumulates more than 1000 kg of hazardous waste at any time

Owner/Operator Summary:

Owner/operator name:	VALETOR INC
Owner/operator address:	NOT REQUIRED NOT REQUIRED, ME 99999
Owner/operator country:	Not reported
Owner/operator telephone:	415-555-1212
Owner/operator email:	Not reported
Owner/operator fax:	Not reported
Owner/operator extension:	Not reported
Legal status:	Private
Owner/Operator Type:	Owner
Owner/Op start date:	Not reported
Owner/Op end date:	Not reported

Owner/operator name:	NOT REQUIRED

HOLLYWAY CLEANERS (Continued) **1000293798**

Owner/operator address: NOT REQUIRED
NOT REQUIRED, ME 99999
Owner/operator country: Not reported
Owner/operator telephone: 415-555-1212
Owner/operator email: Not reported
Owner/operator fax: Not reported
Owner/operator extension: Not reported
Legal status: Private
Owner/Operator Type: Operator
Owner/Op start date: Not reported
Owner/Op end date: Not reported

Handler Activities Summary:
U.S. importer of hazardous waste: No
Mixed waste (haz. and radioactive): No
Recycler of hazardous waste: No
Transporter of hazardous waste: No
Treater, storer or disposer of HW: No
Underground injection activity: No
On-site burner exemption: No
Furnace exemption: No
Used oil fuel burner: No
Used oil processor: No
User oil refiner: No
Used oil fuel marketer to burner: No
Used oil Specification marketer: No
Used oil transfer facility: No
Used oil transporter: No

Historical Generators:
Date form received by agency: 10/14/1986
Site name: HOLLYWAY CLEANERS
Classification: Large Quantity Generator

Facility Has Received Notices of Violations:
Regulation violated: FR - 262.10-12.A
Area of violation: Generators - General
Date violation determined: 12/09/1992
Date achieved compliance: 12/09/1997
Violation lead agency: State
Enforcement action: Not reported
Enforcement action date: Not reported
Enf. disposition status: Not reported
Enf. disp. status date: Not reported
Enforcement lead agency: Not reported
Proposed penalty amount: Not reported
Final penalty amount: Not reported
Paid penalty amount: Not reported

Evaluation Action Summary:
Evaluation date: 12/09/1992
Evaluation: COMPLIANCE EVALUATION INSPECTION ON-SITE
Area of violation: Generators - General
Date achieved compliance: 12/09/1997
Evaluation lead agency: State Contractor/Grantee

HOLLYWAY CLEANERS (Continued) **1000293798**

CPS-SLIC:

Region:	STATE
Facility Status:	**Open - Site Assessment**
Status Date:	09/29/1999
Global Id:	SL2048E1699
Lead Agency:	LOS ANGELES RWQCB (REGION 4)
Lead Agency Case Number:	Not reported
Latitude:	34.076595504983
Longitude:	-118.257688224537
Case Type:	Cleanup Program Site
Case Worker:	BA
Local Agency:	Not reported
RB Case Number:	0075
File Location:	Regional Board
Potential Media Affected:	Aquifer used for drinking water supply, Soil, Soil Vapor
Potential Contaminants of Concern:	Other Chlorinated Hydrocarbons, Tetrachloroethylene (PCE), Trichloroethylene (TCE)
Site History:	The site is a three-story building constructed in approximately 1915. Hollyway Cleaners began operating in one of the units of the building in approximately 1941 and has been in operation under successive owners since then. Site investigation conducted in 1988 for property transaction indicated that the soil and groundwater beneath the site were contaminated with perchloroethylene (PCE), trichlorothene (TCE) and other volatile organic compounds (VOCs) as a result of release(s) from dry cleaning operations. Subsequent subsurface investigations involving soil vapor survey, soil and groundwater sampling and installation of groundwater monitoring wells confirmed the contamination of the soil, soil vapor and groundwater beneath the site. Groundwater monitoring began in 1998 and continued through 1999. However, it was discontinued 2000. A soil vapor extraction (SVE) system was installed at the site in approximately 1994. The system operated intermittently and operating parameters are unknown. From 2000 to 2001, bench-scale testing was conducted on soil and groundwater samples for bioremediation. No pilot test or full scale implementation of the proposed bioremediation was carried out. On December 21, 2011, the Regional Board issued a Cleanup and Abatement Order (CAO) to all responsible parties to complete site assessment and delineation of extent of contamination and to clean up the site. On July 26, 2013, the Regional Board issued an Amendment to Cleanup and Abatement Order No. R4-2011-0183. Site assessment and groundwater monitoring are underway at the site.

Click here to access the California GeoTracker records for this facility:

SLIC REG 4:

Region:	4
Facility Status:	Site Assessment
SLIC:	0075
Substance:	VOCs
Staff:	AH

FINDS:

Registry ID: 110002646030

Environmental Interest/Information System

HOLLYWAY CLEANERS (Continued) **1000293798**

RCRAInfo is a national information system that supports the Resource Conservation and Recovery Act (RCRA) program through the tracking of events and activities related to facilities that generate, transport, and treat, store, or dispose of hazardous waste. RCRAInfo allows RCRA program staff to track the notification, permit, compliance, and corrective action activities required under RCRA.

STATE MASTER

Click this hyperlink while viewing on your computer to access additional FINDS: detail in the EDR Site Report.

ECHO:

Envid:	1000293798
Registry ID:	110002646030
DFR URL:	http://echo.epa.gov/detailed-facility-report?fid=110002646030

DRYCLEANERS:

EPA Id:	CAL000419647
NAICS Code:	81232
NAICS Description:	Drycleaning and Laundry Services (except Coin-Operated)
SIC Code:	7211
SIC Description:	Power Laundries, Family and Commercial
Create Date:	08/18/2016
Facility Active:	No
Inactive Date:	06/30/2017
Facility Addr2:	Not reported
Owner Name:	DIGNA ALVARADO
Owner Address:	1159 ECHO PARK AVE
Owner Address 2:	Not reported
Owner Telephone:	3233624248
Contact Name:	DIGNA ALVARADO
Contact Address:	1159 ECHO PARK AVE
Contact Address 2:	Not reported
Contact Telephone:	3233624248
Mailing Name:	Not reported
Mailing Address 1:	1159 ECHO PARK AVE
Mailing Address 2:	Not reported
Mailing City:	LOS ANGELES
Mailing State:	CA
Mailing Zip:	90026
Owner Fax:	Not reported
Region Code:	3

EPA Id:	CAL000169711
NAICS Code:	81232
NAICS Description:	Drycleaning and Laundry Services (except Coin-Operated)
SIC Code:	7211
SIC Description:	Power Laundries, Family and Commercial
Create Date:	08/13/1997
Facility Active:	No
Inactive Date:	06/30/2008
Facility Addr2:	Not reported
Owner Name:	ZARE SARKISSIAN
Owner Address:	1159 ECHO PARK AVE

HOLLYWAY CLEANERS (Continued) **1000293798**

Owner Address 2: Not reported
Owner Telephone: 2132503961
Contact Name: ZARE SARKISSIAN OWNER
Contact Address: 1159 ECHO PARK AVE
Contact Address 2: Not reported
Contact Telephone: 2132503961
Mailing Name: Not reported
Mailing Address 1: 1159 ECHO PARK AVE
Mailing Address 2: Not reported
Mailing City: LOS ANGELES
Mailing State: CA
Mailing Zip: 900260000
Owner Fax: Not reported
Region Code: 3

DRYCLEAN SOUTH COAST:
Facility ID: 113450
Application Number: 331489
Permit Number: F9204
Status: S
Representative Name: ZARE SARKISSIAN
Representative Telephone: 213 2503961
Permit Status: INACTIVE
BCAT Number: 000601
BCAT Description: DRY CLEANING, DRY-TO-DRY NON-VENT, PERC
CCAT Number: Not reported
CCAT Description: Not reported
UTM East: 383.87799072
UTM North: 3771.0100098

Facility ID: 113450
Application Number: 402309
Permit Number: F52761
Status: S
Representative Name: ZARE SARKISSIAN
Representative Telephone: 213 2503961
Permit Status: INACTIVE
BCAT Number: 000603
BCAT Description: DRY CLEANING,DRY-TO-DRY NV,W/ SIC,PERC
CCAT Number: 04
CCAT Description: VAPOR RECOVERY UNIT COMPRESS & CONDENSE
UTM East: 383.87799072
UTM North: 3771.0100098

Facility ID: 113450
Application Number: 468244
Permit Number: F89976
Status: S
Representative Name: ZARE SARKISSIAN
Representative Telephone: 213 2503961
Permit Status: INACTIVE
BCAT Number: 000603
BCAT Description: DRY CLEANING,DRY-TO-DRY NV,W/ SIC,PERC
CCAT Number: Not reported
CCAT Description: Not reported
UTM East: 383.87799072
UTM North: 3771.0100098

HOLLYWAY CLEANERS (Continued) **1000293798**

Facility ID:	155066
Application Number:	480889
Permit Number:	F97994
Status:	A
Representative Name:	DIGNA GUZMAN
Representative Telephone:	213 2503961
Permit Status:	INACT_NR
BCAT Number:	000603
BCAT Description:	DRY CLEANING,DRY-TO-DRY NV,W/ SIC,PERC
CCAT Number:	Not reported
CCAT Description:	Not reported
UTM East:	383.97000122
UTM North:	3771.1599121

Facility ID:	155066
Application Number:	517436
Permit Number:	G12721
Status:	A
Representative Name:	DIGNA GUZMAN
Representative Telephone:	213 2503961
Permit Status:	INACT_NR
BCAT Number:	000233
BCAT Description:	DRY CLEANING EQUIP PETROLEUM SOLVENT
CCAT Number:	Not reported
CCAT Description:	Not reported
UTM East:	383.97000122
UTM North:	3771.1599121

Facility ID:	155066
Application Number:	562275
Permit Number:	G30917
Status:	A
Representative Name:	DIGNA GUZMAN
Representative Telephone:	213 2503961
Permit Status:	EXPIRED
BCAT Number:	000233
BCAT Description:	DRY CLEANING EQUIP PETROLEUM SOLVENT
CCAT Number:	Not reported
CCAT Description:	Not reported
UTM East:	383.97000122
UTM North:	3771.1599121

Facility ID:	7348
Application Number:	A87926
Permit Number:	P63262
Status:	S
Representative Name:	Not reported
Representative Telephone:	Not reported
Permit Status:	INACTIVE
BCAT Number:	000234
BCAT Description:	DRY CLEANING EQUIP PERCHLOROETHYLENE
CCAT Number:	Not reported
CCAT Description:	Not reported
UTM East:	0
UTM North:	0

Facility ID: 7348

HOLLYWAY CLEANERS (Continued) **1000293798**

Application Number:	C39385
Permit Number:	M30650
Status:	S
Representative Name:	Not reported
Representative Telephone:	Not reported
Permit Status:	INACTIVE
BCAT Number:	000234
BCAT Description:	DRY CLEANING EQUIP PERCHLOROETHYLENE
CCAT Number:	10
CCAT Description:	SOLVATION UNIT
UTM East:	0
UTM North:	0

EMI:

Year:	1987
County Code:	19
Air Basin:	SC
Facility ID:	52538
Air District Name:	SC
SIC Code:	7216
Air District Name:	SOUTH COAST AQMD
Community Health Air Pollution Info System:	Not reported
Consolidated Emission Reporting Rule:	Not reported
Total Organic Hydrocarbon Gases Tons/Yr:	3
Reactive Organic Gases Tons/Yr:	0
Carbon Monoxide Emissions Tons/Yr:	0
NOX - Oxides of Nitrogen Tons/Yr:	0
SOX - Oxides of Sulphur Tons/Yr:	0
Particulate Matter Tons/Yr:	0
Part. Matter 10 Micrometers and Smllr Tons/Yr:	0

Year:	1990
County Code:	19
Air Basin:	SC
Facility ID:	52538
Air District Name:	SC
SIC Code:	7216
Air District Name:	SOUTH COAST AQMD
Community Health Air Pollution Info System:	Not reported
Consolidated Emission Reporting Rule:	Not reported
Total Organic Hydrocarbon Gases Tons/Yr:	12
Reactive Organic Gases Tons/Yr:	0
Carbon Monoxide Emissions Tons/Yr:	0
NOX - Oxides of Nitrogen Tons/Yr:	0
SOX - Oxides of Sulphur Tons/Yr:	0
Particulate Matter Tons/Yr:	0
Part. Matter 10 Micrometers and Smllr Tons/Yr:	0

Year:	1995
County Code:	19
Air Basin:	SC
Facility ID:	52538
Air District Name:	SC
SIC Code:	7216
Air District Name:	SOUTH COAST AQMD
Community Health Air Pollution Info System:	Not reported
Consolidated Emission Reporting Rule:	Not reported

HOLLYWAY CLEANERS (Continued) **1000293798**

Total Organic Hydrocarbon Gases Tons/Yr:	0
Reactive Organic Gases Tons/Yr:	0
Carbon Monoxide Emissions Tons/Yr:	0
NOX - Oxides of Nitrogen Tons/Yr:	0
SOX - Oxides of Sulphur Tons/Yr:	0
Particulate Matter Tons/Yr:	0
Part. Matter 10 Micrometers and Smllr Tons/Yr:	0

Year:	2002
County Code:	19
Air Basin:	SC
Facility ID:	113450
Air District Name:	SC
SIC Code:	7216
Air District Name:	SOUTH COAST AQMD
Community Health Air Pollution Info System:	Not reported
Consolidated Emission Reporting Rule:	Not reported
Total Organic Hydrocarbon Gases Tons/Yr:	0
Reactive Organic Gases Tons/Yr:	0
Carbon Monoxide Emissions Tons/Yr:	0
NOX - Oxides of Nitrogen Tons/Yr:	0
SOX - Oxides of Sulphur Tons/Yr:	0
Particulate Matter Tons/Yr:	0
Part. Matter 10 Micrometers and Smllr Tons/Yr:	0

Year:	2003
County Code:	19
Air Basin:	SC
Facility ID:	113450
Air District Name:	SC
SIC Code:	7216
Air District Name:	SOUTH COAST AQMD
Community Health Air Pollution Info System:	Not reported
Consolidated Emission Reporting Rule:	Not reported
Total Organic Hydrocarbon Gases Tons/Yr:	0
Reactive Organic Gases Tons/Yr:	0
Carbon Monoxide Emissions Tons/Yr:	0
NOX - Oxides of Nitrogen Tons/Yr:	0
SOX - Oxides of Sulphur Tons/Yr:	0
Particulate Matter Tons/Yr:	0
Part. Matter 10 Micrometers and Smllr Tons/Yr:	0

Year:	2004
County Code:	19
Air Basin:	SC
Facility ID:	113450
Air District Name:	SC
SIC Code:	7216
Air District Name:	SOUTH COAST AQMD
Community Health Air Pollution Info System:	Not reported
Consolidated Emission Reporting Rule:	Not reported
Total Organic Hydrocarbon Gases Tons/Yr:	0.00645
Reactive Organic Gases Tons/Yr:	0
Carbon Monoxide Emissions Tons/Yr:	0.0416
NOX - Oxides of Nitrogen Tons/Yr:	0.0495
SOX - Oxides of Sulphur Tons/Yr:	0.000297
Particulate Matter Tons/Yr:	0.00376

HOLLYWAY CLEANERS (Continued) **1000293798**

Part. Matter 10 Micrometers and Smllr Tons/Yr:0

L80 **HOLLOWAY DRY CLEANERS** **Notify 65** **S100178588**
ESE **1159 ECHO PARK BLVD** **N/A**
1/8-1/4 **LOS ANGELES, CA 90026**
0.231 mi.
1219 ft. **Site 5 of 6 in cluster L**

Relative: **Lower**
Actual: **396 ft.**

NOTIFY 65:

Date Reported:	Not reported
Staff Initials:	Not reported
Board File Number:	Not reported
Facility Type:	Not reported
Discharge Date:	Not reported
Issue Date:	Not reported
Incident Description:	Not reported

L81 **VALETOR INC** **DRYCLEANERS** **S121698288**
ESE **1159 ECHO PARK AVE** **N/A**
1/8-1/4 **LOS ANGELES, CA 90026**
0.231 mi.
1219 ft. **Site 6 of 6 in cluster L**

Relative: **Lower**
Actual: **396 ft.**

DRYCLEAN SOUTH COAST:

Facility ID:	52538
Application Number:	142919
Permit Number:	M50102
Status:	S
Representative Name:	DAVID FUJINAMITEMP
Representative Telephone:	818 4483168
Permit Status:	INACTIVE
BCAT Number:	000234
BCAT Description:	DRY CLEANING EQUIP PERCHLOROETHYLENE
CCAT Number:	04
CCAT Description:	VAPOR RECOVERY UNIT COMPRESS & CONDENSE
UTM East:	384.64001465
UTM North:	3770.4199219

Facility ID:	52538
Application Number:	243598
Permit Number:	D43353
Status:	S
Representative Name:	DAVID FUJINAMITEMP
Representative Telephone:	818 4483168
Permit Status:	INACTIVE
BCAT Number:	000234
BCAT Description:	DRY CLEANING EQUIP PERCHLOROETHYLENE
CCAT Number:	04
CCAT Description:	VAPOR RECOVERY UNIT COMPRESS & CONDENSE
UTM East:	384.64001465
UTM North:	3770.4199219

82
East
1/4-1/2
0.255 mi.
1347 ft.

Relative:
Lower

Actual:
400 ft.

REGENCY CLEANERS
1411 ECHO PARK AVE
LOS ANGELES, CA 90026

Database(s): RCRA-SQG, ENVIROSTOR, CPS-SLIC, VCP, DEED, FINDS, ECHO, DRYCLEANERS

EDR ID Number: 1000594357
EPA ID Number: CAD983581802

RCRA-SQG:

Date form received by agency:	05/07/1991
Facility name:	REGENCY CLEANERS
Facility address:	1411 ECHO PARK AVE LOS ANGELES, CA 90026
EPA ID:	CAD983581802
Mailing address:	ECHO PARK AVE LOS ANGELES, CA 90026
Contact:	KI JUN
Contact address:	1411 ECHO PARK AVE LOS ANGELES, CA 90026
Contact country:	US
Contact telephone:	213-250-1973
Contact email:	Not reported
EPA Region:	09
Classification:	Small Small Quantity Generator
Description:	Handler: generates more than 100 and less than 1000 kg of hazardous waste during any calendar month and accumulates less than 6000 kg of hazardous waste at any time; or generates 100 kg or less of hazardous waste during any calendar month, and accumulates more than 1000 kg of hazardous waste at any time

Owner/Operator Summary:

Owner/operator name:	NOT REQUIRED
Owner/operator address:	NOT REQUIRED NOT REQUIRED, ME 99999
Owner/operator country:	Not reported
Owner/operator telephone:	415-555-1212
Owner/operator email:	Not reported
Owner/operator fax:	Not reported
Owner/operator extension:	Not reported
Legal status:	Private
Owner/Operator Type:	Operator
Owner/Op start date:	Not reported
Owner/Op end date:	Not reported

Owner/operator name:	JUN KI HWAN
Owner/operator address:	NOT REQUIRED NOT REQUIRED, ME 99999
Owner/operator country:	Not reported
Owner/operator telephone:	415-555-1212
Owner/operator email:	Not reported
Owner/operator fax:	Not reported
Owner/operator extension:	Not reported
Legal status:	Private
Owner/Operator Type:	Owner
Owner/Op start date:	Not reported
Owner/Op end date:	Not reported

REGENCY CLEANERS (Continued) **1000594357**

Handler Activities Summary:
U.S. importer of hazardous waste: No
Mixed waste (haz. and radioactive): No
Recycler of hazardous waste: No
Transporter of hazardous waste: No
Treater, storer or disposer of HW: No
Underground injection activity: No
On-site burner exemption: No
Furnace exemption: No
Used oil fuel burner: No
Used oil processor: No
User oil refiner: No
Used oil fuel marketer to burner: No
Used oil Specification marketer: No
Used oil transfer facility: No
Used oil transporter: No

Violation Status: No violations found

ENVIROSTOR:
Facility ID: 60001767
Status: Certified O&M - Land Use Restrictions Only
Status Date: 09/09/2014
Site Code: 301569
Site Type: Voluntary Cleanup
Site Type Detailed: Voluntary Cleanup
Acres: 0.37
NPL: NO
Regulatory Agencies: SMBRP
Lead Agency: SMBRP
Program Manager: Richard Allen
Supervisor: Javier Hinojosa
Division Branch: Cleanup Chatsworth
Assembly: 45, 51
Senate: 24
Special Program: Voluntary Cleanup Program
Restricted Use: YES
Site Mgmt Req: NONE SPECIFIED
Funding: Not Applicable
Latitude: 34.07825
Longitude: -118.2567
APN: 5419-023-038
Past Use: DRY CLEANING
Potential COC: Tetrachloroethylene (PCE
Confirmed COC: Tetrachloroethylene (PCE
Potential Description: SOIL, SV
Alias Name: 5419-023-038
Alias Type: APN
Alias Name: 301569
Alias Type: Project Code (Site Code)
Alias Name: 60001767
Alias Type: Envirostor ID Number

Completed Info:
Completed Area Name: PROJECT WIDE
Completed Sub Area Name: Not reported
Completed Document Type: Land Use Restriction - Site Inspection/Visit
Completed Date: 01/06/2016

REGENCY CLEANERS (Continued) **1000594357**

Comments:	completed on 1/6/2016
Completed Area Name:	PROJECT WIDE
Completed Sub Area Name:	Not reported
Completed Document Type:	LUR - Notification Response
Completed Date:	06/19/2015
Comments:	Uploading today, Drive by on Saturday, 6/20
Completed Area Name:	PROJECT WIDE
Completed Sub Area Name:	Not reported
Completed Document Type:	Certification
Completed Date:	02/25/2014
Comments:	Not reported
Completed Area Name:	PROJECT WIDE
Completed Sub Area Name:	Not reported
Completed Document Type:	Land Use Restriction
Completed Date:	07/25/2013
Comments:	Not reported
Completed Area Name:	PROJECT WIDE
Completed Sub Area Name:	Not reported
Completed Document Type:	Voluntary Cleanup Agreement
Completed Date:	08/13/2012
Comments:	VCA executed
Completed Area Name:	PROJECT WIDE
Completed Sub Area Name:	Not reported
Completed Document Type:	No Further Action Letter
Completed Date:	07/26/2013
Comments:	Not reported
Completed Area Name:	PROJECT WIDE
Completed Sub Area Name:	Not reported
Completed Document Type:	Preliminary Endangerment Assessment Report
Completed Date:	09/20/2012
Comments:	review was completed with recommendations for additional investigations
Completed Area Name:	PROJECT WIDE
Completed Sub Area Name:	Not reported
Completed Document Type:	Site Characterization Workplan
Completed Date:	12/20/2012
Comments:	workplan approved and implemented
Completed Area Name:	PROJECT WIDE
Completed Sub Area Name:	Not reported
Completed Document Type:	Fieldwork
Completed Date:	03/14/2013
Comments:	field work completed by consultant on 3-1-2013
Completed Area Name:	PROJECT WIDE
Completed Sub Area Name:	Not reported
Completed Document Type:	Site Characterization Report
Completed Date:	06/18/2013
Comments:	Not reported

REGENCY CLEANERS (Continued) **1000594357**

Future Area Name:	Not reported
Future Sub Area Name:	Not reported
Future Document Type:	Not reported
Future Due Date:	Not reported
Schedule Area Name:	Not reported
Schedule Sub Area Name:	Not reported
Schedule Document Type:	Not reported
Schedule Due Date:	Not reported
Schedule Revised Date:	Not reported

CPS-SLIC:

Region:	STATE
Facility Status:	**Completed - Case Closed**
Status Date:	04/05/2005
Global Id:	SL0603767361
Lead Agency:	LOS ANGELES RWQCB (REGION 4)
Lead Agency Case Number:	Not reported
Latitude:	34.078233
Longitude:	-118.256759
Case Type:	Cleanup Program Site
Case Worker:	Not reported
Local Agency:	Not reported
RB Case Number:	1166
File Location:	Not reported
Potential Media Affected:	Aquifer used for drinking water supply
Potential Contaminants of Concern:	Tetrachloroethylene (PCE)
Site History:	Not reported

Click here to access the California GeoTracker records for this facility:

VCP:

Facility ID:	60001767
Site Type:	Voluntary Cleanup
Site Type Detail:	Voluntary Cleanup
Site Mgmt. Req.:	NONE SPECIFIED
Acres:	0.37
National Priorities List:	NO
Cleanup Oversight Agencies:	SMBRP
Lead Agency:	SMBRP
Lead Agency Description:	DTSC - Site Cleanup Program
Project Manager:	Richard Allen
Supervisor:	Javier Hinojosa
Division Branch:	Cleanup Chatsworth
Site Code:	301569
Assembly:	45, 51
Senate:	24
Special Programs Code:	Voluntary Cleanup Program
Status:	Certified O&M - Land Use Restrictions Only
Status Date:	09/09/2014
Restricted Use:	YES
Funding:	Not Applicable
Lat/Long:	34.07825 / -118.2567
APN:	5419-023-038
Past Use:	DRY CLEANING
Potential COC:	30022
Confirmed COC:	30022

REGENCY CLEANERS (Continued) **1000594357**

Potential Description: SOIL, SV
Alias Name: 5419-023-038
Alias Type: APN
Alias Name: 301569
Alias Type: Project Code (Site Code)
Alias Name: 60001767
Alias Type: Envirostor ID Number

Completed Info:
Completed Area Name: PROJECT WIDE
Completed Sub Area Name: Not reported
Completed Document Type: Land Use Restriction - Site Inspection/Visit
Completed Date: 01/06/2016
Comments: completed on 1/6/2016

Completed Area Name: PROJECT WIDE
Completed Sub Area Name: Not reported
Completed Document Type: LUR - Notification Response
Completed Date: 06/19/2015
Comments: Uploading today, Drive by on Saturday, 6/20

Completed Area Name: PROJECT WIDE
Completed Sub Area Name: Not reported
Completed Document Type: Certification
Completed Date: 02/25/2014
Comments: Not reported

Completed Area Name: PROJECT WIDE
Completed Sub Area Name: Not reported
Completed Document Type: Land Use Restriction
Completed Date: 07/25/2013
Comments: Not reported

Completed Area Name: PROJECT WIDE
Completed Sub Area Name: Not reported
Completed Document Type: Voluntary Cleanup Agreement
Completed Date: 08/13/2012
Comments: VCA executed

Completed Area Name: PROJECT WIDE
Completed Sub Area Name: Not reported
Completed Document Type: No Further Action Letter
Completed Date: 07/26/2013
Comments: Not reported

Completed Area Name: PROJECT WIDE
Completed Sub Area Name: Not reported
Completed Document Type: Preliminary Endangerment Assessment Report
Completed Date: 09/20/2012
Comments: review was completed with recommendations for additional investigations

Completed Area Name: PROJECT WIDE
Completed Sub Area Name: Not reported
Completed Document Type: Site Characterization Workplan
Completed Date: 12/20/2012
Comments: workplan approved and implemented

REGENCY CLEANERS (Continued) **1000594357**

Completed Area Name: PROJECT WIDE
Completed Sub Area Name: Not reported
Completed Document Type: Fieldwork
Completed Date: 03/14/2013
Comments: field work completed by consultant on 3-1-2013

Completed Area Name: PROJECT WIDE
Completed Sub Area Name: Not reported
Completed Document Type: Site Characterization Report
Completed Date: 06/18/2013
Comments: Not reported

Future Area Name: Not reported
Future Sub Area Name: Not reported
Future Document Type: Not reported
Future Due Date: Not reported
Schedule Area Name: Not reported
Schedule Sub Area Name: Not reported
Schedule Document Type: Not reported
Schedule Due Date: Not reported
Schedule Revised Date: Not reported

DEED:
Envirostor ID: 60001767
Area: PROJECT WIDE
Sub Area: Not reported
Site Type: VOLUNTARY CLEANUP
Status: CERTIFIED O&M - LAND USE RESTRICTIONS ONLY
Agency: Not reported
Covenant Uploaded: Not reported
Deed Date(s): Not reported
File Name: Envirostor Land Use Restrictions

FINDS:

Registry ID: 110002843932

Environmental Interest/Information System
California Hazardous Waste Tracking System - Datamart (HWTS-DATAMART) provides California with information on hazardous waste shipments for generators, transporters, and treatment, storage, and disposal facilities.

RCRAInfo is a national information system that supports the Resource Conservation and Recovery Act (RCRA) program through the tracking of events and activities related to facilities that generate, transport, and treat, store, or dispose of hazardous waste. RCRAInfo allows RCRA program staff to track the notification, permit, compliance, and corrective action activities required under RCRA.

STATE MASTER

Click this hyperlink while viewing on your computer to access additional FINDS: detail in the EDR Site Report.

REGENCY CLEANERS (Continued) **1000594357**

ECHO:

Envid:	1000594357
Registry ID:	110002843932
DFR URL:	http://echo.epa.gov/detailed-facility-report?fid=110002843932

DRYCLEANERS:

EPA Id:	CAD983581802
NAICS Code:	81232
NAICS Description:	Drycleaning and Laundry Services (except Coin-Operated)
SIC Code:	7211
SIC Description:	Power Laundries, Family and Commercial
Create Date:	05/07/1991
Facility Active:	No
Inactive Date:	02/17/2006
Facility Addr2:	Not reported
Owner Name:	JAI SUNG SHIM
Owner Address:	1411 ECHO PARK AVE #102
Owner Address 2:	Not reported
Owner Telephone:	2134829986
Contact Name:	JAEHYUK KWAK (JASON)
Contact Address:	1411 ECHO PARK AVE
Contact Address 2:	Not reported
Contact Telephone:	9099972123
Mailing Name:	Not reported
Mailing Address 1:	11415 MAGNOLIA AVE #8
Mailing Address 2:	Not reported
Mailing City:	RIVERSIDE
Mailing State:	CA
Mailing Zip:	92505
Owner Fax:	Not reported
Region Code:	4

EPA Id:	CAL000303521
NAICS Code:	81232
NAICS Description:	Drycleaning and Laundry Services (except Coin-Operated)
SIC Code:	7211
SIC Description:	Power Laundries, Family and Commercial
Create Date:	02/17/2006
Facility Active:	No
Inactive Date:	06/30/2008
Facility Addr2:	Not reported
Owner Name:	HYUN SOOK YANG
Owner Address:	1411 ECHO PARK AVE 102
Owner Address 2:	Not reported
Owner Telephone:	2134829986
Contact Name:	HYUN SOOK YANG OWNER
Contact Address:	1411 ECHO PARK AVE STE 102
Contact Address 2:	Not reported
Contact Telephone:	2134829986
Mailing Name:	Not reported
Mailing Address 1:	1411 ECHO PARK AVE STE 102
Mailing Address 2:	Not reported
Mailing City:	LOS ANGELES
Mailing State:	CA
Mailing Zip:	900260000
Owner Fax:	2134829986

REGENCY CLEANERS (Continued) **1000594357**

Region Code: 3

EPA Id: CAL000344553
NAICS Code: 81232
NAICS Description: Drycleaning and Laundry Services (except Coin-Operated)
SIC Code: 7211
SIC Description: Power Laundries, Family and Commercial
Create Date: 07/06/2009
Facility Active: No
Inactive Date: 06/30/2013
Facility Addr2: Not reported
Owner Name: KWI MOON. KANG
Owner Address: 1026 S OXFORD AVE UNIT 302
Owner Address 2: Not reported
Owner Telephone: 2135989828
Contact Name: KRIS KANG OWNER
Contact Address: 1026 S OXFORD AVE UNIT 302
Contact Address 2: Not reported
Contact Telephone: 2135989828
Mailing Name: Not reported
Mailing Address 1: 1411 ECHO PARK AVE STE 102
Mailing Address 2: Not reported
Mailing City: LOS ANGELES
Mailing State: CA
Mailing Zip: 900263300
Owner Fax: 0000000000
Region Code: 3

83
NNE
1/4-1/2
0.314 mi.
1659 ft.

Relative:
Higher

Actual:
419 ft.

ARCO #1597
1601 GLENDALE BLVD
LOS ANGELES, CA 90026

LUST **S102424175**
CHMIRS **N/A**
ENF
HIST CORTESE
WDR
CIWQS

LUST:
Lead Agency: LOS ANGELES RWQCB (REGION 4)
Case Type: LUST Cleanup Site
Geo Track: http://geotracker.waterboards.ca.gov/profile_report.asp?global_id=T0603700716
Global Id: T0603700716
Latitude: 34.0836009
Longitude: -118.260136
Status: Completed - Case Closed
Status Date: 11/19/1996
Case Worker: YR
RB Case Number: 900260125
Local Agency: LOS ANGELES, CITY OF
File Location: Not reported
Local Case Number: Not reported
Potential Media Affect: Aquifer used for drinking water supply
Potential Contaminants of Concern: Gasoline
Site History: Not reported

LUST:
Global Id: T0603700716
Contact Type: Local Agency Caseworker
Contact Name: ELOY LUNA
Organization Name: LOS ANGELES, CITY OF

ARCO #1597 (Continued) **S102424175**

Address: 200 North Main Street, Suite 1780
City: LOS ANGELES
Email: eloy.luna@lacity.org
Phone Number: Not reported

Global Id: T0603700716
Contact Type: Regional Board Caseworker
Contact Name: YUE RONG
Organization Name: LOS ANGELES RWQCB (REGION 4)
Address: 320 W. 4TH ST., SUITE 200
City: Los Angeles
Email: yrong@waterboards.ca.gov
Phone Number: Not reported

LUST:
Global Id: T0603700716
Action Type: Other
Date: 12/04/1992
Action: Leak Reported

LUST:
Global Id: T0603700716
Status: Completed - Case Closed
Status Date: 11/19/1996

Global Id: T0603700716
Status: Open - Case Begin Date
Status Date: 12/04/1992

Global Id: T0603700716
Status: Open - Site Assessment
Status Date: 12/04/1992

Lead Agency: LOS ANGELES RWQCB (REGION 4)
Case Type: LUST Cleanup Site
Geo Track: http://geotracker.waterboards.ca.gov/profile_report.asp?global_id=T0603797967
Global Id: T0603797967
Latitude: 34.084041
Longitude: -118.260324
Status: Open - Remediation
Status Date: 03/17/2014
Case Worker: MT
RB Case Number: 900260125A
Local Agency: LOS ANGELES, CITY OF
File Location: Regional Board
Local Case Number: Not reported
Potential Media Affect: Aquifer used for drinking water supply
Potential Contaminants of Concern: Gasoline
Site History: Not reported

LUST:
Global Id: T0603797967
Contact Type: Local Agency Caseworker
Contact Name: MARCUS LOOK
Organization Name: LOS ANGELES, CITY OF
Address: 200 N. MAIN ST. RM. 970

ARCO #1597 (Continued) **S102424175**

City: LOS ANGELES
Email: Not reported
Phone Number: Not reported

Global Id: T0603797967
Contact Type: Regional Board Caseworker
Contact Name: MARYAM TAIDY
Organization Name: LOS ANGELES RWQCB (REGION 4)
Address: 320 W. 4TH ST., SUITE 200
City: LOS ANGELES
Email: mtaidy@waterboards.ca.gov
Phone Number: 2135766741

LUST:
Global Id: T0603797967
Action Type: RESPONSE
Date: 07/15/2011
Action: Monitoring Report - Semi-Annually

Global Id: T0603797967
Action Type: RESPONSE
Date: 11/04/2014
Action: Soil and Water Investigation Report

Global Id: T0603797967
Action Type: RESPONSE
Date: 04/15/2006
Action: Monitoring Report - Quarterly

Global Id: T0603797967
Action Type: RESPONSE
Date: 03/26/2015
Action: Well Destruction Report

Global Id: T0603797967
Action Type: RESPONSE
Date: 10/15/2008
Action: Monitoring Report - Quarterly

Global Id: T0603797967
Action Type: RESPONSE
Date: 01/15/2009
Action: Monitoring Report - Quarterly

Global Id: T0603797967
Action Type: ENFORCEMENT
Date: 07/18/2017
Action: Health and Safety Code Section 25296.10(c)

Global Id: T0603797967
Action Type: RESPONSE
Date: 07/15/2015
Action: Monitoring Report - Semi-Annually

Global Id: T0603797967
Action Type: RESPONSE
Date: 10/15/2003

ARCO #1597 (Continued) **S102424175**

Action: Monitoring Report - Quarterly

Global Id: T0603797967
Action Type: RESPONSE
Date: 06/01/2018
Action: Clean Up Fund - 5-Year Review Summary

Global Id: T0603797967
Action Type: RESPONSE
Date: 10/15/2012
Action: Monitoring Report - Semi-Annually

Global Id: T0603797967
Action Type: RESPONSE
Date: 07/15/2009
Action: Monitoring Report - Semi-Annually

Global Id: T0603797967
Action Type: RESPONSE
Date: 04/15/2004
Action: Monitoring Report - Quarterly

Global Id: T0603797967
Action Type: ENFORCEMENT
Date: 06/15/2009
Action: Staff Letter

Global Id: T0603797967
Action Type: RESPONSE
Date: 07/15/2006
Action: Monitoring Report - Quarterly

Global Id: T0603797967
Action Type: RESPONSE
Date: 01/15/2007
Action: Monitoring Report - Quarterly

Global Id: T0603797967
Action Type: ENFORCEMENT
Date: 06/07/2017
Action: Health and Safety Code Section 25296.10(c)

Global Id: T0603797967
Action Type: RESPONSE
Date: 01/15/2010
Action: Monitoring Report - Semi-Annually

Global Id: T0603797967
Action Type: ENFORCEMENT
Date: 08/04/2014
Action: Staff Letter

Global Id: T0603797967
Action Type: RESPONSE
Date: 01/15/2018
Action: Monitoring Report - Semi-Annually

ARCO #1597 (Continued) **S102424175**

Global Id: T0603797967
Action Type: RESPONSE
Date: 03/20/2006
Action: Remedial Progress Report

Global Id: T0603797967
Action Type: RESPONSE
Date: 01/15/2006
Action: Monitoring Report - Quarterly

Global Id: T0603797967
Action Type: RESPONSE
Date: 04/15/2007
Action: Monitoring Report - Quarterly

Global Id: T0603797967
Action Type: RESPONSE
Date: 04/15/2012
Action: Monitoring Report - Semi-Annually

Global Id: T0603797967
Action Type: RESPONSE
Date: 01/15/2008
Action: Monitoring Report - Quarterly

Global Id: T0603797967
Action Type: RESPONSE
Date: 08/26/2005
Action: Soil and Water Investigation Workplan

Global Id: T0603797967
Action Type: RESPONSE
Date: 08/26/2016
Action: Tank Removal Report / UST Sampling Report

Global Id: T0603797967
Action Type: RESPONSE
Date: 01/15/2016
Action: Monitoring Report - Semi-Annually

Global Id: T0603797967
Action Type: RESPONSE
Date: 01/15/2004
Action: Monitoring Report - Quarterly

Global Id: T0603797967
Action Type: RESPONSE
Date: 12/21/2016
Action: Request for Closure - Regulator Responded

Global Id: T0603797967
Action Type: ENFORCEMENT
Date: 08/25/2017
Action: Staff Letter

Global Id: T0603797967
Action Type: RESPONSE

ARCO #1597 (Continued) **S102424175**

Date: 10/15/2016
Action: Monitoring Report - Semi-Annually

Global Id: T0603797967
Action Type: RESPONSE
Date: 03/07/2014
Action: Other Workplan - Regulator Responded

Global Id: T0603797967
Action Type: RESPONSE
Date: 07/15/2003
Action: Monitoring Report - Quarterly

Global Id: T0603797967
Action Type: RESPONSE
Date: 04/15/2014
Action: Monitoring Report - Semi-Annually

Global Id: T0603797967
Action Type: RESPONSE
Date: 10/15/2006
Action: Monitoring Report - Quarterly

Global Id: T0603797967
Action Type: RESPONSE
Date: 07/15/2007
Action: Monitoring Report - Quarterly

Global Id: T0603797967
Action Type: RESPONSE
Date: 07/24/2014
Action: Other Workplan - Regulator Responded

Global Id: T0603797967
Action Type: Other
Date: 03/12/2003
Action: Leak Discovery

Global Id: T0603797967
Action Type: REMEDIATION
Date: 11/24/2003
Action: Free Product Removal

Global Id: T0603797967
Action Type: RESPONSE
Date: 07/15/2008
Action: Monitoring Report - Quarterly

Global Id: T0603797967
Action Type: RESPONSE
Date: 07/15/2013
Action: Monitoring Report - Semi-Annually

Global Id: T0603797967
Action Type: RESPONSE
Date: 08/03/2015
Action: Well Installation Report

ARCO #1597 (Continued) **S102424175**

Global Id: T0603797967
Action Type: RESPONSE
Date: 04/15/2016
Action: Monitoring Report - Semi-Annually

Global Id: T0603797967
Action Type: RESPONSE
Date: 10/15/2004
Action: Monitoring Report - Quarterly

Global Id: T0603797967
Action Type: RESPONSE
Date: 10/15/2010
Action: Monitoring Report - Semi-Annually

Global Id: T0603797967
Action Type: RESPONSE
Date: 01/15/2005
Action: Monitoring Report - Quarterly

Global Id: T0603797967
Action Type: RESPONSE
Date: 07/15/2004
Action: Monitoring Report - Quarterly

Global Id: T0603797967
Action Type: RESPONSE
Date: 04/15/2005
Action: Monitoring Report - Quarterly

Global Id: T0603797967
Action Type: RESPONSE
Date: 10/15/2005
Action: Monitoring Report - Quarterly

Global Id: T0603797967
Action Type: Other
Date: 03/12/2003
Action: Leak Reported

Global Id: T0603797967
Action Type: REMEDIATION
Date: 03/16/2006
Action: Other (Use Description Field)

Global Id: T0603797967
Action Type: RESPONSE
Date: 01/15/2012
Action: Monitoring Report - Semi-Annually

Global Id: T0603797967
Action Type: RESPONSE
Date: 04/15/2017
Action: Monitoring Report - Semi-Annually

Global Id: T0603797967
Action Type: RESPONSE

ARCO #1597 (Continued) **S102424175**

Date: 08/07/2017
Action: CAP/RAP - Final Remediation / Design Plan

Global Id: T0603797967
Action Type: RESPONSE
Date: 05/08/2003
Action: Monitoring Report - Quarterly

Global Id: T0603797967
Action Type: RESPONSE
Date: 07/15/2003
Action: Other Report / Document

Global Id: T0603797967
Action Type: RESPONSE
Date: 07/15/2003
Action: Soil and Water Investigation Report

Global Id: T0603797967
Action Type: RESPONSE
Date: 01/15/2014
Action: Monitoring Report - Semi-Annually

Global Id: T0603797967
Action Type: ENFORCEMENT
Date: 03/17/2014
Action: Staff Letter

Global Id: T0603797967
Action Type: RESPONSE
Date: 10/15/2014
Action: Monitoring Report - Semi-Annually

Global Id: T0603797967
Action Type: RESPONSE
Date: 07/15/2005
Action: Monitoring Report - Quarterly

Global Id: T0603797967
Action Type: RESPONSE
Date: 04/15/2009
Action: Monitoring Report - Quarterly

Global Id: T0603797967
Action Type: RESPONSE
Date: 04/15/2008
Action: Monitoring Report - Quarterly

Global Id: T0603797967
Action Type: REMEDIATION
Date: 03/01/2004
Action: Excavation

Global Id: T0603797967
Action Type: RESPONSE
Date: 04/15/2010
Action: Monitoring Report - Semi-Annually

ARCO #1597 (Continued) **S102424175**

Global Id: T0603797967
Action Type: RESPONSE
Date: 04/22/2010
Action: Well Installation Workplan

Global Id: T0603797967
Action Type: ENFORCEMENT
Date: 05/15/2003
Action: Staff Letter

LUST:
Global Id: T0603797967
Status: Open - Case Begin Date
Status Date: 03/12/2003

Global Id: T0603797967
Status: Open - Remediation
Status Date: 03/17/2014

Global Id: T0603797967
Status: Open - Site Assessment
Status Date: 03/12/2003

Global Id: T0603797967
Status: Open - Site Assessment
Status Date: 04/28/2009

LUST REG 4:
Region: 4
Regional Board: 04
County: Los Angeles
Facility Id: 900260125
Status: Case Closed
Substance: Gasoline
Substance Quantity: Not reported
Local Case No: Not reported
Case Type: Groundwater
Abatement Method Used at the Site: Not reported
Global ID: T0603700716
W Global ID: W0603700547
Staff: UNK
Local Agency: 19050
Cross Street: BERKELEY
Enforcement Type: Not reported
Date Leak Discovered: Not reported
Date Leak First Reported: 12/4/1992
Date Leak Record Entered: 11/25/1992
Date Confirmation Began: Not reported
Date Leak Stopped: Not reported
Date Case Last Changed on Database: 1/31/1997
Date the Case was Closed: 11/19/1996
How Leak Discovered: Not reported
How Leak Stopped: Not reported
Cause of Leak: UNK
Leak Source: UNK

ARCO #1597 (Continued) **S102424175**

Operator: OLD CASE #120992-01
Water System: FIRSTONE SCOUT RESRVTN (BOY SCOUT COUN)
Well Name: Not reported
Approx. Dist To Production Well (ft): 3532.5164104819803466137405217
Source of Cleanup Funding: UNK
Preliminary Site Assessment Workplan Submitted: Not reported
Preliminary Site Assessment Began: 12/4/1992
Pollution Characterization Began: Not reported
Remediation Plan Submitted: Not reported
Remedial Action Underway: Not reported
Post Remedial Action Monitoring Began: Not reported
Enforcement Action Date: Not reported
Historical Max MTBE Date: 1/1/1965
Hist Max MTBE Conc in Groundwater: 33000
Hist Max MTBE Conc in Soil: Not reported
Significant Interim Remedial Action Taken: Not reported
GW Qualifier: Not reported
Soil Qualifier: Not reported
Organization: Not reported
Owner Contact: Not reported
Responsible Party: ARCO PRODUCTS CO
RP Address: P.O. BOX 5077, BUENA PARK, CA 90622-5077
Program: LUST
Lat/Long: 34.0855164 / -1
Local Agency Staff: PEJ
Beneficial Use: Not reported
Priority: Not reported
Cleanup Fund Id: Not reported
Suspended: Not reported
Assigned Name: 1900547-001GEN
Summary: 10/01/96 QUARTERLY UPDATE REPORT 96' 10/07/96
WORK PLAN FOR SVE PILOT TEST 01/31/97 4TH
QUARTERLY REPORT MTBE DATA INCLUDED

Region: 4
Regional Board: 04
County: Los Angeles
Facility Id: 900260125A
Status: Pollution Characterization
Substance: Gasoline
Substance Quantity: Not reported
Local Case No: Not reported
Case Type: Groundwater
Abatement Method Used at the Site: Not reported
Global ID: T0603797967
W Global ID: Not reported
Staff: RVJ
Local Agency: 19050
Cross Street: BERKELEY/GLENDALE BLVD
Enforcement Type: SEL
Date Leak Discovered: 3/12/2003
Date Leak First Reported: 3/12/2003
Date Leak Record Entered: Not reported
Date Confirmation Began: Not reported
Date Leak Stopped: Not reported
Date Case Last Changed on Database: Not reported
Date the Case was Closed: Not reported

ARCO #1597 (Continued) **S102424175**

How Leak Discovered:	OM
How Leak Stopped:	Other Means
Cause of Leak:	Spill
Leak Source:	Other Source
Operator:	Not reported
Water System:	Not reported
Well Name:	Not reported
Approx. Dist To Production Well (ft):	Not reported
Source of Cleanup Funding:	Other Source
Preliminary Site Assessment Workplan Submitted:	Not reported
Preliminary Site Assessment Began:	Not reported
Pollution Characterization Began:	3/12/2003
Remediation Plan Submitted:	Not reported
Remedial Action Underway:	Not reported
Post Remedial Action Monitoring Began:	Not reported
Enforcement Action Date:	Not reported
Historical Max MTBE Date:	9/3/2003
Hist Max MTBE Conc in Groundwater:	36000
Hist Max MTBE Conc in Soil:	42
Significant Interim Remedial Action Taken:	Not reported
GW Qualifier:	=
Soil Qualifier:	=
Organization:	Not reported
Owner Contact:	Not reported
Responsible Party:	TERESA SANTANA
RP Address:	FOUR CENTERPOINTE DR., LPR4-460
Program:	LUST
Lat/Long:	0 / 0
Local Agency Staff:	Not reported
Beneficial Use:	Not reported
Priority:	Not reported
Cleanup Fund Id:	Not reported
Suspended:	Not reported
Assigned Name:	Not reported
Summary:	Not reported

CHMIRS:

OES Incident Number:	1-4389
OES notification:	07/31/2001
OES Date:	Not reported
OES Time:	Not reported
Date Completed:	**Not reported**
Property Use:	Not reported
Agency Id Number:	Not reported
Agency Incident Number:	Not reported
Time Notified:	Not reported
Time Completed:	Not reported
Surrounding Area:	Not reported
Estimated Temperature:	Not reported
Property Management:	Not reported
More Than Two Substances Involved?:	Not reported
Resp Agncy Personel # Of Decontaminated:	Not reported
Responding Agency Personel # Of Injuries:	Not reported
Responding Agency Personel # Of Fatalities:	Not reported
Others Number Of Decontaminated:	Not reported
Others Number Of Injuries:	Not reported
Others Number Of Fatalities:	Not reported

ARCO #1597 (Continued) **S102424175**

Vehicle Make/year:	Not reported
Vehicle License Number:	Not reported
Vehicle State:	Not reported
Vehicle Id Number:	Not reported
CA DOT PUC/ICC Number:	Not reported
Company Name:	Not reported
Reporting Officer Name/ID:	Not reported
Report Date:	Not reported
Facility Telephone:	Not reported
Waterway Involved:	No
Waterway:	Not reported
Spill Site:	Not reported
Cleanup By:	Contractor
Containment:	Not reported
What Happened:	Not reported
Type:	Not reported
Measure:	Not reported
Other:	Not reported
Date/Time:	Not reported
Year:	2001
Agency:	Atlantic Richfield Co
Incident Date:	5/3/200112:00:00 AM
Admin Agency:	Los Angeles City Fire Department
Amount:	Not reported
Contained:	Yes
Site Type:	Service Station
E Date:	Not reported
Substance:	Gasoline
Unknown:	Unknown
Substance #2:	Not reported
Substance #3:	Not reported
Evacuations:	0
Number of Injuries:	0
Number of Fatalities:	0
#1 Pipeline:	Not reported
#2 Pipeline:	Not reported
#3 Pipeline:	Not reported
#1 Vessel >= 300 Tons:	Not reported
#2 Vessel >= 300 Tons:	Not reported
#3 Vessel >= 300 Tons:	Not reported
Evacs:	Not reported
Injuries:	Not reported
Fatals:	Not reported
Comments:	Not reported
Description:	Contaminate was discovered in laboratory samples

ENF:

Region:	4
Facility Id:	805179
Agency Name:	Andeavor
Place Type:	Service/Commercial
Place Subtype:	Gasoline Service Station
Facility Type:	Industrial
Agency Type:	Privately-Owned Business
# Of Agencies:	1
Place Latitude:	34.083599999999
Place Longitude:	-118.26013

ARCO #1597 (Continued) **S102424175**

SIC Code 1:	5541
SIC Desc 1:	Gasoline Service Stations
SIC Code 2:	Not reported
SIC Desc 2:	Not reported
SIC Code 3:	Not reported
SIC Desc 3:	Not reported
NAICS Code 1:	Not reported
NAICS Desc 1:	Not reported
NAICS Code 2:	Not reported
NAICS Desc 2:	Not reported
NAICS Code 3:	Not reported
NAICS Desc 3:	Not reported
# Of Places:	1
Source Of Facility:	Reg Meas
Design Flow:	Not reported
Threat To Water Quality:	3
Complexity:	A
Pretreatment:	X - Facility is not a POTW
Facility Waste Type:	Contaminated ground water
Facility Waste Type 2:	Not reported
Facility Waste Type 3:	Not reported
Facility Waste Type 4:	Not reported
Program:	WDRNONMUNIPRCS
Program Category1:	WDR
Program Category2:	Not reported
# Of Programs:	1
WDID:	4B198600252
Reg Measure Id:	395566
Reg Measure Type:	Enrollee - WDR
Region:	4
Order #:	R4-2007-0019
Npdes# CA#:	Not reported
Major-Minor:	Not reported
Npdes Type:	Not reported
Reclamation:	N - No
Dredge Fill Fee:	Not reported
301H:	Not reported
Application Fee Amt Received:	8199
Status:	Historical
Status Date:	07/10/2018
Effective Date:	05/14/2014
Expiration/Review Date:	05/14/2024
Termination Date:	07/09/2018
WDR Review - Amend:	Not reported
WDR Review - Revise/Renew:	Not reported
WDR Review - Rescind:	Not reported
WDR Review - No Action Required:	Not reported
WDR Review - Pending:	Not reported
WDR Review - Planned:	Not reported
Status Enrollee:	N
Individual/General:	I
Fee Code:	58 - Non15 Based on (TTWQ)/CPLX)
Direction/Voice:	Passive
Enforcement Id(EID):	397817
Region:	4
Order / Resolution Number:	NOV
Enforcement Action Type:	Notice of Violation

ARCO #1597 (Continued) **S102424175**

Effective Date:	08/15/2014
Adoption/Issuance Date:	08/15/2014
Achieve Date:	Not reported
Termination Date:	Not reported
ACL Issuance Date:	Not reported
EPL Issuance Date:	Not reported
Status:	Active
Title:	NOV 08/15/2014 for Andeavor
Description:	NOV issued for Failure to Submit Monitoring Report
Program:	WDRNONMUNIPRCS
Latest Milestone Completion Date:	Not reported
# Of Programs1:	1
Total Assessment Amount:	0
Initial Assessed Amount:	0
Liability $ Amount:	0
Project $ Amount:	0
Liability $ Paid:	0
Project $ Completed:	0
Total $ Paid/Completed Amount:	0

HIST CORTESE:

Region:	CORTESE
Facility County Code:	19
Reg By:	LTNKA
Reg Id:	900260125

WDR:

Global ID:	WDR100016904
Status:	HISTORICAL - WDR

CIWQS:

Agency:	Andeavor
Agency Address:	6 Centerpointe Drive 5co28, La Palma, CA 90623
Place/Project Type:	Gasoline Service Station
SIC/NAICS:	5541
Region:	4
Program:	WDRNONMUNIPRCS
Regulatory Measure Status:	Historical
Regulatory Measure Type:	Enrollee - WDR
Order Number:	R4-2007-0019
WDID:	4B198600252
NPDES Number:	Not reported
Adoption Date:	Not reported
Effective Date:	05/14/2014
Termination Date:	07/09/2018
Expiration/Review Date:	05/14/2024
Design Flow:	Not reported
Major/Minor:	Not reported
Complexity:	A
TTWQ:	3
Enforcement Actions within 5 years:	1
Violations within 5 years:	1
Latitude:	34.0836
Longitude:	-118.26013

M84 **CHEVRON #3-0581** **LUST** **S103065991**
ESE **1516 SUNSET BLVD** **HIST CORTESE** **N/A**
1/4-1/2 **ECHO PARK, CA 90026**
0.349 mi.
1845 ft. **Site 1 of 3 in cluster M**

Relative:
Lower

Actual:
414 ft.

LUST:

Lead Agency:	LOS ANGELES RWQCB (REGION 4)
Case Type:	LUST Cleanup Site
Geo Track:	http://geotracker.waterboards.ca.gov/profile_report.asp?global_id=T0603700726
Global Id:	T0603700726
Latitude:	34.0758959
Longitude:	-118.2557187
Status:	Completed - Case Closed
Status Date:	10/03/1997
Case Worker:	Not reported
RB Case Number:	900260234
Local Agency:	LOS ANGELES, CITY OF
File Location:	Not reported
Local Case Number:	Not reported
Potential Media Affect:	Aquifer used for drinking water supply
Potential Contaminants of Concern:	Gasoline
Site History:	Not reported

LUST:

Global Id:	T0603700726
Contact Type:	Local Agency Caseworker
Contact Name:	ELOY LUNA
Organization Name:	LOS ANGELES, CITY OF
Address:	200 North Main Street, Suite 1780
City:	LOS ANGELES
Email:	eloy.luna@lacity.org
Phone Number:	Not reported

LUST:

Global Id:	T0603700726
Action Type:	Other
Date:	09/12/1994
Action:	Leak Discovery

Global Id:	T0603700726
Action Type:	Other
Date:	05/03/1995
Action:	Leak Reported

LUST:

Global Id:	T0603700726
Status:	Completed - Case Closed
Status Date:	10/03/1997

Global Id:	T0603700726
Status:	Open - Case Begin Date
Status Date:	09/12/1994

HIST CORTESE:

Region:	CORTESE
Facility County Code:	19

CHEVRON #3-0581 (Continued) **S103065991**

Reg By: LTNKA
Reg Id: 900260234

M85 **CHEVRON #3-0581** **LUST** **S105051311**
ESE **1516 SUNSET BLVD** **N/A**
1/4-1/2 **ECHO PARK, CA 90026**
0.349 mi.
1845 ft. **Site 2 of 3 in cluster M**

Relative: **Lower**

Actual: **414 ft.**

LUST REG 4:

Region:	4	
Regional Board:	04	
County:	Los Angeles	
Facility Id:	900260234	
Status:	Case Closed	
Substance:	Gasoline	
Substance Quantity:	Not reported	
Local Case No:	Not reported	
Case Type:	Groundwater	
Abatement Method Used at the Site:		Not reported
Global ID:	T0603700726	
W Global ID:	W0603700547	
Staff:	JTL	
Local Agency:	19050	
Cross Street:	LAVETA TER	
Enforcement Type:	Not reported	
Date Leak Discovered:	9/12/1994	
Date Leak First Reported:		5/3/1995
Date Leak Record Entered:	7/17/1995	
Date Confirmation Began:	Not reported	
Date Leak Stopped:	Not reported	
Date Case Last Changed on Database:		1/22/1997
Date the Case was Closed:		10/3/1997
How Leak Discovered:	Not reported	
How Leak Stopped:	Not reported	
Cause of Leak:	UNK	
Leak Source:	UNK	
Operator:	OLD CASE #071795-01	
Water System:	FIRSTONE SCOUT RESRVTN (BOY SCOUT COUN)	
Well Name:	Not reported	
Approx. Dist To Production Well (ft):		3195.597750863993555182965 4389
Source of Cleanup Funding:		UNK
Preliminary Site Assessment Workplan Submitted:		Not reported
Preliminary Site Assessment Began:		Not reported
Pollution Characterization Began:		Not reported
Remediation Plan Submitted:		Not reported
Remedial Action Underway:		Not reported
Post Remedial Action Monitoring Began:		Not reported
Enforcement Action Date:		Not reported
Historical Max MTBE Date:		1/1/1965
Hist Max MTBE Conc in Groundwater:		25
Hist Max MTBE Conc in Soil:		Not reported
Significant Interim Remedial Action Taken:		Not reported
GW Qualifier:	Not reported	
Soil Qualifier:	Not reported	
Organization:	Not reported	
Owner Contact:	Not reported	
Responsible Party:	CHEVRON USA	

CHEVRON #3-0581 (Continued) **S105051311**

RP Address:	PO BOX 2833, LA HABRA, CA 90632
Program:	LUST
Lat/Long:	34.0758959 / -1
Local Agency Staff:	PEJ
Beneficial Use:	Not reported
Priority:	Not reported
Cleanup Fund Id:	Not reported
Suspended:	Not reported
Assigned Name:	1900547-001GEN
Summary:	ABANDONED 1,000GAL UST, GASOLINE & BTEX, DEPTH TO GRNDWTR 20FT BGS

M86 **FORMER CHEVRON STATION** **CPS-SLIC** **S106483400**
ESE **1508-1522 SUNSET BOULEVARD** **N/A**
1/4-1/2 **LOS ANGELES, CA**
0.358 mi.
1891 ft. **Site 3 of 3 in cluster M**

Relative: **Higher**
Actual: **419 ft.**

CPS-SLIC:

Region:	STATE
Facility Status:	**Completed - Case Closed**
Status Date:	12/02/1998
Global Id:	SL0002045000
Lead Agency:	LOS ANGELES RWQCB (REGION 4)
Lead Agency Case Number:	Not reported
Latitude:	34.0760906
Longitude:	-118.2558618
Case Type:	Cleanup Program Site
Case Worker:	ACJ
Local Agency:	Not reported
RB Case Number:	Not reported
File Location:	Not reported
Potential Media Affected:	Not reported
Potential Contaminants of Concern:	Not reported
Site History:	Not reported

Click here to access the California GeoTracker records for this facility:

---

87 **COURIER EXPRESS INC** **LUST** **S101587668**
ENE **1533 ECHO PARK AVE** **SWEEPS UST** **N/A**
1/4-1/2 **LOS ANGELES, CA 90026** **CA FID UST**
0.386 mi. **HIST CORTESE**
2037 ft.

Relative: **Higher**
Actual: **429 ft.**

LUST:

Lead Agency:	LOS ANGELES RWQCB (REGION 4)
Case Type:	LUST Cleanup Site
Geo Track:	http://geotracker.waterboards.ca.gov/profile_report.asp?global_id=T0603700712
Global Id:	T0603700712
Latitude:	34.0809809
Longitude:	-118.2547406
Status:	Completed - Case Closed
Status Date:	11/22/1996
Case Worker:	YR
RB Case Number:	900260089
Local Agency:	LOS ANGELES, CITY OF
File Location:	Not reported

COURIER EXPRESS INC (Continued) **S101587668**

Local Case Number: Not reported
Potential Media Affect: Aquifer used for drinking water supply
Potential Contaminants of Concern: Gasoline
Site History: Not reported

LUST:
Global Id: T0603700712
Contact Type: Local Agency Caseworker
Contact Name: ELOY LUNA
Organization Name: LOS ANGELES, CITY OF
Address: 200 North Main Street, Suite 1780
City: LOS ANGELES
Email: eloy.luna@lacity.org
Phone Number: Not reported

Global Id: T0603700712
Contact Type: Regional Board Caseworker
Contact Name: YUE RONG
Organization Name: LOS ANGELES RWQCB (REGION 4)
Address: 320 W. 4TH ST., SUITE 200
City: Los Angeles
Email: yrong@waterboards.ca.gov
Phone Number: Not reported

LUST:
Global Id: T0603700712
Action Type: Other
Date: 10/27/1994
Action: Leak Discovery

Global Id: T0603700712
Action Type: Other
Date: 10/27/1994
Action: Leak Reported

LUST:
Global Id: T0603700712
Status: Completed - Case Closed
Status Date: 11/22/1996

Global Id: T0603700712
Status: Open - Case Begin Date
Status Date: 10/27/1994

Global Id: T0603700712
Status: Open - Site Assessment
Status Date: 09/20/1995

LUST REG 4:
Region: 4
Regional Board: 04
County: Los Angeles
Facility Id: 900260089
Status: Case Closed
Substance: Gasoline

COURIER EXPRESS INC (Continued) **S101587668**

Substance Quantity:	Not reported	
Local Case No:	Not reported	
Case Type:	Groundwater	
Abatement Method Used at the Site:		Not reported
Global ID:	T0603700712	
W Global ID:	W0603700547	
Staff:	UNK	
Local Agency:	19050	
Cross Street:	GRAFTON ST	
Enforcement Type:	Not reported	
Date Leak Discovered:	10/27/1994	
Date Leak First Reported:		10/27/1994
Date Leak Record Entered:	11/15/1995	
Date Confirmation Began:	Not reported	
Date Leak Stopped:	Not reported	
Date Case Last Changed on Database:		12/31/1996
Date the Case was Closed:		11/22/1996
How Leak Discovered:	Tank Closure	
How Leak Stopped:	Not reported	
Cause of Leak:	Not reported	
Leak Source:	Not reported	
Operator:	DICK WILLIAMS	
Water System:	FIRSTONE SCOUT RESRVTN (BOY SCOUT COUN)	
Well Name:	Not reported	
Approx. Dist To Production Well (ft):		3632.786062827197957004640979 1
Source of Cleanup Funding:		Not reported
Preliminary Site Assessment Workplan Submitted:		9/20/1995
Preliminary Site Assessment Began:		Not reported
Pollution Characterization Began:		Not reported
Remediation Plan Submitted:		Not reported
Remedial Action Underway:		Not reported
Post Remedial Action Monitoring Began:		Not reported
Enforcement Action Date:		Not reported
Historical Max MTBE Date:		Not reported
Hist Max MTBE Conc in Groundwater:		Not reported
Hist Max MTBE Conc in Soil:		Not reported
Significant Interim Remedial Action Taken:		Not reported
GW Qualifier:	Not reported	
Soil Qualifier:	Not reported	
Organization:	Not reported	
Owner Contact:	Not reported	
Responsible Party:	COURIER EXPRESS	
RP Address:	1250 SUNSET BLVD, LOS ANGELES CA 90026	
Program:	LUST	
Lat/Long:	34.0807947 / -1	
Local Agency Staff:	PEJ	
Beneficial Use:	Not reported	
Priority:	Not reported	
Cleanup Fund Id:	Not reported	
Suspended:	Not reported	
Assigned Name:	1900547-001GEN	
Summary:	GRNDWTR 2.23PPM TPH; 56PPB BENZENE WELL ABANDONMENT REPORT	12/31/96 -

SWEEPS UST:

Status:	Active
Comp Number:	4733

COURIER EXPRESS INC (Continued) **S101587668**

Number:	9
Board Of Equalization:	Not reported
Referral Date:	12-29-92
Action Date:	12-29-92
Created Date:	02-29-88
Owner Tank Id:	Not reported
SWRCB Tank Id:	Not reported
Tank Status:	Not reported
Capacity:	Not reported
Active Date:	Not reported
Tank Use:	Not reported
STG:	Not reported
Content:	Not reported
Number Of Tanks:	Not reported

CA FID UST:

Facility ID:	19055872
Regulated By:	UTNKA
Regulated ID:	Not reported
Cortese Code:	Not reported
SIC Code:	Not reported
Facility Phone:	2130000000
Mail To:	Not reported
Mailing Address:	1533 ECHO PARK AVE
Mailing Address 2:	Not reported
Mailing City,St,Zip:	LOS ANGELES 900260000
Contact:	Not reported
Contact Phone:	Not reported
DUNs Number:	Not reported
NPDES Number:	Not reported
EPA ID:	Not reported
Comments:	Not reported
Status:	Active

HIST CORTESE:

Region:	CORTESE
Facility County Code:	19
Reg By:	LTNKA
Reg Id:	900260089

---

88 **MAGIC GAS & AUTO SERVICE** **LUST** **S103945761**
ENE **1600 ECHO PARK AVE N** **ENF** **N/A**
1/4-1/2 **LOS ANGELES, CA 90026** **HIST CORTESE**
0.439 mi. **CIWQS**
2319 ft.

Relative:
Higher

Actual:
435 ft.

LUST:

Lead Agency:	LOS ANGELES RWQCB (REGION 4)
Case Type:	LUST Cleanup Site
Geo Track:	http://geotracker.waterboards.ca.gov/profile_report.asp?global_id=T0603700729
Global Id:	T0603700729
Latitude:	34.0813756
Longitude:	-118.2544327
Status:	Completed - Case Closed
Status Date:	11/22/2010
Case Worker:	MT
RB Case Number:	900260261

MAGIC GAS & AUTO SERVICE (Continued) **S103945761**

Local Agency: LOS ANGELES, CITY OF
File Location: Regional Board
Local Case Number: Not reported
Potential Media Affect: Aquifer used for drinking water supply
Potential Contaminants of Concern: Other Solvent or Non-Petroleum Hydrocarbon
Site History: Not reported

LUST:
Global Id: T0603700729
Contact Type: Local Agency Caseworker
Contact Name: ELOY LUNA
Organization Name: LOS ANGELES, CITY OF
Address: 200 North Main Street, Suite 1780
City: LOS ANGELES
Email: eloy.luna@lacity.org
Phone Number: Not reported

Global Id: T0603700729
Contact Type: Regional Board Caseworker
Contact Name: MARYAM TAIDY
Organization Name: LOS ANGELES RWQCB (REGION 4)
Address: 320 W. 4TH ST., SUITE 200
City: LOS ANGELES
Email: mtaidy@waterboards.ca.gov
Phone Number: 2135766741

LUST:
Global Id: T0603700729
Action Type: RESPONSE
Date: 01/15/2007
Action: Monitoring Report - Quarterly

Global Id: T0603700729
Action Type: RESPONSE
Date: 07/15/2007
Action: Monitoring Report - Quarterly

Global Id: T0603700729
Action Type: RESPONSE
Date: 02/20/2007
Action: Interim Remedial Action Plan

Global Id: T0603700729
Action Type: RESPONSE
Date: 04/15/2007
Action: Monitoring Report - Quarterly

Global Id: T0603700729
Action Type: RESPONSE
Date: 07/31/2006
Action: Well Installation Report

Global Id: T0603700729
Action Type: RESPONSE
Date: 02/10/2009
Action: Soil and Water Investigation Report

MAGIC GAS & AUTO SERVICE (Continued) **S103945761**

Global Id: T0603700729
Action Type: RESPONSE
Date: 01/15/2004
Action: Monitoring Report - Quarterly

Global Id: T0603700729
Action Type: RESPONSE
Date: 07/15/2003
Action: Monitoring Report - Quarterly

Global Id: T0603700729
Action Type: RESPONSE
Date: 04/15/2003
Action: Monitoring Report - Quarterly

Global Id: T0603700729
Action Type: RESPONSE
Date: 04/15/2009
Action: Monitoring Report - Quarterly

Global Id: T0603700729
Action Type: RESPONSE
Date: 10/15/2004
Action: Monitoring Report - Quarterly

Global Id: T0603700729
Action Type: RESPONSE
Date: 07/15/2004
Action: Monitoring Report - Quarterly

Global Id: T0603700729
Action Type: ENFORCEMENT
Date: 06/15/2009
Action: Staff Letter

Global Id: T0603700729
Action Type: RESPONSE
Date: 07/15/2006
Action: Monitoring Report - Quarterly

Global Id: T0603700729
Action Type: ENFORCEMENT
Date: 09/15/2000
Action: 13267 Requirement

Global Id: T0603700729
Action Type: Other
Date: 10/01/1998
Action: Leak Stopped

Global Id: T0603700729
Action Type: Other
Date: 10/01/1998
Action: Leak Reported

Global Id: T0603700729
Action Type: RESPONSE

MAGIC GAS & AUTO SERVICE (Continued) **S103945761**

Date: 01/15/2006
Action: Monitoring Report - Quarterly

Global Id: T0603700729
Action Type: ENFORCEMENT
Date: 11/22/2010
Action: Closure/No Further Action Letter

Global Id: T0603700729
Action Type: Other
Date: 10/01/1998
Action: Leak Discovery

Global Id: T0603700729
Action Type: REMEDIATION
Date: 04/03/2006
Action: In Situ Physical/Chemical Treatment (other than SVE)

Global Id: T0603700729
Action Type: RESPONSE
Date: 10/15/2003
Action: Monitoring Report - Quarterly

Global Id: T0603700729
Action Type: RESPONSE
Date: 01/15/2009
Action: Monitoring Report - Quarterly

Global Id: T0603700729
Action Type: RESPONSE
Date: 11/04/2008
Action: Soil and Water Investigation Workplan

Global Id: T0603700729
Action Type: RESPONSE
Date: 10/15/2006
Action: Monitoring Report - Quarterly

Global Id: T0603700729
Action Type: RESPONSE
Date: 01/15/2010
Action: Monitoring Report - Semi-Annually

Global Id: T0603700729
Action Type: REMEDIATION
Date: 04/03/2006
Action: In Situ Physical/Chemical Treatment (other than SVE)

Global Id: T0603700729
Action Type: RESPONSE
Date: 04/15/2005
Action: Monitoring Report - Quarterly

Global Id: T0603700729
Action Type: RESPONSE
Date: 09/02/2004
Action: Interim Remedial Action Plan

MAGIC GAS & AUTO SERVICE (Continued) **S103945761**

Global Id: T0603700729
Action Type: ENFORCEMENT
Date: 03/17/2010
Action: Staff Letter

Global Id: T0603700729
Action Type: RESPONSE
Date: 01/15/2005
Action: Monitoring Report - Quarterly

Global Id: T0603700729
Action Type: RESPONSE
Date: 10/15/2005
Action: Monitoring Report - Quarterly

Global Id: T0603700729
Action Type: RESPONSE
Date: 10/15/2008
Action: Monitoring Report - Quarterly

Global Id: T0603700729
Action Type: RESPONSE
Date: 11/19/2002
Action: Monitoring Report - Quarterly

Global Id: T0603700729
Action Type: RESPONSE
Date: 04/15/2006
Action: Monitoring Report - Quarterly

Global Id: T0603700729
Action Type: RESPONSE
Date: 07/15/2005
Action: Monitoring Report - Quarterly

LUST:
Global Id: T0603700729
Status: Completed - Case Closed
Status Date: 11/22/2010

Global Id: T0603700729
Status: Open - Case Begin Date
Status Date: 10/01/1998

Global Id: T0603700729
Status: Open - Remediation
Status Date: 02/20/2007

Global Id: T0603700729
Status: Open - Remediation
Status Date: 03/17/2010

Global Id: T0603700729
Status: Open - Site Assessment
Status Date: 09/15/2000

MAGIC GAS & AUTO SERVICE (Continued) **S103945761**

LUST REG 4:

Region:	4	
Regional Board:	04	
County:	Los Angeles	
Facility Id:	900260261	
Status:	Preliminary site assessment workplan submitted	
Substance:	Hydrocarbons	
Substance Quantity:	Not reported	
Local Case No:	Not reported	
Case Type:	Groundwater	
Abatement Method Used at the Site:		Not reported
Global ID:	T0603700729	
W Global ID:	W0603700547	
Staff:	RVJ	
Local Agency:	19050	
Cross Street:	Not reported	
Enforcement Type:	DLLET	
Date Leak Discovered:	10/1/1998	
Date Leak First Reported:		10/1/1998
Date Leak Record Entered:	Not reported	
Date Confirmation Began:	Not reported	
Date Leak Stopped:	10/1/1998	
Date Case Last Changed on Database:		4/30/2002
Date the Case was Closed:		Not reported
How Leak Discovered:	Repair Tank	
How Leak Stopped:	Not reported	
Cause of Leak:	Corrosion	
Leak Source:	Tank	
Operator:	ARAMIS VARTANIANS	
Water System:	FIRSTONE SCOUT RESRVTN (BOY SCOUT COUN)	
Well Name:	Not reported	
Approx. Dist To Production Well (ft):		3855.2091187145667812683244896
Source of Cleanup Funding:		Tank
Preliminary Site Assessment Workplan Submitted:		9/15/2000
Preliminary Site Assessment Began:		Not reported
Pollution Characterization Began:		Not reported
Remediation Plan Submitted:		Not reported
Remedial Action Underway:		Not reported
Post Remedial Action Monitoring Began:		Not reported
Enforcement Action Date:		9/15/2000
Historical Max MTBE Date:		4/14/2004
Hist Max MTBE Conc in Groundwater:		2464
Hist Max MTBE Conc in Soil:		56
Significant Interim Remedial Action Taken:		Not reported
GW Qualifier:	=	
Soil Qualifier:	=	
Organization:	Not reported	
Owner Contact:	Not reported	
Responsible Party:	ARAMIS VARTANIAN	
RP Address:	1600 N. ECHO PARK AVE.	
Program:	LUST	
Lat/Long:	34.0813756 / -1	
Local Agency Staff:	PEJ	
Beneficial Use:	Not reported	
Priority:	Not reported	
Cleanup Fund Id:	Not reported	
Suspended:	Not reported	

MAGIC GAS & AUTO SERVICE (Continued) **S103945761**

Assigned Name: 1900547-001GEN
Summary: DURING THE TANK REMOVAL SOIL SAMPLES COLLECTED UNDER THE TANKS AND FUEL DISPENSERS SHOW ELEVATED LEVELS OF CONTAMINATION. ; 9/18/00 SITE ASSESSMENT RPT.; 12/28/00 4TH QTR GW MON RPT 2000; 4/11/01 1ST QTR GW MON RPT 2001

ENF:

Region:	4
Facility Id:	239164
Agency Name:	Aramis, Vartanian
Place Type:	Facility
Place Subtype:	Groundwater Cleanup Site
Facility Type:	Not reported
Agency Type:	Privately-Individual
# Of Agencies:	1
Place Latitude:	34.081496999999
Place Longitude:	-118.254537
SIC Code 1:	Not reported
SIC Desc 1:	Not reported
SIC Code 2:	Not reported
SIC Desc 2:	Not reported
SIC Code 3:	Not reported
SIC Desc 3:	Not reported
NAICS Code 1:	Not reported
NAICS Desc 1:	Not reported
NAICS Code 2:	Not reported
NAICS Desc 2:	Not reported
NAICS Code 3:	Not reported
NAICS Desc 3:	Not reported
# Of Places:	1
Source Of Facility:	Reg Meas
Design Flow:	Not reported
Threat To Water Quality:	Not reported
Complexity:	Not reported
Pretreatment:	Not reported
Facility Waste Type:	Not reported
Facility Waste Type 2:	Not reported
Facility Waste Type 3:	Not reported
Facility Waste Type 4:	Not reported
Program:	UST
Program Category1:	TANKS
Program Category2:	Not reported
# Of Programs:	1
WDID:	900260261
Reg Measure Id:	167354
Reg Measure Type:	Unregulated
Region:	4
Order #:	Not reported
Npdes# CA#:	Not reported
Major-Minor:	Not reported
Npdes Type:	Not reported
Reclamation:	Not reported
Dredge Fill Fee:	Not reported
301H:	Not reported
Application Fee Amt Received:	Not reported
Status:	Never Active
Status Date:	02/20/2013

MAGIC GAS & AUTO SERVICE (Continued) **S103945761**

Effective Date:	Not reported
Expiration/Review Date:	Not reported
Termination Date:	Not reported
WDR Review - Amend:	Not reported
WDR Review - Revise/Renew:	Not reported
WDR Review - Rescind:	Not reported
WDR Review - No Action Required:	Not reported
WDR Review - Pending:	Not reported
WDR Review - Planned:	Not reported
Status Enrollee:	N
Individual/General:	I
Fee Code:	Not reported
Direction/Voice:	Passive
Enforcement Id(EID):	230316
Region:	4
Order / Resolution Number:	Staff enforcement letter
Enforcement Action Type:	Staff Enforcement Letter
Effective Date:	07/28/2000
Adoption/Issuance Date:	Not reported
Achieve Date:	Not reported
Termination Date:	07/28/2000
ACL Issuance Date:	Not reported
EPL Issuance Date:	Not reported
Status:	Historical
Title:	Staff enforcement letter sent 7/28/00 for overdue SAR - 900260261
Description:	Level 1 enforcement letter sent 7/28/00 for FTS SAR.
Program:	UST
Latest Milestone Completion Date:	Not reported
# Of Programs1:	1
Total Assessment Amount:	0
Initial Assessed Amount:	0
Liability $ Amount:	0
Project $ Amount:	0
Liability $ Paid:	0
Project $ Completed:	0
Total $ Paid/Completed Amount:	0

Region:	4
Facility Id:	239164
Agency Name:	Aramis, Vartanian
Place Type:	Facility
Place Subtype:	Groundwater Cleanup Site
Facility Type:	Not reported
Agency Type:	Privately-Individual
# Of Agencies:	1
Place Latitude:	34.081496999999
Place Longitude:	-118.254537
SIC Code 1:	Not reported
SIC Desc 1:	Not reported
SIC Code 2:	Not reported
SIC Desc 2:	Not reported
SIC Code 3:	Not reported
SIC Desc 3:	Not reported
NAICS Code 1:	Not reported
NAICS Desc 1:	Not reported
NAICS Code 2:	Not reported
NAICS Desc 2:	Not reported

MAGIC GAS & AUTO SERVICE (Continued) **S103945761**

NAICS Code 3:	Not reported
NAICS Desc 3:	Not reported
# Of Places:	1
Source Of Facility:	Reg Meas
Design Flow:	Not reported
Threat To Water Quality:	Not reported
Complexity:	Not reported
Pretreatment:	Not reported
Facility Waste Type:	Not reported
Facility Waste Type 2:	Not reported
Facility Waste Type 3:	Not reported
Facility Waste Type 4:	Not reported
Program:	UST
Program Category1:	TANKS
Program Category2:	Not reported
# Of Programs:	1
WDID:	900260261
Reg Measure Id:	167354
Reg Measure Type:	Unregulated
Region:	4
Order #:	Not reported
Npdes# CA#:	Not reported
Major-Minor:	Not reported
Npdes Type:	Not reported
Reclamation:	Not reported
Dredge Fill Fee:	Not reported
301H:	Not reported
Application Fee Amt Received:	Not reported
Status:	Never Active
Status Date:	02/20/2013
Effective Date:	Not reported
Expiration/Review Date:	Not reported
Termination Date:	Not reported
WDR Review - Amend:	Not reported
WDR Review - Revise/Renew:	Not reported
WDR Review - Rescind:	Not reported
WDR Review - No Action Required:	Not reported
WDR Review - Pending:	Not reported
WDR Review - Planned:	Not reported
Status Enrollee:	N
Individual/General:	I
Fee Code:	Not reported
Direction/Voice:	Passive
Enforcement Id(EID):	227899
Region:	4
Order / Resolution Number:	NOV
Enforcement Action Type:	Notice of Violation
Effective Date:	09/15/2000
Adoption/Issuance Date:	Not reported
Achieve Date:	Not reported
Termination Date:	09/15/2000
ACL Issuance Date:	Not reported
EPL Issuance Date:	Not reported
Status:	Historical
Title:	NOV sent 9/15/00 for overdue SAR & gw monitoring rpt - 900260261
Description:	Notice of Violation sent 9/15/00 for overdue SAR & groundwater monitoring report..

MAGIC GAS & AUTO SERVICE (Continued) **S103945761**

Program:	UST
Latest Milestone Completion Date:	Not reported
# Of Programs1:	1
Total Assessment Amount:	0
Initial Assessed Amount:	0
Liability $ Amount:	0
Project $ Amount:	0
Liability $ Paid:	0
Project $ Completed:	0
Total $ Paid/Completed Amount:	0

Region:	4
Facility Id:	239164
Agency Name:	Aramis, Vartanian
Place Type:	Facility
Place Subtype:	Groundwater Cleanup Site
Facility Type:	Not reported
Agency Type:	Privately-Individual
# Of Agencies:	1
Place Latitude:	34.081496999999
Place Longitude:	-118.254537
SIC Code 1:	Not reported
SIC Desc 1:	Not reported
SIC Code 2:	Not reported
SIC Desc 2:	Not reported
SIC Code 3:	Not reported
SIC Desc 3:	Not reported
NAICS Code 1:	Not reported
NAICS Desc 1:	Not reported
NAICS Code 2:	Not reported
NAICS Desc 2:	Not reported
NAICS Code 3:	Not reported
NAICS Desc 3:	Not reported
# Of Places:	1
Source Of Facility:	Reg Meas
Design Flow:	5.00000000
Threat To Water Quality:	Not reported
Complexity:	Not reported
Pretreatment:	X - Facility is not a POTW
Facility Waste Type:	Not reported
Facility Waste Type 2:	Not reported
Facility Waste Type 3:	Not reported
Facility Waste Type 4:	Not reported
Program:	NPDNONMUNIPRCS
Program Category1:	NPDESWW
Program Category2:	Not reported
# Of Programs:	1
WDID:	4B196600197
Reg Measure Id:	299059
Reg Measure Type:	Enrollee
Region:	4
Order #:	R4-2002-0125
Npdes# CA#:	CAG834001
Major-Minor:	Minor
Npdes Type:	OTH
Reclamation:	N - No
Dredge Fill Fee:	Not reported

MAGIC GAS & AUTO SERVICE (Continued) **S103945761**

301H:	Not reported
Application Fee Amt Received:	4800
Status:	Historical
Status Date:	07/23/2007
Effective Date:	03/06/2006
Expiration/Review Date:	07/11/2007
Termination Date:	07/23/2007
WDR Review - Amend:	Not reported
WDR Review - Revise/Renew:	Not reported
WDR Review - Rescind:	Not reported
WDR Review - No Action Required:	Not reported
WDR Review - Pending:	Not reported
WDR Review - Planned:	Not reported
Status Enrollee:	Y
Individual/General:	I
Fee Code:	15 - WDRs pending rescission
Direction/Voice:	Passive
Enforcement Id(EID):	357186
Region:	4
Order / Resolution Number:	R4-2008-0160-M
Enforcement Action Type:	Admin Civil Liability
Effective Date:	12/02/2008
Adoption/Issuance Date:	Not reported
Achieve Date:	Not reported
Termination Date:	01/20/2010
ACL Issuance Date:	10/30/2009
EPL Issuance Date:	12/02/2008
Status:	Historical
Title:	Expedited Payment Letter sent 12/2/08 for 2 effluent violations.
Description:	Expedited Payment Letter sent 12/2/08 for 2 effluent violations. MMP amt for 2 effluent violations: $6,000 to CAA. ACL R4-2008-0160-M sent 10/30/09 for 2 effluent violations= $6,000.
Program:	NPDNONMUNIPRCS
Latest Milestone Completion Date:	2010-01-20
# Of Programs1:	1
Total Assessment Amount:	6000
Initial Assessed Amount:	6000
Liability $ Amount:	6000
Project $ Amount:	0
Liability $ Paid:	6000
Project $ Completed:	0
Total $ Paid/Completed Amount:	6000

HIST CORTESE:

Region:	CORTESE
Facility County Code:	19
Reg By:	LTNKA
Reg Id:	900260261

CIWQS:

Agency:	Aramis, Vartanian
Agency Address:	1600 North Echo Park Avenue, Los Angeles, CA 90026
Place/Project Type:	Groundwater Cleanup Site
SIC/NAICS:	Not reported
Region:	4

MAGIC GAS & AUTO SERVICE (Continued) **S103945761**

Program:	NPDNONMUNIPRCS
Regulatory Measure Status:	Historical
Regulatory Measure Type:	Enrollee
Order Number:	R4-2002-0125
WDID:	4B196600197
NPDES Number:	CAG834001
Adoption Date:	Not reported
Effective Date:	03/06/2006
Termination Date:	07/23/2007
Expiration/Review Date:	07/11/2007
Design Flow:	0.005
Major/Minor:	Minor
Complexity:	Not reported
TTWQ:	Not reported
Enforcement Actions within 5 years:	0
Violations within 5 years:	0
Latitude:	34.081497
Longitude:	-118.254537

89
WNW
1/4-1/2
0.440 mi.
2324 ft.

FLORES RECYCLING **SWRCY** **S107137019**
2517 W SUNSET BLVD **N/A**
LOS ANGELES, CA 90026

Relative:
Lower

Actual:
386 ft.

SWRCY:

Reg Id:	19339
Cert Id:	RC10405
Mailing Address:	1234 N Edgemont St #113
Mailing City:	Los Angeles
Mailing State:	CA
Mailing Zip Code:	90029
Website:	Not reported
Email:	Not reported
Phone Number:	(213) 413-8535
Rural:	N
Operation Begin Date:	06/03/2000
Aluminium:	Y
Glass:	Y
Plastic:	Y
Bimetal:	Y
Hours of Operation:	Mon - Sat 8:00 am - 5:00 pm; Sun Closed
Organization ID:	19339
Organization Name:	Flores Recycling

90
WSW
1/4-1/2
0.445 mi.
2351 ft.

DELANO PARK **US BROWNFIELDS** **1016351148**
1511 ERWIN STREET **FINDS** **N/A**
LOS ANGELES, CA 90026

Relative:
Lower

Actual:
403 ft.

US BROWNFIELDS:

Property Name:	DELANO PARK
Recipient Name:	Los Angeles, City of
Grant Type:	Assessment
Property Number:	Not reported

DELANO PARK (Continued) **1016351148**

Parcel size:	Not reported
Latitude:	34.077145
Longitude:	-118.269737
HCM Label:	Not reported
Map Scale:	Not reported
Point of Reference:	Not reported
Highlights:	Not reported
Datum:	Not reported
Acres Property ID:	11456
IC Data Access:	Not reported
Start Date:	12/31/2002 00:00:00
Redev Completition Date:	Not reported
Completed Date:	12/31/2002 00:00:00
Acres Cleaned Up:	Not reported
Cleanup Funding:	Not reported
Cleanup Funding Source:	Not reported
Assessment Funding:	Not reported
Assessment Funding Source:	Not reported
Redevelopment Funding:	Not reported
Redev. Funding Source:	Not reported
Redev. Funding Entity Name:	Not reported
Redevelopment Start Date:	12/31/2002 00:00:00
Assessment Funding Entity:	Not reported
Cleanup Funding Entity:	Not reported
Grant Type:	N/A
Accomplishment Type:	Phase I Environmental Assessment
Accomplishment Count:	0
Cooperative Agreement Number:	98912501
Start Date:	12/31/2002 00:00:00
Ownership Entity:	Not reported
Completion Date:	12/31/2002 00:00:00
Current Owner:	Not reported
Did Owner Change:	Not reported
Cleanup Required:	Y
Video Available:	Not reported
Photo Available:	Not reported
Institutional Controls Required:	Not reported
IC Category Proprietary Controls:	Not reported
IC Cat. Info. Devices:	Not reported
IC Cat. Gov. Controls:	Not reported
IC Cat. Enforcement Permit Tools:	Not reported
IC in place date:	Not reported
IC in place:	U
State/tribal program date:	Not reported
State/tribal program ID:	Not reported
State/tribal NFA date:	Not reported
Air contaminated:	Not reported
Air cleaned:	Not reported
Asbestos found:	Not reported
Asbestos cleaned:	Not reported
Controled substance found:	Not reported
Controled substance cleaned:	Not reported
Drinking water affected:	Not reported
Drinking water cleaned:	Not reported
Groundwater affected:	Not reported
Groundwater cleaned:	Not reported
Lead contaminant found:	Not reported

DELANO PARK (Continued) **1016351148**

Lead cleaned up:	Not reported
No media affected:	Not reported
Unknown media affected:	Not reported
Other cleaned up:	Not reported
Other metals found:	Not reported
Other metals cleaned:	Not reported
Other contaminants found:	Not reported
Other contams found description:	Not reported
PAHs found:	Not reported
PAHs cleaned up:	Not reported
PCBs found:	Not reported
PCBs cleaned up:	Not reported
Petro products found:	Not reported
Petro products cleaned:	Not reported
Sediments found:	Not reported
Sediments cleaned:	Not reported
Soil affected:	Not reported
Soil cleaned up:	Not reported
Surface water cleaned:	Not reported
VOCs found:	Not reported
VOCs cleaned:	Not reported
Cleanup other description:	Not reported
Num. of cleanup and re-dev. jobs:	Not reported
Past use greenspace acreage:	Not reported
Past use residential acreage:	Not reported
Surface Water:	Not reported
Past use commercial acreage:	Not reported
Past use industrial acreage:	Not reported
Future use greenspace acreage:	Not reported
Future use residential acreage:	Not reported
Future use commercial acreage:	Not reported
Future use industrial acreage:	Not reported
Greenspace acreage and type:	Not reported
Superfund Fed. landowner flag:	Not reported
Arsenic cleaned up:	Not reported
Cadmium cleaned up:	Not reported
Chromium cleaned up:	Not reported
Copper cleaned up:	Not reported
Iron cleaned up:	Not reported
mercury cleaned up:	Not reported
Nickel Cleaned Up:	Not reported
No clean up:	Not reported
Pesticides cleaned up:	Not reported
Selenium cleaned up:	Not reported
SVOCs cleaned up:	Not reported
Unknown clean up:	Not reported
Arsenic contaminant found:	Not reported
Cadmium contaminant found:	Not reported
Chromium contaminant found:	Not reported
Copper contaminant found:	Not reported
Iron contaminant found:	Not reported
Mercury contaminant found:	Not reported
Nickel contaminant found:	Not reported
No contaminant found:	Not reported
Pesticides contaminant found:	Not reported
Selenium contaminant found:	Not reported
SVOCs contaminant found:	Not reported

DELANO PARK (Continued) **1016351148**

Unknown contaminant found:	Not reported
Future Use: Multistory	Not reported
Media affected Bluiding Material:	Not reported
Media affected indoor air:	Not reported
Building material media cleaned up:	Not reported
Indoor air media cleaned up:	Not reported
Unknown media cleaned up:	Not reported
Past Use: Multistory	Not reported
Property Description:	Not reported
Below Poverty Number:	4037
Below Poverty Percent:	23.0%
Meidan Income:	9311
Meidan Income Number:	8549
Meidan Income Percent:	48.7%
Vacant Housing Number:	356
Vacant Housing Percent:	5.5%
Unemployed Number:	1366
Unemployed Percent:	7.8%

FINDS:

Registry ID: 110039532388

Environmental Interest/Information System
US EPA Assessment, Cleanup and Redevelopment Exchange System (ACRES) is an federal online database for Brownfields Grantees to electronically submit data directly to EPA.

Click this hyperlink while viewing on your computer to access additional FINDS: detail in the EDR Site Report.

N91 **ARCO #81460** **LUST** **S104406287**
ESE **1467 SUNSET BLVD W** **N/A**
1/4-1/2 **LOS ANGELES, CA 90026**
0.452 mi.
2387 ft. **Site 1 of 2 in cluster N**

Relative: Higher
Actual: 433 ft.

LUST:

Lead Agency:	LOS ANGELES RWQCB (REGION 4)
Case Type:	LUST Cleanup Site
Geo Track:	http://geotracker.waterboards.ca.gov/profile_report.asp?global_id=T0603700732
Global Id:	T0603700732
Latitude:	34.0753589
Longitude:	-118.2539346
Status:	Completed - Case Closed
Status Date:	12/19/2002
Case Worker:	JW
RB Case Number:	900260307
Local Agency:	LOS ANGELES, CITY OF
File Location:	Not reported
Local Case Number:	Not reported
Potential Media Affect:	Aquifer used for drinking water supply
Potential Contaminants of Concern:	Gasoline
Site History:	Not reported

LUST:
Global Id: T0603700732

ARCO #81460 (Continued) **S104406287**

Contact Type: Local Agency Caseworker
Contact Name: ELOY LUNA
Organization Name: LOS ANGELES, CITY OF
Address: 200 North Main Street, Suite 1780
City: LOS ANGELES
Email: eloy.luna@lacity.org
Phone Number: Not reported

Global Id: T0603700732
Contact Type: Regional Board Caseworker
Contact Name: JIMMIE WOO
Organization Name: LOS ANGELES RWQCB (REGION 4)
Address: 320 WEST 4TH STREET, SUITE 200
City: LOS ANGELES
Email: jwoo@waterboards.ca.gov
Phone Number: 2135766600

LUST:

Global Id: T0603700732
Action Type: ENFORCEMENT
Date: 08/08/2000
Action: Staff Letter

Global Id: T0603700732
Action Type: RESPONSE
Date: 04/15/2002
Action: Monitoring Report - Quarterly

Global Id: T0603700732
Action Type: Other
Date: 02/25/2000
Action: Leak Reported

Global Id: T0603700732
Action Type: ENFORCEMENT
Date: 12/19/2002
Action: Closure/No Further Action Letter

Global Id: T0603700732
Action Type: Other
Date: 02/25/1999
Action: Leak Discovery

Global Id: T0603700732
Action Type: RESPONSE
Date: 07/15/2002
Action: Monitoring Report - Quarterly

Global Id: T0603700732
Action Type: RESPONSE
Date: 07/31/2002
Action: Other Report / Document

Global Id: T0603700732
Action Type: ENFORCEMENT
Date: 06/27/2002
Action: Staff Letter

ARCO #81460 (Continued) **S104406287**

Global Id: T0603700732
Action Type: RESPONSE
Date: 10/28/2002
Action: Monitoring Report - Quarterly

Global Id: T0603700732
Action Type: RESPONSE
Date: 10/28/2002
Action: Request for Closure

Global Id: T0603700732
Action Type: RESPONSE
Date: 01/15/2003
Action: Monitoring Report - Quarterly

LUST:
Global Id: T0603700732
Status: Completed - Case Closed
Status Date: 12/19/2002

Global Id: T0603700732
Status: Open - Case Begin Date
Status Date: 02/12/1999

Global Id: T0603700732
Status: Open - Site Assessment
Status Date: 02/12/1999

Global Id: T0603700732
Status: Open - Site Assessment
Status Date: 04/13/2000

Global Id: T0603700732
Status: Open - Site Assessment
Status Date: 08/08/2000

Global Id: T0603700732
Status: Open - Verification Monitoring
Status Date: 02/25/2000

LUST REG 4:
Region: 4
Regional Board: 04
County: Los Angeles
Facility Id: 900260307
Status: Case Closed
Substance: Gasoline
Substance Quantity: Not reported
Local Case No: Not reported
Case Type: Groundwater
Abatement Method Used at the Site: Not reported
Global ID: T0603700732
W Global ID: W0603700547
Staff: JW
Local Agency: 19050

ARCO #81460 (Continued) **S104406287**

Cross Street:	PORTIA	
Enforcement Type:	CLOS	
Date Leak Discovered:	2/25/1999	
Date Leak First Reported:		2/25/2000
Date Leak Record Entered:	Not reported	
Date Confirmation Began:	Not reported	
Date Leak Stopped:	Not reported	
Date Case Last Changed on Database:		7/15/2002
Date the Case was Closed:		12/19/2002
How Leak Discovered:	Repair Tank	
How Leak Stopped:	Not reported	
Cause of Leak:	UNK	
Leak Source:	Tank	
Operator:	SAED SHEHEED	
Water System:	FIRSTONE SCOUT RESRVTN (BOY SCOUT COUN)	
Well Name:	Not reported	
Approx. Dist To Production Well (ft):		3759.3596240078351590476773872
Source of Cleanup Funding:		Tank
Preliminary Site Assessment Workplan Submitted:		2/12/1999
Preliminary Site Assessment Began:		4/13/2000
Pollution Characterization Began:		8/8/2000
Remediation Plan Submitted:		Not reported
Remedial Action Underway:		Not reported
Post Remedial Action Monitoring Began:		2/25/2000
Enforcement Action Date:		Not reported
Historical Max MTBE Date:		1/1/1965
Hist Max MTBE Conc in Groundwater:		40900
Hist Max MTBE Conc in Soil:		1180
Significant Interim Remedial Action Taken:		Not reported
GW Qualifier:	Not reported	
Soil Qualifier:	Not reported	
Organization:	Not reported	
Owner Contact:	Not reported	
Responsible Party:	LESLIE WOHL	
RP Address:	P.O. BOX 5165	
Program:	LUST	
Lat/Long:	34.0753589 / -1	
Local Agency Staff:	PEJ	
Beneficial Use:	Not reported	
Priority:	Not reported	
Cleanup Fund Id:	Not reported	
Suspended:	Not reported	
Assigned Name:	1900547-001GEN	
Summary:	REQUEST AN URF FROM LA CITY FD. (RECEIVED REFERRED LTR. PRIOR 1/6/2000 FROM LA CITY FD); REC'D. URF 3/13/00	

N92 **ARCO #81460** **HIST CORTESE** **S104568878**
ESE **1467 SUNSET** **N/A**
1/4-1/2 **LOS ANGELES, CA**
0.452 mi.
2387 ft. **Site 2 of 2 in cluster N**

Relative: HIST CORTESE:
Higher

Region:	CORTESE
Facility County Code:	19
Reg By:	LTNKA
Reg Id:	900260307

Actual:
433 ft.

O93 **O. J. PLUMBING** **LUST** **S104773302**
North **1661 ALLESANDRO ST** **N/A**
1/4-1/2 **LOS ANGELES, CA 90026**
0.456 mi.
2410 ft. **Site 1 of 2 in cluster O**

Relative: **Higher**

Actual: **431 ft.**

LUST REG 4:

Region:	4	
Regional Board:	04	
County:	Los Angeles	
Facility Id:	900260316	
Status:	Pollution Characterization	
Substance:	Gasoline	
Substance Quantity:	Not reported	
Local Case No:	Not reported	
Case Type:	Groundwater	
Abatement Method Used at the Site:		Not reported
Global ID:	T0603792982	
W Global ID:	Not reported	
Staff:	JW	
Local Agency:	19050	
Cross Street:	EFFIE ST	
Enforcement Type:	SEL	
Date Leak Discovered:	Not reported	
Date Leak First Reported:		6/22/2000
Date Leak Record Entered:	Not reported	
Date Confirmation Began:	4/24/2000	
Date Leak Stopped:	Not reported	
Date Case Last Changed on Database:		9/25/2000
Date the Case was Closed:		Not reported
How Leak Discovered:	Not reported	
How Leak Stopped:	Not reported	
Cause of Leak:	Not reported	
Leak Source:	Not reported	
Operator:	Not reported	
Water System:	Not reported	
Well Name:	Not reported	
Approx. Dist To Production Well (ft):		3299.35622103608710032801204
Source of Cleanup Funding:		Not reported
Preliminary Site Assessment Workplan Submitted:		7/24/2000
Preliminary Site Assessment Began:		7/24/2000
Pollution Characterization Began:		10/15/2002
Remediation Plan Submitted:		Not reported
Remedial Action Underway:		Not reported
Post Remedial Action Monitoring Began:		6/22/2000
Enforcement Action Date:		Not reported
Historical Max MTBE Date:		4/29/2004
Hist Max MTBE Conc in Groundwater:		12945
Hist Max MTBE Conc in Soil:		.63
Significant Interim Remedial Action Taken:		Not reported
GW Qualifier:	=	
Soil Qualifier:	Not reported	
Organization:	Not reported	
Owner Contact:	Not reported	
Responsible Party:	MR. JOE FREY	
RP Address:	8 HAMMOND DR., STE. #104	
Program:	LUST	
Lat/Long:	34.085008 / -1	
Local Agency Staff:	PEJ	

O. J. PLUMBING (Continued) **S104773302**

Beneficial Use: Not reported
Priority: Not reported
Cleanup Fund Id: Not reported
Suspended: Not reported
Assigned Name: Not reported
Summary: REQUEST UN URF FROM LA CITY FD (DAVID R. CASTANEDA)

O94 **O. J. PLUMBING** **LUST U001561163**
North **1661 ALLESANDRO ST** **HIST UST N/A**
1/4-1/2 **LOS ANGELES, CA 90026**
0.456 mi.
2410 ft. **Site 2 of 2 in cluster O**

Relative: Higher
Actual: 431 ft.

LUST:
Lead Agency: LOS ANGELES RWQCB (REGION 4)
Case Type: LUST Cleanup Site
Geo Track: http://geotracker.waterboards.ca.gov/profile_report.asp?global_id=T0603792982
Global Id: T0603792982
Latitude: 34.085008
Longitude: -118.260592
Status: Completed - Case Closed
Status Date: 02/10/2012
Case Worker: JW
RB Case Number: 900260316
Local Agency: LOS ANGELES, CITY OF
File Location: Regional Board
Local Case Number: Not reported
Potential Media Affect: Aquifer used for drinking water supply
Potential Contaminants of Concern: Gasoline
Site History: Not reported

LUST:
Global Id: T0603792982
Contact Type: Local Agency Caseworker
Contact Name: ELOY LUNA
Organization Name: LOS ANGELES, CITY OF
Address: 200 North Main Street, Suite 1780
City: LOS ANGELES
Email: eloy.luna@lacity.org
Phone Number: Not reported

Global Id: T0603792982
Contact Type: Regional Board Caseworker
Contact Name: JIMMIE WOO
Organization Name: LOS ANGELES RWQCB (REGION 4)
Address: 320 WEST 4TH STREET, SUITE 200
City: LOS ANGELES
Email: jwoo@waterboards.ca.gov
Phone Number: 2135766600

LUST:
Global Id: T0603792982
Action Type: RESPONSE
Date: 07/15/2011
Action: Monitoring Report - Semi-Annually

Global Id: T0603792982
Action Type: RESPONSE

O. J. PLUMBING (Continued) **U001561163**

Date: 04/11/2011
Action: Clean Up Fund - 5-Year Review Summary

Global Id: T0603792982
Action Type: RESPONSE
Date: 01/15/2008
Action: Monitoring Report - Quarterly

Global Id: T0603792982
Action Type: RESPONSE
Date: 10/10/2006
Action: Interim Remedial Action Plan

Global Id: T0603792982
Action Type: RESPONSE
Date: 12/20/2004
Action: Well Installation Report

Global Id: T0603792982
Action Type: RESPONSE
Date: 07/15/2010
Action: Soil and Water Investigation Workplan

Global Id: T0603792982
Action Type: RESPONSE
Date: 10/15/2011
Action: Monitoring Report - Semi-Annually

Global Id: T0603792982
Action Type: RESPONSE
Date: 10/15/2003
Action: Monitoring Report - Quarterly

Global Id: T0603792982
Action Type: RESPONSE
Date: 04/15/2007
Action: Monitoring Report - Quarterly

Global Id: T0603792982
Action Type: ENFORCEMENT
Date: 07/24/2000
Action: Staff Letter

Global Id: T0603792982
Action Type: ENFORCEMENT
Date: 10/23/2002
Action: Staff Letter

Global Id: T0603792982
Action Type: RESPONSE
Date: 04/15/2009
Action: Monitoring Report - Quarterly

Global Id: T0603792982
Action Type: ENFORCEMENT
Date: 06/15/2009
Action: Staff Letter

O. J. PLUMBING (Continued) **U001561163**

Global Id: T0603792982
Action Type: REMEDIATION
Date: 06/02/2010
Action: Excavation

Global Id: T0603792982
Action Type: ENFORCEMENT
Date: 05/20/2010
Action: Staff Letter

Global Id: T0603792982
Action Type: RESPONSE
Date: 04/15/2006
Action: Monitoring Report - Quarterly

Global Id: T0603792982
Action Type: RESPONSE
Date: 01/15/2006
Action: Monitoring Report - Quarterly

Global Id: T0603792982
Action Type: ENFORCEMENT
Date: 05/28/2010
Action: Waste Discharge Requirements

Global Id: T0603792982
Action Type: RESPONSE
Date: 09/30/2011
Action: Request for Closure

Global Id: T0603792982
Action Type: RESPONSE
Date: 10/15/2008
Action: Monitoring Report - Quarterly

Global Id: T0603792982
Action Type: RESPONSE
Date: 01/15/2010
Action: Monitoring Report - Semi-Annually

Global Id: T0603792982
Action Type: RESPONSE
Date: 01/15/2009
Action: Monitoring Report - Quarterly

Global Id: T0603792982
Action Type: RESPONSE
Date: 08/10/2004
Action: Soil and Water Investigation Workplan

Global Id: T0603792982
Action Type: RESPONSE
Date: 10/15/2004
Action: Monitoring Report - Quarterly

Global Id: T0603792982
Action Type: RESPONSE

O. J. PLUMBING (Continued) **U001561163**

Date: 04/15/2004
Action: Monitoring Report - Quarterly

Global Id: T0603792982
Action Type: RESPONSE
Date: 04/13/2005
Action: Interim Remedial Action Plan

Global Id: T0603792982
Action Type: RESPONSE
Date: 10/15/2007
Action: Monitoring Report - Quarterly

Global Id: T0603792982
Action Type: RESPONSE
Date: 07/15/2008
Action: Monitoring Report - Quarterly

Global Id: T0603792982
Action Type: RESPONSE
Date: 11/15/2002
Action: Other Report / Document

Global Id: T0603792982
Action Type: RESPONSE
Date: 12/31/2002
Action: Soil and Water Investigation Report

Global Id: T0603792982
Action Type: RESPONSE
Date: 09/17/2002
Action: Soil and Water Investigation Workplan

Global Id: T0603792982
Action Type: RESPONSE
Date: 10/15/2006
Action: Monitoring Report - Quarterly

Global Id: T0603792982
Action Type: RESPONSE
Date: 01/15/2007
Action: Monitoring Report - Quarterly

Global Id: T0603792982
Action Type: ENFORCEMENT
Date: 02/10/2012
Action: Closure/No Further Action Letter

Global Id: T0603792982
Action Type: RESPONSE
Date: 07/15/2005
Action: Monitoring Report - Quarterly

Global Id: T0603792982
Action Type: RESPONSE
Date: 01/15/2011
Action: Monitoring Report - Semi-Annually

O. J. PLUMBING (Continued) **U001561163**

Global Id: T0603792982
Action Type: RESPONSE
Date: 07/15/2004
Action: Monitoring Report - Quarterly

Global Id: T0603792982
Action Type: RESPONSE
Date: 08/02/2010
Action: Final Remedial Action Report / Corrective Action Report

Global Id: T0603792982
Action Type: RESPONSE
Date: 10/15/2010
Action: Monitoring Report - Semi-Annually

Global Id: T0603792982
Action Type: RESPONSE
Date: 04/15/2005
Action: Monitoring Report - Quarterly

Global Id: T0603792982
Action Type: RESPONSE
Date: 01/19/2010
Action: Clean Up Fund - 5-Year Review Summary

Global Id: T0603792982
Action Type: Other
Date: 06/22/2000
Action: Leak Reported

Global Id: T0603792982
Action Type: RESPONSE
Date: 01/15/2004
Action: Monitoring Report - Quarterly

Global Id: T0603792982
Action Type: RESPONSE
Date: 01/15/2005
Action: Monitoring Report - Quarterly

Global Id: T0603792982
Action Type: RESPONSE
Date: 04/15/2008
Action: Monitoring Report - Quarterly

Global Id: T0603792982
Action Type: RESPONSE
Date: 07/15/2007
Action: Monitoring Report - Quarterly

Global Id: T0603792982
Action Type: RESPONSE
Date: 07/15/2009
Action: Monitoring Report - Quarterly

Global Id: T0603792982
Action Type: RESPONSE

O. J. PLUMBING (Continued) **U001561163**

Date: 07/15/2010
Action: Final Remedial Action Report / Corrective Action Report

Global Id: T0603792982
Action Type: RESPONSE
Date: 08/10/2004
Action: Interim Remedial Action Plan

LUST:
Global Id: T0603792982
Status: Completed - Case Closed
Status Date: 02/10/2012

Global Id: T0603792982
Status: Open - Case Begin Date
Status Date: 04/24/2000

Global Id: T0603792982
Status: Open - Remediation
Status Date: 10/10/2006

Global Id: T0603792982
Status: Open - Remediation
Status Date: 05/20/2010

Global Id: T0603792982
Status: Open - Site Assessment
Status Date: 04/24/2000

Global Id: T0603792982
Status: Open - Site Assessment
Status Date: 07/24/2000

Global Id: T0603792982
Status: Open - Site Assessment
Status Date: 10/15/2002

Global Id: T0603792982
Status: Open - Site Assessment
Status Date: 08/10/2004

Global Id: T0603792982
Status: Open - Verification Monitoring
Status Date: 06/22/2000

HIST UST:
File Number: Not reported
URL: Not reported
Region: STATE
Facility ID: 00000050766
Facility Type: Other
Other Type: PLUMBING
Contact Name: OLIVER J. FERGUSON
Telephone: 2134849250
Owner Name: O.J. PLUMBING CO., INC

O. J. PLUMBING (Continued) **U001561163**

Owner Address:	1661 ALLESANDRO ST
Owner City,St,Zip:	LOS ANGELES, CA 90026
Total Tanks:	0001
Tank Num:	001
Container Num:	1
Year Installed:	1975
Tank Capacity:	00003000
Tank Used for:	PRODUCT
Type of Fuel:	UNLEADED
Container Construction Thickness:	Not reported
Leak Detection:	Stock Inventor

P95 **GATEWAY HOSPITAL** **LUST S104234267**
NE **1891 EFFIE ST** **N/A**
1/4-1/2 **LOS ANGELES, CA 90026**
0.489 mi.
2584 ft. **Site 1 of 2 in cluster P**

Relative: **Higher**
Actual: **471 ft.**

LUST REG 4:

Region:	4	
Regional Board:	04	
County:	Los Angeles	
Facility Id:	900260289	
Status:	Leak being confirmed	
Substance:	Hydrocarbons	
Substance Quantity:	Not reported	
Local Case No:	Not reported	
Case Type:	Soil	
Abatement Method Used at the Site:		No Action Required
Global ID:	T0603700731	
W Global ID:	W0603700547	
Staff:	UNK	
Local Agency:	19050	
Cross Street:	LAKE SHORE AVE	
Enforcement Type:	Not reported	
Date Leak Discovered:	5/18/1999	
Date Leak First Reported:		6/7/1999
Date Leak Record Entered:	Not reported	
Date Confirmation Began:	6/7/1999	
Date Leak Stopped:	5/18/1999	
Date Case Last Changed on Database:		6/7/1999
Date the Case was Closed:		Not reported
How Leak Discovered:	Repair Tank	
How Leak Stopped:	Not reported	
Cause of Leak:	Not reported	
Leak Source:	UNK	
Operator:	KEN WILCOX	
Water System:	FIRSTONE SCOUT RESRVTN (BOY SCOUT COUN)	
Well Name:	Not reported	
Approx. Dist To Production Well (ft):		3921.709498290784364685860757 7
Source of Cleanup Funding:		UNK
Preliminary Site Assessment Workplan Submitted:		Not reported
Preliminary Site Assessment Began:		Not reported
Pollution Characterization Began:		Not reported
Remediation Plan Submitted:		Not reported
Remedial Action Underway:		Not reported
Post Remedial Action Monitoring Began:		Not reported

GATEWAY HOSPITAL (Continued) **S104234267**

Enforcement Action Date:	Not reported
Historical Max MTBE Date:	Not reported
Hist Max MTBE Conc in Groundwater:	Not reported
Hist Max MTBE Conc in Soil:	.035
Significant Interim Remedial Action Taken:	Not reported
GW Qualifier:	Not reported
Soil Qualifier:	<
Organization:	Not reported
Owner Contact:	Not reported
Responsible Party:	GATEWAYS HOSPITAL
RP Address:	1891 EFFIE ST., LOS ANGELES, CA 90026
Program:	LUST
Lat/Long:	34.0843805 / -1
Local Agency Staff:	PEJ
Beneficial Use:	Not reported
Priority:	Not reported
Cleanup Fund Id:	Not reported
Suspended:	Not reported
Assigned Name:	1900547-001GEN
Summary:	Not reported

P96 **GATEWAY HOSPITAL** **LUST** **1001615753**
NE **1891 EFFIE** **HIST CORTESE** **N/A**
1/4-1/2 **LOS ANGELES, CA 90026**
0.489 mi.
2584 ft. **Site 2 of 2 in cluster P**

Relative:
Higher

Actual:
471 ft.

LUST:

Lead Agency:	LOS ANGELES, CITY OF
Case Type:	LUST Cleanup Site
Geo Track:	http://geotracker.waterboards.ca.gov/profile_report.asp?global_id=T0603700731
Global Id:	T0603700731
Latitude:	34.085254
Longitude:	-118.256647
Status:	Completed - Case Closed
Status Date:	05/22/2000
Case Worker:	EL
RB Case Number:	900260289
Local Agency:	LOS ANGELES, CITY OF
File Location:	Not reported
Local Case Number:	Not reported
Potential Media Affect:	Soil
Potential Contaminants of Concern:	Other Solvent or Non-Petroleum Hydrocarbon
Site History:	Not reported

LUST:

Global Id:	T0603700731
Contact Type:	Local Agency Caseworker
Contact Name:	ELOY LUNA
Organization Name:	LOS ANGELES, CITY OF
Address:	200 North Main Street, Suite 1780
City:	LOS ANGELES
Email:	eloy.luna@lacity.org
Phone Number:	Not reported

Global Id:	T0603700731
Contact Type:	Regional Board Caseworker
Contact Name:	YUE RONG

GATEWAY HOSPITAL (Continued) **1001615753**

Organization Name: LOS ANGELES RWQCB (REGION 4)
Address: 320 W. 4TH ST., SUITE 200
City: Los Angeles
Email: yrong@waterboards.ca.gov
Phone Number: Not reported

LUST:
Global Id: T0603700731
Action Type: Other
Date: 05/18/1999
Action: Leak Stopped

Global Id: T0603700731
Action Type: Other
Date: 06/07/1999
Action: Leak Reported

Global Id: T0603700731
Action Type: Other
Date: 05/18/1999
Action: Leak Discovery

LUST:
Global Id: T0603700731
Status: Completed - Case Closed
Status Date: 05/22/2000

Global Id: T0603700731
Status: Open - Case Begin Date
Status Date: 05/18/1999

Global Id: T0603700731
Status: Open - Site Assessment
Status Date: 06/07/1999

HIST CORTESE:
Region: CORTESE
Facility County Code: 19
Reg By: LTNKA
Reg Id: 900260289

97
WSW
1/2-1
0.781 mi.
4123 ft.

TERMINIX **ENVIROSTOR** **S105557623**
2828 LONDON STREET **VCP** **N/A**
LOS ANGELES, CA 90026

Relative:
Lower

Actual:
345 ft.

ENVIROSTOR:
Facility ID: 19070003
Status: Active
Status Date: 01/07/2002
Site Code: 301061
Site Type: Voluntary Cleanup
Site Type Detailed: Voluntary Cleanup
Acres: 0.5

TERMINIX (Continued) **S105557623**

NPL: NO
Regulatory Agencies: SMBRP
Lead Agency: SMBRP
Program Manager: Manjul Bose
Supervisor: Juli Propes
Division Branch: Cleanup Chatsworth
Assembly: 51
Senate: 24
Special Program: Voluntary Cleanup Program
Restricted Use: NO
Site Mgmt Req: NONE SPECIFIED
Funding: Responsible Party
Latitude: 34.07633
Longitude: -118.2755
APN: 5402008025, 5404-008-25
Past Use: PESTICIDE/INSECTIDE/RODENTICIDE STORAGE
Potential COC: * Pesticides - Wastes From Production
Confirmed COC: * Pesticides - Wastes From Production
Potential Description: SOIL
Alias Name: MASTER PEST CONTROL, L.P.
Alias Type: Alternate Name
Alias Name: TERMINIX
Alias Type: Alternate Name
Alias Name: 5402008025
Alias Type: APN
Alias Name: 5404-008-25
Alias Type: APN
Alias Name: 110033618994
Alias Type: EPA (FRS #)
Alias Name: 301061
Alias Type: Project Code (Site Code)
Alias Name: 19070003
Alias Type: Envirostor ID Number

Completed Info:
Completed Area Name: PROJECT WIDE
Completed Sub Area Name: Not reported
Completed Document Type: Correspondence
Completed Date: 04/25/2017
Comments: Not reported

Completed Area Name: PROJECT WIDE
Completed Sub Area Name: Not reported
Completed Document Type: Voluntary Cleanup Agreement
Completed Date: 04/29/2009
Comments: VCA was sign with Gil Zahavi of Pil-Pel LLC on 4/29/2009

Completed Area Name: PROJECT WIDE
Completed Sub Area Name: Not reported
Completed Document Type: Removal Action Workplan
Completed Date: 03/27/2003
Comments: RAW was approved on 3/27/03. Proposed remediation activites consists of removing approximately 500 Cubic yards of soil. NOE was approved on 3/27/03. There were five written comments received on the Draft RAW. The comments were not substantial and did not resolt in changes to the RAW.

Completed Area Name: PROJECT WIDE

TERMINIX (Continued) **S105557623**

Completed Sub Area Name: Not reported
Completed Document Type: Removal Action Completion Report
Completed Date: 05/02/2005
Comments: RA Completion Report approved.

Completed Area Name: PROJECT WIDE
Completed Sub Area Name: Not reported
Completed Document Type: Preliminary Endangerment Assessment Report
Completed Date: 02/27/2002
Comments: DTSC awaiting submittal of Draft workplan. PEA completed. Additional work needed at site.

Completed Area Name: PROJECT WIDE
Completed Sub Area Name: Not reported
Completed Document Type: Voluntary Cleanup Agreement Termination Notification
Completed Date: 05/27/2009
Comments: Letter sent notifying termination of VCA agreement with Terminix International Co. LP

Completed Area Name: PROJECT WIDE
Completed Sub Area Name: Not reported
Completed Document Type: Site Characterization Workplan
Completed Date: 07/15/2009
Comments: Workplan approved

Completed Area Name: PROJECT WIDE
Completed Sub Area Name: Not reported
Completed Document Type: Fieldwork
Completed Date: 07/30/2009
Comments: Armen Minassian visited site on PM’s behalf.

Completed Area Name: PROJECT WIDE
Completed Sub Area Name: Not reported
Completed Document Type: Site Characterization Report
Completed Date: 12/17/2009
Comments: No further comments from RP, RAW submitted.

Completed Area Name: PROJECT WIDE
Completed Sub Area Name: Not reported
Completed Document Type: Site Characterization Workplan
Completed Date: 11/02/2017
Comments: Workplan Approved!

Completed Area Name: PROJECT WIDE
Completed Sub Area Name: Not reported
Completed Document Type: Site Characterization Report
Completed Date: 02/02/2018
Comments: Revised Report (January 2018) Approved. Next step RAW submittal

Completed Area Name: PROJECT WIDE
Completed Sub Area Name: Not reported
Completed Document Type: Community Profile
Completed Date: 02/01/2003
Comments: Finalized & Completed in Feb 2003

Completed Area Name: PROJECT WIDE
Completed Sub Area Name: Not reported

TERMINIX (Continued) **S105557623**

Completed Document Type: Fact Sheets
Completed Date: 01/01/2003
Comments: Completed

Completed Area Name: PROJECT WIDE
Completed Sub Area Name: Not reported
Completed Document Type: Fact Sheets
Completed Date: 03/13/2018
Comments: Community Update - For updating community profile - Sent March 2018

Completed Area Name: PROJECT WIDE
Completed Sub Area Name: Not reported
Completed Document Type: Site Inspections/Visit (Non LUR)
Completed Date: 07/25/2008
Comments: Property remains the same.

Completed Area Name: PROJECT WIDE
Completed Sub Area Name: Not reported
Completed Document Type: CEQA - Initial Study/ Neg. Declaration
Completed Date: 03/27/2003
Comments: Not reported

Completed Area Name: PROJECT WIDE
Completed Sub Area Name: Not reported
Completed Document Type: Voluntary Cleanup Agreement
Completed Date: 08/28/2002
Comments: VCA amendment signed for RAW 08/20/02.

Completed Area Name: PROJECT WIDE
Completed Sub Area Name: Not reported
Completed Document Type: Voluntary Cleanup Agreement
Completed Date: 01/07/2002
Comments: A Voluntary Cleanup Agreement (VCA) between DTSC and Terminix was signed on January 7, 2002.

Completed Area Name: PROJECT WIDE
Completed Sub Area Name: Not reported
Completed Document Type: Site Inspections/Visit (Non LUR)
Completed Date: 07/10/2007
Comments: Not reported

Completed Area Name: PROJECT WIDE
Completed Sub Area Name: Not reported
Completed Document Type: Amendment - Order/Agreement
Completed Date: 10/06/2010
Comments: VCA Amendment signed.

Future Area Name: Not reported
Future Sub Area Name: Not reported
Future Document Type: Not reported
Future Due Date: Not reported
Schedule Area Name: PROJECT WIDE
Schedule Sub Area Name: Not reported
Schedule Document Type: Public Notice
Schedule Due Date: 04/01/2018
Schedule Revised Date: 12/02/2018
Schedule Area Name: PROJECT WIDE

TERMINIX (Continued) **S105557623**

Schedule Sub Area Name:	Not reported
Schedule Document Type:	Community Profile
Schedule Due Date:	09/12/2017
Schedule Revised Date:	05/17/2018
Schedule Area Name:	PROJECT WIDE
Schedule Sub Area Name:	Not reported
Schedule Document Type:	Removal Action Workplan
Schedule Due Date:	08/16/2018
Schedule Revised Date:	Not reported
Schedule Area Name:	PROJECT WIDE
Schedule Sub Area Name:	Not reported
Schedule Document Type:	Fact Sheets
Schedule Due Date:	12/03/2017
Schedule Revised Date:	02/05/2019
Schedule Area Name:	PROJECT WIDE
Schedule Sub Area Name:	Not reported
Schedule Document Type:	Removal Action Completion Report
Schedule Due Date:	03/24/2019
Schedule Revised Date:	Not reported
Schedule Area Name:	PROJECT WIDE
Schedule Sub Area Name:	Not reported
Schedule Document Type:	Certification
Schedule Due Date:	05/15/2019
Schedule Revised Date:	Not reported
Schedule Area Name:	PROJECT WIDE
Schedule Sub Area Name:	Not reported
Schedule Document Type:	CEQA - Notice of Exemption
Schedule Due Date:	10/05/2017
Schedule Revised Date:	06/07/2018

VCP:

Facility ID:	19070003
Site Type:	Voluntary Cleanup
Site Type Detail:	Voluntary Cleanup
Site Mgmt. Req.:	NONE SPECIFIED
Acres:	0.5
National Priorities List:	NO
Cleanup Oversight Agencies:	SMBRP
Lead Agency:	SMBRP
Lead Agency Description:	DTSC - Site Cleanup Program
Project Manager:	Manjul Bose
Supervisor:	Juli Propes
Division Branch:	Cleanup Chatsworth
Site Code:	301061
Assembly:	51
Senate:	24
Special Programs Code:	Voluntary Cleanup Program
Status:	Active
Status Date:	01/07/2002
Restricted Use:	NO
Funding:	Responsible Party
Lat/Long:	34.07633 / -118.2755
APN:	5402008025, 5404-008-25
Past Use:	PESTICIDE/INSECTIDE/RODENTICIDE STORAGE
Potential COC:	10077
Confirmed COC:	10077
Potential Description:	SOIL

TERMINIX (Continued) **S105557623**

Alias Name: MASTER PEST CONTROL, L.P.
Alias Type: Alternate Name
Alias Name: TERMINIX
Alias Type: Alternate Name
Alias Name: 5402008025
Alias Type: APN
Alias Name: 5404-008-25
Alias Type: APN
Alias Name: 110033618994
Alias Type: EPA (FRS #)
Alias Name: 301061
Alias Type: Project Code (Site Code)
Alias Name: 19070003
Alias Type: Envirostor ID Number

Completed Info:

Completed Area Name: PROJECT WIDE
Completed Sub Area Name: Not reported
Completed Document Type: Correspondence
Completed Date: 04/25/2017
Comments: Not reported

Completed Area Name: PROJECT WIDE
Completed Sub Area Name: Not reported
Completed Document Type: Voluntary Cleanup Agreement
Completed Date: 04/29/2009
Comments: VCA was sign with Gil Zahavi of Pil-Pel LLC on 4/29/2009

Completed Area Name: PROJECT WIDE
Completed Sub Area Name: Not reported
Completed Document Type: Removal Action Workplan
Completed Date: 03/27/2003
Comments: RAW was approved on 3/27/03. Proposed remediation activites consists of removing approximately 500 Cubic yards of soil. NOE was approved on 3/27/03. There were five written comments received on the Draft RAW. The comments were not substantial and did not resolt in changes to the RAW.

Completed Area Name: PROJECT WIDE
Completed Sub Area Name: Not reported
Completed Document Type: Removal Action Completion Report
Completed Date: 05/02/2005
Comments: RA Completion Report approved.

Completed Area Name: PROJECT WIDE
Completed Sub Area Name: Not reported
Completed Document Type: Preliminary Endangerment Assessment Report
Completed Date: 02/27/2002
Comments: DTSC awaiting submittal of Draft workplan. PEA completed. Additional work needed at site.

Completed Area Name: PROJECT WIDE
Completed Sub Area Name: Not reported
Completed Document Type: Voluntary Cleanup Agreement Termination Notification
Completed Date: 05/27/2009
Comments: Letter sent notifying termination of VCA agreement with Terminix International Co. LP

TERMINIX (Continued) **S105557623**

Completed Area Name: PROJECT WIDE
Completed Sub Area Name: Not reported
Completed Document Type: Site Characterization Workplan
Completed Date: 07/15/2009
Comments: Workplan approved

Completed Area Name: PROJECT WIDE
Completed Sub Area Name: Not reported
Completed Document Type: Fieldwork
Completed Date: 07/30/2009
Comments: Armen Minassian visited site on PM's behalf.

Completed Area Name: PROJECT WIDE
Completed Sub Area Name: Not reported
Completed Document Type: Site Characterization Report
Completed Date: 12/17/2009
Comments: No further comments from RP, RAW submitted.

Completed Area Name: PROJECT WIDE
Completed Sub Area Name: Not reported
Completed Document Type: Site Characterization Workplan
Completed Date: 11/02/2017
Comments: Workplan Approved!

Completed Area Name: PROJECT WIDE
Completed Sub Area Name: Not reported
Completed Document Type: Site Characterization Report
Completed Date: 02/02/2018
Comments: Revised Report (January 2018) Approved. Next step RAW submittal

Completed Area Name: PROJECT WIDE
Completed Sub Area Name: Not reported
Completed Document Type: Community Profile
Completed Date: 02/01/2003
Comments: Finalized & Completed in Feb 2003

Completed Area Name: PROJECT WIDE
Completed Sub Area Name: Not reported
Completed Document Type: Fact Sheets
Completed Date: 01/01/2003
Comments: Completed

Completed Area Name: PROJECT WIDE
Completed Sub Area Name: Not reported
Completed Document Type: Fact Sheets
Completed Date: 03/13/2018
Comments: Community Update - For updating community profile - Sent March 2018

Completed Area Name: PROJECT WIDE
Completed Sub Area Name: Not reported
Completed Document Type: Site Inspections/Visit (Non LUR)
Completed Date: 07/25/2008
Comments: Property remains the same.

Completed Area Name: PROJECT WIDE
Completed Sub Area Name: Not reported
Completed Document Type: CEQA - Initial Study/ Neg. Declaration

TERMINIX (Continued) **S105557623**

Completed Date:	03/27/2003
Comments:	Not reported
Completed Area Name:	PROJECT WIDE
Completed Sub Area Name:	Not reported
Completed Document Type:	Voluntary Cleanup Agreement
Completed Date:	08/28/2002
Comments:	VCA amendment signed for RAW 08/20/02.
Completed Area Name:	PROJECT WIDE
Completed Sub Area Name:	Not reported
Completed Document Type:	Voluntary Cleanup Agreement
Completed Date:	01/07/2002
Comments:	A Voluntary Cleanup Agreement (VCA) between DTSC and Terminix was signed on January 7, 2002.
Completed Area Name:	PROJECT WIDE
Completed Sub Area Name:	Not reported
Completed Document Type:	Site Inspections/Visit (Non LUR)
Completed Date:	07/10/2007
Comments:	Not reported
Completed Area Name:	PROJECT WIDE
Completed Sub Area Name:	Not reported
Completed Document Type:	Amendment - Order/Agreement
Completed Date:	10/06/2010
Comments:	VCA Amendment signed.
Future Area Name:	Not reported
Future Sub Area Name:	Not reported
Future Document Type:	Not reported
Future Due Date:	Not reported
Schedule Area Name:	PROJECT WIDE
Schedule Sub Area Name:	Not reported
Schedule Document Type:	Public Notice
Schedule Due Date:	04/01/2018
Schedule Revised Date:	12/02/2018
Schedule Area Name:	PROJECT WIDE
Schedule Sub Area Name:	Not reported
Schedule Document Type:	Community Profile
Schedule Due Date:	09/12/2017
Schedule Revised Date:	05/17/2018
Schedule Area Name:	PROJECT WIDE
Schedule Sub Area Name:	Not reported
Schedule Document Type:	Removal Action Workplan
Schedule Due Date:	08/16/2018
Schedule Revised Date:	Not reported
Schedule Area Name:	PROJECT WIDE
Schedule Sub Area Name:	Not reported
Schedule Document Type:	Fact Sheets
Schedule Due Date:	12/03/2017
Schedule Revised Date:	02/05/2019
Schedule Area Name:	PROJECT WIDE
Schedule Sub Area Name:	Not reported
Schedule Document Type:	Removal Action Completion Report
Schedule Due Date:	03/24/2019
Schedule Revised Date:	Not reported

TERMINIX (Continued) **S105557623**

Schedule Area Name:	PROJECT WIDE
Schedule Sub Area Name:	Not reported
Schedule Document Type:	Certification
Schedule Due Date:	05/15/2019
Schedule Revised Date:	Not reported
Schedule Area Name:	PROJECT WIDE
Schedule Sub Area Name:	Not reported
Schedule Document Type:	CEQA - Notice of Exemption
Schedule Due Date:	10/05/2017
Schedule Revised Date:	06/07/2018

98
SW
1/2-1
0.836 mi.
4416 ft.

BELMONT NEW PRIMARY CENTER NO. 12
LAKE STREET/ROSELAKE AVENUE
LOS ANGELES, CA 90026

ENVIROSTOR SCH **S107735904 N/A**

Relative:
Lower

Actual:
368 ft.

ENVIROSTOR:

Facility ID:	19880022
Status:	No Further Action
Status Date:	10/10/2003
Site Code:	304310
Site Type:	School Investigation
Site Type Detailed:	School
Acres:	2
NPL:	NO
Regulatory Agencies:	SMBRP
Lead Agency:	SMBRP
Program Manager:	Not reported
Supervisor:	Javier Hinojosa
Division Branch:	Southern California Schools & Brownfields Outreach
Assembly:	53
Senate:	30
Special Program:	Not reported
Restricted Use:	NO
Site Mgmt Req:	NONE SPECIFIED
Funding:	School District
Latitude:	34.05227
Longitude:	-118.2527
APN:	NONE SPECIFIED
Past Use:	RESIDENTIAL AREA
Potential COC:	Asbestos Containing Materials (ACM Lead
Confirmed COC:	NONE SPECIFIED
Potential Description:	NMA
Alias Name:	BELMONT NEW PRIMARY CENTER #12
Alias Type:	Alternate Name
Alias Name:	BELOMOT NEW PRIMARY CENTER #12
Alias Type:	Alternate Name
Alias Name:	BELOMOT NEW PRIMARY CENTER NO. 12
Alias Type:	Alternate Name
Alias Name:	LAUSD-BELMONT PC # 12
Alias Type:	Alternate Name
Alias Name:	LOS ANGELES UNIFIED SCHOOL DISTRICT
Alias Type:	Alternate Name
Alias Name:	304310
Alias Type:	Project Code (Site Code)
Alias Name:	19880022
Alias Type:	Envirostor ID Number

BELMONT NEW PRIMARY CENTER NO. 12 (Continued) **S107735904**

Completed Info:

Completed Area Name:	PROJECT WIDE
Completed Sub Area Name:	Not reported
Completed Document Type:	Environmental Oversight Agreement
Completed Date:	02/10/2000
Comments:	Not reported

Completed Area Name:	PROJECT WIDE
Completed Sub Area Name:	Not reported
Completed Document Type:	Cost Recovery Closeout Memo
Completed Date:	10/10/2003
Comments:	Not reported

Completed Area Name:	PROJECT WIDE
Completed Sub Area Name:	Not reported
Completed Document Type:	Preliminary Endangerment Assessment Report
Completed Date:	12/11/2001
Comments:	Not reported

Completed Area Name:	PROJECT WIDE
Completed Sub Area Name:	Not reported
Completed Document Type:	Phase 1
Completed Date:	07/10/2001
Comments:	Not reported

Completed Area Name:	PROJECT WIDE
Completed Sub Area Name:	Not reported
Completed Document Type:	Supplemental Site Investigation Report
Completed Date:	09/30/2003
Comments:	Not reported

Completed Area Name:	PROJECT WIDE
Completed Sub Area Name:	Not reported
Completed Document Type:	4.14 Request
Completed Date:	08/05/2003
Comments:	4.14 request received post PEA and pre-SSI.

Future Area Name:	Not reported
Future Sub Area Name:	Not reported
Future Document Type:	Not reported
Future Due Date:	Not reported
Schedule Area Name:	Not reported
Schedule Sub Area Name:	Not reported
Schedule Document Type:	Not reported
Schedule Due Date:	Not reported
Schedule Revised Date:	Not reported

SCH:

Facility ID:	19880022
Site Type:	School Investigation
Site Type Detail:	School
Site Mgmt. Req.:	NONE SPECIFIED
Acres:	2
National Priorities List:	NO
Cleanup Oversight Agencies:	SMBRP

BELMONT NEW PRIMARY CENTER NO. 12 (Continued) **S107735904**

Lead Agency:	SMBRP
Lead Agency Description:	DTSC - Site Cleanup Program
Project Manager:	Not reported
Supervisor:	Javier Hinojosa
Division Branch:	Southern California Schools & Brownfields Outreach
Site Code:	304310
Assembly:	53
Senate:	30
Special Program Status:	Not reported
Status:	No Further Action
Status Date:	10/10/2003
Restricted Use:	NO
Funding:	School District
Latitude:	34.05227
Longitude:	-118.2527
APN:	NONE SPECIFIED
Past Use:	RESIDENTIAL AREA
Potential COC:	Asbestos Containing Materials (ACM, Lead
Confirmed COC:	NONE SPECIFIED
Potential Description:	NMA
Alias Name:	BELMONT NEW PRIMARY CENTER #12
Alias Type:	Alternate Name
Alias Name:	BELOMOT NEW PRIMARY CENTER #12
Alias Type:	Alternate Name
Alias Name:	BELOMOT NEW PRIMARY CENTER NO. 12
Alias Type:	Alternate Name
Alias Name:	LAUSD-BELMONT PC # 12
Alias Type:	Alternate Name
Alias Name:	LOS ANGELES UNIFIED SCHOOL DISTRICT
Alias Type:	Alternate Name
Alias Name:	304310
Alias Type:	Project Code (Site Code)
Alias Name:	19880022
Alias Type:	Envirostor ID Number

Completed Info:

Completed Area Name:	PROJECT WIDE
Completed Sub Area Name:	Not reported
Completed Document Type:	Environmental Oversight Agreement
Completed Date:	02/10/2000
Comments:	Not reported
Completed Area Name:	PROJECT WIDE
Completed Sub Area Name:	Not reported
Completed Document Type:	Cost Recovery Closeout Memo
Completed Date:	10/10/2003
Comments:	Not reported
Completed Area Name:	PROJECT WIDE
Completed Sub Area Name:	Not reported
Completed Document Type:	Preliminary Endangerment Assessment Report
Completed Date:	12/11/2001
Comments:	Not reported
Completed Area Name:	PROJECT WIDE
Completed Sub Area Name:	Not reported
Completed Document Type:	Phase 1
Completed Date:	07/10/2001

BELMONT NEW PRIMARY CENTER NO. 12 (Continued) **S107735904**

Comments: Not reported

Completed Area Name: PROJECT WIDE
Completed Sub Area Name: Not reported
Completed Document Type: Supplemental Site Investigation Report
Completed Date: 09/30/2003
Comments: Not reported

Completed Area Name: PROJECT WIDE
Completed Sub Area Name: Not reported
Completed Document Type: 4.14 Request
Completed Date: 08/05/2003
Comments: 4.14 request received post PEA and pre-SSI.

Future Area Name: Not reported
Future Sub Area Name: Not reported
Future Document Type: Not reported
Future Due Date: Not reported
Schedule Area Name: Not reported
Schedule Sub Area Name: Not reported
Schedule Document Type: Not reported
Schedule Due Date: Not reported
Schedule Revised Date: Not reported

99
SSW
1/2-1
0.861 mi.
4544 ft.

IGLESIA NI CRISTO
141 NORTH UNION AVENUE
LOS ANGELES, CA 90026

ENVIROSTOR **S109548376**
VCP **N/A**

Relative:
Higher

Actual:
415 ft.

ENVIROSTOR:
Facility ID: 60001080
Status: No Further Action
Status Date: 10/08/2009
Site Code: 301416
Site Type: Voluntary Cleanup
Site Type Detailed: Voluntary Cleanup
Acres: 2
NPL: NO
Regulatory Agencies: SMBRP
Lead Agency: SMBRP
Program Manager: Not reported
Supervisor: Rita Kamat
Division Branch: Cleanup Chatsworth
Assembly: 51
Senate: 24
Special Program: Voluntary Cleanup Program
Restricted Use: NO
Site Mgmt Req: NONE SPECIFIED
Funding: Responsible Party
Latitude: 34.06532
Longitude: -118.2655
APN: 5159-008-025
Past Use: NONE
Potential COC: Lead
Confirmed COC: Lead
Potential Description: SOIL
Alias Name: 5159-008-025

IGLESIA NI CRISTO (Continued) **S109548376**

Alias Type: APN
Alias Name: 301416
Alias Type: Project Code (Site Code)
Alias Name: 60001080
Alias Type: Envirostor ID Number

Completed Info:
Completed Area Name: PROJECT WIDE
Completed Sub Area Name: Not reported
Completed Document Type: Voluntary Cleanup Agreement
Completed Date: 07/29/2009
Comments: Complete

Completed Area Name: PROJECT WIDE
Completed Sub Area Name: Not reported
Completed Document Type: Cost Recovery Closeout Memo
Completed Date: 10/05/2009
Comments: NFA letter sent. CRU memo sent.

Completed Area Name: PROJECT WIDE
Completed Sub Area Name: Not reported
Completed Document Type: Other Report
Completed Date: 09/15/2009
Comments: NFA letter issued.

Completed Area Name: PROJECT WIDE
Completed Sub Area Name: Not reported
Completed Document Type: Voluntary Cleanup Agreement Termination Notification
Completed Date: 10/08/2009
Comments: NFA Issued. VCA Scope of work completed. CRU memo sent.

Future Area Name: Not reported
Future Sub Area Name: Not reported
Future Document Type: Not reported
Future Due Date: Not reported
Schedule Area Name: Not reported
Schedule Sub Area Name: Not reported
Schedule Document Type: Not reported
Schedule Due Date: Not reported
Schedule Revised Date: Not reported

VCP:
Facility ID: 60001080
Site Type: Voluntary Cleanup
Site Type Detail: Voluntary Cleanup
Site Mgmt. Req.: NONE SPECIFIED
Acres: 2
National Priorities List: NO
Cleanup Oversight Agencies: SMBRP
Lead Agency: SMBRP
Lead Agency Description: DTSC - Site Cleanup Program
Project Manager: Not reported
Supervisor: Rita Kamat
Division Branch: Cleanup Chatsworth
Site Code: 301416
Assembly: 51
Senate: 24

IGLESIA NI CRISTO (Continued) **S109548376**

Special Programs Code:	Voluntary Cleanup Program
Status:	No Further Action
Status Date:	10/08/2009
Restricted Use:	NO
Funding:	Responsible Party
Lat/Long:	34.06532 / -118.2655
APN:	5159-008-025
Past Use:	NONE
Potential COC:	30013
Confirmed COC:	30013
Potential Description:	SOIL
Alias Name:	5159-008-025
Alias Type:	APN
Alias Name:	301416
Alias Type:	Project Code (Site Code)
Alias Name:	60001080
Alias Type:	Envirostor ID Number

Completed Info:

Completed Area Name:	PROJECT WIDE
Completed Sub Area Name:	Not reported
Completed Document Type:	Voluntary Cleanup Agreement
Completed Date:	07/29/2009
Comments:	Complete
Completed Area Name:	PROJECT WIDE
Completed Sub Area Name:	Not reported
Completed Document Type:	Cost Recovery Closeout Memo
Completed Date:	10/05/2009
Comments:	NFA letter sent. CRU memo sent.
Completed Area Name:	PROJECT WIDE
Completed Sub Area Name:	Not reported
Completed Document Type:	Other Report
Completed Date:	09/15/2009
Comments:	NFA letter issued.
Completed Area Name:	PROJECT WIDE
Completed Sub Area Name:	Not reported
Completed Document Type:	Voluntary Cleanup Agreement Termination Notification
Completed Date:	10/08/2009
Comments:	NFA Issued. VCA Scope of work completed. CRU memo sent.
Future Area Name:	Not reported
Future Sub Area Name:	Not reported
Future Document Type:	Not reported
Future Due Date:	Not reported
Schedule Area Name:	Not reported
Schedule Sub Area Name:	Not reported
Schedule Document Type:	Not reported
Schedule Due Date:	Not reported
Schedule Revised Date:	Not reported

100
SSE
1/2-1
0.864 mi.
4561 ft.

PLASENCIA ELEMENTARY SCHOOL
1321 CORTEZ STREET
LOS ANGELES, CA 90026

ENVIROSTOR
SCH
EMI

S100939210
N/A

Relative:
Higher

Actual:
440 ft.

ENVIROSTOR:

Facility ID:	60000055
Status:	Inactive - Needs Evaluation
Status Date:	01/07/2000
Site Code:	304008
Site Type:	School Investigation
Site Type Detailed:	School
Acres:	6
NPL:	NO
Regulatory Agencies:	SMBRP
Lead Agency:	SMBRP
Program Manager:	Not reported
Supervisor:	Shahir Haddad
Division Branch:	Southern California Schools & Brownfields Outreach
Assembly:	51
Senate:	24
Special Program:	Not reported
Restricted Use:	NO
Site Mgmt Req:	NONE SPECIFIED
Funding:	School District
Latitude:	34.06556
Longitude:	-118.2557
APN:	5160007910
Past Use:	* EDUCATIONAL SERVICES
Potential COC:	NONE SPECIFIED
Confirmed COC:	NONE SPECIFIED
Potential Description:	NONE SPECIFIED
Alias Name:	PLASENCIA ELEM/PLASENCIA MAGNET SCH
Alias Type:	Alternate Name
Alias Name:	5160007910
Alias Type:	APN
Alias Name:	304008
Alias Type:	Project Code (Site Code)
Alias Name:	60000055
Alias Type:	Envirostor ID Number

Completed Info:

Completed Area Name:	PROJECT WIDE
Completed Sub Area Name:	Not reported
Completed Document Type:	Environmental Oversight Agreement
Completed Date:	02/10/2000
Comments:	Not reported
Future Area Name:	Not reported
Future Sub Area Name:	Not reported
Future Document Type:	Not reported
Future Due Date:	Not reported
Schedule Area Name:	Not reported
Schedule Sub Area Name:	Not reported
Schedule Document Type:	Not reported
Schedule Due Date:	Not reported
Schedule Revised Date:	Not reported

PLASENCIA ELEMENTARY SCHOOL (Continued) **S100939210**

SCH:

Facility ID:	60000055
Site Type:	School Investigation
Site Type Detail:	School
Site Mgmt. Req.:	NONE SPECIFIED
Acres:	6
National Priorities List:	NO
Cleanup Oversight Agencies:	SMBRP
Lead Agency:	SMBRP
Lead Agency Description:	DTSC - Site Cleanup Program
Project Manager:	Not reported
Supervisor:	Shahir Haddad
Division Branch:	Southern California Schools & Brownfields Outreach
Site Code:	304008
Assembly:	51
Senate:	24
Special Program Status:	Not reported
Status:	Inactive - Needs Evaluation
Status Date:	01/07/2000
Restricted Use:	NO
Funding:	School District
Latitude:	34.06556
Longitude:	-118.2557
APN:	5160007910
Past Use:	* EDUCATIONAL SERVICES
Potential COC:	NONE SPECIFIED
Confirmed COC:	NONE SPECIFIED
Potential Description:	NONE SPECIFIED
Alias Name:	PLASENCIA ELEM/PLASENCIA MAGNET SCH
Alias Type:	Alternate Name
Alias Name:	5160007910
Alias Type:	APN
Alias Name:	304008
Alias Type:	Project Code (Site Code)
Alias Name:	60000055
Alias Type:	Envirostor ID Number

Completed Info:

Completed Area Name:	PROJECT WIDE
Completed Sub Area Name:	Not reported
Completed Document Type:	Environmental Oversight Agreement
Completed Date:	02/10/2000
Comments:	Not reported
Future Area Name:	Not reported
Future Sub Area Name:	Not reported
Future Document Type:	Not reported
Future Due Date:	Not reported
Schedule Area Name:	Not reported
Schedule Sub Area Name:	Not reported
Schedule Document Type:	Not reported
Schedule Due Date:	Not reported
Schedule Revised Date:	Not reported

EMI:

Year:	1990

PLASENCIA ELEMENTARY SCHOOL (Continued) **S100939210**

County Code:	19
Air Basin:	SC
Facility ID:	72821
Air District Name:	SC
SIC Code:	8211
Air District Name:	SOUTH COAST AQMD
Community Health Air Pollution Info System:	Not reported
Consolidated Emission Reporting Rule:	Not reported
Total Organic Hydrocarbon Gases Tons/Yr:	0
Reactive Organic Gases Tons/Yr:	0
Carbon Monoxide Emissions Tons/Yr:	0
NOX - Oxides of Nitrogen Tons/Yr:	0
SOX - Oxides of Sulphur Tons/Yr:	0
Particulate Matter Tons/Yr:	0
Part. Matter 10 Micrometers and Smllr Tons/Yr:	0

---

101 South 1/2-1 0.979 mi. 5167 ft.

G.C. HEWITT COMPANY
174 GLENDALE BLVD
LOS ANGELES, CA 90026

ENVIROSTOR HIST UST **U001561156 N/A**

Relative: Lower

Actual: 349 ft.

ENVIROSTOR:

Facility ID:	19510058
Status:	Refer: Other Agency
Status Date:	08/15/1995
Site Code:	Not reported
Site Type:	Historical
Site Type Detailed:	* Historical
Acres:	Not reported
NPL:	NO
Regulatory Agencies:	NONE SPECIFIED
Lead Agency:	NONE SPECIFIED
Program Manager:	Not reported
Supervisor:	* Mmonroy
Division Branch:	Cleanup Chatsworth
Assembly:	51
Senate:	24
Special Program:	* RCRA 3012 - Past Haz Waste Disp Inven Site
Restricted Use:	NO
Site Mgmt Req:	NONE SPECIFIED
Funding:	Not reported
Latitude:	34.06361
Longitude:	-118.2594
APN:	NONE SPECIFIED
Past Use:	NONE SPECIFIED
Potential COC:	* Sludge - Paint
Confirmed COC:	NONE SPECIFIED
Potential Description:	NONE SPECIFIED
Alias Name:	JAMES HUNTLEY & COMPANY
Alias Type:	Alternate Name
Alias Name:	CAD028523504
Alias Type:	EPA Identification Number
Alias Name:	19510058
Alias Type:	Envirostor ID Number

Completed Info:

Completed Area Name:	PROJECT WIDE

G.C. HEWITT COMPANY (Continued) **U001561156**

Completed Sub Area Name: Not reported
Completed Document Type: Site Screening
Completed Date: 10/25/1994
Comments: Database verification project confirms NFA for DTSC.

Completed Area Name: PROJECT WIDE
Completed Sub Area Name: Not reported
Completed Document Type: Preliminary Assessment Report
Completed Date: 01/17/1984
Comments: INSPECTION(LOCAL) FIRE DEPT. 2 INSP/YR. 4 OR 5 YRS AGO RECEIVED CORRECTIVE COMMENTS ABOUT HSKPG OWNER: ROBERT & BARBARA BERG(44%) T/C W/ R.J.BERG 2/10/84 1)SOURCE ACT: CONSTRUCTION,JOB SITE WASTE-PAINT SLUDGE GENERATED & STORED ON SITE. 2)YR OF OPER 1966-PRESENT. 3)WASTE: HAULED BY J.C.INC (3650 E.26TH ST,VERNON,CA90023,213-268-3137) TO BKK LDFL,CASMALIA,& KETTLEMAN SUBMIT TO EPA PRELIM ASSESS DONE RCRA 3012

Completed Area Name: PROJECT WIDE
Completed Sub Area Name: Not reported
Completed Document Type: * Discovery
Completed Date: 09/26/1983
Comments: FACILITY IDENTIFIED ID FROM ERRIS

Future Area Name: Not reported
Future Sub Area Name: Not reported
Future Document Type: Not reported
Future Due Date: Not reported
Schedule Area Name: Not reported
Schedule Sub Area Name: Not reported
Schedule Document Type: Not reported
Schedule Due Date: Not reported
Schedule Revised Date: Not reported

HIST UST:
File Number: Not reported
URL: Not reported
Region: STATE
Facility ID: 00000041601
Facility Type: Other
Other Type: PAINTING CONTRACTOR
Contact Name: R.J. BERG
Telephone: 2132509115
Owner Name: G.C. HEWITT COMPANY
Owner Address: 174 GLENDALE BOULEVARD
Owner City,St,Zip: LOS ANGELES, CA 90026
Total Tanks: 0001

Tank Num: 001
Container Num: 1
Year Installed: Not reported
Tank Capacity: 00000500
Tank Used for: PRODUCT
Type of Fuel: UNLEADED
Container Construction Thickness: Not reported
Leak Detection: None

102 South 1/2-1 0.998 mi. 5270 ft.

PROPOSED ROCKWOOD CHARTER SCHOOL
1552 ROCKWOOD STREET
LOS ANGELES, CA 90026

ENVIROSTOR VCP DEED

S117038712 N/A

Relative: Lower

Actual: 402 ft.

ENVIROSTOR:

Facility ID:	60002072
Status:	Certified / Operation & Maintenance
Status Date:	11/09/2017
Site Code:	401680
Site Type:	Voluntary Cleanup
Site Type Detailed:	Voluntary Cleanup
Acres:	1.22
NPL:	NO
Regulatory Agencies:	SMBRP
Lead Agency:	SMBRP
Program Manager:	Xihong (Scarlett) Zhai
Supervisor:	Shahir Haddad
Division Branch:	Southern California Schools & Brownfields Outreach
Assembly:	51
Senate:	24
Special Program:	Voluntary Cleanup Program
Restricted Use:	YES
Site Mgmt Req:	NONE SPECIFIED
Funding:	Responsible Party
Latitude:	34.06304
Longitude:	-118.2619
APN:	5159-013-010, 5159-013-013, 5159-013-014, 5159-013-015, 5159-013-016, 5159-013-017, 5159-013-018, 5159-013-019, 5159-014-001
Past Use:	OIL FIELD
Potential COC:	Under Investigation Lead Methane TPH-diesel TPH-gas TPH-MOTOR OIL Cadmium and compounds Copper and compounds
Confirmed COC:	Lead Methane TPH-diesel TPH-gas Copper and compounds Under Investigation
Potential Description:	SOIL, SV
Alias Name:	5159-013-010
Alias Type:	APN
Alias Name:	5159-013-013
Alias Type:	APN
Alias Name:	5159-013-014
Alias Type:	APN
Alias Name:	5159-013-015
Alias Type:	APN
Alias Name:	5159-013-016
Alias Type:	APN
Alias Name:	5159-013-017
Alias Type:	APN
Alias Name:	5159-013-018
Alias Type:	APN
Alias Name:	5159-013-019
Alias Type:	APN
Alias Name:	5159-014-001
Alias Type:	APN
Alias Name:	401680
Alias Type:	Project Code (Site Code)
Alias Name:	60002072
Alias Type:	Envirostor ID Number

PROPOSED ROCKWOOD CHARTER SCHOOL (Continued) **S117038712**

Completed Info:

Completed Area Name:	PROJECT WIDE
Completed Sub Area Name:	Not reported
Completed Document Type:	Land Use Restriction
Completed Date:	08/21/2015
Comments:	Vapor intrusion mitigation measurement is applied to the entire campus of Rockwood Charter High School. Dig restriction and soil management are applied to the four parcels (5159-013-017, 5159-013-018, 5159-013-010, 5159-014-001) where soil impact was identified at depth beyond 8 feet.

Completed Area Name:	PROJECT WIDE
Completed Sub Area Name:	Not reported
Completed Document Type:	Voluntary Cleanup Agreement
Completed Date:	04/28/2015
Comments:	Not reported

Completed Area Name:	PROJECT WIDE
Completed Sub Area Name:	Not reported
Completed Document Type:	Annual Oversight Cost Estimate
Completed Date:	01/29/2018
Comments:	FY 17/18 Revised Oversight Cost Estimate letter sent to RP.

Completed Area Name:	PROJECT WIDE
Completed Sub Area Name:	Not reported
Completed Document Type:	Annual Oversight Cost Estimate
Completed Date:	09/14/2015
Comments:	Annual Cost Estimate emailed and mailed to BP.

Completed Area Name:	PROJECT WIDE
Completed Sub Area Name:	Not reported
Completed Document Type:	Voluntary Cleanup Agreement
Completed Date:	08/27/2014
Comments:	Not reported

Completed Area Name:	PROJECT WIDE
Completed Sub Area Name:	Not reported
Completed Document Type:	Preliminary Endangerment Assessment Workplan
Completed Date:	10/17/2014
Comments:	DTSC partially approved the PEA Workplan in an email dated 10/13/2014, with methane sampling issue pending further discussion. Upon discussion during the site visit on 10/17/2014, an agreement was reached that methane samples would be collected at the remaining soil gas probes.

Completed Area Name:	PROJECT WIDE
Completed Sub Area Name:	Not reported
Completed Document Type:	Preliminary Endangerment Assessment Report
Completed Date:	04/29/2015
Comments:	Not reported

Completed Area Name:	PROJECT WIDE
Completed Sub Area Name:	Not reported
Completed Document Type:	Removal Action Workplan
Completed Date:	08/11/2015
Comments:	Not reported

PROPOSED ROCKWOOD CHARTER SCHOOL (Continued) **S117038712**

Completed Area Name: PROJECT WIDE
Completed Sub Area Name: Not reported
Completed Document Type: Fact Sheets
Completed Date: 06/24/2015
Comments: DTSC approved the fact sheet for distribution.

Completed Area Name: PROJECT WIDE
Completed Sub Area Name: Not reported
Completed Document Type: Community Profile
Completed Date: 06/30/2015
Comments: Not reported

Completed Area Name: PROJECT WIDE
Completed Sub Area Name: Not reported
Completed Document Type: Removal Action Completion Report
Completed Date: 09/28/2015
Comments: DTSC approved the Removal Action Completion Report provided DTSC comments are incorporated in the final operation and maintenance plan.
Not reported

Completed Area Name: PROJECT WIDE
Completed Sub Area Name: Not reported
Completed Document Type: Operations and Maintenance Report
Completed Date: 02/22/2016
Comments: DTSC approved the operation and maintenance report provided DTSC comments are incorporated in future field work/reports.

Completed Area Name: PROJECT WIDE
Completed Sub Area Name: Not reported
Completed Document Type: Operations and Maintenance Plan
Completed Date: 12/07/2015
Comments: The O&M plan included in the RACR was revised in response to DTSC's comments, and this final version is approved for implementation.

Completed Area Name: PROJECT WIDE
Completed Sub Area Name: Not reported
Completed Document Type: Operations and Maintenance Report
Completed Date: 04/17/2017
Comments: DTSC approved the Operation and Maintenance report provided DTSC comments are incorporated in future reports.

Completed Area Name: PROJECT WIDE
Completed Sub Area Name: Not reported
Completed Document Type: Operations and Maintenance Report
Completed Date: 01/18/2018
Comments: DTSC approved the operation and maintenance report and responses to comments.

Completed Area Name: PROJECT WIDE
Completed Sub Area Name: Not reported
Completed Document Type: Annual Oversight Cost Estimate
Completed Date: 09/07/2017
Comments: Mailed annual cost estimate letter.

Completed Area Name: PROJECT WIDE
Completed Sub Area Name: Not reported
Completed Document Type: Operation & Maintenance Order/Agreement

PROPOSED ROCKWOOD CHARTER SCHOOL (Continued) **S117038712**

Completed Date: 06/06/2016
Comments: Not reported

Completed Area Name: PROJECT WIDE
Completed Sub Area Name: Not reported
Completed Document Type: CEQA - Initial Study/ Mitigated Neg. Dec. (MND)
Completed Date: 07/01/2015
Comments: The DTSC approved the Addendum to Initial Study/Mitigated Negative Declaration.

Completed Area Name: PROJECT WIDE
Completed Sub Area Name: Not reported
Completed Document Type: Annual Oversight Cost Estimate
Completed Date: 09/14/2016
Comments: Annual Cost Estimate letter sent to RP on 9/14/16.

Future Area Name: Not reported
Future Sub Area Name: Not reported
Future Document Type: Not reported
Future Due Date: Not reported
Schedule Area Name: PROJECT WIDE
Schedule Sub Area Name: Not reported
Schedule Document Type: Operations and Maintenance Report
Schedule Due Date: 12/24/2018
Schedule Revised Date: Not reported
Schedule Area Name: PROJECT WIDE
Schedule Sub Area Name: Not reported
Schedule Document Type: Operations and Maintenance Report
Schedule Due Date: 06/23/2019
Schedule Revised Date: Not reported
Schedule Area Name: PROJECT WIDE
Schedule Sub Area Name: Not reported
Schedule Document Type: Operations and Maintenance Report
Schedule Due Date: 07/15/2018
Schedule Revised Date: Not reported

VCP:
Facility ID: 60002072
Site Type: Voluntary Cleanup
Site Type Detail: Voluntary Cleanup
Site Mgmt. Req.: NONE SPECIFIED
Acres: 1.22
National Priorities List: NO
Cleanup Oversight Agencies: SMBRP
Lead Agency: SMBRP
Lead Agency Description: DTSC - Site Cleanup Program
Project Manager: Xihong (Scarlett) Zhai
Supervisor: Shahir Haddad
Division Branch: Southern California Schools & Brownfields Outreach
Site Code: 401680
Assembly: 51
Senate: 24
Special Programs Code: Voluntary Cleanup Program
Status: Certified / Operation & Maintenance
Status Date: 11/09/2017
Restricted Use: YES
Funding: Responsible Party

PROPOSED ROCKWOOD CHARTER SCHOOL (Continued) **S117038712**

Lat/Long:	34.06304 / -118.2619
APN:	5159-013-010, 5159-013-013, 5159-013-014, 5159-013-015, 5159-013-016, 5159-013-017, 5159-013-018, 5159-013-019, 5159-014-001
Past Use:	OIL FIELD
Potential COC:	31001, 30013, 30015, 30024, 30025, 3002502, 30108, 30156
Confirmed COC:	30013,30015,30024,30025,30156,31001
Potential Description:	SOIL, SV
Alias Name:	5159-013-010
Alias Type:	APN
Alias Name:	5159-013-013
Alias Type:	APN
Alias Name:	5159-013-014
Alias Type:	APN
Alias Name:	5159-013-015
Alias Type:	APN
Alias Name:	5159-013-016
Alias Type:	APN
Alias Name:	5159-013-017
Alias Type:	APN
Alias Name:	5159-013-018
Alias Type:	APN
Alias Name:	5159-013-019
Alias Type:	APN
Alias Name:	5159-014-001
Alias Type:	APN
Alias Name:	401680
Alias Type:	Project Code (Site Code)
Alias Name:	60002072
Alias Type:	Envirostor ID Number

Completed Info:

Completed Area Name:	PROJECT WIDE
Completed Sub Area Name:	Not reported
Completed Document Type:	Land Use Restriction
Completed Date:	08/21/2015
Comments:	Vapor intrusion mitigation measurement is applied to the entire campus of Rockwood Charter High School. Dig restriction and soil management are applied to the four parcels (5159-013-017, 5159-013-018, 5159-013-010, 5159-014-001) where soil impact was identified at depth beyond 8 feet.

Completed Area Name:	PROJECT WIDE
Completed Sub Area Name:	Not reported
Completed Document Type:	Voluntary Cleanup Agreement
Completed Date:	04/28/2015
Comments:	Not reported

Completed Area Name:	PROJECT WIDE
Completed Sub Area Name:	Not reported
Completed Document Type:	Annual Oversight Cost Estimate
Completed Date:	01/29/2018
Comments:	FY 17/18 Revised Oversight Cost Estimate letter sent to RP.

Completed Area Name:	PROJECT WIDE
Completed Sub Area Name:	Not reported
Completed Document Type:	Annual Oversight Cost Estimate
Completed Date:	09/14/2015
Comments:	Annual Cost Estimate emailed and mailed to BP.

PROPOSED ROCKWOOD CHARTER SCHOOL (Continued) **S117038712**

Completed Area Name: PROJECT WIDE
Completed Sub Area Name: Not reported
Completed Document Type: Voluntary Cleanup Agreement
Completed Date: 08/27/2014
Comments: Not reported

Completed Area Name: PROJECT WIDE
Completed Sub Area Name: Not reported
Completed Document Type: Preliminary Endangerment Assessment Workplan
Completed Date: 10/17/2014
Comments: DTSC partially approved the PEA Workplan in an email dated 10/13/2014, with methane sampling issue pending further discussion. Upon discussion during the site visit on 10/17/2014, an agreement was reached that methane samples would be collected at the remaining soil gas probes.

Completed Area Name: PROJECT WIDE
Completed Sub Area Name: Not reported
Completed Document Type: Preliminary Endangerment Assessment Report
Completed Date: 04/29/2015
Comments: Not reported

Completed Area Name: PROJECT WIDE
Completed Sub Area Name: Not reported
Completed Document Type: Removal Action Workplan
Completed Date: 08/11/2015
Comments: Not reported

Completed Area Name: PROJECT WIDE
Completed Sub Area Name: Not reported
Completed Document Type: Fact Sheets
Completed Date: 06/24/2015
Comments: DTSC approved the fact sheet for distribution.

Completed Area Name: PROJECT WIDE
Completed Sub Area Name: Not reported
Completed Document Type: Community Profile
Completed Date: 06/30/2015
Comments: Not reported

Completed Area Name: PROJECT WIDE
Completed Sub Area Name: Not reported
Completed Document Type: Removal Action Completion Report
Completed Date: 09/28/2015
Comments: DTSC approved the Removal Action Completion Report provided DTSC comments are incorporated in the final operation and maintenance plan. Not reported

Completed Area Name: PROJECT WIDE
Completed Sub Area Name: Not reported
Completed Document Type: Operations and Maintenance Report
Completed Date: 02/22/2016
Comments: DTSC approved the operation and maintenance report provided DTSC comments are incorporated in future field work/reports.

Completed Area Name: PROJECT WIDE
Completed Sub Area Name: Not reported

PROPOSED ROCKWOOD CHARTER SCHOOL (Continued) **S117038712**

Completed Document Type: Operations and Maintenance Plan
Completed Date: 12/07/2015
Comments: The O&M plan included in the RACR was revised in response to DTSC's comments, and this final version is approved for implementation.

Completed Area Name: PROJECT WIDE
Completed Sub Area Name: Not reported
Completed Document Type: Operations and Maintenance Report
Completed Date: 04/17/2017
Comments: DTSC approved the Operation and Maintenance report provided DTSC comments are incorporated in future reports.

Completed Area Name: PROJECT WIDE
Completed Sub Area Name: Not reported
Completed Document Type: Operations and Maintenance Report
Completed Date: 01/18/2018
Comments: DTSC approved the operation and maintenance report and responses to comments.

Completed Area Name: PROJECT WIDE
Completed Sub Area Name: Not reported
Completed Document Type: Annual Oversight Cost Estimate
Completed Date: 09/07/2017
Comments: Mailed annual cost estimate letter.

Completed Area Name: PROJECT WIDE
Completed Sub Area Name: Not reported
Completed Document Type: Operation & Maintenance Order/Agreement
Completed Date: 06/06/2016
Comments: Not reported

Completed Area Name: PROJECT WIDE
Completed Sub Area Name: Not reported
Completed Document Type: CEQA - Initial Study/ Mitigated Neg. Dec. (MND)
Completed Date: 07/01/2015
Comments: The DTSC approved the Addendum to Initial Study/Mitigated Negative Declaration.

Completed Area Name: PROJECT WIDE
Completed Sub Area Name: Not reported
Completed Document Type: Annual Oversight Cost Estimate
Completed Date: 09/14/2016
Comments: Annual Cost Estimate letter sent to RP on 9/14/16.

Future Area Name: Not reported
Future Sub Area Name: Not reported
Future Document Type: Not reported
Future Due Date: Not reported
Schedule Area Name: PROJECT WIDE
Schedule Sub Area Name: Not reported
Schedule Document Type: Operations and Maintenance Report
Schedule Due Date: 12/24/2018
Schedule Revised Date: Not reported
Schedule Area Name: PROJECT WIDE
Schedule Sub Area Name: Not reported
Schedule Document Type: Operations and Maintenance Report
Schedule Due Date: 06/23/2019

PROPOSED ROCKWOOD CHARTER SCHOOL (Continued) **S117038712**

Schedule Revised Date: Not reported
Schedule Area Name: PROJECT WIDE
Schedule Sub Area Name: Not reported
Schedule Document Type: Operations and Maintenance Report
Schedule Due Date: 07/15/2018
Schedule Revised Date: Not reported

DEED:
Envirostor ID: 60002072
Area: PROJECT WIDE
Sub Area: Not reported
Site Type: VOLUNTARY CLEANUP
Status: CERTIFIED / OPERATION & MAINTENANCE
Agency: Not reported
Covenant Uploaded: Not reported
Deed Date(s): Not reported
File Name: Envirostor Land Use Restrictions

Count: 2 records. ORPHAN SUMMARY

City	EDR ID	Site Name	Site Address	Zip	Database(s)
LOS ANGELES	S120714330	LINK STATION US PROJECT	800 NORTH UNION STATION	90012	ENVIROSTOR, VCP
LOS ANGELES COUNTY	S107538625		GRIFFITH PARK		CDL

GOVERNMENT RECORDS SEARCHED / DATA CURRENCY TRACKING

To maintain currency of the following federal and state databases, EDR contacts the appropriate governmental agency on a monthly or quarterly basis, as required.

Number of Days to Update: Provides confirmation that EDR is reporting records that have been updated within 90 days from the date the government agency made the information available to the public.

STANDARD ENVIRONMENTAL RECORDS

Federal NPL site list

NPL: National Priority List

National Priorities List (Superfund). The NPL is a subset of CERCLIS and identifies over 1,200 sites for priority cleanup under the Superfund Program. NPL sites may encompass relatively large areas. As such, EDR provides polygon coverage for over 1,000 NPL site boundaries produced by EPA's Environmental Photographic Interpretation Center (EPIC) and regional EPA offices.

Date of Government Version: 07/17/2018
Date Data Arrived at EDR: 08/09/2018
Date Made Active in Reports: 09/07/2018
Number of Days to Update: 29

Source: EPA
Telephone: N/A
Last EDR Contact: 10/04/2018
Next Scheduled EDR Contact: 01/14/2019
Data Release Frequency: Quarterly

NPL Site Boundaries

Sources:

EPA's Environmental Photographic Interpretation Center (EPIC)
Telephone: 202-564-7333

EPA Region 1
Telephone 617-918-1143

EPA Region 6
Telephone: 214-655-6659

EPA Region 3
Telephone 215-814-5418

EPA Region 7
Telephone: 913-551-7247

EPA Region 4
Telephone 404-562-8033

EPA Region 8
Telephone: 303-312-6774

EPA Region 5
Telephone 312-886-6686

EPA Region 9
Telephone: 415-947-4246

EPA Region 10
Telephone 206-553-8665

Proposed NPL: Proposed National Priority List Sites

A site that has been proposed for listing on the National Priorities List through the issuance of a proposed rule in the Federal Register. EPA then accepts public comments on the site, responds to the comments, and places on the NPL those sites that continue to meet the requirements for listing.

Date of Government Version: 07/17/2018
Date Data Arrived at EDR: 08/09/2018
Date Made Active in Reports: 09/07/2018
Number of Days to Update: 29

Source: EPA
Telephone: N/A
Last EDR Contact: 10/04/2018
Next Scheduled EDR Contact: 01/14/2019
Data Release Frequency: Quarterly

NPL LIENS: Federal Superfund Liens

Federal Superfund Liens. Under the authority granted the USEPA by CERCLA of 1980, the USEPA has the authority to file liens against real property in order to recover remedial action expenditures or when the property owner received notification of potential liability. USEPA compiles a listing of filed notices of Superfund Liens.

Date of Government Version: 10/15/1991
Date Data Arrived at EDR: 02/02/1994
Date Made Active in Reports: 03/30/1994
Number of Days to Update: 56

Source: EPA
Telephone: 202-564-4267
Last EDR Contact: 08/15/2011
Next Scheduled EDR Contact: 11/28/2011
Data Release Frequency: No Update Planned

Federal Delisted NPL site list

Delisted NPL: National Priority List Deletions

The National Oil and Hazardous Substances Pollution Contingency Plan (NCP) establishes the criteria that the EPA uses to delete sites from the NPL. In accordance with 40 CFR 300.425.(e), sites may be deleted from the NPL where no further response is appropriate.

Date of Government Version: 07/17/2018
Date Data Arrived at EDR: 08/09/2018
Date Made Active in Reports: 09/07/2018
Number of Days to Update: 29

Source: EPA
Telephone: N/A
Last EDR Contact: 10/04/2018
Next Scheduled EDR Contact: 01/14/2019
Data Release Frequency: Quarterly

Federal CERCLIS list

FEDERAL FACILITY: Federal Facility Site Information listing

A listing of National Priority List (NPL) and Base Realignment and Closure (BRAC) sites found in the Comprehensive Environmental Response, Compensation and Liability Information System (CERCLIS) Database where EPA Federal Facilities Restoration and Reuse Office is involved in cleanup activities.

Date of Government Version: 11/07/2016
Date Data Arrived at EDR: 01/05/2017
Date Made Active in Reports: 04/07/2017
Number of Days to Update: 92

Source: Environmental Protection Agency
Telephone: 703-603-8704
Last EDR Contact: 07/06/2018
Next Scheduled EDR Contact: 10/15/2018
Data Release Frequency: Varies

SEMS: Superfund Enterprise Management System

SEMS (Superfund Enterprise Management System) tracks hazardous waste sites, potentially hazardous waste sites, and remedial activities performed in support of EPA's Superfund Program across the United States. The list was formerly know as CERCLIS, renamed to SEMS by the EPA in 2015. The list contains data on potentially hazardous waste sites that have been reported to the USEPA by states, municipalities, private companies and private persons, pursuant to Section 103 of the Comprehensive Environmental Response, Compensation, and Liability Act (CERCLA). This dataset also contains sites which are either proposed to or on the National Priorities List (NPL) and the sites which are in the screening and assessment phase for possible inclusion on the NPL.

Date of Government Version: 07/17/2018
Date Data Arrived at EDR: 08/09/2018
Date Made Active in Reports: 09/07/2018
Number of Days to Update: 29

Source: EPA
Telephone: 800-424-9346
Last EDR Contact: 10/04/2018
Next Scheduled EDR Contact: 10/29/2018
Data Release Frequency: Quarterly

Federal CERCLIS NFRAP site list

SEMS-ARCHIVE: Superfund Enterprise Management System Archive

SEMS-ARCHIVE (Superfund Enterprise Management System Archive) tracks sites that have no further interest under the Federal Superfund Program based on available information. The list was formerly known as the CERCLIS-NFRAP, renamed to SEMS ARCHIVE by the EPA in 2015. EPA may perform a minimal level of assessment work at a site while it is archived if site conditions change and/or new information becomes available. Archived sites have been removed and archived from the inventory of SEMS sites. Archived status indicates that, to the best of EPA's knowledge, assessment at a site has been completed and that EPA has determined no further steps will be taken to list the site on the National Priorities List (NPL), unless information indicates this decision was not appropriate or other considerations require a recommendation for listing at a later time. The decision does not necessarily mean that there is no hazard associated with a given site; it only means that. based upon available information, the location is not judged to be potential NPL site.

Date of Government Version: 07/17/2018
Date Data Arrived at EDR: 08/09/2018
Date Made Active in Reports: 09/07/2018
Number of Days to Update: 29

Source: EPA
Telephone: 800-424-9346
Last EDR Contact: 10/04/2018
Next Scheduled EDR Contact: 01/14/2019
Data Release Frequency: Quarterly

Federal RCRA CORRACTS facilities list

CORRACTS: Corrective Action Report

CORRACTS identifies hazardous waste handlers with RCRA corrective action activity.

Date of Government Version: 03/01/2018
Date Data Arrived at EDR: 03/28/2018
Date Made Active in Reports: 06/22/2018
Number of Days to Update: 86

Source: EPA
Telephone: 800-424-9346
Last EDR Contact: 09/19/2018
Next Scheduled EDR Contact: 01/07/2019
Data Release Frequency: Quarterly

Federal RCRA non-CORRACTS TSD facilities list

RCRA-TSDF: RCRA - Treatment, Storage and Disposal

RCRAInfo is EPA's comprehensive information system, providing access to data supporting the Resource Conservation and Recovery Act (RCRA) of 1976 and the Hazardous and Solid Waste Amendments (HSWA) of 1984. The database includes selective information on sites which generate, transport, store, treat and/or dispose of hazardous waste as defined by the Resource Conservation and Recovery Act (RCRA). Transporters are individuals or entities that move hazardous waste from the generator offsite to a facility that can recycle, treat, store, or dispose of the waste. TSDFs treat, store, or dispose of the waste.

Date of Government Version: 03/01/2018
Date Data Arrived at EDR: 03/28/2018
Date Made Active in Reports: 06/22/2018
Number of Days to Update: 86

Source: Environmental Protection Agency
Telephone: (415) 495-8895
Last EDR Contact: 09/19/2018
Next Scheduled EDR Contact: 01/07/2019
Data Release Frequency: Quarterly

Federal RCRA generators list

RCRA-LQG: RCRA - Large Quantity Generators

RCRAInfo is EPA's comprehensive information system, providing access to data supporting the Resource Conservation and Recovery Act (RCRA) of 1976 and the Hazardous and Solid Waste Amendments (HSWA) of 1984. The database includes selective information on sites which generate, transport, store, treat and/or dispose of hazardous waste as defined by the Resource Conservation and Recovery Act (RCRA). Large quantity generators (LQGs) generate over 1,000 kilograms (kg) of hazardous waste, or over 1 kg of acutely hazardous waste per month.

Date of Government Version: 03/01/2018
Date Data Arrived at EDR: 03/28/2018
Date Made Active in Reports: 06/22/2018
Number of Days to Update: 86

Source: Environmental Protection Agency
Telephone: (415) 495-8895
Last EDR Contact: 09/19/2018
Next Scheduled EDR Contact: 01/07/2019
Data Release Frequency: Quarterly

RCRA-SQG: RCRA - Small Quantity Generators

RCRAInfo is EPA's comprehensive information system, providing access to data supporting the Resource Conservation and Recovery Act (RCRA) of 1976 and the Hazardous and Solid Waste Amendments (HSWA) of 1984. The database includes selective information on sites which generate, transport, store, treat and/or dispose of hazardous waste as defined by the Resource Conservation and Recovery Act (RCRA). Small quantity generators (SQGs) generate between 100 kg and 1,000 kg of hazardous waste per month.

Date of Government Version: 03/01/2018
Date Data Arrived at EDR: 03/28/2018
Date Made Active in Reports: 06/22/2018
Number of Days to Update: 86

Source: Environmental Protection Agency
Telephone: (415) 495-8895
Last EDR Contact: 09/19/2018
Next Scheduled EDR Contact: 01/07/2019
Data Release Frequency: Quarterly

RCRA-CESQG: RCRA - Conditionally Exempt Small Quantity Generators

RCRAInfo is EPA's comprehensive information system, providing access to data supporting the Resource Conservation and Recovery Act (RCRA) of 1976 and the Hazardous and Solid Waste Amendments (HSWA) of 1984. The database includes selective information on sites which generate, transport, store, treat and/or dispose of hazardous waste as defined by the Resource Conservation and Recovery Act (RCRA). Conditionally exempt small quantity generators (CESQGs) generate less than 100 kg of hazardous waste, or less than 1 kg of acutely hazardous waste per month.

Date of Government Version: 03/01/2018
Date Data Arrived at EDR: 03/28/2018
Date Made Active in Reports: 06/22/2018
Number of Days to Update: 86

Source: Environmental Protection Agency
Telephone: (415) 495-8895
Last EDR Contact: 09/19/2018
Next Scheduled EDR Contact: 01/07/2019
Data Release Frequency: Quarterly

Federal institutional controls / engineering controls registries

LUCIS: Land Use Control Information System

LUCIS contains records of land use control information pertaining to the former Navy Base Realignment and Closure properties.

Date of Government Version: 05/14/2018
Date Data Arrived at EDR: 05/18/2018
Date Made Active in Reports: 07/20/2018
Number of Days to Update: 63

Source: Department of the Navy
Telephone: 843-820-7326
Last EDR Contact: 07/16/2018
Next Scheduled EDR Contact: 11/26/2018
Data Release Frequency: Varies

US ENG CONTROLS: Engineering Controls Sites List

A listing of sites with engineering controls in place. Engineering controls include various forms of caps, building foundations, liners, and treatment methods to create pathway elimination for regulated substances to enter environmental media or effect human health.

Date of Government Version: 07/31/2018
Date Data Arrived at EDR: 08/28/2018
Date Made Active in Reports: 09/14/2018
Number of Days to Update: 17

Source: Environmental Protection Agency
Telephone: 703-603-0695
Last EDR Contact: 08/28/2018
Next Scheduled EDR Contact: 12/10/2018
Data Release Frequency: Varies

US INST CONTROL: Sites with Institutional Controls

A listing of sites with institutional controls in place. Institutional controls include administrative measures, such as groundwater use restrictions, construction restrictions, property use restrictions, and post remediation care requirements intended to prevent exposure to contaminants remaining on site. Deed restrictions are generally required as part of the institutional controls.

Date of Government Version: 07/31/2018
Date Data Arrived at EDR: 08/28/2018
Date Made Active in Reports: 09/14/2018
Number of Days to Update: 17

Source: Environmental Protection Agency
Telephone: 703-603-0695
Last EDR Contact: 08/28/2018
Next Scheduled EDR Contact: 12/10/2018
Data Release Frequency: Varies

Federal ERNS list

ERNS: Emergency Response Notification System

Emergency Response Notification System. ERNS records and stores information on reported releases of oil and hazardous substances.

Date of Government Version: 06/18/2018
Date Data Arrived at EDR: 06/27/2018
Date Made Active in Reports: 09/14/2018
Number of Days to Update: 79

Source: National Response Center, United States Coast Guard
Telephone: 202-267-2180
Last EDR Contact: 09/25/2018
Next Scheduled EDR Contact: 01/07/2019
Data Release Frequency: Quarterly

State- and tribal - equivalent NPL

RESPONSE: State Response Sites

Identifies confirmed release sites where DTSC is involved in remediation, either in a lead or oversight capacity. These confirmed release sites are generally high-priority and high potential risk.

Date of Government Version: 07/30/2018
Date Data Arrived at EDR: 07/31/2018
Date Made Active in Reports: 09/07/2018
Number of Days to Update: 38

Source: Department of Toxic Substances Control
Telephone: 916-323-3400
Last EDR Contact: 07/31/2018
Next Scheduled EDR Contact: 11/12/2018
Data Release Frequency: Quarterly

State- and tribal - equivalent CERCLIS

ENVIROSTOR: EnviroStor Database

The Department of Toxic Substances Control's (DTSC's) Site Mitigation and Brownfields Reuse Program's (SMBRP's) EnviroStor database identifes sites that have known contamination or sites for which there may be reasons to investigate further. The database includes the following site types: Federal Superfund sites (National Priorities List (NPL)); State Response, including Military Facilities and State Superfund; Voluntary Cleanup; and School sites. EnviroStor provides similar information to the information that was available in CalSites, and provides additional site information, including, but not limited to, identification of formerly-contaminated properties that have been released for reuse, properties where environmental deed restrictions have been recorded to prevent inappropriate land uses, and risk characterization information that is used to assess potential impacts to public health and the environment at contaminated sites.

Date of Government Version: 07/30/2018
Date Data Arrived at EDR: 07/31/2018
Date Made Active in Reports: 09/07/2018
Number of Days to Update: 38

Source: Department of Toxic Substances Control
Telephone: 916-323-3400
Last EDR Contact: 07/31/2018
Next Scheduled EDR Contact: 11/12/2018
Data Release Frequency: Quarterly

State and tribal landfill and/or solid waste disposal site lists

SWF/LF (SWIS): Solid Waste Information System

Active, Closed and Inactive Landfills. SWF/LF records typically contain an inve ntory of solid waste disposal facilities or landfills. These may be active or i nactive facilities or open dumps that failed to meet RCRA Section 4004 criteria for solid waste landfills or disposal sites.

Date of Government Version: 08/08/2018
Date Data Arrived at EDR: 08/10/2018
Date Made Active in Reports: 08/24/2018
Number of Days to Update: 14

Source: Department of Resources Recycling and Recovery
Telephone: 916-341-6320
Last EDR Contact: 08/10/2018
Next Scheduled EDR Contact: 11/26/2018
Data Release Frequency: Quarterly

State and tribal leaking storage tank lists

GOVERNMENT RECORDS SEARCHED / DATA CURRENCY TRACKING

LUST REG 1: Active Toxic Site Investigation

Del Norte, Humboldt, Lake, Mendocino, Modoc, Siskiyou, Sonoma, Trinity counties. For more current information, please refer to the State Water Resources Control Board's LUST database.

Date of Government Version: 02/01/2001
Date Data Arrived at EDR: 02/28/2001
Date Made Active in Reports: 03/29/2001
Number of Days to Update: 29

Source: California Regional Water Quality Control Board North Coast (1)
Telephone: 707-570-3769
Last EDR Contact: 08/01/2011
Next Scheduled EDR Contact: 11/14/2011
Data Release Frequency: No Update Planned

LUST REG 7: Leaking Underground Storage Tank Case Listing

Leaking Underground Storage Tank locations. Imperial, Riverside, San Diego, Santa Barbara counties.

Date of Government Version: 02/26/2004
Date Data Arrived at EDR: 02/26/2004
Date Made Active in Reports: 03/24/2004
Number of Days to Update: 27

Source: California Regional Water Quality Control Board Colorado River Basin Region (7)
Telephone: 760-776-8943
Last EDR Contact: 08/01/2011
Next Scheduled EDR Contact: 11/14/2011
Data Release Frequency: No Update Planned

LUST: Leaking Underground Fuel Tank Report (GEOTRACKER)

Leaking Underground Storage Tank (LUST) Sites included in GeoTracker. GeoTracker is the Water Boards data management system for sites that impact, or have the potential to impact, water quality in California, with emphasis on groundwater.

Date of Government Version: 09/10/2018
Date Data Arrived at EDR: 09/12/2018
Date Made Active in Reports: 10/08/2018
Number of Days to Update: 26

Source: State Water Resources Control Board
Telephone: see region list
Last EDR Contact: 09/12/2018
Next Scheduled EDR Contact: 12/24/2018
Data Release Frequency: Quarterly

LUST REG 9: Leaking Underground Storage Tank Report

Orange, Riverside, San Diego counties. For more current information, please refer to the State Water Resources Control Board's LUST database.

Date of Government Version: 03/01/2001
Date Data Arrived at EDR: 04/23/2001
Date Made Active in Reports: 05/21/2001
Number of Days to Update: 28

Source: California Regional Water Quality Control Board San Diego Region (9)
Telephone: 858-637-5595
Last EDR Contact: 09/26/2011
Next Scheduled EDR Contact: 01/09/2012
Data Release Frequency: No Update Planned

LUST REG 6V: Leaking Underground Storage Tank Case Listing

Leaking Underground Storage Tank locations. Inyo, Kern, Los Angeles, Mono, San Bernardino counties.

Date of Government Version: 06/07/2005
Date Data Arrived at EDR: 06/07/2005
Date Made Active in Reports: 06/29/2005
Number of Days to Update: 22

Source: California Regional Water Quality Control Board Victorville Branch Office (6)
Telephone: 760-241-7365
Last EDR Contact: 09/12/2011
Next Scheduled EDR Contact: 12/26/2011
Data Release Frequency: No Update Planned

LUST REG 6L: Leaking Underground Storage Tank Case Listing

For more current information, please refer to the State Water Resources Control Board's LUST database.

Date of Government Version: 09/09/2003
Date Data Arrived at EDR: 09/10/2003
Date Made Active in Reports: 10/07/2003
Number of Days to Update: 27

Source: California Regional Water Quality Control Board Lahontan Region (6)
Telephone: 530-542-5572
Last EDR Contact: 09/12/2011
Next Scheduled EDR Contact: 12/26/2011
Data Release Frequency: No Update Planned

LUST REG 5: Leaking Underground Storage Tank Database

Leaking Underground Storage Tank locations. Alameda, Alpine, Amador, Butte, Colusa, Contra Costa, Calveras, El Dorado, Fresno, Glenn, Kern, Kings, Lake, Lassen, Madera, Mariposa, Merced, Modoc, Napa, Nevada, Placer, Plumas, Sacramento, San Joaquin, Shasta, Solano, Stanislaus, Sutter, Tehama, Tulare, Tuolumne, Yolo, Yuba counties.

Date of Government Version: 07/01/2008
Date Data Arrived at EDR: 07/22/2008
Date Made Active in Reports: 07/31/2008
Number of Days to Update: 9

Source: California Regional Water Quality Control Board Central Valley Region (5)
Telephone: 916-464-4834
Last EDR Contact: 07/01/2011
Next Scheduled EDR Contact: 10/17/2011
Data Release Frequency: No Update Planned

LUST REG 2: Fuel Leak List

Leaking Underground Storage Tank locations. Alameda, Contra Costa, Marin, Napa, San Francisco, San Mateo, Santa Clara, Solano, Sonoma counties.

Date of Government Version: 09/30/2004
Date Data Arrived at EDR: 10/20/2004
Date Made Active in Reports: 11/19/2004
Number of Days to Update: 30

Source: California Regional Water Quality Control Board San Francisco Bay Region (2)
Telephone: 510-622-2433
Last EDR Contact: 09/19/2011
Next Scheduled EDR Contact: 01/02/2012
Data Release Frequency: Quarterly

LUST REG 3: Leaking Underground Storage Tank Database

Leaking Underground Storage Tank locations. Monterey, San Benito, San Luis Obispo, Santa Barbara, Santa Cruz counties.

Date of Government Version: 05/19/2003
Date Data Arrived at EDR: 05/19/2003
Date Made Active in Reports: 06/02/2003
Number of Days to Update: 14

Source: California Regional Water Quality Control Board Central Coast Region (3)
Telephone: 805-542-4786
Last EDR Contact: 07/18/2011
Next Scheduled EDR Contact: 10/31/2011
Data Release Frequency: No Update Planned

LUST REG 4: Underground Storage Tank Leak List

Los Angeles, Ventura counties. For more current information, please refer to the State Water Resources Control Board's LUST database.

Date of Government Version: 09/07/2004
Date Data Arrived at EDR: 09/07/2004
Date Made Active in Reports: 10/12/2004
Number of Days to Update: 35

Source: California Regional Water Quality Control Board Los Angeles Region (4)
Telephone: 213-576-6710
Last EDR Contact: 09/06/2011
Next Scheduled EDR Contact: 12/19/2011
Data Release Frequency: No Update Planned

LUST REG 8: Leaking Underground Storage Tanks

California Regional Water Quality Control Board Santa Ana Region (8). For more current information, please refer to the State Water Resources Control Board's LUST database.

Date of Government Version: 02/14/2005
Date Data Arrived at EDR: 02/15/2005
Date Made Active in Reports: 03/28/2005
Number of Days to Update: 41

Source: California Regional Water Quality Control Board Santa Ana Region (8)
Telephone: 909-782-4496
Last EDR Contact: 08/15/2011
Next Scheduled EDR Contact: 11/28/2011
Data Release Frequency: Varies

INDIAN LUST R10: Leaking Underground Storage Tanks on Indian Land

LUSTs on Indian land in Alaska, Idaho, Oregon and Washington.

Date of Government Version: 04/12/2018
Date Data Arrived at EDR: 05/18/2018
Date Made Active in Reports: 07/20/2018
Number of Days to Update: 63

Source: EPA Region 10
Telephone: 206-553-2857
Last EDR Contact: 07/27/2018
Next Scheduled EDR Contact: 11/05/2018
Data Release Frequency: Varies

INDIAN LUST R9: Leaking Underground Storage Tanks on Indian Land

LUSTs on Indian land in Arizona, California, New Mexico and Nevada

Date of Government Version: 04/10/2018
Date Data Arrived at EDR: 05/18/2018
Date Made Active in Reports: 07/20/2018
Number of Days to Update: 63

Source: Environmental Protection Agency
Telephone: 415-972-3372
Last EDR Contact: 07/27/2018
Next Scheduled EDR Contact: 11/05/2018
Data Release Frequency: Varies

INDIAN LUST R8: Leaking Underground Storage Tanks on Indian Land
LUSTs on Indian land in Colorado, Montana, North Dakota, South Dakota, Utah and Wyoming.

Date of Government Version: 04/25/2018
Date Data Arrived at EDR: 05/18/2018
Date Made Active in Reports: 07/20/2018
Number of Days to Update: 63
Source: EPA Region 8
Telephone: 303-312-6271
Last EDR Contact: 07/27/2018
Next Scheduled EDR Contact: 11/05/2018
Data Release Frequency: Varies

INDIAN LUST R7: Leaking Underground Storage Tanks on Indian Land
LUSTs on Indian land in Iowa, Kansas, and Nebraska

Date of Government Version: 04/24/2018
Date Data Arrived at EDR: 05/18/2018
Date Made Active in Reports: 07/20/2018
Number of Days to Update: 63
Source: EPA Region 7
Telephone: 913-551-7003
Last EDR Contact: 07/27/2018
Next Scheduled EDR Contact: 11/05/2018
Data Release Frequency: Varies

INDIAN LUST R6: Leaking Underground Storage Tanks on Indian Land
LUSTs on Indian land in New Mexico and Oklahoma.

Date of Government Version: 04/01/2018
Date Data Arrived at EDR: 05/18/2018
Date Made Active in Reports: 07/20/2018
Number of Days to Update: 63
Source: EPA Region 6
Telephone: 214-665-6597
Last EDR Contact: 07/27/2018
Next Scheduled EDR Contact: 11/05/2018
Data Release Frequency: Varies

INDIAN LUST R4: Leaking Underground Storage Tanks on Indian Land
LUSTs on Indian land in Florida, Mississippi and North Carolina.

Date of Government Version: 05/08/2018
Date Data Arrived at EDR: 05/18/2018
Date Made Active in Reports: 07/20/2018
Number of Days to Update: 63
Source: EPA Region 4
Telephone: 404-562-8677
Last EDR Contact: 07/27/2018
Next Scheduled EDR Contact: 11/05/2018
Data Release Frequency: Varies

INDIAN LUST R1: Leaking Underground Storage Tanks on Indian Land
A listing of leaking underground storage tank locations on Indian Land.

Date of Government Version: 04/13/2018
Date Data Arrived at EDR: 05/18/2018
Date Made Active in Reports: 07/20/2018
Number of Days to Update: 63
Source: EPA Region 1
Telephone: 617-918-1313
Last EDR Contact: 07/27/2018
Next Scheduled EDR Contact: 11/05/2018
Data Release Frequency: Varies

INDIAN LUST R5: Leaking Underground Storage Tanks on Indian Land
Leaking underground storage tanks located on Indian Land in Michigan, Minnesota and Wisconsin.

Date of Government Version: 04/12/2018
Date Data Arrived at EDR: 05/18/2018
Date Made Active in Reports: 07/20/2018
Number of Days to Update: 63
Source: EPA, Region 5
Telephone: 312-886-7439
Last EDR Contact: 07/27/2018
Next Scheduled EDR Contact: 11/05/2018
Data Release Frequency: Varies

CPS-SLIC: Statewide SLIC Cases (GEOTRACKER)
Cleanup Program Sites (CPS; also known as Site Cleanups [SC] and formerly known as Spills, Leaks, Investigations, and Cleanups [SLIC] sites) included in GeoTracker. GeoTracker is the Water Boards data management system for sites that impact, or have the potential to impact, water quality in California, with emphasis on groundwater.

Date of Government Version: 09/10/2018
Date Data Arrived at EDR: 09/12/2018
Date Made Active in Reports: 10/09/2018
Number of Days to Update: 27
Source: State Water Resources Control Board
Telephone: 866-480-1028
Last EDR Contact: 12/12/2018
Next Scheduled EDR Contact: 12/24/2018
Data Release Frequency: Varies

SLIC REG 1: Active Toxic Site Investigations

The SLIC (Spills, Leaks, Investigations and Cleanup) program is designed to protect and restore water quality from spills, leaks, and similar discharges.

Date of Government Version: 04/03/2003
Date Data Arrived at EDR: 04/07/2003
Date Made Active in Reports: 04/25/2003
Number of Days to Update: 18

Source: California Regional Water Quality Control Board, North Coast Region (1)
Telephone: 707-576-2220
Last EDR Contact: 08/01/2011
Next Scheduled EDR Contact: 11/14/2011
Data Release Frequency: No Update Planned

SLIC REG 2: Spills, Leaks, Investigation & Cleanup Cost Recovery Listing

The SLIC (Spills, Leaks, Investigations and Cleanup) program is designed to protect and restore water quality from spills, leaks, and similar discharges.

Date of Government Version: 09/30/2004
Date Data Arrived at EDR: 10/20/2004
Date Made Active in Reports: 11/19/2004
Number of Days to Update: 30

Source: Regional Water Quality Control Board San Francisco Bay Region (2)
Telephone: 510-286-0457
Last EDR Contact: 09/19/2011
Next Scheduled EDR Contact: 01/02/2012
Data Release Frequency: Quarterly

SLIC REG 3: Spills, Leaks, Investigation & Cleanup Cost Recovery Listing

The SLIC (Spills, Leaks, Investigations and Cleanup) program is designed to protect and restore water quality from spills, leaks, and similar discharges.

Date of Government Version: 05/18/2006
Date Data Arrived at EDR: 05/18/2006
Date Made Active in Reports: 06/15/2006
Number of Days to Update: 28

Source: California Regional Water Quality Control Board Central Coast Region (3)
Telephone: 805-549-3147
Last EDR Contact: 07/18/2011
Next Scheduled EDR Contact: 10/31/2011
Data Release Frequency: Semi-Annually

SLIC REG 4: Spills, Leaks, Investigation & Cleanup Cost Recovery Listing

The SLIC (Spills, Leaks, Investigations and Cleanup) program is designed to protect and restore water quality from spills, leaks, and similar discharges.

Date of Government Version: 11/17/2004
Date Data Arrived at EDR: 11/18/2004
Date Made Active in Reports: 01/04/2005
Number of Days to Update: 47

Source: Region Water Quality Control Board Los Angeles Region (4)
Telephone: 213-576-6600
Last EDR Contact: 07/01/2011
Next Scheduled EDR Contact: 10/17/2011
Data Release Frequency: Varies

SLIC REG 5: Spills, Leaks, Investigation & Cleanup Cost Recovery Listing

The SLIC (Spills, Leaks, Investigations and Cleanup) program is designed to protect and restore water quality from spills, leaks, and similar discharges.

Date of Government Version: 04/01/2005
Date Data Arrived at EDR: 04/05/2005
Date Made Active in Reports: 04/21/2005
Number of Days to Update: 16

Source: Regional Water Quality Control Board Central Valley Region (5)
Telephone: 916-464-3291
Last EDR Contact: 09/12/2011
Next Scheduled EDR Contact: 12/26/2011
Data Release Frequency: Semi-Annually

SLIC REG 6V: Spills, Leaks, Investigation & Cleanup Cost Recovery Listing

The SLIC (Spills, Leaks, Investigations and Cleanup) program is designed to protect and restore water quality from spills, leaks, and similar discharges.

Date of Government Version: 05/24/2005
Date Data Arrived at EDR: 05/25/2005
Date Made Active in Reports: 06/16/2005
Number of Days to Update: 22

Source: Regional Water Quality Control Board, Victorville Branch
Telephone: 619-241-6583
Last EDR Contact: 08/15/2011
Next Scheduled EDR Contact: 11/28/2011
Data Release Frequency: Semi-Annually

SLIC REG 6L: SLIC Sites
The SLIC (Spills, Leaks, Investigations and Cleanup) program is designed to protect and restore water quality from spills, leaks, and similar discharges.

Date of Government Version: 09/07/2004
Date Data Arrived at EDR: 09/07/2004
Date Made Active in Reports: 10/12/2004
Number of Days to Update: 35
Source: California Regional Water Quality Control Board, Lahontan Region
Telephone: 530-542-5574
Last EDR Contact: 08/15/2011
Next Scheduled EDR Contact: 11/28/2011
Data Release Frequency: No Update Planned

SLIC REG 7: SLIC List
The SLIC (Spills, Leaks, Investigations and Cleanup) program is designed to protect and restore water quality from spills, leaks, and similar discharges.

Date of Government Version: 11/24/2004
Date Data Arrived at EDR: 11/29/2004
Date Made Active in Reports: 01/04/2005
Number of Days to Update: 36
Source: California Regional Quality Control Board, Colorado River Basin Region
Telephone: 760-346-7491
Last EDR Contact: 08/01/2011
Next Scheduled EDR Contact: 11/14/2011
Data Release Frequency: No Update Planned

SLIC REG 8: Spills, Leaks, Investigation & Cleanup Cost Recovery Listing
The SLIC (Spills, Leaks, Investigations and Cleanup) program is designed to protect and restore water quality from spills, leaks, and similar discharges.

Date of Government Version: 04/03/2008
Date Data Arrived at EDR: 04/03/2008
Date Made Active in Reports: 04/14/2008
Number of Days to Update: 11
Source: California Region Water Quality Control Board Santa Ana Region (8)
Telephone: 951-782-3298
Last EDR Contact: 09/12/2011
Next Scheduled EDR Contact: 12/26/2011
Data Release Frequency: Semi-Annually

SLIC REG 9: Spills, Leaks, Investigation & Cleanup Cost Recovery Listing
The SLIC (Spills, Leaks, Investigations and Cleanup) program is designed to protect and restore water quality from spills, leaks, and similar discharges.

Date of Government Version: 09/10/2007
Date Data Arrived at EDR: 09/11/2007
Date Made Active in Reports: 09/28/2007
Number of Days to Update: 17
Source: California Regional Water Quality Control Board San Diego Region (9)
Telephone: 858-467-2980
Last EDR Contact: 08/08/2011
Next Scheduled EDR Contact: 11/21/2011
Data Release Frequency: Annually

State and tribal registered storage tank lists

FEMA UST: Underground Storage Tank Listing
A listing of all FEMA owned underground storage tanks.

Date of Government Version: 05/15/2017
Date Data Arrived at EDR: 05/30/2017
Date Made Active in Reports: 10/13/2017
Number of Days to Update: 136
Source: FEMA
Telephone: 202-646-5797
Last EDR Contact: 10/10/2018
Next Scheduled EDR Contact: 01/21/2019
Data Release Frequency: Varies

UST: Active UST Facilities
Active UST facilities gathered from the local regulatory agencies

Date of Government Version: 09/10/2018
Date Data Arrived at EDR: 09/12/2018
Date Made Active in Reports: 10/03/2018
Number of Days to Update: 21
Source: SWRCB
Telephone: 916-341-5851
Last EDR Contact: 09/12/2018
Next Scheduled EDR Contact: 12/24/2018
Data Release Frequency: Semi-Annually

UST CLOSURE: Proposed Closure of Underground Storage Tank (UST) Cases

UST cases that are being considered for closure by either the State Water Resources Control Board or the Executive Director have been posted for a 60-day public comment period. UST Case Closures being proposed for consideration by the State Water Resources Control Board. These are primarily UST cases that meet closure criteria under the decisional framework in State Water Board Resolution No. 92-49 and other Board orders. UST Case Closures proposed for consideration by the Executive Director pursuant to State Water Board Resolution No. 2012-0061. These are cases that meet the criteria of the Low-Threat UST Case Closure Policy. UST Case Closure Review Denials and Approved Orders.

Date of Government Version: 09/10/2018
Date Data Arrived at EDR: 09/12/2018
Date Made Active in Reports: 10/03/2018
Number of Days to Update: 21

Source: State Water Resources Control Board
Telephone: 916-327-7844
Last EDR Contact: 09/12/2018
Next Scheduled EDR Contact: 12/24/2018
Data Release Frequency: Varies

MILITARY UST SITES: Military UST Sites (GEOTRACKER)

Military ust sites

Date of Government Version: 09/10/2018
Date Data Arrived at EDR: 09/12/2018
Date Made Active in Reports: 10/09/2018
Number of Days to Update: 27

Source: State Water Resources Control Board
Telephone: 866-480-1028
Last EDR Contact: 12/12/2018
Next Scheduled EDR Contact: 12/24/2018
Data Release Frequency: Varies

AST: Aboveground Petroleum Storage Tank Facilities

A listing of aboveground storage tank petroleum storage tank locations.

Date of Government Version: 07/06/2016
Date Data Arrived at EDR: 07/12/2016
Date Made Active in Reports: 09/19/2016
Number of Days to Update: 69

Source: California Environmental Protection Agency
Telephone: 916-327-5092
Last EDR Contact: 09/17/2018
Next Scheduled EDR Contact: 12/31/2018
Data Release Frequency: Quarterly

INDIAN UST R4: Underground Storage Tanks on Indian Land

The Indian Underground Storage Tank (UST) database provides information about underground storage tanks on Indian land in EPA Region 4 (Alabama, Florida, Georgia, Kentucky, Mississippi, North Carolina, South Carolina, Tennessee and Tribal Nations)

Date of Government Version: 05/08/2018
Date Data Arrived at EDR: 05/18/2018
Date Made Active in Reports: 07/20/2018
Number of Days to Update: 63

Source: EPA Region 4
Telephone: 404-562-9424
Last EDR Contact: 07/27/2018
Next Scheduled EDR Contact: 11/05/2018
Data Release Frequency: Varies

INDIAN UST R10: Underground Storage Tanks on Indian Land

The Indian Underground Storage Tank (UST) database provides information about underground storage tanks on Indian land in EPA Region 10 (Alaska, Idaho, Oregon, Washington, and Tribal Nations).

Date of Government Version: 04/12/2018
Date Data Arrived at EDR: 05/18/2018
Date Made Active in Reports: 07/20/2018
Number of Days to Update: 63

Source: EPA Region 10
Telephone: 206-553-2857
Last EDR Contact: 07/27/2018
Next Scheduled EDR Contact: 11/05/2018
Data Release Frequency: Varies

INDIAN UST R9: Underground Storage Tanks on Indian Land

The Indian Underground Storage Tank (UST) database provides information about underground storage tanks on Indian land in EPA Region 9 (Arizona, California, Hawaii, Nevada, the Pacific Islands, and Tribal Nations).

Date of Government Version: 04/10/2018
Date Data Arrived at EDR: 05/18/2018
Date Made Active in Reports: 07/20/2018
Number of Days to Update: 63

Source: EPA Region 9
Telephone: 415-972-3368
Last EDR Contact: 07/27/2018
Next Scheduled EDR Contact: 11/05/2018
Data Release Frequency: Varies

INDIAN UST R5: Underground Storage Tanks on Indian Land

The Indian Underground Storage Tank (UST) database provides information about underground storage tanks on Indian land in EPA Region 5 (Michigan, Minnesota and Wisconsin and Tribal Nations).

Date of Government Version: 04/12/2018
Date Data Arrived at EDR: 05/18/2018
Date Made Active in Reports: 07/20/2018
Number of Days to Update: 63

Source: EPA Region 5
Telephone: 312-886-6136
Last EDR Contact: 07/27/2018
Next Scheduled EDR Contact: 11/05/2018
Data Release Frequency: Varies

INDIAN UST R1: Underground Storage Tanks on Indian Land

The Indian Underground Storage Tank (UST) database provides information about underground storage tanks on Indian land in EPA Region 1 (Connecticut, Maine, Massachusetts, New Hampshire, Rhode Island, Vermont and ten Tribal Nations).

Date of Government Version: 04/13/2018
Date Data Arrived at EDR: 05/18/2018
Date Made Active in Reports: 07/20/2018
Number of Days to Update: 63

Source: EPA, Region 1
Telephone: 617-918-1313
Last EDR Contact: 07/27/2018
Next Scheduled EDR Contact: 11/05/2018
Data Release Frequency: Varies

INDIAN UST R7: Underground Storage Tanks on Indian Land

The Indian Underground Storage Tank (UST) database provides information about underground storage tanks on Indian land in EPA Region 7 (Iowa, Kansas, Missouri, Nebraska, and 9 Tribal Nations).

Date of Government Version: 04/24/2018
Date Data Arrived at EDR: 05/18/2018
Date Made Active in Reports: 07/20/2018
Number of Days to Update: 63

Source: EPA Region 7
Telephone: 913-551-7003
Last EDR Contact: 07/27/2018
Next Scheduled EDR Contact: 11/05/2018
Data Release Frequency: Varies

INDIAN UST R6: Underground Storage Tanks on Indian Land

The Indian Underground Storage Tank (UST) database provides information about underground storage tanks on Indian land in EPA Region 6 (Louisiana, Arkansas, Oklahoma, New Mexico, Texas and 65 Tribes).

Date of Government Version: 04/01/2018
Date Data Arrived at EDR: 05/18/2018
Date Made Active in Reports: 07/20/2018
Number of Days to Update: 63

Source: EPA Region 6
Telephone: 214-665-7591
Last EDR Contact: 07/27/2018
Next Scheduled EDR Contact: 11/05/2018
Data Release Frequency: Varies

INDIAN UST R8: Underground Storage Tanks on Indian Land

The Indian Underground Storage Tank (UST) database provides information about underground storage tanks on Indian land in EPA Region 8 (Colorado, Montana, North Dakota, South Dakota, Utah, Wyoming and 27 Tribal Nations).

Date of Government Version: 04/25/2018
Date Data Arrived at EDR: 05/18/2018
Date Made Active in Reports: 07/20/2018
Number of Days to Update: 63

Source: EPA Region 8
Telephone: 303-312-6137
Last EDR Contact: 07/27/2018
Next Scheduled EDR Contact: 11/05/2018
Data Release Frequency: Varies

State and tribal voluntary cleanup sites

INDIAN VCP R7: Voluntary Cleanup Priority Lisitng

A listing of voluntary cleanup priority sites located on Indian Land located in Region 7.

Date of Government Version: 03/20/2008
Date Data Arrived at EDR: 04/22/2008
Date Made Active in Reports: 05/19/2008
Number of Days to Update: 27

Source: EPA, Region 7
Telephone: 913-551-7365
Last EDR Contact: 04/20/2009
Next Scheduled EDR Contact: 07/20/2009
Data Release Frequency: Varies

VCP: Voluntary Cleanup Program Properties

Contains low threat level properties with either confirmed or unconfirmed releases and the project proponents have request that DTSC oversee investigation and/or cleanup activities and have agreed to provide coverage for DTSC's costs.

Date of Government Version: 07/30/2018
Date Data Arrived at EDR: 07/31/2018
Date Made Active in Reports: 09/07/2018
Number of Days to Update: 38

Source: Department of Toxic Substances Control
Telephone: 916-323-3400
Last EDR Contact: 07/31/2018
Next Scheduled EDR Contact: 11/12/2018
Data Release Frequency: Quarterly

INDIAN VCP R1: Voluntary Cleanup Priority Listing

A listing of voluntary cleanup priority sites located on Indian Land located in Region 1.

Date of Government Version: 07/27/2015
Date Data Arrived at EDR: 09/29/2015
Date Made Active in Reports: 02/18/2016
Number of Days to Update: 142

Source: EPA, Region 1
Telephone: 617-918-1102
Last EDR Contact: 09/24/2018
Next Scheduled EDR Contact: 01/07/2019
Data Release Frequency: Varies

State and tribal Brownfields sites

BROWNFIELDS: Considered Brownfieds Sites Listing

A listing of sites the SWRCB considers to be Brownfields since these are sites have come to them through the MOA Process.

Date of Government Version: 09/24/2018
Date Data Arrived at EDR: 09/25/2018
Date Made Active in Reports: 10/15/2018
Number of Days to Update: 20

Source: State Water Resources Control Board
Telephone: 916-323-7905
Last EDR Contact: 09/25/2018
Next Scheduled EDR Contact: 01/07/2019
Data Release Frequency: Quarterly

ADDITIONAL ENVIRONMENTAL RECORDS

Local Brownfield lists

US BROWNFIELDS: A Listing of Brownfields Sites

Brownfields are real property, the expansion, redevelopment, or reuse of which may be complicated by the presence or potential presence of a hazardous substance, pollutant, or contaminant. Cleaning up and reinvesting in these properties takes development pressures off of undeveloped, open land, and both improves and protects the environment. Assessment, Cleanup and Redevelopment Exchange System (ACRES) stores information reported by EPA Brownfields grant recipients on brownfields properties assessed or cleaned up with grant funding as well as information on Targeted Brownfields Assessments performed by EPA Regions. A listing of ACRES Brownfield sites is obtained from Cleanups in My Community. Cleanups in My Community provides information on Brownfields properties for which information is reported back to EPA, as well as areas served by Brownfields grant programs.

Date of Government Version: 06/18/2018
Date Data Arrived at EDR: 06/20/2018
Date Made Active in Reports: 09/14/2018
Number of Days to Update: 86

Source: Environmental Protection Agency
Telephone: 202-566-2777
Last EDR Contact: 09/18/2018
Next Scheduled EDR Contact: 12/31/2018
Data Release Frequency: Semi-Annually

Local Lists of Landfill / Solid Waste Disposal Sites

WMUDS/SWAT: Waste Management Unit Database

Waste Management Unit Database System. WMUDS is used by the State Water Resources Control Board staff and the Regional Water Quality Control Boards for program tracking and inventory of waste management units. WMUDS is composed of the following databases: Facility Information, Scheduled Inspections Information, Waste Management Unit Information, SWAT Program Information, SWAT Report Summary Information, SWAT Report Summary Data, Chapter 15 (formerly Subchapter 15) Information, Chapter 15 Monitoring Parameters, TPCA Program Information, RCRA Program Information, Closure Information, and Interested Parties Information.

Date of Government Version: 04/01/2000
Date Data Arrived at EDR: 04/10/2000
Date Made Active in Reports: 05/10/2000
Number of Days to Update: 30

Source: State Water Resources Control Board
Telephone: 916-227-4448
Last EDR Contact: 07/24/2018
Next Scheduled EDR Contact: 11/12/2018
Data Release Frequency: No Update Planned

SWRCY: Recycler Database
A listing of recycling facilities in California.

Date of Government Version: 09/10/2018
Date Data Arrived at EDR: 09/12/2018
Date Made Active in Reports: 10/15/2018
Number of Days to Update: 33

Source: Department of Conservation
Telephone: 916-323-3836
Last EDR Contact: 09/12/2018
Next Scheduled EDR Contact: 12/24/2018
Data Release Frequency: Quarterly

HAULERS: Registered Waste Tire Haulers Listing
A listing of registered waste tire haulers.

Date of Government Version: 05/29/2018
Date Data Arrived at EDR: 05/30/2018
Date Made Active in Reports: 07/17/2018
Number of Days to Update: 48

Source: Integrated Waste Management Board
Telephone: 916-341-6422
Last EDR Contact: 08/07/2018
Next Scheduled EDR Contact: 11/26/2018
Data Release Frequency: Varies

INDIAN ODI: Report on the Status of Open Dumps on Indian Lands
Location of open dumps on Indian land.

Date of Government Version: 12/31/1998
Date Data Arrived at EDR: 12/03/2007
Date Made Active in Reports: 01/24/2008
Number of Days to Update: 52

Source: Environmental Protection Agency
Telephone: 703-308-8245
Last EDR Contact: 07/30/2018
Next Scheduled EDR Contact: 11/12/2018
Data Release Frequency: Varies

ODI: Open Dump Inventory
An open dump is defined as a disposal facility that does not comply with one or more of the Part 257 or Part 258 Subtitle D Criteria.

Date of Government Version: 06/30/1985
Date Data Arrived at EDR: 08/09/2004
Date Made Active in Reports: 09/17/2004
Number of Days to Update: 39

Source: Environmental Protection Agency
Telephone: 800-424-9346
Last EDR Contact: 06/09/2004
Next Scheduled EDR Contact: N/A
Data Release Frequency: No Update Planned

DEBRIS REGION 9: Torres Martinez Reservation Illegal Dump Site Locations
A listing of illegal dump sites location on the Torres Martinez Indian Reservation located in eastern Riverside County and northern Imperial County, California.

Date of Government Version: 01/12/2009
Date Data Arrived at EDR: 05/07/2009
Date Made Active in Reports: 09/21/2009
Number of Days to Update: 137

Source: EPA, Region 9
Telephone: 415-947-4219
Last EDR Contact: 07/17/2018
Next Scheduled EDR Contact: 11/05/2018
Data Release Frequency: No Update Planned

IHS OPEN DUMPS: Open Dumps on Indian Land
A listing of all open dumps located on Indian Land in the United States.

Date of Government Version: 04/01/2014
Date Data Arrived at EDR: 08/06/2014
Date Made Active in Reports: 01/29/2015
Number of Days to Update: 176

Source: Department of Health & Human Serivces, Indian Health Service
Telephone: 301-443-1452
Last EDR Contact: 08/03/2018
Next Scheduled EDR Contact: 11/12/2018
Data Release Frequency: Varies

Local Lists of Hazardous waste / Contaminated Sites

US HIST CDL: National Clandestine Laboratory Register

A listing of clandestine drug lab locations that have been removed from the DEAs National Clandestine Laboratory Register.

Date of Government Version: 05/18/2018
Date Data Arrived at EDR: 06/20/2018
Date Made Active in Reports: 09/14/2018
Number of Days to Update: 86

Source: Drug Enforcement Administration
Telephone: 202-307-1000
Last EDR Contact: 08/28/2018
Next Scheduled EDR Contact: 12/10/2018
Data Release Frequency: No Update Planned

HIST CAL-SITES: Calsites Database

The Calsites database contains potential or confirmed hazardous substance release properties. In 1996, California EPA reevaluated and significantly reduced the number of sites in the Calsites database. No longer updated by the state agency. It has been replaced by ENVIROSTOR.

Date of Government Version: 08/08/2005
Date Data Arrived at EDR: 08/03/2006
Date Made Active in Reports: 08/24/2006
Number of Days to Update: 21

Source: Department of Toxic Substance Control
Telephone: 916-323-3400
Last EDR Contact: 02/23/2009
Next Scheduled EDR Contact: 05/25/2009
Data Release Frequency: No Update Planned

SCH: School Property Evaluation Program

This category contains proposed and existing school sites that are being evaluated by DTSC for possible hazardous materials contamination. In some cases, these properties may be listed in the CalSites category depending on the level of threat to public health and safety or the environment they pose.

Date of Government Version: 07/30/2018
Date Data Arrived at EDR: 07/31/2018
Date Made Active in Reports: 09/07/2018
Number of Days to Update: 38

Source: Department of Toxic Substances Control
Telephone: 916-323-3400
Last EDR Contact: 07/31/2018
Next Scheduled EDR Contact: 11/12/2018
Data Release Frequency: Quarterly

CDL: Clandestine Drug Labs

A listing of drug lab locations. Listing of a location in this database does not indicate that any illegal drug lab materials were or were not present there, and does not constitute a determination that the location either requires or does not require additional cleanup work.

Date of Government Version: 12/31/2017
Date Data Arrived at EDR: 06/12/2018
Date Made Active in Reports: 08/06/2018
Number of Days to Update: 55

Source: Department of Toxic Substances Control
Telephone: 916-255-6504
Last EDR Contact: 10/05/2018
Next Scheduled EDR Contact: 01/21/2019
Data Release Frequency: Varies

TOXIC PITS: Toxic Pits Cleanup Act Sites

Toxic PITS Cleanup Act Sites. TOXIC PITS identifies sites suspected of containing hazardous substances where cleanup has not yet been completed.

Date of Government Version: 07/01/1995
Date Data Arrived at EDR: 08/30/1995
Date Made Active in Reports: 09/26/1995
Number of Days to Update: 27

Source: State Water Resources Control Board
Telephone: 916-227-4364
Last EDR Contact: 01/26/2009
Next Scheduled EDR Contact: 04/27/2009
Data Release Frequency: No Update Planned

US CDL: Clandestine Drug Labs

A listing of clandestine drug lab locations. The U.S. Department of Justice ("the Department") provides this web site as a public service. It contains addresses of some locations where law enforcement agencies reported they found chemicals or other items that indicated the presence of either clandestine drug laboratories or dumpsites. In most cases, the source of the entries is not the Department, and the Department has not verified the entry and does not guarantee its accuracy. Members of the public must verify the accuracy of all entries by, for example, contacting local law enforcement and local health departments.

Date of Government Version: 05/18/2018
Date Data Arrived at EDR: 06/20/2018
Date Made Active in Reports: 09/14/2018
Number of Days to Update: 86

Source: Drug Enforcement Administration
Telephone: 202-307-1000
Last EDR Contact: 08/28/2018
Next Scheduled EDR Contact: 12/10/2018
Data Release Frequency: Quarterly

CERS HAZ WASTE: CERS HAZ WASTE

List of sites in the California Environmental Protection Agency (CalEPA) Regulated Site Portal which fall under the Hazardous Chemical Management, Hazardous Waste Onsite Treatment, Household Hazardous Waste Collection, Hazardous Waste Generator, and RCRA LQ HW Generator programs.

Date of Government Version: 07/23/2018
Date Data Arrived at EDR: 07/25/2018
Date Made Active in Reports: 09/05/2018
Number of Days to Update: 42

Source: CalEPA
Telephone: 916-323-2514
Last EDR Contact: 07/25/2018
Next Scheduled EDR Contact: 11/05/2018
Data Release Frequency: Quarterly

Local Lists of Registered Storage Tanks

SWEEPS UST: SWEEPS UST Listing

Statewide Environmental Evaluation and Planning System. This underground storage tank listing was updated and maintained by a company contacted by the SWRCB in the early 1990's. The listing is no longer updated or maintained. The local agency is the contact for more information on a site on the SWEEPS list.

Date of Government Version: 06/01/1994
Date Data Arrived at EDR: 07/07/2005
Date Made Active in Reports: 08/11/2005
Number of Days to Update: 35

Source: State Water Resources Control Board
Telephone: N/A
Last EDR Contact: 06/03/2005
Next Scheduled EDR Contact: N/A
Data Release Frequency: No Update Planned

UST MENDOCINO: Mendocino County UST Database

A listing of underground storage tank locations in Mendocino County.

Date of Government Version: 03/28/2018
Date Data Arrived at EDR: 05/25/2018
Date Made Active in Reports: 07/10/2018
Number of Days to Update: 46

Source: Department of Public Health
Telephone: 707-463-4466
Last EDR Contact: 10/09/2018
Next Scheduled EDR Contact: 12/10/2018
Data Release Frequency: Annually

HIST UST: Hazardous Substance Storage Container Database

The Hazardous Substance Storage Container Database is a historical listing of UST sites. Refer to local/county source for current data.

Date of Government Version: 10/15/1990
Date Data Arrived at EDR: 01/25/1991
Date Made Active in Reports: 02/12/1991
Number of Days to Update: 18

Source: State Water Resources Control Board
Telephone: 916-341-5851
Last EDR Contact: 07/26/2001
Next Scheduled EDR Contact: N/A
Data Release Frequency: No Update Planned

SAN FRANCISCO AST: Aboveground Storage Tank Site Listing

Aboveground storage tank sites

Date of Government Version: 09/11/2018
Date Data Arrived at EDR: 09/12/2018
Date Made Active in Reports: 10/11/2018
Number of Days to Update: 29

Source: San Francisco County Department of Public Health
Telephone: 415-252-3896
Last EDR Contact: 08/01/2018
Next Scheduled EDR Contact: 11/19/2018
Data Release Frequency: Varies

CA FID UST: Facility Inventory Database

The Facility Inventory Database (FID) contains a historical listing of active and inactive underground storage tank locations from the State Water Resource Control Board. Refer to local/county source for current data.

Date of Government Version: 10/31/1994
Date Data Arrived at EDR: 09/05/1995
Date Made Active in Reports: 09/29/1995
Number of Days to Update: 24

Source: California Environmental Protection Agency
Telephone: 916-341-5851
Last EDR Contact: 12/28/1998
Next Scheduled EDR Contact: N/A
Data Release Frequency: No Update Planned

CERS TANKS: California Environmental Reporting System (CERS) Tanks

List of sites in the California Environmental Protection Agency (CalEPA) Regulated Site Portal which fall under the Aboveground Petroleum Storage and Underground Storage Tank regulatory programs.

Date of Government Version: 07/23/2018
Date Data Arrived at EDR: 07/25/2018
Date Made Active in Reports: 09/05/2018
Number of Days to Update: 42

Source: California Environmental Protection Agency
Telephone: 916-323-2514
Last EDR Contact: 07/25/2018
Next Scheduled EDR Contact: 11/05/2018
Data Release Frequency: Quarterly

Local Land Records

LIENS: Environmental Liens Listing

A listing of property locations with environmental liens for California where DTSC is a lien holder.

Date of Government Version: 08/29/2018
Date Data Arrived at EDR: 08/30/2018
Date Made Active in Reports: 10/01/2018
Number of Days to Update: 32

Source: Department of Toxic Substances Control
Telephone: 916-323-3400
Last EDR Contact: 08/29/2018
Next Scheduled EDR Contact: 12/17/2018
Data Release Frequency: Varies

LIENS 2: CERCLA Lien Information

A Federal CERCLA ('Superfund') lien can exist by operation of law at any site or property at which EPA has spent Superfund monies. These monies are spent to investigate and address releases and threatened releases of contamination. CERCLIS provides information as to the identity of these sites and properties.

Date of Government Version: 07/17/2018
Date Data Arrived at EDR: 08/09/2018
Date Made Active in Reports: 10/05/2018
Number of Days to Update: 57

Source: Environmental Protection Agency
Telephone: 202-564-6023
Last EDR Contact: 10/04/2018
Next Scheduled EDR Contact: 01/14/2019
Data Release Frequency: Semi-Annually

DEED: Deed Restriction Listing

Site Mitigation and Brownfields Reuse Program Facility Sites with Deed Restrictions & Hazardous Waste Management Program Facility Sites with Deed / Land Use Restriction. The DTSC Site Mitigation and Brownfields Reuse Program (SMBRP) list includes sites cleaned up under the program's oversight and generally does not include current or former hazardous waste facilities that required a hazardous waste facility permit. The list represents deed restrictions that are active. Some sites have multiple deed restrictions. The DTSC Hazardous Waste Management Program (HWMP) has developed a list of current or former hazardous waste facilities that have a recorded land use restriction at the local county recorder's office. The land use restrictions on this list were required by the DTSC HWMP as a result of the presence of hazardous substances that remain on site after the facility (or part of the facility) has been closed or cleaned up. The types of land use restriction include deed notice, deed restriction, or a land use restriction that binds current and future owners.

Date of Government Version: 09/04/2018
Date Data Arrived at EDR: 09/05/2018
Date Made Active in Reports: 10/02/2018
Number of Days to Update: 27

Source: DTSC and SWRCB
Telephone: 916-323-3400
Last EDR Contact: 09/05/2018
Next Scheduled EDR Contact: 12/17/2018
Data Release Frequency: Semi-Annually

Records of Emergency Release Reports

HMIRS: Hazardous Materials Information Reporting System

Hazardous Materials Incident Report System. HMIRS contains hazardous material spill incidents reported to DOT.

Date of Government Version: 03/26/2018
Date Data Arrived at EDR: 03/27/2018
Date Made Active in Reports: 06/08/2018
Number of Days to Update: 73

Source: U.S. Department of Transportation
Telephone: 202-366-4555
Last EDR Contact: 09/25/2018
Next Scheduled EDR Contact: 01/07/2019
Data Release Frequency: Quarterly

CHMIRS: California Hazardous Material Incident Report System

California Hazardous Material Incident Reporting System. CHMIRS contains information on reported hazardous material incidents (accidental releases or spills).

Date of Government Version: 04/06/2018
Date Data Arrived at EDR: 04/24/2018
Date Made Active in Reports: 06/14/2018
Number of Days to Update: 51

Source: Office of Emergency Services
Telephone: 916-845-8400
Last EDR Contact: 07/27/2018
Next Scheduled EDR Contact: 11/05/2018
Data Release Frequency: Semi-Annually

LDS: Land Disposal Sites Listing (GEOTRACKER)

Land Disposal sites (Landfills) included in GeoTracker. GeoTracker is the Water Boards data management system for sites that impact, or have the potential to impact, water quality in California, with emphasis on groundwater.

Date of Government Version: 09/10/2018
Date Data Arrived at EDR: 09/12/2018
Date Made Active in Reports: 10/08/2018
Number of Days to Update: 26

Source: State Water Qualilty Control Board
Telephone: 866-480-1028
Last EDR Contact: 12/12/2018
Next Scheduled EDR Contact: 12/24/2018
Data Release Frequency: Quarterly

MCS: Military Cleanup Sites Listing (GEOTRACKER)

Military sites (consisting of: Military UST sites; Military Privatized sites; and Military Cleanup sites [formerly known as DoD non UST]) included in GeoTracker. GeoTracker is the Water Boards data management system for sites that impact, or have the potential to impact, water quality in California, with emphasis on groundwater.

Date of Government Version: 09/10/2018
Date Data Arrived at EDR: 09/12/2018
Date Made Active in Reports: 10/09/2018
Number of Days to Update: 27

Source: State Water Resources Control Board
Telephone: 866-480-1028
Last EDR Contact: 12/12/2018
Next Scheduled EDR Contact: 12/24/2018
Data Release Frequency: Quarterly

SPILLS 90: SPILLS90 data from FirstSearch

Spills 90 includes those spill and release records available exclusively from FirstSearch databases. Typically, they may include chemical, oil and/or hazardous substance spills recorded after 1990. Duplicate records that are already included in EDR incident and release records are not included in Spills 90.

Date of Government Version: 06/06/2012
Date Data Arrived at EDR: 01/03/2013
Date Made Active in Reports: 02/22/2013
Number of Days to Update: 50

Source: FirstSearch
Telephone: N/A
Last EDR Contact: 01/03/2013
Next Scheduled EDR Contact: N/A
Data Release Frequency: No Update Planned

Other Ascertainable Records

RCRA NonGen / NLR: RCRA - Non Generators / No Longer Regulated

RCRAInfo is EPA's comprehensive information system, providing access to data supporting the Resource Conservation and Recovery Act (RCRA) of 1976 and the Hazardous and Solid Waste Amendments (HSWA) of 1984. The database includes selective information on sites which generate, transport, store, treat and/or dispose of hazardous waste as defined by the Resource Conservation and Recovery Act (RCRA). Non-Generators do not presently generate hazardous waste.

Date of Government Version: 03/01/2018
Date Data Arrived at EDR: 03/28/2018
Date Made Active in Reports: 06/22/2018
Number of Days to Update: 86

Source: Environmental Protection Agency
Telephone: (415) 495-8895
Last EDR Contact: 09/19/2018
Next Scheduled EDR Contact: 01/07/2019
Data Release Frequency: Quarterly

FUDS: Formerly Used Defense Sites

The listing includes locations of Formerly Used Defense Sites properties where the US Army Corps of Engineers is actively working or will take necessary cleanup actions.

Date of Government Version: 01/31/2015
Date Data Arrived at EDR: 07/08/2015
Date Made Active in Reports: 10/13/2015
Number of Days to Update: 97

Source: U.S. Army Corps of Engineers
Telephone: 202-528-4285
Last EDR Contact: 08/24/2018
Next Scheduled EDR Contact: 12/03/2018
Data Release Frequency: Varies

DOD: Department of Defense Sites

This data set consists of federally owned or administered lands, administered by the Department of Defense, that have any area equal to or greater than 640 acres of the United States, Puerto Rico, and the U.S. Virgin Islands.

Date of Government Version: 12/31/2005
Date Data Arrived at EDR: 11/10/2006
Date Made Active in Reports: 01/11/2007
Number of Days to Update: 62

Source: USGS
Telephone: 888-275-8747
Last EDR Contact: 10/12/2018
Next Scheduled EDR Contact: 01/21/2019
Data Release Frequency: Semi-Annually

FEDLAND: Federal and Indian Lands

Federally and Indian administrated lands of the United States. Lands included are administrated by: Army Corps of Engineers, Bureau of Reclamation, National Wild and Scenic River, National Wildlife Refuge, Public Domain Land, Wilderness, Wilderness Study Area, Wildlife Management Area, Bureau of Indian Affairs, Bureau of Land Management, Department of Justice, Forest Service, Fish and Wildlife Service, National Park Service.

Date of Government Version: 12/31/2005
Date Data Arrived at EDR: 02/06/2006
Date Made Active in Reports: 01/11/2007
Number of Days to Update: 339

Source: U.S. Geological Survey
Telephone: 888-275-8747
Last EDR Contact: 10/12/2018
Next Scheduled EDR Contact: 01/21/2019
Data Release Frequency: N/A

SCRD DRYCLEANERS: State Coalition for Remediation of Drycleaners Listing

The State Coalition for Remediation of Drycleaners was established in 1998, with support from the U.S. EPA Office of Superfund Remediation and Technology Innovation. It is comprised of representatives of states with established drycleaner remediation programs. Currently the member states are Alabama, Connecticut, Florida, Illinois, Kansas, Minnesota, Missouri, North Carolina, Oregon, South Carolina, Tennessee, Texas, and Wisconsin.

Date of Government Version: 01/01/2017
Date Data Arrived at EDR: 02/03/2017
Date Made Active in Reports: 04/07/2017
Number of Days to Update: 63

Source: Environmental Protection Agency
Telephone: 615-532-8599
Last EDR Contact: 08/17/2018
Next Scheduled EDR Contact: 11/26/2018
Data Release Frequency: Varies

US FIN ASSUR: Financial Assurance Information

All owners and operators of facilities that treat, store, or dispose of hazardous waste are required to provide proof that they will have sufficient funds to pay for the clean up, closure, and post-closure care of their facilities.

Date of Government Version: 05/31/2018
Date Data Arrived at EDR: 06/27/2018
Date Made Active in Reports: 10/05/2018
Number of Days to Update: 100

Source: Environmental Protection Agency
Telephone: 202-566-1917
Last EDR Contact: 09/25/2018
Next Scheduled EDR Contact: 01/07/2019
Data Release Frequency: Quarterly

EPA WATCH LIST: EPA WATCH LIST

EPA maintains a "Watch List" to facilitate dialogue between EPA, state and local environmental agencies on enforcement matters relating to facilities with alleged violations identified as either significant or high priority. Being on the Watch List does not mean that the facility has actually violated the law only that an investigation by EPA or a state or local environmental agency has led those organizations to allege that an unproven violation has in fact occurred. Being on the Watch List does not represent a higher level of concern regarding the alleged violations that were detected, but instead indicates cases requiring additional dialogue between EPA, state and local agencies - primarily because of the length of time the alleged violation has gone unaddressed or unresolved.

Date of Government Version: 08/30/2013
Date Data Arrived at EDR: 03/21/2014
Date Made Active in Reports: 06/17/2014
Number of Days to Update: 88

Source: Environmental Protection Agency
Telephone: 617-520-3000
Last EDR Contact: 08/03/2018
Next Scheduled EDR Contact: 11/19/2018
Data Release Frequency: Quarterly

2020 COR ACTION: 2020 Corrective Action Program List

The EPA has set ambitious goals for the RCRA Corrective Action program by creating the 2020 Corrective Action Universe. This RCRA cleanup baseline includes facilities expected to need corrective action. The 2020 universe contains a wide variety of sites. Some properties are heavily contaminated while others were contaminated but have since been cleaned up. Still others have not been fully investigated yet, and may require little or no remediation. Inclusion in the 2020 Universe does not necessarily imply failure on the part of a facility to meet its RCRA obligations.

Date of Government Version: 09/30/2017
Date Data Arrived at EDR: 05/08/2018
Date Made Active in Reports: 07/20/2018
Number of Days to Update: 73

Source: Environmental Protection Agency
Telephone: 703-308-4044
Last EDR Contact: 08/10/2018
Next Scheduled EDR Contact: 11/19/2018
Data Release Frequency: Varies

TSCA: Toxic Substances Control Act

Toxic Substances Control Act. TSCA identifies manufacturers and importers of chemical substances included on the TSCA Chemical Substance Inventory list. It includes data on the production volume of these substances by plant site.

Date of Government Version: 12/31/2016
Date Data Arrived at EDR: 06/21/2017
Date Made Active in Reports: 01/05/2018
Number of Days to Update: 198

Source: EPA
Telephone: 202-260-5521
Last EDR Contact: 09/21/2018
Next Scheduled EDR Contact: 12/31/2018
Data Release Frequency: Every 4 Years

TRIS: Toxic Chemical Release Inventory System

Toxic Release Inventory System. TRIS identifies facilities which release toxic chemicals to the air, water and land in reportable quantities under SARA Title III Section 313.

Date of Government Version: 12/31/2016
Date Data Arrived at EDR: 01/10/2018
Date Made Active in Reports: 01/12/2018
Number of Days to Update: 2

Source: EPA
Telephone: 202-566-0250
Last EDR Contact: 08/24/2018
Next Scheduled EDR Contact: 12/03/2018
Data Release Frequency: Annually

SSTS: Section 7 Tracking Systems

Section 7 of the Federal Insecticide, Fungicide and Rodenticide Act, as amended (92 Stat. 829) requires all registered pesticide-producing establishments to submit a report to the Environmental Protection Agency by March 1st each year. Each establishment must report the types and amounts of pesticides, active ingredients and devices being produced, and those having been produced and sold or distributed in the past year.

Date of Government Version: 12/31/2009
Date Data Arrived at EDR: 12/10/2010
Date Made Active in Reports: 02/25/2011
Number of Days to Update: 77

Source: EPA
Telephone: 202-564-4203
Last EDR Contact: 07/27/2018
Next Scheduled EDR Contact: 11/05/2018
Data Release Frequency: Annually

ROD: Records Of Decision

Record of Decision. ROD documents mandate a permanent remedy at an NPL (Superfund) site containing technical and health information to aid in the cleanup.

Date of Government Version: 07/17/2018
Date Data Arrived at EDR: 08/09/2018
Date Made Active in Reports: 10/05/2018
Number of Days to Update: 57

Source: EPA
Telephone: 703-416-0223
Last EDR Contact: 10/04/2018
Next Scheduled EDR Contact: 12/17/2018
Data Release Frequency: Annually

RMP: Risk Management Plans

When Congress passed the Clean Air Act Amendments of 1990, it required EPA to publish regulations and guidance for chemical accident prevention at facilities using extremely hazardous substances. The Risk Management Program Rule (RMP Rule) was written to implement Section 112(r) of these amendments. The rule, which built upon existing industry codes and standards, requires companies of all sizes that use certain flammable and toxic substances to develop a Risk Management Program, which includes a(n): Hazard assessment that details the potential effects of an accidental release, an accident history of the last five years, and an evaluation of worst-case and alternative accidental releases; Prevention program that includes safety precautions and maintenance, monitoring, and employee training measures; and Emergency response program that spells out emergency health care, employee training measures and procedures for informing the public and response agencies (e.g the fire department) should an accident occur.

Date of Government Version: 08/01/2018
Date Data Arrived at EDR: 08/22/2018
Date Made Active in Reports: 10/05/2018
Number of Days to Update: 44

Source: Environmental Protection Agency
Telephone: 202-564-8600
Last EDR Contact: 07/20/2018
Next Scheduled EDR Contact: 11/05/2018
Data Release Frequency: Varies

RAATS: RCRA Administrative Action Tracking System

RCRA Administration Action Tracking System. RAATS contains records based on enforcement actions issued under RCRA pertaining to major violators and includes administrative and civil actions brought by the EPA. For administration actions after September 30, 1995, data entry in the RAATS database was discontinued. EPA will retain a copy of the database for historical records. It was necessary to terminate RAATS because a decrease in agency resources made it impossible to continue to update the information contained in the database.

Date of Government Version: 04/17/1995
Date Data Arrived at EDR: 07/03/1995
Date Made Active in Reports: 08/07/1995
Number of Days to Update: 35

Source: EPA
Telephone: 202-564-4104
Last EDR Contact: 06/02/2008
Next Scheduled EDR Contact: 09/01/2008
Data Release Frequency: No Update Planned

PRP: Potentially Responsible Parties

A listing of verified Potentially Responsible Parties

Date of Government Version: 10/25/2013
Date Data Arrived at EDR: 10/17/2014
Date Made Active in Reports: 10/20/2014
Number of Days to Update: 3

Source: EPA
Telephone: 202-564-6023
Last EDR Contact: 10/04/2018
Next Scheduled EDR Contact: 11/19/2018
Data Release Frequency: Quarterly

PADS: PCB Activity Database System

PCB Activity Database. PADS Identifies generators, transporters, commercial storers and/or brokers and disposers of PCB's who are required to notify the EPA of such activities.

Date of Government Version: 06/01/2017
Date Data Arrived at EDR: 06/09/2017
Date Made Active in Reports: 10/13/2017
Number of Days to Update: 126

Source: EPA
Telephone: 202-566-0500
Last EDR Contact: 10/11/2018
Next Scheduled EDR Contact: 01/21/2019
Data Release Frequency: Annually

ICIS: Integrated Compliance Information System

The Integrated Compliance Information System (ICIS) supports the information needs of the national enforcement and compliance program as well as the unique needs of the National Pollutant Discharge Elimination System (NPDES) program.

Date of Government Version: 11/18/2016
Date Data Arrived at EDR: 11/23/2016
Date Made Active in Reports: 02/10/2017
Number of Days to Update: 79

Source: Environmental Protection Agency
Telephone: 202-564-2501
Last EDR Contact: 10/09/2018
Next Scheduled EDR Contact: 01/21/2019
Data Release Frequency: Quarterly

FTTS: FIFRA/ TSCA Tracking System - FIFRA (Federal Insecticide, Fungicide, & Rodenticide Act)/TSCA (Toxic Substances Control Act)

FTTS tracks administrative cases and pesticide enforcement actions and compliance activities related to FIFRA, TSCA and EPCRA (Emergency Planning and Community Right-to-Know Act). To maintain currency, EDR contacts the Agency on a quarterly basis.

Date of Government Version: 04/09/2009
Date Data Arrived at EDR: 04/16/2009
Date Made Active in Reports: 05/11/2009
Number of Days to Update: 25

Source: EPA/Office of Prevention, Pesticides and Toxic Substances
Telephone: 202-566-1667
Last EDR Contact: 08/18/2017
Next Scheduled EDR Contact: 12/04/2017
Data Release Frequency: Quarterly

FTTS INSP: FIFRA/ TSCA Tracking System - FIFRA (Federal Insecticide, Fungicide, & Rodenticide Act)/TSCA (Toxic Substances Control Act)

A listing of FIFRA/TSCA Tracking System (FTTS) inspections and enforcements.

Date of Government Version: 04/09/2009
Date Data Arrived at EDR: 04/16/2009
Date Made Active in Reports: 05/11/2009
Number of Days to Update: 25

Source: EPA
Telephone: 202-566-1667
Last EDR Contact: 08/18/2017
Next Scheduled EDR Contact: 12/04/2017
Data Release Frequency: Quarterly

MLTS: Material Licensing Tracking System

MLTS is maintained by the Nuclear Regulatory Commission and contains a list of approximately 8,100 sites which possess or use radioactive materials and which are subject to NRC licensing requirements. To maintain currency, EDR contacts the Agency on a quarterly basis.

Date of Government Version: 08/30/2016
Date Data Arrived at EDR: 09/08/2016
Date Made Active in Reports: 10/21/2016
Number of Days to Update: 43

Source: Nuclear Regulatory Commission
Telephone: 301-415-7169
Last EDR Contact: 09/28/2018
Next Scheduled EDR Contact: 11/05/2018
Data Release Frequency: Quarterly

COAL ASH DOE: Steam-Electric Plant Operation Data

A listing of power plants that store ash in surface ponds.

Date of Government Version: 12/31/2005
Date Data Arrived at EDR: 08/07/2009
Date Made Active in Reports: 10/22/2009
Number of Days to Update: 76

Source: Department of Energy
Telephone: 202-586-8719
Last EDR Contact: 09/07/2018
Next Scheduled EDR Contact: 12/17/2018
Data Release Frequency: Varies

COAL ASH EPA: Coal Combustion Residues Surface Impoundments List

A listing of coal combustion residues surface impoundments with high hazard potential ratings.

Date of Government Version: 07/01/2014
Date Data Arrived at EDR: 09/10/2014
Date Made Active in Reports: 10/20/2014
Number of Days to Update: 40

Source: Environmental Protection Agency
Telephone: N/A
Last EDR Contact: 09/04/2018
Next Scheduled EDR Contact: 12/17/2018
Data Release Frequency: Varies

PCB TRANSFORMER: PCB Transformer Registration Database
The database of PCB transformer registrations that includes all PCB registration submittals.

Date of Government Version: 05/24/2017
Date Data Arrived at EDR: 11/30/2017
Date Made Active in Reports: 12/15/2017
Number of Days to Update: 15
Source: Environmental Protection Agency
Telephone: 202-566-0517
Last EDR Contact: 07/27/2018
Next Scheduled EDR Contact: 11/05/2018
Data Release Frequency: Varies

RADINFO: Radiation Information Database
The Radiation Information Database (RADINFO) contains information about facilities that are regulated by U.S. Environmental Protection Agency (EPA) regulations for radiation and radioactivity.

Date of Government Version: 07/02/2018
Date Data Arrived at EDR: 07/05/2018
Date Made Active in Reports: 10/05/2018
Number of Days to Update: 92
Source: Environmental Protection Agency
Telephone: 202-343-9775
Last EDR Contact: 10/03/2018
Next Scheduled EDR Contact: 01/14/2019
Data Release Frequency: Quarterly

HIST FTTS: FIFRA/TSCA Tracking System Administrative Case Listing
A complete administrative case listing from the FIFRA/TSCA Tracking System (FTTS) for all ten EPA regions. The information was obtained from the National Compliance Database (NCDB). NCDB supports the implementation of FIFRA (Federal Insecticide, Fungicide, and Rodenticide Act) and TSCA (Toxic Substances Control Act). Some EPA regions are now closing out records. Because of that, and the fact that some EPA regions are not providing EPA Headquarters with updated records, it was decided to create a HIST FTTS database. It included records that may not be included in the newer FTTS database updates. This database is no longer updated.

Date of Government Version: 10/19/2006
Date Data Arrived at EDR: 03/01/2007
Date Made Active in Reports: 04/10/2007
Number of Days to Update: 40
Source: Environmental Protection Agency
Telephone: 202-564-2501
Last EDR Contact: 12/17/2007
Next Scheduled EDR Contact: 03/17/2008
Data Release Frequency: No Update Planned

HIST FTTS INSP: FIFRA/TSCA Tracking System Inspection & Enforcement Case Listing
A complete inspection and enforcement case listing from the FIFRA/TSCA Tracking System (FTTS) for all ten EPA regions. The information was obtained from the National Compliance Database (NCDB). NCDB supports the implementation of FIFRA (Federal Insecticide, Fungicide, and Rodenticide Act) and TSCA (Toxic Substances Control Act). Some EPA regions are now closing out records. Because of that, and the fact that some EPA regions are not providing EPA Headquarters with updated records, it was decided to create a HIST FTTS database. It included records that may not be included in the newer FTTS database updates. This database is no longer updated.

Date of Government Version: 10/19/2006
Date Data Arrived at EDR: 03/01/2007
Date Made Active in Reports: 04/10/2007
Number of Days to Update: 40
Source: Environmental Protection Agency
Telephone: 202-564-2501
Last EDR Contact: 12/17/2008
Next Scheduled EDR Contact: 03/17/2008
Data Release Frequency: No Update Planned

DOT OPS: Incident and Accident Data
Department of Transporation, Office of Pipeline Safety Incident and Accident data.

Date of Government Version: 07/31/2012
Date Data Arrived at EDR: 08/07/2012
Date Made Active in Reports: 09/18/2012
Number of Days to Update: 42
Source: Department of Transporation, Office of Pipeline Safety
Telephone: 202-366-4595
Last EDR Contact: 08/09/2018
Next Scheduled EDR Contact: 11/12/2018
Data Release Frequency: Varies

CONSENT: Superfund (CERCLA) Consent Decrees
Major legal settlements that establish responsibility and standards for cleanup at NPL (Superfund) sites. Released periodically by United States District Courts after settlement by parties to litigation matters.

Date of Government Version: 06/30/2018
Date Data Arrived at EDR: 07/17/2018
Date Made Active in Reports: 10/05/2018
Number of Days to Update: 80

Source: Department of Justice, Consent Decree Library
Telephone: Varies
Last EDR Contact: 10/01/2018
Next Scheduled EDR Contact: 12/31/2018
Data Release Frequency: Varies

BRS: Biennial Reporting System

The Biennial Reporting System is a national system administered by the EPA that collects data on the generation and management of hazardous waste. BRS captures detailed data from two groups: Large Quantity Generators (LQG) and Treatment, Storage, and Disposal Facilities.

Date of Government Version: 12/31/2015
Date Data Arrived at EDR: 02/22/2017
Date Made Active in Reports: 09/28/2017
Number of Days to Update: 218

Source: EPA/NTIS
Telephone: 800-424-9346
Last EDR Contact: 08/24/2018
Next Scheduled EDR Contact: 12/03/2018
Data Release Frequency: Biennially

INDIAN RESERV: Indian Reservations

This map layer portrays Indian administered lands of the United States that have any area equal to or greater than 640 acres.

Date of Government Version: 12/31/2014
Date Data Arrived at EDR: 07/14/2015
Date Made Active in Reports: 01/10/2017
Number of Days to Update: 546

Source: USGS
Telephone: 202-208-3710
Last EDR Contact: 10/09/2018
Next Scheduled EDR Contact: 01/21/2019
Data Release Frequency: Semi-Annually

FUSRAP: Formerly Utilized Sites Remedial Action Program

DOE established the Formerly Utilized Sites Remedial Action Program (FUSRAP) in 1974 to remediate sites where radioactive contamination remained from Manhattan Project and early U.S. Atomic Energy Commission (AEC) operations.

Date of Government Version: 08/08/2017
Date Data Arrived at EDR: 09/11/2018
Date Made Active in Reports: 09/14/2018
Number of Days to Update: 3

Source: Department of Energy
Telephone: 202-586-3559
Last EDR Contact: 09/11/2018
Next Scheduled EDR Contact: 11/19/2018
Data Release Frequency: Varies

UMTRA: Uranium Mill Tailings Sites

Uranium ore was mined by private companies for federal government use in national defense programs. When the mills shut down, large piles of the sand-like material (mill tailings) remain after uranium has been extracted from the ore. Levels of human exposure to radioactive materials from the piles are low; however, in some cases tailings were used as construction materials before the potential health hazards of the tailings were recognized.

Date of Government Version: 06/23/2017
Date Data Arrived at EDR: 10/11/2017
Date Made Active in Reports: 11/03/2017
Number of Days to Update: 23

Source: Department of Energy
Telephone: 505-845-0011
Last EDR Contact: 08/20/2018
Next Scheduled EDR Contact: 12/03/2018
Data Release Frequency: Varies

LEAD SMELTER 1: Lead Smelter Sites

A listing of former lead smelter site locations.

Date of Government Version: 07/17/2018
Date Data Arrived at EDR: 08/09/2018
Date Made Active in Reports: 10/05/2018
Number of Days to Update: 57

Source: Environmental Protection Agency
Telephone: 703-603-8787
Last EDR Contact: 10/04/2018
Next Scheduled EDR Contact: 01/14/2019
Data Release Frequency: Varies

LEAD SMELTER 2: Lead Smelter Sites

A list of several hundred sites in the U.S. where secondary lead smelting was done from 1931and 1964. These sites may pose a threat to public health through ingestion or inhalation of contaminated soil or dust

Date of Government Version: 04/05/2001
Date Data Arrived at EDR: 10/27/2010
Date Made Active in Reports: 12/02/2010
Number of Days to Update: 36

Source: American Journal of Public Health
Telephone: 703-305-6451
Last EDR Contact: 12/02/2009
Next Scheduled EDR Contact: N/A
Data Release Frequency: No Update Planned

US AIRS (AFS): Aerometric Information Retrieval System Facility Subsystem (AFS)

The database is a sub-system of Aerometric Information Retrieval System (AIRS). AFS contains compliance data on air pollution point sources regulated by the U.S. EPA and/or state and local air regulatory agencies. This information comes from source reports by various stationary sources of air pollution, such as electric power plants, steel mills, factories, and universities, and provides information about the air pollutants they produce. Action, air program, air program pollutant, and general level plant data. It is used to track emissions and compliance data from industrial plants.

Date of Government Version: 10/12/2016
Date Data Arrived at EDR: 10/26/2016
Date Made Active in Reports: 02/03/2017
Number of Days to Update: 100

Source: EPA
Telephone: 202-564-2496
Last EDR Contact: 09/26/2017
Next Scheduled EDR Contact: 01/08/2018
Data Release Frequency: Annually

US AIRS MINOR: Air Facility System Data

A listing of minor source facilities.

Date of Government Version: 10/12/2016
Date Data Arrived at EDR: 10/26/2016
Date Made Active in Reports: 02/03/2017
Number of Days to Update: 100

Source: EPA
Telephone: 202-564-2496
Last EDR Contact: 09/26/2017
Next Scheduled EDR Contact: 01/08/2018
Data Release Frequency: Annually

US MINES: Mines Master Index File

Contains all mine identification numbers issued for mines active or opened since 1971. The data also includes violation information.

Date of Government Version: 08/01/2018
Date Data Arrived at EDR: 08/29/2018
Date Made Active in Reports: 10/05/2018
Number of Days to Update: 37

Source: Department of Labor, Mine Safety and Health Administration
Telephone: 303-231-5959
Last EDR Contact: 08/29/2018
Next Scheduled EDR Contact: 12/10/2018
Data Release Frequency: Semi-Annually

US MINES 2: Ferrous and Nonferrous Metal Mines Database Listing

This map layer includes ferrous (ferrous metal mines are facilities that extract ferrous metals, such as iron ore or molybdenum) and nonferrous (Nonferrous metal mines are facilities that extract nonferrous metals, such as gold, silver, copper, zinc, and lead) metal mines in the United States.

Date of Government Version: 12/05/2005
Date Data Arrived at EDR: 02/29/2008
Date Made Active in Reports: 04/18/2008
Number of Days to Update: 49

Source: USGS
Telephone: 703-648-7709
Last EDR Contact: 08/31/2018
Next Scheduled EDR Contact: 12/10/2018
Data Release Frequency: Varies

US MINES 3: Active Mines & Mineral Plants Database Listing

Active Mines and Mineral Processing Plant operations for commodities monitored by the Minerals Information Team of the USGS.

Date of Government Version: 04/14/2011
Date Data Arrived at EDR: 06/08/2011
Date Made Active in Reports: 09/13/2011
Number of Days to Update: 97

Source: USGS
Telephone: 703-648-7709
Last EDR Contact: 08/31/2018
Next Scheduled EDR Contact: 12/10/2018
Data Release Frequency: Varies

GOVERNMENT RECORDS SEARCHED / DATA CURRENCY TRACKING

ABANDONED MINES: Abandoned Mines

An inventory of land and water impacted by past mining (primarily coal mining) is maintained by OSMRE to provide information needed to implement the Surface Mining Control and Reclamation Act of 1977 (SMCRA). The inventory contains information on the location, type, and extent of AML impacts, as well as, information on the cost associated with the reclamation of those problems. The inventory is based upon field surveys by State, Tribal, and OSMRE program officials. It is dynamic to the extent that it is modified as new problems are identified and existing problems are reclaimed.

Date of Government Version: 09/10/2018
Date Data Arrived at EDR: 09/11/2018
Date Made Active in Reports: 09/14/2018
Number of Days to Update: 3

Source: Department of Interior
Telephone: 202-208-2609
Last EDR Contact: 09/10/2018
Next Scheduled EDR Contact: 12/24/2018
Data Release Frequency: Quarterly

FINDS: Facility Index System/Facility Registry System

Facility Index System. FINDS contains both facility information and 'pointers' to other sources that contain more detail. EDR includes the following FINDS databases in this report: PCS (Permit Compliance System), AIRS (Aerometric Information Retrieval System), DOCKET (Enforcement Docket used to manage and track information on civil judicial enforcement cases for all environmental statutes), FURS (Federal Underground Injection Control), C-DOCKET (Criminal Docket System used to track criminal enforcement actions for all environmental statutes), FFIS (Federal Facilities Information System), STATE (State Environmental Laws and Statutes), and PADS (PCB Activity Data System).

Date of Government Version: 08/07/2018
Date Data Arrived at EDR: 09/05/2018
Date Made Active in Reports: 10/05/2018
Number of Days to Update: 30

Source: EPA
Telephone: (415) 947-8000
Last EDR Contact: 09/18/2018
Next Scheduled EDR Contact: 12/17/2018
Data Release Frequency: Quarterly

DOCKET HWC: Hazardous Waste Compliance Docket Listing

A complete list of the Federal Agency Hazardous Waste Compliance Docket Facilities.

Date of Government Version: 05/31/2018
Date Data Arrived at EDR: 07/26/2018
Date Made Active in Reports: 10/05/2018
Number of Days to Update: 71

Source: Environmental Protection Agency
Telephone: 202-564-0527
Last EDR Contact: 08/31/2018
Next Scheduled EDR Contact: 12/10/2018
Data Release Frequency: Varies

UXO: Unexploded Ordnance Sites

A listing of unexploded ordnance site locations

Date of Government Version: 09/30/2017
Date Data Arrived at EDR: 06/19/2018
Date Made Active in Reports: 09/14/2018
Number of Days to Update: 87

Source: Department of Defense
Telephone: 703-704-1564
Last EDR Contact: 10/15/2018
Next Scheduled EDR Contact: 01/28/2019
Data Release Frequency: Varies

ECHO: Enforcement & Compliance History Information

ECHO provides integrated compliance and enforcement information for about 800,000 regulated facilities nationwide.

Date of Government Version: 09/02/2018
Date Data Arrived at EDR: 09/05/2018
Date Made Active in Reports: 09/14/2018
Number of Days to Update: 9

Source: Environmental Protection Agency
Telephone: 202-564-2280
Last EDR Contact: 09/05/2018
Next Scheduled EDR Contact: 12/17/2018
Data Release Frequency: Quarterly

FUELS PROGRAM: EPA Fuels Program Registered Listing

This listing includes facilities that are registered under the Part 80 (Code of Federal Regulations) EPA Fuels Programs. All companies now are required to submit new and updated registrations.

Date of Government Version: 08/22/2018
Date Data Arrived at EDR: 08/22/2018
Date Made Active in Reports: 10/05/2018
Number of Days to Update: 44

Source: EPA
Telephone: 800-385-6164
Last EDR Contact: 08/22/2018
Next Scheduled EDR Contact: 12/03/2018
Data Release Frequency: Quarterly

CA BOND EXP. PLAN: Bond Expenditure Plan

Department of Health Services developed a site-specific expenditure plan as the basis for an appropriation of Hazardous Substance Cleanup Bond Act funds. It is not updated.

Date of Government Version: 01/01/1989
Date Data Arrived at EDR: 07/27/1994
Date Made Active in Reports: 08/02/1994
Number of Days to Update: 6

Source: Department of Health Services
Telephone: 916-255-2118
Last EDR Contact: 05/31/1994
Next Scheduled EDR Contact: N/A
Data Release Frequency: No Update Planned

CORTESE: "Cortese" Hazardous Waste & Substances Sites List

The sites for the list are designated by the State Water Resource Control Board (LUST), the Integrated Waste Board (SWF/LS), and the Department of Toxic Substances Control (Cal-Sites).

Date of Government Version: 09/24/2018
Date Data Arrived at EDR: 09/25/2018
Date Made Active in Reports: 10/16/2018
Number of Days to Update: 21

Source: CAL EPA/Office of Emergency Information
Telephone: 916-323-3400
Last EDR Contact: 09/25/2018
Next Scheduled EDR Contact: 01/07/2019
Data Release Frequency: Quarterly

CUPA LIVERMORE-PLEASANTON: CUPA Facility Listing

list of facilities associated with the various CUPA programs in Livermore-Pleasanton

Date of Government Version: 04/03/2018
Date Data Arrived at EDR: 05/07/2018
Date Made Active in Reports: 06/15/2018
Number of Days to Update: 39

Source: Livermore-Pleasanton Fire Department
Telephone: 925-454-2361
Last EDR Contact: 08/24/2018
Next Scheduled EDR Contact: 11/26/2018
Data Release Frequency: Varies

CUPA SAN FRANCISCO CO: CUPA Facility Listing

Cupa facilities

Date of Government Version: 09/11/2018
Date Data Arrived at EDR: 09/12/2018
Date Made Active in Reports: 09/19/2018
Number of Days to Update: 7

Source: San Francisco County Department of Environmental Health
Telephone: 415-252-3896
Last EDR Contact: 08/01/2018
Next Scheduled EDR Contact: 11/19/2018
Data Release Frequency: Varies

DRYCLEAN SOUTH COAST: South Coast Air Quality Management District Drycleaner Listing

A listing of dry cleaners in the South Coast Air Quality Management District

Date of Government Version: 08/24/2018
Date Data Arrived at EDR: 08/30/2018
Date Made Active in Reports: 10/01/2018
Number of Days to Update: 32

Source: South Coast Air Quality Management District
Telephone: 909-396-3211
Last EDR Contact: 10/05/2018
Next Scheduled EDR Contact: 12/10/2018
Data Release Frequency: Varies

DRYCLEANERS: Cleaner Facilities

A list of drycleaner related facilities that have EPA ID numbers. These are facilities with certain SIC codes: power laundries, family and commercial; garment pressing and cleaner’s agents; linen supply; coin-operated laundries and cleaning; drycleaning plants, except rugs; carpet and upholster cleaning; industrial launderers; laundry and garment services.

Date of Government Version: 05/31/2018
Date Data Arrived at EDR: 06/20/2018
Date Made Active in Reports: 08/06/2018
Number of Days to Update: 47

Source: Department of Toxic Substance Control
Telephone: 916-327-4498
Last EDR Contact: 08/29/2018
Next Scheduled EDR Contact: 12/17/2018
Data Release Frequency: Annually

DRYCLEAN AVAQMD: Antelope Valley Air Quality Management District Drycleaner Listing

A listing of dry cleaners in the Antelope Valley Air Quality Management District.

Date of Government Version: 06/25/2018
Date Data Arrived at EDR: 06/28/2018
Date Made Active in Reports: 08/06/2018
Number of Days to Update: 39

Source: Antelope Valley Air Quality Management District
Telephone: 661-723-8070
Last EDR Contact: 10/15/2018
Next Scheduled EDR Contact: 12/17/2018
Data Release Frequency: Varies

EMI: Emissions Inventory Data

Toxics and criteria pollutant emissions data collected by the ARB and local air pollution agencies.

Date of Government Version: 12/31/2017
Date Data Arrived at EDR: 06/20/2018
Date Made Active in Reports: 08/06/2018
Number of Days to Update: 47

Source: California Air Resources Board
Telephone: 916-322-2990
Last EDR Contact: 09/21/2018
Next Scheduled EDR Contact: 12/31/2018
Data Release Frequency: Varies

ENF: Enforcement Action Listing

A listing of Water Board Enforcement Actions. Formal is everything except Oral/Verbal Communication, Notice of Violation, Expedited Payment Letter, and Staff Enforcement Letter.

Date of Government Version: 08/01/2018
Date Data Arrived at EDR: 08/02/2018
Date Made Active in Reports: 09/07/2018
Number of Days to Update: 36

Source: State Water Resoruces Control Board
Telephone: 916-445-9379
Last EDR Contact: 08/01/2018
Next Scheduled EDR Contact: 11/05/2018
Data Release Frequency: Varies

Financial Assurance 1: Financial Assurance Information Listing

Financial Assurance information

Date of Government Version: 07/17/2018
Date Data Arrived at EDR: 07/24/2018
Date Made Active in Reports: 09/10/2018
Number of Days to Update: 48

Source: Department of Toxic Substances Control
Telephone: 916-255-3628
Last EDR Contact: 07/17/2018
Next Scheduled EDR Contact: 11/05/2018
Data Release Frequency: Varies

Financial Assurance 2: Financial Assurance Information Listing

A listing of financial assurance information for solid waste facilities. Financial assurance is intended to ensure that resources are available to pay for the cost of closure, post-closure care, and corrective measures if the owner or operator of a regulated facility is unable or unwilling to pay.

Date of Government Version: 08/14/2018
Date Data Arrived at EDR: 08/16/2018
Date Made Active in Reports: 09/10/2018
Number of Days to Update: 25

Source: California Integrated Waste Management Board
Telephone: 916-341-6066
Last EDR Contact: 08/07/2018
Next Scheduled EDR Contact: 11/26/2018
Data Release Frequency: Varies

HAZNET: Facility and Manifest Data

Facility and Manifest Data. The data is extracted from the copies of hazardous waste manifests received each year by the DTSC. The annual volume of manifests is typically 700,000 - 1,000,000 annually, representing approximately 350,000 - 500,000 shipments. Data are from the manifests submitted without correction, and therefore many contain some invalid values for data elements such as generator ID, TSD ID, waste category, and disposal method. This database begins with calendar year 1993.

Date of Government Version: 12/31/2016
Date Data Arrived at EDR: 07/12/2017
Date Made Active in Reports: 10/17/2017
Number of Days to Update: 97

Source: California Environmental Protection Agency
Telephone: 916-255-1136
Last EDR Contact: 10/10/2018
Next Scheduled EDR Contact: 01/21/2019
Data Release Frequency: Annually

ICE: ICE

Contains data pertaining to the Permitted Facilities with Inspections / Enforcements sites tracked in Envirostor.

Date of Government Version: 08/20/2018
Date Data Arrived at EDR: 08/21/2018
Date Made Active in Reports: 09/10/2018
Number of Days to Update: 20

Source: Department of Toxic Subsances Control
Telephone: 877-786-9427
Last EDR Contact: 08/21/2018
Next Scheduled EDR Contact: 12/03/2018
Data Release Frequency: Quarterly

HIST CORTESE: Hazardous Waste & Substance Site List

The sites for the list are designated by the State Water Resource Control Board [LUST], the Integrated Waste Board [SWF/LS], and the Department of Toxic Substances Control [CALSITES]. This listing is no longer updated by the state agency.

Date of Government Version: 04/01/2001
Date Data Arrived at EDR: 01/22/2009
Date Made Active in Reports: 04/08/2009
Number of Days to Update: 76

Source: Department of Toxic Substances Control
Telephone: 916-323-3400
Last EDR Contact: 01/22/2009
Next Scheduled EDR Contact: N/A
Data Release Frequency: No Update Planned

HWP: EnviroStor Permitted Facilities Listing

Detailed information on permitted hazardous waste facilities and corrective action ("cleanups") tracked in EnviroStor.

Date of Government Version: 08/20/2018
Date Data Arrived at EDR: 08/21/2018
Date Made Active in Reports: 09/10/2018
Number of Days to Update: 20

Source: Department of Toxic Substances Control
Telephone: 916-323-3400
Last EDR Contact: 08/21/2018
Next Scheduled EDR Contact: 12/03/2018
Data Release Frequency: Quarterly

HWT: Registered Hazardous Waste Transporter Database

A listing of hazardous waste transporters. In California, unless specifically exempted, it is unlawful for any person to transport hazardous wastes unless the person holds a valid registration issued by DTSC. A hazardous waste transporter registration is valid for one year and is assigned a unique registration number.

Date of Government Version: 07/09/2018
Date Data Arrived at EDR: 07/11/2018
Date Made Active in Reports: 08/24/2018
Number of Days to Update: 44

Source: Department of Toxic Substances Control
Telephone: 916-440-7145
Last EDR Contact: 10/10/2018
Next Scheduled EDR Contact: 01/21/2019
Data Release Frequency: Quarterly

MINES: Mines Site Location Listing

A listing of mine site locations from the Office of Mine Reclamation.

Date of Government Version: 09/10/2018
Date Data Arrived at EDR: 09/12/2018
Date Made Active in Reports: 10/09/2018
Number of Days to Update: 27

Source: Department of Conservation
Telephone: 916-322-1080
Last EDR Contact: 09/12/2018
Next Scheduled EDR Contact: 12/24/2018
Data Release Frequency: Quarterly

MWMP: Medical Waste Management Program Listing

The Medical Waste Management Program (MWMP) ensures the proper handling and disposal of medical waste by permitting and inspecting medical waste Offsite Treatment Facilities (PDF) and Transfer Stations (PDF) throughout the state. MWMP also oversees all Medical Waste Transporters.

Date of Government Version: 08/28/2018
Date Data Arrived at EDR: 09/05/2018
Date Made Active in Reports: 10/03/2018
Number of Days to Update: 28

Source: Department of Public Health
Telephone: 916-558-1784
Last EDR Contact: 09/05/2018
Next Scheduled EDR Contact: 12/17/2018
Data Release Frequency: Varies

NPDES: NPDES Permits Listing
A listing of NPDES permits, including stormwater.

Date of Government Version: 08/09/2018
Date Data Arrived at EDR: 08/10/2018
Date Made Active in Reports: 09/10/2018
Number of Days to Update: 31

Source: State Water Resources Control Board
Telephone: 916-445-9379
Last EDR Contact: 08/10/2018
Next Scheduled EDR Contact: 11/26/2018
Data Release Frequency: Quarterly

PEST LIC: Pesticide Regulation Licenses Listing
A listing of licenses and certificates issued by the Department of Pesticide Regulation. The DPR issues licenses and/or certificates to: Persons and businesses that apply or sell pesticides; Pest control dealers and brokers; Persons who advise on agricultural pesticide applications.

Date of Government Version: 09/04/2018
Date Data Arrived at EDR: 09/05/2018
Date Made Active in Reports: 10/03/2018
Number of Days to Update: 28

Source: Department of Pesticide Regulation
Telephone: 916-445-4038
Last EDR Contact: 09/05/2018
Next Scheduled EDR Contact: 12/17/2018
Data Release Frequency: Quarterly

PROC: Certified Processors Database
A listing of certified processors.

Date of Government Version: 09/10/2018
Date Data Arrived at EDR: 09/12/2018
Date Made Active in Reports: 10/15/2018
Number of Days to Update: 33

Source: Department of Conservation
Telephone: 916-323-3836
Last EDR Contact: 09/12/2018
Next Scheduled EDR Contact: 12/24/2018
Data Release Frequency: Quarterly

NOTIFY 65: Proposition 65 Records
Listings of all Proposition 65 incidents reported to counties by the State Water Resources Control Board and the Regional Water Quality Control Board. This database is no longer updated by the reporting agency.

Date of Government Version: 06/18/2018
Date Data Arrived at EDR: 06/20/2018
Date Made Active in Reports: 08/06/2018
Number of Days to Update: 47

Source: State Water Resources Control Board
Telephone: 916-445-3846
Last EDR Contact: 09/17/2018
Next Scheduled EDR Contact: 12/31/2018
Data Release Frequency: No Update Planned

UIC: UIC Listing
A listing of wells identified as underground injection wells, in the California Oil and Gas Wells database.

Date of Government Version: 04/27/2018
Date Data Arrived at EDR: 06/13/2018
Date Made Active in Reports: 07/17/2018
Number of Days to Update: 34

Source: Deaprtment of Conservation
Telephone: 916-445-2408
Last EDR Contact: 09/13/2018
Next Scheduled EDR Contact: 12/24/2018
Data Release Frequency: Varies

WASTEWATER PITS: Oil Wastewater Pits Listing
Water officials discovered that oil producers have been dumping chemical-laden wastewater into hundreds of unlined pits that are operating without proper permits. Inspections completed by the Central Valley Regional Water Quality Control Board revealed the existence of previously unidentified waste sites. The water boards review found that more than one-third of the region’s active disposal pits are operating without permission.

Date of Government Version: 05/08/2018
Date Data Arrived at EDR: 07/11/2018
Date Made Active in Reports: 09/13/2018
Number of Days to Update: 64

Source: RWQCB, Central Valley Region
Telephone: 559-445-5577
Last EDR Contact: 10/12/2018
Next Scheduled EDR Contact: 01/21/2019
Data Release Frequency: Varies

WDS: Waste Discharge System

Sites which have been issued waste discharge requirements.

Date of Government Version: 06/19/2007
Date Data Arrived at EDR: 06/20/2007
Date Made Active in Reports: 06/29/2007
Number of Days to Update: 9

Source: State Water Resources Control Board
Telephone: 916-341-5227
Last EDR Contact: 08/17/2018
Next Scheduled EDR Contact: 12/03/2018
Data Release Frequency: Quarterly

WIP: Well Investigation Program Case List

Well Investigation Program case in the San Gabriel and San Fernando Valley area.

Date of Government Version: 07/03/2009
Date Data Arrived at EDR: 07/21/2009
Date Made Active in Reports: 08/03/2009
Number of Days to Update: 13

Source: Los Angeles Water Quality Control Board
Telephone: 213-576-6726
Last EDR Contact: 09/25/2018
Next Scheduled EDR Contact: 01/07/2019
Data Release Frequency: Varies

CIWQS: California Integrated Water Quality System

The California Integrated Water Quality System (CIWQS) is a computer system used by the State and Regional Water Quality Control Boards to track information about places of environmental interest, manage permits and other orders, track inspections, and manage violations and enforcement activities.

Date of Government Version: 09/04/2018
Date Data Arrived at EDR: 09/05/2018
Date Made Active in Reports: 10/02/2018
Number of Days to Update: 27

Source: State Water Resources Control Board
Telephone: 866-794-4977
Last EDR Contact: 09/05/2018
Next Scheduled EDR Contact: 12/17/2018
Data Release Frequency: Varies

WDR: Waste Discharge Requirements Listing

In general, the Waste Discharge Requirements (WDRs) Program (sometimes also referred to as the "Non Chapter 15 (Non 15) Program") regulates point discharges that are exempt pursuant to Subsection 20090 of Title 27 and not subject to the Federal Water Pollution Control Act. Exemptions from Title 27 may be granted for nine categories of discharges (e.g., sewage, wastewater, etc.) that meet, and continue to meet, the preconditions listed for each specific exemption. The scope of the WDRs Program also includes the discharge of wastes classified as inert, pursuant to section 20230 of Title 27.

Date of Government Version: 09/10/2018
Date Data Arrived at EDR: 09/12/2018
Date Made Active in Reports: 10/09/2018
Number of Days to Update: 27

Source: State Water Resources Control Board
Telephone: 916-341-5810
Last EDR Contact: 09/12/2018
Next Scheduled EDR Contact: 12/24/2018
Data Release Frequency: Quarterly

WELL STIM PROJ: Well Stimulation Project (GEOTRACKER)

Includes areas of groundwater monitoring plans, a depiction of the monitoring network, and the facilities, boundaries, and subsurface characteristics of the oilfield and the features (oil and gas wells, produced water ponds, UIC wells, water supply wells, etc?) being monitored

Date of Government Version: 09/10/2018
Date Data Arrived at EDR: 09/12/2018
Date Made Active in Reports: 10/09/2018
Number of Days to Update: 27

Source: State Water Resources Control Board
Telephone: 866-480-1028
Last EDR Contact: 12/12/2018
Next Scheduled EDR Contact: 12/24/2018
Data Release Frequency: Varies

MILITARY PRIV SITES: Military Privatized Sites (GEOTRACKER)
Military privatized sites

Date of Government Version: 09/10/2018
Date Data Arrived at EDR: 09/12/2018
Date Made Active in Reports: 10/09/2018
Number of Days to Update: 27

Source: State Water Resources Control Board
Telephone: 866-480-1028
Last EDR Contact: 12/12/2018
Next Scheduled EDR Contact: 12/24/2018
Data Release Frequency: Varies

OTHER OIL GAS: Other Oil & Gas Projects Sites (GEOTRACKER)
Other Oil & Gas Projects sites

Date of Government Version: 09/10/2018
Date Data Arrived at EDR: 09/12/2018
Date Made Active in Reports: 10/09/2018
Number of Days to Update: 27

Source: State Water Resources Control Board
Telephone: 866-480-1028
Last EDR Contact: 12/12/2018
Next Scheduled EDR Contact: 12/24/2018
Data Release Frequency: Varies

CERS: CalEPA Regulated Site Portal Data
The CalEPA Regulated Site Portal database combines data about environmentally regulated sites and facilities in California into a single database. It combines data from a variety of state and federal databases, and provides an overview of regulated activities across the spectrum of environmental programs for any given location in California. These activities include hazardous materials and waste, state and federal cleanups, impacted ground and surface waters, and toxic materials

Date of Government Version: 07/23/2018
Date Data Arrived at EDR: 07/25/2018
Date Made Active in Reports: 09/05/2018
Number of Days to Update: 42

Source: California Environmental Protection Agency
Telephone: 916-323-2514
Last EDR Contact: 07/25/2018
Next Scheduled EDR Contact: 11/05/2018
Data Release Frequency: Varies

UIC GEO: Underground Injection Control Sites (GEOTRACKER)
Underground control injection sites

Date of Government Version: 09/10/2018
Date Data Arrived at EDR: 09/12/2018
Date Made Active in Reports: 10/09/2018
Number of Days to Update: 27

Source: State Water Resource Control Board
Telephone: 866-480-1028
Last EDR Contact: 12/12/2018
Next Scheduled EDR Contact: 12/24/2018
Data Release Frequency: Varies

SAMPLING POINT: Sampling Point ? Public Sites (GEOTRACKER)
Sampling point - public sites

Date of Government Version: 09/10/2018
Date Data Arrived at EDR: 09/12/2018
Date Made Active in Reports: 10/09/2018
Number of Days to Update: 27

Source: State Water Resources Control Board
Telephone: 866-480-1028
Last EDR Contact: 12/12/2018
Next Scheduled EDR Contact: 12/24/2018
Data Release Frequency: Varies

NON-CASE INFO: Non-Case Information Sites (GEOTRACKER)
Non-Case Information sites

Date of Government Version: 09/10/2018
Date Data Arrived at EDR: 09/12/2018
Date Made Active in Reports: 10/09/2018
Number of Days to Update: 27

Source: State Water Resources Control Board
Telephone: 866-480-1028
Last EDR Contact: 12/12/2018
Next Scheduled EDR Contact: 12/24/2018
Data Release Frequency: Varies

PROJECT: Project Sites (GEOTRACKER)
Projects sites

Date of Government Version: 09/10/2018
Date Data Arrived at EDR: 09/12/2018
Date Made Active in Reports: 10/09/2018
Number of Days to Update: 27

Source: State Water Resources Control Board
Telephone: 866-480-1028
Last EDR Contact: 12/12/2018
Next Scheduled EDR Contact: 12/24/2018
Data Release Frequency: Varies

PROD WATER PONDS: Produced Water Ponds Sites (GEOTRACKER)
Produced water ponds sites

Date of Government Version: 09/10/2018
Date Data Arrived at EDR: 09/12/2018
Date Made Active in Reports: 10/09/2018
Number of Days to Update: 27

Source: State Water Resources Control Board
Telephone: 866-480-1028
Last EDR Contact: 12/12/2018
Next Scheduled EDR Contact: 12/24/2018
Data Release Frequency: Varies

EDR HIGH RISK HISTORICAL RECORDS

EDR Exclusive Records

EDR MGP: EDR Proprietary Manufactured Gas Plants
The EDR Proprietary Manufactured Gas Plant Database includes records of coal gas plants (manufactured gas plants) compiled by EDR's researchers. Manufactured gas sites were used in the United States from the 1800's to 1950's to produce a gas that could be distributed and used as fuel. These plants used whale oil, rosin, coal, or a mixture of coal, oil, and water that also produced a significant amount of waste. Many of the byproducts of the gas production, such as coal tar (oily waste containing volatile and non-volatile chemicals), sludges, oils and other compounds are potentially hazardous to human health and the environment. The byproduct from this process was frequently disposed of directly at the plant site and can remain or spread slowly, serving as a continuous source of soil and groundwater contamination.

Date of Government Version: N/A
Date Data Arrived at EDR: N/A
Date Made Active in Reports: N/A
Number of Days to Update: N/A

Source: EDR, Inc.
Telephone: N/A
Last EDR Contact: N/A
Next Scheduled EDR Contact: N/A
Data Release Frequency: No Update Planned

EDR Hist Auto: EDR Exclusive Historical Auto Stations
EDR has searched selected national collections of business directories and has collected listings of potential gas station/filling station/service station sites that were available to EDR researchers. EDR's review was limited to those categories of sources that might, in EDR's opinion, include gas station/filling station/service station establishments. The categories reviewed included, but were not limited to gas, gas station, gasoline station, filling station, auto, automobile repair, auto service station, service station, etc. This database falls within a category of information EDR classifies as "High Risk Historical Records", or HRHR. EDR's HRHR effort presents unique and sometimes proprietary data about past sites and operations that typically create environmental concerns, but may not show up in current government records searches.

Date of Government Version: N/A
Date Data Arrived at EDR: N/A
Date Made Active in Reports: N/A
Number of Days to Update: N/A

Source: EDR, Inc.
Telephone: N/A
Last EDR Contact: N/A
Next Scheduled EDR Contact: N/A
Data Release Frequency: Varies

EDR Hist Cleaner: EDR Exclusive Historical Cleaners
EDR has searched selected national collections of business directories and has collected listings of potential dry cleaner sites that were available to EDR researchers. EDR's review was limited to those categories of sources that might, in EDR's opinion, include dry cleaning establishments. The categories reviewed included, but were not limited to dry cleaners, cleaners, laundry, laundromat, cleaning/laundry, wash & dry etc. This database falls within a category of information EDR classifies as "High Risk Historical Records", or HRHR. EDR's HRHR effort presents unique and sometimes proprietary data about past sites and operations that typically create environmental concerns, but may not show up in current government records searches.

Date of Government Version: N/A
Date Data Arrived at EDR: N/A
Date Made Active in Reports: N/A
Number of Days to Update: N/A

Source: EDR, Inc.
Telephone: N/A
Last EDR Contact: N/A
Next Scheduled EDR Contact: N/A
Data Release Frequency: Varies

EDR RECOVERED GOVERNMENT ARCHIVES

Exclusive Recovered Govt. Archives

RGA LF: Recovered Government Archive Solid Waste Facilities List

The EDR Recovered Government Archive Landfill database provides a list of landfills derived from historical databases and includes many records that no longer appear in current government lists. Compiled from Records formerly available from the Department of Resources Recycling and Recovery in California.

Date of Government Version: N/A
Date Data Arrived at EDR: 07/01/2013
Date Made Active in Reports: 01/13/2014
Number of Days to Update: 196

Source: Department of Resources Recycling and Recovery
Telephone: N/A
Last EDR Contact: 06/01/2012
Next Scheduled EDR Contact: N/A
Data Release Frequency: Varies

RGA LUST: Recovered Government Archive Leaking Underground Storage Tank

The EDR Recovered Government Archive Leaking Underground Storage Tank database provides a list of LUST incidents derived from historical databases and includes many records that no longer appear in current government lists. Compiled from Records formerly available from the State Water Resources Control Board in California.

Date of Government Version: N/A
Date Data Arrived at EDR: 07/01/2013
Date Made Active in Reports: 12/30/2013
Number of Days to Update: 182

Source: State Water Resources Control Board
Telephone: N/A
Last EDR Contact: 06/01/2012
Next Scheduled EDR Contact: N/A
Data Release Frequency: Varies

COUNTY RECORDS

ALAMEDA COUNTY:

CS ALAMEDA: Contaminated Sites

A listing of contaminated sites overseen by the Toxic Release Program (oil and groundwater contamination from chemical releases and spills) and the Leaking Underground Storage Tank Program (soil and ground water contamination from leaking petroleum USTs).

Date of Government Version: 08/03/2018
Date Data Arrived at EDR: 08/06/2018
Date Made Active in Reports: 09/05/2018
Number of Days to Update: 30

Source: Alameda County Environmental Health Services
Telephone: 510-567-6700
Last EDR Contact: 10/05/2018
Next Scheduled EDR Contact: 01/21/2019
Data Release Frequency: Semi-Annually

UST ALAMEDA: Underground Tanks

Underground storage tank sites located in Alameda county.

Date of Government Version: 07/06/2018
Date Data Arrived at EDR: 07/10/2018
Date Made Active in Reports: 09/11/2018
Number of Days to Update: 63

Source: Alameda County Environmental Health Services
Telephone: 510-567-6700
Last EDR Contact: 10/05/2018
Next Scheduled EDR Contact: 04/24/2047
Data Release Frequency: Semi-Annually

AMADOR COUNTY:

GOVERNMENT RECORDS SEARCHED / DATA CURRENCY TRACKING

CUPA AMADOR: CUPA Facility List
Cupa Facility List

Date of Government Version: 07/01/2018
Date Data Arrived at EDR: 07/24/2018
Date Made Active in Reports: 08/20/2018
Number of Days to Update: 27

Source: Amador County Environmental Health
Telephone: 209-223-6439
Last EDR Contact: 08/29/2018
Next Scheduled EDR Contact: 12/17/2018
Data Release Frequency: Varies

BUTTE COUNTY:

CUPA BUTTE: CUPA Facility Listing
Cupa facility list.

Date of Government Version: 04/21/2017
Date Data Arrived at EDR: 04/25/2017
Date Made Active in Reports: 08/09/2017
Number of Days to Update: 106

Source: Public Health Department
Telephone: 530-538-7149
Last EDR Contact: 10/05/2018
Next Scheduled EDR Contact: 01/21/2019
Data Release Frequency: No Update Planned

CALVERAS COUNTY:

CUPA CALVERAS: CUPA Facility Listing
Cupa Facility Listing

Date of Government Version: 08/02/2018
Date Data Arrived at EDR: 08/06/2018
Date Made Active in Reports: 08/20/2018
Number of Days to Update: 14

Source: Calveras County Environmental Health
Telephone: 209-754-6399
Last EDR Contact: 09/24/2018
Next Scheduled EDR Contact: 01/07/2019
Data Release Frequency: Quarterly

COLUSA COUNTY:

CUPA COLUSA: CUPA Facility List
Cupa facility list.

Date of Government Version: 05/23/2018
Date Data Arrived at EDR: 05/24/2018
Date Made Active in Reports: 07/13/2018
Number of Days to Update: 50

Source: Health & Human Services
Telephone: 530-458-0396
Last EDR Contact: 08/17/2018
Next Scheduled EDR Contact: 11/19/2018
Data Release Frequency: Semi-Annually

CONTRA COSTA COUNTY:

SL CONTRA COSTA: Site List
List includes sites from the underground tank, hazardous waste generator and business plan/2185 programs.

Date of Government Version: 08/20/2018
Date Data Arrived at EDR: 08/21/2018
Date Made Active in Reports: 09/11/2018
Number of Days to Update: 21

Source: Contra Costa Health Services Department
Telephone: 925-646-2286
Last EDR Contact: 07/30/2018
Next Scheduled EDR Contact: 11/12/2018
Data Release Frequency: Semi-Annually

DEL NORTE COUNTY:

CUPA DEL NORTE: CUPA Facility List
Cupa Facility list

Date of Government Version: 04/27/2018
Date Data Arrived at EDR: 05/02/2018
Date Made Active in Reports: 06/15/2018
Number of Days to Update: 44

Source: Del Norte County Environmental Health Division
Telephone: 707-465-0426
Last EDR Contact: 07/24/2018
Next Scheduled EDR Contact: 11/12/2018
Data Release Frequency: Varies

EL DORADO COUNTY:

CUPA EL DORADO: CUPA Facility List
CUPA facility list.

Date of Government Version: 09/04/2018
Date Data Arrived at EDR: 09/05/2018
Date Made Active in Reports: 09/18/2018
Number of Days to Update: 13

Source: El Dorado County Environmental Management Department
Telephone: 530-621-6623
Last EDR Contact: 07/30/2018
Next Scheduled EDR Contact: 11/12/2018
Data Release Frequency: Varies

FRESNO COUNTY:

CUPA FRESNO: CUPA Resources List
Certified Unified Program Agency. CUPA's are responsible for implementing a unified hazardous materials and hazardous waste management regulatory program. The agency provides oversight of businesses that deal with hazardous materials, operate underground storage tanks or aboveground storage tanks.

Date of Government Version: 07/11/2018
Date Data Arrived at EDR: 07/17/2018
Date Made Active in Reports: 08/30/2018
Number of Days to Update: 44

Source: Dept. of Community Health
Telephone: 559-445-3271
Last EDR Contact: 10/15/2018
Next Scheduled EDR Contact: 01/14/2019
Data Release Frequency: Semi-Annually

GLENN COUNTY:

CUPA GLENN: CUPA Facility List
Cupa facility list

Date of Government Version: 01/22/2018
Date Data Arrived at EDR: 01/24/2018
Date Made Active in Reports: 03/14/2018
Number of Days to Update: 49

Source: Glenn County Air Pollution Control District
Telephone: 830-934-6500
Last EDR Contact: 07/17/2018
Next Scheduled EDR Contact: 11/05/2018
Data Release Frequency: Varies

HUMBOLDT COUNTY:

CUPA HUMBOLDT: CUPA Facility List
CUPA facility list.

Date of Government Version: 07/11/2018
Date Data Arrived at EDR: 07/13/2018
Date Made Active in Reports: 08/22/2018
Number of Days to Update: 40

Source: Humboldt County Environmental Health
Telephone: N/A
Last EDR Contact: 08/20/2018
Next Scheduled EDR Contact: 12/03/2018
Data Release Frequency: Semi-Annually

IMPERIAL COUNTY:

CUPA IMPERIAL: CUPA Facility List
Cupa facility list.

Date of Government Version: 07/17/2018
Date Data Arrived at EDR: 07/24/2018
Date Made Active in Reports: 09/05/2018
Number of Days to Update: 43

Source: San Diego Border Field Office
Telephone: 760-339-2777
Last EDR Contact: 07/17/2018
Next Scheduled EDR Contact: 11/05/2018
Data Release Frequency: Varies

INYO COUNTY:

CUPA INYO: CUPA Facility List
Cupa facility list.

Date of Government Version: 04/02/2018
Date Data Arrived at EDR: 04/03/2018
Date Made Active in Reports: 06/14/2018
Number of Days to Update: 72

Source: Inyo County Environmental Health Services
Telephone: 760-878-0238
Last EDR Contact: 10/15/2018
Next Scheduled EDR Contact: 12/03/2018
Data Release Frequency: Varies

KERN COUNTY:

UST KERN: Underground Storage Tank Sites & Tank Listing
Kern County Sites and Tanks Listing.

Date of Government Version: 07/20/2018
Date Data Arrived at EDR: 07/25/2018
Date Made Active in Reports: 09/12/2018
Number of Days to Update: 49

Source: Kern County Environment Health Services Department
Telephone: 661-862-8700
Last EDR Contact: 07/20/2018
Next Scheduled EDR Contact: 11/19/2018
Data Release Frequency: Quarterly

KINGS COUNTY:

CUPA KINGS: CUPA Facility List
A listing of sites included in the county's Certified Unified Program Agency database. California's Secretary for Environmental Protection established the unified hazardous materials and hazardous waste regulatory program as required by chapter 6.11 of the California Health and Safety Code. The Unified Program consolidates the administration, permits, inspections, and enforcement activities.

Date of Government Version: 08/23/2018
Date Data Arrived at EDR: 08/24/2018
Date Made Active in Reports: 09/18/2018
Number of Days to Update: 25

Source: Kings County Department of Public Health
Telephone: 559-584-1411
Last EDR Contact: 08/17/2018
Next Scheduled EDR Contact: 12/03/2018
Data Release Frequency: Varies

LAKE COUNTY:

CUPA LAKE: CUPA Facility List
Cupa facility list

Date of Government Version: 08/08/2018
Date Data Arrived at EDR: 08/09/2018
Date Made Active in Reports: 08/22/2018
Number of Days to Update: 13

Source: Lake County Environmental Health
Telephone: 707-263-1164
Last EDR Contact: 10/15/2018
Next Scheduled EDR Contact: 01/28/2019
Data Release Frequency: Varies

LASSEN COUNTY:

CUPA LASSEN: CUPA Facility List
Cupa facility list

Date of Government Version: 07/27/2018
Date Data Arrived at EDR: 08/06/2018
Date Made Active in Reports: 09/05/2018
Number of Days to Update: 30

Source: Lassen County Environmental Health
Telephone: 530-251-8528
Last EDR Contact: 08/01/2018
Next Scheduled EDR Contact: 11/05/2018
Data Release Frequency: Varies

LOS ANGELES COUNTY:

AOCONCERN: San Gabriel Valley Areas of Concern
San Gabriel Valley areas where VOC contamination is at or above the MCL as designated by region 9 EPA office.

Date of Government Version: 03/30/2009
Date Data Arrived at EDR: 03/31/2009
Date Made Active in Reports: 10/23/2009
Number of Days to Update: 206

Source: EPA Region 9
Telephone: 415-972-3178
Last EDR Contact: 09/17/2018
Next Scheduled EDR Contact: 12/31/2018
Data Release Frequency: No Update Planned

HMS LOS ANGELES: HMS: Street Number List
Industrial Waste and Underground Storage Tank Sites.

Date of Government Version: 07/02/2018
Date Data Arrived at EDR: 07/13/2018
Date Made Active in Reports: 09/10/2018
Number of Days to Update: 59

Source: Department of Public Works
Telephone: 626-458-3517
Last EDR Contact: 10/05/2018
Next Scheduled EDR Contact: 01/21/2019
Data Release Frequency: Semi-Annually

LF LOS ANGELES: List of Solid Waste Facilities
Solid Waste Facilities in Los Angeles County.

Date of Government Version: 07/16/2018
Date Data Arrived at EDR: 07/18/2018
Date Made Active in Reports: 08/24/2018
Number of Days to Update: 37

Source: La County Department of Public Works
Telephone: 818-458-5185
Last EDR Contact: 10/16/2018
Next Scheduled EDR Contact: 01/28/2019
Data Release Frequency: Varies

LF LOS ANGELES CITY: City of Los Angeles Landfills
Landfills owned and maintained by the City of Los Angeles.

Date of Government Version: 01/01/2018
Date Data Arrived at EDR: 05/01/2018
Date Made Active in Reports: 05/14/2018
Number of Days to Update: 13

Source: Engineering & Construction Division
Telephone: 213-473-7869
Last EDR Contact: 10/15/2018
Next Scheduled EDR Contact: 01/28/2019
Data Release Frequency: Varies

SITE MIT LOS ANGELES: Site Mitigation List
Industrial sites that have had some sort of spill or complaint.

Date of Government Version: 04/01/2018
Date Data Arrived at EDR: 04/17/2018
Date Made Active in Reports: 06/19/2018
Number of Days to Update: 63

Source: Community Health Services
Telephone: 323-890-7806
Last EDR Contact: 10/16/2018
Next Scheduled EDR Contact: 01/28/2019
Data Release Frequency: Annually

UST EL SEGUNDO: City of El Segundo Underground Storage Tank
Underground storage tank sites located in El Segundo city.

Date of Government Version: 01/21/2017
Date Data Arrived at EDR: 04/19/2017
Date Made Active in Reports: 05/10/2017
Number of Days to Update: 21

Source: City of El Segundo Fire Department
Telephone: 310-524-2236
Last EDR Contact: 10/15/2018
Next Scheduled EDR Contact: 01/28/2019
Data Release Frequency: Semi-Annually

UST LONG BEACH: City of Long Beach Underground Storage Tank
Underground storage tank sites located in the city of Long Beach.

Date of Government Version: 03/09/2017
Date Data Arrived at EDR: 03/10/2017
Date Made Active in Reports: 05/03/2017
Number of Days to Update: 54

Source: City of Long Beach Fire Department
Telephone: 562-570-2563
Last EDR Contact: 07/17/2018
Next Scheduled EDR Contact: 11/05/2018
Data Release Frequency: Annually

UST TORRANCE: City of Torrance Underground Storage Tank
Underground storage tank sites located in the city of Torrance.

Date of Government Version: 01/04/2018
Date Data Arrived at EDR: 01/05/2018
Date Made Active in Reports: 01/18/2018
Number of Days to Update: 13

Source: City of Torrance Fire Department
Telephone: 310-618-2973
Last EDR Contact: 10/05/2018
Next Scheduled EDR Contact: 01/21/2019
Data Release Frequency: Semi-Annually

MADERA COUNTY:

CUPA MADERA: CUPA Facility List
A listing of sites included in the county's Certified Unified Program Agency database. California's Secretary for Environmental Protection established the unified hazardous materials and hazardous waste regulatory program as required by chapter 6.11 of the California Health and Safety Code. The Unified Program consolidates the administration, permits, inspections, and enforcement activities.

Date of Government Version: 08/30/2018
Date Data Arrived at EDR: 09/04/2018
Date Made Active in Reports: 09/19/2018
Number of Days to Update: 15

Source: Madera County Environmental Health
Telephone: 559-675-7823
Last EDR Contact: 08/17/2018
Next Scheduled EDR Contact: 12/03/2018
Data Release Frequency: Varies

MARIN COUNTY:

UST MARIN: Underground Storage Tank Sites
Currently permitted USTs in Marin County.

Date of Government Version: 07/11/2018
Date Data Arrived at EDR: 07/17/2018
Date Made Active in Reports: 09/12/2018
Number of Days to Update: 57

Source: Public Works Department Waste Management
Telephone: 415-473-6647
Last EDR Contact: 10/01/2018
Next Scheduled EDR Contact: 01/14/2019
Data Release Frequency: Semi-Annually

MERCED COUNTY:

CUPA MERCED: CUPA Facility List
CUPA facility list.

Date of Government Version: 08/29/2018
Date Data Arrived at EDR: 08/31/2018
Date Made Active in Reports: 09/19/2018
Number of Days to Update: 19

Source: Merced County Environmental Health
Telephone: 209-381-1094
Last EDR Contact: 08/29/2018
Next Scheduled EDR Contact: 12/03/2018
Data Release Frequency: Varies

MONO COUNTY:

CUPA MONO: CUPA Facility List
CUPA Facility List

Date of Government Version: 07/18/2018
Date Data Arrived at EDR: 09/04/2018
Date Made Active in Reports: 09/19/2018
Number of Days to Update: 15

Source: Mono County Health Department
Telephone: 760-932-5580
Last EDR Contact: 08/24/2018
Next Scheduled EDR Contact: 12/10/2018
Data Release Frequency: Varies

MONTEREY COUNTY:

CUPA MONTEREY: CUPA Facility Listing
CUPA Program listing from the Environmental Health Division.

Date of Government Version: 07/30/2018
Date Data Arrived at EDR: 08/02/2018
Date Made Active in Reports: 09/05/2018
Number of Days to Update: 34

Source: Monterey County Health Department
Telephone: 831-796-1297
Last EDR Contact: 10/01/2018
Next Scheduled EDR Contact: 01/14/2019
Data Release Frequency: Varies

NAPA COUNTY:

LUST NAPA: Sites With Reported Contamination
A listing of leaking underground storage tank sites located in Napa county.

Date of Government Version: 01/09/2017
Date Data Arrived at EDR: 01/11/2017
Date Made Active in Reports: 03/02/2017
Number of Days to Update: 50

Source: Napa County Department of Environmental Management
Telephone: 707-253-4269
Last EDR Contact: 08/24/2018
Next Scheduled EDR Contact: 12/10/2018
Data Release Frequency: No Update Planned

UST NAPA: Closed and Operating Underground Storage Tank Sites
Underground storage tank sites located in Napa county.

Date of Government Version: 08/27/2018
Date Data Arrived at EDR: 08/28/2018
Date Made Active in Reports: 10/03/2018
Number of Days to Update: 36

Source: Napa County Department of Environmental Management
Telephone: 707-253-4269
Last EDR Contact: 08/24/2018
Next Scheduled EDR Contact: 12/10/2018
Data Release Frequency: No Update Planned

NEVADA COUNTY:

CUPA NEVADA: CUPA Facility List
CUPA facility list.

Date of Government Version: 07/31/2018
Date Data Arrived at EDR: 08/02/2018
Date Made Active in Reports: 09/05/2018
Number of Days to Update: 34

Source: Community Development Agency
Telephone: 530-265-1467
Last EDR Contact: 07/24/2018
Next Scheduled EDR Contact: 11/12/2018
Data Release Frequency: Varies

ORANGE COUNTY:

IND_SITE ORANGE: List of Industrial Site Cleanups
Petroleum and non-petroleum spills.

Date of Government Version: 07/13/2018
Date Data Arrived at EDR: 08/08/2018
Date Made Active in Reports: 09/10/2018
Number of Days to Update: 33

Source: Health Care Agency
Telephone: 714-834-3446
Last EDR Contact: 05/07/2018
Next Scheduled EDR Contact: 11/19/2018
Data Release Frequency: Annually

LUST ORANGE: List of Underground Storage Tank Cleanups
Orange County Underground Storage Tank Cleanups (LUST).

Date of Government Version: 07/13/2018
Date Data Arrived at EDR: 08/08/2018
Date Made Active in Reports: 09/10/2018
Number of Days to Update: 33

Source: Health Care Agency
Telephone: 714-834-3446
Last EDR Contact: 08/03/2018
Next Scheduled EDR Contact: 11/19/2018
Data Release Frequency: Quarterly

UST ORANGE: List of Underground Storage Tank Facilities
Orange County Underground Storage Tank Facilities (UST).

Date of Government Version: 07/13/2018
Date Data Arrived at EDR: 08/06/2018
Date Made Active in Reports: 09/12/2018
Number of Days to Update: 37

Source: Health Care Agency
Telephone: 714-834-3446
Last EDR Contact: 08/06/2018
Next Scheduled EDR Contact: 11/19/2018
Data Release Frequency: Quarterly

PLACER COUNTY:

MS PLACER: Master List of Facilities
List includes aboveground tanks, underground tanks and cleanup sites.

Date of Government Version: 09/04/2018
Date Data Arrived at EDR: 09/06/2018
Date Made Active in Reports: 10/03/2018
Number of Days to Update: 27

Source: Placer County Health and Human Services
Telephone: 530-745-2363
Last EDR Contact: 08/29/2018
Next Scheduled EDR Contact: 12/17/2018
Data Release Frequency: Semi-Annually

PLUMAS COUNTY:

CUPA PLUMAS: CUPA Facility List
Plumas County CUPA Program facilities.

Date of Government Version: 07/19/2018
Date Data Arrived at EDR: 07/25/2018
Date Made Active in Reports: 09/05/2018
Number of Days to Update: 42

Source: Plumas County Environmental Health
Telephone: 530-283-6355
Last EDR Contact: 07/17/2018
Next Scheduled EDR Contact: 11/05/2018
Data Release Frequency: Varies

RIVERSIDE COUNTY:

LUST RIVERSIDE: Listing of Underground Tank Cleanup Sites
Riverside County Underground Storage Tank Cleanup Sites (LUST).

Date of Government Version: 10/10/2018
Date Data Arrived at EDR: 10/12/2018
Date Made Active in Reports: 10/16/2018
Number of Days to Update: 4

Source: Department of Environmental Health
Telephone: 951-358-5055
Last EDR Contact: 09/17/2018
Next Scheduled EDR Contact: 12/31/2018
Data Release Frequency: Quarterly

UST RIVERSIDE: Underground Storage Tank Tank List
Underground storage tank sites located in Riverside county.

Date of Government Version: 07/09/2018
Date Data Arrived at EDR: 07/13/2018
Date Made Active in Reports: 09/12/2018
Number of Days to Update: 61
Source: Department of Environmental Health
Telephone: 951-358-5055
Last EDR Contact: 09/17/2018
Next Scheduled EDR Contact: 12/31/2018
Data Release Frequency: Quarterly

SACRAMENTO COUNTY:

CS SACRAMENTO: Toxic Site Clean-Up List
List of sites where unauthorized releases of potentially hazardous materials have occurred.

Date of Government Version: 05/07/2018
Date Data Arrived at EDR: 07/03/2018
Date Made Active in Reports: 08/13/2018
Number of Days to Update: 41
Source: Sacramento County Environmental Management
Telephone: 916-875-8406
Last EDR Contact: 10/02/2018
Next Scheduled EDR Contact: 01/14/2019
Data Release Frequency: Quarterly

ML SACRAMENTO: Master Hazardous Materials Facility List
Any business that has hazardous materials on site - hazardous material storage sites, underground storage tanks, waste generators.

Date of Government Version: 05/14/2018
Date Data Arrived at EDR: 07/03/2018
Date Made Active in Reports: 08/13/2018
Number of Days to Update: 41
Source: Sacramento County Environmental Management
Telephone: 916-875-8406
Last EDR Contact: 10/02/2018
Next Scheduled EDR Contact: 01/14/2019
Data Release Frequency: Quarterly

SAN BENITO COUNTY:

CUPA SAN BENITO: CUPA Facility List
Cupa facility list

Date of Government Version: 08/07/2018
Date Data Arrived at EDR: 08/09/2018
Date Made Active in Reports: 09/05/2018
Number of Days to Update: 27
Source: San Benito County Environmental Health
Telephone: N/A
Last EDR Contact: 08/01/2018
Next Scheduled EDR Contact: 11/19/2018
Data Release Frequency: Varies

SAN BERNARDINO COUNTY:

PERMITS SAN BERNARDINO: Hazardous Material Permits
This listing includes underground storage tanks, medical waste handlers/generators, hazardous materials handlers, hazardous waste generators, and waste oil generators/handlers.

Date of Government Version: 07/27/2018
Date Data Arrived at EDR: 07/31/2018
Date Made Active in Reports: 09/10/2018
Number of Days to Update: 41
Source: San Bernardino County Fire Department Hazardous Materials Division
Telephone: 909-387-3041
Last EDR Contact: 07/24/2018
Next Scheduled EDR Contact: 11/19/2018
Data Release Frequency: Quarterly

SAN DIEGO COUNTY:

HMMD SAN DIEGO: Hazardous Materials Management Division Database

The database includes: HE58 - This report contains the business name, site address, business phone number, establishment 'H' permit number, type of permit, and the business status. HE17 - In addition to providing the same information provided in the HE58 listing, HE17 provides inspection dates, violations received by the establishment, hazardous waste generated, the quantity, method of storage, treatment/disposal of waste and the hauler, and information on underground storage tanks. Unauthorized Release List - Includes a summary of environmental contamination cases in San Diego County (underground tank cases, non-tank cases, groundwater contamination, and soil contamination are included.)

Date of Government Version: 06/04/2018
Date Data Arrived at EDR: 06/06/2018
Date Made Active in Reports: 07/17/2018
Number of Days to Update: 41

Source: Hazardous Materials Management Division
Telephone: 619-338-2268
Last EDR Contact: 09/06/2018
Next Scheduled EDR Contact: 12/17/2018
Data Release Frequency: Quarterly

LF SAN DIEGO: Solid Waste Facilities

San Diego County Solid Waste Facilities.

Date of Government Version: 04/18/2018
Date Data Arrived at EDR: 04/24/2018
Date Made Active in Reports: 06/19/2018
Number of Days to Update: 56

Source: Department of Health Services
Telephone: 619-338-2209
Last EDR Contact: 07/17/2018
Next Scheduled EDR Contact: 11/05/2018
Data Release Frequency: Varies

SAN DIEGO CO LOP: Local Oversight Program Listing

A listing of all LOP release sites that are or were under the County of San Diego's jurisdiction. Included are closed or transferred cases, open cases, and cases that did not have a case type indicated. The cases without a case type are mostly complaints; however, some of them could be LOP cases.

Date of Government Version: 07/17/2018
Date Data Arrived at EDR: 07/24/2018
Date Made Active in Reports: 08/24/2018
Number of Days to Update: 31

Source: Department of Environmental Health
Telephone: 858-505-6874
Last EDR Contact: 07/17/2018
Next Scheduled EDR Contact: 11/05/2018
Data Release Frequency: Varies

SAN DIEGO CO. SAM: Environmental Case Listing

The listing contains all underground tank release cases and projects pertaining to properties contaminated with hazardous substances that are actively under review by the Site Assessment and Mitigation Program.

Date of Government Version: 03/23/2010
Date Data Arrived at EDR: 06/15/2010
Date Made Active in Reports: 07/09/2010
Number of Days to Update: 24

Source: San Diego County Department of Environmental Health
Telephone: 619-338-2371
Last EDR Contact: 08/29/2018
Next Scheduled EDR Contact: 12/17/2018
Data Release Frequency: No Update Planned

SAN FRANCISCO COUNTY:

LUST SAN FRANCISCO: Local Oversite Facilities

A listing of leaking underground storage tank sites located in San Francisco county.

Date of Government Version: 09/19/2008
Date Data Arrived at EDR: 09/19/2008
Date Made Active in Reports: 09/29/2008
Number of Days to Update: 10

Source: Department Of Public Health San Francisco County
Telephone: 415-252-3920
Last EDR Contact: 08/01/2018
Next Scheduled EDR Contact: 11/19/2018
Data Release Frequency: Quarterly

UST SAN FRANCISCO: Underground Storage Tank Information

Underground storage tank sites located in San Francisco county.

Date of Government Version: 09/17/2018
Date Data Arrived at EDR: 09/18/2018
Date Made Active in Reports: 10/03/2018
Number of Days to Update: 15

Source: Department of Public Health
Telephone: 415-252-3920
Last EDR Contact: 08/01/2018
Next Scheduled EDR Contact: 11/19/2018
Data Release Frequency: Quarterly

SAN JOAQUIN COUNTY:

UST SAN JOAQUIN: San Joaquin Co. UST
A listing of underground storage tank locations in San Joaquin county.

Date of Government Version: 06/22/2018
Date Data Arrived at EDR: 06/26/2018
Date Made Active in Reports: 07/11/2018
Number of Days to Update: 15

Source: Environmental Health Department
Telephone: N/A
Last EDR Contact: 09/17/2018
Next Scheduled EDR Contact: 12/31/2018
Data Release Frequency: Semi-Annually

SAN LUIS OBISPO COUNTY:

CUPA SAN LUIS OBISPO: CUPA Facility List
Cupa Facility List.

Date of Government Version: 08/20/2018
Date Data Arrived at EDR: 08/21/2018
Date Made Active in Reports: 09/07/2018
Number of Days to Update: 17

Source: San Luis Obispo County Public Health Department
Telephone: 805-781-5596
Last EDR Contact: 08/17/2018
Next Scheduled EDR Contact: 12/03/2018
Data Release Frequency: Varies

SAN MATEO COUNTY:

BI SAN MATEO: Business Inventory
List includes Hazardous Materials Business Plan, hazardous waste generators, and underground storage tanks.

Date of Government Version: 06/12/2018
Date Data Arrived at EDR: 06/15/2018
Date Made Active in Reports: 08/06/2018
Number of Days to Update: 52

Source: San Mateo County Environmental Health Services Division
Telephone: 650-363-1921
Last EDR Contact: 09/10/2018
Next Scheduled EDR Contact: 12/24/2018
Data Release Frequency: Annually

LUST SAN MATEO: Fuel Leak List
A listing of leaking underground storage tank sites located in San Mateo county.

Date of Government Version: 09/18/2018
Date Data Arrived at EDR: 09/20/2018
Date Made Active in Reports: 10/17/2018
Number of Days to Update: 27

Source: San Mateo County Environmental Health Services Division
Telephone: 650-363-1921
Last EDR Contact: 09/10/2018
Next Scheduled EDR Contact: 12/24/2018
Data Release Frequency: Semi-Annually

SANTA BARBARA COUNTY:

CUPA SANTA BARBARA: CUPA Facility Listing
CUPA Program Listing from the Environmental Health Services division.

Date of Government Version: 09/08/2011
Date Data Arrived at EDR: 09/09/2011
Date Made Active in Reports: 10/07/2011
Number of Days to Update: 28

Source: Santa Barbara County Public Health Department
Telephone: 805-686-8167
Last EDR Contact: 08/17/2018
Next Scheduled EDR Contact: 12/03/2018
Data Release Frequency: Varies

SANTA CLARA COUNTY:

CUPA SANTA CLARA: Cupa Facility List
Cupa facility list

Date of Government Version: 08/17/2018
Date Data Arrived at EDR: 08/22/2018
Date Made Active in Reports: 09/07/2018
Number of Days to Update: 16

Source: Department of Environmental Health
Telephone: 408-918-1973
Last EDR Contact: 08/17/2018
Next Scheduled EDR Contact: 12/03/2018
Data Release Frequency: Varies

HIST LUST SANTA CLARA: HIST LUST - Fuel Leak Site Activity Report
A listing of open and closed leaking underground storage tanks. This listing is no longer updated by the county. Leaking underground storage tanks are now handled by the Department of Environmental Health.

Date of Government Version: 03/29/2005
Date Data Arrived at EDR: 03/30/2005
Date Made Active in Reports: 04/21/2005
Number of Days to Update: 22

Source: Santa Clara Valley Water District
Telephone: 408-265-2600
Last EDR Contact: 03/23/2009
Next Scheduled EDR Contact: 06/22/2009
Data Release Frequency: No Update Planned

LUST SANTA CLARA: LOP Listing
A listing of leaking underground storage tanks located in Santa Clara county.

Date of Government Version: 03/03/2014
Date Data Arrived at EDR: 03/05/2014
Date Made Active in Reports: 03/18/2014
Number of Days to Update: 13

Source: Department of Environmental Health
Telephone: 408-918-3417
Last EDR Contact: 08/24/2018
Next Scheduled EDR Contact: 12/10/2018
Data Release Frequency: Annually

SAN JOSE HAZMAT: Hazardous Material Facilities
Hazardous material facilities, including underground storage tank sites.

Date of Government Version: 08/01/2018
Date Data Arrived at EDR: 08/06/2018
Date Made Active in Reports: 09/11/2018
Number of Days to Update: 36

Source: City of San Jose Fire Department
Telephone: 408-535-7694
Last EDR Contact: 08/01/2018
Next Scheduled EDR Contact: 11/19/2018
Data Release Frequency: Annually

SANTA CRUZ COUNTY:

CUPA SANTA CRUZ: CUPA Facility List
CUPA facility listing.

Date of Government Version: 01/21/2017
Date Data Arrived at EDR: 02/22/2017
Date Made Active in Reports: 05/23/2017
Number of Days to Update: 90

Source: Santa Cruz County Environmental Health
Telephone: 831-464-2761
Last EDR Contact: 08/17/2018
Next Scheduled EDR Contact: 12/03/2018
Data Release Frequency: Varies

SHASTA COUNTY:

CUPA SHASTA: CUPA Facility List
Cupa Facility List.

Date of Government Version: 06/15/2017
Date Data Arrived at EDR: 06/19/2017
Date Made Active in Reports: 08/09/2017
Number of Days to Update: 51

Source: Shasta County Department of Resource Management
Telephone: 530-225-5789
Last EDR Contact: 08/17/2018
Next Scheduled EDR Contact: 12/03/2018
Data Release Frequency: Varies

SOLANO COUNTY:

LUST SOLANO: Leaking Underground Storage Tanks
A listing of leaking underground storage tank sites located in Solano county.

Date of Government Version: 08/29/2018
Date Data Arrived at EDR: 09/04/2018
Date Made Active in Reports: 10/17/2018
Number of Days to Update: 43

Source: Solano County Department of Environmental Management
Telephone: 707-784-6770
Last EDR Contact: 08/29/2018
Next Scheduled EDR Contact: 12/17/2018
Data Release Frequency: Quarterly

UST SOLANO: Underground Storage Tanks
Underground storage tank sites located in Solano county.

Date of Government Version: 08/29/2018
Date Data Arrived at EDR: 09/04/2018
Date Made Active in Reports: 10/18/2018
Number of Days to Update: 44

Source: Solano County Department of Environmental Management
Telephone: 707-784-6770
Last EDR Contact: 08/29/2018
Next Scheduled EDR Contact: 12/17/2018
Data Release Frequency: Quarterly

SONOMA COUNTY:

CUPA SONOMA: Cupa Facility List
Cupa Facility list

Date of Government Version: 09/24/2018
Date Data Arrived at EDR: 09/25/2018
Date Made Active in Reports: 10/16/2018
Number of Days to Update: 21

Source: County of Sonoma Fire & Emergency Services Department
Telephone: 707-565-1174
Last EDR Contact: 09/24/2018
Next Scheduled EDR Contact: 01/07/2019
Data Release Frequency: Varies

LUST SONOMA: Leaking Underground Storage Tank Sites
A listing of leaking underground storage tank sites located in Sonoma county.

Date of Government Version: 07/03/2018
Date Data Arrived at EDR: 07/10/2018
Date Made Active in Reports: 08/24/2018
Number of Days to Update: 45

Source: Department of Health Services
Telephone: 707-565-6565
Last EDR Contact: 09/24/2018
Next Scheduled EDR Contact: 01/07/2019
Data Release Frequency: Quarterly

STANISLAUS COUNTY:

CUPA STANISLAUS: CUPA Facility List
Cupa facility list

Date of Government Version: 08/14/2018
Date Data Arrived at EDR: 08/16/2018
Date Made Active in Reports: 08/24/2018
Number of Days to Update: 8

Source: Stanislaus County Department of Ennvironmental Protection
Telephone: 209-525-6751
Last EDR Contact: 10/15/2018
Next Scheduled EDR Contact: 01/28/2019
Data Release Frequency: Varies

SUTTER COUNTY:

UST SUTTER: Underground Storage Tanks
Underground storage tank sites located in Sutter county.

Date of Government Version: 06/04/2018
Date Data Arrived at EDR: 06/08/2018
Date Made Active in Reports: 07/11/2018
Number of Days to Update: 33

Source: Sutter County Department of Agriculture
Telephone: 530-822-7500
Last EDR Contact: 09/17/2018
Next Scheduled EDR Contact: 12/17/2018
Data Release Frequency: Semi-Annually

TEHAMA COUNTY:

CUPA TEHAMA: CUPA Facility List
Cupa facilities

Date of Government Version: 07/17/2018
Date Data Arrived at EDR: 08/02/2018
Date Made Active in Reports: 09/07/2018
Number of Days to Update: 36

Source: Tehama County Department of Environmental Health
Telephone: 530-527-8020
Last EDR Contact: 08/01/2018
Next Scheduled EDR Contact: 11/19/2018
Data Release Frequency: Varies

TRINITY COUNTY:

CUPA TRINITY: CUPA Facility List
Cupa facility list

Date of Government Version: 07/17/2018
Date Data Arrived at EDR: 07/24/2018
Date Made Active in Reports: 09/07/2018
Number of Days to Update: 45

Source: Department of Toxic Substances Control
Telephone: 760-352-0381
Last EDR Contact: 07/17/2018
Next Scheduled EDR Contact: 11/05/2018
Data Release Frequency: Varies

TULARE COUNTY:

CUPA TULARE: CUPA Facility List
Cupa program facilities

Date of Government Version: 09/13/2018
Date Data Arrived at EDR: 09/14/2018
Date Made Active in Reports: 09/19/2018
Number of Days to Update: 5

Source: Tulare County Environmental Health Services Division
Telephone: 559-624-7400
Last EDR Contact: 09/13/2018
Next Scheduled EDR Contact: 11/19/2018
Data Release Frequency: Varies

TUOLUMNE COUNTY:

CUPA TUOLUMNE: CUPA Facility List
Cupa facility list

Date of Government Version: 04/23/2018
Date Data Arrived at EDR: 04/25/2018
Date Made Active in Reports: 06/25/2018
Number of Days to Update: 61

Source: Divison of Environmental Health
Telephone: 209-533-5633
Last EDR Contact: 07/17/2018
Next Scheduled EDR Contact: 11/05/2018
Data Release Frequency: Varies

VENTURA COUNTY:

BWT VENTURA: Business Plan, Hazardous Waste Producers, and Operating Underground Tanks
The BWT list indicates by site address whether the Environmental Health Division has Business Plan (B), Waste Producer (W), and/or Underground Tank (T) information.

Date of Government Version: 07/02/2018
Date Data Arrived at EDR: 07/26/2018
Date Made Active in Reports: 09/05/2018
Number of Days to Update: 41

Source: Ventura County Environmental Health Division
Telephone: 805-654-2813
Last EDR Contact: 07/23/2018
Next Scheduled EDR Contact: 11/05/2018
Data Release Frequency: Quarterly

LF VENTURA: Inventory of Illegal Abandoned and Inactive Sites
Ventura County Inventory of Closed, Illegal Abandoned, and Inactive Sites.

Date of Government Version: 12/01/2011
Date Data Arrived at EDR: 12/01/2011
Date Made Active in Reports: 01/19/2012
Number of Days to Update: 49

Source: Environmental Health Division
Telephone: 805-654-2813
Last EDR Contact: 10/01/2018
Next Scheduled EDR Contact: 01/14/2019
Data Release Frequency: Annually

LUST VENTURA: Listing of Underground Tank Cleanup Sites
Ventura County Underground Storage Tank Cleanup Sites (LUST).

Date of Government Version: 05/29/2008
Date Data Arrived at EDR: 06/24/2008
Date Made Active in Reports: 07/31/2008
Number of Days to Update: 37

Source: Environmental Health Division
Telephone: 805-654-2813
Last EDR Contact: 08/07/2018
Next Scheduled EDR Contact: 11/26/2018
Data Release Frequency: Quarterly

MED WASTE VENTURA: Medical Waste Program List
To protect public health and safety and the environment from potential exposure to disease causing agents, the Environmental Health Division Medical Waste Program regulates the generation, handling, storage, treatment and disposal of medical waste throughout the County.

Date of Government Version: 07/02/2018
Date Data Arrived at EDR: 07/26/2018
Date Made Active in Reports: 08/24/2018
Number of Days to Update: 29

Source: Ventura County Resource Management Agency
Telephone: 805-654-2813
Last EDR Contact: 07/23/2018
Next Scheduled EDR Contact: 11/05/2018
Data Release Frequency: Quarterly

UST VENTURA: Underground Tank Closed Sites List
Ventura County Operating Underground Storage Tank Sites (UST)/Underground Tank Closed Sites List.

Date of Government Version: 09/04/2018
Date Data Arrived at EDR: 09/12/2018
Date Made Active in Reports: 10/04/2018
Number of Days to Update: 22

Source: Environmental Health Division
Telephone: 805-654-2813
Last EDR Contact: 09/12/2018
Next Scheduled EDR Contact: 12/24/2018
Data Release Frequency: Quarterly

YOLO COUNTY:

UST YOLO: Underground Storage Tank Comprehensive Facility Report
Underground storage tank sites located in Yolo county.

Date of Government Version: 06/20/2018
Date Data Arrived at EDR: 07/03/2018
Date Made Active in Reports: 07/12/2018
Number of Days to Update: 9

Source: Yolo County Department of Health
Telephone: 530-666-8646
Last EDR Contact: 10/15/2018
Next Scheduled EDR Contact: 01/14/2019
Data Release Frequency: Annually

YUBA COUNTY:

CUPA YUBA: CUPA Facility List
CUPA facility listing for Yuba County.

Date of Government Version: 05/10/2018
Date Data Arrived at EDR: 05/15/2018
Date Made Active in Reports: 06/15/2018
Number of Days to Update: 31

Source: Yuba County Environmental Health Department
Telephone: 530-749-7523
Last EDR Contact: 08/07/2018
Next Scheduled EDR Contact: 11/12/2018
Data Release Frequency: Varies

OTHER DATABASE(S)

Depending on the geographic area covered by this report, the data provided in these specialty databases may or may not be complete. For example, the existence of wetlands information data in a specific report does not mean that all wetlands in the area covered by the report are included. Moreover, the absence of any reported wetlands information does not necessarily mean that wetlands do not exist in the area covered by the report.

CT MANIFEST: Hazardous Waste Manifest Data

Facility and manifest data. Manifest is a document that lists and tracks hazardous waste from the generator through transporters to a tsd facility.

Date of Government Version: 08/10/2018
Date Data Arrived at EDR: 08/10/2018
Date Made Active in Reports: 09/10/2018
Number of Days to Update: 31

Source: Department of Energy & Environmental Protection
Telephone: 860-424-3375
Last EDR Contact: 08/09/2018
Next Scheduled EDR Contact: 11/26/2018
Data Release Frequency: No Update Planned

NJ MANIFEST: Manifest Information

Hazardous waste manifest information.

Date of Government Version: 12/31/2017
Date Data Arrived at EDR: 07/13/2018
Date Made Active in Reports: 08/01/2018
Number of Days to Update: 19

Source: Department of Environmental Protection
Telephone: N/A
Last EDR Contact: 10/09/2018
Next Scheduled EDR Contact: 01/21/2019
Data Release Frequency: Annually

NY MANIFEST: Facility and Manifest Data

Manifest is a document that lists and tracks hazardous waste from the generator through transporters to a TSD facility.

Date of Government Version: 07/01/2018
Date Data Arrived at EDR: 08/01/2018
Date Made Active in Reports: 08/31/2018
Number of Days to Update: 30

Source: Department of Environmental Conservation
Telephone: 518-402-8651
Last EDR Contact: 08/01/2018
Next Scheduled EDR Contact: 11/12/2018
Data Release Frequency: Quarterly

PA MANIFEST: Manifest Information

Hazardous waste manifest information.

Date of Government Version: 12/31/2016
Date Data Arrived at EDR: 07/25/2017
Date Made Active in Reports: 09/25/2017
Number of Days to Update: 62

Source: Department of Environmental Protection
Telephone: 717-783-8990
Last EDR Contact: 10/15/2018
Next Scheduled EDR Contact: 01/28/2019
Data Release Frequency: Annually

RI MANIFEST: Manifest information

Hazardous waste manifest information

Date of Government Version: 12/31/2017
Date Data Arrived at EDR: 02/23/2018
Date Made Active in Reports: 04/09/2018
Number of Days to Update: 45

Source: Department of Environmental Management
Telephone: 401-222-2797
Last EDR Contact: 08/21/2018
Next Scheduled EDR Contact: 12/03/2018
Data Release Frequency: Annually

WI MANIFEST: Manifest Information

Hazardous waste manifest information.

Date of Government Version: 12/31/2017
Date Data Arrived at EDR: 06/15/2018
Date Made Active in Reports: 07/09/2018
Number of Days to Update: 24

Source: Department of Natural Resources
Telephone: N/A
Last EDR Contact: 09/06/2018
Next Scheduled EDR Contact: 12/24/2018
Data Release Frequency: Annually

Oil/Gas Pipelines
Source: PennWell Corporation
Petroleum Bundle (Crude Oil, Refined Products, Petrochemicals, Gas Liquids (LPG/NGL), and Specialty Gases (Miscellaneous)) N = Natural Gas Bundle (Natural Gas, Gas Liquids (LPG/NGL), and Specialty Gases (Miscellaneous)). This map includes information copyrighted by PennWell Corporation. This information is provided on a best effort basis and PennWell Corporation does not guarantee its accuracy nor warrant its fitness for any particular purpose. Such information has been reprinted with the permission of PennWell.

Electric Power Transmission Line Data
Source: PennWell Corporation
This map includes information copyrighted by PennWell Corporation. This information is provided on a best effort basis and PennWell Corporation does not guarantee its accuracy nor warrant its fitness for any particular purpose. Such information has been reprinted with the permission of PennWell.

Sensitive Receptors: There are individuals deemed sensitive receptors due to their fragile immune systems and special sensitivity to environmental discharges. These sensitive receptors typically include the elderly, the sick, and children. While the location of all sensitive receptors cannot be determined, EDR indicates those buildings and facilities - schools, daycares, hospitals, medical centers, and nursing homes - where individuals who are sensitive receptors are likely to be located.

AHA Hospitals:
Source: American Hospital Association, Inc.
Telephone: 312-280-5991
The database includes a listing of hospitals based on the American Hospital Association's annual survey of hospitals.

Medical Centers: Provider of Services Listing
Source: Centers for Medicare & Medicaid Services
Telephone: 410-786-3000
A listing of hospitals with Medicare provider number, produced by Centers of Medicare & Medicaid Services, a federal agency within the U.S. Department of Health and Human Services.

Nursing Homes
Source: National Institutes of Health
Telephone: 301-594-6248
Information on Medicare and Medicaid certified nursing homes in the United States.

Public Schools
Source: National Center for Education Statistics
Telephone: 202-502-7300
The National Center for Education Statistics' primary database on elementary and secondary public education in the United States. It is a comprehensive, annual, national statistical database of all public elementary and secondary schools and school districts, which contains data that are comparable across all states.

Private Schools
Source: National Center for Education Statistics
Telephone: 202-502-7300
The National Center for Education Statistics' primary database on private school locations in the United States.

Daycare Centers: Licensed Facilities
Source: Department of Social Services
Telephone: 916-657-4041

Flood Zone Data: This data was obtained from the Federal Emergency Management Agency (FEMA). It depicts 100-year and 500-year flood zones as defined by FEMA. It includes the National Flood Hazard Layer (NFHL) which incorporates Flood Insurance Rate Map (FIRM) data and Q3 data from FEMA in areas not covered by NFHL.
Source: FEMA
Telephone: 877-336-2627
Date of Government Version: 2003, 2015

NWI: National Wetlands Inventory. This data, available in select counties across the country, was obtained by EDR in 2002, 2005 and 2010 from the U.S. Fish and Wildlife Service.

State Wetlands Data: Wetland Inventory
Source: Department of Fish and Wildlife
Telephone: 916-445-0411

GOVERNMENT RECORDS SEARCHED / DATA CURRENCY TRACKING

Current USGS 7.5 Minute Topographic Map
Source: U.S. Geological Survey

STREET AND ADDRESS INFORMATION

© 2015 TomTom North America, Inc. All rights reserved. This material is proprietary and the subject of copyright protection and other intellectual property rights owned by or licensed to Tele Atlas North America, Inc. The use of this material is subject to the terms of a license agreement. You will be held liable for any unauthorized copying or disclosure of this material.

GEOCHECK ®- PHYSICAL SETTING SOURCE ADDENDUM

TARGET PROPERTY ADDRESS

9836004144_1929 W. SUNSET & 1980-2007 W. RESERVOIR
1929 WEST SUNSET BOULEVARD
LOS ANGELES, CA 90026

TARGET PROPERTY COORDINATES

Latitude (North):	34.078623 - 34° 4' 43.04''
Longitude (West):	118.261654 - 118° 15' 41.95''
Universal Tranverse Mercator:	Zone 11
UTM X (Meters):	383590.3
UTM Y (Meters):	3771397.0
Elevation:	415 ft. above sea level

USGS TOPOGRAPHIC MAP

Target Property Map:	5630741 HOLLYWOOD, CA
Version Date:	2012
East Map:	5630795 LOS ANGELES, CA
Version Date:	2012

EDR's GeoCheck Physical Setting Source Addendum is provided to assist the environmental professional in forming an opinion about the impact of potential contaminant migration.

Assessment of the impact of contaminant migration generally has two principle investigative components:

1. Groundwater flow direction, and
2. Groundwater flow velocity.

Groundwater flow direction may be impacted by surface topography, hydrology, hydrogeology, characteristics of the soil, and nearby wells. Groundwater flow velocity is generally impacted by the nature of the geologic strata.

GEOCHECK® - PHYSICAL SETTING SOURCE SUMMARY

GROUNDWATER FLOW DIRECTION INFORMATION

Groundwater flow direction for a particular site is best determined by a qualified environmental professional using site-specific well data. If such data is not reasonably ascertainable, it may be necessary to rely on other sources of information, such as surface topographic information, hydrologic information, hydrogeologic data collected on nearby properties, and regional groundwater flow information (from deep aquifers).

TOPOGRAPHIC INFORMATION

Surface topography may be indicative of the direction of surficial groundwater flow. This information can be used to assist the environmental professional in forming an opinion about the impact of nearby contaminated properties or, should contamination exist on the target property, what downgradient sites might be impacted.

TARGET PROPERTY TOPOGRAPHY

General Topographic Gradient: General SE

SURROUNDING TOPOGRAPHY: ELEVATION PROFILES

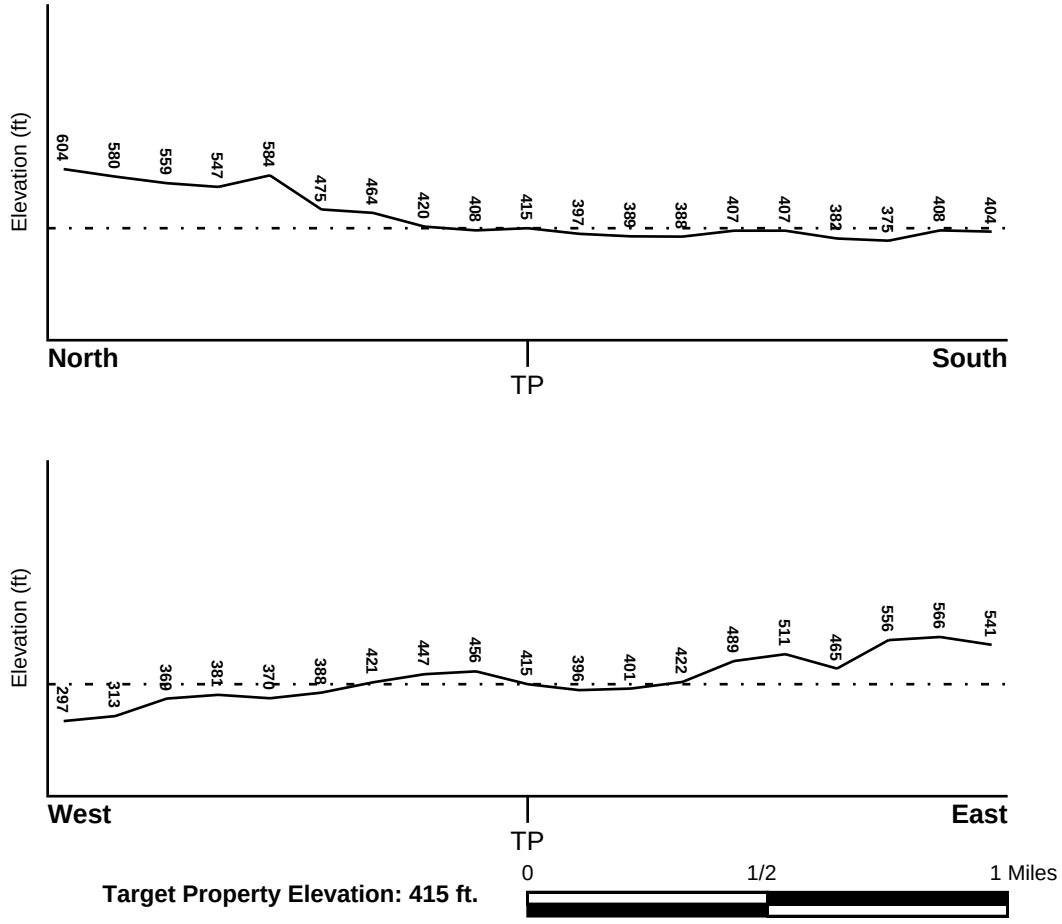

Source: Topography has been determined from the USGS 7.5' Digital Elevation Model and should be evaluated on a relative (not an absolute) basis. Relative elevation information between sites of close proximity should be field verified.

GEOCHECK® - PHYSICAL SETTING SOURCE SUMMARY

HYDROLOGIC INFORMATION

Surface water can act as a hydrologic barrier to groundwater flow. Such hydrologic information can be used to assist the environmental professional in forming an opinion about the impact of nearby contaminated properties or, should contamination exist on the target property, what downgradient sites might be impacted.

Refer to the Physical Setting Source Map following this summary for hydrologic information (major waterways and bodies of water).

FEMA FLOOD ZONE

Flood Plain Panel at Target Property	FEMA Source Type
06037C1610F	FEMA FIRM Flood data

Additional Panels in search area:	FEMA Source Type
06037C1628F	FEMA FIRM Flood data

NATIONAL WETLAND INVENTORY

NWI Quad at Target Property	NWI Electronic Data Coverage
HOLLYWOOD	YES - refer to the Overview Map and Detail Map

HYDROGEOLOGIC INFORMATION

Hydrogeologic information obtained by installation of wells on a specific site can often be an indicator of groundwater flow direction in the immediate area. Such hydrogeologic information can be used to assist the environmental professional in forming an opinion about the impact of nearby contaminated properties or, should contamination exist on the target property, what downgradient sites might be impacted.

Site-Specific Hydrogeological Data*:

Search Radius:	1.25 miles
Status:	Not found

AQUIFLOW®

Search Radius: 1.000 Mile.

EDR has developed the AQUIFLOW Information System to provide data on the general direction of groundwater flow at specific points. EDR has reviewed reports submitted by environmental professionals to regulatory authorities at select sites and has extracted the date of the report, groundwater flow direction as determined hydrogeologically, and the depth to water table.

MAP ID	LOCATION FROM TP	GENERAL DIRECTION GROUNDWATER FLOW
Not Reported		

* ©1996 Site−specific hydrogeological data gathered by CERCLIS Alerts, Inc., Bainbridge Island, WA. All rights reserved. All of the information and opinions presented are those of the cited EPA report(s), which were completed under a Comprehensive Environmental Response Compensation and Liability Information System (CERCLIS) investigation.

GEOCHECK® - PHYSICAL SETTING SOURCE SUMMARY

GROUNDWATER FLOW VELOCITY INFORMATION

Groundwater flow velocity information for a particular site is best determined by a qualified environmental professional using site specific geologic and soil strata data. If such data are not reasonably ascertainable, it may be necessary to rely on other sources of information, including geologic age identification, rock stratigraphic unit and soil characteristics data collected on nearby properties and regional soil information. In general, contaminant plumes move more quickly through sandy-gravelly types of soils than silty-clayey types of soils.

GEOLOGIC INFORMATION IN GENERAL AREA OF TARGET PROPERTY

Geologic information can be used by the environmental professional in forming an opinion about the relative speed at which contaminant migration may be occurring.

ROCK STRATIGRAPHIC UNIT

Era:	Cenozoic
System:	Tertiary
Series:	Miocene
Code:	Tm *(decoded above as Era, System & Series)*

GEOLOGIC AGE IDENTIFICATION

Category: Stratified Sequence

Geologic Age and Rock Stratigraphic Unit Source: P.G. Schruben, R.E. Arndt and W.J. Bawiec, Geology of the Conterminous U.S. at 1:2,500,000 Scale - a digital representation of the 1974 P.B. King and H.M. Beikman Map, USGS Digital Data Series DDS - 11 (1994).

DOMINANT SOIL COMPOSITION IN GENERAL AREA OF TARGET PROPERTY

The U.S. Department of Agriculture's (USDA) Soil Conservation Service (SCS) leads the National Cooperative Soil Survey (NCSS) and is responsible for collecting, storing, maintaining and distributing soil survey information for privately owned lands in the United States. A soil map in a soil survey is a representation of soil patterns in a landscape. Soil maps for STATSGO are compiled by generalizing more detailed (SSURGO) soil survey maps. The following information is based on Soil Conservation Service STATSGO data.

Soil Component Name:	HAMBRIGHT
Soil Surface Texture:	gravelly - loam
Hydrologic Group:	Class D - Very slow infiltration rates. Soils are clayey, have a high water table, or are shallow to an impervious layer.
Soil Drainage Class:	Well drained. Soils have intermediate water holding capacity. Depth to water table is more than 6 feet.

Hydric Status: Soil does not meet the requirements for a hydric soil.

Corrosion Potential - Uncoated Steel:	MODERATE
Depth to Bedrock Min:	> 10 inches
Depth to Bedrock Max:	> 20 inches

GEOCHECK® - PHYSICAL SETTING SOURCE SUMMARY

Soil Layer Information							
	Boundary			Classification			
Layer	Upper	Lower	Soil Texture Class	AASHTO Group	Unified Soil	Permeability Rate (in/hr)	Soil Reaction (pH)
1	0 inches	7 inches	gravelly - loam	Silt-Clay Materials (more than 35 pct. passing No. 200), Silty Soils.	COARSE-GRAINED SOILS, Gravels, Gravels with fines, Silty Gravel	Max: 2.00 Min: 0.60	Max: 7.30 Min: 6.10
2	7 inches	16 inches	very gravelly - loam	Granular materials (35 pct. or less passing No. 200), Silty, or Clayey Gravel and Sand.	COARSE-GRAINED SOILS, Gravels, Gravels with fines, Silty Gravel. COARSE-GRAINED SOILS, Gravels, Gravels with fines, Clayey Gravel.	Max: 2.00 Min: 0.60	Max: 7.30 Min: 6.10
3	16 inches	20 inches	unweathered bedrock	Not reported	Not reported	Max: 0.00 Min: 0.00	Max: 0.00 Min: 0.00

OTHER SOIL TYPES IN AREA

Based on Soil Conservation Service STATSGO data, the following additional subordinant soil types may appear within the general area of target property.

Soil Surface Textures: loam
silty clay loam
shaly - clay loam
sandy loam
clay
loamy sand
clay loam

Surficial Soil Types: loam
silty clay loam
shaly - clay loam
sandy loam
clay
loamy sand
clay loam

Shallow Soil Types: silty clay

Deeper Soil Types: weathered bedrock
clay loam

GEOCHECK® - PHYSICAL SETTING SOURCE SUMMARY

LOCAL / REGIONAL WATER AGENCY RECORDS

EDR Local/Regional Water Agency records provide water well information to assist the environmental professional in assessing sources that may impact ground water flow direction, and in forming an opinion about the impact of contaminant migration on nearby drinking water wells.

WELL SEARCH DISTANCE INFORMATION

DATABASE	SEARCH DISTANCE (miles)
Federal USGS	1.000
Federal FRDS PWS	Nearest PWS within 1 mile
State Database	1.000

FEDERAL USGS WELL INFORMATION

MAP ID	WELL ID	LOCATION FROM TP
No Wells Found		

FEDERAL FRDS PUBLIC WATER SUPPLY SYSTEM INFORMATION

MAP ID	WELL ID	LOCATION FROM TP
No PWS System Found		

Note: PWS System location is not always the same as well location.

STATE DATABASE WELL INFORMATION

MAP ID	WELL ID	LOCATION FROM TP
No Wells Found		

OTHER STATE DATABASE INFORMATION

STATE OIL/GAS WELL INFORMATION

MAP ID	WELL ID	LOCATION FROM TP
1	CAOG11000204502	1/4 - 1/2 Mile WNW
A2	CAOG11000215171	1/2 - 1 Mile West
A3	CAOG11000215170	1/2 - 1 Mile West
B4	CAOG11000215652	1/2 - 1 Mile South
B5	CAOG11000215653	1/2 - 1 Mile South
B6	CAOG11000215650	1/2 - 1 Mile South
C7	CAOG11000213790	1/2 - 1 Mile South
B8	CAOG11000215909	1/2 - 1 Mile South
C9	CAOG11000216273	1/2 - 1 Mile South
B10	CAOG11000216041	1/2 - 1 Mile South
B11	CAOG11000215935	1/2 - 1 Mile South
D12	CAOG11000216270	1/2 - 1 Mile SSE
B13	CAOG11000215810	1/2 - 1 Mile South
B14	CAOG11000215729	1/2 - 1 Mile South

GEOCHECK® - PHYSICAL SETTING SOURCE SUMMARY

STATE OIL/GAS WELL INFORMATION

MAP ID	WELL ID	LOCATION FROM TP
B15	CAOG11000213799	1/2 - 1 Mile South
B16	CAOG11000215897	1/2 - 1 Mile South
B17	CAOG11000215884	1/2 - 1 Mile South
B18	CAOG11000213794	1/2 - 1 Mile South
D19	CAOG11000192950	1/2 - 1 Mile SSE
B20	CAOG11000216296	1/2 - 1 Mile South
C21	CAOG11000192984	1/2 - 1 Mile South
E22	CAOG11000216149	1/2 - 1 Mile South
D23	CAOG11000216272	1/2 - 1 Mile SSE
B24	CAOG11000215682	1/2 - 1 Mile South
B25	CAOG11000215727	1/2 - 1 Mile South
D26	CAOG11000213788	1/2 - 1 Mile South
D27	CAOG11000216312	1/2 - 1 Mile South
B28	CAOG11000213789	1/2 - 1 Mile South
D29	CAOG11000192974	1/2 - 1 Mile SSE
B30	CAOG11000216042	1/2 - 1 Mile South
F31	CAOG11000216165	1/2 - 1 Mile SSE
D32	CAOG11000216271	1/2 - 1 Mile SSE
E33	CAOG11000216313	1/2 - 1 Mile South
E34	CAOG11000215743	1/2 - 1 Mile South
D35	CAOG11000215894	1/2 - 1 Mile South
D36	CAOG11000216150	1/2 - 1 Mile South
B37	CAOG11000213797	1/2 - 1 Mile South
D38	CAOG11000216242	1/2 - 1 Mile SSE
B39	CAOG11000215683	1/2 - 1 Mile South
B40	CAOG11000215728	1/2 - 1 Mile South
C41	CAOG11000216210	1/2 - 1 Mile South
C42	CAOG11000216291	1/2 - 1 Mile South
C43	CAOG11000215291	1/2 - 1 Mile South
F44	CAOG11000216090	1/2 - 1 Mile SSE
D45	CAOG11000215329	1/2 - 1 Mile SSE
C46	CAOG11000216067	1/2 - 1 Mile South
E47	CAOG11000211736	1/2 - 1 Mile South
D48	CAOG11000192949	1/2 - 1 Mile SSE
B49	CAOG11000215684	1/2 - 1 Mile South
D50	CAOG11000213787	1/2 - 1 Mile South
F51	CAOG11000216089	1/2 - 1 Mile SSE
F52	CAOG11000216175	1/2 - 1 Mile SSE
D53	CAOG11000215296	1/2 - 1 Mile SSE
F54	CAOG11000216088	1/2 - 1 Mile SSE
D55	CAOG11000215330	1/2 - 1 Mile SSE
F56	CAOG11000216086	1/2 - 1 Mile SSE
E57	CAOG11000215762	1/2 - 1 Mile South
C58	CAOG11000217141	1/2 - 1 Mile South
F59	CAOG11000216173	1/2 - 1 Mile SSE
D60	CAOG11000216151	1/2 - 1 Mile SSE
D61	CAOG11000216174	1/2 - 1 Mile SSE
D62	CAOG11000215328	1/2 - 1 Mile SSE
F63	CAOG11000216171	1/2 - 1 Mile SSE
D64	CAOG11000215895	1/2 - 1 Mile South
65	CAOG11000216158	1/2 - 1 Mile SSE
B66	CAOG11000213793	1/2 - 1 Mile South
67	CAOG11000215193	1/2 - 1 Mile SSE

PHYSICAL SETTING SOURCE MAP - 5458704.2s

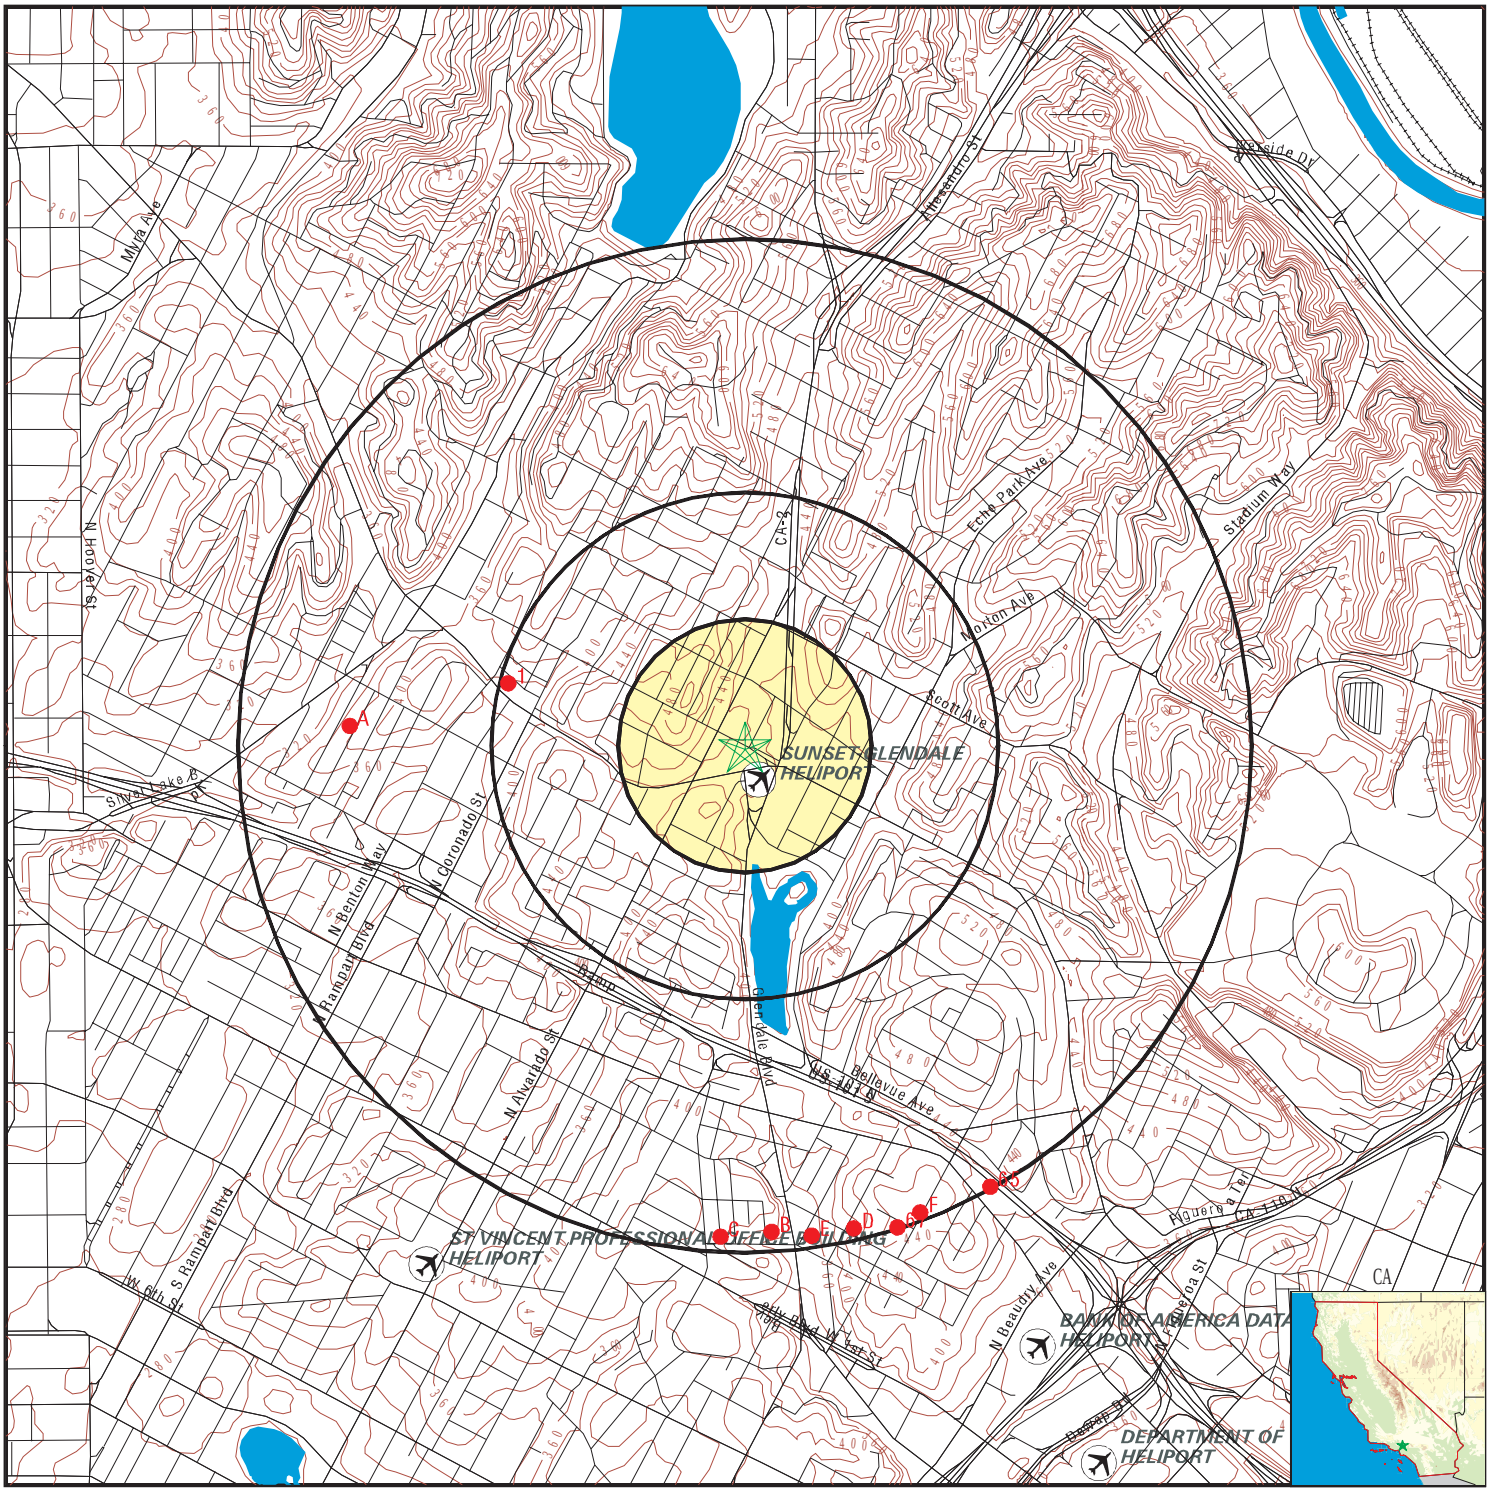

SITE NAME:	9836004144_1929 W. Sunset & 1980-2007 W. Reservoir	CLIENT:	EFI Global Inc.
ADDRESS:	1929 West Sunset Boulevard Los Angeles CA 90026	CONTACT:	Susana Corletto 9836004144
LAT/LONG:	34.078623 / 118.261654	INQUIRY #:	5458704.2s
		DATE:	October 19, 2018 9:27 am

Copyright © 2018 EDR, Inc. © 2015 TomTom Rel. 2015.

GEOCHECK® - PHYSICAL SETTING SOURCE MAP FINDINGS

Map ID
Direction
Distance

Database EDR ID Number

1
WNW
1/4 - 1/2 Mile

OIL_GAS **CAOG11000204502**

Districtnu:	1	Apinumber:	03705178
Blmwell:	N	Redrillcan:	Not Reported
Dryhole:	Y	Wellstatus:	P
Operatorna:	Atlantic Richfield Company	Countyname:	Los Angeles
Fieldname:	Any Field	Areaname:	Any Area
Section:	17	Township:	01S
Range:	13W	Basemeridi:	SB
Elevation:	Not Reported	Locationde:	Not Reported
Gissourcec:	hud	Comments:	Not Reported
Leasename:	Silver Lake Comm.	Wellnumber:	A-1
Epawell:	N	Hydraulica:	N
Confidenti:	N	Spuddate:	Not Reported
Welldeptha:	0	Redrillfoo:	0
Abandonedd:	Not Reported	Completion:	Not Reported
Directiona:	Unknown	Gissymbol:	PDH
Site id:	CAOG11000204502		

A2
West
1/2 - 1 Mile

OIL_GAS **CAOG11000215171**

Districtnu:	1	Apinumber:	03723875
Blmwell:	N	Redrillcan:	Not Reported
Dryhole:	N	Wellstatus:	P
Operatorna:	H. Rogalske	Countyname:	Los Angeles
Fieldname:	Los Angeles City	Areaname:	Any Area
Section:	18	Township:	01S
Range:	13W	Basemeridi:	SB
Elevation:	Not Reported	Locationde:	Not Reported
Gissourcec:	hud	Comments:	Not Reported
Leasename:	Not Reported	Wellnumber:	2A
Epawell:	N	Hydraulica:	N
Confidenti:	N	Spuddate:	Not Reported
Welldeptha:	0	Redrillfoo:	0
Abandonedd:	Not Reported	Completion:	Not Reported
Directiona:	Unknown	Gissymbol:	POG
Site id:	CAOG11000215171		

A3
West
1/2 - 1 Mile

OIL_GAS **CAOG11000215170**

Districtnu:	1	Apinumber:	03723874
Blmwell:	N	Redrillcan:	Not Reported
Dryhole:	N	Wellstatus:	P
Operatorna:	H. Rogalske	Countyname:	Los Angeles
Fieldname:	Los Angeles City	Areaname:	Any Area
Section:	18	Township:	01S
Range:	13W	Basemeridi:	SB
Elevation:	Not Reported	Locationde:	Not Reported
Gissourcec:	hud	Comments:	Not Reported
Leasename:	Not Reported	Wellnumber:	1A

Epawell:	N	Hydraulica:	N
Confidenti:	N	Spuddate:	Not Reported
Welldeptha:	0	Redrillfoo:	0
Abandonedd:	Not Reported	Completion:	Not Reported
Directiona:	Unknown	Gissymbol:	POG
Site id:	CAOG11000215170		

B4
South
1/2 - 1 Mile

OIL_GAS **CAOG11000215652**

Districtnu:	1	Apinumber:	03725486
Blmwell:	N	Redrillcan:	Not Reported
Dryhole:	N	Wellstatus:	B
Operatorna:	Chas. Elton	Countyname:	Los Angeles
Fieldname:	Los Angeles City	Areaname:	Any Area
Section:	20	Township:	01S
Range:	13W	Basemeridi:	SB
Elevation:	Not Reported	Locationde:	Not Reported
Gissourcec:	hud	Comments:	Not Reported
Leasename:	Not Reported	Wellnumber:	5
Epawell:	N	Hydraulica:	N
Confidenti:	N	Spuddate:	Not Reported
Welldeptha:	0	Redrillfoo:	0
Abandonedd:	Not Reported	Completion:	Not Reported
Directiona:	Unknown	Gissymbol:	AOG
Site id:	CAOG11000215652		

B5
South
1/2 - 1 Mile

OIL_GAS **CAOG11000215653**

Districtnu:	1	Apinumber:	03725487
Blmwell:	N	Redrillcan:	Not Reported
Dryhole:	N	Wellstatus:	B
Operatorna:	Chas. Elton	Countyname:	Los Angeles
Fieldname:	Los Angeles City	Areaname:	Any Area
Section:	20	Township:	01S
Range:	13W	Basemeridi:	SB
Elevation:	Not Reported	Locationde:	Not Reported
Gissourcec:	hud	Comments:	Not Reported
Leasename:	Not Reported	Wellnumber:	4
Epawell:	N	Hydraulica:	N
Confidenti:	N	Spuddate:	Not Reported
Welldeptha:	0	Redrillfoo:	0
Abandonedd:	Not Reported	Completion:	Not Reported
Directiona:	Unknown	Gissymbol:	AOG
Site id:	CAOG11000215653		

B6
South
1/2 - 1 Mile

OIL_GAS **CAOG11000215650**

Districtnu:	1	Apinumber:	03725484
Blmwell:	N	Redrillcan:	Not Reported
Dryhole:	N	Wellstatus:	B

Operatorna:	Chas. Elton	Countyname:	Los Angeles
Fieldname:	Los Angeles City	Areaname:	Any Area
Section:	20	Township:	01S
Range:	13W	Basemeridi:	SB
Elevation:	Not Reported	Locationde:	Not Reported
Gissourcec:	hud	Comments:	Not Reported
Leasename:	Not Reported	Wellnumber:	3A
Epawell:	N	Hydraulica:	N
Confidenti:	N	Spuddate:	Not Reported
Welldeptha:	0	Redrillfoo:	0
Abandonedd:	Not Reported	Completion:	Not Reported
Directiona:	Unknown	Gissymbol:	AOG
Site id:	CAOG11000215650		

C7
South
1/2 - 1 Mile

OIL_GAS **CAOG11000213790**

Districtnu:	1	Apinumber:	03718985
Blmwell:	N	Redrillcan:	Not Reported
Dryhole:	N	Wellstatus:	P
Operatorna:	E. A. Clampitt Co	Countyname:	Los Angeles
Fieldname:	Los Angeles City	Areaname:	Any Area
Section:	20	Township:	01S
Range:	13W	Basemeridi:	SB
Elevation:	Not Reported	Locationde:	Not Reported
Gissourcec:	hud	Comments:	Not Reported
Leasename:	Ferguson	Wellnumber:	9
Epawell:	N	Hydraulica:	N
Confidenti:	N	Spuddate:	Not Reported
Welldeptha:	0	Redrillfoo:	0
Abandonedd:	Not Reported	Completion:	Not Reported
Directiona:	Unknown	Gissymbol:	POG
Site id:	CAOG11000213790		

B8
South
1/2 - 1 Mile

OIL_GAS **CAOG11000215909**

Districtnu:	1	Apinumber:	03725744
Blmwell:	N	Redrillcan:	Not Reported
Dryhole:	N	Wellstatus:	B
Operatorna:	K. W. Wing	Countyname:	Los Angeles
Fieldname:	Los Angeles City	Areaname:	Any Area
Section:	20	Township:	01S
Range:	13W	Basemeridi:	SB
Elevation:	Not Reported	Locationde:	Not Reported
Gissourcec:	hud	Comments:	Not Reported
Leasename:	Not Reported	Wellnumber:	1
Epawell:	N	Hydraulica:	N
Confidenti:	N	Spuddate:	Not Reported
Welldeptha:	0	Redrillfoo:	0
Abandonedd:	Not Reported	Completion:	Not Reported
Directiona:	Unknown	Gissymbol:	AOG
Site id:	CAOG11000215909		

Map ID
Direction
Distance

Database EDR ID Number

C9
South
1/2 - 1 Mile

OIL_GAS **CAOG11000216273**

Districtnu:	1	Apinumber:	03726109
Blmwell:	N	Redrillcan:	Not Reported
Dryhole:	N	Wellstatus:	B
Operatorna:	Union Consolidated Crude Oil Co.	Countyname:	Los Angeles
Fieldname:	Los Angeles City	Areaname:	Any Area
Section:	20	Township:	01S
Range:	13W	Basemeridi:	SB
Elevation:	Not Reported	Locationde:	Not Reported
Gissourcec:	hud	Comments:	Not Reported
Leasename:	Not Reported	Wellnumber:	31
Epawell:	N	Hydraulica:	N
Confidenti:	N	Spuddate:	Not Reported
Welldeptha:	0	Redrillfoo:	0
Abandonedd:	Not Reported	Completion:	Not Reported
Directiona:	Unknown	Gissymbol:	AOG
Site id:	CAOG11000216273		

B10
South
1/2 - 1 Mile

OIL_GAS **CAOG11000216041**

Districtnu:	1	Apinumber:	03725876
Blmwell:	N	Redrillcan:	Not Reported
Dryhole:	N	Wellstatus:	B
Operatorna:	Little Napoleon Oil Co.	Countyname:	Los Angeles
Fieldname:	Los Angeles City	Areaname:	Any Area
Section:	20	Township:	01S
Range:	13W	Basemeridi:	SB
Elevation:	Not Reported	Locationde:	Not Reported
Gissourcec:	hud	Comments:	Not Reported
Leasename:	Not Reported	Wellnumber:	11
Epawell:	N	Hydraulica:	N
Confidenti:	N	Spuddate:	Not Reported
Welldeptha:	0	Redrillfoo:	0
Abandonedd:	Not Reported	Completion:	Not Reported
Directiona:	Unknown	Gissymbol:	AOG
Site id:	CAOG11000216041		

B11
South
1/2 - 1 Mile

OIL_GAS **CAOG11000215935**

Districtnu:	1	Apinumber:	03725770
Blmwell:	N	Redrillcan:	Not Reported
Dryhole:	N	Wellstatus:	B
Operatorna:	Knight & Sons	Countyname:	Los Angeles
Fieldname:	Los Angeles City	Areaname:	Any Area
Section:	20	Township:	01S
Range:	13W	Basemeridi:	SB
Elevation:	Not Reported	Locationde:	Not Reported
Gissourcec:	hud	Comments:	Not Reported
Leasename:	Not Reported	Wellnumber:	13

Epawell:	N	Hydraulica:	N
Confidenti:	N	Spuddate:	Not Reported
Welldeptha:	0	Redrillfoo:	0
Abandonedd:	Not Reported	Completion:	Not Reported
Directiona:	Unknown	Gissymbol:	AOG
Site id:	CAOG11000215935		

D12
SSE
1/2 - 1 Mile

OIL_GAS **CAOG11000216270**

Districtnu:	1	Apinumber:	03726106
Blmwell:	N	Redrillcan:	Not Reported
Dryhole:	N	Wellstatus:	B
Operatorna:	Union Consolidated Crude Oil Co.	Countyname:	Los Angeles
Fieldname:	Los Angeles City	Areaname:	Any Area
Section:	20	Township:	01S
Range:	13W	Basemeridi:	SB
Elevation:	Not Reported	Locationde:	Not Reported
Gissourcec:	hud	Comments:	Not Reported
Leasename:	Not Reported	Wellnumber:	28
Epawell:	N	Hydraulica:	N
Confidenti:	N	Spuddate:	Not Reported
Welldeptha:	0	Redrillfoo:	0
Abandonedd:	Not Reported	Completion:	Not Reported
Directiona:	Unknown	Gissymbol:	AOG
Site id:	CAOG11000216270		

B13
South
1/2 - 1 Mile

OIL_GAS **CAOG11000215810**

Districtnu:	1	Apinumber:	03725645
Blmwell:	N	Redrillcan:	Not Reported
Dryhole:	N	Wellstatus:	B
Operatorna:	Geo. Lawrence	Countyname:	Los Angeles
Fieldname:	Los Angeles City	Areaname:	Any Area
Section:	20	Township:	01S
Range:	13W	Basemeridi:	SB
Elevation:	Not Reported	Locationde:	Not Reported
Gissourcec:	hud	Comments:	Not Reported
Leasename:	Not Reported	Wellnumber:	3
Epawell:	N	Hydraulica:	N
Confidenti:	N	Spuddate:	Not Reported
Welldeptha:	0	Redrillfoo:	0
Abandonedd:	Not Reported	Completion:	Not Reported
Directiona:	Unknown	Gissymbol:	AOG
Site id:	CAOG11000215810		

B14
South
1/2 - 1 Mile

OIL_GAS **CAOG11000215729**

Districtnu:	1	Apinumber:	03725563
Blmwell:	N	Redrillcan:	Not Reported
Dryhole:	N	Wellstatus:	B

Operatorna:	Combined Oil & Land Co.	Countyname:	Los Angeles
Fieldname:	Los Angeles City	Areaname:	Any Area
Section:	20	Township:	01S
Range:	13W	Basemeridi:	SB
Elevation:	Not Reported	Locationde:	Not Reported
Gissourcec:	hud	Comments:	Not Reported
Leasename:	Not Reported	Wellnumber:	10
Epawell:	N	Hydraulica:	N
Confidenti:	N	Spuddate:	Not Reported
Welldeptha:	0	Redrillfoo:	0
Abandonedd:	Not Reported	Completion:	Not Reported
Directiona:	Unknown	Gissymbol:	AOG
Site id:	CAOG11000215729		

B15
South
1/2 - 1 Mile

OIL_GAS **CAOG11000213799**

Districtnu:	1	Apinumber:	03718999
Blmwell:	N	Redrillcan:	Not Reported
Dryhole:	N	Wellstatus:	P
Operatorna:	E. A. Clampitt Co	Countyname:	Los Angeles
Fieldname:	Los Angeles City	Areaname:	Any Area
Section:	20	Township:	01S
Range:	13W	Basemeridi:	SB
Elevation:	Not Reported	Locationde:	Not Reported
Gissourcec:	hud	Comments:	Not Reported
Leasename:	Wing	Wellnumber:	30
Epawell:	N	Hydraulica:	N
Confidenti:	N	Spuddate:	Not Reported
Welldeptha:	0	Redrillfoo:	0
Abandonedd:	Not Reported	Completion:	Not Reported
Directiona:	Unknown	Gissymbol:	POG
Site id:	CAOG11000213799		

B16
South
1/2 - 1 Mile

OIL_GAS **CAOG11000215897**

Districtnu:	1	Apinumber:	03725732
Blmwell:	N	Redrillcan:	Not Reported
Dryhole:	N	Wellstatus:	B
Operatorna:	John Charters	Countyname:	Los Angeles
Fieldname:	Los Angeles City	Areaname:	Any Area
Section:	20	Township:	01S
Range:	13W	Basemeridi:	SB
Elevation:	Not Reported	Locationde:	Not Reported
Gissourcec:	hud	Comments:	Not Reported
Leasename:	Not Reported	Wellnumber:	1
Epawell:	N	Hydraulica:	N
Confidenti:	N	Spuddate:	Not Reported
Welldeptha:	0	Redrillfoo:	0
Abandonedd:	Not Reported	Completion:	Not Reported
Directiona:	Unknown	Gissymbol:	AOG
Site id:	CAOG11000215897		

Map ID
Direction
Distance

Database EDR ID Number

B17
South
1/2 - 1 Mile

OIL_GAS **CAOG11000215884**

Districtnu:	1	Apinumber:	03725719
Blmwell:	N	Redrillcan:	Not Reported
Dryhole:	N	Wellstatus:	B
Operatorna:	I. W. Shirley	Countyname:	Los Angeles
Fieldname:	Los Angeles City	Areaname:	Any Area
Section:	20	Township:	01S
Range:	13W	Basemeridi:	SB
Elevation:	Not Reported	Locationde:	Not Reported
Gissourcec:	hud	Comments:	Not Reported
Leasename:	Not Reported	Wellnumber:	5
Epawell:	N	Hydraulica:	N
Confidenti:	N	Spuddate:	Not Reported
Welldeptha:	0	Redrillfoo:	0
Abandonedd:	Not Reported	Completion:	Not Reported
Directiona:	Unknown	Gissymbol:	AOG
Site id:	CAOG11000215884		

B18
South
1/2 - 1 Mile

OIL_GAS **CAOG11000213794**

Districtnu:	1	Apinumber:	03718993
Blmwell:	N	Redrillcan:	Not Reported
Dryhole:	N	Wellstatus:	P
Operatorna:	E. A. Clampitt Co	Countyname:	Los Angeles
Fieldname:	Los Angeles City	Areaname:	Any Area
Section:	20	Township:	01S
Range:	13W	Basemeridi:	SB
Elevation:	Not Reported	Locationde:	Not Reported
Gissourcec:	hud	Comments:	Not Reported
Leasename:	Lawrence	Wellnumber:	14
Epawell:	N	Hydraulica:	N
Confidenti:	N	Spuddate:	Not Reported
Welldeptha:	0	Redrillfoo:	0
Abandonedd:	Not Reported	Completion:	Not Reported
Directiona:	Unknown	Gissymbol:	POG
Site id:	CAOG11000213794		

D19
SSE
1/2 - 1 Mile

OIL_GAS **CAOG11000192950**

Districtnu:	1	Apinumber:	03718991
Blmwell:	N	Redrillcan:	Not Reported
Dryhole:	N	Wellstatus:	P
Operatorna:	Courtland Cty. Lights Assoc.	Countyname:	Los Angeles
Fieldname:	Los Angeles City	Areaname:	Any Area
Section:	20	Township:	01S
Range:	13W	Basemeridi:	SB
Elevation:	407.995	Locationde:	Not Reported
Gissourcec:	gps	Comments:	42206108.ssf
Leasename:	Ker Oil	Wellnumber:	2

Epawell:	N	Hydraulica:	N
Confidenti:	N	Spuddate:	Not Reported
Welldeptha:	0	Redrillfoo:	0
Abandonedd:	Not Reported	Completion:	Not Reported
Directiona:	Unknown	Gissymbol:	POG
Site id:	CAOG11000192950		

B20
South
1/2 - 1 Mile

OIL_GAS **CAOG11000216296**

Districtnu:	1	Apinumber:	03726132
Blmwell:	N	Redrillcan:	Not Reported
Dryhole:	N	Wellstatus:	B
Operatorna:	Union Consolidated Crude Oil Co.	Countyname:	Los Angeles
Fieldname:	Los Angeles City	Areaname:	Any Area
Section:	20	Township:	01S
Range:	13W	Basemeridi:	SB
Elevation:	Not Reported	Locationde:	Not Reported
Gissourcec:	hud	Comments:	Not Reported
Leasename:	Not Reported	Wellnumber:	32A
Epawell:	N	Hydraulica:	N
Confidenti:	N	Spuddate:	Not Reported
Welldeptha:	0	Redrillfoo:	0
Abandonedd:	Not Reported	Completion:	Not Reported
Directiona:	Unknown	Gissymbol:	AOG
Site id:	CAOG11000216296		

C21
South
1/2 - 1 Mile

OIL_GAS **CAOG11000192984**

Districtnu:	1	Apinumber:	03719039
Blmwell:	N	Redrillcan:	Not Reported
Dryhole:	N	Wellstatus:	P
Operatorna:	Manley Energy Resources, LLC	Countyname:	Los Angeles
Fieldname:	Los Angeles City	Areaname:	Any Area
Section:	20	Township:	01S
Range:	13W	Basemeridi:	SB
Elevation:	418.737	Locationde:	Not Reported
Gissourcec:	gps	Comments:	42206108.ssf
Leasename:	MOC	Wellnumber:	12
Epawell:	N	Hydraulica:	N
Confidenti:	N	Spuddate:	Not Reported
Welldeptha:	0	Redrillfoo:	0
Abandonedd:	Not Reported	Completion:	Not Reported
Directiona:	Unknown	Gissymbol:	POG
Site id:	CAOG11000192984		

E22
South
1/2 - 1 Mile

OIL_GAS **CAOG11000216149**

Districtnu:	1	Apinumber:	03725984
Blmwell:	N	Redrillcan:	Not Reported
Dryhole:	N	Wellstatus:	B

Operatorna:	Parker Morrell Oil Co.	Countyname:	Los Angeles
Fieldname:	Los Angeles City	Areaname:	Any Area
Section:	20	Township:	01S
Range:	13W	Basemeridi:	SB
Elevation:	Not Reported	Locationde:	Not Reported
Gissourcec:	hud	Comments:	Not Reported
Leasename:	Not Reported	Wellnumber:	6
Epawell:	N	Hydraulica:	N
Confidenti:	N	Spuddate:	Not Reported
Welldeptha:	0	Redrillfoo:	0
Abandonedd:	Not Reported	Completion:	Not Reported
Directiona:	Unknown	Gissymbol:	AOG
Site id:	CAOG11000216149		

D23
SSE **OIL_GAS** **CAOG11000216272**
1/2 - 1 Mile

Districtnu:	1	Apinumber:	03726108
Blmwell:	N	Redrillcan:	Not Reported
Dryhole:	N	Wellstatus:	B
Operatorna:	Union Consolidated Crude Oil Co.	Countyname:	Los Angeles
Fieldname:	Los Angeles City	Areaname:	Any Area
Section:	20	Township:	01S
Range:	13W	Basemeridi:	SB
Elevation:	Not Reported	Locationde:	Not Reported
Gissourcec:	hud	Comments:	Not Reported
Leasename:	Not Reported	Wellnumber:	27
Epawell:	N	Hydraulica:	N
Confidenti:	N	Spuddate:	Not Reported
Welldeptha:	0	Redrillfoo:	0
Abandonedd:	Not Reported	Completion:	Not Reported
Directiona:	Unknown	Gissymbol:	AOG
Site id:	CAOG11000216272		

B24
South **OIL_GAS** **CAOG11000215682**
1/2 - 1 Mile

Districtnu:	1	Apinumber:	03725516
Blmwell:	N	Redrillcan:	Not Reported
Dryhole:	N	Wellstatus:	B
Operatorna:	C. J. George	Countyname:	Los Angeles
Fieldname:	Los Angeles City	Areaname:	Any Area
Section:	20	Township:	01S
Range:	13W	Basemeridi:	SB
Elevation:	Not Reported	Locationde:	Not Reported
Gissourcec:	hud	Comments:	Not Reported
Leasename:	Not Reported	Wellnumber:	3
Epawell:	N	Hydraulica:	N
Confidenti:	N	Spuddate:	Not Reported
Welldeptha:	0	Redrillfoo:	0
Abandonedd:	Not Reported	Completion:	Not Reported
Directiona:	Unknown	Gissymbol:	AOG
Site id:	CAOG11000215682		

Map ID
Direction
Distance

Database EDR ID Number

B25
South
1/2 - 1 Mile

OIL_GAS **CAOG11000215727**

Districtnu:	1	Apinumber:	03725561
Blmwell:	N	Redrillcan:	Not Reported
Dryhole:	N	Wellstatus:	B
Operatorna:	Combined Oil & Land Co.	Countyname:	Los Angeles
Fieldname:	Los Angeles City	Areaname:	Any Area
Section:	20	Township:	01S
Range:	13W	Basemeridi:	SB
Elevation:	Not Reported	Locationde:	Not Reported
Gissourcec:	hud	Comments:	Not Reported
Leasename:	Not Reported	Wellnumber:	9
Epawell:	N	Hydraulica:	N
Confidenti:	N	Spuddate:	Not Reported
Welldeptha:	0	Redrillfoo:	0
Abandonedd:	Not Reported	Completion:	Not Reported
Directiona:	Unknown	Gissymbol:	AOG
Site id:	CAOG11000215727		

D26
South
1/2 - 1 Mile

OIL_GAS **CAOG11000213788**

Districtnu:	1	Apinumber:	03718983
Blmwell:	N	Redrillcan:	Not Reported
Dryhole:	N	Wellstatus:	P
Operatorna:	Andrew Lin	Countyname:	Los Angeles
Fieldname:	Los Angeles City	Areaname:	Any Area
Section:	20	Township:	01S
Range:	13W	Basemeridi:	SB
Elevation:	Not Reported	Locationde:	Not Reported
Gissourcec:	hud	Comments:	Not Reported
Leasename:	Burson	Wellnumber:	4
Epawell:	N	Hydraulica:	N
Confidenti:	N	Spuddate:	Not Reported
Welldeptha:	0	Redrillfoo:	0
Abandonedd:	Not Reported	Completion:	Not Reported
Directiona:	Unknown	Gissymbol:	POG
Site id:	CAOG11000213788		

D27
South
1/2 - 1 Mile

OIL_GAS **CAOG11000216312**

Districtnu:	1	Apinumber:	03726148
Blmwell:	N	Redrillcan:	Not Reported
Dryhole:	N	Wellstatus:	B
Operatorna:	W. Dryden	Countyname:	Los Angeles
Fieldname:	Los Angeles City	Areaname:	Any Area
Section:	20	Township:	01S
Range:	13W	Basemeridi:	SB
Elevation:	Not Reported	Locationde:	Not Reported
Gissourcec:	hud	Comments:	Not Reported
Leasename:	Not Reported	Wellnumber:	2

Epawell:	N	Hydraulica:	N
Confidenti:	N	Spuddate:	Not Reported
Welldeptha:	0	Redrillfoo:	0
Abandonedd:	Not Reported	Completion:	Not Reported
Directiona:	Unknown	Gissymbol:	AOG
Site id:	CAOG11000216312		

B28
South
1/2 - 1 Mile

OIL_GAS **CAOG11000213789**

Districtnu:	1	Apinumber:	03718984
Blmwell:	N	Redrillcan:	Not Reported
Dryhole:	N	Wellstatus:	P
Operatorna:	E. A. Clampitt Co	Countyname:	Los Angeles
Fieldname:	Los Angeles City	Areaname:	Any Area
Section:	20	Township:	01S
Range:	13W	Basemeridi:	SB
Elevation:	Not Reported	Locationde:	Not Reported
Gissourcec:	hud	Comments:	Not Reported
Leasename:	Elton	Wellnumber:	11
Epawell:	N	Hydraulica:	N
Confidenti:	N	Spuddate:	Not Reported
Welldeptha:	0	Redrillfoo:	0
Abandonedd:	Not Reported	Completion:	Not Reported
Directiona:	Unknown	Gissymbol:	POG
Site id:	CAOG11000213789		

D29
SSE
1/2 - 1 Mile

OIL_GAS **CAOG11000192974**

Districtnu:	1	Apinumber:	03719027
Blmwell:	N	Redrillcan:	Not Reported
Dryhole:	N	Wellstatus:	P
Operatorna:	Courtland Cty. Lights Assoc.	Countyname:	Los Angeles
Fieldname:	Los Angeles City	Areaname:	Any Area
Section:	20	Township:	01S
Range:	13W	Basemeridi:	SB
Elevation:	430.942	Locationde:	Not Reported
Gissourcec:	gps	Comments:	42206108.ssf
Leasename:	Not Reported	Wellnumber:	1
Epawell:	N	Hydraulica:	N
Confidenti:	N	Spuddate:	Not Reported
Welldeptha:	0	Redrillfoo:	0
Abandonedd:	Not Reported	Completion:	Not Reported
Directiona:	Unknown	Gissymbol:	POG
Site id:	CAOG11000192974		

B30
South
1/2 - 1 Mile

OIL_GAS **CAOG11000216042**

Districtnu:	1	Apinumber:	03725877
Blmwell:	N	Redrillcan:	Not Reported
Dryhole:	N	Wellstatus:	B

Operatorna:	Little Napoleon Oil Co.	Countyname:	Los Angeles
Fieldname:	Los Angeles City	Areaname:	Any Area
Section:	20	Township:	01S
Range:	13W	Basemeridi:	SB
Elevation:	Not Reported	Locationde:	Not Reported
Gissourcec:	hud	Comments:	Not Reported
Leasename:	Not Reported	Wellnumber:	10
Epawell:	N	Hydraulica:	N
Confidenti:	N	Spuddate:	Not Reported
Welldeptha:	0	Redrillfoo:	0
Abandonedd:	Not Reported	Completion:	Not Reported
Directiona:	Unknown	Gissymbol:	AOG
Site id:	CAOG11000216042		

F31
SSE **OIL_GAS** **CAOG11000216165**
1/2 - 1 Mile

Districtnu:	1	Apinumber:	03726000
Blmwell:	N	Redrillcan:	Not Reported
Dryhole:	N	Wellstatus:	B
Operatorna:	Parker Oil Col	Countyname:	Los Angeles
Fieldname:	Los Angeles City	Areaname:	Any Area
Section:	21	Township:	01S
Range:	13W	Basemeridi:	SB
Elevation:	Not Reported	Locationde:	Not Reported
Gissourcec:	hud	Comments:	Not Reported
Leasename:	Not Reported	Wellnumber:	18
Epawell:	N	Hydraulica:	N
Confidenti:	N	Spuddate:	Not Reported
Welldeptha:	0	Redrillfoo:	0
Abandonedd:	Not Reported	Completion:	Not Reported
Directiona:	Unknown	Gissymbol:	AOG
Site id:	CAOG11000216165		

D32
SSE **OIL_GAS** **CAOG11000216271**
1/2 - 1 Mile

Districtnu:	1	Apinumber:	03726107
Blmwell:	N	Redrillcan:	Not Reported
Dryhole:	N	Wellstatus:	B
Operatorna:	Union Consolidated Crude Oil Co.	Countyname:	Los Angeles
Fieldname:	Los Angeles City	Areaname:	Any Area
Section:	20	Township:	01S
Range:	13W	Basemeridi:	SB
Elevation:	Not Reported	Locationde:	Not Reported
Gissourcec:	hud	Comments:	Not Reported
Leasename:	Not Reported	Wellnumber:	26
Epawell:	N	Hydraulica:	N
Confidenti:	N	Spuddate:	Not Reported
Welldeptha:	0	Redrillfoo:	0
Abandonedd:	Not Reported	Completion:	Not Reported
Directiona:	Unknown	Gissymbol:	AOG
Site id:	CAOG11000216271		

Map ID
Direction
Distance

Database EDR ID Number

E33
South
1/2 - 1 Mile

OIL_GAS **CAOG11000216313**

Districtnu:	1	Apinumber:	03726149
Blmwell:	N	Redrillcan:	Not Reported
Dryhole:	N	Wellstatus:	B
Operatorna:	W. Dryden	Countyname:	Los Angeles
Fieldname:	Los Angeles City	Areaname:	Any Area
Section:	20	Township:	01S
Range:	13W	Basemeridi:	SB
Elevation:	Not Reported	Locationde:	Not Reported
Gissourcec:	hud	Comments:	Not Reported
Leasename:	Not Reported	Wellnumber:	1
Epawell:	N	Hydraulica:	N
Confidenti:	N	Spuddate:	Not Reported
Welldeptha:	0	Redrillfoo:	0
Abandonedd:	Not Reported	Completion:	Not Reported
Directiona:	Unknown	Gissymbol:	AOG
Site id:	CAOG11000216313		

E34
South
1/2 - 1 Mile

OIL_GAS **CAOG11000215743**

Districtnu:	1	Apinumber:	03725577
Blmwell:	N	Redrillcan:	Not Reported
Dryhole:	N	Wellstatus:	B
Operatorna:	Continental Oil Company	Countyname:	Los Angeles
Fieldname:	Los Angeles City	Areaname:	Any Area
Section:	20	Township:	01S
Range:	13W	Basemeridi:	SB
Elevation:	Not Reported	Locationde:	Not Reported
Gissourcec:	hud	Comments:	Not Reported
Leasename:	Not Reported	Wellnumber:	1
Epawell:	N	Hydraulica:	N
Confidenti:	N	Spuddate:	Not Reported
Welldeptha:	0	Redrillfoo:	0
Abandonedd:	Not Reported	Completion:	Not Reported
Directiona:	Unknown	Gissymbol:	AOG
Site id:	CAOG11000215743		

D35
South
1/2 - 1 Mile

OIL_GAS **CAOG11000215894**

Districtnu:	1	Apinumber:	03725729
Blmwell:	N	Redrillcan:	Not Reported
Dryhole:	N	Wellstatus:	B
Operatorna:	Mrs. J. Alderson	Countyname:	Los Angeles
Fieldname:	Los Angeles City	Areaname:	Any Area
Section:	20	Township:	01S
Range:	13W	Basemeridi:	SB
Elevation:	Not Reported	Locationde:	Not Reported
Gissourcec:	hud	Comments:	Not Reported
Leasename:	Not Reported	Wellnumber:	2A

Epawell:	N	Hydraulica:	N
Confidenti:	N	Spuddate:	Not Reported
Welldeptha:	0	Redrillfoo:	0
Abandonedd:	Not Reported	Completion:	Not Reported
Directiona:	Unknown	Gissymbol:	AOG
Site id:	CAOG11000215894		

D36
South
1/2 - 1 Mile

OIL_GAS **CAOG11000216150**

Districtnu:	1	Apinumber:	03725985
Blmwell:	N	Redrillcan:	Not Reported
Dryhole:	N	Wellstatus:	B
Operatorna:	Parker Morrell Oil Co.	Countyname:	Los Angeles
Fieldname:	Los Angeles City	Areaname:	Any Area
Section:	20	Township:	01S
Range:	13W	Basemeridi:	SB
Elevation:	Not Reported	Locationde:	Not Reported
Gissourcec:	hud	Comments:	Not Reported
Leasename:	Not Reported	Wellnumber:	7
Epawell:	N	Hydraulica:	N
Confidenti:	N	Spuddate:	Not Reported
Welldeptha:	0	Redrillfoo:	0
Abandonedd:	Not Reported	Completion:	Not Reported
Directiona:	Unknown	Gissymbol:	AOG
Site id:	CAOG11000216150		

B37
South
1/2 - 1 Mile

OIL_GAS **CAOG11000213797**

Districtnu:	1	Apinumber:	03718996
Blmwell:	N	Redrillcan:	Not Reported
Dryhole:	N	Wellstatus:	P
Operatorna:	E. A. Clampitt Co	Countyname:	Los Angeles
Fieldname:	Los Angeles City	Areaname:	Any Area
Section:	20	Township:	01S
Range:	13W	Basemeridi:	SB
Elevation:	Not Reported	Locationde:	Not Reported
Gissourcec:	hud	Comments:	Not Reported
Leasename:	M.Z.	Wellnumber:	12
Epawell:	N	Hydraulica:	N
Confidenti:	N	Spuddate:	Not Reported
Welldeptha:	0	Redrillfoo:	0
Abandonedd:	Not Reported	Completion:	Not Reported
Directiona:	Unknown	Gissymbol:	POG
Site id:	CAOG11000213797		

D38
SSE
1/2 - 1 Mile

OIL_GAS **CAOG11000216242**

Districtnu:	1	Apinumber:	03726078
Blmwell:	N	Redrillcan:	Not Reported
Dryhole:	N	Wellstatus:	B

Operatorna:	Southwestern Oil Co.	Countyname:	Los Angeles
Fieldname:	Los Angeles City	Areaname:	Any Area
Section:	20	Township:	01S
Range:	13W	Basemeridi:	SB
Elevation:	Not Reported	Locationde:	Not Reported
Gissourcec:	hud	Comments:	Not Reported
Leasename:	Not Reported	Wellnumber:	1
Epawell:	N	Hydraulica:	N
Confidenti:	N	Spuddate:	Not Reported
Welldeptha:	0	Redrillfoo:	0
Abandonedd:	Not Reported	Completion:	Not Reported
Directiona:	Unknown	Gissymbol:	AOG
Site id:	CAOG11000216242		

B39
South
1/2 - 1 Mile

OIL_GAS **CAOG11000215683**

Districtnu:	1	Apinumber:	03725517
Blmwell:	N	Redrillcan:	Not Reported
Dryhole:	N	Wellstatus:	B
Operatorna:	C. J. George	Countyname:	Los Angeles
Fieldname:	Los Angeles City	Areaname:	Any Area
Section:	20	Township:	01S
Range:	13W	Basemeridi:	SB
Elevation:	Not Reported	Locationde:	Not Reported
Gissourcec:	hud	Comments:	Not Reported
Leasename:	Not Reported	Wellnumber:	2
Epawell:	N	Hydraulica:	N
Confidenti:	N	Spuddate:	Not Reported
Welldeptha:	0	Redrillfoo:	0
Abandonedd:	Not Reported	Completion:	Not Reported
Directiona:	Unknown	Gissymbol:	AOG
Site id:	CAOG11000215683		

B40
South
1/2 - 1 Mile

OIL_GAS **CAOG11000215728**

Districtnu:	1	Apinumber:	03725562
Blmwell:	N	Redrillcan:	Not Reported
Dryhole:	N	Wellstatus:	B
Operatorna:	Combined Oil & Land Co.	Countyname:	Los Angeles
Fieldname:	Los Angeles City	Areaname:	Any Area
Section:	20	Township:	01S
Range:	13W	Basemeridi:	SB
Elevation:	Not Reported	Locationde:	Not Reported
Gissourcec:	hud	Comments:	Not Reported
Leasename:	Not Reported	Wellnumber:	8
Epawell:	N	Hydraulica:	N
Confidenti:	N	Spuddate:	Not Reported
Welldeptha:	0	Redrillfoo:	0
Abandonedd:	Not Reported	Completion:	Not Reported
Directiona:	Unknown	Gissymbol:	AOG
Site id:	CAOG11000215728		

Map ID
Direction
Distance

Database EDR ID Number

C41
South
1/2 - 1 Mile

OIL_GAS **CAOG11000216210**

Districtnu:	1	Apinumber:	03726045
Blmwell:	N	Redrillcan:	Not Reported
Dryhole:	N	Wellstatus:	B
Operatorna:	Philip H. McAlmond	Countyname:	Los Angeles
Fieldname:	Los Angeles City	Areaname:	Any Area
Section:	20	Township:	01S
Range:	13W	Basemeridi:	SB
Elevation:	Not Reported	Locationde:	Not Reported
Gissourcec:	hud	Comments:	Not Reported
Leasename:	McAlmond	Wellnumber:	20
Epawell:	N	Hydraulica:	N
Confidenti:	N	Spuddate:	Not Reported
Welldeptha:	0	Redrillfoo:	0
Abandonedd:	Not Reported	Completion:	Not Reported
Directiona:	Unknown	Gissymbol:	AOG
Site id:	CAOG11000216210		

C42
South
1/2 - 1 Mile

OIL_GAS **CAOG11000216291**

Districtnu:	1	Apinumber:	03726127
Blmwell:	N	Redrillcan:	Not Reported
Dryhole:	N	Wellstatus:	B
Operatorna:	Union Consolidated Crude Oil Co.	Countyname:	Los Angeles
Fieldname:	Los Angeles City	Areaname:	Any Area
Section:	20	Township:	01S
Range:	13W	Basemeridi:	SB
Elevation:	Not Reported	Locationde:	Not Reported
Gissourcec:	hud	Comments:	Not Reported
Leasename:	Not Reported	Wellnumber:	35
Epawell:	N	Hydraulica:	N
Confidenti:	N	Spuddate:	Not Reported
Welldeptha:	0	Redrillfoo:	0
Abandonedd:	Not Reported	Completion:	Not Reported
Directiona:	Unknown	Gissymbol:	AOG
Site id:	CAOG11000216291		

C43
South
1/2 - 1 Mile

OIL_GAS **CAOG11000215291**

Districtnu:	1	Apinumber:	03725044
Blmwell:	N	Redrillcan:	Not Reported
Dryhole:	N	Wellstatus:	I
Operatorna:	Union Consolidated Crude Oil Co.	Countyname:	Los Angeles
Fieldname:	Los Angeles City	Areaname:	Any Area
Section:	20	Township:	01S
Range:	13W	Basemeridi:	SB
Elevation:	Not Reported	Locationde:	Not Reported
Gissourcec:	hud	Comments:	Not Reported
Leasename:	Not Reported	Wellnumber:	30

Epawell:	N	Hydraulica:	N
Confidenti:	N	Spuddate:	Not Reported
Welldeptha:	0	Redrillfoo:	0
Abandonedd:	Not Reported	Completion:	Not Reported
Directiona:	Unknown	Gissymbol:	POG
Site id:	CAOG11000215291		

F44
SSE
1/2 - 1 Mile

OIL_GAS **CAOG11000216090**

Districtnu:	1	Apinumber:	03725925
Blmwell:	N	Redrillcan:	Not Reported
Dryhole:	N	Wellstatus:	B
Operatorna:	Midland Oil Co.	Countyname:	Los Angeles
Fieldname:	Los Angeles City	Areaname:	Any Area
Section:	21	Township:	01S
Range:	13W	Basemeridi:	SB
Elevation:	Not Reported	Locationde:	Not Reported
Gissourcec:	hud	Comments:	Not Reported
Leasename:	Not Reported	Wellnumber:	5
Epawell:	N	Hydraulica:	N
Confidenti:	N	Spuddate:	Not Reported
Welldeptha:	0	Redrillfoo:	0
Abandonedd:	Not Reported	Completion:	Not Reported
Directiona:	Unknown	Gissymbol:	AOG
Site id:	CAOG11000216090		

D45
SSE
1/2 - 1 Mile

OIL_GAS **CAOG11000215329**

Districtnu:	1	Apinumber:	03725117
Blmwell:	N	Redrillcan:	Not Reported
Dryhole:	N	Wellstatus:	P
Operatorna:	M. Manley	Countyname:	Los Angeles
Fieldname:	Los Angeles City	Areaname:	Any Area
Section:	20	Township:	01S
Range:	13W	Basemeridi:	SB
Elevation:	Not Reported	Locationde:	Not Reported
Gissourcec:	hud	Comments:	Not Reported
Leasename:	Not Reported	Wellnumber:	20
Epawell:	N	Hydraulica:	N
Confidenti:	N	Spuddate:	Not Reported
Welldeptha:	0	Redrillfoo:	0
Abandonedd:	Not Reported	Completion:	Not Reported
Directiona:	Unknown	Gissymbol:	POG
Site id:	CAOG11000215329		

C46
South
1/2 - 1 Mile

OIL_GAS **CAOG11000216067**

Districtnu:	1	Apinumber:	03725902
Blmwell:	N	Redrillcan:	Not Reported
Dryhole:	N	Wellstatus:	B

Operatorna:	Manley Oil Co.	Countyname:	Los Angeles
Fieldname:	Los Angeles City	Areaname:	Any Area
Section:	20	Township:	01S
Range:	13W	Basemeridi:	SB
Elevation:	Not Reported	Locationde:	Not Reported
Gissourcec:	hud	Comments:	Not Reported
Leasename:	Not Reported	Wellnumber:	6B
Epawell:	N	Hydraulica:	N
Confidenti:	N	Spuddate:	Not Reported
Welldeptha:	0	Redrillfoo:	0
Abandonedd:	Not Reported	Completion:	Not Reported
Directiona:	Unknown	Gissymbol:	AOG
Site id:	CAOG11000216067		

E47
South
1/2 - 1 Mile

OIL_GAS **CAOG11000211736**

Districtnu:	1	Apinumber:	03716576
Blmwell:	N	Redrillcan:	Not Reported
Dryhole:	N	Wellstatus:	P
Operatorna:	E. G. Burke	Countyname:	Los Angeles
Fieldname:	Los Angeles City	Areaname:	Any Area
Section:	20	Township:	01S
Range:	13W	Basemeridi:	SB
Elevation:	Not Reported	Locationde:	Not Reported
Gissourcec:	hud	Comments:	Not Reported
Leasename:	U-13 Community	Wellnumber:	1
Epawell:	N	Hydraulica:	N
Confidenti:	N	Spuddate:	Not Reported
Welldeptha:	0	Redrillfoo:	0
Abandonedd:	Not Reported	Completion:	Not Reported
Directiona:	Unknown	Gissymbol:	PDH
Site id:	CAOG11000211736		

D48
SSE
1/2 - 1 Mile

OIL_GAS **CAOG11000192949**

Districtnu:	1	Apinumber:	03718990
Blmwell:	N	Redrillcan:	Not Reported
Dryhole:	N	Wellstatus:	P
Operatorna:	Courtland Cty. Lights Assoc.	Countyname:	Los Angeles
Fieldname:	Los Angeles City	Areaname:	Any Area
Section:	20	Township:	01S
Range:	13W	Basemeridi:	SB
Elevation:	406.582	Locationde:	Not Reported
Gissourcec:	gps	Comments:	42206108.ssf
Leasename:	Ker Oil	Wellnumber:	3
Epawell:	N	Hydraulica:	N
Confidenti:	N	Spuddate:	Not Reported
Welldeptha:	0	Redrillfoo:	0
Abandonedd:	Not Reported	Completion:	Not Reported
Directiona:	Unknown	Gissymbol:	POG
Site id:	CAOG11000192949		

Map ID
Direction
Distance

Database EDR ID Number

B49
South
1/2 - 1 Mile

OIL_GAS **CAOG11000215684**

Districtnu:	1	Apinumber:	03725518
Blmwell:	N	Redrillcan:	Not Reported
Dryhole:	N	Wellstatus:	B
Operatorna:	C. J. George	Countyname:	Los Angeles
Fieldname:	Los Angeles City	Areaname:	Any Area
Section:	20	Township:	01S
Range:	13W	Basemeridi:	SB
Elevation:	Not Reported	Locationde:	Not Reported
Gissourcec:	hud	Comments:	Not Reported
Leasename:	Not Reported	Wellnumber:	1
Epawell:	N	Hydraulica:	N
Confidenti:	N	Spuddate:	Not Reported
Welldeptha:	0	Redrillfoo:	0
Abandonedd:	Not Reported	Completion:	Not Reported
Directiona:	Unknown	Gissymbol:	AOG
Site id:	CAOG11000215684		

D50
South
1/2 - 1 Mile

OIL_GAS **CAOG11000213787**

Districtnu:	1	Apinumber:	03718982
Blmwell:	N	Redrillcan:	Not Reported
Dryhole:	N	Wellstatus:	P
Operatorna:	Andrew Lin	Countyname:	Los Angeles
Fieldname:	Los Angeles City	Areaname:	Any Area
Section:	20	Township:	01S
Range:	13W	Basemeridi:	SB
Elevation:	Not Reported	Locationde:	Not Reported
Gissourcec:	hud	Comments:	Not Reported
Leasename:	Burson	Wellnumber:	3
Epawell:	N	Hydraulica:	N
Confidenti:	N	Spuddate:	Not Reported
Welldeptha:	0	Redrillfoo:	0
Abandonedd:	Not Reported	Completion:	Not Reported
Directiona:	Unknown	Gissymbol:	POG
Site id:	CAOG11000213787		

F51
SSE
1/2 - 1 Mile

OIL_GAS **CAOG11000216089**

Districtnu:	1	Apinumber:	03725924
Blmwell:	N	Redrillcan:	Not Reported
Dryhole:	N	Wellstatus:	B
Operatorna:	Midland Oil Co.	Countyname:	Los Angeles
Fieldname:	Los Angeles City	Areaname:	Any Area
Section:	21	Township:	01S
Range:	13W	Basemeridi:	SB
Elevation:	Not Reported	Locationde:	Not Reported
Gissourcec:	hud	Comments:	Not Reported
Leasename:	Not Reported	Wellnumber:	4

Epawell:	N	Hydraulica:	N
Confidenti:	N	Spuddate:	Not Reported
Welldeptha:	0	Redrillfoo:	0
Abandonedd:	Not Reported	Completion:	Not Reported
Directiona:	Unknown	Gissymbol:	AOG
Site id:	CAOG11000216089		

F52
SSE **OIL_GAS** **CAOG11000216175**
1/2 - 1 Mile

Districtnu:	1	Apinumber:	03726010
Blmwell:	N	Redrillcan:	Not Reported
Dryhole:	N	Wellstatus:	B
Operatorna:	Parker Oil Col	Countyname:	Los Angeles
Fieldname:	Los Angeles City	Areaname:	Any Area
Section:	21	Township:	01S
Range:	13W	Basemeridi:	SB
Elevation:	Not Reported	Locationde:	Not Reported
Gissourcec:	hud	Comments:	Not Reported
Leasename:	Not Reported	Wellnumber:	21
Epawell:	N	Hydraulica:	N
Confidenti:	N	Spuddate:	Not Reported
Welldeptha:	0	Redrillfoo:	0
Abandonedd:	Not Reported	Completion:	Not Reported
Directiona:	Unknown	Gissymbol:	AOG
Site id:	CAOG11000216175		

D53
SSE **OIL_GAS** **CAOG11000215296**
1/2 - 1 Mile

Districtnu:	1	Apinumber:	03725057
Blmwell:	N	Redrillcan:	Not Reported
Dryhole:	N	Wellstatus:	P
Operatorna:	Union Consolidated Crude Oil Co.	Countyname:	Los Angeles
Fieldname:	Los Angeles City	Areaname:	Any Area
Section:	20	Township:	01S
Range:	13W	Basemeridi:	SB
Elevation:	Not Reported	Locationde:	Not Reported
Gissourcec:	hud	Comments:	Not Reported
Leasename:	Not Reported	Wellnumber:	25
Epawell:	N	Hydraulica:	N
Confidenti:	N	Spuddate:	Not Reported
Welldeptha:	0	Redrillfoo:	0
Abandonedd:	Not Reported	Completion:	Not Reported
Directiona:	Unknown	Gissymbol:	POG
Site id:	CAOG11000215296		

F54
SSE **OIL_GAS** **CAOG11000216088**
1/2 - 1 Mile

Districtnu:	1	Apinumber:	03725923
Blmwell:	N	Redrillcan:	Not Reported
Dryhole:	N	Wellstatus:	B

Operatorna:	Midland Oil Co.	Countyname:	Los Angeles
Fieldname:	Los Angeles City	Areaname:	Any Area
Section:	21	Township:	01S
Range:	13W	Basemeridi:	SB
Elevation:	Not Reported	Locationde:	Not Reported
Gissourcec:	hud	Comments:	Not Reported
Leasename:	Not Reported	Wellnumber:	6
Epawell:	N	Hydraulica:	N
Confidenti:	N	Spuddate:	Not Reported
Welldeptha:	0	Redrillfoo:	0
Abandonedd:	Not Reported	Completion:	Not Reported
Directiona:	Unknown	Gissymbol:	AOG
Site id:	CAOG11000216088		

D55
SSE **OIL_GAS** **CAOG11000215330**
1/2 - 1 Mile

Districtnu:	1	Apinumber:	03725118
Blmwell:	N	Redrillcan:	Not Reported
Dryhole:	N	Wellstatus:	P
Operatorna:	M. Manley	Countyname:	Los Angeles
Fieldname:	Los Angeles City	Areaname:	Any Area
Section:	20	Township:	01S
Range:	13W	Basemeridi:	SB
Elevation:	Not Reported	Locationde:	Not Reported
Gissourcec:	hud	Comments:	Not Reported
Leasename:	Not Reported	Wellnumber:	21
Epawell:	N	Hydraulica:	N
Confidenti:	N	Spuddate:	Not Reported
Welldeptha:	0	Redrillfoo:	0
Abandonedd:	Not Reported	Completion:	Not Reported
Directiona:	Unknown	Gissymbol:	POG
Site id:	CAOG11000215330		

F56
SSE **OIL_GAS** **CAOG11000216086**
1/2 - 1 Mile

Districtnu:	1	Apinumber:	03725921
Blmwell:	N	Redrillcan:	Not Reported
Dryhole:	N	Wellstatus:	B
Operatorna:	Midland Oil Co.	Countyname:	Los Angeles
Fieldname:	Los Angeles City	Areaname:	Any Area
Section:	21	Township:	01S
Range:	13W	Basemeridi:	SB
Elevation:	Not Reported	Locationde:	Not Reported
Gissourcec:	hud	Comments:	Not Reported
Leasename:	Not Reported	Wellnumber:	3
Epawell:	N	Hydraulica:	N
Confidenti:	N	Spuddate:	Not Reported
Welldeptha:	0	Redrillfoo:	0
Abandonedd:	Not Reported	Completion:	Not Reported
Directiona:	Unknown	Gissymbol:	AOG
Site id:	CAOG11000216086		

Map ID
Direction
Distance

Database EDR ID Number

E57
South
1/2 - 1 Mile

OIL_GAS **CAOG11000215762**

Districtnu:	1	Apinumber:	03725596
Blmwell:	N	Redrillcan:	Not Reported
Dryhole:	N	Wellstatus:	B
Operatorna:	Doheny & Common	Countyname:	Los Angeles
Fieldname:	Los Angeles City	Areaname:	Any Area
Section:	20	Township:	01S
Range:	13W	Basemeridi:	SB
Elevation:	Not Reported	Locationde:	Not Reported
Gissourcec:	hud	Comments:	Not Reported
Leasename:	Discovery Well Central Area 1892	Wellnumber:	1
Epawell:	N	Hydraulica:	N
Confidenti:	N	Spuddate:	Not Reported
Welldeptha:	0	Redrillfoo:	0
Abandonedd:	Not Reported	Completion:	Not Reported
Directiona:	Unknown	Gissymbol:	AOG
Site id:	CAOG11000215762		

C58
South
1/2 - 1 Mile

OIL_GAS **CAOG11000217141**

Districtnu:	1	Apinumber:	03727076
Blmwell:	N	Redrillcan:	Not Reported
Dryhole:	N	Wellstatus:	P
Operatorna:	Green Mt. Oil Co.	Countyname:	Los Angeles
Fieldname:	Los Angeles City	Areaname:	Any Area
Section:	20	Township:	01S
Range:	13W	Basemeridi:	SB
Elevation:	Not Reported	Locationde:	Not Reported
Gissourcec:	hud	Comments:	Not Reported
Leasename:	Not Reported	Wellnumber:	2
Epawell:	N	Hydraulica:	N
Confidenti:	N	Spuddate:	Not Reported
Welldeptha:	0	Redrillfoo:	0
Abandonedd:	Not Reported	Completion:	Not Reported
Directiona:	Unknown	Gissymbol:	POG
Site id:	CAOG11000217141		

F59
SSE
1/2 - 1 Mile

OIL_GAS **CAOG11000216173**

Districtnu:	1	Apinumber:	03726008
Blmwell:	N	Redrillcan:	Not Reported
Dryhole:	N	Wellstatus:	B
Operatorna:	Parker Oil Col	Countyname:	Los Angeles
Fieldname:	Los Angeles City	Areaname:	Any Area
Section:	21	Township:	01S
Range:	13W	Basemeridi:	SB
Elevation:	Not Reported	Locationde:	Not Reported
Gissourcec:	hud	Comments:	Not Reported
Leasename:	Not Reported	Wellnumber:	20

Epawell:	N	Hydraulica:	N
Confidenti:	N	Spuddate:	Not Reported
Welldeptha:	0	Redrillfoo:	0
Abandonedd:	Not Reported	Completion:	Not Reported
Directiona:	Unknown	Gissymbol:	AOG
Site id:	CAOG11000216173		

D60
SSE **OIL_GAS** **CAOG11000216151**
1/2 - 1 Mile

Districtnu:	1	Apinumber:	03725986
Blmwell:	N	Redrillcan:	Not Reported
Dryhole:	N	Wellstatus:	B
Operatorna:	Parker Morrell Oil Co.	Countyname:	Los Angeles
Fieldname:	Los Angeles City	Areaname:	Any Area
Section:	20	Township:	01S
Range:	13W	Basemeridi:	SB
Elevation:	Not Reported	Locationde:	Not Reported
Gissourcec:	hud	Comments:	Not Reported
Leasename:	Not Reported	Wellnumber:	3
Epawell:	N	Hydraulica:	N
Confidenti:	N	Spuddate:	Not Reported
Welldeptha:	0	Redrillfoo:	0
Abandonedd:	Not Reported	Completion:	Not Reported
Directiona:	Unknown	Gissymbol:	AOG
Site id:	CAOG11000216151		

D61
SSE **OIL_GAS** **CAOG11000216174**
1/2 - 1 Mile

Districtnu:	1	Apinumber:	03726009
Blmwell:	N	Redrillcan:	Not Reported
Dryhole:	N	Wellstatus:	B
Operatorna:	Parker Oil Col	Countyname:	Los Angeles
Fieldname:	Los Angeles City	Areaname:	Any Area
Section:	21	Township:	01S
Range:	13W	Basemeridi:	SB
Elevation:	Not Reported	Locationde:	Not Reported
Gissourcec:	hud	Comments:	Not Reported
Leasename:	Not Reported	Wellnumber:	27A
Epawell:	N	Hydraulica:	N
Confidenti:	N	Spuddate:	Not Reported
Welldeptha:	0	Redrillfoo:	0
Abandonedd:	Not Reported	Completion:	Not Reported
Directiona:	Unknown	Gissymbol:	AOG
Site id:	CAOG11000216174		

D62
SSE **OIL_GAS** **CAOG11000215328**
1/2 - 1 Mile

Districtnu:	1	Apinumber:	03725116
Blmwell:	N	Redrillcan:	Not Reported
Dryhole:	N	Wellstatus:	P

Operatorna:	M. Manley	Countyname:	Los Angeles
Fieldname:	Los Angeles City	Areaname:	Any Area
Section:	20	Township:	01S
Range:	13W	Basemeridi:	SB
Elevation:	Not Reported	Locationde:	Not Reported
Gissourcec:	hud	Comments:	Not Reported
Leasename:	Not Reported	Wellnumber:	19
Epawell:	N	Hydraulica:	N
Confidenti:	N	Spuddate:	Not Reported
Welldeptha:	0	Redrillfoo:	0
Abandonedd:	Not Reported	Completion:	Not Reported
Directiona:	Unknown	Gissymbol:	POG
Site id:	CAOG11000215328		

F63
SSE **OIL_GAS** **CAOG11000216171**
1/2 - 1 Mile

Districtnu:	1	Apinumber:	03726006
Blmwell:	N	Redrillcan:	Not Reported
Dryhole:	N	Wellstatus:	B
Operatorna:	Parker Oil Col	Countyname:	Los Angeles
Fieldname:	Los Angeles City	Areaname:	Any Area
Section:	21	Township:	01S
Range:	13W	Basemeridi:	SB
Elevation:	Not Reported	Locationde:	Not Reported
Gissourcec:	hud	Comments:	Not Reported
Leasename:	Not Reported	Wellnumber:	23
Epawell:	N	Hydraulica:	N
Confidenti:	N	Spuddate:	Not Reported
Welldeptha:	0	Redrillfoo:	0
Abandonedd:	Not Reported	Completion:	Not Reported
Directiona:	Unknown	Gissymbol:	AOG
Site id:	CAOG11000216171		

D64
South **OIL_GAS** **CAOG11000215895**
1/2 - 1 Mile

Districtnu:	1	Apinumber:	03725730
Blmwell:	N	Redrillcan:	Not Reported
Dryhole:	N	Wellstatus:	B
Operatorna:	Mrs. J. Alderson	Countyname:	Los Angeles
Fieldname:	Los Angeles City	Areaname:	Any Area
Section:	20	Township:	01S
Range:	13W	Basemeridi:	SB
Elevation:	Not Reported	Locationde:	Not Reported
Gissourcec:	hud	Comments:	Not Reported
Leasename:	Not Reported	Wellnumber:	1
Epawell:	N	Hydraulica:	N
Confidenti:	N	Spuddate:	Not Reported
Welldeptha:	0	Redrillfoo:	0
Abandonedd:	Not Reported	Completion:	Not Reported
Directiona:	Unknown	Gissymbol:	AOG
Site id:	CAOG11000215895		

Map ID
Direction
Distance

Database EDR ID Number

65
SSE
1/2 - 1 Mile

OIL_GAS **CAOG11000216158**

Districtnu:	1	Apinumber:	03725993
Blmwell:	N	Redrillcan:	Not Reported
Dryhole:	N	Wellstatus:	B
Operatorna:	Parker Oil Col	Countyname:	Los Angeles
Fieldname:	Los Angeles City	Areaname:	Any Area
Section:	21	Township:	01S
Range:	13W	Basemeridi:	SB
Elevation:	Not Reported	Locationde:	Not Reported
Gissourcec:	hud	Comments:	Not Reported
Leasename:	Not Reported	Wellnumber:	11
Epawell:	N	Hydraulica:	N
Confidenti:	N	Spuddate:	Not Reported
Welldeptha:	0	Redrillfoo:	0
Abandonedd:	Not Reported	Completion:	Not Reported
Directiona:	Unknown	Gissymbol:	AOG
Site id:	CAOG11000216158		

B66
South
1/2 - 1 Mile

OIL_GAS **CAOG11000213793**

Districtnu:	1	Apinumber:	03718992
Blmwell:	N	Redrillcan:	Not Reported
Dryhole:	N	Wellstatus:	P
Operatorna:	E. A. Clampitt Co	Countyname:	Los Angeles
Fieldname:	Los Angeles City	Areaname:	Any Area
Section:	20	Township:	01S
Range:	13W	Basemeridi:	SB
Elevation:	Not Reported	Locationde:	Not Reported
Gissourcec:	hud	Comments:	Not Reported
Leasename:	Jones	Wellnumber:	10
Epawell:	N	Hydraulica:	N
Confidenti:	N	Spuddate:	Not Reported
Welldeptha:	0	Redrillfoo:	0
Abandonedd:	Not Reported	Completion:	Not Reported
Directiona:	Unknown	Gissymbol:	POG
Site id:	CAOG11000213793		

67
SSE
1/2 - 1 Mile

OIL_GAS **CAOG11000215193**

Districtnu:	1	Apinumber:	03723897
Blmwell:	N	Redrillcan:	Not Reported
Dryhole:	N	Wellstatus:	P
Operatorna:	Parker Oil Col	Countyname:	Los Angeles
Fieldname:	Los Angeles City	Areaname:	Any Area
Section:	21	Township:	01S
Range:	13W	Basemeridi:	SB
Elevation:	Not Reported	Locationde:	Not Reported
Gissourcec:	hud	Comments:	Not Reported
Leasename:	Little Napoleon	Wellnumber:	7

GEOCHECK® - PHYSICAL SETTING SOURCE MAP FINDINGS

Epawell:	N	Hydraulica:	N
Confidenti:	N	Spuddate:	Not Reported
Welldeptha:	0	Redrillfoo:	0
Abandonedd:	Not Reported	Completion:	Not Reported
Directiona:	Unknown	Gissymbol:	POG
Site id:	CAOG11000215193		

GEOCHECK® - PHYSICAL SETTING SOURCE MAP FINDINGS
RADON

AREA RADON INFORMATION

State Database: CA Radon

Radon Test Results

Zipcode	Num Tests	> 4 pCi/L
90026	39	4

Federal EPA Radon Zone for LOS ANGELES County: 2

Note: Zone 1 indoor average level > 4 pCi/L.
: Zone 2 indoor average level >= 2 pCi/L and <= 4 pCi/L.
: Zone 3 indoor average level < 2 pCi/L.

Federal Area Radon Information for LOS ANGELES COUNTY, CA

Number of sites tested: 63

Area	Average Activity	% <4 pCi/L	% 4-20 pCi/L	% >20 pCi/L
Living Area - 1st Floor	0.711 pCi/L	98%	2%	0%
Living Area - 2nd Floor	Not Reported	Not Reported	Not Reported	Not Reported
Basement	0.933 pCi/L	100%	0%	0%

PHYSICAL SETTING SOURCE RECORDS SEARCHED

TOPOGRAPHIC INFORMATION

USGS 7.5' Digital Elevation Model (DEM)
Source: United States Geologic Survey
EDR acquired the USGS 7.5' Digital Elevation Model in 2002 and updated it in 2006. The 7.5 minute DEM corresponds to the USGS 1:24,000- and 1:25,000-scale topographic quadrangle maps. The DEM provides elevation data with consistent elevation units and projection.

Current USGS 7.5 Minute Topographic Map
Source: U.S. Geological Survey

HYDROLOGIC INFORMATION

Flood Zone Data: This data was obtained from the Federal Emergency Management Agency (FEMA). It depicts 100-year and 500-year flood zones as defined by FEMA. It includes the National Flood Hazard Layer (NFHL) which incorporates Flood Insurance Rate Map (FIRM) data and Q3 data from FEMA in areas not covered by NFHL.
Source: FEMA
Telephone: 877-336-2627
Date of Government Version: 2003, 2015

NWI: National Wetlands Inventory. This data, available in select counties across the country, was obtained by EDR in 2002, 2005 and 2010 from the U.S. Fish and Wildlife Service.

State Wetlands Data: Wetland Inventory
Source: Department of Fish and Wildlife
Telephone: 916-445-0411

HYDROGEOLOGIC INFORMATION

AQUIFLOW^{R} Information System
Source: EDR proprietary database of groundwater flow information
EDR has developed the AQUIFLOW Information System (AIS) to provide data on the general direction of groundwater flow at specific points. EDR has reviewed reports submitted to regulatory authorities at select sites and has extracted the date of the report, hydrogeologically determined groundwater flow direction and depth to water table information.

GEOLOGIC INFORMATION

Geologic Age and Rock Stratigraphic Unit
Source: P.G. Schruben, R.E. Arndt and W.J. Bawiec, Geology of the Conterminous U.S. at 1:2,500,000 Scale - A digital representation of the 1974 P.B. King and H.M. Beikman Map, USGS Digital Data Series DDS - 11 (1994).

STATSGO: State Soil Geographic Database
Source: Department of Agriculture, Natural Resources Conservation Service (NRCS)
The U.S. Department of Agriculture's (USDA) Natural Resources Conservation Service (NRCS) leads the national Conservation Soil Survey (NCSS) and is responsible for collecting, storing, maintaining and distributing soil survey information for privately owned lands in the United States. A soil map in a soil survey is a representation of soil patterns in a landscape. Soil maps for STATSGO are compiled by generalizing more detailed (SSURGO) soil survey maps.

SSURGO: Soil Survey Geographic Database
Source: Department of Agriculture, Natural Resources Conservation Service (NRCS)
Telephone: 800-672-5559
SSURGO is the most detailed level of mapping done by the Natural Resources Conservation Service, mapping scales generally range from 1:12,000 to 1:63,360. Field mapping methods using national standards are used to construct the soil maps in the Soil Survey Geographic (SSURGO) database. SSURGO digitizing duplicates the original soil survey maps. This level of mapping is designed for use by landowners, townships and county natural resource planning and management.

PHYSICAL SETTING SOURCE RECORDS SEARCHED

LOCAL / REGIONAL WATER AGENCY RECORDS

FEDERAL WATER WELLS

PWS: Public Water Systems
Source: EPA/Office of Drinking Water
Telephone: 202-564-3750
Public Water System data from the Federal Reporting Data System. A PWS is any water system which provides water to at least 25 people for at least 60 days annually. PWSs provide water from wells, rivers and other sources.

PWS ENF: Public Water Systems Violation and Enforcement Data
Source: EPA/Office of Drinking Water
Telephone: 202-564-3750
Violation and Enforcement data for Public Water Systems from the Safe Drinking Water Information System (SDWIS) after August 1995. Prior to August 1995, the data came from the Federal Reporting Data System (FRDS).

USGS Water Wells: USGS National Water Inventory System (NWIS)
This database contains descriptive information on sites where the USGS collects or has collected data on surface water and/or groundwater. The groundwater data includes information on wells, springs, and other sources of groundwater.

STATE RECORDS

Water Well Database
Source: Department of Water Resources
Telephone: 916-651-9648

California Drinking Water Quality Database
Source: Department of Public Health
Telephone: 916-324-2319
The database includes all drinking water compliance and special studies monitoring for the state of California since 1984. It consists of over 3,200,000 individual analyses along with well and water system information.

OTHER STATE DATABASE INFORMATION

California Oil and Gas Well Locations
Source: Department of Conservation
Telephone: 916-323-1779
Oil and Gas well locations in the state.

RADON

State Database: CA Radon
Source: Department of Health Services
Telephone: 916-324-2208
Radon Database for California

Area Radon Information
Source: USGS
Telephone: 703-356-4020
The National Radon Database has been developed by the U.S. Environmental Protection Agency (USEPA) and is a compilation of the EPA/State Residential Radon Survey and the National Residential Radon Survey. The study covers the years 1986 - 1992. Where necessary data has been supplemented by information collected at private sources such as universities and research institutions.

EPA Radon Zones
Source: EPA
Telephone: 703-356-4020
Sections 307 & 309 of IRAA directed EPA to list and identify areas of U.S. with the potential for elevated indoor radon levels.

PHYSICAL SETTING SOURCE RECORDS SEARCHED

OTHER

Airport Landing Facilities: Private and public use landing facilities
Source: Federal Aviation Administration, 800-457-6656

Epicenters: World earthquake epicenters, Richter 5 or greater
Source: Department of Commerce, National Oceanic and Atmospheric Administration

California Earthquake Fault Lines: The fault lines displayed on EDR's Topographic map are digitized quaternary fault lines, prepared in 1975 by the United State Geological Survey. Additional information (also from 1975) regarding activity at specific fault lines comes from California's Preliminary Fault Activity Map prepared by the California Division of Mines and Geology.

STREET AND ADDRESS INFORMATION

© 2015 TomTom North America, Inc. All rights reserved. This material is proprietary and the subject of copyright protection and other intellectual property rights owned by or licensed to Tele Atlas North America, Inc. The use of this material is subject to the terms of a license agreement. You will be held liable for any unauthorized copying or disclosure of this material.

APPENDIX IV

SUPPORTING DOCUMENTATION

1525 W. Sunset Blvd.
1525 W. Sunset Blvd.
Los Angeles, CA 90026

Inquiry Number: 4017037.9
July 28, 2014

The EDR Aerial Photo Decade Package

6 Armstrong Road, 4th Floor
Shelton, Connecticut 06484
Toll Free: 800.352.0050
www.edrnet.com

EDR Aerial Photo Decade Package

Environmental Data Resources, Inc. (EDR) Aerial Photo Decade Package is a screening tool designed to assist environmental professionals in evaluating potential liability on a target property resulting from past activities. EDR's professional researchers provide digitally reproduced historical aerial photographs, and when available, provide one photo per decade.

When delivered electronically by EDR, the aerial photo images included with this report are for ONE TIME USE ONLY. Further reproduction of these aerial photo images is prohibited without permission from EDR. For more information contact your EDR Account Executive.

Thank you for your business.
Please contact EDR at 1-800-352-0050
with any questions or comments.

Disclaimer - Copyright and Trademark Notice

This Report contains certain information obtained from a variety of public and other sources reasonably available to Environmental Data Resources, Inc. It cannot be concluded from this Report that coverage information for the target and surrounding properties does not exist from other sources. **NO WARRANTY EXPRESSED OR IMPLIED, IS MADE WHATSOEVER IN CONNECTION WITH THIS REPORT. ENVIRONMENTAL DATA RESOURCES, INC. SPECIFICALLY DISCLAIMS THE MAKING OF ANY SUCH WARRANTIES, INCLUDING WITHOUT LIMITATION, MERCHANTABILITY OR FITNESS FOR A PARTICULAR USE OR PURPOSE. ALL RISK IS ASSUMED BY THE USER. IN NO EVENT SHALL ENVIRONMENTAL DATA RESOURCES, INC. BE LIABLE TO ANYONE, WHETHER ARISING OUT OF ERRORS OR OMISSIONS, NEGLIGENCE, ACCIDENT OR ANY OTHER CAUSE, FOR ANY LOSS OF DAMAGE, INCLUDING, WITHOUT LIMITATION, SPECIAL, INCIDENTAL, CONSEQUENTIAL, OR EXEMPLARY DAMAGES. ANY LIABILITY ON THE PART OF ENVIRONMENTAL DATA RESOURCES, INC. IS STRICTLY LIMITED TO A REFUND OF THE AMOUNT PAID FOR THIS REPORT.** Purchaser accepts this Report AS IS. Any analyses, estimates, ratings, environmental risk levels or risk codes provided in this Report are provided for illustrative purposes only, and are not intended to provide, nor should they be interpreted as providing any facts regarding, or prediction or forecast of, any environmental risk for any property. Only a Phase I Environmental Site Assessment performed by an environmental professional can provide information regarding the environmental risk for any property. Additionally, the information provided in this Report is not to be construed as legal advice.

Copyright 2014 by Environmental Data Resources, Inc. All rights reserved. Reproduction in any media or format, in whole or in part, of any report or map of Environmental Data Resources, Inc., or its affiliates, is prohibited without prior written permission.

EDR and its logos (including Sanborn and Sanborn Map) are trademarks of Environmental Data Resources, Inc. or its affiliates. All other trademarks used herein are the property of their respective owners.

Date EDR Searched Historical Sources:

Aerial Photography July 28, 2014

Target Property:

1525 W. Sunset Blvd.
Los Angeles, CA 90026

Year	***Scale***	***Details***	***Source***
1923	Aerial Photograph. Scale: 1"=500'	Flight Year: 1923	EDR
1928	Aerial Photograph. Scale: 1"=500'	Flight Year: 1928	EDR
1938	Aerial Photograph. Scale: 1"=500'	Flight Year: 1938	EDR
1948	Aerial Photograph. Scale: 1"=500'	Flight Year: 1948	EDR
1952	Aerial Photograph. Scale: 1"=500'	Flight Year: 1952	EDR
1964	Aerial Photograph. Scale: 1"=500'	Flight Year: 1964	EDR
1972	Aerial Photograph. Scale: 1"=500'	Flight Year: 1972	EDR
1981	Aerial Photograph. Scale: 1"=500'	Flight Year: 1981	AMI
1989	Aerial Photograph. Scale: 1"=500'	Flight Year: 1989	USGS
1994	Aerial Photograph. Scale: 1"=500'	/DOQQ - acquisition dates: 1994	EDR
2005	Aerial Photograph. Scale: 1"=500'	Flight Year: 2005	EDR
2009	Aerial Photograph. Scale: 1"=500'	Flight Year: 2009	EDR
2010	Aerial Photograph. Scale: 1"=500'	Flight Year: 2010	EDR
2012	Aerial Photograph. Scale: 1"=500'	Flight Year: 2012	EDR

INQUIRY #: 4017037.9

YEAR: 1923

= 500'

N

EDR

INQUIRY #: 4017037.9
YEAR: 1928
= 500'
N
EDR

INQUIRY #: 4017037.9
YEAR: 1938
= 500'
N
EDR

INQUIRY #: 4017037.9

YEAR: 1948

= 500'

N

EDR

INQUIRY #: 4017037.9
YEAR: 1952
= 500'
N
EDR

INQUIRY #: 4017037.9
YEAR: 1964
= 500'
N
EDR

INQUIRY #: 4017037.9
YEAR: 1972
= 500'
N
EDR

INQUIRY #: 4017037.9
YEAR: 1981
= 500'
N
EDR

INQUIRY #: 4017037.9
YEAR: 1989
= 500'
N
EDR

INQUIRY #: 4017037.9
YEAR: 1994
= 500'
N
EDR

INQUIRY #: 1823932.5
YEAR: 2002
= 666'
N

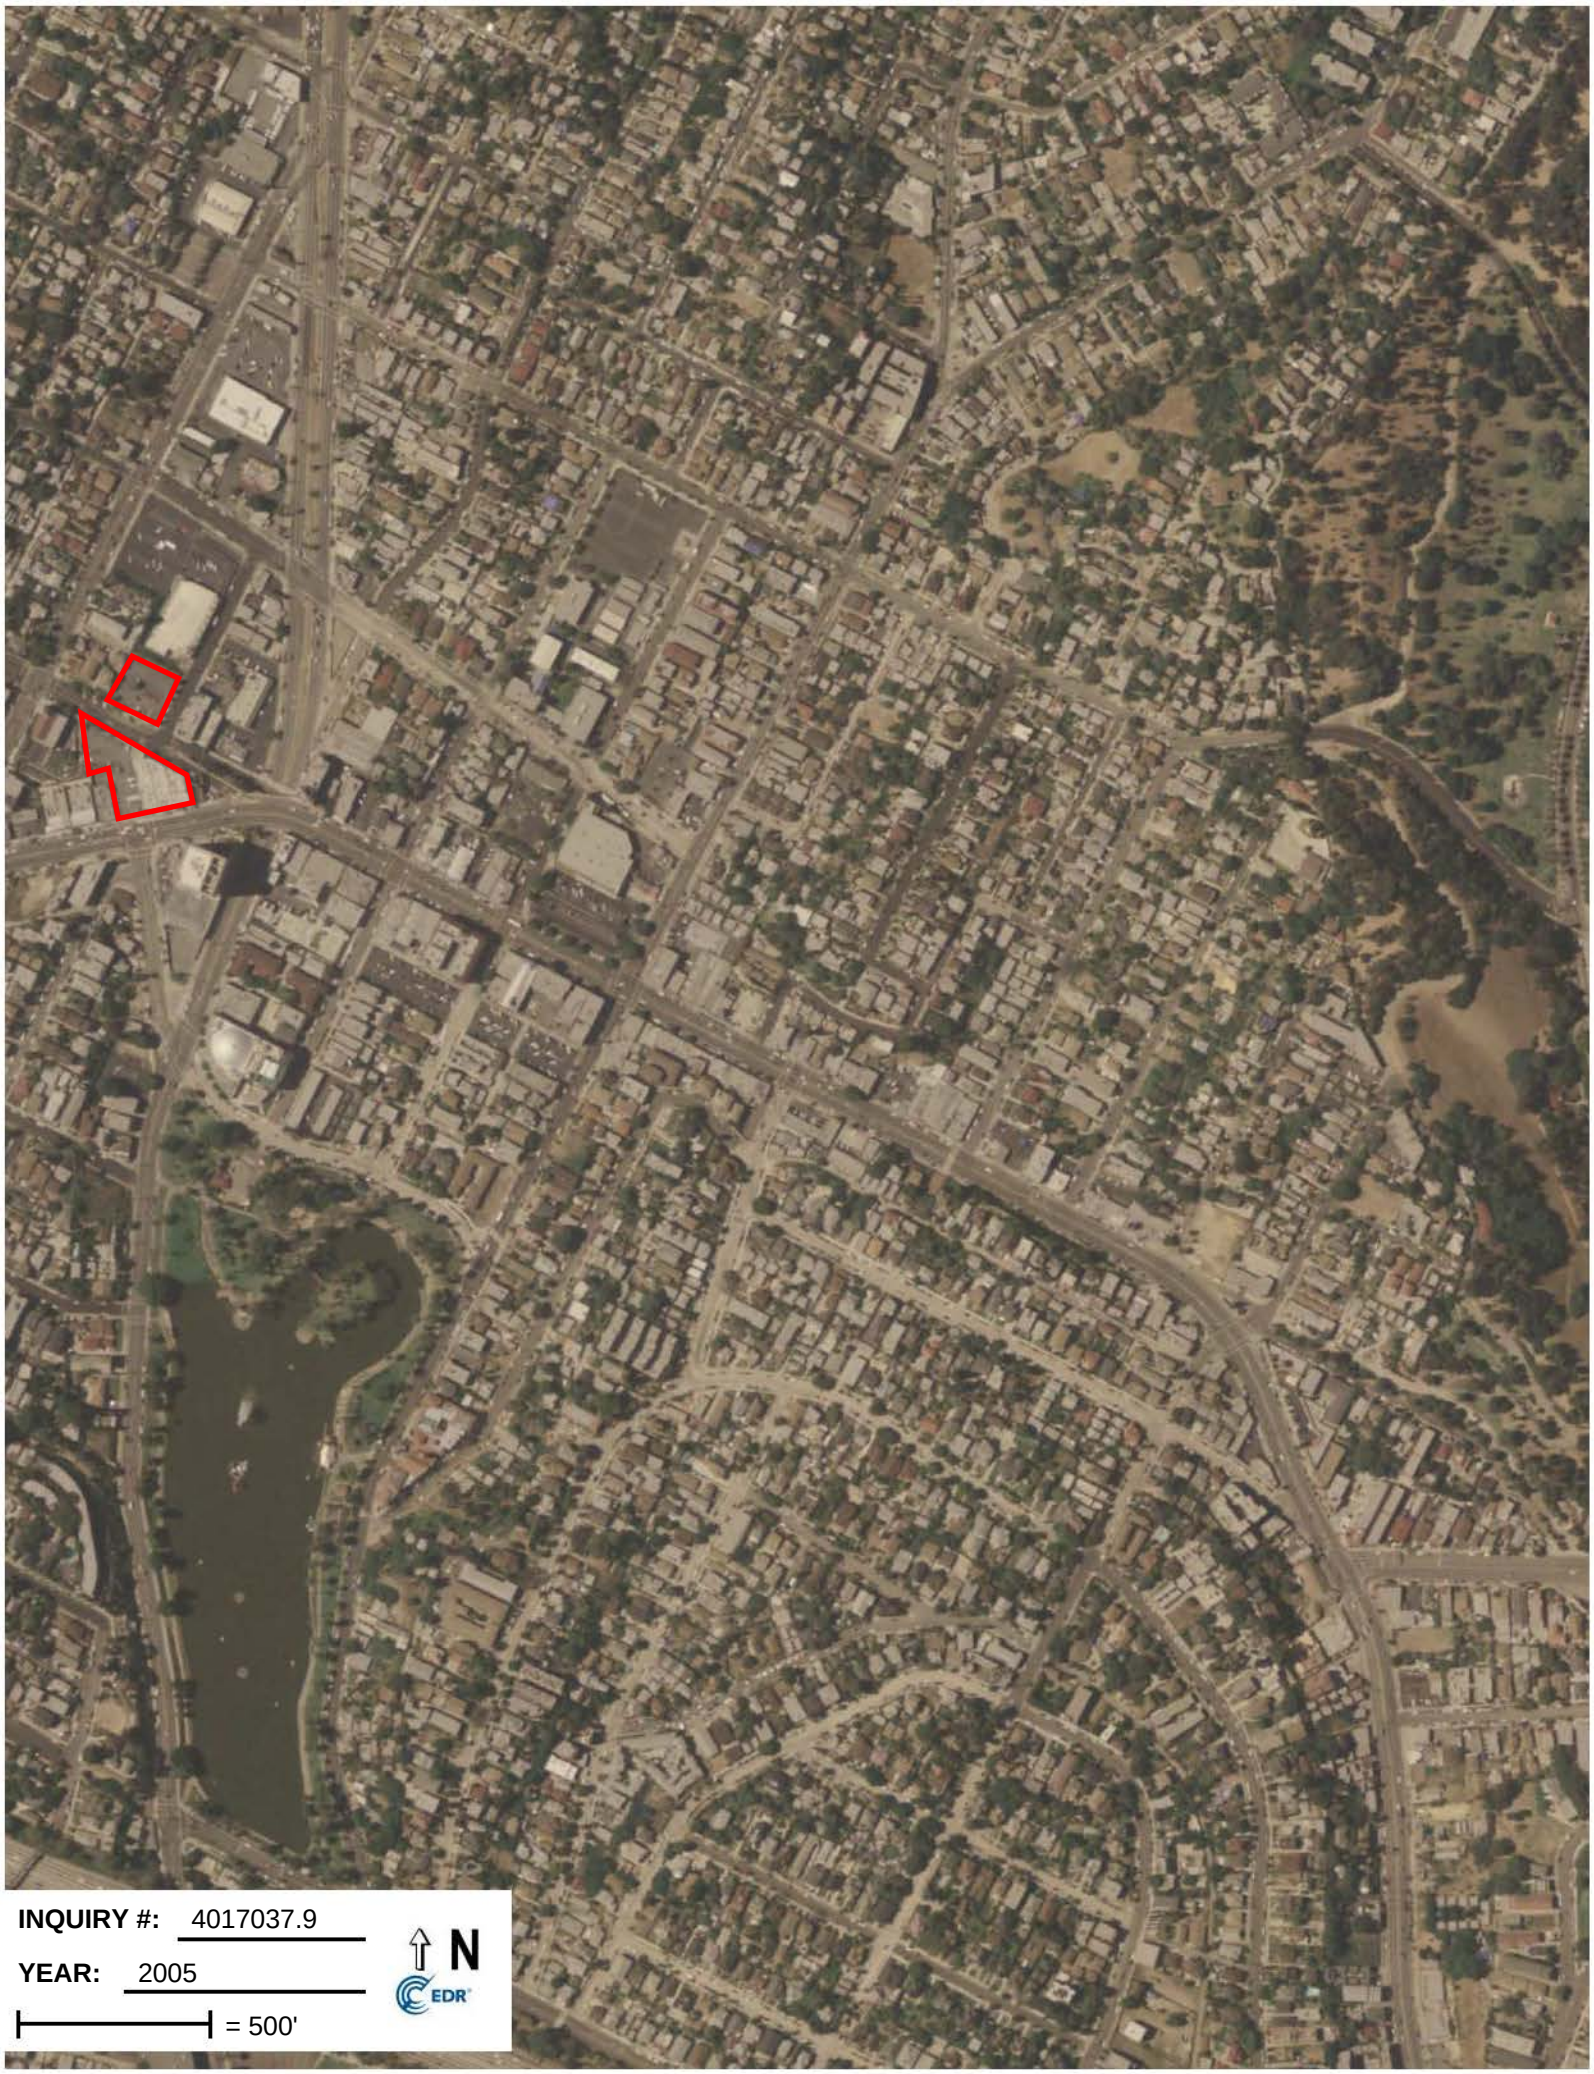
INQUIRY #: 4017037.9
YEAR: 2005
= 500'
N
EDR

INQUIRY #: 4017037.9
YEAR: 2009
= 500'
N
EDR

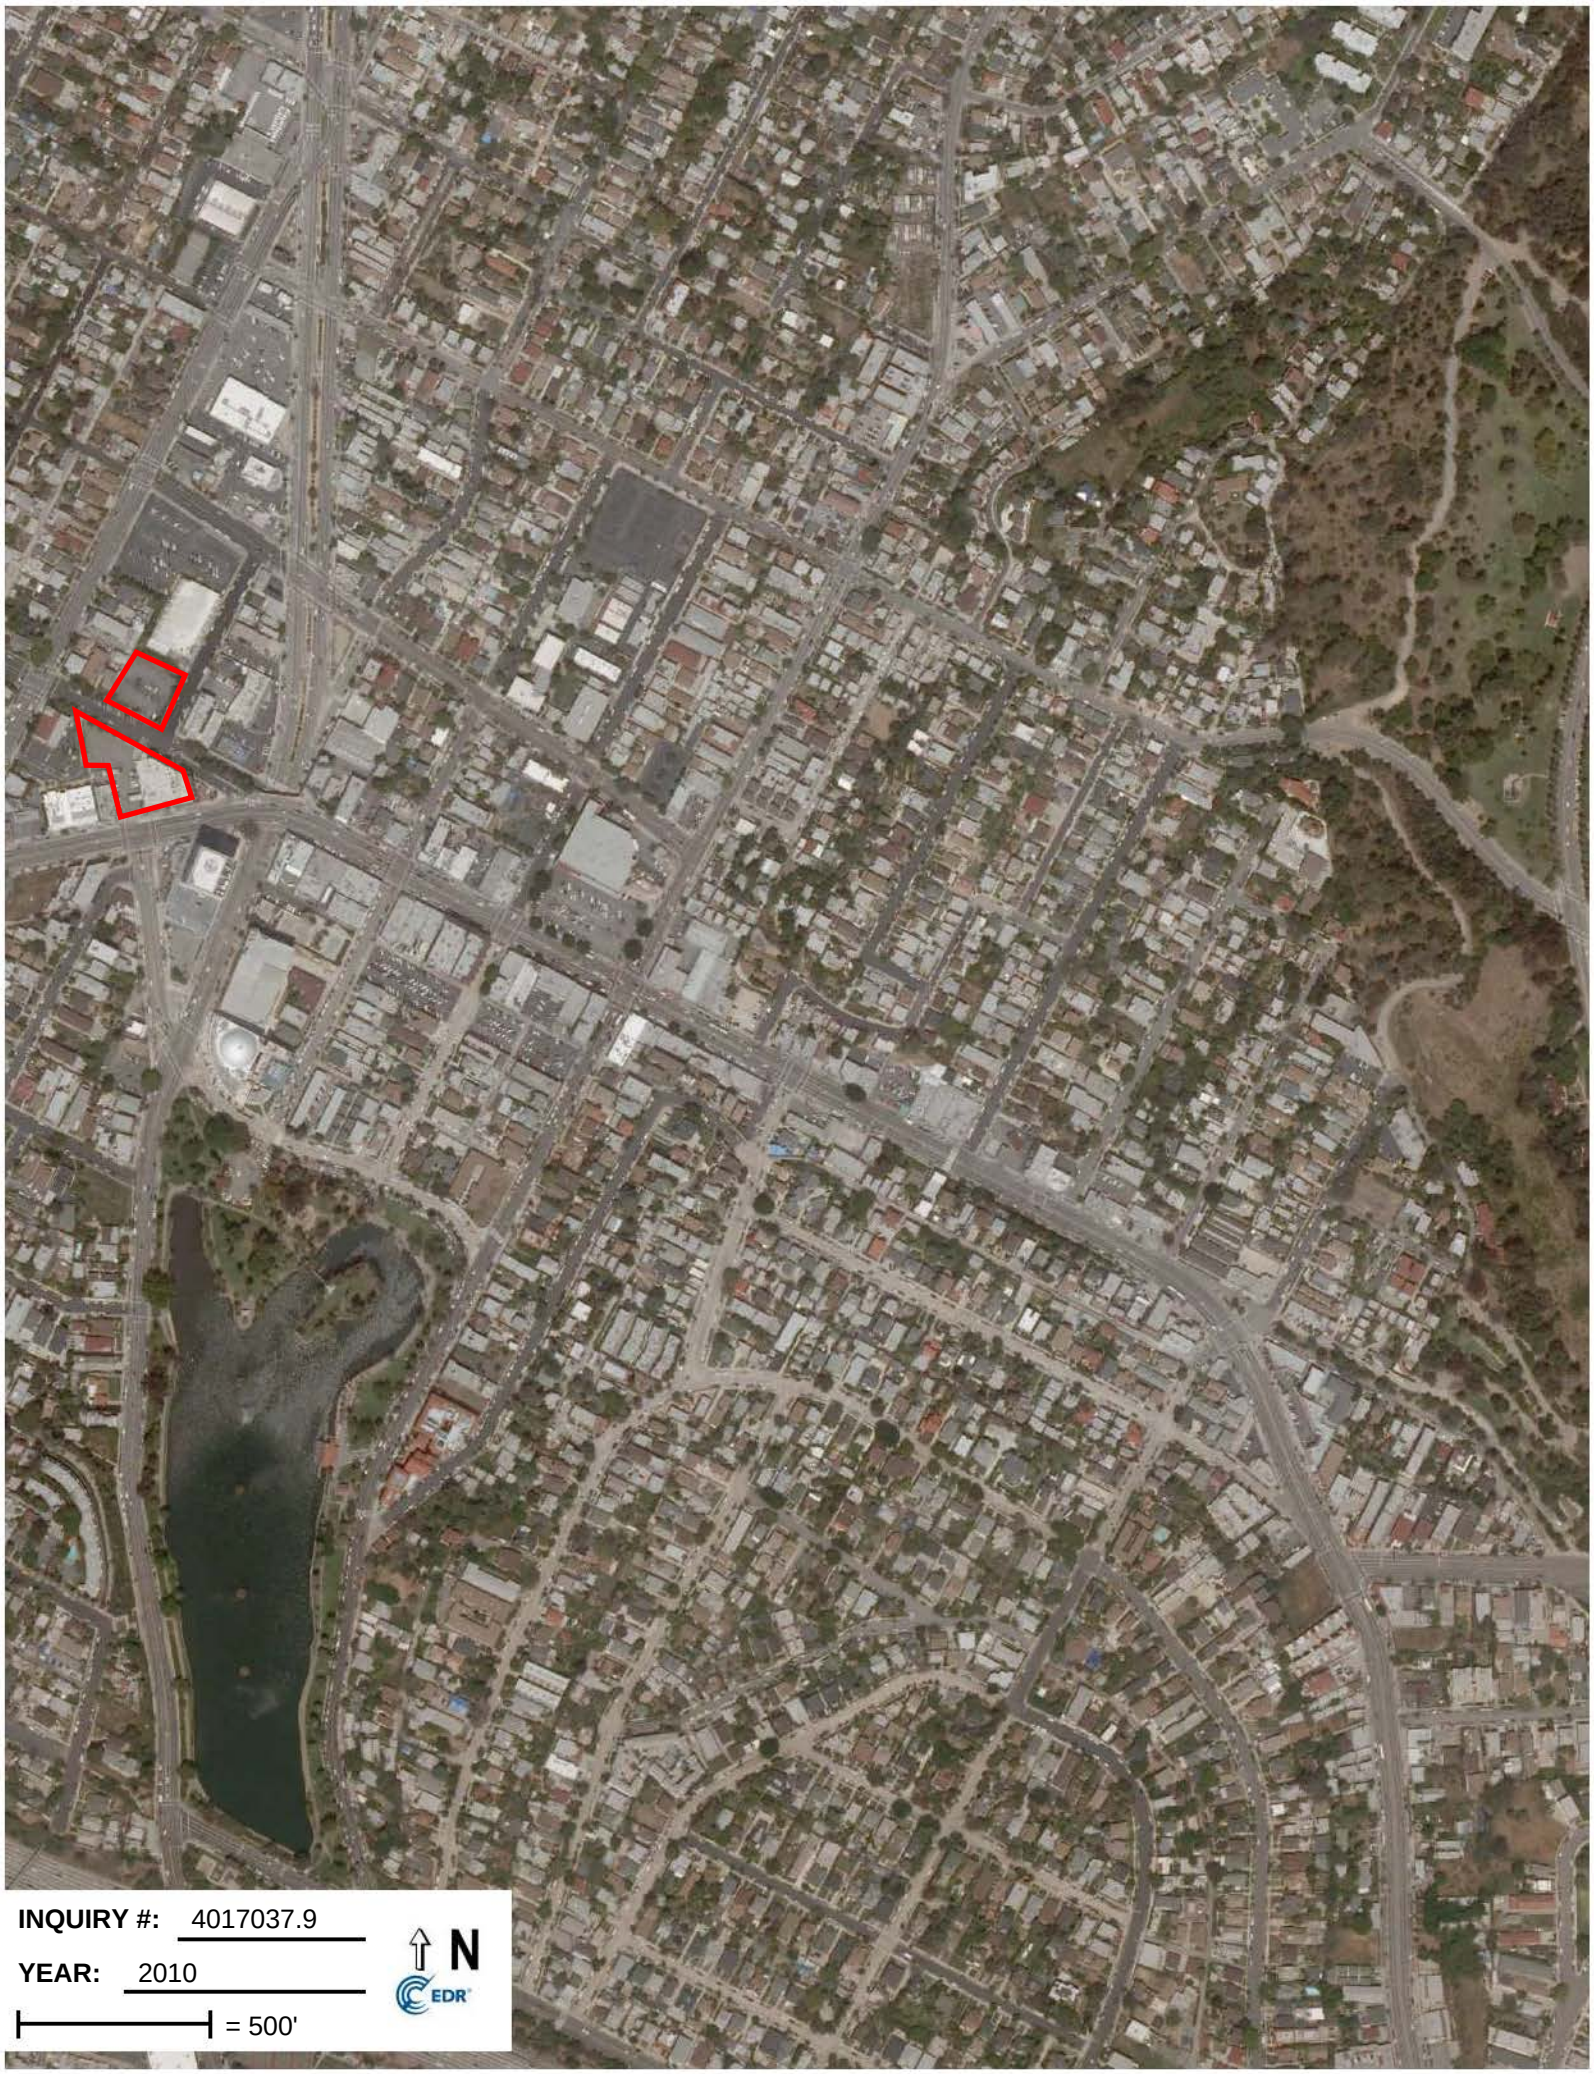
INQUIRY #: 4017037.9
YEAR: 2010
= 500'
N
EDR

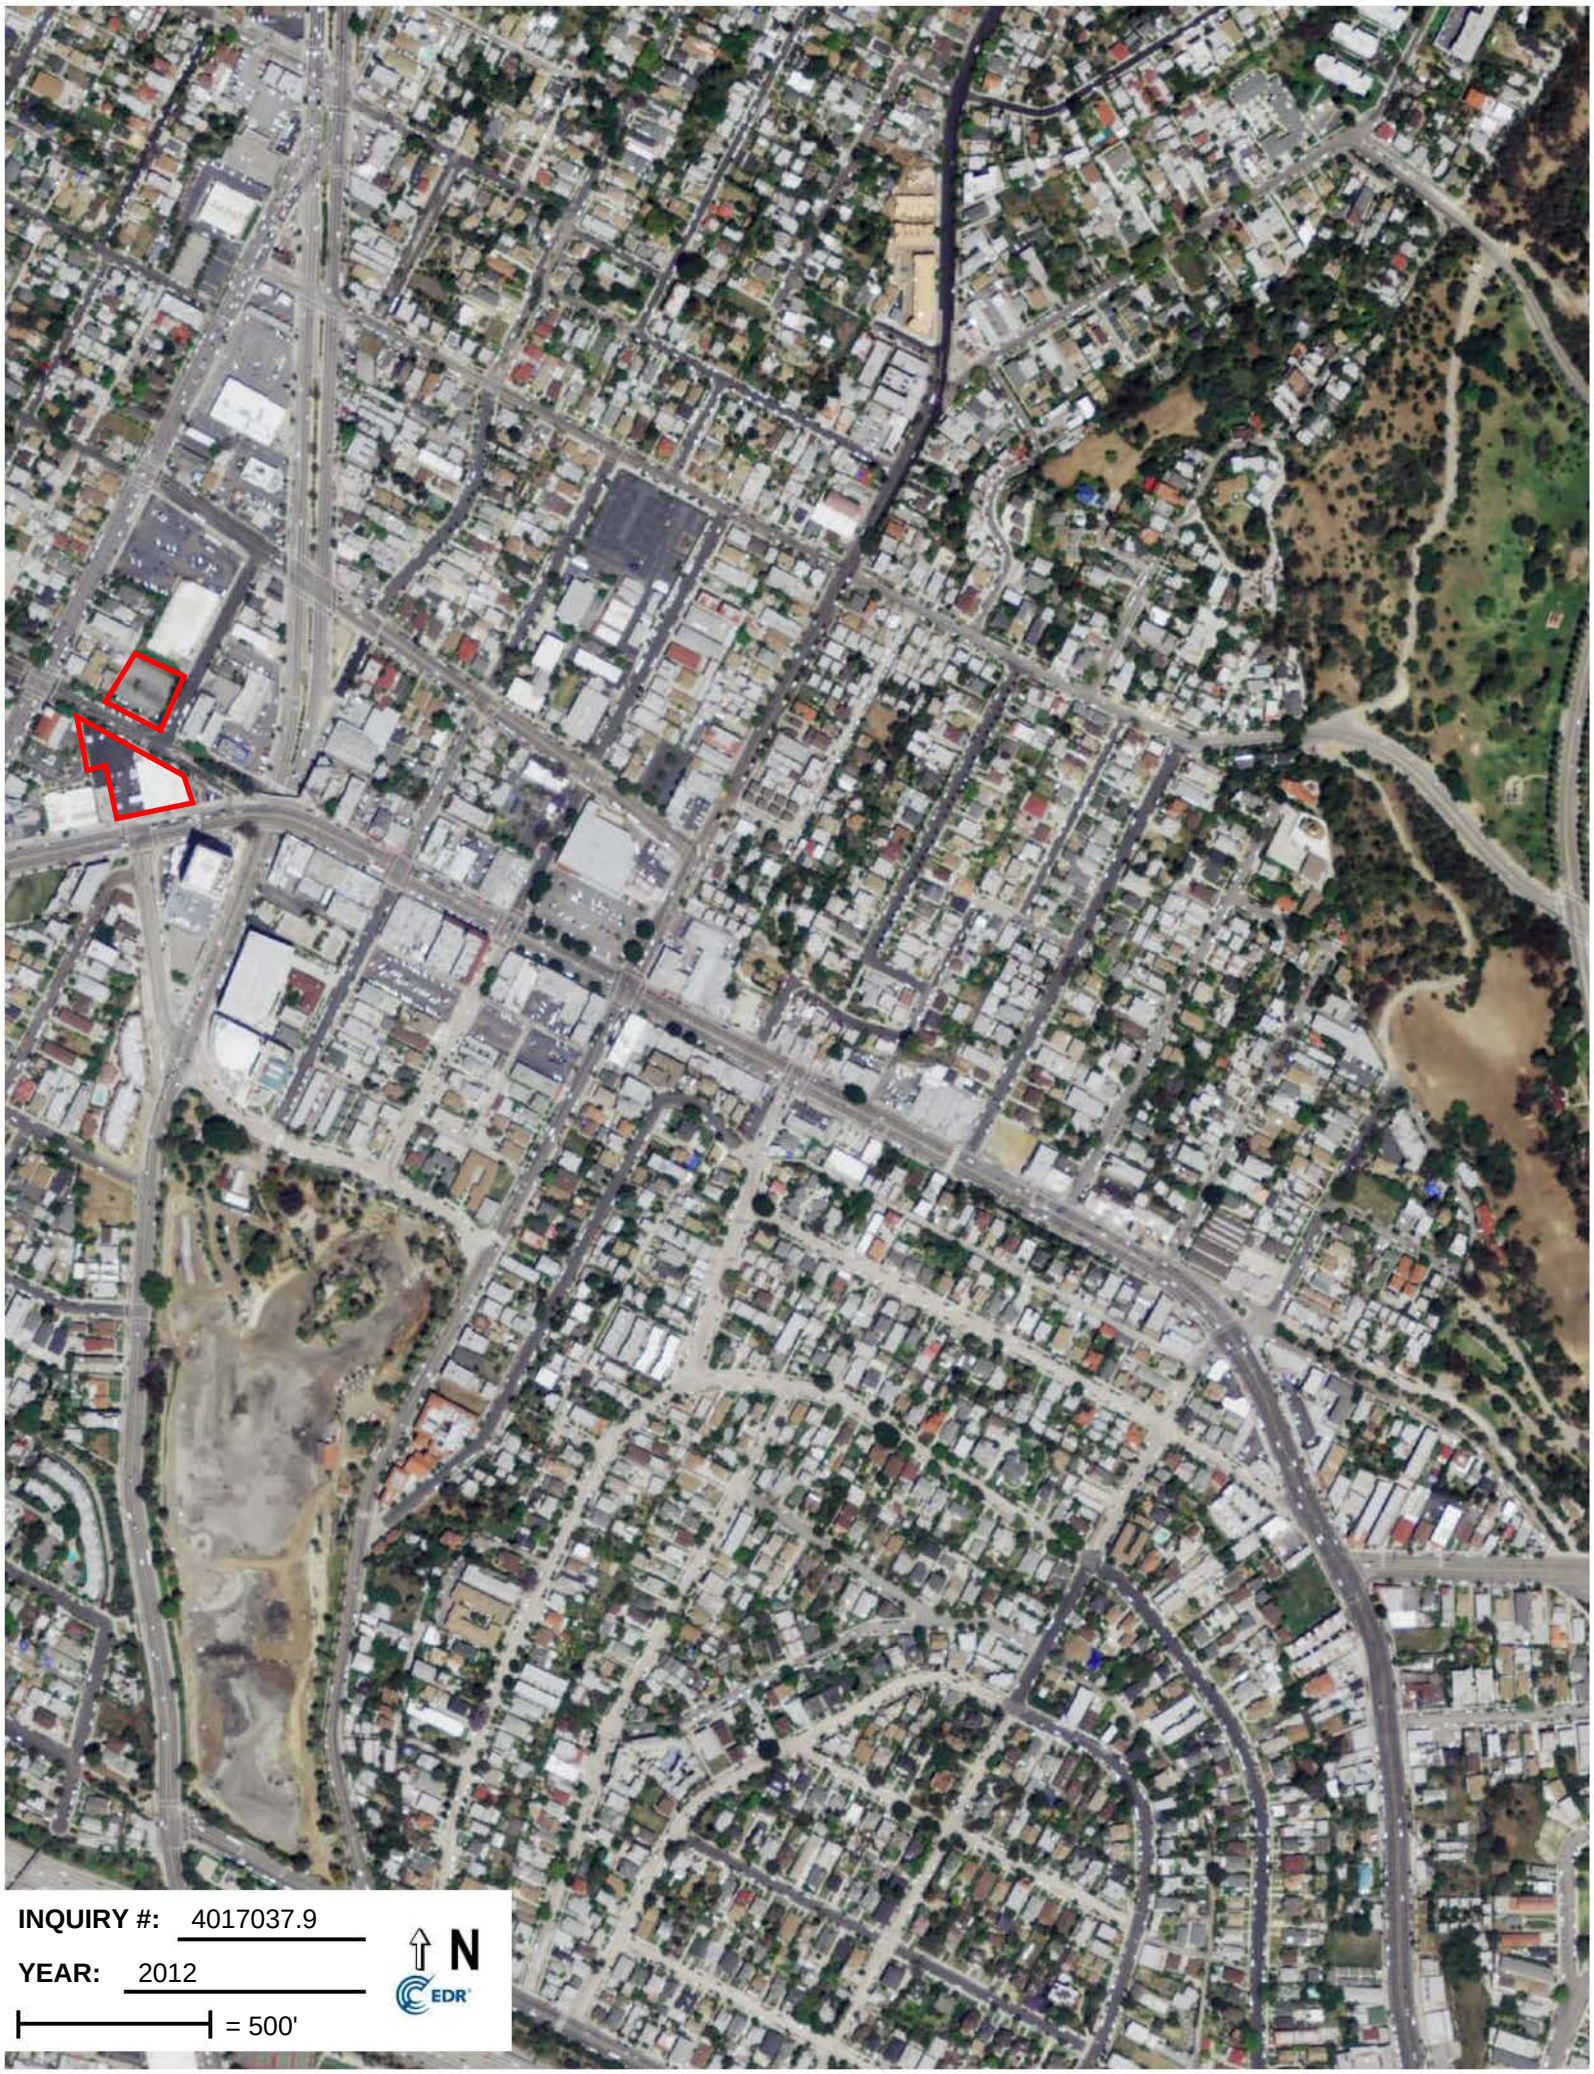
INQUIRY #: 4017037.9
YEAR: 2012
= 500'
N
EDR

9836004144_1929 W. Sunset & 1980-2007 W. Reservoir
1929 West Sunset Boulevard
Los Angeles, CA 90026

Inquiry Number: 5458704.5
October 19, 2018

The EDR-City Directory Abstract

Environmental Data Resources Inc

6 Armstrong Road
Shelton, CT 06484
800.352.0050
www.edrnet.com

TABLE OF CONTENTS

SECTION

Executive Summary

Findings

City Directory Images

Thank you for your business.
Please contact EDR at 1-800-352-0050
with any questions or comments.

Disclaimer - Copyright and Trademark Notice

This Report contains certain information obtained from a variety of public and other sources reasonably available to Environmental Data Resources, Inc. It cannot be concluded from this Report that coverage information for the target and surrounding properties does not exist from other sources. **NO WARRANTY EXPRESSED OR IMPLIED, IS MADE WHATSOEVER IN CONNECTION WITH THIS REPORT. ENVIRONMENTAL DATA RESOURCES, INC. SPECIFICALLY DISCLAIMS THE MAKING OF ANY SUCH WARRANTIES, INCLUDING WITHOUT LIMITATION, MERCHANTABILITY OR FITNESS FOR A PARTICULAR USE OR PURPOSE. ALL RISK IS ASSUMED BY THE USER. IN NO EVENT SHALL ENVIRONMENTAL DATA RESOURCES, INC. BE LIABLE TO ANYONE, WHETHER ARISING OUT OF ERRORS OR OMISSIONS, NEGLIGENCE, ACCIDENT OR ANY OTHER CAUSE, FOR ANY LOSS OR DAMAGE, INCLUDING, WITHOUT LIMITATION, SPECIAL, INCIDENTAL, CONSEQUENTIAL, OR EXEMPLARY DAMAGES. ANY LIABILITY ON THE PART OF ENVIRONMENTAL DATA RESOURCES, INC. IS STRICTLY LIMITED TO A REFUND OF THE AMOUNT PAID FOR THIS REPORT.** Purchaser accepts this Report "AS IS". Any analyses, estimates, ratings, environmental risk levels or risk codes provided in this Report are provided for illustrative purposes only, and are not intended to provide, nor should they be interpreted as providing any facts regarding, or prediction orforecast of, any environmental risk for any property. Only a Phase I Environmental Site Assessment performed by an environmental professional can provide information regarding the environmental risk for any property. Additionally, the information provided in this Report is not to be construed as legal advice.

Copyright 2017 by Environmental Data Resources, Inc. All rights reserved. Reproduction in any media or format, in whole or in part, of any report or map of Environmental Data Resources, Inc. or its affiliates is prohibited without prior written permission.

EDR and its logos (including Sanborn and Sanborn Map) are trademarks of Environmental Data Resources, Inc. or its affiliates. All other trademarks used herein are the property of their respective owners.

EXECUTIVE SUMMARY

DESCRIPTION

Environmental Data Resources, Inc.'s (EDR) City Directory Abstract is a screening tool designed to assist environmental professionals in evaluating potential liability on a target property resulting from past activities. EDR's City Directory Abstract includes a search and abstract of available city directory data. For each address, the directory lists the name of the corresponding occupant at five year intervals.

Business directories including city, cross reference and telephone directories were reviewed, if available, at approximately five year intervals for the years spanning 1920 through 2014. This report compiles information gathered in this review by geocoding the latitude and longitude of properties identified and gathering information about properties within 332 feet of the target property.

A summary of the information obtained is provided in the text of this report.

RECORD SOURCES

EDR's Digital Archive combines historical directory listings from sources such as Cole Information and Dun & Bradstreet. These standard sources of property information complement and enhance each other to provide a more comprehensive report.

EDR is licensed to reproduce certain City Directory works by the copyright holders of those works. The purchaser of this EDR City Directory Report may include it in report(s) delivered to a customer. Reproduction of City Directories without permission of the publisher or licensed vendor may be a violation of copyright.

RESEARCH SUMMARY

The following research sources were consulted in the preparation of this report. An "X" indicates where information was identified in the source and provided in this report.

Year	Source	TP	Adjoining	Text Abstract	Source Image
2014	EDR Digital Archive	-	X	X	-
	EDR Digital Archive	X	X	X	-
2010	EDR Digital Archive	-	X	X	-
	EDR Digital Archive	X	X	X	-
2006	Haines Company, Inc.	-	X	X	-
	Haines Company, Inc.	X	X	X	-
2004	Haines Company	-	-	-	-
2003	Haines & Company	-	-	-	-
2001	Haines & Company, Inc.	-	-	-	-
2000	Haines & Company	-	X	X	-
	Haines & Company	X	X	X	-
1999	Haines Company	-	-	-	-

EXECUTIVE SUMMARY

Year	Source	TP	Adjoining	Text Abstract	Source Image
1996	GTE	-	-	-	-
1995	Pacific Bell	-	X	X	-
1992	PACIFIC BELL WHITE PAGES	-	-	-	-
1991	Pacific Bell	-	X	X	-
	Pacific Bell	X	X	X	-
1990	Pacific Bell	-	X	X	-
	Pacific Bell	X	X	X	-
1986	Pacific Bell	-	X	X	-
	Pacific Bell	X	X	X	-
1985	Pacific Bell	-	X	X	-
1981	Pacific Telephone	-	X	X	-
	Pacific Telephone	X	X	X	-
1980	Pacific Telephone	-	X	X	-
1976	Pacific Telephone	-	X	X	-
	Pacific Telephone	X	X	X	-
1975	Pacific Telephone	-	X	X	-
1972	R. L. Polk & Co.	-	-	-	-
1971	Pacific Telephone	-	X	X	-
	Pacific Telephone	X	X	X	-
1970	Pacific Telephone	-	X	X	-
1969	Pacific Telephone	-	-	-	-
1967	Pacific Telephone	-	X	X	-
1966	Pacific Telephone	-	-	-	-
1965	Pacific Telephone	-	X	X	-
1964	Pacific Telephone	-	X	X	-
1963	Pacific Telephone	-	-	-	-
1962	Pacific Telephone	-	X	X	-
	Pacific Telephone	X	X	X	-
1961	R. L. Polk & Co.	-	-	-	-
1960	Pacific Telephone	-	-	-	-
1958	Pacific Telephone	-	X	X	-
	Pacific Telephone	X	X	X	-
1957	Pacific Telephone	-	-	-	-
1956	Pacific Telephone	-	-	-	-
1955	R. L. Polk & Co.	-	-	-	-
1954	R. L. Polk & Co.	-	-	-	-
1952	Los Angeles Directory Co.	-	-	-	-
1951	Pacific Telephone & Telegraph Co.	-	X	X	-
	Pacific Telephone & Telegraph Co.	X	X	X	-
1950	Pacific Telephone	-	-	-	-
1949	Los Angeles Directory Co.	-	-	-	-
1948	Los Angeles Directory Co.	-	-	-	-

EXECUTIVE SUMMARY

Year	Source	TP	Adjoining	Text Abstract	Source Image
1947	Pacific Directory Co.	-	-	-	-
1946	Southern California Telephone Co	-	-	-	-
1945	The Glendale Directory Co.	-	-	-	-
1944	R. L. Polk & Co.	-	-	-	-
1942	Los Angeles Directory Co.	-	X	X	-
	Los Angeles Directory Co.	X	X	X	-
1940	Los Angeles Directory Co.	-	-	-	-
1939	Los Angeles Directory Co.	-	-	-	-
1938	Los Angeles Directory Company Publishers	-	-	-	-
1937	Los Angeles Directory Co.	-	X	X	-
	Los Angeles Directory Co.	X	X	X	-
1936	Los Angeles Directory Co.	-	-	-	-
1935	Los Angeles Directory Co.	-	-	-	-
1934	Los Angeles Directory Co.	-	-	-	-
1933	Los Angeles Directory Co.	-	X	X	-
1932	Los Angeles Directory Co.	-	-	-	-
1931	Los Angeles Directory Company Publishers	-	-	-	-
1930	Los Angeles Directory Co.	-	-	-	-
1929	Los Angeles Directory Co.	-	X	X	-
1928	Los Angeles Directory Co.	-	-	-	-
1927	Los Angeles Directory Co.	-	-	-	-
1926	Los Angeles Directory Co.	-	-	-	-
1925	Los Angeles Directory Co.	-	-	-	-
1924	Los Angeles Directory Co.	-	X	X	-
1923	Los Angeles Directory Co.	-	-	-	-
1921	Los Angeles Directory Co.	-	-	-	-
1920	Los Angeles Directory Co.	-	-	-	-

EXECUTIVE SUMMARY

SELECTED ADDRESSES

The following addresses were selected by the client, for EDR to research. An "X" indicates where information was identified.

Address	***Type***	***Findings***
1980 West Reservoir Street	Client Entered	
2001 West Reservoir Street	Client Entered	
1915 West Sunset Boulevard	Client Entered	
1921 West Sunset Boulevard	Client Entered	
1911 West Sunset Boulevard	Client Entered	X
2015 West Reservoir Street	Client Entered	
2010 West Reservoir Street	Client Entered	X
2018 West Reservoir Street	Client Entered	X
2007 West Reservoir Street	Client Entered	

FINDINGS

TARGET PROPERTY INFORMATION

ADDRESS

1929 West Sunset Boulevard
Los Angeles, CA 90026

FINDINGS DETAIL

Target Property research detail.

RESERVOIR ST

2010 RESERVOIR ST

Year	Uses	Source
2000	LIGHTWOOD Miles	Haines & Company
	SORIANO Marcos	Haines & Company
	XXXX	Haines & Company
1942	BAKER Myrle V boxmkr	Los Angeles Directory Co.
1937	BAKER Myrle V tel opr	Los Angeles Directory Co.
	PRITCHARD Ruth W	Los Angeles Directory Co.

2018 RESERVOIR ST

Year	Uses	Source
1937	Mc Nown Ola H	Los Angeles Directory Co.

SUNSET BLVD W

1911 SUNSET BLVD W

Year	Uses	Source
2000	TAIX FRENCH RSTRNT	Haines & Company
1951	Sunst Bl Botwins Cafe & Sierra Room	Pacific Telephone & Telegraph Co.

1929 SUNSET BLVD W

Year	Uses	Source
2000	HAMMERSCHMIT Leo	Haines & Company
1951	W Sunset Mikes Cafe	Pacific Telephone & Telegraph Co.

W Sunset Blvd

1911 W Sunset Blvd

Year	Uses	Source
2014	TAIX FRENCH RESTAURANT	EDR Digital Archive

FINDINGS

Year	Uses	Source
2010	TAIX FRENCH RESTAURANT	EDR Digital Archive
	WILSHIRE BAR ASSOCIATION	EDR Digital Archive

W SUNSET BLVD

1911 W SUNSET BLVD

Year	Uses	Source
2006	RSTRNT	Haines Company, Inc.
	TAIXFRENCH	Haines Company, Inc.
1991	Taix French Restaurant	Pacific Bell
1990	LES FRERES TAIX FRENCH RESTAURANT	Pacific Bell
	TAIX LES FRERES FRENCH RESTAURANT	Pacific Bell
1986	LES FRERES TAIX FRENCH RESTAURANT	Pacific Bell
	TAIX LES FRERES FRENCH RESTAURANT	Pacific Bell
1981	LES FRERES TAIX FRENCH RESTAURANT	Pacific Telephone
	TAIX LES FRERES FRENCH RESTAURANT	Pacific Telephone
1976	LES FRERES TAIX FRENCH RESTAURANT	Pacific Telephone
	TAIX LES FRERES FRENCH RESTAURANT	Pacific Telephone
1971	LES FRERES TAIX FRENCH RESTAURANT	Pacific Telephone
	TAIX LES FRERES FRENCH RESTAURANT	Pacific Telephone

1929 W SUNSET BLVD

Year	Uses	Source
1962	MIKES CAFE	Pacific Telephone
1958	Mikes Cafe	Pacific Telephone

West Reservoir Street

1980 West Reservoir Street

Year	Uses	Source

2001 West Reservoir Street

Year	Uses	Source

2007 West Reservoir Street

Year	Uses	Source

FINDINGS

2010 West Reservoir Street

Year	*Uses*	*Source*
2000	LIGHTWOOD Miles	Haines & Company
	SORIANO Marcos	Haines & Company
	XXXX	Haines & Company
1942	BAKER Myrle V boxmkr	Los Angeles Directory Co.
1937	BAKER Myrle V tel opr	Los Angeles Directory Co.
	PRITCHARD Ruth W	Los Angeles Directory Co.

2015 West Reservoir Street

Year	*Uses*	*Source*

2018 West Reservoir Street

Year	*Uses*	*Source*
1937	Mc Nown Ola H	Los Angeles Directory Co.

West Sunset Boulevard

1911 West Sunset Boulevard

Year	*Uses*	*Source*
2006	RSTRNT	Haines Company, Inc.
	TAIXFRENCH	Haines Company, Inc.
2000	TAIX FRENCH RSTRNT	Haines & Company
1991	Taix French Restaurant	Pacific Bell
1990	LES FRERES TAIX FRENCH RESTAURANT	Pacific Bell
	TAIX LES FRERES FRENCH RESTAURANT	Pacific Bell
1986	LES FRERES TAIX FRENCH RESTAURANT	Pacific Bell
	TAIX LES FRERES FRENCH RESTAURANT	Pacific Bell
1981	LES FRERES TAIX FRENCH RESTAURANT	Pacific Telephone
	TAIX LES FRERES FRENCH RESTAURANT	Pacific Telephone
1976	LES FRERES TAIX FRENCH RESTAURANT	Pacific Telephone
	TAIX LES FRERES FRENCH RESTAURANT	Pacific Telephone
1971	LES FRERES TAIX FRENCH RESTAURANT	Pacific Telephone
	TAIX LES FRERES FRENCH RESTAURANT	Pacific Telephone
1951	Sunst Bl Botwins Cafe & Sierra Room	Pacific Telephone & Telegraph Co.

1915 West Sunset Boulevard

Year	*Uses*	*Source*

FINDINGS

1921 West Sunset Boulevard

Year	***Uses***	***Source***

FINDINGS

ADJOINING PROPERTY DETAIL

The following Adjoining Property addresses were researched for this report. Detailed findings are provided for each address.

CA 2

1230 CA 2

Year	Uses	Source
2010	SHELLY FASHION	EDR Digital Archive
	SHELLY FASHION	EDR Digital Archive

GLENDALE BLVD

1186 GLENDALE BLVD

Year	Uses	Source
1937	WILLIAMS Mary wid D L	Los Angeles Directory Co.

1221 GLENDALE BLVD

Year	Uses	Source
1924	DAVEY Wm B bkpr L A Gas & Elec Corp r	Los Angeles Directory Co.

1239 GLENDALE BLVD

Year	Uses	Source
1929	Glick Y Kate tailor	Los Angeles Directory Co.

LIBERTY

1310 LIBERTY

Year	Uses	Source
1990	GOLDEN WEST CHRISTIAN SCHOOL	Pacific Bell
	GOLDEN WEST CHRISTIAN CHURCH	Pacific Bell
1986	GOLDEN WEST CHRISTIAN SCHOOL	Pacific Bell
	GOLDEN WEST CHRISTIAN CHURCH	Pacific Bell
1981	GOLDEN WEST CHRISTIAN SCHOOL	Pacific Telephone
	GOLDEN WEST CHRISTIAN CHURCH	Pacific Telephone
1967	GOLDEN WEST CHRISTIAN CHURCH	Pacific Telephone
1962	Alvarado Churct of Christ	Pacific Telephone
1942	Alvarado Church of Christ Rev D E Olson pastor	Los Angeles Directory Co.
1937	OLSON David E Rev pastor Alvarado Church of Christ	Los Angeles Directory Co.

Year	Uses	Source
1924	DUNN Silas M auto opr	Los Angeles Directory Co.
	Monks Saml M auto opr r	Los Angeles Directory Co.

Liberty St

1310 Liberty St

Year	Uses	Source
2014	GOLDEN WEST CHRISTIAN SCHOOL	EDR Digital Archive
	RESURRECTION PRESBYTERIAN CH	EDR Digital Archive
	GOLDEN WEST CHRISTIAN CHURCH	EDR Digital Archive
	CENTRAL FUNERAL HOME INC	EDR Digital Archive
	GOLDEN WEST CHRISTIAN SCHOOL	EDR Digital Archive
	RESURRECTION PRESBYTERIAN CH	EDR Digital Archive
	GOLDEN WEST CHRISTIAN CHURCH	EDR Digital Archive
	CENTRAL FUNERAL HOME INC	EDR Digital Archive
2010	GOLDEN WEST CHRISTIAN SCHOOL	EDR Digital Archive
	RESURRECTION PRESBYTERIAN CH	EDR Digital Archive
	RESURRECTION PRESBYTERIAN CH	EDR Digital Archive
	GOLDEN WEST CHRISTIAN SCHOOL	EDR Digital Archive

LIBERTY ST

1310 LIBERTY ST

Year	Uses	Source
2006	PRESBYTERIAN CH	Haines Company, Inc.
	RESURRECTION	Haines Company, Inc.
	CHRISTIAN CHURCH	Haines Company, Inc.
	GOLDENWEST	Haines Company, Inc.
2000	SO CALIF GRACE CHURCH	Haines & Company
	GOLDEN WEST CHRISTIAN SCHOOL	Haines & Company
	GOLDEN WEST CHRISTIAN CHURCH	Haines & Company
1976	GOLDEN WEST CHRISTIAN CHURCH	Pacific Telephone
	Golden West Christian School	Pacific Telephone
1958	Alvarado Church of Christ	Pacific Telephone
	Alvarado Christian Day School	Pacific Telephone
1951	Liberty Alvarado Church of Christ	Pacific Telephone & Telegraph Co.

1315 LIBERTY ST

Year	Uses	Source
1958	Crawford Jos C	Pacific Telephone

Year	Uses	Source
1951	Librty Crawford Jos C r	Pacific Telephone & Telegraph Co.

1316 LIBERTY ST

Year	Uses	Source
1958	Campos Albert G Rev	Pacific Telephone

1317 LIBERTY ST

Year	Uses	Source
1958	Sharpe Chester	Pacific Telephone
1951	Liberty Ahlstedt Erik G r	Pacific Telephone & Telegraph Co.

1318 LIBERTY ST

Year	Uses	Source
1958	Guzman Danl	Pacific Telephone
1951	Librty Levers Lloyd r	Pacific Telephone & Telegraph Co.

Liberty St

1322 Liberty St

Year	Uses	Source
2010	LONE PALM STUDIO	EDR Digital Archive
	LONE PALM STUDIO	EDR Digital Archive

1330 Liberty St

Year	Uses	Source
2014	WIRING CONCEPTS	EDR Digital Archive
	WIRING CONCEPTS	EDR Digital Archive

N Alvarado St

1226 N Alvarado St

Year	Uses	Source
2014	CALIFORNIA PACIFIC ANNUAL CONF	EDR Digital Archive
	NEW HOPE MISSION METHODIST CH	EDR Digital Archive
	CENTER FOR NON VIOLENT EDUCTN	EDR Digital Archive
	LOS ANGELES POVERTY DEPARTMENT	EDR Digital Archive
	ALIANZA HONDURENA DE LOS	EDR Digital Archive
	HONDURAN ALLIANCE LOS ANGELES	EDR Digital Archive
	CENTER FOR NON VIOLENT EDUCTN	EDR Digital Archive
	ALIANZA HONDURENA DE LOS	EDR Digital Archive

FINDINGS

Year	Uses	Source
2014	HONDURAN ALLIANCE LOS ANGELES	EDR Digital Archive
	NEW HOPE MISSION METHODIST CH	EDR Digital Archive
	CALIFORNIA PACIFIC ANNUAL CONF	EDR Digital Archive
	LOS ANGELES POVERTY DEPARTMENT	EDR Digital Archive
2010	LOS ANGELES POVERTY DEPARTMENT	EDR Digital Archive
	CALIFORNIA-PAC ANL CONF	EDR Digital Archive
	NEW HOPE MISSION METHODIST CH	EDR Digital Archive
	CENTER FOR NON VIOLENT EDUCTN	EDR Digital Archive
	ALIANZA HONDURENA DE LOS	EDR Digital Archive
	COOPERATIVE TEPIN	EDR Digital Archive
	CENTER FOR NON VIOLENT EDUCTN	EDR Digital Archive
	COOPERATIVE TEPIN	EDR Digital Archive
	ALIANZA HONDURENA DE LOS	EDR Digital Archive
	LOS ANGELES POVERTY DEPARTMENT	EDR Digital Archive
	NEW HOPE MISSION METHODIST CH	EDR Digital Archive
	CALIFORNIA-PAC ANL CONF	EDR Digital Archive

N ALVARADO ST

1226 N ALVARADO ST

Year	Uses	Source
2006	AUANZA	Haines Company, Inc.
	HONDURENA DE LA	Haines Company, Inc.
	CENTER FOR NON	Haines Company, Inc.
	VIOLENT EDCTN	Haines Company, Inc.
	ECHO PARKUN	Haines Company, Inc.
	CHURCH	Haines Company, Inc.
	New HOPE MISSION	Haines Company, Inc.
	METHODIST CH	Haines Company, Inc.
	RODRIGUEZ Juan	Haines Company, Inc.
1976	Bayanihan filipino caucus	Pacific Telephone
	Echo Park United Methodist Church Main Ofc	Pacific Telephone
1971	Echo Park Methodist Church	Pacific Telephone
1967	Methodist Churches So California Arizona Conference	Pacific Telephone
	Echo Prk Methodist Church	Pacific Telephone
	Echo Park Methodist Church	Pacific Telephone

Year	Uses	Source
1962	Echo Park Methodist Church	Pacific Telephone
	Echo Park Methodist Church	Pacific Telephone
	Methodist Churches So California Arizona Conference	Pacific Telephone
1958	Echo Prk Methodist Church	Pacific Telephone
	Echo Park Methodist Church	Pacific Telephone
	Methodist Churches So California Arizona Conference	Pacific Telephone
1942	ECHO Park Methodist Church	Los Angeles Directory Co.
1937	ECHO Park Methodist Episcopal Church Rev W T Gilliland pastor	Los Angeles Directory Co.
1933	ECHO Park Methodist Episcopal Church Rev A T Hobson pastor	Los Angeles Directory Co.
1929	ECHO Putnam pastor	Los Angeles Directory Co.

PARK AVE

1900 PARK AVE

Year	Uses	Source
2000	XXXX	Haines & Company
1958	Cremidas Marusa Mrs	Pacific Telephone
1951	Park Av Cremidas Marusa Mrs r	Pacific Telephone & Telegraph Co.
1942	Cremidas John Marousa	Los Angeles Directory Co.
1937	Cremidas John G restr	Los Angeles Directory Co.
1933	Hormess Wm restrwkr	Los Angeles Directory Co.
	Cremidas John restr	Los Angeles Directory Co.

1902 PARK AVE

Year	Uses	Source
2000	XXXX	Haines & Company
1976	Bilanich Michael	Pacific Telephone
1951	Park Av Alexander Thelma r	Pacific Telephone & Telegraph Co.
1937	MASON Henry G E Constance mach	Los Angeles Directory Co.
1933	MASON Henry G E Constance tool mkr	Los Angeles Directory Co.

1904 PARK AVE

Year	Uses	Source
2000	XXXX	Haines & Company
1971	Smart Stephen W Rev	Pacific Telephone

FINDINGS

1906 PARK AVE

Year	Uses	Source
1986	BEENKEN A H	Pacific Bell
1981	BEENKEN A H	Pacific Telephone
1976	Beenken A H	Pacific Telephone
1971	Beenken A H	Pacific Telephone
1967	Beenken Agnes	Pacific Telephone
1962	Beenken Agnes	Pacific Telephone
1958	Beenken Agnes	Pacific Telephone
1951	Park Av Beenken Agnes r	Pacific Telephone & Telegraph Co.
1933	Benken Ernest H lab	Los Angeles Directory Co.

1910 PARK AVE

Year	Uses	Source
2006	SIMS Fra Fnklin	Haines Company, Inc.
1986	VEGA PAUL G	Pacific Bell
1981	LI ALLEN	Pacific Telephone
1976	Anderson Erick J	Pacific Telephone
1971	Anderson Erick J	Pacific Telephone
1951	Park Av Alexander Jas r	Pacific Telephone & Telegraph Co.

1912 PARK AVE

Year	Uses	Source
2006	OROYCETot	Haines Company, Inc.
2000	DIAZ Karla	Haines & Company
1971	Johnson C N	Pacific Telephone

1916 PARK AVE

Year	Uses	Source
1986	BRUNO ELISEO	Pacific Bell
1951	Park Av Droggetes Geo cafe	Pacific Telephone & Telegraph Co.
1942	NICHOLS Henry L May H restr	Los Angeles Directory Co.
1933	PEARSE Jas F Elsie restr	Los Angeles Directory Co.

1918 PARK AVE

Year	Uses	Source
1971	Riggs F S	Pacific Telephone

1920 PARK AVE

Year	Uses	Source
1986	HUERTA SAMUEL	Pacific Bell

FINDINGS

Year	Uses	Source
1986	ALARCON MIGUEL	Pacific Bell
1976	Seely Everard M	Pacific Telephone
1967	Bates Al	Pacific Telephone
1958	Royal Earl	Pacific Telephone
1951	Park Av Royal Earl r	Pacific Telephone & Telegraph Co.
1942	Thibault Lucille	Los Angeles Directory Co.
	Stroup Gladys	Los Angeles Directory Co.
	Jacks Allene clk	Los Angeles Directory Co.
	HASS Arnold C waiter	Los Angeles Directory Co.
	HAAS Arnold	Los Angeles Directory Co.
	Gulick Mattlie T wid C W	Los Angeles Directory Co.
	Dietrich Donald	Los Angeles Directory Co.
1937	Gulich Mattie L wid C W	Los Angeles Directory Co.
	Gulich Richd D clk	Los Angeles Directory Co.
1933	Gulick Claire W Mattie real est	Los Angeles Directory Co.
	GULICK Ricid D serv sta atdt R F Mc Bride	Los Angeles Directory Co.
	PRITCHARD Doris clk	Los Angeles Directory Co.

1922 PARK AVE

Year	Uses	Source
1976	Hemenover Richard	Pacific Telephone
1958	Glover Otto	Pacific Telephone
1951	Park Av Glover Otto r	Pacific Telephone & Telegraph Co.
1937	Von Derhoofven Geo Eliz	Los Angeles Directory Co.

1930 PARK AVE

Year	Uses	Source
2006	CATIBOGJory	Haines Company, Inc.
	PSME 16 TEAMA 9 E 213 j 48387	Haines Company, Inc.
	E LAWOFFICES	Haines Company, Inc.
2000	VALLE Louis H	Haines & Company
1990	VALLE LOUIS H	Pacific Bell
1986	VALLE LOUIS H	Pacific Bell
1981	VALLE LOUIS H	Pacific Telephone
	VARGAS LAURO	Pacific Telephone
1976	Valle Louis H	Pacific Telephone
	Vargas Lauro	Pacific Telephone
1971	Scherling A R	Pacific Telephone

FINDINGS

Year	Uses	Source
1951	Park Av Gibbons Alyce	Pacific Telephone & Telegraph Co.
1942	JONES Lula M wid R D	Los Angeles Directory Co.
	Mc CULLOCH Georgiana wid W T	Los Angeles Directory Co.
1937	NEWTON Emma Mrs	Los Angeles Directory Co.
	SOUTHERN Martin Janet meat ctr	Los Angeles Directory Co.
1933	Labelle Ida	Los Angeles Directory Co.
	NEWTON Emma Mrs	Los Angeles Directory Co.
	Spanghel Hattie	Los Angeles Directory Co.
	Spellman Helen E Mrs	Los Angeles Directory Co.
	Wiler Minnie B Mrs	Los Angeles Directory Co.

1932 PARK AVE

Year	Uses	Source
2006	ORELLANAYeew	Haines Company, Inc.
	LEON Eba	Haines Company, Inc.
2000	ORTIZ Nelson	Haines & Company
	XXXX	Haines & Company
	LOPEZ Mauncio	Haines & Company
	MADRIGAL Diego	Haines & Company
1990	GARCIA JAVIER	Pacific Bell
1986	GARCIA JAVIER	Pacific Bell
1981	GARCIA JAVIER	Pacific Telephone
1971	Alvarado Adelia H	Pacific Telephone
	Birtsch Clara	Pacific Telephone
	Giles Ann	Pacific Telephone
1951	Park Av	Pacific Telephone & Telegraph Co.
	Strader Mae Mrs r	Pacific Telephone & Telegraph Co.
	Ahlborn L K r	Pacific Telephone & Telegraph Co.
	Grossfield Nathan r	Pacific Telephone & Telegraph Co.
	Gordon Dora C r	Pacific Telephone & Telegraph Co.

1941 PARK AVE

Year	Uses	Source
1924	NELSON Ernest electr r	Los Angeles Directory Co.

RESERVOIR

2017 RESERVOIR

Year	Uses	Source
1990	PENA ALFREDO	Pacific Bell

FINDINGS

2023 RESERVOIR

Year	Uses	Source
1990	SY SANG CUNG	Pacific Bell
	GARCIA LUIS	Pacific Bell
	ESTRADA OSCAR R	Pacific Bell
	DONG LUONG	Pacific Bell
	BORKOWSKI F J	Pacific Bell

2027 RESERVOIR

Year	Uses	Source
1990	LEI KAMMUN	Pacific Bell
	PHOONG THENH	Pacific Bell

RESERVOIR ST

1919 RESERVOIR ST

Year	Uses	Source
1942	Levers Lloyd E Margareta C wtchmn	Los Angeles Directory Co.
	SWENSON Inga	Los Angeles Directory Co.
1937	JONES Arminia E Mrs	Los Angeles Directory Co.
	Cowley Elenor J missionary	Los Angeles Directory Co.
1933	JONES Seth collr Dept Water & Power	Los Angeles Directory Co.
1929	JONES Geo W Arminie E	Los Angeles Directory Co.
	JONES Seth collr	Los Angeles Directory Co.
1924	JONES Geo W foremn h	Los Angeles Directory Co.

1921 RESERVOIR ST

Year	Uses	Source
1942	WALKER Saml Laura emp Bd of Educ	Los Angeles Directory Co.
1937	Walker Saml toolkpr Bd of Educ	Los Angeles Directory Co.
1933	WALKER Saml tool sharpener City Bd of Educ	Los Angeles Directory Co.
1929	WALKER Saml Laura jan h	Los Angeles Directory Co.

1927 RESERVOIR ST

Year	Uses	Source
1937	Alvarado Church of Christ Rev D E Olson pastor	Los Angeles Directory Co.
1933	ALVARADO Church of Christ	Los Angeles Directory Co.

FINDINGS

1928 RESERVOIR ST

Year	Uses	Source
1933	GATES J J lab	Los Angeles Directory Co.
	GATES Ellen waiter	Los Angeles Directory Co.
	GATES Fred J Edna lab	Los Angeles Directory Co.
1929	MILLS Geo	Los Angeles Directory Co.

1930 RESERVOIR ST

Year	Uses	Source
1933	HAMMON Blanche wid Jesse	Los Angeles Directory Co.
	HAMILTON Wm E	Los Angeles Directory Co.
	HAMILTON May Mrs	Los Angeles Directory Co.
1929	Moraga Cruz Mrs	Los Angeles Directory Co.
	Buchanan Alphonse M chauf	Los Angeles Directory Co.
1924	Humbert John J h	Los Angeles Directory Co.

1936 RESERVOIR ST

Year	Uses	Source
1929	Pons Annie Mrs h	Los Angeles Directory Co.
1924	Tregoning Thos R h	Los Angeles Directory Co.
	Tregoning Annie steno r	Los Angeles Directory Co.
	Tregoning Edwd meter reader r	Los Angeles Directory Co.

1938 RESERVOIR ST

Year	Uses	Source
1929	Ralfsness Geo A cabt mkr r	Los Angeles Directory Co.

2008 RESERVOIR ST

Year	Uses	Source
1951	Reservoir Terry Belle G Mrs r	Pacific Telephone & Telegraph Co.
1937	Ault Mary E Mrs	Los Angeles Directory Co.
	Cady E Mable clk	Los Angeles Directory Co.
	CADY Jeannie M	Los Angeles Directory Co.

2011 RESERVOIR ST

Year	Uses	Source
1962	Creasey Frank E	Pacific Telephone
	Buntin J V	Pacific Telephone
1958	Creasey Frank E	Pacific Telephone
	Buntin J V	Pacific Telephone
1951	Reservoir Creasey Frank E r	Pacific Telephone & Telegraph Co.

FINDINGS

Year	Uses	Source
1942	Creasey Olivia	Los Angeles Directory Co.
	Creasey Frank E	Los Angeles Directory Co.
	Ansley Marcus D Alma	Los Angeles Directory Co.
1937	MINTER Thos I Eliz B carrier PO	Los Angeles Directory Co.
	JOHNSON Titus chauf	Los Angeles Directory Co.
	JOHNSON John T Amanda truckmn	Los Angeles Directory Co.
	Creasey Olivia S	Los Angeles Directory Co.
	Creasey Frank E	Los Angeles Directory Co.
1933	Warnock Madge clk	Los Angeles Directory Co.
	Creasey Olivia	Los Angeles Directory Co.
1929	Creasey Olivia S	Los Angeles Directory Co.
	Creasey Frank E	Los Angeles Directory Co.
1924	Passmore Arthur L slsmn J W Robinson Co h	Los Angeles Directory Co.
	Creasey Olivia r	Los Angeles Directory Co.
	Creasey Frank E h	Los Angeles Directory Co.

2013 RESERVOIR ST

Year	Uses	Source
1962	Be La Rosa Ramona	Pacific Telephone
1958	Osborne Irene Mrs	Pacific Telephone
	Vandeburg Elizabeth	Pacific Telephone
1951	Reservoir Osborne Mark J r	Pacific Telephone & Telegraph Co.
1942	CONWAY Irene beauty opr	Los Angeles Directory Co.
	CONWAY Jas M	Los Angeles Directory Co.
	Hickey Mary Mrs	Los Angeles Directory Co.
	Minter Eliz S tchr	Los Angeles Directory Co.
	Minter Thos Eliz carrier PO	Los Angeles Directory Co.
1937	CONWAY Jas	Los Angeles Directory Co.
	CONWAY Irene M tel OPr	Los Angeles Directory Co.
	MINTER Sarah E tchr	Los Angeles Directory Co.
1933	Blaine Arth E Madge slsmn	Los Angeles Directory Co.
	Blaine Eug J clk	Los Angeles Directory Co.
	GREEN Bert slsmn	Los Angeles Directory Co.
	GREEN John L Mabel	Los Angeles Directory Co.
1929	ANSLEY Marcus D Annabelle pntr	Los Angeles Directory Co.
1924	CROSSMAN Alice M buyer J W Robinson Co h	Los Angeles Directory Co.

FINDINGS

2016 RESERVOIR ST

Year	Uses	Source
1937	Hartford Thos P	Los Angeles Directory Co.
	HENDRICKS Albt lab	Los Angeles Directory Co.
	Henriksen John lab	Los Angeles Directory Co.
	LAYTON Wm S Maud	Los Angeles Directory Co.
	JOHNSON Leroy lab	Los Angeles Directory Co.

2017 RESERVOIR ST

Year	Uses	Source
2006	CAMPUSANOMInerva	Haines Company, Inc.
	PORTILLO Maria	Haines Company, Inc.
	SANTOS Favlan	Haines Company, Inc.
2000	CAMPUSANO Minerva	Haines & Company
	GEE Sam	Haines & Company
1976	Chang K	Pacific Telephone
	Pena Alfredo	Pacific Telephone
1967	Case Fred E	Pacific Telephone
	Chang K	Pacific Telephone
	Lammert John D	Pacific Telephone
	Sutherland W R	Pacific Telephone
1962	Williams Minnie May	Pacific Telephone
1958	Raucci Louis	Pacific Telephone
	Hunter Saloma B	Pacific Telephone
1951	Faus L C r	Pacific Telephone & Telegraph Co.
	Reservoir	Pacific Telephone & Telegraph Co.

2019 RESERVOIR ST

Year	Uses	Source
2006	No Current Listing	Haines Company, Inc.
2000	XXXX	Haines & Company
1967	Gee Sam	Pacific Telephone
1962	Cikesh John M	Pacific Telephone
1958	Lovrich Walter	Pacific Telephone
1951	Reservoir	Pacific Telephone & Telegraph Co.
	Hazen Ruth r	Pacific Telephone & Telegraph Co.
	Reservoir Lovrich V r	Pacific Telephone & Telegraph Co.

FINDINGS

2023 RESERVOIR ST

Year	Uses	Source
2006	SAENZFERNANDO	Haines Company, Inc.
	DIAZAgustn	Haines Company, Inc.
	AVELAR Lova	Haines Company, Inc.
2000	MARTINEZ Valentin	Haines & Company
	GEE Harry	Haines & Company
1976	Villafana Afbert	Pacific Telephone
	Borkowski F J	Pacific Telephone
	Bromley Harriet M	Pacific Telephone
	Corley Camden	Pacific Telephone
	Garcia Luis	Pacific Telephone
	Hernandez C	Pacific Telephone
	Martinez Angel	Pacific Telephone
1967	Borkowski F J	Pacific Telephone
	Bailey M Louise	Pacific Telephone
	Coppens Jacquelyn	Pacific Telephone
	Jenkins Donald E	Pacific Telephone
	Liberati Dario	Pacific Telephone
	Walcott Earl	Pacific Telephone
1962	Balvoord Dirk J	Pacific Telephone
	Brown Gloria	Pacific Telephone
	Bruschi Lila	Pacific Telephone
	Fleming Ann G	Pacific Telephone
	Gupta Geo	Pacific Telephone
	Mowatt Chas G	Pacific Telephone
	Saldana Ramona	Pacific Telephone
	Steele Lauretta	Pacific Telephone
1951	Reservoir Ford Dina Mrs r	Pacific Telephone & Telegraph Co.

2028 RESERVOIR ST

Year	Uses	Source
1933	Manton Thos E	Los Angeles Directory Co.
	Manton Edw J Ruby carp	Los Angeles Directory Co.
	Manton Arth L lab	Los Angeles Directory Co.

FINDINGS

SUNSET BLVD

1900 SUNSET BLVD

Year	Uses	Source
1990	CALIFORNIA FEDERAL SAVINGS OFFICES ECHO PARK	Pacific Bell
1986	CALIFORNIA FEDERAL LOS ANGELES AREA OFFICES ECHO PARK	Pacific Bell
1981	CALIFORNIA FEDERAL SAVINGS & LOAN LOS ANGELES AREA OFFICES ECHO PARK	Pacific Telephone
1976	Culver City	Pacific Telephone
	Echo Park	Pacific Telephone
1971	KAISER FOUNDATION HEALTH PLAN INC	Pacific Telephone
	Personnel	Pacific Telephone
1942	Streeton Herbt H Ethel bicycles	Los Angeles Directory Co.
	Kahl Saml magazines	Los Angeles Directory Co.
1937	Weyman Philip Kate tailor	Los Angeles Directory Co.
	Eishler Abr D Dorothy cigars	Los Angeles Directory Co.
1933	LOW Chas C Claire soft drinks	Los Angeles Directory Co.
1929	Clements Carmine Angelina gro	Los Angeles Directory Co.
1924	Punaro Bros Tony and Dominick gro	Los Angeles Directory Co.

1910 SUNSET BLVD

Year	Uses	Source
1990	CASS & JOHAN SING INS BRKRS	Pacific Bell
1976	KAISER PERMANENTE MEDICAL CARE PROGRAM LOS ANGELES ARE Appointments See Department Desired Liste Alphbeticall	Pacific Telephone
	Credit Union	Pacific Telephone
1971	Nurses Professional Registry Agency	Pacific Telephone
	Credit Union	Pacific Telephone
	KAISER FOUNDATION HOSPITAL	Pacific Telephone
	California Nurses Association District Five Inc	Pacific Telephone

2002 SUNSET BLVD

Year	Uses	Source
1981	PEREZ ISABEL M	Pacific Telephone
1958	Bon Air Apts ofc	Pacific Telephone
	Carter Nellie M	Pacific Telephone

FINDINGS

Year	Uses	Source
1942	JACKSON Lester Ann mech	Los Angeles Directory Co.
	Laramey Jas Mabel shipydwkr	Los Angeles Directory Co.
	Mansfield Alice M Mrs	Los Angeles Directory Co.
	MANSFIELD Harold	Los Angeles Directory Co.
	MANSFIELD Mike wtchmn	Los Angeles Directory Co.
	MANSFIELD Raymond C wtchmn	Los Angeles Directory Co.
	Maxey Margt	Los Angeles Directory Co.
	Mc Clinton Jas A	Los Angeles Directory Co.
	Mc FADDEN Fannie Mrs	Los Angeles Directory Co.
	Medley Clarence mech	Los Angeles Directory Co.
	Medley Lavica Mrs	Los Angeles Directory Co.
	Mickelsen Eva	Los Angeles Directory Co.
	MILLER Mae Mrs photog asst	Los Angeles Directory Co.
	Morse Alice	Los Angeles Directory Co.
	Ogle Theda L emp Swift & Co	Los Angeles Directory Co.
	PHILLIPS Eliza Mrs	Los Angeles Directory Co.
	RUTLEDGE Jas Jean	Los Angeles Directory Co.
	Seagell Kate	Los Angeles Directory Co.
	SMALE F M Mrs	Los Angeles Directory Co.
	SMITH Estelle Mrs waiter	Los Angeles Directory Co.
	SMITH Mamie mach opr	Los Angeles Directory Co.
	SMITH Mary E	Los Angeles Directory Co.
	Stoneman Faye mgr Bon Air Apts	Los Angeles Directory Co.
	Stoneman Maude Mrs	Los Angeles Directory Co.
	Thalheimer Evelyn sten	Los Angeles Directory Co.
	TURNER Marion waiter	Los Angeles Directory Co.
	BALDWIN Flora E	Los Angeles Directory Co.
	Bittkall Lulu	Los Angeles Directory Co.
	Bon Air Apartments	Los Angeles Directory Co.
	BRIGGS W R slsmn	Los Angeles Directory Co.
	Carawan Ralph gdnr	Los Angeles Directory Co.
	CHRISTIAN C A Mrs	Los Angeles Directory Co.
	CLAUSON Anna	Los Angeles Directory Co.
	COLEMAN J E Mrs sten	Los Angeles Directory Co.
	DOWNING Bervl	Los Angeles Directory Co.
	Eicke Freda	Los Angeles Directory Co.
	ENGLAND Ida Mrs	Los Angeles Directory Co.
	EVANS Sarah	Los Angeles Directory Co.

FINDINGS

Year	Uses	Source
1942	FINLEY Emily M	Los Angeles Directory Co.
	GROSS Helen fctpwkr	Los Angeles Directory Co.
	GROSS Lois slsmn	Los Angeles Directory Co.
	HARPER Martha	Los Angeles Directory Co.
	HENDRICKSON F A	Los Angeles Directory Co.
	HENDRICKSON Fredk A driver City Eng	Los Angeles Directory Co.
	HILL Dorothy boxmkr	Los Angeles Directory Co.
	Hitchcock Jennie Mrs	Los Angeles Directory Co.
	HOAG Merle	Los Angeles Directory Co.
	Hobson Sarah Mrs	Los Angeles Directory Co.
	HOFFMAN Anna	Los Angeles Directory Co.
	HOLLENBECK Hazel lndywkr	Los Angeles Directory Co.
	Hunnicutte Eli B clk	Los Angeles Directory Co.
1937	Ahlport Ethel asst supvr UCLA	Los Angeles Directory Co.
	BALDWIN Flora	Los Angeles Directory Co.
	BIRD Estelle	Los Angeles Directory Co.
	Bon Air Apartments	Los Angeles Directory Co.
	BURLEY Mae Mrs	Los Angeles Directory Co.
	BURNETT Royal	Los Angeles Directory Co.
	Carswell Mabel Mrs	Los Angeles Directory Co.
	CLAUSON Anna Mrs	Los Angeles Directory Co.
	Corrington Nellie	Los Angeles Directory Co.
	Dick M Mrs	Los Angeles Directory Co.
	GRAHAM Chas	Los Angeles Directory Co.
	HENDRICKSON Fredk A driver City Eng	Los Angeles Directory Co.
	Hengel Martha	Los Angeles Directory Co.
	Hitchcock Jennie Mrs	Los Angeles Directory Co.
	Johnson Alice	Los Angeles Directory Co.
	JOHNSON Kenneth engr Bryan Brandenburg Co	Los Angeles Directory Co.
	LARRABEE Lawrence L Teneriffe lawyer	Los Angeles Directory Co.
	LARRABEE Teneriffe Mrs mach Bon Air Apts	Los Angeles Directory Co.
	Madison Elmer Grace carp	Los Angeles Directory Co.
	Mogelberg Geo electn	Los Angeles Directory Co.
	Morse Alice	Los Angeles Directory Co.
	OHara Wm cook	Los Angeles Directory Co.
	PATTERSON Louise osteo	Los Angeles Directory Co.
	PETERSON Augusta Mrs	Los Angeles Directory Co.

FINDINGS

Year	Uses	Source
1937	PETERSON D V Mrs	Los Angeles Directory Co.
	PHILLIPS Eliz Mrs	Los Angeles Directory Co.
	Rintoul Wm	Los Angeles Directory Co.
	SHERMAN Lucian L gdnr Park Dept	Los Angeles Directory Co.
	Smale Florence Mrs	Los Angeles Directory Co.
	SMITH Mamie	Los Angeles Directory Co.
	Stoneman Fay	Los Angeles Directory Co.
	Temple Sarah Mrs Bon Air Apts	Los Angeles Directory Co.
	WILLETT Della	Los Angeles Directory Co.
1933	ANDERSON Arth W slsmn	Los Angeles Directory Co.
	ANDERSON Arth W slsmn	Los Angeles Directory Co.
	BARTH Margt	Los Angeles Directory Co.
	Blankenship Roy Edith mgr Bon Air Apts	Los Angeles Directory Co.
	Bon Air Apartments	Los Angeles Directory Co.
	Carswell Mabel Mrs	Los Angeles Directory Co.
	GRAFF Frieda	Los Angeles Directory Co.
	HART Jos restrwkr	Los Angeles Directory Co.
	HITCHCOCK Jennie maid	Los Angeles Directory Co.
	Kesner Maxine	Los Angeles Directory Co.
	Mc CULLOUGH Verna	Los Angeles Directory Co.
	ROARK Phyllis	Los Angeles Directory Co.
	Rouliere Lawrence A printer	Los Angeles Directory Co.
	Youngquest Octavia	Los Angeles Directory Co.
	Youngquest Olive	Los Angeles Directory Co.
1929	BEASLEY F Emma Mrs smstrs	Los Angeles Directory Co.
	Belmont Mable slsldy	Los Angeles Directory Co.
	Bollschweiller Esie Mrs	Los Angeles Directory Co.
	Bon Air Apartments	Los Angeles Directory Co.
	Burleson Frank barber	Los Angeles Directory Co.
	CAPPS Paul plmbr	Los Angeles Directory Co.
	Carswell Mabel Mrs	Los Angeles Directory Co.
	Clearwater Edw J Della mgr Bon Air Apts	Los Angeles Directory Co.
	CONRAD Wm P chauf	Los Angeles Directory Co.
	DAVIS Emanuel printer	Los Angeles Directory Co.
	Dunbacker Harry E Grace slsmn	Los Angeles Directory Co.
	Few Irene tmkpr Famous Army & Navy Store	Los Angeles Directory Co.
	FINNEY Jas E Gertrude actor	Los Angeles Directory Co.
	GERARD Irma Mrs phone opr	Los Angeles Directory Co.

FINDINGS

Year	Uses	Source
1929	GOFF Leta clk	Los Angeles Directory Co.
	Gregson Ida	Los Angeles Directory Co.
	Hackett Wm adv agt	Los Angeles Directory Co.
	HARRISON Louise	Los Angeles Directory Co.
	HAYDEN Ella slsldy	Los Angeles Directory Co.
	Hendrickson Wm O gdnr	Los Angeles Directory Co.
	Herndon Pearl slsldy	Los Angeles Directory Co.
	Hounsley Gladys M phone opr	Los Angeles Directory Co.
	HOWARD Eva Mrs	Los Angeles Directory Co.
	Landin Mildred Mrs	Los Angeles Directory Co.
	LEONARD Guy	Los Angeles Directory Co.
	Lippner Edw musician	Los Angeles Directory Co.
	Lippner Morris slsmn	Los Angeles Directory Co.
	Lloyd Ruth cashr Eastern Outfitting Co	Los Angeles Directory Co.
	Lloyd Wm	Los Angeles Directory Co.
	LOMBARDI Walfter L Grace slsmn	Los Angeles Directory Co.
	Mc LEOD Norman auto mech	Los Angeles Directory Co.
	MACBETH Ethel D mach opr	Los Angeles Directory Co.
	MUELLER Elsie phone opr	Los Angeles Directory Co.
	PAYAN Jean	Los Angeles Directory Co.
	PORTER Herbt W printer h	Los Angeles Directory Co.
	POWELL Oscar Alice musician h	Los Angeles Directory Co.
	RAY Laura Mrs r	Los Angeles Directory Co.
	REED Rex slsmn r	Los Angeles Directory Co.
	ROBINSON Wm auto mech h	Los Angeles Directory Co.
	ROSE Georgia clk r	Los Angeles Directory Co.
	Rouliere John clk r	Los Angeles Directory Co.
	Rouliere Lawrence A printer r	Los Angeles Directory Co.
	SHARPE Benj clk r	Los Angeles Directory Co.
	THOMAS Genevieve r	Los Angeles Directory Co.
	THOMAS Stella Mrs h	Los Angeles Directory Co.
	VOGEL Paul jan r	Los Angeles Directory Co.
	WILSON Ardath Mrs smstrs h	Los Angeles Directory Co.
	WILSON Marian r	Los Angeles Directory Co.
1924	BLOOMQUIST Wallace clk r	Los Angeles Directory Co.
	Cleary Edwd J dom h	Los Angeles Directory Co.
	CONDON Maude clk r	Los Angeles Directory Co.
	DAVISON Melvin G teller Cal Bank r	Los Angeles Directory Co.

Year	Uses	Source
1924	Eastman C E stock clk r	Los Angeles Directory Co.
	Gerlishe Theo O elec opr r	Los Angeles Directory Co.
	HANCOCK L F teller Security Tr & Sav Bank r	Los Angeles Directory Co.
	HANCOCK Murray J asst teller Security Tr & Sav Bank r	Los Angeles Directory Co.
	KELLER H W clk r	Los Angeles Directory Co.
	Lippner Edwd Lippner & Son r	Los Angeles Directory Co.
	Nane Maude E clk r	Los Angeles Directory Co.
	Sheeran C J prsfdr r	Los Angeles Directory Co.
	Slade Imogene tchr r	Los Angeles Directory Co.
	VAUGHN Walter E slsmn G E Poppleton r	Los Angeles Directory Co.
	Veith Anna C attndt Dr F C Wiser r	Los Angeles Directory Co.
	Whaling Robt M firerm L A F D h	Los Angeles Directory Co.
	WOLF Naomi steno r	Los Angeles Directory Co.

SUNSET BLVD W

1910 SUNSET BLVD W

Year	Uses	Source
2000	INTL CHURCH OF FOURSQUARE GSPL	Haines & Company
	INTL CHURCH OF FOURSQUARE GSPL	Haines & Company
	J W C H INSTITUTE	Haines & Company
	JOHANSING & CASS	Haines & Company
	K F S G 96 3 FM	Haines & Company
	INTL CHURCH OF FOURSQUARE GSPL	Haines & Company
	HELITAC AVIATION INC	Haines & Company
	HELITAC AIR COURIER	Haines & Company
	HEDMAN CO	Haines & Company
	HALL WELLINGTON CPA	Haines & Company
	CASS & JOHANSING CLARK ELFORD H LAW OFFICE OF	Haines & Company
	CA ST ASMBLY 45TH DIST	Haines & Company
	CA ASSN PRO EMPLY	Haines & Company
	C A P E	Haines & Company
	BECERRA FOR CONGRESS	Haines & Company
	BARILLAS ERICK LAW OFFICE	Haines & Company
	BUILDING A D S PRODUCTIONS	Haines & Company
	ASSOCTD ADMIN LA	Haines & Company

FINDINGS

1912 SUNSET BLVD W

Year	Uses	Source
2000	LA NATIONAL BANK	Haines & Company

1918 SUNSET BLVD W

Year	Uses	Source
2000	BRITE SPOT RSTRNTS	Haines & Company
1951	W Sunset Brite Spot Cafe	Pacific Telephone & Telegraph Co.
	Sunst Bl Brite Spot Cafe	Pacific Telephone & Telegraph Co.

1920 SUNSET BLVD W

Year	Uses	Source
1951	W Sunst Bl Price W D	Pacific Telephone & Telegraph Co.
	W Sunst Bl Byrne A W	Pacific Telephone & Telegraph Co.

1925 SUNSET BLVD W

Year	Uses	Source
2000	XXXX	Haines & Company
1951	W Sunset Castillo Jos liqr	Pacific Telephone & Telegraph Co.

1927 SUNSET BLVD W

Year	Uses	Source
1951	Sunset Matlin Stationers	Pacific Telephone & Telegraph Co.

1931 SUNSET BLVD W

Year	Uses	Source
2000	ARBITER STANLEY MD	Haines & Company
	BELLER LEONARD B MD	Haines & Company
	COWAN HAROLD L MD	Haines & Company
	SUNRISE PHA	Haines & Company
1951	Sunset Park Furn Co	Pacific Telephone & Telegraph Co.

1950 SUNSET BLVD W

Year	Uses	Source
2000	BAUMEN G G ATTY	Haines & Company

2002 SUNSET BLVD W

Year	Uses	Source
2000	APARTMENTS	Haines & Company
	BARAJAS Alberto	Haines & Company
	BLAIS Harder	Haines & Company
	CARRILLO	Haines & Company

FINDINGS

Year	Uses	Source
2000	CHAVEZ Maximino	Haines & Company
	CONTRERAS Eloisa O CORREA Andres	Haines & Company
	CU Jose W	Haines & Company
	DIAZ Yolanda	Haines & Company
	GONZALEZ Esteban	Haines & Company
	HERNANDEZ Martha C	Haines & Company
	MENDEZ Ernesto MORALES Sanliago L	Haines & Company
	PALACIOS Julie C	Haines & Company
	PINEDA Emillio ZAPATA Jorge	Haines & Company
1951	Carter Nellie M r	Pacific Telephone & Telegraph Co.
	Fay Pauline K r	Pacific Telephone & Telegraph Co.
	Conover G P r	Pacific Telephone & Telegraph Co.
	Edwards Rita r	Pacific Telephone & Telegraph Co.
	Sunset Bon Air Apts ofc	Pacific Telephone & Telegraph Co.
	Phillips E E Mrs r	Pacific Telephone & Telegraph Co.

2005 SUNSET BLVD W

Year	Uses	Source
1951	Sunset United States Government post ofc sub sta Sta E	Pacific Telephone & Telegraph Co.

2011 SUNSET BLVD W

Year	Uses	Source
2000	TRUE VALUE HARDWARE	Haines & Company
	PEERLESS HARDWARE	Haines & Company
1951	Sunset Gilson Moe Peerless Shade Co	Pacific Telephone & Telegraph Co.
	Sunset Gilsons Venetian Blind Co	Pacific Telephone & Telegraph Co.
	Sunset Peerless Hdwe Co	Pacific Telephone & Telegraph Co.
	Sunset Peerless Shade Co	Pacific Telephone & Telegraph Co.
	W Sunst Bl Consolidated Venetian Blinds	Pacific Telephone & Telegraph Co.

2014 SUNSET BLVD W

Year	Uses	Source
2000	XXXX	Haines & Company
1951	W Sunset Amorelli Anthony r	Pacific Telephone & Telegraph Co.
	Sunst Bl Jeroski Mary r	Pacific Telephone & Telegraph Co.
	Sunset Wheeler Geraldine r	Pacific Telephone & Telegraph Co.

FINDINGS

2015 SUNSET BLVD W

Year	Uses	Source
2000	LASKA Gerald	Haines & Company
1951	Sunset Echo Apts ofc	Pacific Telephone & Telegraph Co.
	Tomlinson Rose r	Pacific Telephone & Telegraph Co.
	Carpenter May Mrs r	Pacific Telephone & Telegraph Co.

2016 SUNSET BLVD W

Year	Uses	Source
2000	XXXX	Haines & Company
1951	Sunset Quercio Benny Mrs r	Pacific Telephone & Telegraph Co.
	Sunst Gutwein John Albert r	Pacific Telephone & Telegraph Co.

2017 SUNSET BLVD W

Year	Uses	Source
1951	Sunset Vinton Ira D Vinton Rlty Co rl est	Pacific Telephone & Telegraph Co.
	Sunset Vinton Rlty Co rl est	Pacific Telephone & Telegraph Co.

2022 SUNSET BLVD W

Year	Uses	Source
1951	Sunset Parks Mary r	Pacific Telephone & Telegraph Co.

2023 SUNSET BLVD W

Year	Uses	Source
1951	Sunst Bl Simon E H pub acct	Pacific Telephone & Telegraph Co.
	Sunst Bl Simon E H ins agcy	Pacific Telephone & Telegraph Co.

2028 SUNSET BLVD W

Year	Uses	Source
2000	SUNSET TAQUERIA	Haines & Company

2034 SUNSET BLVD W

Year	Uses	Source
1951	Sunset Jensen Arthur A rl est	Pacific Telephone & Telegraph Co.

2035 SUNSET BLVD W

Year	Uses	Source
2000	ALS CHEVRON SERVICE	Haines & Company
	CHEVRON STA	Haines & Company
1951	Sunset California Bank L A Branch Ofcs Sunset & Alvarado Ofc	Pacific Telephone & Telegraph Co.

FINDINGS

2040 SUNSET BLVD W

Year	Uses	Source
2000	XXXX	Haines & Company

W SANSET BLVD

2014 1/2 W SANSET BLVD

Year	Uses	Source
1981	ROWAN JAMES	Pacific Telephone

W SENSET BLVD

1910 W SENSET BLVD

Year	Uses	Source
1990	CALIF ASSN OF PROFESSIONAL EMPLOYEES	Pacific Bell

W SUNSET

1910 W SUNSET

Year	Uses	Source
1981	HING ALBERT L INS & RITY	Pacific Telephone
1975	HEMPHILL TRAVEL CORP	Pacific Telephone
	HEMPHILL TRAVEL CORP	Pacific Telephone
	CASS & JOHANSING INS BRKRS	Pacific Telephone

W SUNSET BLVD

1900 W SUNSET BLVD

Year	Uses	Source
1990	EXECUTIVE PARKING SERVICE	Pacific Bell
1986	EXECUTIVE PARKING SERVICE	Pacific Bell
1985	Special Services	Pacific Bell
	CALIFORNIA FEDERAL NORTHEASTERN AREA BRANCH OFFICES	Pacific Bell
	CALIFORNIA FEDERAL BRANCH OFFICES	Pacific Bell
	CALIFORNIA FEDERAL	Pacific Bell
1981	PACIFIC PARKING CORPORATION GARAGES	Pacific Telephone
1980	CALIFORNIA FEDERAL SAVINGS & LOAN SAVE BY MAIL DIVISION	Pacific Telephone

Year	Uses	Source
1980	CALIFORNIA FEDERAL SAVINGS & LOAN SAVE BY MAIL DIVISION	Pacific Telephone
	Save By Mail Division	Pacific Telephone
1976	Calif Assn Of Professional Employees	Pacific Telephone
	Garages	Pacific Telephone
	PACIFIC PARKING CORPORATION	Pacific Telephone
1971	Inner City Housing Corp	Pacific Telephone
	PACIFIC PARKING CORPORATION	Pacific Telephone
	Garage	Pacific Telephone
1967	Garage	Pacific Telephone
	PACIFIC PARKING CORPORATION	Pacific Telephone
1962	Herbs Bike & Key Shop	Pacific Telephone
1958	Herbs Bike & Key Shop	Pacific Telephone

W Sunset Blvd

1901 W Sunset Blvd

Year	Uses	Source
2014	BROTZMAN GROUP	EDR Digital Archive
	PEDROZA VANESSA	EDR Digital Archive
	COSTA ALEGRE RESTAURANT	EDR Digital Archive
	BROTZMAN GROUP	EDR Digital Archive
	COSTA ALEGRE RESTAURANT	EDR Digital Archive
	PEDROZA VANESSA	EDR Digital Archive
2010	COSTA ALEGRE RESTAURANT	EDR Digital Archive
	BROTZMAN GROUP	EDR Digital Archive
	COSTA ALEGRE RESTAURANT	EDR Digital Archive
	BROTZMAN GROUP	EDR Digital Archive

W SUNSET BLVD

1901 W SUNSET BLVD

Year	Uses	Source
2006	ALICIAS FLOWERS	Haines Company, Inc.
	& GIFTS	Haines Company, Inc.
	COSTAALEGRE	Haines Company, Inc.
	RESTAURANT	Haines Company, Inc.
1990	LA ADELITA SUNSET	Pacific Bell
1986	LA ADELITA SUNSET	Pacific Bell
	LA ADELITA-SUNSET	Pacific Bell

FINDINGS

Year	Uses	Source
1981	LA ADELITA-SUNSET	Pacific Telephone
	LA ADELITA SUNSET	Pacific Telephone
1976	Young And Associates Inc	Pacific Telephone
	La Original Adelita	Pacific Telephone
1967	Jones Deacon	Pacific Telephone
	DEACON JONES restrnts	Pacific Telephone
1958	Mc Mahons Serv	Pacific Telephone

W Sunset Blvd

1910 W Sunset Blvd

Year	Uses	Source
2014	HOUSE REPRESENTATIVES US	EDR Digital Archive
	CONGRESS UNITED STATES	EDR Digital Archive
	ICSG RETIREMENT SVCS	EDR Digital Archive
	LOS ANGELES CITY OF	EDR Digital Archive
	PARK SUNSET BUILDING	EDR Digital Archive
	REGGIES DELI	EDR Digital Archive
	PAZZO GELATERIA	EDR Digital Archive
	ASSOCIATED ADMINISTRATRS OF LA	EDR Digital Archive
	FOUR SQUARE YOUTH MINISTRY	EDR Digital Archive
	NEW COVENANT FELLOWSHIP FOURSQ	EDR Digital Archive
	FOURSQUARE CHURCH	EDR Digital Archive
	INTERNTNAL CH OF FRSQARE GOSPL	EDR Digital Archive
	INTERNATIONAL CH OF FOURSQUARE	EDR Digital Archive
	INTERNATIONAL CHURCH OF	EDR Digital Archive
	FOURSQUARE FOUNDATION	EDR Digital Archive
	RICE CONSTANCE L	EDR Digital Archive
	ADVANCEMENT PROJECT	EDR Digital Archive
	B MOORE INC	EDR Digital Archive
	CULVER CITY CHRISTIAN SCHOOL	EDR Digital Archive
	HELPING HANDS INTERNATIONAL	EDR Digital Archive
	LEADS FOUNDATION INC	EDR Digital Archive
	COMPASSIONS CALL	EDR Digital Archive
	ECM GROUP INC	EDR Digital Archive
	FOURSQUARE FOUNDATION FUND	EDR Digital Archive
	COHEN MCKEON LLP	EDR Digital Archive
	BLAINE JOSEPH MEEK ATTORNEY AT	EDR Digital Archive

FINDINGS

Year	Uses	Source
2014	CLARK ELFORD H LAW OFFICES	EDR Digital Archive
	RISTO CNSTR INC YOUNG & ASSOC	EDR Digital Archive
	F & E HEDMAN LOS ANGELES INC	EDR Digital Archive
	ANGEL CITY AIR	EDR Digital Archive
	ICFG MEDIA	EDR Digital Archive
	HOUSE REPRESENTATIVES US	EDR Digital Archive
	CONGRESS UNITED STATES	EDR Digital Archive
	ICSG RETIREMENT SVCS	EDR Digital Archive
	LOS ANGELES CITY OF	EDR Digital Archive
	PARK SUNSET BUILDING	EDR Digital Archive
	REGGIES DELI	EDR Digital Archive
	PAZZO GELATERIA	EDR Digital Archive
	NEW COVENANT FELLOWSHIP FOURSQ	EDR Digital Archive
	INTERNATIONAL CH OF FOURSQUARE	EDR Digital Archive
	FOURSQUARE CHURCH	EDR Digital Archive
	INTERNTNAL CH OF FRSQARE GOSPL	EDR Digital Archive
	INTERNATIONAL CHURCH OF	EDR Digital Archive
	FOURSQUARE FOUNDATION	EDR Digital Archive
	FOUR SQUARE YOUTH MINISTRY	EDR Digital Archive
	CULVER CITY CHRISTIAN SCHOOL	EDR Digital Archive
	HELPING HANDS INTERNATIONAL	EDR Digital Archive
	LEADS FOUNDATION INC	EDR Digital Archive
	COMPASSIONS CALL	EDR Digital Archive
	B MOORE INC	EDR Digital Archive
	RICE CONSTANCE L	EDR Digital Archive
	ADVANCEMENT PROJECT	EDR Digital Archive
	ASSOCIATED ADMINISTRATRS OF LA	EDR Digital Archive
	ICFG MEDIA	EDR Digital Archive
	RISTO CNSTR INC YOUNG & ASSOC	EDR Digital Archive
	F & E HEDMAN LOS ANGELES INC	EDR Digital Archive
	ANGEL CITY AIR	EDR Digital Archive
	ECM GROUP INC	EDR Digital Archive
	FOURSQUARE FOUNDATION FUND	EDR Digital Archive
	COHEN MCKEON LLP	EDR Digital Archive
	BLAINE JOSEPH MEEK ATTORNEY AT	EDR Digital Archive
	CLARK ELFORD H LAW OFFICES	EDR Digital Archive
2010	A D S PRODUCTIONS	EDR Digital Archive
	HOME GROWN REALTY	EDR Digital Archive

FINDINGS

Year	Uses	Source
2010	HONG NING COMPANY	EDR Digital Archive
	SAUL PENILLA CHIROPRACTIC INC	EDR Digital Archive
	HELPING HANDS INTERNATIONAL	EDR Digital Archive
	MARDACH VERDON INC	EDR Digital Archive
	FOUR SQUARE SENIOR LIVING EP	EDR Digital Archive
	LACOPS	EDR Digital Archive
	GILBERT JUNIPER CORP	EDR Digital Archive
	ZEPHYR HELICOPTERS LLC	EDR Digital Archive
	BAYLESS-STARLING LLC	EDR Digital Archive
	COMPASSIONS CALL	EDR Digital Archive
	F & E HEDMAN LOS ANGELES INC	EDR Digital Archive
	ICFG MEDIA	EDR Digital Archive
	CENTER FOR CHURCH COMM	EDR Digital Archive
	CALIFORNIA ASSN PROF EMPLOYEES	EDR Digital Archive
	ASSOCIATED ADMINISTRATRS OF LA	EDR Digital Archive
	JWCH INSTITUTE INC	EDR Digital Archive
	B MOORE INC	EDR Digital Archive
	HELITAC AVIATION INC	EDR Digital Archive
	CLARK ELFORD H LAW OFFICES	EDR Digital Archive
	DELTA PHI SIGMA SORORITY	EDR Digital Archive
	ECM GROUP INC	EDR Digital Archive
	SPEAKER EMERITUS ASSEMBLY 45TH	EDR Digital Archive
	FOURSQUARE FOUNDATION	EDR Digital Archive
	HALL WELLINGTON CPA	EDR Digital Archive
	HANGAR ONE PROJECT LLC A CALIF	EDR Digital Archive
	FOURSQUARE CHURCH	EDR Digital Archive
	INTERNTNAL CH OF FRSQARE GOSPL	EDR Digital Archive
	INTERNATIONAL CH OF FOURSQUARE	EDR Digital Archive
	SABRE/SENTINEL INTL LLC	EDR Digital Archive
	HOUSE REPRESENTATIVES US	EDR Digital Archive
	COMPUTTIONAL LOGIC SYSTEMS LLC	EDR Digital Archive
	MLB MANAGEMENT	EDR Digital Archive
	LOS ANGELES CITY OF	EDR Digital Archive
	CONGRESS UNITED STATES	EDR Digital Archive
	FOUR SQUARE YOUTH MINISTRY	EDR Digital Archive
	LEADS FOUNDATION INC	EDR Digital Archive
	ICFG MEDIA	EDR Digital Archive
	CENTER FOR CHURCH COMM	EDR Digital Archive

FINDINGS

Year	Uses	Source
2010	F & E HEDMAN LOS ANGELES INC	EDR Digital Archive
	CLARK ELFORD H LAW OFFICES	EDR Digital Archive
	A D S PRODUCTIONS	EDR Digital Archive
	HOME GROWN REALTY	EDR Digital Archive
	ECM GROUP INC	EDR Digital Archive
	HONG NING COMPANY	EDR Digital Archive
	SAUL PENILLA CHIROPRACTIC INC	EDR Digital Archive
	HELPING HANDS INTERNATIONAL	EDR Digital Archive
	MARDACH VERDON INC	EDR Digital Archive
	FOUR SQUARE SENIOR LIVING EP	EDR Digital Archive
	LACOPS	EDR Digital Archive
	GILBERT JUNIPER CORP	EDR Digital Archive
	ZEPHYR HELICOPTERS LLC	EDR Digital Archive
	BAYLESS-STARLING LLC	EDR Digital Archive
	COMPASSIONS CALL	EDR Digital Archive
	HELITAC AVIATION INC	EDR Digital Archive
	DELTA PHI SIGMA SORORITY	EDR Digital Archive
	B MOORE INC	EDR Digital Archive
	SPEAKER EMERITUS ASSEMBLY 45TH	EDR Digital Archive
	HALL WELLINGTON CPA	EDR Digital Archive
	HANGAR ONE PROJECT LLC A CALIF	EDR Digital Archive
	FOURSQUARE FOUNDATION	EDR Digital Archive
	FOURSQUARE CHURCH	EDR Digital Archive
	INTERNTNAL CH OF FRSQARE GOSPL	EDR Digital Archive
	INTERNATIONAL CH OF FOURSQUARE	EDR Digital Archive
	JWCH INSTITUTE INC	EDR Digital Archive
	CALIFORNIA ASSN PROF EMPLOYEES	EDR Digital Archive
	ASSOCIATED ADMINISTRATRS OF LA	EDR Digital Archive
	SABRE/SENTINEL INTL LLC	EDR Digital Archive
	COMPUTTIONAL LOGIC SYSTEMS LLC	EDR Digital Archive
	HOUSE REPRESENTATIVES US	EDR Digital Archive
	MLB MANAGEMENT	EDR Digital Archive
	LOS ANGELES CITY OF	EDR Digital Archive
	CONGRESS UNITED STATES	EDR Digital Archive
	FOUR SQUARE YOUTH MINISTRY	EDR Digital Archive
	LEADS FOUNDATION INC	EDR Digital Archive

FINDINGS

W SUNSET BLVD

1910 W SUNSET BLVD

Year	*Uses*	*Source*
2006	CAUFASSNOF	Haines Company, Inc.
	PRFSNL	Haines Company, Inc.
	EMPLOYEES	Haines Company, Inc.
	CLARK ELFORD H	Haines Company, Inc.
	LAW OFFICE OF	Haines Company, Inc.
	ECM GROUP INC	Haines Company, Inc.
	HALLWELLINGTON	Haines Company, Inc.
	HANGERONE	Haines Company, Inc.
	PROJECT	Haines Company, Inc.
	HEDMAN COTHE	Haines Company, Inc.
	HELITAC AVIATION	Haines Company, Inc.
	HMSSERVICESINC	Haines Company, Inc.
	INTERNATL CH OF	Haines Company, Inc.
	THE FRSQRE	Haines Company, Inc.
	INTERNATLCH OF	Haines Company, Inc.
	THEFRSQRE	Haines Company, Inc.
	JWCH INSTITUTE	Haines Company, Inc.
	LLOYDS LTD	Haines Company, Inc.
	PARKSUNSET	Haines Company, Inc.
	PEREZ&	Haines Company, Inc.
	ASSOCIATES	Haines Company, Inc.
	PERSONALITY	Haines Company, Inc.
	PSYCHLGCL	Haines Company, Inc.
	OFFICES OF M PHD	Haines Company, Inc.
	US CONGRESS	Haines Company, Inc.
	REPS 30TH	Haines Company, Inc.
	DISTRICT	Haines Company, Inc.
	VOCATIONAL	Haines Company, Inc.
	IDNTFCTN	Haines Company, Inc.
	ASSESSMNT	Haines Company, Inc.
	YOUNG&	Haines Company, Inc.
	ASSOCIATES INC	Haines Company, Inc.
	BUILDING	Haines Company, Inc.
	ASSOCTD	Haines Company, Inc.
	ADMINSTRATORS	Haines Company, Inc.

FINDINGS

Year	Uses	Source
2006	OF LA	Haines Company, Inc.
	BARILLAS ERICK	Haines Company, Inc.
	LAW OFFICE	Haines Company, Inc.
1995	Cans &Johaftilg ins brokera	Pacific Bell
	Echo Park Office	Pacific Bell
	Cass & Johansing ins brkrs	Pacific Bell
	CANS & JOHAFTILG INS BRKRA	Pacific Bell
1991	BERMAN LESTER A BERMAN LESTER A INC ATTY	Pacific Bell
	CASS & JOHANSING INS BRKRS	Pacific Bell
	Berman Lester A Berman Lester A Inc atty	Pacific Bell
	Cass & Johansing ins brkrs	Pacific Bell
	Cass & Johansing ins brkrs	Pacific Bell
1990	ANGELUS TEMPLE PRAYER TOWER	Pacific Bell
	ASSOCIATED ADMINSTRATORS OF LA	Pacific Bell
	BAUER PATRICIA W L	Pacific Bell
	BAUER PATRICIA W L	Pacific Bell
	CHANNEL 1 MARKETING	Pacific Bell
	FISCAL EMPLOYEES FEDERAL CREDIT UNION	Pacific Bell
	FOURSQUARE BOOK SHOP	Pacific Bell
	HELITAC AIR COURIERS	Pacific Bell
	HELITAC AVIATION INC	Pacific Bell
	HING ALBERT L INSURANCE AGENCY	Pacific Bell
	INOUE KUNIO & ASSOCIATES	Pacific Bell
	INTERNATL CHURCH OF THE FOURSQUARE GOSPEL	Pacific Bell
	INTERNATIONAL CHURCH OF THE FOURSQUARE GOSPEL	Pacific Bell
	JWCH INSTITUTE INC	Pacific Bell
	JOHANSING & CASS INS BRKRS	Pacific Bell
	KFSG RADIO STATION	Pacific Bell
	KFSG RADIO STATION	Pacific Bell
	KOGAN MICHAEL L ATTY	Pacific Bell
	LEW BILLY W CPA	Pacific Bell
	LEW & YING	Pacific Bell
	LIVINGSTONE ASSURANCE & FINANCIAL MARKETING	Pacific Bell
	LOS ANGELES COUNTY PROFESSIONAL PEACE OFFICERS ASSN	Pacific Bell

FINDINGS

Year	Uses	Source
1990	L A COUNTY PROFESSIONAL PEACE OFFICERS ASSN NEWSLINE	Pacific Bell
	M V C ASSOCIATES	Pacific Bell
	MORGAN & ZAMBRANO	Pacific Bell
	PARK SUNSET BUILDING	Pacific Bell
	PROFESSIONAL PEACE OFFICERS ASSN	Pacific Bell
	SENTANCE DAVID CLU CHFC	Pacific Bell
	VI T A INC	Pacific Bell
	VOCATIONAL IDENTIFICATION THROUGH ASSESSMENT INC	Pacific Bell
	WEB VOCATIONAL CONSULTANTS	Pacific Bell
	WINSTON SCHAEFER REALTY CO	Pacific Bell
	YING WILLIAM F	Pacific Bell
	YOUNG AND ASSOCIATES INC	Pacific Bell
1986	CALIF ASSN OF PROFESSIONAL EMPLOYEES	Pacific Bell
	CASS & JOHANSING INS BRKRS	Pacific Bell
	FISCAL EMPLOYEES FEDERAL CREDIT UNION	Pacific Bell
	HELITAC AIR COURIERS	Pacific Bell
	HELITAC AVIATION INC	Pacific Bell
	HING ALBERT L AGENCY	Pacific Bell
	IRMS	Pacific Bell
	JWCH INSTITUTE INC	Pacific Bell
	JOHANSING & CASS INS BRKRS	Pacific Bell
	JOHANSING & CASS INS BRKRS	Pacific Bell
	LEW BILLY W CPA	Pacific Bell
	LEW & WANG CPAS	Pacific Bell
	LOS ANGELES COUNTY PROFESSIONAL PEACE OFFICERS ASSN	Pacific Bell
	L A COUNTY PROFESSIONAL PEACE OFFICERS ASSN NEWSLINE	Pacific Bell
	MANG TEDDY T CPA	Pacific Bell
	POPA FEDERAL CREDIT UNION	Pacific Bell
	PARK SUNSET BUILDING	Pacific Bell
	PROFESSIONAL PEACE OFFICERS ASSN	Pacific Bell
	SHAMBALLA GLOBAL CORP	Pacific Bell
	SINE WAVE GLOBAL INC	Pacific Bell
	WANG LOUIS S CPA	Pacific Bell

FINDINGS

Year	Uses	Source
1986	WEXLER JANICE VOCATIONAL TESTING SERVICES	Pacific Bell
	WINSTON SCHAEFER REALTY CO	Pacific Bell
	YOUNG AND ASSOCIATES INC	Pacific Bell
1985	Cass & Johansing ins brkrs	Pacific Bell
	CASS & JOHANSING INS BRKRS	Pacific Bell
1981	HELITAC AIR COURIERS	Pacific Telephone
	HELITAC AVIATION INC	Pacific Telephone
	JOHANSING & CASS INS BRKRS	Pacific Telephone
	KAISER PERMANENTE MEDICAL CARE PROGRAM LOS ANGELES AREA	Pacific Telephone
	KAISER PERMANENTE MEDICAL CARE PROGRAM LOS ANGELES AREA	Pacific Telephone
	KLEIN R H CO	Pacific Telephone
	LEW BILLY W CPA	Pacific Telephone
	LEW & FOO CPAS	Pacific Telephone
	LOS ANGELES COUNTY PROFESSIONAL PEACE OFFICERS ASSN	Pacific Telephone
	L A COUNTY PROFESSIONAL PEACE OFFICERS ASSN NEWSLINE	Pacific Telephone
	POPA FEDERAL CREDIT UNION	Pacific Telephone
	PARK SUNSET BUILDING	Pacific Telephone
	PROFESSIONAL PEACE OFFICERS ASSN	Pacific Telephone
	ROSENBERG EMILY CONSLTNT	Pacific Telephone
	YOUNG AND ASSOCIATES INC	Pacific Telephone
	ALLIED NATIONAL PRODUCTIONS	Pacific Telephone
	ALOHA & CO	Pacific Telephone
	CALIF ASSN OF PROFESSIONAL EMPLOYEES	Pacific Telephone
	CASS & JOHANSING INS BRKRS	Pacific Telephone
	FISCAL EMPLOYEES FEDERAL CREDIT UNION	Pacific Telephone
	FOLEY HOWARD P CO THE ELEC CONTRS	Pacific Telephone
	FOO SAYKIN CPA	Pacific Telephone
1980	Cass & Johansing insa rkrs	Pacific Telephone
	CASS & JOHANSING INS BRKRS	Pacific Telephone
1976	Alexander Sexton & Carr Inc	Pacific Telephone
	American Natl Claims Service	Pacific Telephone
	American Natl Ins Co	Pacific Telephone

FINDINGS

Year	Uses	Source
1976	CASS & JOHANSING ins brkrs	Pacific Telephone
	CENTRAL AREA TEACHING HOSPITALS INC	Pacific Telephone
	COLLIERS & MERIT STUDENT ENCYCLOPEDIAS	Pacific Telephone
	Cusick Ray J atty	Pacific Telephone
	DGA Claims Service	Pacific Telephone
	Evans Keith H Hitchcock Publishing Co	Pacific Telephone
	Fiscal Employees Federal Credit Union	Pacific Telephone
	Foley Howard P Co The elec contrs	Pacific Telephone
	Hitchcock Publishing Co	Pacific Telephone
	JOHANSING & CASS ins brkrs	Pacific Telephone
	Klein R H Co	Pacific Telephone
	Lexington Andrews Inc	Pacific Telephone
	Los Angeles County Professional Peace Officers Assn	Pacific Telephone
	L A County Professional Peace Officers Assn Newsline	Pacific Telephone
	Merit Student & Collier Encyclopedia	Pacific Telephone
	MUNICIPAL LIEN SERVICE	Pacific Telephone
	Professional Peace Officers Assn	Pacific Telephone
	Shabkie Semon J atty	Pacific Telephone
	Echo Park	Pacific Telephone
	SOUTHERN CALIFORNIA GAS COMPANY BUSINESS OFFICE LOCATIONS	Pacific Telephone
1975	CASS & JOHANSING INS BRKRS	Pacific Telephone
	HEMPHILL TRAVEL CORP	Pacific Telephone
	HEMPHILL TRAVEL CORP	Pacific Telephone
	Cass & Johansing ins brkrs	Pacific Telephone
	Wholesale	Pacific Telephone
	Retail	Pacific Telephone
1971	Alexander Sexton & Carr Inc	Pacific Telephone
	Anson John B atty	Pacific Telephone
	CASS & JOHANSING ins brkrs	Pacific Telephone
	Coleman Patrick atty	Pacific Telephone
	Cusick Ray J atty	Pacific Telephone
	Distributors Of Alexander Taylor Inc	Pacific Telephone
	Evans Keith H Hitchcock Publishing Co	Pacific Telephone
	Friedman Irwin M atty	Pacific Telephone
	Gelsinger J Roger atty	Pacific Telephone

Year	Uses	Source
1971	Hitchcock Publishing Co	Pacific Telephone
	JOHANSING & CASS ins brkrs	Pacific Telephone
	MUNICIPAL LIEN SERVICE	Pacific Telephone
	My Club	Pacific Telephone
	New Schools Exchange Foundations	Pacific Telephone
	STUDIO WATTS WORKSHOP Executive Ofc	Pacific Telephone
	Your Travel Agent	Pacific Telephone
1967	Anson & Gleaves attys	Pacific Telephone
	Anson John B Anson & Gleaves attys	Pacific Telephone
	CASS & JOHANSING ins brkrs	Pacific Telephone
	Cusick Ray J atty	Pacific Telephone
	DEPARTMENT OF WATER & POWER LA CITY Public Offices Metropolitan	Pacific Telephone
	Sunset Glendale	Pacific Telephone
	Evans Keith H Hitchock Publishing Co	Pacific Telephone
	Gleaves Milnor E Anson & Gleaves attys	Pacific Telephone
	Hitchcock Publishing Co	Pacific Telephone
	JOHANSING & CASS Ins brkrs	Pacific Telephone
	MUNICIPAL LIEN SERV	Pacific Telephone

W Sunset Blvd

1912 W Sunset Blvd

Year	Uses	Source
2014	ROYAL BUSINESS BANK	EDR Digital Archive
	ROYAL BUSINESS BANK	EDR Digital Archive
2010	LOS ANGELES NATIONAL BANK	EDR Digital Archive
	LOS ANGELES NATIONAL BANK	EDR Digital Archive

W SUNSET BLVD

1912 W SUNSET BLVD

Year	Uses	Source
2006	LA NATIONAL BANK	Haines Company, Inc.
1981	LOS ANGELES NATIONAL BANK	Pacific Telephone
1976	HONGKONG BANK OF CALIFORNIA	Pacific Telephone
	Silverlake Sunset Office	Pacific Telephone
1975	Los Angeles Br	Pacific Telephone

Year	Uses	Source
1971	HONGKONG BANK OF CALIFORNIA Beverly Hills	Pacific Telephone
	Silverlake Sunset Office	Pacific Telephone
1970	REPUBLIC NATIONAL BANK & TRUST CO ENCINO BR	Pacific Telephone
	REPUBLIC NATIONAL BANK & TRUST CO ENCINO BR	Pacific Telephone
1967	Talbert Raymond F pres Silverlake Nati Bank	Pacific Telephone
	SILVERLAKE NATL BANK	Pacific Telephone

W Sunset Blvd

1918 W Sunset Blvd

Year	Uses	Source
2014	G J V INC	EDR Digital Archive
	G J V INC	EDR Digital Archive
2010	G J V INC	EDR Digital Archive
	G J V INC	EDR Digital Archive

W SUNSET BLVD

1918 W SUNSET BLVD

Year	Uses	Source
2006	RSTRNTS	Haines Company, Inc.
	BRITESPOT	Haines Company, Inc.
1990	BRITE SPOT FAMILY RESTAURANTS	Pacific Bell
1986	BRITE SPOT CAFE	Pacific Bell
1981	BRITE SPOT CAFE	Pacific Telephone
1976	Brite Spot Cafe	Pacific Telephone
1971	Brite Spot Cafe	Pacific Telephone
1967	Brite Spot Cafe	Pacific Telephone
1962	Brite Spot Cafe	Pacific Telephone
1958	Brite Spot Cafe	Pacific Telephone

1920 W SUNSET BLVD

Year	Uses	Source
1976	CAPE Medical Hospital Plan	Pacific Telephone
1958	Drive In Body & Fender Works	Pacific Telephone

FINDINGS

1925 W SUNSET BLVD

Year	Uses	Source
1976	TAIX VIN & LIQUEUR	Pacific Telephone
1971	Taix Vin & Liqueur	Pacific Telephone
1967	Taix Vins Et Liqueurs	Pacific Telephone
1962	Echo Liquor Store	Pacific Telephone
1958	Morries Liquors	Pacific Telephone

1930 W SUNSET BLVD

Year	Uses	Source
1980	Radio & Records Inc	Pacific Telephone

W Sunset Blvd

1931 W Sunset Blvd

Year	Uses	Source
2014	BELLER LEONARD B MD	EDR Digital Archive
	MICHAEL SILAO MD PRTNER	EDR Digital Archive
	BELLER LEONARD B MD	EDR Digital Archive
	MICHAEL SILAO MD PRTNER	EDR Digital Archive
2010	PROFESSIONAL CORPORATION	EDR Digital Archive
	PROFESSIONAL CORPORATION	EDR Digital Archive

W SUNSET BLVD

1931 W SUNSET BLVD

Year	Uses	Source
2006	ARBITER STANLEY	Haines Company, Inc.
	BELLER LEONARD B	Haines Company, Inc.
	COWAN HAROLD L	Haines Company, Inc.
	SUNRISE	Haines Company, Inc.
	PHARMACY	Haines Company, Inc.
1990	ARBITER STANLEY I MD	Pacific Bell
	BELLER LEONARD B MD	Pacific Bell
	COWAN HAROLD L MD	Pacific Bell
	PARK SUNSET PHARMACY	Pacific Bell
1986	BELLER LEONARD B MD	Pacific Bell
	COWAN HAROLD L MD	Pacific Bell
	PARK SUNSET PHARMACY	Pacific Bell
1981	ARBITER STANLEY I MD	Pacific Telephone

FINDINGS

Year	Uses	Source
1981	BELLER LEONARD B MD	Pacific Telephone
	PARK SUNSET PHARMACY	Pacific Telephone
1976	Arbiter S MD & Beller L MD & Cowan H MD Professional Corp labs	Pacific Telephone
	Arbiter Stanley I MD	Pacific Telephone
	Beller Leonard B MD	Pacific Telephone
	Cowan Harold L MD	Pacific Telephone
	PARK SUNSET PHARMACY	Pacific Telephone
1971	Arbiter S MD & Beller L MD & Cowan H MD Professional Corp	Pacific Telephone
	Arbiter Stanley I MD	Pacific Telephone
	Arbiter Stanley I MD	Pacific Telephone
	Beller Leonard B MD	Pacific Telephone
	PARK SUNSET PHARMACY	Pacific Telephone
	Cowan Harold L MD	Pacific Telephone
1967	Arbiter Stanley I MD	Pacific Telephone
	Arbiter Stanley I MD	Pacific Telephone
	Beller Leonard B MD	Pacific Telephone
	Cowan Harold L MD	Pacific Telephone
	Wiltern Medical Lab	Pacific Telephone
1962	Ziff Sheldon M atty	Pacific Telephone
	Wiltern Medical Lab	Pacific Telephone
	Park Furn Co	Pacific Telephone
	Cowan Harold L DO	Pacific Telephone
	Arbiter Stanley I Dr	Pacific Telephone
	Arbiter Stanley I Dr	Pacific Telephone

W Sunset Blvd

1950 W Sunset Blvd

Year	Uses	Source
2014	TREMLO PRODUCTIONS	EDR Digital Archive
	TREMLO PRODUCTIONS	EDR Digital Archive
2010	TREMLO PRODUCTIONS	EDR Digital Archive
	TREMLO PRODUCTIONS	EDR Digital Archive

FINDINGS

W SUNSET BLVD

1950 W SUNSET BLVD

Year	Uses	Source
2006	PRODUCTIONS	Haines Company, Inc.
	TREMLO	Haines Company, Inc.
1990	BAUMEN G G ATTY	Pacific Bell
1986	BAUMEN G G ATTY	Pacific Bell
1976	Baumen G G atty	Pacific Telephone
1971	Baumen G G atty	Pacific Telephone

2000 W SUNSET BLVD

Year	Uses	Source
1962	Fosters Old Fashion Freeze	Pacific Telephone

2002 W SUNSET BLVD

Year	Uses	Source
2006	APARTMENTS	Haines Company, Inc.
	AGUILARDelio	Haines Company, Inc.
	ARCEO Leonel	Haines Company, Inc.
	ARTURORivera	Haines Company, Inc.
	BARAJASAlberto	Haines Company, Inc.
	CABANILLAS Abigail	Haines Company, Inc.
	CABANILLASAlberd	Haines Company, Inc.
	CHAVIRA Herminio	Haines Company, Inc.
	CU Jose W	Haines Company, Inc.
	DIAZYolanda	Haines Company, Inc.
	GAMEZLuis	Haines Company, Inc.
	GONZALEZJaimie	Haines Company, Inc.
	GONZALEZGARCIA	Haines Company, Inc.
	Gloria	Haines Company, Inc.
	HERNANDEZJosein	Haines Company, Inc.
	HERNANDEZJosein	Haines Company, Inc.
	MORALES Santiago L	Haines Company, Inc.
	RODRIGUEZ Juan	Haines Company, Inc.
	RUIZEverardo E	Haines Company, Inc.
	TORRES Jose	Haines Company, Inc.
	TORRES Salvador	Haines Company, Inc.
	WAREMitchell	Haines Company, Inc.
	ZUBAIROmar	Haines Company, Inc.

FINDINGS

Year	*Uses*	*Source*
1990	BALDERAS MARIA	Pacific Bell
	BARAJAS ALBERTO	Pacific Bell
	CALVILLO CUSTODIO	Pacific Bell
	CONTRERAS ELOISA O	Pacific Bell
	CONTRERAS TOMAS	Pacific Bell
	PELAYO JESUS MARIA	Pacific Bell
	RIVERA ROBERTO	Pacific Bell
	TREJO GAVINO	Pacific Bell
1986	ALVAREZ AMILCAR O	Pacific Bell
	ARAIZA MARIA	Pacific Bell
	BARAJAS ALBERTO	Pacific Bell
	CABRERRA GUADALUPE	Pacific Bell
	MARIN JOSE AKE	Pacific Bell
	SANCHES FELIPE	Pacific Bell
	SOTO ANTONIO	Pacific Bell
1981	CORREA MARTHA	Pacific Telephone
	DE LEON ALEJANDRO	Pacific Telephone
	LUGO CARLOS R	Pacific Telephone
	LUONGTRAN THUY L	Pacific Telephone
	OCHOA REFUJIO M	Pacific Telephone
	ORTIZ CLEMENTINA	Pacific Telephone
	PALOMERA FEDERICO S	Pacific Telephone
	PARRISH MELVIN J II	Pacific Telephone
	RAMOS ALICIA	Pacific Telephone
	RAMOS JOSE	Pacific Telephone
	RODRIGUEZ JOSE	Pacific Telephone
	RODRIGUEZ MARIA	Pacific Telephone
	SALAZAR MARIA C	Pacific Telephone
1976	Casarez Florentino	Pacific Telephone
	Herzstein Herbert	Pacific Telephone
	Martinez Olivia	Pacific Telephone
	Tapia Nelida	Pacific Telephone
1971	Carawan Ralph	Pacific Telephone
	Duarte Elena	Pacific Telephone
	Gimeno Carlos S	Pacific Telephone
	Herzstein Herbert	Pacific Telephone
	Kimball C H	Pacific Telephone
	Roncal Adelmo B	Pacific Telephone

FINDINGS

Year	Uses	Source
1967	Herzstein Herbert	Pacific Telephone
	Olson Alsie May	Pacific Telephone
	Carawan Ralph	Pacific Telephone
	Fisher Robt L	Pacific Telephone
	Hall Ronald D	Pacific Telephone
	Hernandez Gerard	Pacific Telephone
1962	Herzstein Herbert	Pacific Telephone
1958	Dale Arabelle Mrs	Pacific Telephone
	Davis Jas W	Pacific Telephone
	Edwards Rita	Pacific Telephone
	Phillips E E Mrs	Pacific Telephone

2005 W SUNSET BLVD

Year	Uses	Source
1986	ACTION FOOTGEAR	Pacific Bell
1967	United States Government POST OFFICE DEPARTMENT	Pacific Telephone
	Los Angeles Post Office Substations Edendale Stn	Pacific Telephone

2006 W SUNSET BLVD

Year	Uses	Source
2006	ADI SUNSETCITY	Haines Company, Inc.
	APARTMENTS	Haines Company, Inc.
	TAPIAEduardo	Haines Company, Inc.
	PICHARDORicardo	Haines Company, Inc.
	LUENGASFellidano	Haines Company, Inc.
	ADI 19 NC	Haines Company, Inc.
	LIGHTS	Haines Company, Inc.
	ADI SUNSET CITY	Haines Company, Inc.
	UGHTS LLC	Haines Company, Inc.
	ARREGUIN Maria C	Haines Company, Inc.
	GONZALEZRamon	Haines Company, Inc.

2007 W SUNSET BLVD

Year	Uses	Source
1981	JONES DECORATING CO	Pacific Telephone

2011 W SUNSET BLVD

Year	Uses	Source
1990	TRUE VALUE PEERLESS HARDWARE	Pacific Bell

FINDINGS

Year	Uses	Source
1990	PEERLESS HARDWARE	Pacific Bell
1986	TRUE VALUE PEERLESS HARDWARE	Pacific Bell
	PEERLESS HARDWARE	Pacific Bell
1981	THERMISER OF CALIF	Pacific Telephone
	PEERLESS HARDWARE	Pacific Telephone
	ACTION FOOTWEAR	Pacific Telephone
1976	PEERLESS HARDWARE & SHADE CO	Pacific Telephone
1971	PEERLESS HARDWARE & SHADE CO	Pacific Telephone

2014 W SUNSET BLVD

Year	Uses	Source
1976	Amorelli Anthony	Pacific Telephone
1971	Amorelli Anthony	Pacific Telephone
1967	Amorelli Anthony	Pacific Telephone
1962	Amorelli Anthony	Pacific Telephone
1958	Amorelli Anthony	Pacific Telephone

2015 W SUNSET BLVD

Year	Uses	Source
1990	DESIGNERS BOUTIQUE & GIFTS	Pacific Bell
1976	Amezcua Aifonso	Pacific Telephone
	Guzman Vicente	Pacific Telephone
	Medina Jose	Pacific Telephone
	Vargas Teresa	Pacific Telephone
	Yates Frank	Pacific Telephone
	Yates Frank	Pacific Telephone
1971	Rocha Mary	Pacific Telephone
1967	Gary J W	Pacific Telephone
	Pineda Concha	Pacific Telephone
1962	Marian Apts	Pacific Telephone
1958	Clark Adele Veronica	Pacific Telephone
	Cook Viola Mrs	Pacific Telephone
	Dalton David L	Pacific Telephone
	Hamlin Anna M	Pacific Telephone
	Murray Lily	Pacific Telephone
	Ohane Marie	Pacific Telephone
	Yee A Y Dr	Pacific Telephone

FINDINGS

2016 W SUNSET BLVD

Year	Uses	Source
1990	SABU REPAIR SERVICE	Pacific Bell
	PINATE S MARKETING SERVICE	Pacific Bell
1981	REED DENNIS L	Pacific Telephone
1976	Amorelli Ralph	Pacific Telephone
	Torres Amelia S	Pacific Telephone
1971	Amorelli Ralph	Pacific Telephone
1962	Mc Hugh Barbara A	Pacific Telephone
	Jones Imogene A	Pacific Telephone
1958	De Gracia Lillian	Pacific Telephone

2022 W SUNSET BLVD

Year	Uses	Source
1976	Creative Counseling Center	Pacific Telephone
1962	Osuna Tommy	Pacific Telephone

2025 W SUNSET BLVD

Year	Uses	Source
1967	GAFFANEY LEO F Empire Creditors Service Corp	Pacific Telephone
	EMPIRE CREDITORS SERV CORP	Pacific Telephone
1965	EMPIRE CREDITORS SENR CORP	Pacific Telephone
1964	EMPIRE CREDITORS SERV CORP	Pacific Telephone
1962	EMPIRE CREDITORS SERV CORP	Pacific Telephone
	Gaffaney Leo F Empire Creditors Serv Corp	Pacific Telephone
	EMPIRE CREDITORS SERV CORP	Pacific Telephone
1958	Gaffaney Leo F Empire Creditors Serv	Pacific Telephone
	EMPIRE CREDITORS SERV	Pacific Telephone

2028 W SUNSET BLVD

Year	Uses	Source
1962	Rushton Leon E	Pacific Telephone

2029 W SUNSET BLVD

Year	Uses	Source
1967	Nisei American Realty	Pacific Telephone
	NAGAO EDDIE E rl est	Pacific Telephone
1962	Nisel American Realty	Pacific Telephone
	NAGAO EDDIE E rl est	Pacific Telephone

FINDINGS

Year	Uses	Source
1958	Sinclair Richard L Co	Pacific Telephone
	Smith Jos M Co Inc mfrs agts	Pacific Telephone
	Kulka Elec Mfg Co	Pacific Telephone
	Park O Mat Inc	Pacific Telephone

2034 W SUNSET BLVD

Year	Uses	Source
1962	Coin M Porium The	Pacific Telephone
	Coin Emporium The	Pacific Telephone

2035 W SUNSET BLVD

Year	Uses	Source
2006	SUNSET	Haines Company, Inc.
1990	CACERES VICTOR CHEVRON SERVICE	Pacific Bell
	CHEVRON STATIONS LOS ANGELES	Pacific Bell
1986	CACERES VICTOR CHEVRON SERVICE	Pacific Bell
	CHEVRON STATIONS	Pacific Bell
	CHEVRON STATIONS	Pacific Bell
1981	CACERES VICTOR CHEVRON SERVICE	Pacific Telephone
	CHEVRON STATIONS LOS ANGELES	Pacific Telephone
1976	Caceres Victor Chevron Service	Pacific Telephone
1971	Sunset & Alvarado	Pacific Telephone

2040 W SUNSET BLVD

Year	Uses	Source
2006	CARWASHON	Haines Company, Inc.
	SUNSET	Haines Company, Inc.
	SUNSETTICKETS	Haines Company, Inc.
1990	SUNSET-EAST CAR WASH	Pacific Bell
1986	SUNSET EAST CAR WASH	Pacific Bell
1981	CORINAS TACO HOUSE NO 2	Pacific Telephone
	SUNSET EAST CAR WASH	Pacific Telephone
1976	Sunset East Car Washington ington	Pacific Telephone
1971	Sunset East Car Wash	Pacific Telephone
1967	Sunset East Car Wash	Pacific Telephone

2016 1/2 W SUNSET BLVD

Year	Uses	Source
1986	AMORELLI RALPH	Pacific Bell

FINDINGS

2026 1/2 W SUNSET BLVD

Year	***Uses***	***Source***
1981	AMORELLI RALPH	Pacific Telephone

FINDINGS

ADJOINING PROPERTY: ADDRESSES NOT IDENTIFIED IN RESEARCH SOURCE

The following Adjoining Property addresses were researched for this report, and the addresses were not identified in research source.

Address Researched	Address Not Identified in Research Source
1186 GLENDALE BLVD	2014, 2010, 2006, 2004, 2003, 2001, 2000, 1999, 1996, 1995, 1992, 1991, 1990, 1986, 1985, 1981, 1980, 1976, 1975, 1972, 1971, 1970, 1969, 1967, 1966, 1965, 1964, 1963, 1962, 1961, 1960, 1958, 1957, 1956, 1955, 1954, 1952, 1951, 1950, 1949, 1948, 1947, 1946, 1945, 1944, 1942, 1940, 1939, 1938, 1936, 1935, 1934, 1933, 1932, 1931, 1930, 1929, 1928, 1927, 1926, 1925, 1924, 1923, 1921, 1920
1221 GLENDALE BLVD	2014, 2010, 2006, 2004, 2003, 2001, 2000, 1999, 1996, 1995, 1992, 1991, 1990, 1986, 1985, 1981, 1980, 1976, 1975, 1972, 1971, 1970, 1969, 1967, 1966, 1965, 1964, 1963, 1962, 1961, 1960, 1958, 1957, 1956, 1955, 1954, 1952, 1951, 1950, 1949, 1948, 1947, 1946, 1945, 1944, 1942, 1940, 1939, 1938, 1937, 1936, 1935, 1934, 1933, 1932, 1931, 1930, 1929, 1928, 1927, 1926, 1925, 1923, 1921, 1920
1226 N ALVARADO ST	2014, 2010, 2004, 2003, 2001, 2000, 1999, 1996, 1995, 1992, 1991, 1990, 1986, 1985, 1981, 1980, 1975, 1972, 1970, 1969, 1966, 1965, 1964, 1963, 1961, 1960, 1957, 1956, 1955, 1954, 1952, 1951, 1950, 1949, 1948, 1947, 1946, 1945, 1944, 1940, 1939, 1938, 1936, 1935, 1934, 1932, 1931, 1930, 1928, 1927, 1926, 1925, 1924, 1923, 1921, 1920
1226 N Alvarado St	2006, 2004, 2003, 2001, 2000, 1999, 1996, 1995, 1992, 1991, 1990, 1986, 1985, 1981, 1980, 1976, 1975, 1972, 1971, 1970, 1969, 1967, 1966, 1965, 1964, 1963, 1962, 1961, 1960, 1958, 1957, 1956, 1955, 1954, 1952, 1951, 1950, 1949, 1948, 1947, 1946, 1945, 1944, 1942, 1940, 1939, 1938, 1937, 1936, 1935, 1934, 1933, 1932, 1931, 1930, 1929, 1928, 1927, 1926, 1925, 1924, 1923, 1921, 1920
1226 N Alvarado St	2006, 2004, 2003, 2001, 2000, 1999, 1996, 1995, 1992, 1991, 1990, 1986, 1985, 1981, 1980, 1976, 1975, 1972, 1971, 1970, 1969, 1967, 1966, 1965, 1964, 1963, 1962, 1961, 1960, 1958, 1957, 1956, 1955, 1954, 1952, 1951, 1950, 1949, 1948, 1947, 1946, 1945, 1944, 1942, 1940, 1939, 1938, 1937, 1936, 1935, 1934, 1933, 1932, 1931, 1930, 1929, 1928, 1927, 1926, 1925, 1924, 1923, 1921, 1920
1230 CA 2	2014, 2006, 2004, 2003, 2001, 2000, 1999, 1996, 1995, 1992, 1991, 1990, 1986, 1985, 1981, 1980, 1976, 1975, 1972, 1971, 1970, 1969, 1967, 1966, 1965, 1964, 1963, 1962, 1961, 1960, 1958, 1957, 1956, 1955, 1954, 1952, 1951, 1950, 1949, 1948, 1947, 1946, 1945, 1944, 1942, 1940, 1939, 1938, 1937, 1936, 1935, 1934, 1933, 1932, 1931, 1930, 1929, 1928, 1927, 1926, 1925, 1924, 1923, 1921, 1920
1230 CA 2	2014, 2006, 2004, 2003, 2001, 2000, 1999, 1996, 1995, 1992, 1991, 1990, 1986, 1985, 1981, 1980, 1976, 1975, 1972, 1971, 1970, 1969, 1967, 1966, 1965, 1964, 1963, 1962, 1961, 1960, 1958, 1957, 1956, 1955, 1954, 1952, 1951, 1950, 1949, 1948, 1947, 1946, 1945, 1944, 1942, 1940, 1939, 1938, 1937, 1936, 1935, 1934, 1933, 1932, 1931, 1930, 1929, 1928, 1927, 1926, 1925, 1924, 1923, 1921, 1920
1239 GLENDALE BLVD	2014, 2010, 2006, 2004, 2003, 2001, 2000, 1999, 1996, 1995, 1992, 1991, 1990, 1986, 1985, 1981, 1980, 1976, 1975, 1972, 1971, 1970, 1969, 1967, 1966, 1965, 1964, 1963, 1962, 1961, 1960, 1958, 1957, 1956, 1955, 1954, 1952, 1951, 1950, 1949, 1948, 1947, 1946, 1945, 1944, 1942, 1940, 1939, 1938, 1937, 1936, 1935, 1934, 1933, 1932, 1931, 1930, 1928, 1927, 1926, 1925, 1924, 1923, 1921, 1920
1310 LIBERTY	2014, 2010, 2006, 2004, 2003, 2001, 2000, 1999, 1996, 1995, 1992, 1991, 1985, 1980, 1976, 1975, 1972, 1971, 1970, 1969, 1966, 1965, 1964, 1963, 1961, 1960, 1958, 1957, 1956, 1955, 1954, 1952, 1951, 1950, 1949, 1948, 1947, 1946, 1945, 1944, 1940, 1939, 1938, 1936, 1935, 1934, 1933, 1932, 1931, 1930, 1929, 1928, 1927, 1926, 1925, 1923, 1921, 1920

FINDINGS

Address Researched	Address Not Identified in Research Source
1310 LIBERTY ST	2014, 2010, 2004, 2003, 2001, 1999, 1996, 1995, 1992, 1991, 1990, 1986, 1985, 1981, 1980, 1975, 1972, 1971, 1970, 1969, 1967, 1966, 1965, 1964, 1963, 1962, 1961, 1960, 1957, 1956, 1955, 1954, 1952, 1950, 1949, 1948, 1947, 1946, 1945, 1944, 1942, 1940, 1939, 1938, 1937, 1936, 1935, 1934, 1933, 1932, 1931, 1930, 1929, 1928, 1927, 1926, 1925, 1924, 1923, 1921, 1920
1310 Liberty St	2006, 2004, 2003, 2001, 2000, 1999, 1996, 1995, 1992, 1991, 1990, 1986, 1985, 1981, 1980, 1976, 1975, 1972, 1971, 1970, 1969, 1967, 1966, 1965, 1964, 1963, 1962, 1961, 1960, 1958, 1957, 1956, 1955, 1954, 1952, 1951, 1950, 1949, 1948, 1947, 1946, 1945, 1944, 1942, 1940, 1939, 1938, 1937, 1936, 1935, 1934, 1933, 1932, 1931, 1930, 1929, 1928, 1927, 1926, 1925, 1924, 1923, 1921, 1920
1310 Liberty St	2006, 2004, 2003, 2001, 2000, 1999, 1996, 1995, 1992, 1991, 1990, 1986, 1985, 1981, 1980, 1976, 1975, 1972, 1971, 1970, 1969, 1967, 1966, 1965, 1964, 1963, 1962, 1961, 1960, 1958, 1957, 1956, 1955, 1954, 1952, 1951, 1950, 1949, 1948, 1947, 1946, 1945, 1944, 1942, 1940, 1939, 1938, 1937, 1936, 1935, 1934, 1933, 1932, 1931, 1930, 1929, 1928, 1927, 1926, 1925, 1924, 1923, 1921, 1920
1315 LIBERTY ST	2014, 2010, 2006, 2004, 2003, 2001, 2000, 1999, 1996, 1995, 1992, 1991, 1990, 1986, 1985, 1981, 1980, 1976, 1975, 1972, 1971, 1970, 1969, 1967, 1966, 1965, 1964, 1963, 1962, 1961, 1960, 1957, 1956, 1955, 1954, 1952, 1950, 1949, 1948, 1947, 1946, 1945, 1944, 1942, 1940, 1939, 1938, 1937, 1936, 1935, 1934, 1933, 1932, 1931, 1930, 1929, 1928, 1927, 1926, 1925, 1924, 1923, 1921, 1920
1316 LIBERTY ST	2014, 2010, 2006, 2004, 2003, 2001, 2000, 1999, 1996, 1995, 1992, 1991, 1990, 1986, 1985, 1981, 1980, 1976, 1975, 1972, 1971, 1970, 1969, 1967, 1966, 1965, 1964, 1963, 1962, 1961, 1960, 1957, 1956, 1955, 1954, 1952, 1951, 1950, 1949, 1948, 1947, 1946, 1945, 1944, 1942, 1940, 1939, 1938, 1937, 1936, 1935, 1934, 1933, 1932, 1931, 1930, 1929, 1928, 1927, 1926, 1925, 1924, 1923, 1921, 1920
1317 LIBERTY ST	2014, 2010, 2006, 2004, 2003, 2001, 2000, 1999, 1996, 1995, 1992, 1991, 1990, 1986, 1985, 1981, 1980, 1976, 1975, 1972, 1971, 1970, 1969, 1967, 1966, 1965, 1964, 1963, 1962, 1961, 1960, 1957, 1956, 1955, 1954, 1952, 1950, 1949, 1948, 1947, 1946, 1945, 1944, 1942, 1940, 1939, 1938, 1937, 1936, 1935, 1934, 1933, 1932, 1931, 1930, 1929, 1928, 1927, 1926, 1925, 1924, 1923, 1921, 1920
1318 LIBERTY ST	2014, 2010, 2006, 2004, 2003, 2001, 2000, 1999, 1996, 1995, 1992, 1991, 1990, 1986, 1985, 1981, 1980, 1976, 1975, 1972, 1971, 1970, 1969, 1967, 1966, 1965, 1964, 1963, 1962, 1961, 1960, 1957, 1956, 1955, 1954, 1952, 1950, 1949, 1948, 1947, 1946, 1945, 1944, 1942, 1940, 1939, 1938, 1937, 1936, 1935, 1934, 1933, 1932, 1931, 1930, 1929, 1928, 1927, 1926, 1925, 1924, 1923, 1921, 1920
1322 Liberty St	2014, 2006, 2004, 2003, 2001, 2000, 1999, 1996, 1995, 1992, 1991, 1990, 1986, 1985, 1981, 1980, 1976, 1975, 1972, 1971, 1970, 1969, 1967, 1966, 1965, 1964, 1963, 1962, 1961, 1960, 1958, 1957, 1956, 1955, 1954, 1952, 1951, 1950, 1949, 1948, 1947, 1946, 1945, 1944, 1942, 1940, 1939, 1938, 1937, 1936, 1935, 1934, 1933, 1932, 1931, 1930, 1929, 1928, 1927, 1926, 1925, 1924, 1923, 1921, 1920
1322 Liberty St	2014, 2006, 2004, 2003, 2001, 2000, 1999, 1996, 1995, 1992, 1991, 1990, 1986, 1985, 1981, 1980, 1976, 1975, 1972, 1971, 1970, 1969, 1967, 1966, 1965, 1964, 1963, 1962, 1961, 1960, 1958, 1957, 1956, 1955, 1954, 1952, 1951, 1950, 1949, 1948, 1947, 1946, 1945, 1944, 1942, 1940, 1939, 1938, 1937, 1936, 1935, 1934, 1933, 1932, 1931, 1930, 1929, 1928, 1927, 1926, 1925, 1924, 1923, 1921, 1920
1330 Liberty St	2010, 2006, 2004, 2003, 2001, 2000, 1999, 1996, 1995, 1992, 1991, 1990, 1986, 1985, 1981, 1980, 1976, 1975, 1972, 1971, 1970, 1969, 1967, 1966, 1965, 1964, 1963, 1962, 1961, 1960, 1958, 1957, 1956, 1955, 1954, 1952, 1951, 1950, 1949, 1948, 1947, 1946, 1945, 1944, 1942, 1940, 1939, 1938, 1937, 1936, 1935, 1934, 1933, 1932, 1931, 1930, 1929, 1928, 1927, 1926, 1925, 1924, 1923, 1921, 1920
1330 Liberty St	2010, 2006, 2004, 2003, 2001, 2000, 1999, 1996, 1995, 1992, 1991, 1990, 1986, 1985, 1981, 1980, 1976, 1975, 1972, 1971, 1970, 1969, 1967, 1966, 1965, 1964, 1963, 1962, 1961, 1960, 1958, 1957, 1956, 1955, 1954, 1952, 1951, 1950, 1949, 1948, 1947, 1946, 1945, 1944, 1942, 1940, 1939, 1938, 1937, 1936, 1935, 1934, 1933, 1932, 1931, 1930, 1929, 1928, 1927, 1926, 1925, 1924, 1923, 1921, 1920

FINDINGS

Address Researched	Address Not Identified in Research Source
1900 PARK AVE	2014, 2010, 2006, 2004, 2003, 2001, 1999, 1996, 1995, 1992, 1991, 1990, 1986, 1985, 1981, 1980, 1976, 1975, 1972, 1971, 1970, 1969, 1967, 1966, 1965, 1964, 1963, 1962, 1961, 1960, 1957, 1956, 1955, 1954, 1952, 1950, 1949, 1948, 1947, 1946, 1945, 1944, 1940, 1939, 1938, 1936, 1935, 1934, 1932, 1931, 1930, 1929, 1928, 1927, 1926, 1925, 1924, 1923, 1921, 1920
1900 SUNSET BLVD	2014, 2010, 2006, 2004, 2003, 2001, 2000, 1999, 1996, 1995, 1992, 1991, 1985, 1980, 1975, 1972, 1970, 1969, 1967, 1966, 1965, 1964, 1963, 1962, 1961, 1960, 1958, 1957, 1956, 1955, 1954, 1952, 1951, 1950, 1949, 1948, 1947, 1946, 1945, 1944, 1940, 1939, 1938, 1936, 1935, 1934, 1932, 1931, 1930, 1928, 1927, 1926, 1925, 1923, 1921, 1920
1900 W SUNSET BLVD	2014, 2010, 2006, 2004, 2003, 2001, 2000, 1999, 1996, 1995, 1992, 1991, 1975, 1972, 1970, 1969, 1966, 1965, 1964, 1963, 1961, 1960, 1957, 1956, 1955, 1954, 1952, 1951, 1950, 1949, 1948, 1947, 1946, 1945, 1944, 1942, 1940, 1939, 1938, 1937, 1936, 1935, 1934, 1933, 1932, 1931, 1930, 1929, 1928, 1927, 1926, 1925, 1924, 1923, 1921, 1920
1901 W SUNSET BLVD	2014, 2010, 2004, 2003, 2001, 2000, 1999, 1996, 1995, 1992, 1991, 1985, 1980, 1975, 1972, 1971, 1970, 1969, 1966, 1965, 1964, 1963, 1962, 1961, 1960, 1957, 1956, 1955, 1954, 1952, 1951, 1950, 1949, 1948, 1947, 1946, 1945, 1944, 1942, 1940, 1939, 1938, 1937, 1936, 1935, 1934, 1933, 1932, 1931, 1930, 1929, 1928, 1927, 1926, 1925, 1924, 1923, 1921, 1920
1901 W Sunset Blvd	2006, 2004, 2003, 2001, 2000, 1999, 1996, 1995, 1992, 1991, 1990, 1986, 1985, 1981, 1980, 1976, 1975, 1972, 1971, 1970, 1969, 1967, 1966, 1965, 1964, 1963, 1962, 1961, 1960, 1958, 1957, 1956, 1955, 1954, 1952, 1951, 1950, 1949, 1948, 1947, 1946, 1945, 1944, 1942, 1940, 1939, 1938, 1937, 1936, 1935, 1934, 1933, 1932, 1931, 1930, 1929, 1928, 1927, 1926, 1925, 1924, 1923, 1921, 1920
1901 W Sunset Blvd	2006, 2004, 2003, 2001, 2000, 1999, 1996, 1995, 1992, 1991, 1990, 1986, 1985, 1981, 1980, 1976, 1975, 1972, 1971, 1970, 1969, 1967, 1966, 1965, 1964, 1963, 1962, 1961, 1960, 1958, 1957, 1956, 1955, 1954, 1952, 1951, 1950, 1949, 1948, 1947, 1946, 1945, 1944, 1942, 1940, 1939, 1938, 1937, 1936, 1935, 1934, 1933, 1932, 1931, 1930, 1929, 1928, 1927, 1926, 1925, 1924, 1923, 1921, 1920
1902 PARK AVE	2014, 2010, 2006, 2004, 2003, 2001, 1999, 1996, 1995, 1992, 1991, 1990, 1986, 1985, 1981, 1980, 1975, 1972, 1971, 1970, 1969, 1967, 1966, 1965, 1964, 1963, 1962, 1961, 1960, 1958, 1957, 1956, 1955, 1954, 1952, 1950, 1949, 1948, 1947, 1946, 1945, 1944, 1942, 1940, 1939, 1938, 1936, 1935, 1934, 1932, 1931, 1930, 1929, 1928, 1927, 1926, 1925, 1924, 1923, 1921, 1920
1904 PARK AVE	2014, 2010, 2006, 2004, 2003, 2001, 1999, 1996, 1995, 1992, 1991, 1990, 1986, 1985, 1981, 1980, 1976, 1975, 1972, 1970, 1969, 1967, 1966, 1965, 1964, 1963, 1962, 1961, 1960, 1958, 1957, 1956, 1955, 1954, 1952, 1951, 1950, 1949, 1948, 1947, 1946, 1945, 1944, 1942, 1940, 1939, 1938, 1937, 1936, 1935, 1934, 1933, 1932, 1931, 1930, 1929, 1928, 1927, 1926, 1925, 1924, 1923, 1921, 1920
1906 PARK AVE	2014, 2010, 2006, 2004, 2003, 2001, 2000, 1999, 1996, 1995, 1992, 1991, 1990, 1985, 1980, 1975, 1972, 1970, 1969, 1966, 1965, 1964, 1963, 1961, 1960, 1957, 1956, 1955, 1954, 1952, 1950, 1949, 1948, 1947, 1946, 1945, 1944, 1942, 1940, 1939, 1938, 1937, 1936, 1935, 1934, 1932, 1931, 1930, 1929, 1928, 1927, 1926, 1925, 1924, 1923, 1921, 1920
1910 PARK AVE	2014, 2010, 2004, 2003, 2001, 2000, 1999, 1996, 1995, 1992, 1991, 1990, 1985, 1980, 1975, 1972, 1970, 1969, 1967, 1966, 1965, 1964, 1963, 1962, 1961, 1960, 1958, 1957, 1956, 1955, 1954, 1952, 1950, 1949, 1948, 1947, 1946, 1945, 1944, 1942, 1940, 1939, 1938, 1937, 1936, 1935, 1934, 1933, 1932, 1931, 1930, 1929, 1928, 1927, 1926, 1925, 1924, 1923, 1921, 1920
1910 SUNSET BLVD	2014, 2010, 2006, 2004, 2003, 2001, 2000, 1999, 1996, 1995, 1992, 1991, 1986, 1985, 1981, 1980, 1975, 1972, 1970, 1969, 1967, 1966, 1965, 1964, 1963, 1962, 1961, 1960, 1958, 1957, 1956, 1955, 1954, 1952, 1951, 1950, 1949, 1948, 1947, 1946, 1945, 1944, 1942, 1940, 1939, 1938, 1937, 1936, 1935, 1934, 1933, 1932, 1931, 1930, 1929, 1928, 1927, 1926, 1925, 1924, 1923, 1921, 1920

FINDINGS

Address Researched	Address Not Identified in Research Source
1910 SUNSET BLVD W	2014, 2010, 2006, 2004, 2003, 2001, 1999, 1996, 1995, 1992, 1991, 1990, 1986, 1985, 1981, 1980, 1976, 1975, 1972, 1971, 1970, 1969, 1967, 1966, 1965, 1964, 1963, 1962, 1961, 1960, 1958, 1957, 1956, 1955, 1954, 1952, 1951, 1950, 1949, 1948, 1947, 1946, 1945, 1944, 1942, 1940, 1939, 1938, 1937, 1936, 1935, 1934, 1933, 1932, 1931, 1930, 1929, 1928, 1927, 1926, 1925, 1924, 1923, 1921, 1920
1910 W SENSET BLVD	2014, 2010, 2006, 2004, 2003, 2001, 2000, 1999, 1996, 1995, 1992, 1991, 1986, 1985, 1981, 1980, 1976, 1975, 1972, 1971, 1970, 1969, 1967, 1966, 1965, 1964, 1963, 1962, 1961, 1960, 1958, 1957, 1956, 1955, 1954, 1952, 1951, 1950, 1949, 1948, 1947, 1946, 1945, 1944, 1942, 1940, 1939, 1938, 1937, 1936, 1935, 1934, 1933, 1932, 1931, 1930, 1929, 1928, 1927, 1926, 1925, 1924, 1923, 1921, 1920
1910 W SUNSET	2014, 2010, 2006, 2004, 2003, 2001, 2000, 1999, 1996, 1995, 1992, 1991, 1990, 1986, 1985, 1980, 1976, 1972, 1971, 1970, 1969, 1967, 1966, 1965, 1964, 1963, 1962, 1961, 1960, 1958, 1957, 1956, 1955, 1954, 1952, 1951, 1950, 1949, 1948, 1947, 1946, 1945, 1944, 1942, 1940, 1939, 1938, 1937, 1936, 1935, 1934, 1933, 1932, 1931, 1930, 1929, 1928, 1927, 1926, 1925, 1924, 1923, 1921, 1920
1910 W SUNSET BLVD	2014, 2010, 2004, 2003, 2001, 2000, 1999, 1996, 1992, 1972, 1970, 1969, 1966, 1965, 1964, 1963, 1962, 1961, 1960, 1958, 1957, 1956, 1955, 1954, 1952, 1951, 1950, 1949, 1948, 1947, 1946, 1945, 1944, 1942, 1940, 1939, 1938, 1937, 1936, 1935, 1934, 1933, 1932, 1931, 1930, 1929, 1928, 1927, 1926, 1925, 1924, 1923, 1921, 1920
1910 W Sunset Blvd	2006, 2004, 2003, 2001, 2000, 1999, 1996, 1995, 1992, 1991, 1990, 1986, 1985, 1981, 1980, 1976, 1975, 1972, 1971, 1970, 1969, 1967, 1966, 1965, 1964, 1963, 1962, 1961, 1960, 1958, 1957, 1956, 1955, 1954, 1952, 1951, 1950, 1949, 1948, 1947, 1946, 1945, 1944, 1942, 1940, 1939, 1938, 1937, 1936, 1935, 1934, 1933, 1932, 1931, 1930, 1929, 1928, 1927, 1926, 1925, 1924, 1923, 1921, 1920
1910 W Sunset Blvd	2006, 2004, 2003, 2001, 2000, 1999, 1996, 1995, 1992, 1991, 1990, 1986, 1985, 1981, 1980, 1976, 1975, 1972, 1971, 1970, 1969, 1967, 1966, 1965, 1964, 1963, 1962, 1961, 1960, 1958, 1957, 1956, 1955, 1954, 1952, 1951, 1950, 1949, 1948, 1947, 1946, 1945, 1944, 1942, 1940, 1939, 1938, 1937, 1936, 1935, 1934, 1933, 1932, 1931, 1930, 1929, 1928, 1927, 1926, 1925, 1924, 1923, 1921, 1920
1912 PARK AVE	2014, 2010, 2004, 2003, 2001, 1999, 1996, 1995, 1992, 1991, 1990, 1986, 1985, 1981, 1980, 1976, 1975, 1972, 1970, 1969, 1967, 1966, 1965, 1964, 1963, 1962, 1961, 1960, 1958, 1957, 1956, 1955, 1954, 1952, 1951, 1950, 1949, 1948, 1947, 1946, 1945, 1944, 1942, 1940, 1939, 1938, 1937, 1936, 1935, 1934, 1933, 1932, 1931, 1930, 1929, 1928, 1927, 1926, 1925, 1924, 1923, 1921, 1920
1912 SUNSET BLVD W	2014, 2010, 2006, 2004, 2003, 2001, 1999, 1996, 1995, 1992, 1991, 1990, 1986, 1985, 1981, 1980, 1976, 1975, 1972, 1971, 1970, 1969, 1967, 1966, 1965, 1964, 1963, 1962, 1961, 1960, 1958, 1957, 1956, 1955, 1954, 1952, 1951, 1950, 1949, 1948, 1947, 1946, 1945, 1944, 1942, 1940, 1939, 1938, 1937, 1936, 1935, 1934, 1933, 1932, 1931, 1930, 1929, 1928, 1927, 1926, 1925, 1924, 1923, 1921, 1920
1912 W SUNSET BLVD	2014, 2010, 2004, 2003, 2001, 2000, 1999, 1996, 1995, 1992, 1991, 1990, 1986, 1985, 1980, 1972, 1969, 1966, 1965, 1964, 1963, 1962, 1961, 1960, 1958, 1957, 1956, 1955, 1954, 1952, 1951, 1950, 1949, 1948, 1947, 1946, 1945, 1944, 1942, 1940, 1939, 1938, 1937, 1936, 1935, 1934, 1933, 1932, 1931, 1930, 1929, 1928, 1927, 1926, 1925, 1924, 1923, 1921, 1920
1912 W Sunset Blvd	2006, 2004, 2003, 2001, 2000, 1999, 1996, 1995, 1992, 1991, 1990, 1986, 1985, 1981, 1980, 1976, 1975, 1972, 1971, 1970, 1969, 1967, 1966, 1965, 1964, 1963, 1962, 1961, 1960, 1958, 1957, 1956, 1955, 1954, 1952, 1951, 1950, 1949, 1948, 1947, 1946, 1945, 1944, 1942, 1940, 1939, 1938, 1937, 1936, 1935, 1934, 1933, 1932, 1931, 1930, 1929, 1928, 1927, 1926, 1925, 1924, 1923, 1921, 1920
1912 W Sunset Blvd	2006, 2004, 2003, 2001, 2000, 1999, 1996, 1995, 1992, 1991, 1990, 1986, 1985, 1981, 1980, 1976, 1975, 1972, 1971, 1970, 1969, 1967, 1966, 1965, 1964, 1963, 1962, 1961, 1960, 1958, 1957, 1956, 1955, 1954, 1952, 1951, 1950, 1949, 1948, 1947, 1946, 1945, 1944, 1942, 1940, 1939, 1938, 1937, 1936, 1935, 1934, 1933, 1932, 1931, 1930, 1929, 1928, 1927, 1926, 1925, 1924, 1923, 1921, 1920

FINDINGS

Address Researched	Address Not Identified in Research Source
1916 PARK AVE	2014, 2010, 2006, 2004, 2003, 2001, 2000, 1999, 1996, 1995, 1992, 1991, 1990, 1985, 1981, 1980, 1976, 1975, 1972, 1971, 1970, 1969, 1967, 1966, 1965, 1964, 1963, 1962, 1961, 1960, 1958, 1957, 1956, 1955, 1954, 1952, 1950, 1949, 1948, 1947, 1946, 1945, 1944, 1940, 1939, 1938, 1937, 1936, 1935, 1934, 1932, 1931, 1930, 1929, 1928, 1927, 1926, 1925, 1924, 1923, 1921, 1920
1918 PARK AVE	2014, 2010, 2006, 2004, 2003, 2001, 2000, 1999, 1996, 1995, 1992, 1991, 1990, 1986, 1985, 1981, 1980, 1976, 1975, 1972, 1970, 1969, 1967, 1966, 1965, 1964, 1963, 1962, 1961, 1960, 1958, 1957, 1956, 1955, 1954, 1952, 1951, 1950, 1949, 1948, 1947, 1946, 1945, 1944, 1942, 1940, 1939, 1938, 1937, 1936, 1935, 1934, 1933, 1932, 1931, 1930, 1929, 1928, 1927, 1926, 1925, 1924, 1923, 1921, 1920
1918 SUNSET BLVD W	2014, 2010, 2006, 2004, 2003, 2001, 1999, 1996, 1995, 1992, 1991, 1990, 1986, 1985, 1981, 1980, 1976, 1975, 1972, 1971, 1970, 1969, 1967, 1966, 1965, 1964, 1963, 1962, 1961, 1960, 1958, 1957, 1956, 1955, 1954, 1952, 1950, 1949, 1948, 1947, 1946, 1945, 1944, 1942, 1940, 1939, 1938, 1937, 1936, 1935, 1934, 1933, 1932, 1931, 1930, 1929, 1928, 1927, 1926, 1925, 1924, 1923, 1921, 1920
1918 W SUNSET BLVD	2014, 2010, 2004, 2003, 2001, 2000, 1999, 1996, 1995, 1992, 1991, 1985, 1980, 1975, 1972, 1970, 1969, 1966, 1965, 1964, 1963, 1961, 1960, 1957, 1956, 1955, 1954, 1952, 1951, 1950, 1949, 1948, 1947, 1946, 1945, 1944, 1942, 1940, 1939, 1938, 1937, 1936, 1935, 1934, 1933, 1932, 1931, 1930, 1929, 1928, 1927, 1926, 1925, 1924, 1923, 1921, 1920
1918 W Sunset Blvd	2006, 2004, 2003, 2001, 2000, 1999, 1996, 1995, 1992, 1991, 1990, 1986, 1985, 1981, 1980, 1976, 1975, 1972, 1971, 1970, 1969, 1967, 1966, 1965, 1964, 1963, 1962, 1961, 1960, 1958, 1957, 1956, 1955, 1954, 1952, 1951, 1950, 1949, 1948, 1947, 1946, 1945, 1944, 1942, 1940, 1939, 1938, 1937, 1936, 1935, 1934, 1933, 1932, 1931, 1930, 1929, 1928, 1927, 1926, 1925, 1924, 1923, 1921, 1920
1918 W Sunset Blvd	2006, 2004, 2003, 2001, 2000, 1999, 1996, 1995, 1992, 1991, 1990, 1986, 1985, 1981, 1980, 1976, 1975, 1972, 1971, 1970, 1969, 1967, 1966, 1965, 1964, 1963, 1962, 1961, 1960, 1958, 1957, 1956, 1955, 1954, 1952, 1951, 1950, 1949, 1948, 1947, 1946, 1945, 1944, 1942, 1940, 1939, 1938, 1937, 1936, 1935, 1934, 1933, 1932, 1931, 1930, 1929, 1928, 1927, 1926, 1925, 1924, 1923, 1921, 1920
1919 RESERVOIR ST	2014, 2010, 2006, 2004, 2003, 2001, 2000, 1999, 1996, 1995, 1992, 1991, 1990, 1986, 1985, 1981, 1980, 1976, 1975, 1972, 1971, 1970, 1969, 1967, 1966, 1965, 1964, 1963, 1962, 1961, 1960, 1958, 1957, 1956, 1955, 1954, 1952, 1951, 1950, 1949, 1948, 1947, 1946, 1945, 1944, 1940, 1939, 1938, 1936, 1935, 1934, 1932, 1931, 1930, 1928, 1927, 1926, 1925, 1923, 1921, 1920
1920 PARK AVE	2014, 2010, 2006, 2004, 2003, 2001, 2000, 1999, 1996, 1995, 1992, 1991, 1990, 1985, 1981, 1980, 1975, 1972, 1971, 1970, 1969, 1966, 1965, 1964, 1963, 1962, 1961, 1960, 1957, 1956, 1955, 1954, 1952, 1950, 1949, 1948, 1947, 1946, 1945, 1944, 1940, 1939, 1938, 1936, 1935, 1934, 1932, 1931, 1930, 1929, 1928, 1927, 1926, 1925, 1924, 1923, 1921, 1920
1920 SUNSET BLVD W	2014, 2010, 2006, 2004, 2003, 2001, 2000, 1999, 1996, 1995, 1992, 1991, 1990, 1986, 1985, 1981, 1980, 1976, 1975, 1972, 1971, 1970, 1969, 1967, 1966, 1965, 1964, 1963, 1962, 1961, 1960, 1958, 1957, 1956, 1955, 1954, 1952, 1950, 1949, 1948, 1947, 1946, 1945, 1944, 1942, 1940, 1939, 1938, 1937, 1936, 1935, 1934, 1933, 1932, 1931, 1930, 1929, 1928, 1927, 1926, 1925, 1924, 1923, 1921, 1920
1920 W SUNSET BLVD	2014, 2010, 2006, 2004, 2003, 2001, 2000, 1999, 1996, 1995, 1992, 1991, 1990, 1986, 1985, 1981, 1980, 1975, 1972, 1971, 1970, 1969, 1967, 1966, 1965, 1964, 1963, 1962, 1961, 1960, 1957, 1956, 1955, 1954, 1952, 1951, 1950, 1949, 1948, 1947, 1946, 1945, 1944, 1942, 1940, 1939, 1938, 1937, 1936, 1935, 1934, 1933, 1932, 1931, 1930, 1929, 1928, 1927, 1926, 1925, 1924, 1923, 1921, 1920
1921 RESERVOIR ST	2014, 2010, 2006, 2004, 2003, 2001, 2000, 1999, 1996, 1995, 1992, 1991, 1990, 1986, 1985, 1981, 1980, 1976, 1975, 1972, 1971, 1970, 1969, 1967, 1966, 1965, 1964, 1963, 1962, 1961, 1960, 1958, 1957, 1956, 1955, 1954, 1952, 1951, 1950, 1949, 1948, 1947, 1946, 1945, 1944, 1940, 1939, 1938, 1936, 1935, 1934, 1932, 1931, 1930, 1928, 1927, 1926, 1925, 1924, 1923, 1921, 1920

FINDINGS

Address Researched	Address Not Identified in Research Source
1922 PARK AVE	2014, 2010, 2006, 2004, 2003, 2001, 2000, 1999, 1996, 1995, 1992, 1991, 1990, 1986, 1985, 1981, 1980, 1975, 1972, 1971, 1970, 1969, 1967, 1966, 1965, 1964, 1963, 1962, 1961, 1960, 1957, 1956, 1955, 1954, 1952, 1950, 1949, 1948, 1947, 1946, 1945, 1944, 1942, 1940, 1939, 1938, 1936, 1935, 1934, 1933, 1932, 1931, 1930, 1929, 1928, 1927, 1926, 1925, 1924, 1923, 1921, 1920
1925 SUNSET BLVD W	2014, 2010, 2006, 2004, 2003, 2001, 1999, 1996, 1995, 1992, 1991, 1990, 1986, 1985, 1981, 1980, 1976, 1975, 1972, 1971, 1970, 1969, 1967, 1966, 1965, 1964, 1963, 1962, 1961, 1960, 1958, 1957, 1956, 1955, 1954, 1952, 1950, 1949, 1948, 1947, 1946, 1945, 1944, 1942, 1940, 1939, 1938, 1937, 1936, 1935, 1934, 1933, 1932, 1931, 1930, 1929, 1928, 1927, 1926, 1925, 1924, 1923, 1921, 1920
1925 W SUNSET BLVD	2014, 2010, 2006, 2004, 2003, 2001, 2000, 1999, 1996, 1995, 1992, 1991, 1990, 1986, 1985, 1981, 1980, 1975, 1972, 1970, 1969, 1966, 1965, 1964, 1963, 1961, 1960, 1957, 1956, 1955, 1954, 1952, 1951, 1950, 1949, 1948, 1947, 1946, 1945, 1944, 1942, 1940, 1939, 1938, 1937, 1936, 1935, 1934, 1933, 1932, 1931, 1930, 1929, 1928, 1927, 1926, 1925, 1924, 1923, 1921, 1920
1927 RESERVOIR ST	2014, 2010, 2006, 2004, 2003, 2001, 2000, 1999, 1996, 1995, 1992, 1991, 1990, 1986, 1985, 1981, 1980, 1976, 1975, 1972, 1971, 1970, 1969, 1967, 1966, 1965, 1964, 1963, 1962, 1961, 1960, 1958, 1957, 1956, 1955, 1954, 1952, 1951, 1950, 1949, 1948, 1947, 1946, 1945, 1944, 1942, 1940, 1939, 1938, 1936, 1935, 1934, 1932, 1931, 1930, 1929, 1928, 1927, 1926, 1925, 1924, 1923, 1921, 1920
1927 SUNSET BLVD W	2014, 2010, 2006, 2004, 2003, 2001, 2000, 1999, 1996, 1995, 1992, 1991, 1990, 1986, 1985, 1981, 1980, 1976, 1975, 1972, 1971, 1970, 1969, 1967, 1966, 1965, 1964, 1963, 1962, 1961, 1960, 1958, 1957, 1956, 1955, 1954, 1952, 1950, 1949, 1948, 1947, 1946, 1945, 1944, 1942, 1940, 1939, 1938, 1937, 1936, 1935, 1934, 1933, 1932, 1931, 1930, 1929, 1928, 1927, 1926, 1925, 1924, 1923, 1921, 1920
1928 RESERVOIR ST	2014, 2010, 2006, 2004, 2003, 2001, 2000, 1999, 1996, 1995, 1992, 1991, 1990, 1986, 1985, 1981, 1980, 1976, 1975, 1972, 1971, 1970, 1969, 1967, 1966, 1965, 1964, 1963, 1962, 1961, 1960, 1958, 1957, 1956, 1955, 1954, 1952, 1951, 1950, 1949, 1948, 1947, 1946, 1945, 1944, 1942, 1940, 1939, 1938, 1937, 1936, 1935, 1934, 1932, 1931, 1930, 1928, 1927, 1926, 1925, 1924, 1923, 1921, 1920
1930 PARK AVE	2014, 2010, 2004, 2003, 2001, 1999, 1996, 1995, 1992, 1991, 1985, 1980, 1975, 1972, 1970, 1969, 1967, 1966, 1965, 1964, 1963, 1962, 1961, 1960, 1958, 1957, 1956, 1955, 1954, 1952, 1950, 1949, 1948, 1947, 1946, 1945, 1944, 1940, 1939, 1938, 1936, 1935, 1934, 1932, 1931, 1930, 1929, 1928, 1927, 1926, 1925, 1924, 1923, 1921, 1920
1930 RESERVOIR ST	2014, 2010, 2006, 2004, 2003, 2001, 2000, 1999, 1996, 1995, 1992, 1991, 1990, 1986, 1985, 1981, 1980, 1976, 1975, 1972, 1971, 1970, 1969, 1967, 1966, 1965, 1964, 1963, 1962, 1961, 1960, 1958, 1957, 1956, 1955, 1954, 1952, 1951, 1950, 1949, 1948, 1947, 1946, 1945, 1944, 1942, 1940, 1939, 1938, 1937, 1936, 1935, 1934, 1932, 1931, 1930, 1928, 1927, 1926, 1925, 1923, 1921, 1920
1930 W SUNSET BLVD	2014, 2010, 2006, 2004, 2003, 2001, 2000, 1999, 1996, 1995, 1992, 1991, 1990, 1986, 1985, 1981, 1976, 1975, 1972, 1971, 1970, 1969, 1967, 1966, 1965, 1964, 1963, 1962, 1961, 1960, 1958, 1957, 1956, 1955, 1954, 1952, 1951, 1950, 1949, 1948, 1947, 1946, 1945, 1944, 1942, 1940, 1939, 1938, 1937, 1936, 1935, 1934, 1933, 1932, 1931, 1930, 1929, 1928, 1927, 1926, 1925, 1924, 1923, 1921, 1920
1931 SUNSET BLVD W	2014, 2010, 2006, 2004, 2003, 2001, 1999, 1996, 1995, 1992, 1991, 1990, 1986, 1985, 1981, 1980, 1976, 1975, 1972, 1971, 1970, 1969, 1967, 1966, 1965, 1964, 1963, 1962, 1961, 1960, 1958, 1957, 1956, 1955, 1954, 1952, 1950, 1949, 1948, 1947, 1946, 1945, 1944, 1942, 1940, 1939, 1938, 1937, 1936, 1935, 1934, 1933, 1932, 1931, 1930, 1929, 1928, 1927, 1926, 1925, 1924, 1923, 1921, 1920
1931 W SUNSET BLVD	2014, 2010, 2004, 2003, 2001, 2000, 1999, 1996, 1995, 1992, 1991, 1985, 1980, 1975, 1972, 1970, 1969, 1966, 1965, 1964, 1963, 1961, 1960, 1958, 1957, 1956, 1955, 1954, 1952, 1951, 1950, 1949, 1948, 1947, 1946, 1945, 1944, 1942, 1940, 1939, 1938, 1937, 1936, 1935, 1934, 1933, 1932, 1931, 1930, 1929, 1928, 1927, 1926, 1925, 1924, 1923, 1921, 1920

FINDINGS

Address Researched	Address Not Identified in Research Source
1931 W Sunset Blvd	2006, 2004, 2003, 2001, 2000, 1999, 1996, 1995, 1992, 1991, 1990, 1986, 1985, 1981, 1980, 1976, 1975, 1972, 1971, 1970, 1969, 1967, 1966, 1965, 1964, 1963, 1962, 1961, 1960, 1958, 1957, 1956, 1955, 1954, 1952, 1951, 1950, 1949, 1948, 1947, 1946, 1945, 1944, 1942, 1940, 1939, 1938, 1937, 1936, 1935, 1934, 1933, 1932, 1931, 1930, 1929, 1928, 1927, 1926, 1925, 1924, 1923, 1921, 1920
1931 W Sunset Blvd	2006, 2004, 2003, 2001, 2000, 1999, 1996, 1995, 1992, 1991, 1990, 1986, 1985, 1981, 1980, 1976, 1975, 1972, 1971, 1970, 1969, 1967, 1966, 1965, 1964, 1963, 1962, 1961, 1960, 1958, 1957, 1956, 1955, 1954, 1952, 1951, 1950, 1949, 1948, 1947, 1946, 1945, 1944, 1942, 1940, 1939, 1938, 1937, 1936, 1935, 1934, 1933, 1932, 1931, 1930, 1929, 1928, 1927, 1926, 1925, 1924, 1923, 1921, 1920
1932 PARK AVE	2014, 2010, 2004, 2003, 2001, 1999, 1996, 1995, 1992, 1991, 1985, 1980, 1976, 1975, 1972, 1970, 1969, 1967, 1966, 1965, 1964, 1963, 1962, 1961, 1960, 1958, 1957, 1956, 1955, 1954, 1952, 1950, 1949, 1948, 1947, 1946, 1945, 1944, 1942, 1940, 1939, 1938, 1937, 1936, 1935, 1934, 1933, 1932, 1931, 1930, 1929, 1928, 1927, 1926, 1925, 1924, 1923, 1921, 1920
1936 RESERVOIR ST	2014, 2010, 2006, 2004, 2003, 2001, 2000, 1999, 1996, 1995, 1992, 1991, 1990, 1986, 1985, 1981, 1980, 1976, 1975, 1972, 1971, 1970, 1969, 1967, 1966, 1965, 1964, 1963, 1962, 1961, 1960, 1958, 1957, 1956, 1955, 1954, 1952, 1951, 1950, 1949, 1948, 1947, 1946, 1945, 1944, 1942, 1940, 1939, 1938, 1937, 1936, 1935, 1934, 1933, 1932, 1931, 1930, 1928, 1927, 1926, 1925, 1923, 1921, 1920
1938 RESERVOIR ST	2014, 2010, 2006, 2004, 2003, 2001, 2000, 1999, 1996, 1995, 1992, 1991, 1990, 1986, 1985, 1981, 1980, 1976, 1975, 1972, 1971, 1970, 1969, 1967, 1966, 1965, 1964, 1963, 1962, 1961, 1960, 1958, 1957, 1956, 1955, 1954, 1952, 1951, 1950, 1949, 1948, 1947, 1946, 1945, 1944, 1942, 1940, 1939, 1938, 1937, 1936, 1935, 1934, 1933, 1932, 1931, 1930, 1928, 1927, 1926, 1925, 1924, 1923, 1921, 1920
1941 PARK AVE	2014, 2010, 2006, 2004, 2003, 2001, 2000, 1999, 1996, 1995, 1992, 1991, 1990, 1986, 1985, 1981, 1980, 1976, 1975, 1972, 1971, 1970, 1969, 1967, 1966, 1965, 1964, 1963, 1962, 1961, 1960, 1958, 1957, 1956, 1955, 1954, 1952, 1951, 1950, 1949, 1948, 1947, 1946, 1945, 1944, 1942, 1940, 1939, 1938, 1937, 1936, 1935, 1934, 1933, 1932, 1931, 1930, 1929, 1928, 1927, 1926, 1925, 1923, 1921, 1920
1950 SUNSET BLVD W	2014, 2010, 2006, 2004, 2003, 2001, 1999, 1996, 1995, 1992, 1991, 1990, 1986, 1985, 1981, 1980, 1976, 1975, 1972, 1971, 1970, 1969, 1967, 1966, 1965, 1964, 1963, 1962, 1961, 1960, 1958, 1957, 1956, 1955, 1954, 1952, 1951, 1950, 1949, 1948, 1947, 1946, 1945, 1944, 1942, 1940, 1939, 1938, 1937, 1936, 1935, 1934, 1933, 1932, 1931, 1930, 1929, 1928, 1927, 1926, 1925, 1924, 1923, 1921, 1920
1950 W SUNSET BLVD	2014, 2010, 2004, 2003, 2001, 2000, 1999, 1996, 1995, 1992, 1991, 1985, 1981, 1980, 1975, 1972, 1970, 1969, 1967, 1966, 1965, 1964, 1963, 1962, 1961, 1960, 1958, 1957, 1956, 1955, 1954, 1952, 1951, 1950, 1949, 1948, 1947, 1946, 1945, 1944, 1942, 1940, 1939, 1938, 1937, 1936, 1935, 1934, 1933, 1932, 1931, 1930, 1929, 1928, 1927, 1926, 1925, 1924, 1923, 1921, 1920
1950 W Sunset Blvd	2006, 2004, 2003, 2001, 2000, 1999, 1996, 1995, 1992, 1991, 1990, 1986, 1985, 1981, 1980, 1976, 1975, 1972, 1971, 1970, 1969, 1967, 1966, 1965, 1964, 1963, 1962, 1961, 1960, 1958, 1957, 1956, 1955, 1954, 1952, 1951, 1950, 1949, 1948, 1947, 1946, 1945, 1944, 1942, 1940, 1939, 1938, 1937, 1936, 1935, 1934, 1933, 1932, 1931, 1930, 1929, 1928, 1927, 1926, 1925, 1924, 1923, 1921, 1920
1950 W Sunset Blvd	2006, 2004, 2003, 2001, 2000, 1999, 1996, 1995, 1992, 1991, 1990, 1986, 1985, 1981, 1980, 1976, 1975, 1972, 1971, 1970, 1969, 1967, 1966, 1965, 1964, 1963, 1962, 1961, 1960, 1958, 1957, 1956, 1955, 1954, 1952, 1951, 1950, 1949, 1948, 1947, 1946, 1945, 1944, 1942, 1940, 1939, 1938, 1937, 1936, 1935, 1934, 1933, 1932, 1931, 1930, 1929, 1928, 1927, 1926, 1925, 1924, 1923, 1921, 1920
2000 W SUNSET BLVD	2014, 2010, 2006, 2004, 2003, 2001, 2000, 1999, 1996, 1995, 1992, 1991, 1990, 1986, 1985, 1981, 1980, 1976, 1975, 1972, 1971, 1970, 1969, 1967, 1966, 1965, 1964, 1963, 1961, 1960, 1958, 1957, 1956, 1955, 1954, 1952, 1951, 1950, 1949, 1948, 1947, 1946, 1945, 1944, 1942, 1940, 1939, 1938, 1937, 1936, 1935, 1934, 1933, 1932, 1931, 1930, 1929, 1928, 1927, 1926, 1925, 1924, 1923, 1921, 1920

FINDINGS

Address Researched	Address Not Identified in Research Source
2002 SUNSET BLVD	2014, 2010, 2006, 2004, 2003, 2001, 2000, 1999, 1996, 1995, 1992, 1991, 1990, 1986, 1985, 1980, 1976, 1975, 1972, 1971, 1970, 1969, 1967, 1966, 1965, 1964, 1963, 1962, 1961, 1960, 1957, 1956, 1955, 1954, 1952, 1951, 1950, 1949, 1948, 1947, 1946, 1945, 1944, 1940, 1939, 1938, 1936, 1935, 1934, 1932, 1931, 1930, 1928, 1927, 1926, 1925, 1923, 1921, 1920
2002 SUNSET BLVD W	2014, 2010, 2006, 2004, 2003, 2001, 1999, 1996, 1995, 1992, 1991, 1990, 1986, 1985, 1981, 1980, 1976, 1975, 1972, 1971, 1970, 1969, 1967, 1966, 1965, 1964, 1963, 1962, 1961, 1960, 1958, 1957, 1956, 1955, 1954, 1952, 1950, 1949, 1948, 1947, 1946, 1945, 1944, 1942, 1940, 1939, 1938, 1937, 1936, 1935, 1934, 1933, 1932, 1931, 1930, 1929, 1928, 1927, 1926, 1925, 1924, 1923, 1921, 1920
2002 W SUNSET BLVD	2014, 2010, 2004, 2003, 2001, 2000, 1999, 1996, 1995, 1992, 1991, 1985, 1980, 1975, 1972, 1970, 1969, 1966, 1965, 1964, 1963, 1961, 1960, 1957, 1956, 1955, 1954, 1952, 1951, 1950, 1949, 1948, 1947, 1946, 1945, 1944, 1942, 1940, 1939, 1938, 1937, 1936, 1935, 1934, 1933, 1932, 1931, 1930, 1929, 1928, 1927, 1926, 1925, 1924, 1923, 1921, 1920
2005 SUNSET BLVD W	2014, 2010, 2006, 2004, 2003, 2001, 2000, 1999, 1996, 1995, 1992, 1991, 1990, 1986, 1985, 1981, 1980, 1976, 1975, 1972, 1971, 1970, 1969, 1967, 1966, 1965, 1964, 1963, 1962, 1961, 1960, 1958, 1957, 1956, 1955, 1954, 1952, 1950, 1949, 1948, 1947, 1946, 1945, 1944, 1942, 1940, 1939, 1938, 1937, 1936, 1935, 1934, 1933, 1932, 1931, 1930, 1929, 1928, 1927, 1926, 1925, 1924, 1923, 1921, 1920
2005 W SUNSET BLVD	2014, 2010, 2006, 2004, 2003, 2001, 2000, 1999, 1996, 1995, 1992, 1991, 1990, 1985, 1981, 1980, 1976, 1975, 1972, 1971, 1970, 1969, 1966, 1965, 1964, 1963, 1962, 1961, 1960, 1958, 1957, 1956, 1955, 1954, 1952, 1951, 1950, 1949, 1948, 1947, 1946, 1945, 1944, 1942, 1940, 1939, 1938, 1937, 1936, 1935, 1934, 1933, 1932, 1931, 1930, 1929, 1928, 1927, 1926, 1925, 1924, 1923, 1921, 1920
2006 W SUNSET BLVD	2014, 2010, 2004, 2003, 2001, 2000, 1999, 1996, 1995, 1992, 1991, 1990, 1986, 1985, 1981, 1980, 1976, 1975, 1972, 1971, 1970, 1969, 1967, 1966, 1965, 1964, 1963, 1962, 1961, 1960, 1958, 1957, 1956, 1955, 1954, 1952, 1951, 1950, 1949, 1948, 1947, 1946, 1945, 1944, 1942, 1940, 1939, 1938, 1937, 1936, 1935, 1934, 1933, 1932, 1931, 1930, 1929, 1928, 1927, 1926, 1925, 1924, 1923, 1921, 1920
2007 W SUNSET BLVD	2014, 2010, 2006, 2004, 2003, 2001, 2000, 1999, 1996, 1995, 1992, 1991, 1990, 1986, 1985, 1980, 1976, 1975, 1972, 1971, 1970, 1969, 1967, 1966, 1965, 1964, 1963, 1962, 1961, 1960, 1958, 1957, 1956, 1955, 1954, 1952, 1951, 1950, 1949, 1948, 1947, 1946, 1945, 1944, 1942, 1940, 1939, 1938, 1937, 1936, 1935, 1934, 1933, 1932, 1931, 1930, 1929, 1928, 1927, 1926, 1925, 1924, 1923, 1921, 1920
2008 RESERVOIR ST	2014, 2010, 2006, 2004, 2003, 2001, 2000, 1999, 1996, 1995, 1992, 1991, 1990, 1986, 1985, 1981, 1980, 1976, 1975, 1972, 1971, 1970, 1969, 1967, 1966, 1965, 1964, 1963, 1962, 1961, 1960, 1958, 1957, 1956, 1955, 1954, 1952, 1950, 1949, 1948, 1947, 1946, 1945, 1944, 1942, 1940, 1939, 1938, 1936, 1935, 1934, 1933, 1932, 1931, 1930, 1929, 1928, 1927, 1926, 1925, 1924, 1923, 1921, 1920
2011 RESERVOIR ST	2014, 2010, 2006, 2004, 2003, 2001, 2000, 1999, 1996, 1995, 1992, 1991, 1990, 1986, 1985, 1981, 1980, 1976, 1975, 1972, 1971, 1970, 1969, 1967, 1966, 1965, 1964, 1963, 1961, 1960, 1957, 1956, 1955, 1954, 1952, 1950, 1949, 1948, 1947, 1946, 1945, 1944, 1940, 1939, 1938, 1936, 1935, 1934, 1932, 1931, 1930, 1928, 1927, 1926, 1925, 1923, 1921, 1920
2011 SUNSET BLVD W	2014, 2010, 2006, 2004, 2003, 2001, 1999, 1996, 1995, 1992, 1991, 1990, 1986, 1985, 1981, 1980, 1976, 1975, 1972, 1971, 1970, 1969, 1967, 1966, 1965, 1964, 1963, 1962, 1961, 1960, 1958, 1957, 1956, 1955, 1954, 1952, 1950, 1949, 1948, 1947, 1946, 1945, 1944, 1942, 1940, 1939, 1938, 1937, 1936, 1935, 1934, 1933, 1932, 1931, 1930, 1929, 1928, 1927, 1926, 1925, 1924, 1923, 1921, 1920
2011 W SUNSET BLVD	2014, 2010, 2006, 2004, 2003, 2001, 2000, 1999, 1996, 1995, 1992, 1991, 1985, 1980, 1975, 1972, 1970, 1969, 1967, 1966, 1965, 1964, 1963, 1962, 1961, 1960, 1958, 1957, 1956, 1955, 1954, 1952, 1951, 1950, 1949, 1948, 1947, 1946, 1945, 1944, 1942, 1940, 1939, 1938, 1937, 1936, 1935, 1934, 1933, 1932, 1931, 1930, 1929, 1928, 1927, 1926, 1925, 1924, 1923, 1921, 1920

FINDINGS

Address Researched	Address Not Identified in Research Source
2013 RESERVOIR ST	2014, 2010, 2006, 2004, 2003, 2001, 2000, 1999, 1996, 1995, 1992, 1991, 1990, 1986, 1985, 1981, 1980, 1976, 1975, 1972, 1971, 1970, 1969, 1967, 1966, 1965, 1964, 1963, 1961, 1960, 1957, 1956, 1955, 1954, 1952, 1950, 1949, 1948, 1947, 1946, 1945, 1944, 1940, 1939, 1938, 1936, 1935, 1934, 1932, 1931, 1930, 1928, 1927, 1926, 1925, 1923, 1921, 1920
2014 1/2 W SANSET BLVD	2014, 2010, 2006, 2004, 2003, 2001, 2000, 1999, 1996, 1995, 1992, 1991, 1990, 1986, 1985, 1980, 1976, 1975, 1972, 1971, 1970, 1969, 1967, 1966, 1965, 1964, 1963, 1962, 1961, 1960, 1958, 1957, 1956, 1955, 1954, 1952, 1951, 1950, 1949, 1948, 1947, 1946, 1945, 1944, 1942, 1940, 1939, 1938, 1937, 1936, 1935, 1934, 1933, 1932, 1931, 1930, 1929, 1928, 1927, 1926, 1925, 1924, 1923, 1921, 1920
2014 SUNSET BLVD W	2014, 2010, 2006, 2004, 2003, 2001, 1999, 1996, 1995, 1992, 1991, 1990, 1986, 1985, 1981, 1980, 1976, 1975, 1972, 1971, 1970, 1969, 1967, 1966, 1965, 1964, 1963, 1962, 1961, 1960, 1958, 1957, 1956, 1955, 1954, 1952, 1950, 1949, 1948, 1947, 1946, 1945, 1944, 1942, 1940, 1939, 1938, 1937, 1936, 1935, 1934, 1933, 1932, 1931, 1930, 1929, 1928, 1927, 1926, 1925, 1924, 1923, 1921, 1920
2014 W SUNSET BLVD	2014, 2010, 2006, 2004, 2003, 2001, 2000, 1999, 1996, 1995, 1992, 1991, 1990, 1986, 1985, 1981, 1980, 1975, 1972, 1970, 1969, 1966, 1965, 1964, 1963, 1961, 1960, 1957, 1956, 1955, 1954, 1952, 1951, 1950, 1949, 1948, 1947, 1946, 1945, 1944, 1942, 1940, 1939, 1938, 1937, 1936, 1935, 1934, 1933, 1932, 1931, 1930, 1929, 1928, 1927, 1926, 1925, 1924, 1923, 1921, 1920
2015 SUNSET BLVD W	2014, 2010, 2006, 2004, 2003, 2001, 1999, 1996, 1995, 1992, 1991, 1990, 1986, 1985, 1981, 1980, 1976, 1975, 1972, 1971, 1970, 1969, 1967, 1966, 1965, 1964, 1963, 1962, 1961, 1960, 1958, 1957, 1956, 1955, 1954, 1952, 1950, 1949, 1948, 1947, 1946, 1945, 1944, 1942, 1940, 1939, 1938, 1937, 1936, 1935, 1934, 1933, 1932, 1931, 1930, 1929, 1928, 1927, 1926, 1925, 1924, 1923, 1921, 1920
2015 W SUNSET BLVD	2014, 2010, 2006, 2004, 2003, 2001, 2000, 1999, 1996, 1995, 1992, 1991, 1986, 1985, 1981, 1980, 1975, 1972, 1970, 1969, 1966, 1965, 1964, 1963, 1961, 1960, 1957, 1956, 1955, 1954, 1952, 1951, 1950, 1949, 1948, 1947, 1946, 1945, 1944, 1942, 1940, 1939, 1938, 1937, 1936, 1935, 1934, 1933, 1932, 1931, 1930, 1929, 1928, 1927, 1926, 1925, 1924, 1923, 1921, 1920
2016 1/2 W SUNSET BLVD	2014, 2010, 2006, 2004, 2003, 2001, 2000, 1999, 1996, 1995, 1992, 1991, 1990, 1985, 1981, 1980, 1976, 1975, 1972, 1971, 1970, 1969, 1967, 1966, 1965, 1964, 1963, 1962, 1961, 1960, 1958, 1957, 1956, 1955, 1954, 1952, 1951, 1950, 1949, 1948, 1947, 1946, 1945, 1944, 1942, 1940, 1939, 1938, 1937, 1936, 1935, 1934, 1933, 1932, 1931, 1930, 1929, 1928, 1927, 1926, 1925, 1924, 1923, 1921, 1920
2016 RESERVOIR ST	2014, 2010, 2006, 2004, 2003, 2001, 2000, 1999, 1996, 1995, 1992, 1991, 1990, 1986, 1985, 1981, 1980, 1976, 1975, 1972, 1971, 1970, 1969, 1967, 1966, 1965, 1964, 1963, 1962, 1961, 1960, 1958, 1957, 1956, 1955, 1954, 1952, 1951, 1950, 1949, 1948, 1947, 1946, 1945, 1944, 1942, 1940, 1939, 1938, 1936, 1935, 1934, 1933, 1932, 1931, 1930, 1929, 1928, 1927, 1926, 1925, 1924, 1923, 1921, 1920
2016 SUNSET BLVD W	2014, 2010, 2006, 2004, 2003, 2001, 1999, 1996, 1995, 1992, 1991, 1990, 1986, 1985, 1981, 1980, 1976, 1975, 1972, 1971, 1970, 1969, 1967, 1966, 1965, 1964, 1963, 1962, 1961, 1960, 1958, 1957, 1956, 1955, 1954, 1952, 1950, 1949, 1948, 1947, 1946, 1945, 1944, 1942, 1940, 1939, 1938, 1937, 1936, 1935, 1934, 1933, 1932, 1931, 1930, 1929, 1928, 1927, 1926, 1925, 1924, 1923, 1921, 1920
2016 W SUNSET BLVD	2014, 2010, 2006, 2004, 2003, 2001, 2000, 1999, 1996, 1995, 1992, 1991, 1986, 1985, 1980, 1975, 1972, 1970, 1969, 1967, 1966, 1965, 1964, 1963, 1961, 1960, 1957, 1956, 1955, 1954, 1952, 1951, 1950, 1949, 1948, 1947, 1946, 1945, 1944, 1942, 1940, 1939, 1938, 1937, 1936, 1935, 1934, 1933, 1932, 1931, 1930, 1929, 1928, 1927, 1926, 1925, 1924, 1923, 1921, 1920
2017 RESERVOIR	2014, 2010, 2006, 2004, 2003, 2001, 2000, 1999, 1996, 1995, 1992, 1991, 1986, 1985, 1981, 1980, 1976, 1975, 1972, 1971, 1970, 1969, 1967, 1966, 1965, 1964, 1963, 1962, 1961, 1960, 1958, 1957, 1956, 1955, 1954, 1952, 1951, 1950, 1949, 1948, 1947, 1946, 1945, 1944, 1942, 1940, 1939, 1938, 1937, 1936, 1935, 1934, 1933, 1932, 1931, 1930, 1929, 1928, 1927, 1926, 1925, 1924, 1923, 1921, 1920

FINDINGS

Address Researched	Address Not Identified in Research Source
2017 RESERVOIR ST	2014, 2010, 2004, 2003, 2001, 1999, 1996, 1995, 1992, 1991, 1990, 1986, 1985, 1981, 1980, 1975, 1972, 1971, 1970, 1969, 1966, 1965, 1964, 1963, 1961, 1960, 1957, 1956, 1955, 1954, 1952, 1950, 1949, 1948, 1947, 1946, 1945, 1944, 1942, 1940, 1939, 1938, 1937, 1936, 1935, 1934, 1933, 1932, 1931, 1930, 1929, 1928, 1927, 1926, 1925, 1924, 1923, 1921, 1920
2017 SUNSET BLVD W	2014, 2010, 2006, 2004, 2003, 2001, 2000, 1999, 1996, 1995, 1992, 1991, 1990, 1986, 1985, 1981, 1980, 1976, 1975, 1972, 1971, 1970, 1969, 1967, 1966, 1965, 1964, 1963, 1962, 1961, 1960, 1958, 1957, 1956, 1955, 1954, 1952, 1950, 1949, 1948, 1947, 1946, 1945, 1944, 1942, 1940, 1939, 1938, 1937, 1936, 1935, 1934, 1933, 1932, 1931, 1930, 1929, 1928, 1927, 1926, 1925, 1924, 1923, 1921, 1920
2019 RESERVOIR ST	2014, 2010, 2004, 2003, 2001, 1999, 1996, 1995, 1992, 1991, 1990, 1986, 1985, 1981, 1980, 1976, 1975, 1972, 1971, 1970, 1969, 1966, 1965, 1964, 1963, 1961, 1960, 1957, 1956, 1955, 1954, 1952, 1950, 1949, 1948, 1947, 1946, 1945, 1944, 1942, 1940, 1939, 1938, 1937, 1936, 1935, 1934, 1933, 1932, 1931, 1930, 1929, 1928, 1927, 1926, 1925, 1924, 1923, 1921, 1920
2022 SUNSET BLVD W	2014, 2010, 2006, 2004, 2003, 2001, 2000, 1999, 1996, 1995, 1992, 1991, 1990, 1986, 1985, 1981, 1980, 1976, 1975, 1972, 1971, 1970, 1969, 1967, 1966, 1965, 1964, 1963, 1962, 1961, 1960, 1958, 1957, 1956, 1955, 1954, 1952, 1950, 1949, 1948, 1947, 1946, 1945, 1944, 1942, 1940, 1939, 1938, 1937, 1936, 1935, 1934, 1933, 1932, 1931, 1930, 1929, 1928, 1927, 1926, 1925, 1924, 1923, 1921, 1920
2022 W SUNSET BLVD	2014, 2010, 2006, 2004, 2003, 2001, 2000, 1999, 1996, 1995, 1992, 1991, 1990, 1986, 1985, 1981, 1980, 1975, 1972, 1971, 1970, 1969, 1967, 1966, 1965, 1964, 1963, 1961, 1960, 1958, 1957, 1956, 1955, 1954, 1952, 1951, 1950, 1949, 1948, 1947, 1946, 1945, 1944, 1942, 1940, 1939, 1938, 1937, 1936, 1935, 1934, 1933, 1932, 1931, 1930, 1929, 1928, 1927, 1926, 1925, 1924, 1923, 1921, 1920
2023 RESERVOIR	2014, 2010, 2006, 2004, 2003, 2001, 2000, 1999, 1996, 1995, 1992, 1991, 1986, 1985, 1981, 1980, 1976, 1975, 1972, 1971, 1970, 1969, 1967, 1966, 1965, 1964, 1963, 1962, 1961, 1960, 1958, 1957, 1956, 1955, 1954, 1952, 1951, 1950, 1949, 1948, 1947, 1946, 1945, 1944, 1942, 1940, 1939, 1938, 1937, 1936, 1935, 1934, 1933, 1932, 1931, 1930, 1929, 1928, 1927, 1926, 1925, 1924, 1923, 1921, 1920
2023 RESERVOIR ST	2014, 2010, 2004, 2003, 2001, 1999, 1996, 1995, 1992, 1991, 1990, 1986, 1985, 1981, 1980, 1975, 1972, 1971, 1970, 1969, 1966, 1965, 1964, 1963, 1961, 1960, 1958, 1957, 1956, 1955, 1954, 1952, 1950, 1949, 1948, 1947, 1946, 1945, 1944, 1942, 1940, 1939, 1938, 1937, 1936, 1935, 1934, 1933, 1932, 1931, 1930, 1929, 1928, 1927, 1926, 1925, 1924, 1923, 1921, 1920
2023 SUNSET BLVD W	2014, 2010, 2006, 2004, 2003, 2001, 2000, 1999, 1996, 1995, 1992, 1991, 1990, 1986, 1985, 1981, 1980, 1976, 1975, 1972, 1971, 1970, 1969, 1967, 1966, 1965, 1964, 1963, 1962, 1961, 1960, 1958, 1957, 1956, 1955, 1954, 1952, 1950, 1949, 1948, 1947, 1946, 1945, 1944, 1942, 1940, 1939, 1938, 1937, 1936, 1935, 1934, 1933, 1932, 1931, 1930, 1929, 1928, 1927, 1926, 1925, 1924, 1923, 1921, 1920
2025 W SUNSET BLVD	2014, 2010, 2006, 2004, 2003, 2001, 2000, 1999, 1996, 1995, 1992, 1991, 1990, 1986, 1985, 1981, 1980, 1976, 1975, 1972, 1971, 1970, 1969, 1966, 1963, 1961, 1960, 1957, 1956, 1955, 1954, 1952, 1951, 1950, 1949, 1948, 1947, 1946, 1945, 1944, 1942, 1940, 1939, 1938, 1937, 1936, 1935, 1934, 1933, 1932, 1931, 1930, 1929, 1928, 1927, 1926, 1925, 1924, 1923, 1921, 1920
2026 1/2 W SUNSET BLVD	2014, 2010, 2006, 2004, 2003, 2001, 2000, 1999, 1996, 1995, 1992, 1991, 1990, 1986, 1985, 1980, 1976, 1975, 1972, 1971, 1970, 1969, 1967, 1966, 1965, 1964, 1963, 1962, 1961, 1960, 1958, 1957, 1956, 1955, 1954, 1952, 1951, 1950, 1949, 1948, 1947, 1946, 1945, 1944, 1942, 1940, 1939, 1938, 1937, 1936, 1935, 1934, 1933, 1932, 1931, 1930, 1929, 1928, 1927, 1926, 1925, 1924, 1923, 1921, 1920
2027 RESERVOIR	2014, 2010, 2006, 2004, 2003, 2001, 2000, 1999, 1996, 1995, 1992, 1991, 1986, 1985, 1981, 1980, 1976, 1975, 1972, 1971, 1970, 1969, 1967, 1966, 1965, 1964, 1963, 1962, 1961, 1960, 1958, 1957, 1956, 1955, 1954, 1952, 1951, 1950, 1949, 1948, 1947, 1946, 1945, 1944, 1942, 1940, 1939, 1938, 1937, 1936, 1935, 1934, 1933, 1932, 1931, 1930, 1929, 1928, 1927, 1926, 1925, 1924, 1923, 1921, 1920

FINDINGS

Address Researched	Address Not Identified in Research Source
2028 RESERVOIR ST	2014, 2010, 2006, 2004, 2003, 2001, 2000, 1999, 1996, 1995, 1992, 1991, 1990, 1986, 1985, 1981, 1980, 1976, 1975, 1972, 1971, 1970, 1969, 1967, 1966, 1965, 1964, 1963, 1962, 1961, 1960, 1958, 1957, 1956, 1955, 1954, 1952, 1951, 1950, 1949, 1948, 1947, 1946, 1945, 1944, 1942, 1940, 1939, 1938, 1937, 1936, 1935, 1934, 1932, 1931, 1930, 1929, 1928, 1927, 1926, 1925, 1924, 1923, 1921, 1920
2028 SUNSET BLVD W	2014, 2010, 2006, 2004, 2003, 2001, 1999, 1996, 1995, 1992, 1991, 1990, 1986, 1985, 1981, 1980, 1976, 1975, 1972, 1971, 1970, 1969, 1967, 1966, 1965, 1964, 1963, 1962, 1961, 1960, 1958, 1957, 1956, 1955, 1954, 1952, 1951, 1950, 1949, 1948, 1947, 1946, 1945, 1944, 1942, 1940, 1939, 1938, 1937, 1936, 1935, 1934, 1933, 1932, 1931, 1930, 1929, 1928, 1927, 1926, 1925, 1924, 1923, 1921, 1920
2028 W SUNSET BLVD	2014, 2010, 2006, 2004, 2003, 2001, 2000, 1999, 1996, 1995, 1992, 1991, 1990, 1986, 1985, 1981, 1980, 1976, 1975, 1972, 1971, 1970, 1969, 1967, 1966, 1965, 1964, 1963, 1961, 1960, 1958, 1957, 1956, 1955, 1954, 1952, 1951, 1950, 1949, 1948, 1947, 1946, 1945, 1944, 1942, 1940, 1939, 1938, 1937, 1936, 1935, 1934, 1933, 1932, 1931, 1930, 1929, 1928, 1927, 1926, 1925, 1924, 1923, 1921, 1920
2029 W SUNSET BLVD	2014, 2010, 2006, 2004, 2003, 2001, 2000, 1999, 1996, 1995, 1992, 1991, 1990, 1986, 1985, 1981, 1980, 1976, 1975, 1972, 1971, 1970, 1969, 1966, 1965, 1964, 1963, 1961, 1960, 1957, 1956, 1955, 1954, 1952, 1951, 1950, 1949, 1948, 1947, 1946, 1945, 1944, 1942, 1940, 1939, 1938, 1937, 1936, 1935, 1934, 1933, 1932, 1931, 1930, 1929, 1928, 1927, 1926, 1925, 1924, 1923, 1921, 1920
2034 SUNSET BLVD W	2014, 2010, 2006, 2004, 2003, 2001, 2000, 1999, 1996, 1995, 1992, 1991, 1990, 1986, 1985, 1981, 1980, 1976, 1975, 1972, 1971, 1970, 1969, 1967, 1966, 1965, 1964, 1963, 1962, 1961, 1960, 1958, 1957, 1956, 1955, 1954, 1952, 1950, 1949, 1948, 1947, 1946, 1945, 1944, 1942, 1940, 1939, 1938, 1937, 1936, 1935, 1934, 1933, 1932, 1931, 1930, 1929, 1928, 1927, 1926, 1925, 1924, 1923, 1921, 1920
2034 W SUNSET BLVD	2014, 2010, 2006, 2004, 2003, 2001, 2000, 1999, 1996, 1995, 1992, 1991, 1990, 1986, 1985, 1981, 1980, 1976, 1975, 1972, 1971, 1970, 1969, 1967, 1966, 1965, 1964, 1963, 1961, 1960, 1958, 1957, 1956, 1955, 1954, 1952, 1951, 1950, 1949, 1948, 1947, 1946, 1945, 1944, 1942, 1940, 1939, 1938, 1937, 1936, 1935, 1934, 1933, 1932, 1931, 1930, 1929, 1928, 1927, 1926, 1925, 1924, 1923, 1921, 1920
2035 SUNSET BLVD W	2014, 2010, 2006, 2004, 2003, 2001, 1999, 1996, 1995, 1992, 1991, 1990, 1986, 1985, 1981, 1980, 1976, 1975, 1972, 1971, 1970, 1969, 1967, 1966, 1965, 1964, 1963, 1962, 1961, 1960, 1958, 1957, 1956, 1955, 1954, 1952, 1950, 1949, 1948, 1947, 1946, 1945, 1944, 1942, 1940, 1939, 1938, 1937, 1936, 1935, 1934, 1933, 1932, 1931, 1930, 1929, 1928, 1927, 1926, 1925, 1924, 1923, 1921, 1920
2035 W SUNSET BLVD	2014, 2010, 2004, 2003, 2001, 2000, 1999, 1996, 1995, 1992, 1991, 1985, 1980, 1975, 1972, 1970, 1969, 1967, 1966, 1965, 1964, 1963, 1962, 1961, 1960, 1958, 1957, 1956, 1955, 1954, 1952, 1951, 1950, 1949, 1948, 1947, 1946, 1945, 1944, 1942, 1940, 1939, 1938, 1937, 1936, 1935, 1934, 1933, 1932, 1931, 1930, 1929, 1928, 1927, 1926, 1925, 1924, 1923, 1921, 1920
2040 SUNSET BLVD W	2014, 2010, 2006, 2004, 2003, 2001, 1999, 1996, 1995, 1992, 1991, 1990, 1986, 1985, 1981, 1980, 1976, 1975, 1972, 1971, 1970, 1969, 1967, 1966, 1965, 1964, 1963, 1962, 1961, 1960, 1958, 1957, 1956, 1955, 1954, 1952, 1951, 1950, 1949, 1948, 1947, 1946, 1945, 1944, 1942, 1940, 1939, 1938, 1937, 1936, 1935, 1934, 1933, 1932, 1931, 1930, 1929, 1928, 1927, 1926, 1925, 1924, 1923, 1921, 1920
2040 W SUNSET BLVD	2014, 2010, 2004, 2003, 2001, 2000, 1999, 1996, 1995, 1992, 1991, 1985, 1980, 1975, 1972, 1970, 1969, 1966, 1965, 1964, 1963, 1962, 1961, 1960, 1958, 1957, 1956, 1955, 1954, 1952, 1951, 1950, 1949, 1948, 1947, 1946, 1945, 1944, 1942, 1940, 1939, 1938, 1937, 1936, 1935, 1934, 1933, 1932, 1931, 1930, 1929, 1928, 1927, 1926, 1925, 1924, 1923, 1921, 1920

TARGET PROPERTY: ADDRESS NOT IDENTIFIED IN RESEARCH SOURCE

The following Target Property addresses were researched for this report, and the addresses were not identified in the research source.

Address Researched	Address Not Identified in Research Source
1929 West Sunset Boulevard	2004, 2003, 2001, 1999, 1996, 1995, 1992, 1985, 1980, 1975, 1972, 1970, 1969, 1967, 1966, 1965, 1964, 1963, 1961, 1960, 1957, 1956, 1955, 1954, 1952, 1950, 1949, 1948, 1947, 1946, 1945, 1944, 1940, 1939, 1938, 1936, 1935, 1934, 1933, 1932, 1931, 1930, 1929, 1928, 1927, 1926, 1925, 1924, 1923, 1921, 1920

9836004144_1929 W. Sunset & 1980-2007 W. Reservoir

1929 West Sunset Boulevard

Los Angeles, CA 90026

Inquiry Number: 5458704.3

October 19, 2018

Certified Sanborn® Map Report

6 Armstrong Road, 4th floor
Shelton, CT 06484
Toll Free: 800.352.0050
www.edrnet.com

Certified Sanborn® Map Report

10/19/18

Site Name:

9836004144_1929 W. Sunset &
1929 West Sunset Boulevard
Los Angeles, CA 90026
EDR Inquiry # 5458704.3

Client Name:

EFI Global Inc.
5261 West Imperial Highway
Los Angeles, CA 90045
Contact: Susana Corletto 9836004144

The Sanborn Library has been searched by EDR and maps covering the target property location as provided by EFI Global Inc. were identified for the years listed below. The Sanborn Library is the largest, most complete collection of fire insurance maps. The collection includes maps from Sanborn, Bromley, Perris & Browne, Hopkins, Barlow, and others. Only Environmental Data Resources Inc. (EDR) is authorized to grant rights for commercial reproduction of maps by the Sanborn Library LLC, the copyright holder for the collection. Results can be authenticated by visiting www.edrnet.com/sanborn.

The Sanborn Library is continually enhanced with newly identified map archives. This report accesses all maps in the collection as of the day this report was generated.

Certified Sanborn Results:

Certification # 9E4F-4DCE-9A3C

PO # NA

Project 9836004144

Maps Provided:

1970	1957
1969	1954
1968	1953
1966	1950
1965	1919
1964	1906
1961	
1960	

Sanborn® Library search results

Certification #: 9E4F-4DCE-9A3C

The Sanborn Library includes more than 1.2 million fire insurance maps from Sanborn, Bromley, Perris & Browne, Hopkins, Barlow and others which track historical property usage in approximately 12,000 American cities and towns. Collections searched:

- ☑ Library of Congress
- ☑ University Publications of America
- ☑ EDR Private Collection

The Sanborn Library LLC Since 1866™

Limited Permission To Make Copies

EFI Global Inc. (the client) is permitted to make up to FIVE photocopies of this Sanborn Map transmittal and each fire insurance map accompanying this report solely for the limited use of its customer. No one other than the client is authorized to make copies. Upon request made directly to an EDR Account Executive, the client may be permitted to make a limited number of additional photocopies. This permission is conditioned upon compliance by the client, its customer and their agents with EDR's copyright policy; a copy of which is available upon request.

Disclaimer - Copyright and Trademark Notice

This Report contains certain information obtained from a variety of public and other sources reasonably available to Environmental Data Resources, Inc. It cannot be concluded from this Report that coverage information for the target and surrounding properties does not exist from other sources. NO WARRANTY EXPRESSED OR IMPLIED, IS MADE WHATSOEVER IN CONNECTION WITH THIS REPORT. ENVIRONMENTAL DATA RESOURCES, INC. SPECIFICALLY DISCLAIMS THE MAKING OF ANY SUCH WARRANTIES, INCLUDING WITHOUT LIMITATION, MERCHANTABILITY OR FITNESS FOR A PARTICULAR USE OR PURPOSE. ALL RISK IS ASSUMED BY THE USER. IN NO EVENT SHALL ENVIRONMENTAL DATA RESOURCES, INC. BE LIABLE TO ANYONE, WHETHER ARISING OUT OF ERRORS OR OMISSIONS, NEGLIGENCE, ACCIDENT OR ANY OTHER CAUSE, FOR ANY LOSS OF DAMAGE, INCLUDING, WITHOUT LIMITATION, SPECIAL, INCIDENTAL, CONSEQUENTIAL, OR EXEMPLARY DAMAGES. ANY LIABILITY ON THE PART OF ENVIRONMENTAL DATA RESOURCES, INC. IS STRICTLY LIMITED TO A REFUND OF THE AMOUNT PAID FOR THIS REPORT. Purchaser accepts this Report "AS IS". Any analyses, estimates, ratings, environmental risk levels or risk codes provided in this Report are provided for illustrative purposes only, and are not intended to provide, nor should they be interpreted as providing any facts regarding, or prediction or forecast of, any environmental risk for any property. Only a Phase I Environmental Site Assessment performed by an environmental professional can provide information regarding the environmental risk for any property. Additionally, the information provided in this Report is not to be construed as legal advice.

Copyright 2018 by Environmental Data Resources, Inc. All rights reserved. Reproduction in any media or format, in whole or in part, of any report or map of Environmental Data Resources, Inc., or its affiliates, is prohibited without prior written permission.

EDR and its logos (including Sanborn and Sanborn Map) are trademarks of Environmental Data Resources, Inc. or its affiliates. All other trademarks used herein are the property of their respective owners.

Sanborn Sheet Key

This Certified Sanborn Map Report is based upon the following Sanborn Fire Insurance map sheets.

1970 Source Sheets

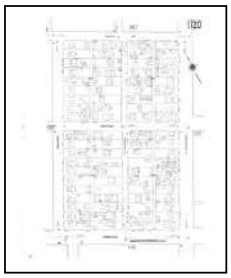
Volume 11, Sheet 1120
1970

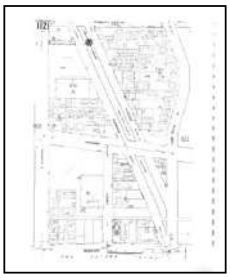
Volume 11, Sheet 1121
1970

Volume 11, Sheet 1190
1970

Volume 3, Sheet 313
1970

1969 Source Sheets

Volume 11, Sheet 1120
1969

Volume 11, Sheet 1121
1969

Volume 11, Sheet 1190
1969

1968 Source Sheets

Volume 11, Sheet 1120
1968

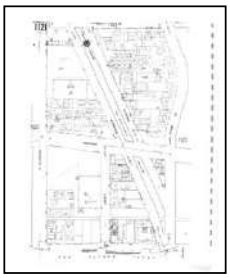
Volume 11, Sheet 1121
1968

Volume 11, Sheet 1190
1968

Volume 3, Sheet 313
1968

1966 Source Sheets

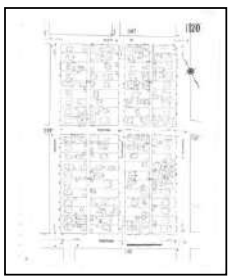
Volume 11, Sheet 1120
1966

Volume 11, Sheet 1121
1966

Volume 11, Sheet 1190
1966

Sanborn Sheet Key

This Certified Sanborn Map Report is based upon the following Sanborn Fire Insurance map sheets.

1965 Source Sheets

Volume 3, Sheet 313
1965

1964 Source Sheets

Volume 3, Sheet 313
1964

1961 Source Sheets

Volume 11, Sheet 1120
1961

Volume 11, Sheet 1121
1961

Volume 11, Sheet 1190
1961

1960 Source Sheets

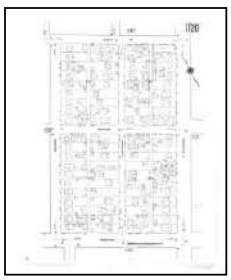

Volume 11, Sheet 1120
1960

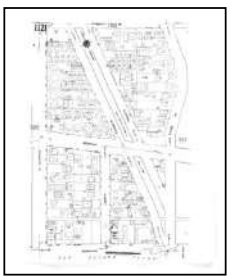

Volume 11, Sheet 1121
1960

Volume 11, Sheet 1190
1960

Volume 3, Sheet 313
1960

Sanborn Sheet Key

This Certified Sanborn Map Report is based upon the following Sanborn Fire Insurance map sheets.

1957 Source Sheets

Volume 3, Sheet 313
1957

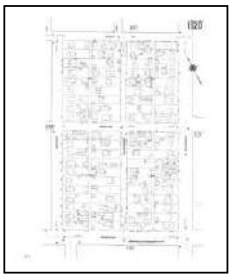
Volume 11, Sheet 1120
1957

Volume 11, Sheet 1121
1957

Volume 11, Sheet 1190
1957

1954 Source Sheets

Volume 3, Sheet 313
1954

1953 Source Sheets

Volume 3, Sheet 313
1953

Volume 3, Sheet 313
1953

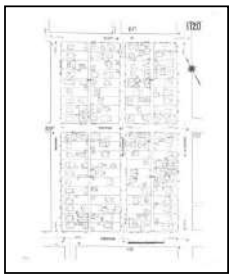
Volume 11, Sheet 1120
1953

Volume 11, Sheet 1121
1953

Volume 11, Sheet 1190
1953

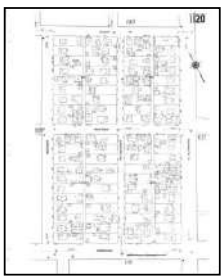
Volume 11, Sheet 1120
1953

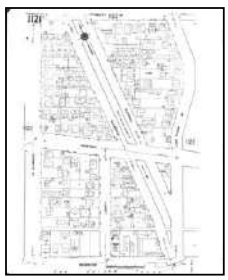
Volume 11, Sheet 1121
1953

Volume 11, Sheet 1191
1953

Sanborn Sheet Key

This Certified Sanborn Map Report is based upon the following Sanborn Fire Insurance map sheets.

1950 Source Sheets

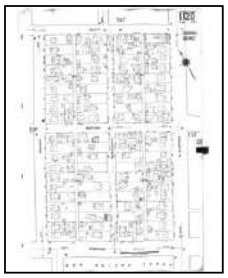

Volume 11, Sheet 1120
1950

Volume 11, Sheet 1121
1950

Volume 3, Sheet 312
1950

Volume 3, Sheet 313
1950

1919 Source Sheets

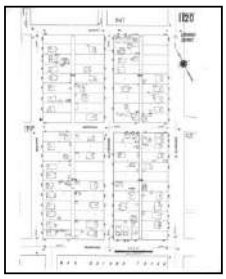

Volume 11, Sheet 1120
1919

Volume 11, Sheet 1121
1919

1906 Source Sheets

Volume 3, Sheet 313
1906

Volume 3, Sheet 312
1906

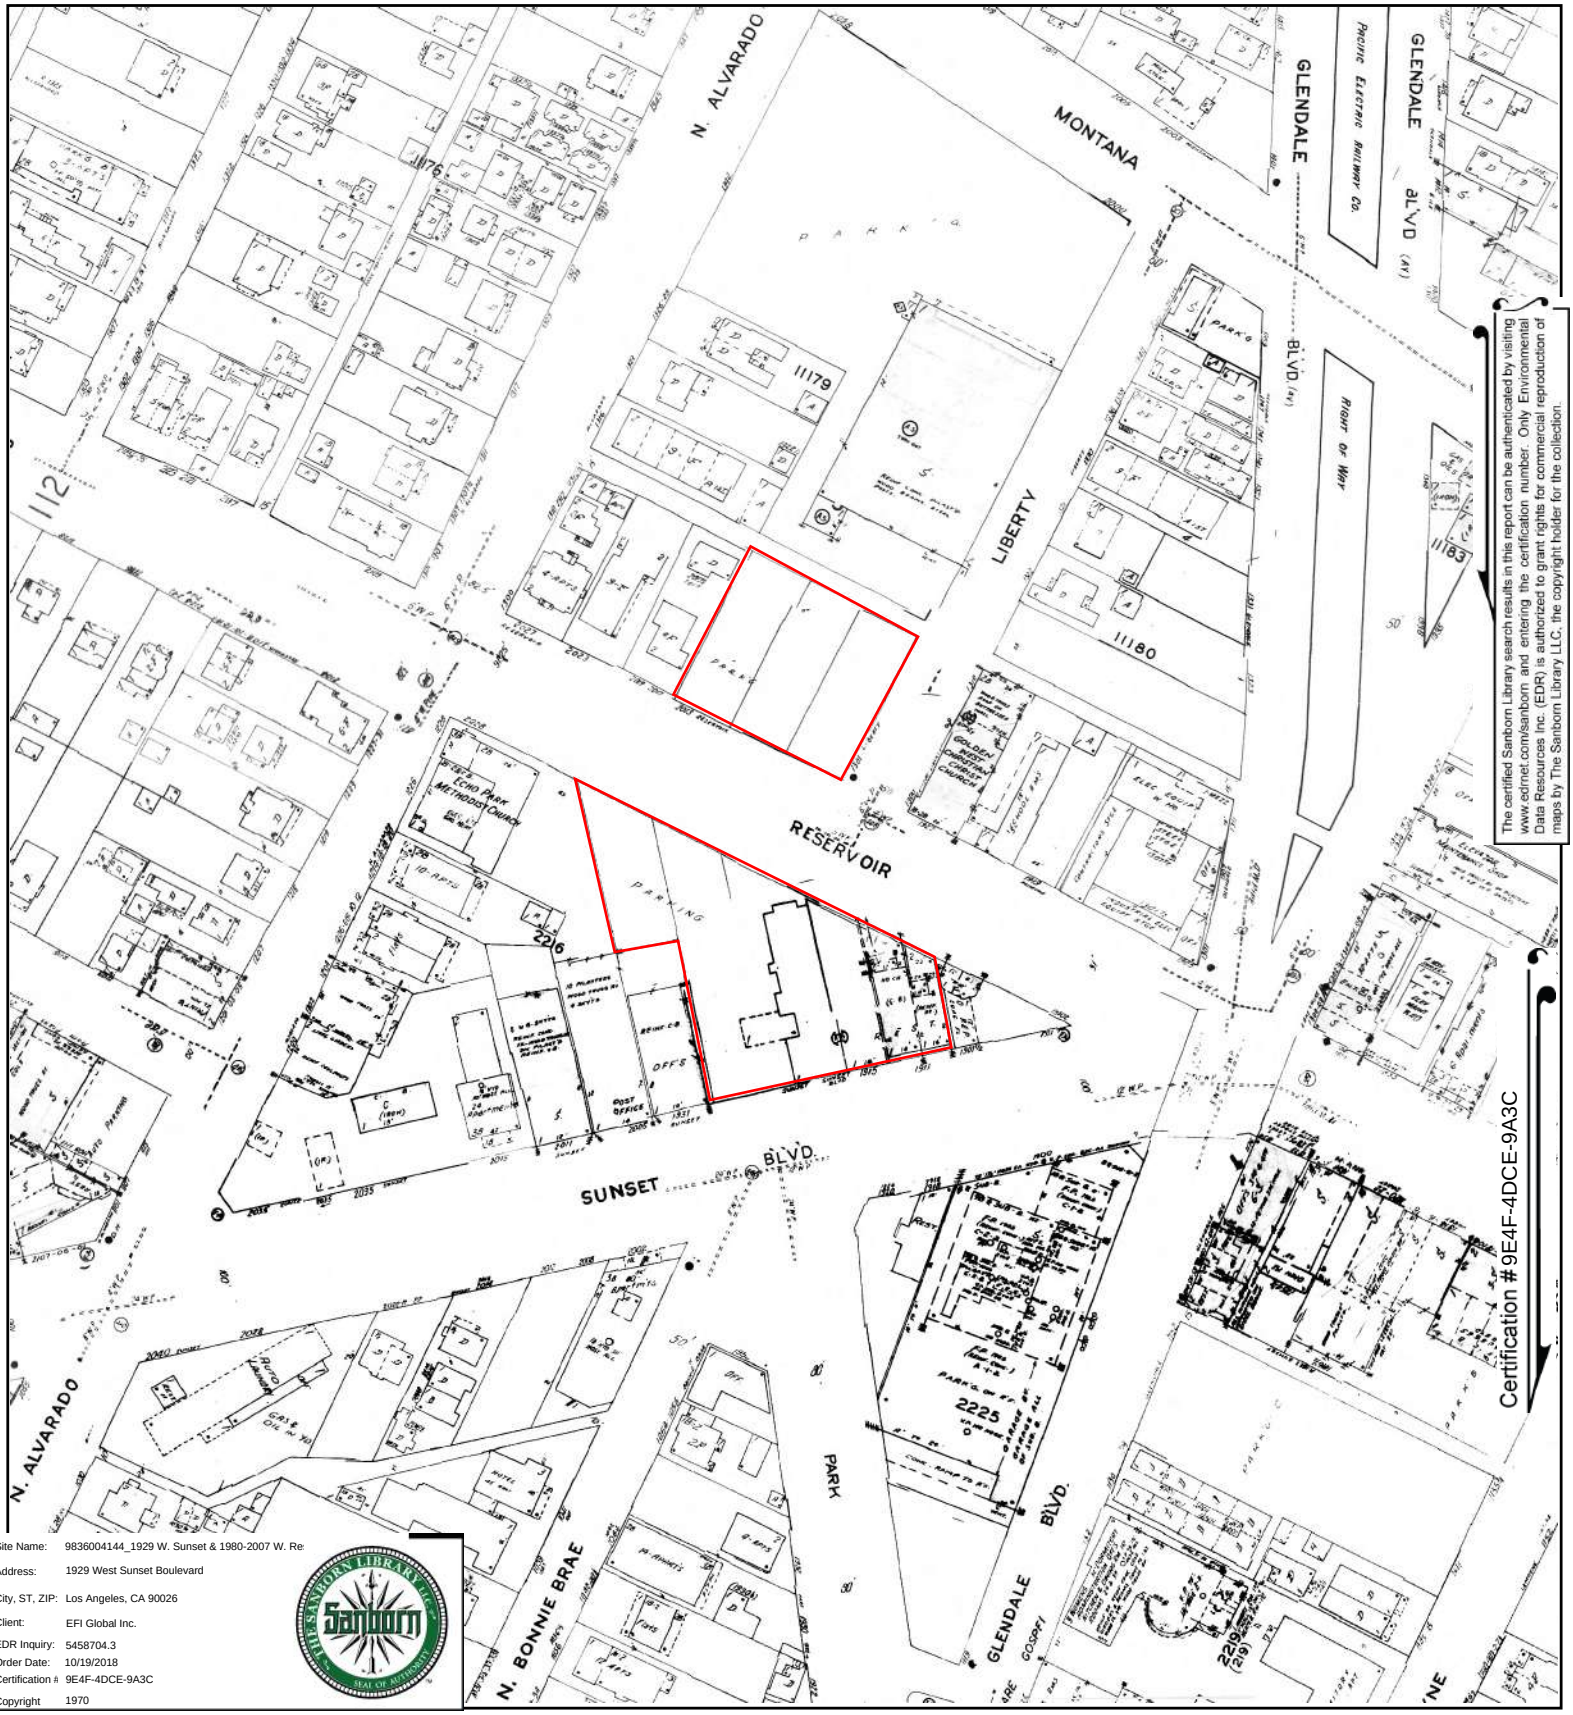

Site Name: 9836004144_1929 W. Sunset & 1980-2007 W. Re
Address: 1929 West Sunset Boulevard
City, ST, ZIP: Los Angeles, CA 90026
Client: EFI Global Inc.
EDR Inquiry: 5458704.3
Order Date: 10/19/2018
Certification #: 9E4F-4DCE-9A3C
Copyright: 1970

This Certified Sanborn Map combines the following sheets.
Outlined areas indicate map sheets within the collection.

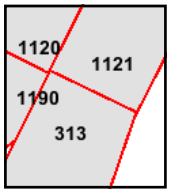

Volume 3, Sheet 313
Volume 11, Sheet 1190
Volume 11, Sheet 1121
Volume 11, Sheet 1120

0 Feet 150 300 600

N

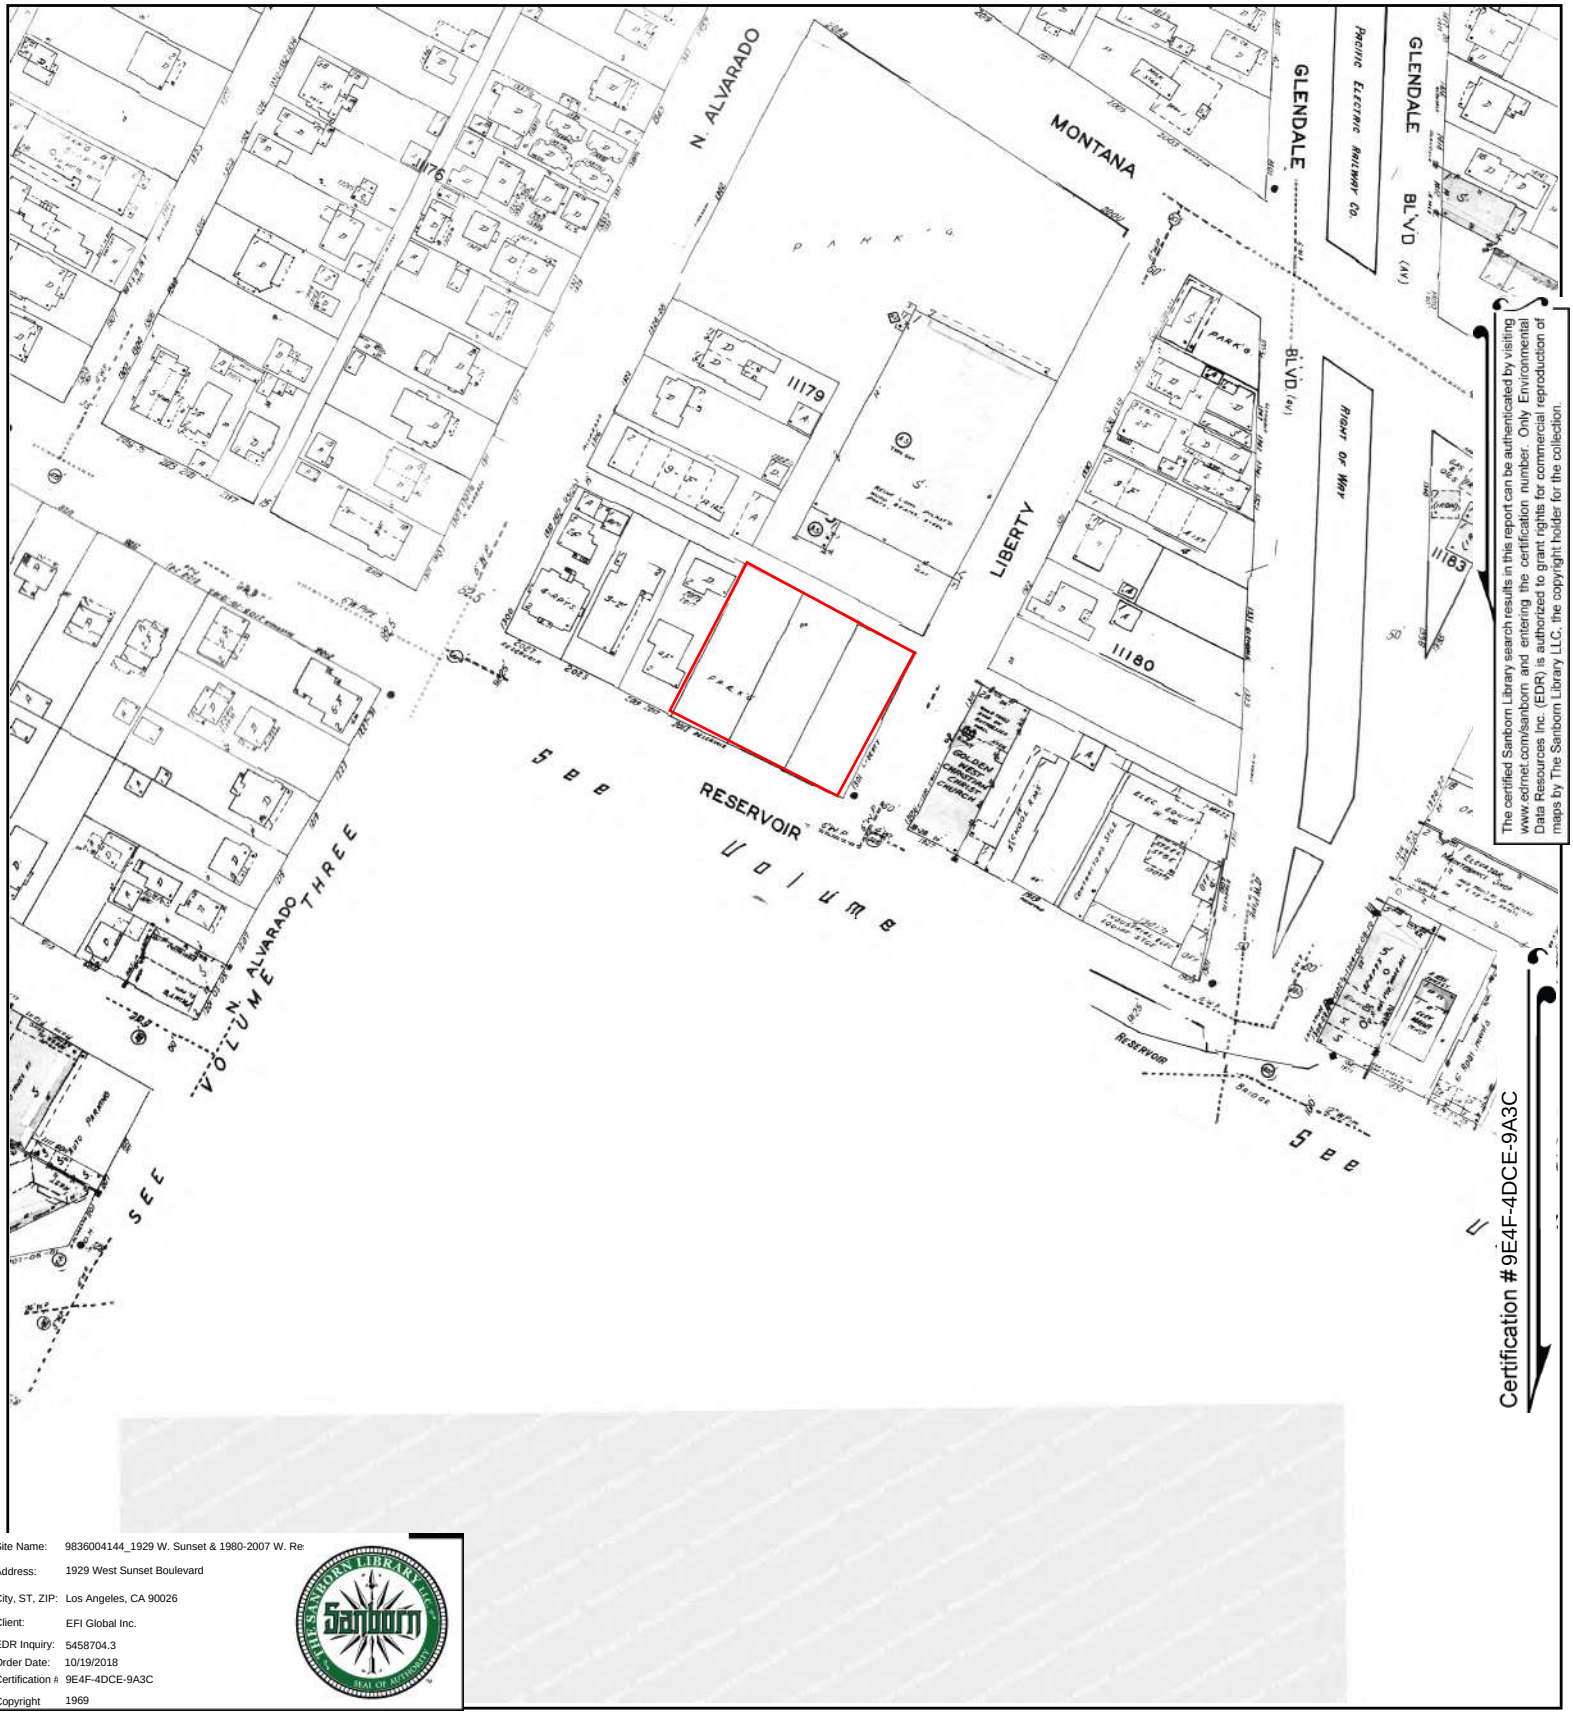

The certified Sanborn Library search results in this report can be authenticated by visiting www.edrnet.com/sanborn and entering the certification number. Only Environmental Data Resources Inc. (EDR) is authorized to grant rights for commercial reproduction of maps by The Sanborn Library LLC, the copyright holder for the collection.

Site Name: 9836004144_1929 W. Sunset & 1980-2007 W. Re
Address: 1929 West Sunset Boulevard
City, ST, ZIP: Los Angeles, CA 90026
Client: EFI Global Inc.
EDR Inquiry: 5458704.3
Order Date: 10/19/2018
Certification #: 9E4F-4DCE-9A3C
Copyright: 1969

This Certified Sanborn Map combines the following sheets.
Outlined areas indicate map sheets within the collection.

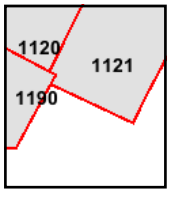

Volume 11, Sheet 1190
Volume 11, Sheet 1121
Volume 11, Sheet 1120

0 Feet 150 300 600

N

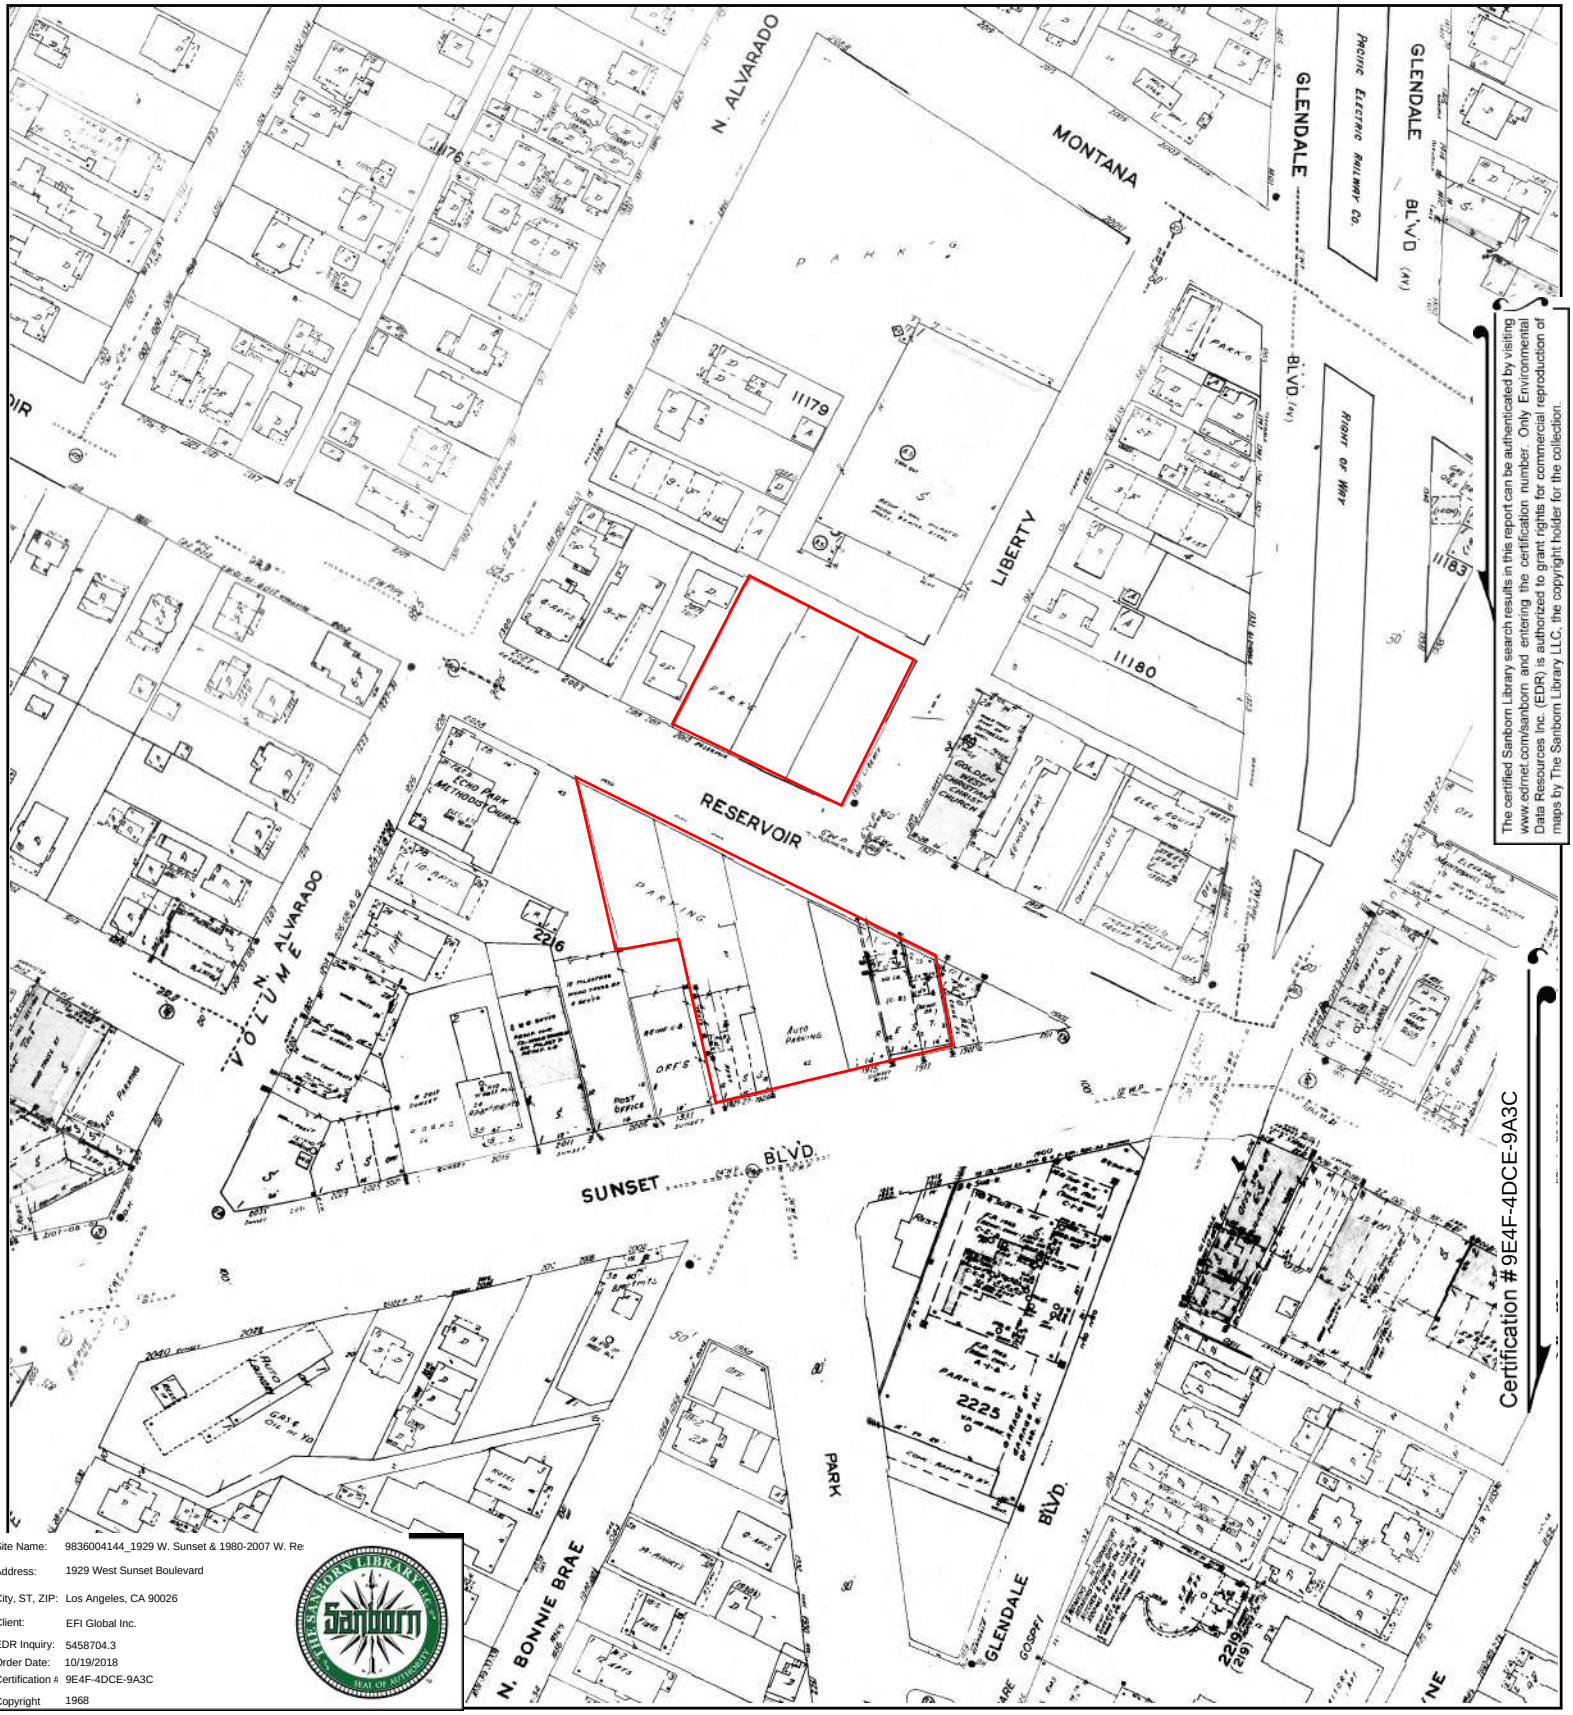

The certified Sanborn Library search results in this report can be authenticated by visiting www.edrnet.com/sanborn and entering the certification number. Only Environmental Data Resources Inc. (EDR) is authorized to grant rights for commercial reproduction of maps by The Sanborn Library LLC, the copyright holder for the collection.

Site Name:	9836004144_1929 W. Sunset & 1980-2007 W. Re
Address:	1929 West Sunset Boulevard
City, ST, ZIP:	Los Angeles, CA 90026
Client:	EFI Global Inc.
EDR Inquiry:	5458704.3
Order Date:	10/19/2018
Certification #	9E4F-4DCE-9A3C
Copyright	1968

This Certified Sanborn Map combines the following sheets.
Outlined areas indicate map sheets within the collection.

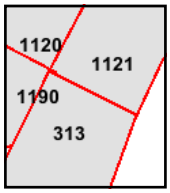

Volume 3, Sheet 313
Volume 11, Sheet 1190
Volume 11, Sheet 1121
Volume 11, Sheet 1120

0 Feet 150 300 600

N

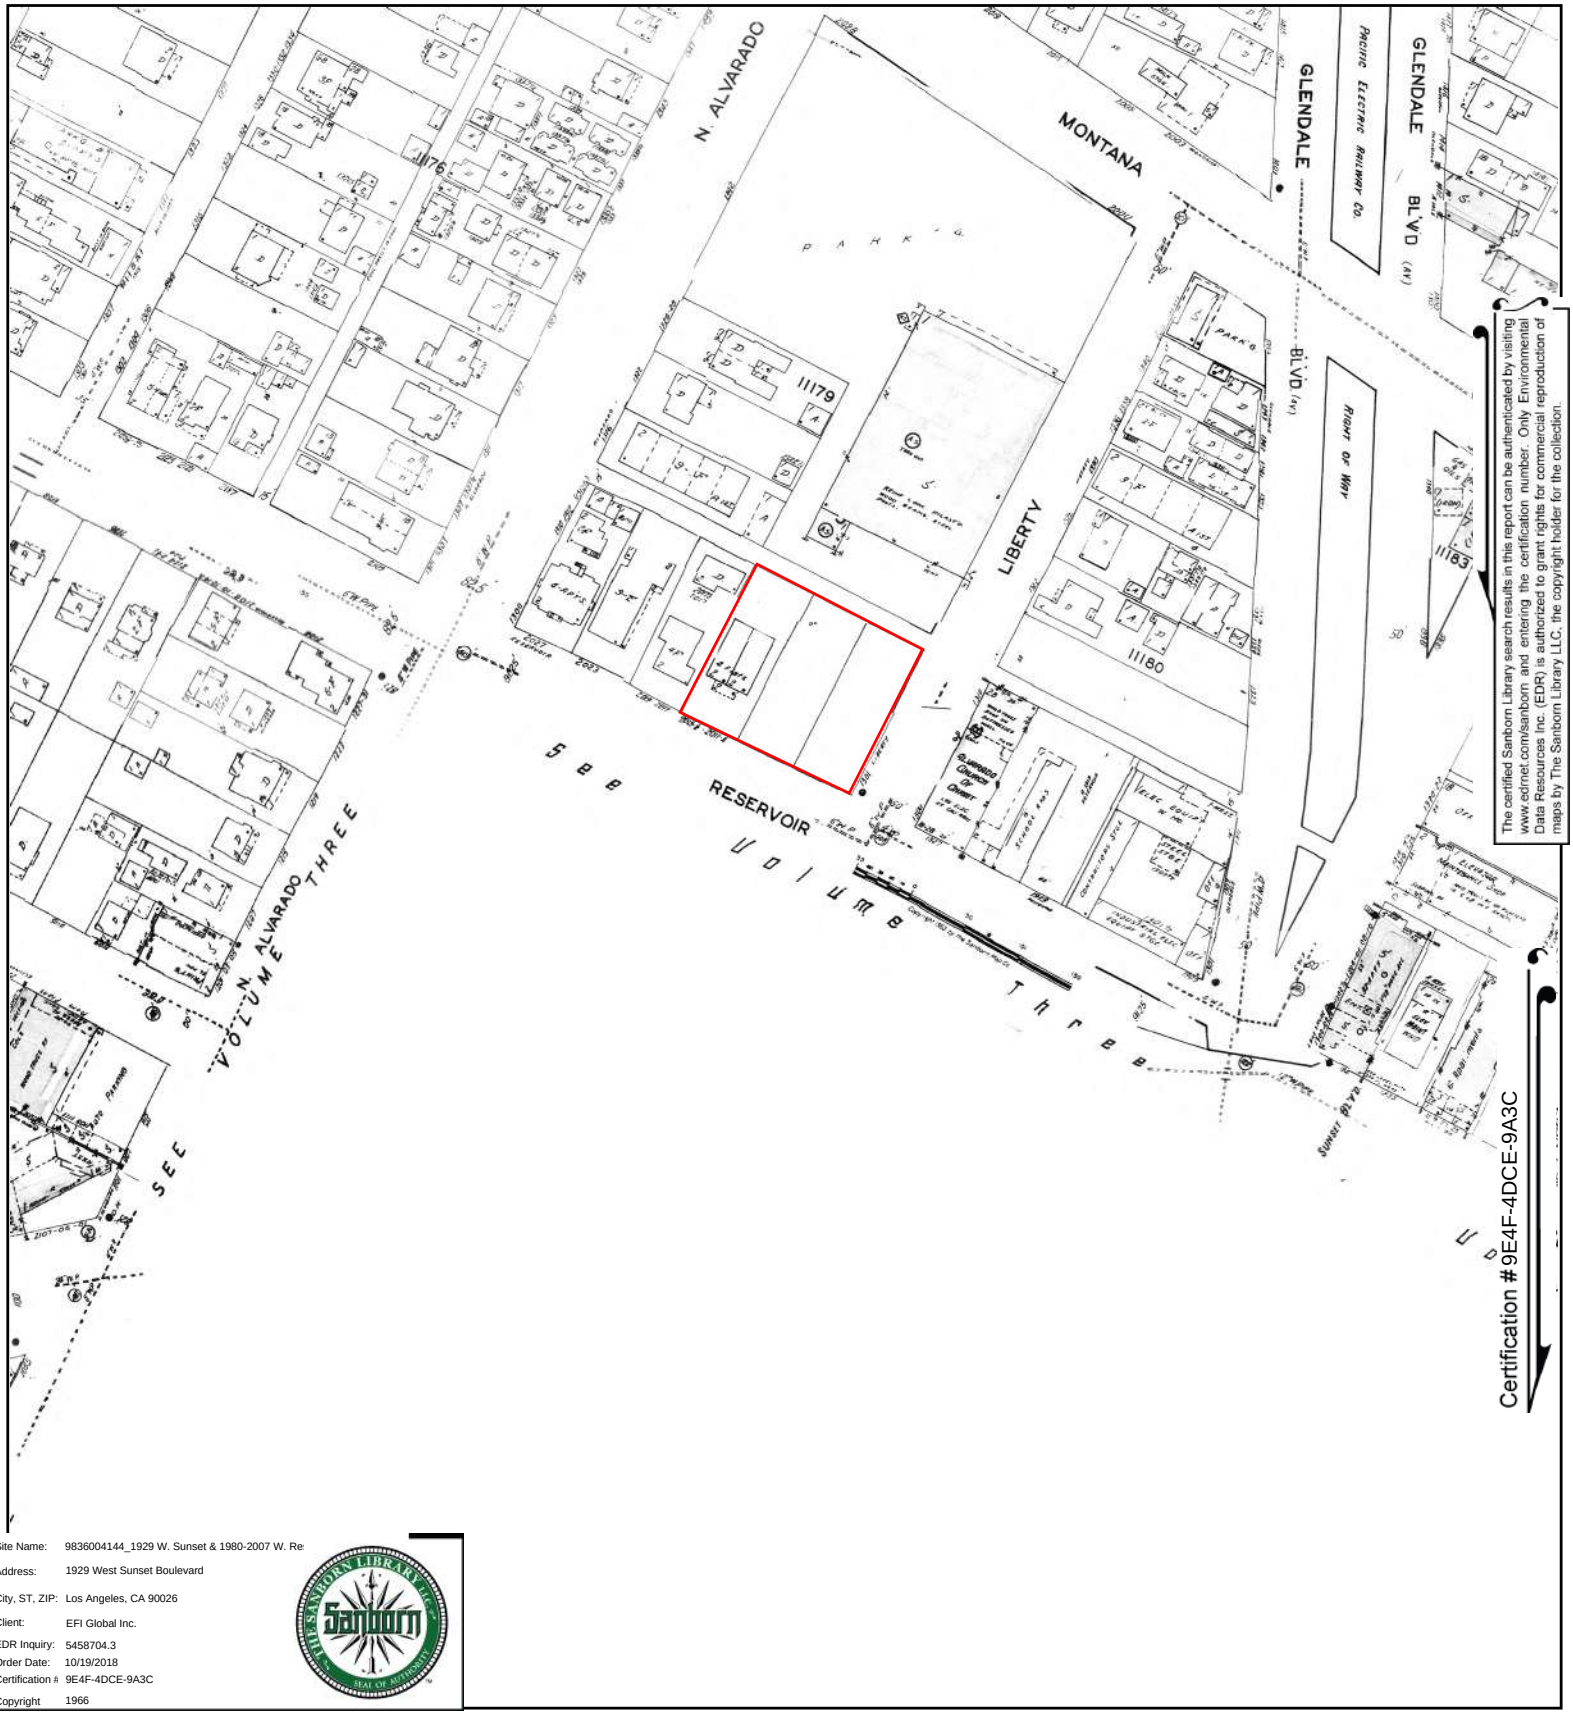

Site Name: 9836004144_1929 W. Sunset & 1980-2007 W. Re
Address: 1929 West Sunset Boulevard
City, ST, ZIP: Los Angeles, CA 90026
Client: EFI Global Inc.
EDR Inquiry: 5458704.3
Order Date: 10/19/2018
Certification #: 9E4F-4DCE-9A3C
Copyright: 1966

This Certified Sanborn Map combines the following sheets.
Outlined areas indicate map sheets within the collection.

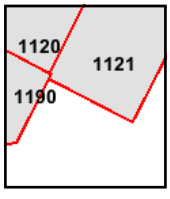

Volume 11, Sheet 1190
Volume 11, Sheet 1121
Volume 11, Sheet 1120

0 Feet 150 300 600

N

The certified Sanborn Library search results in this report can be authenticated by visiting www.edrnet.com/sanborn and entering the certification number. Only Environmental Data Resources Inc. (EDR) is authorized to grant rights for commercial reproduction of maps by The Sanborn Library LLC, the copyright holder for the collection.

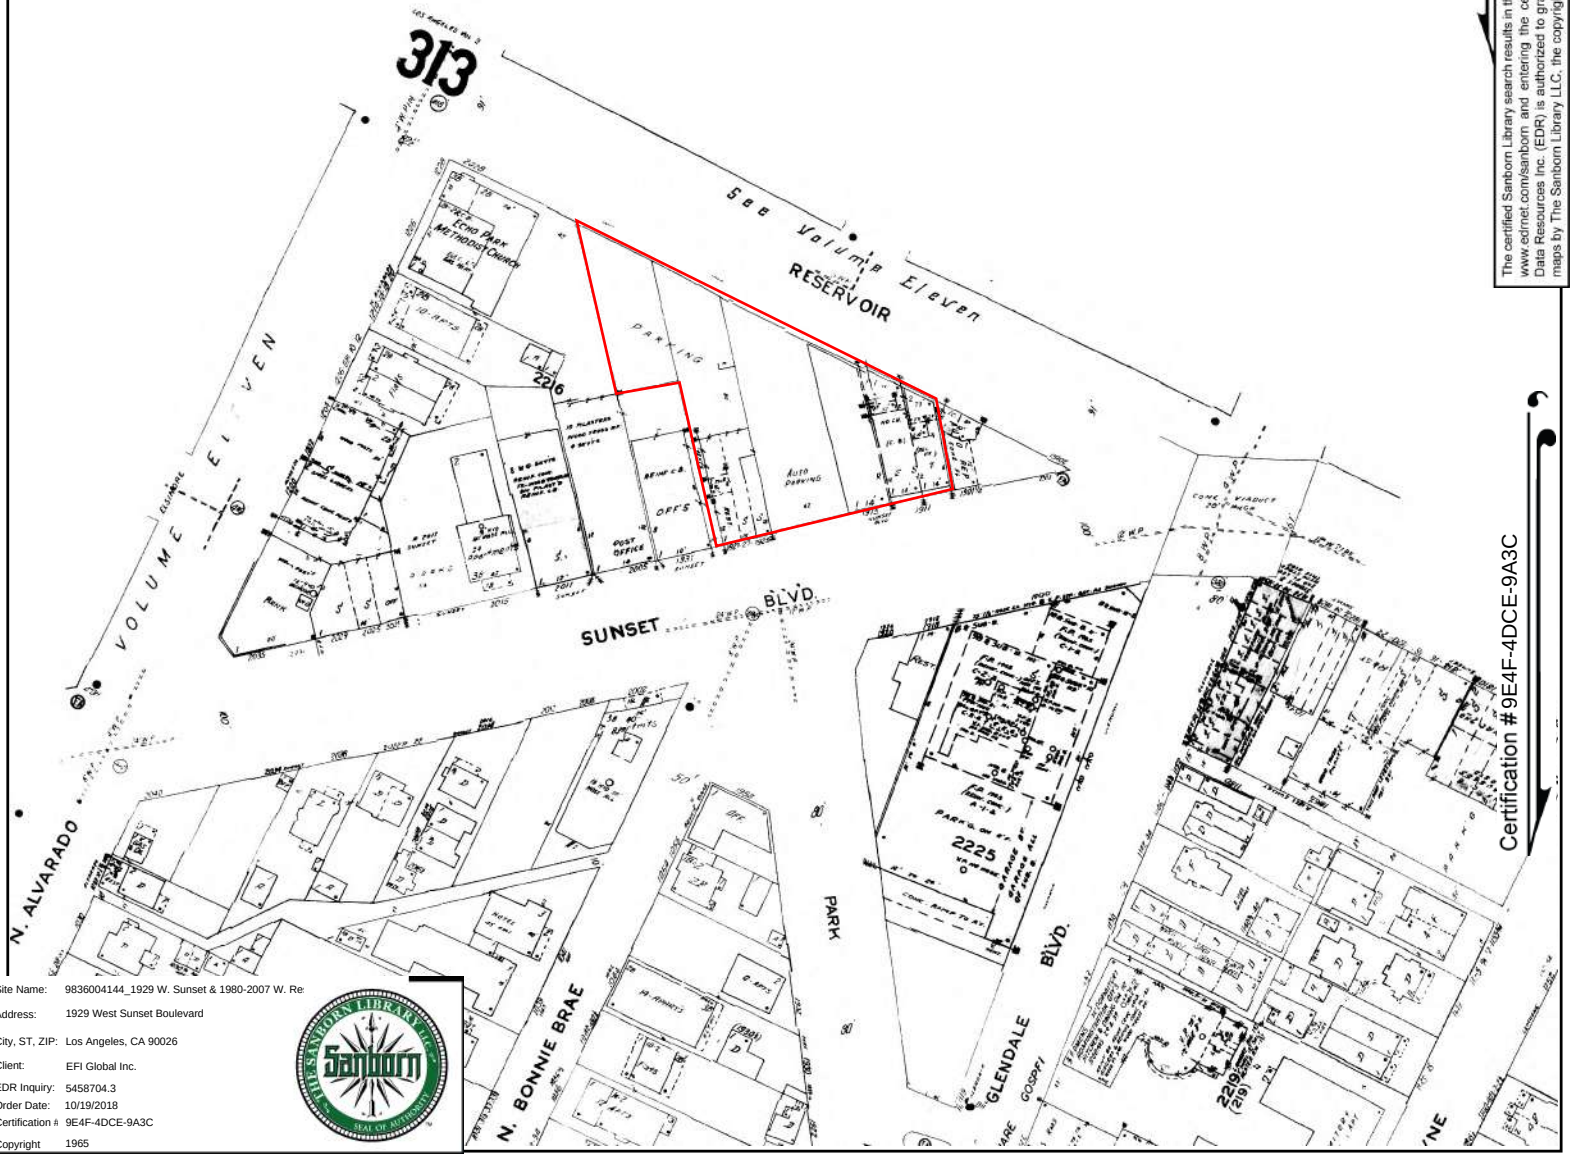

Certification #9E4F-4DCE-9A3C

Site Name:	9836004144_1929 W. Sunset & 1980-2007 W. Re
Address:	1929 West Sunset Boulevard
City, ST, ZIP:	Los Angeles, CA 90026
Client:	EFI Global Inc.
EDR Inquiry:	5458704.3
Order Date:	10/19/2018
Certification #	9E4F-4DCE-9A3C
Copyright	1965

This Certified Sanborn Map combines the following sheets.
Outlined areas indicate map sheets within the collection.

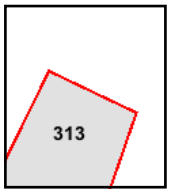

Volume 3, Sheet 313

0 Feet 150 300 600

N

The certified Sanborn Library search results in this report can be authenticated by visiting www.edrnet.com/sanborn and entering the certification number. Only Environmental Data Resources Inc. (EDR) is authorized to grant rights for commercial reproduction of maps by The Sanborn Library LLC, the copyright holder for the collection.

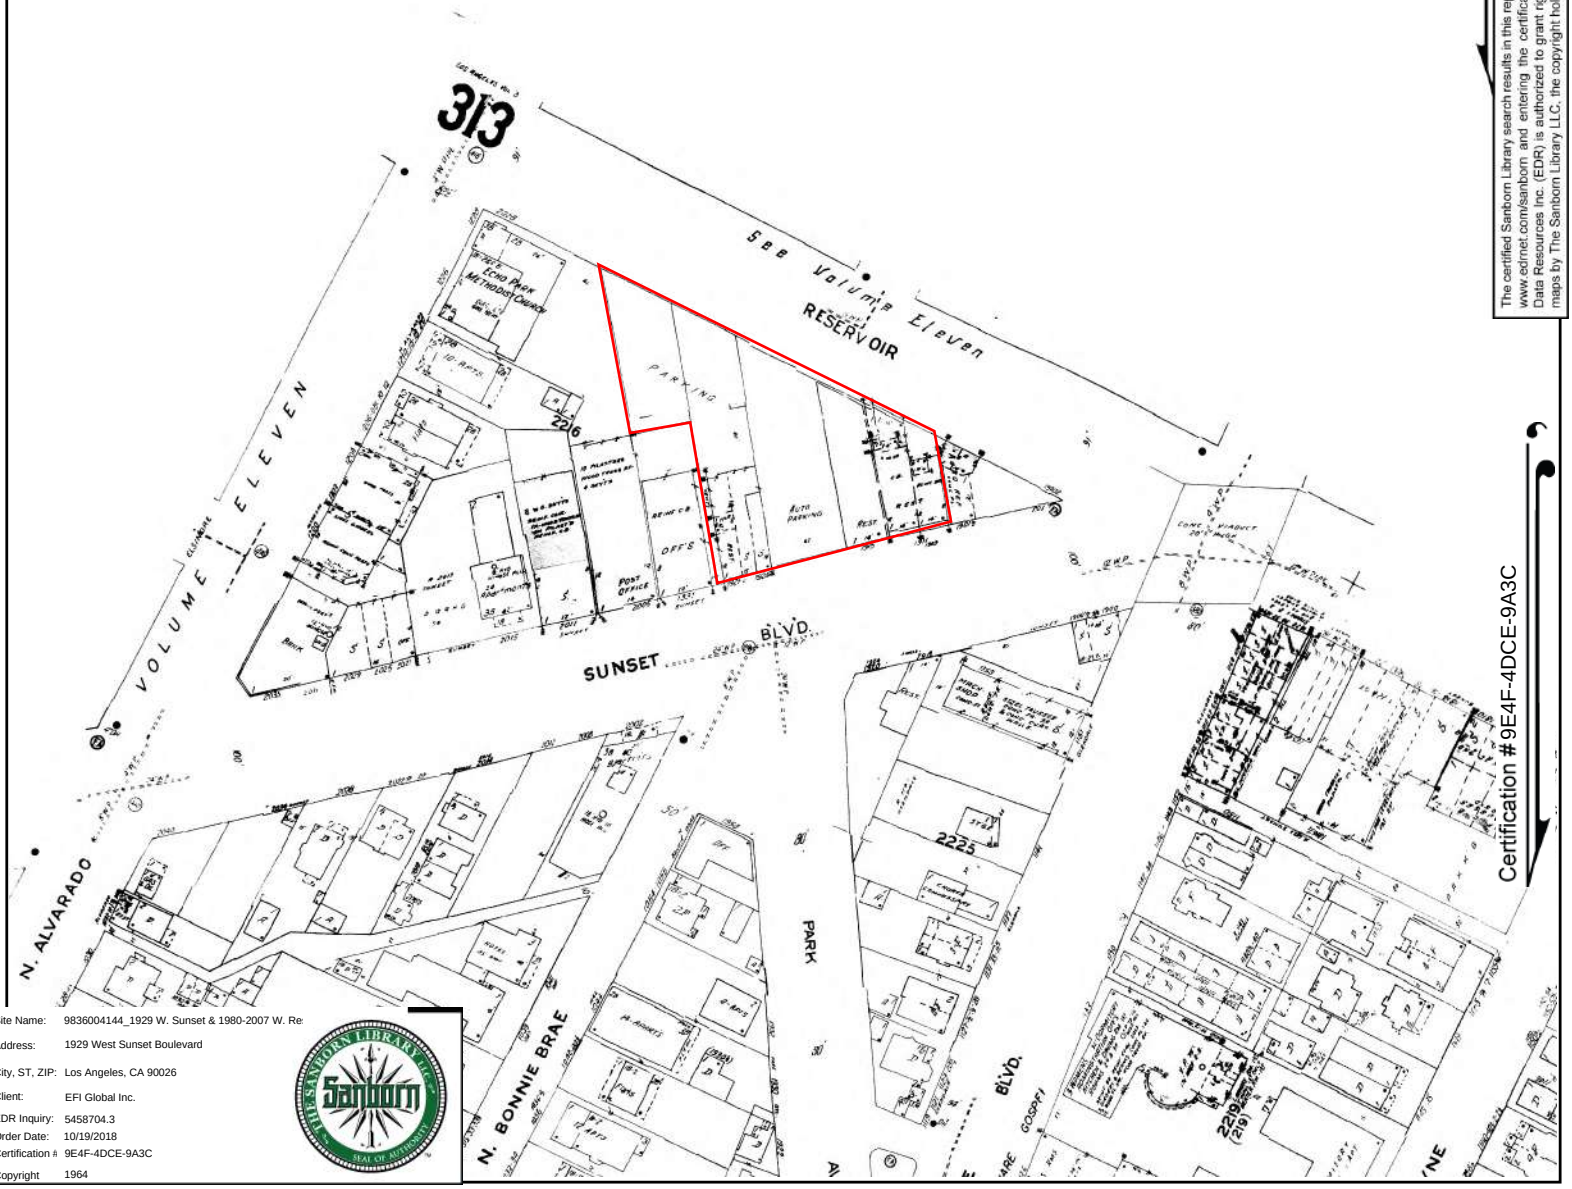

Certification #9E4F-4DCE-9A3C

Site Name:	9836004144_1929 W. Sunset & 1980-2007 W. Re
Address:	1929 West Sunset Boulevard
City, ST, ZIP:	Los Angeles, CA 90026
Client:	EFI Global Inc.
EDR Inquiry:	5458704.3
Order Date:	10/19/2018
Certification #	9E4F-4DCE-9A3C
Copyright	1964

This Certified Sanborn Map combines the following sheets. Outlined areas indicate map sheets within the collection.

0 Feet 150 300 600

Volume 3, Sheet 313

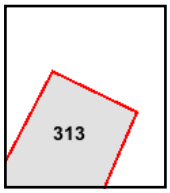

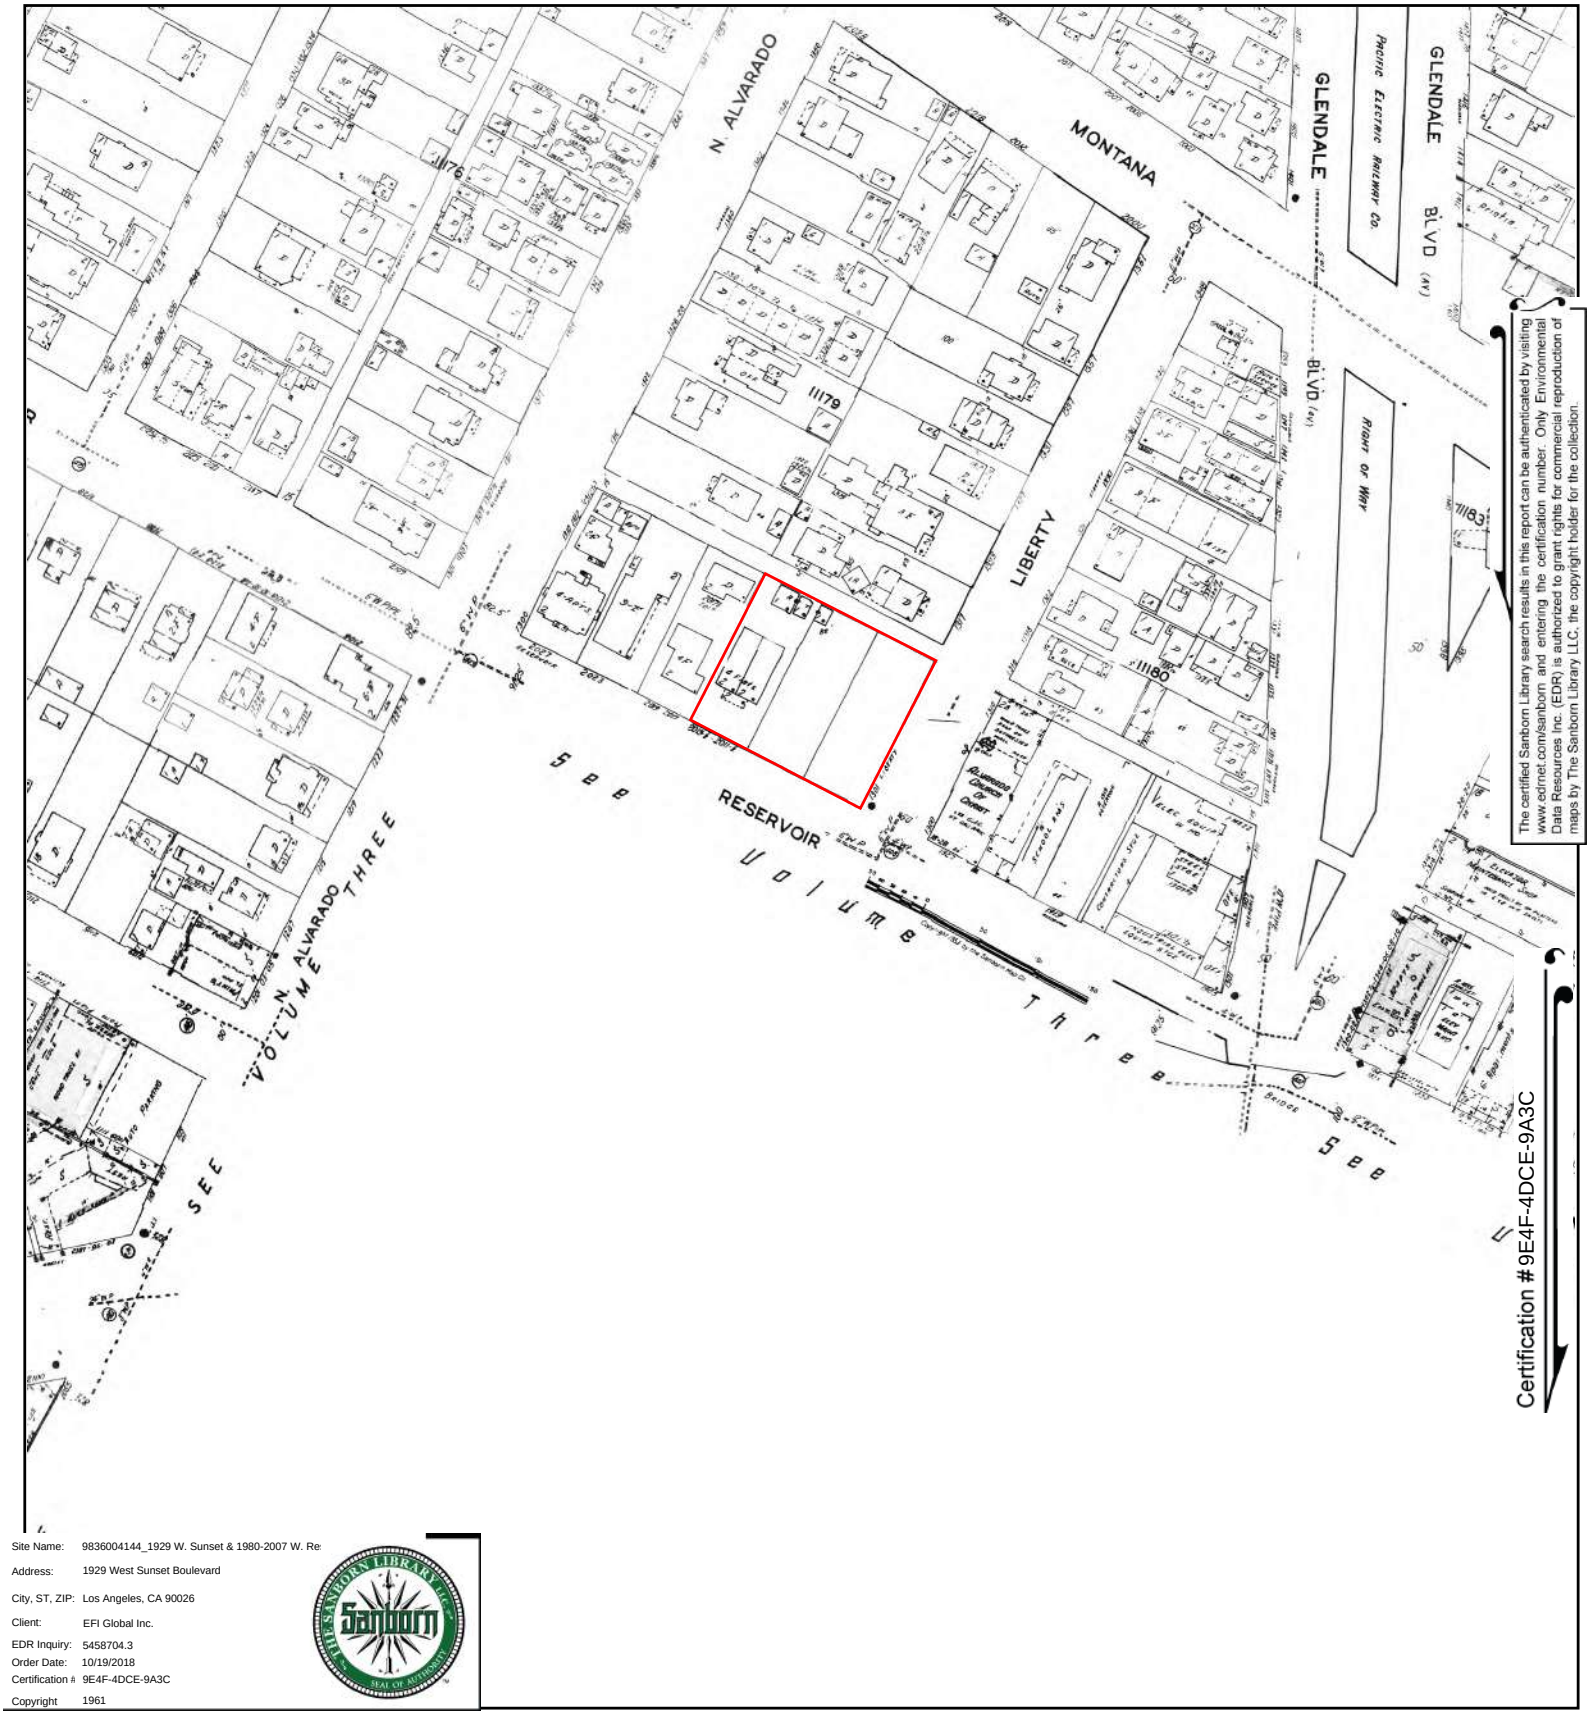

Site Name: 9836004144_1929 W. Sunset & 1980-2007 W. Re
Address: 1929 West Sunset Boulevard
City, ST, ZIP: Los Angeles, CA 90026
Client: EFI Global Inc.
EDR Inquiry: 5458704.3
Order Date: 10/19/2018
Certification #: 9E4F-4DCE-9A3C
Copyright: 1961

This Certified Sanborn Map combines the following sheets.
Outlined areas indicate map sheets within the collection.

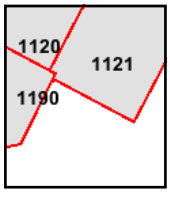

Volume 11, Sheet 1190
Volume 11, Sheet 1121
Volume 11, Sheet 1120

0 Feet 150 300 600

N

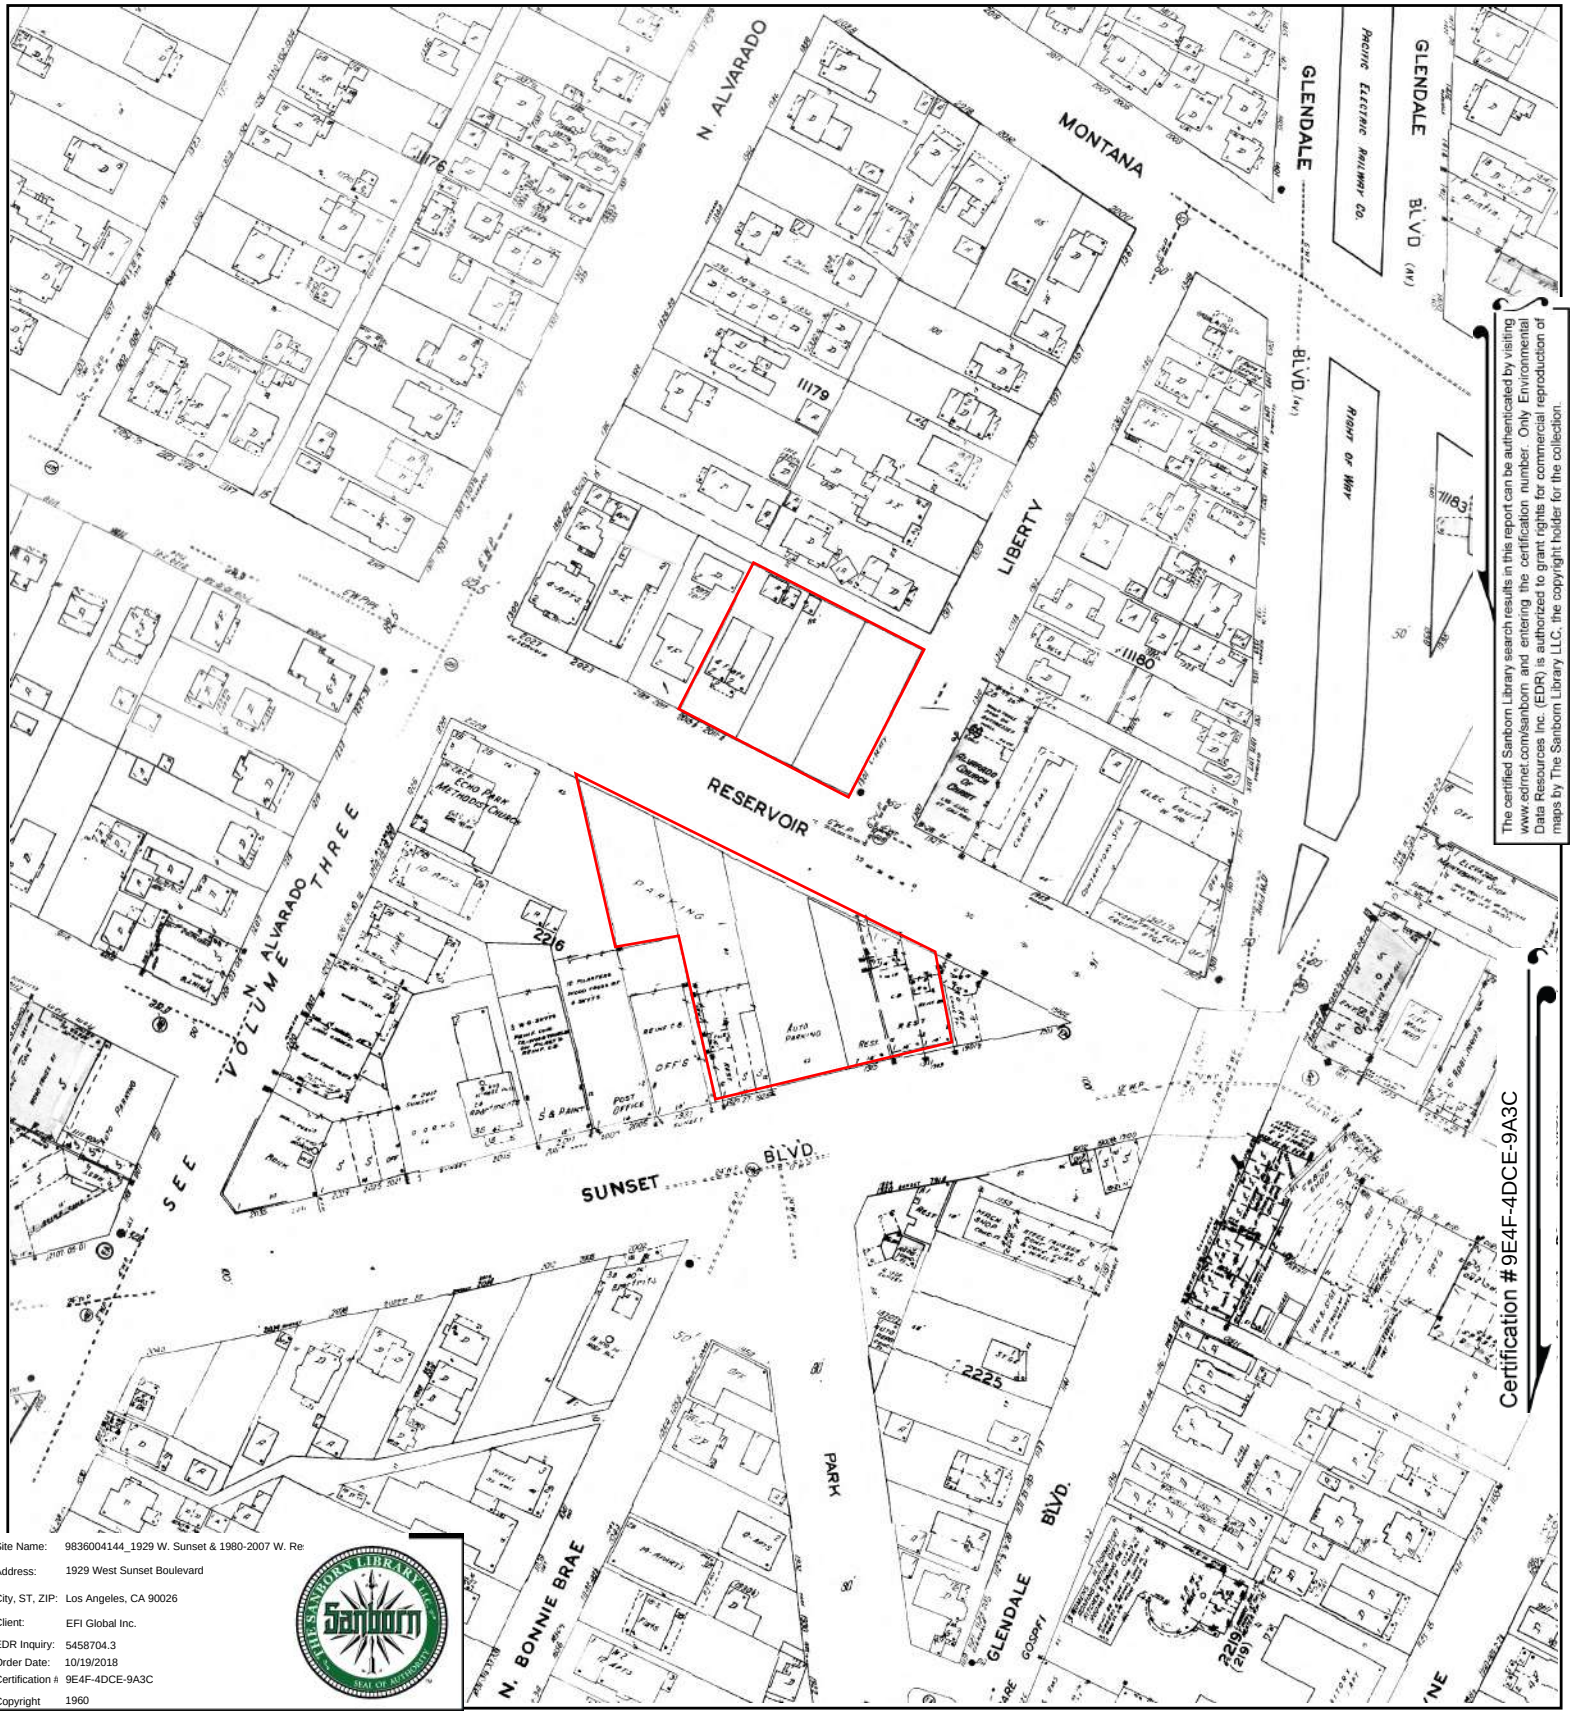

The certified Sanborn Library search results in this report can be authenticated by visiting www.edrnet.com/sanborn and entering the certification number. Only Environmental Data Resources Inc. (EDR) is authorized to grant rights for commercial reproduction of maps by The Sanborn Library LLC, the copyright holder for the collection.

Site Name: 9836004144_1929 W. Sunset & 1980-2007 W. Re
Address: 1929 West Sunset Boulevard
City, ST, ZIP: Los Angeles, CA 90026
Client: EFI Global Inc.
EDR Inquiry: 5458704.3
Order Date: 10/19/2018
Certification #: 9E4F-4DCE-9A3C
Copyright: 1960

This Certified Sanborn Map combines the following sheets.
Outlined areas indicate map sheets within the collection.

0 Feet 150 300 600

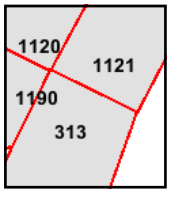

Volume 3, Sheet 313
Volume 11, Sheet 1190
Volume 11, Sheet 1121
Volume 11, Sheet 1120

N

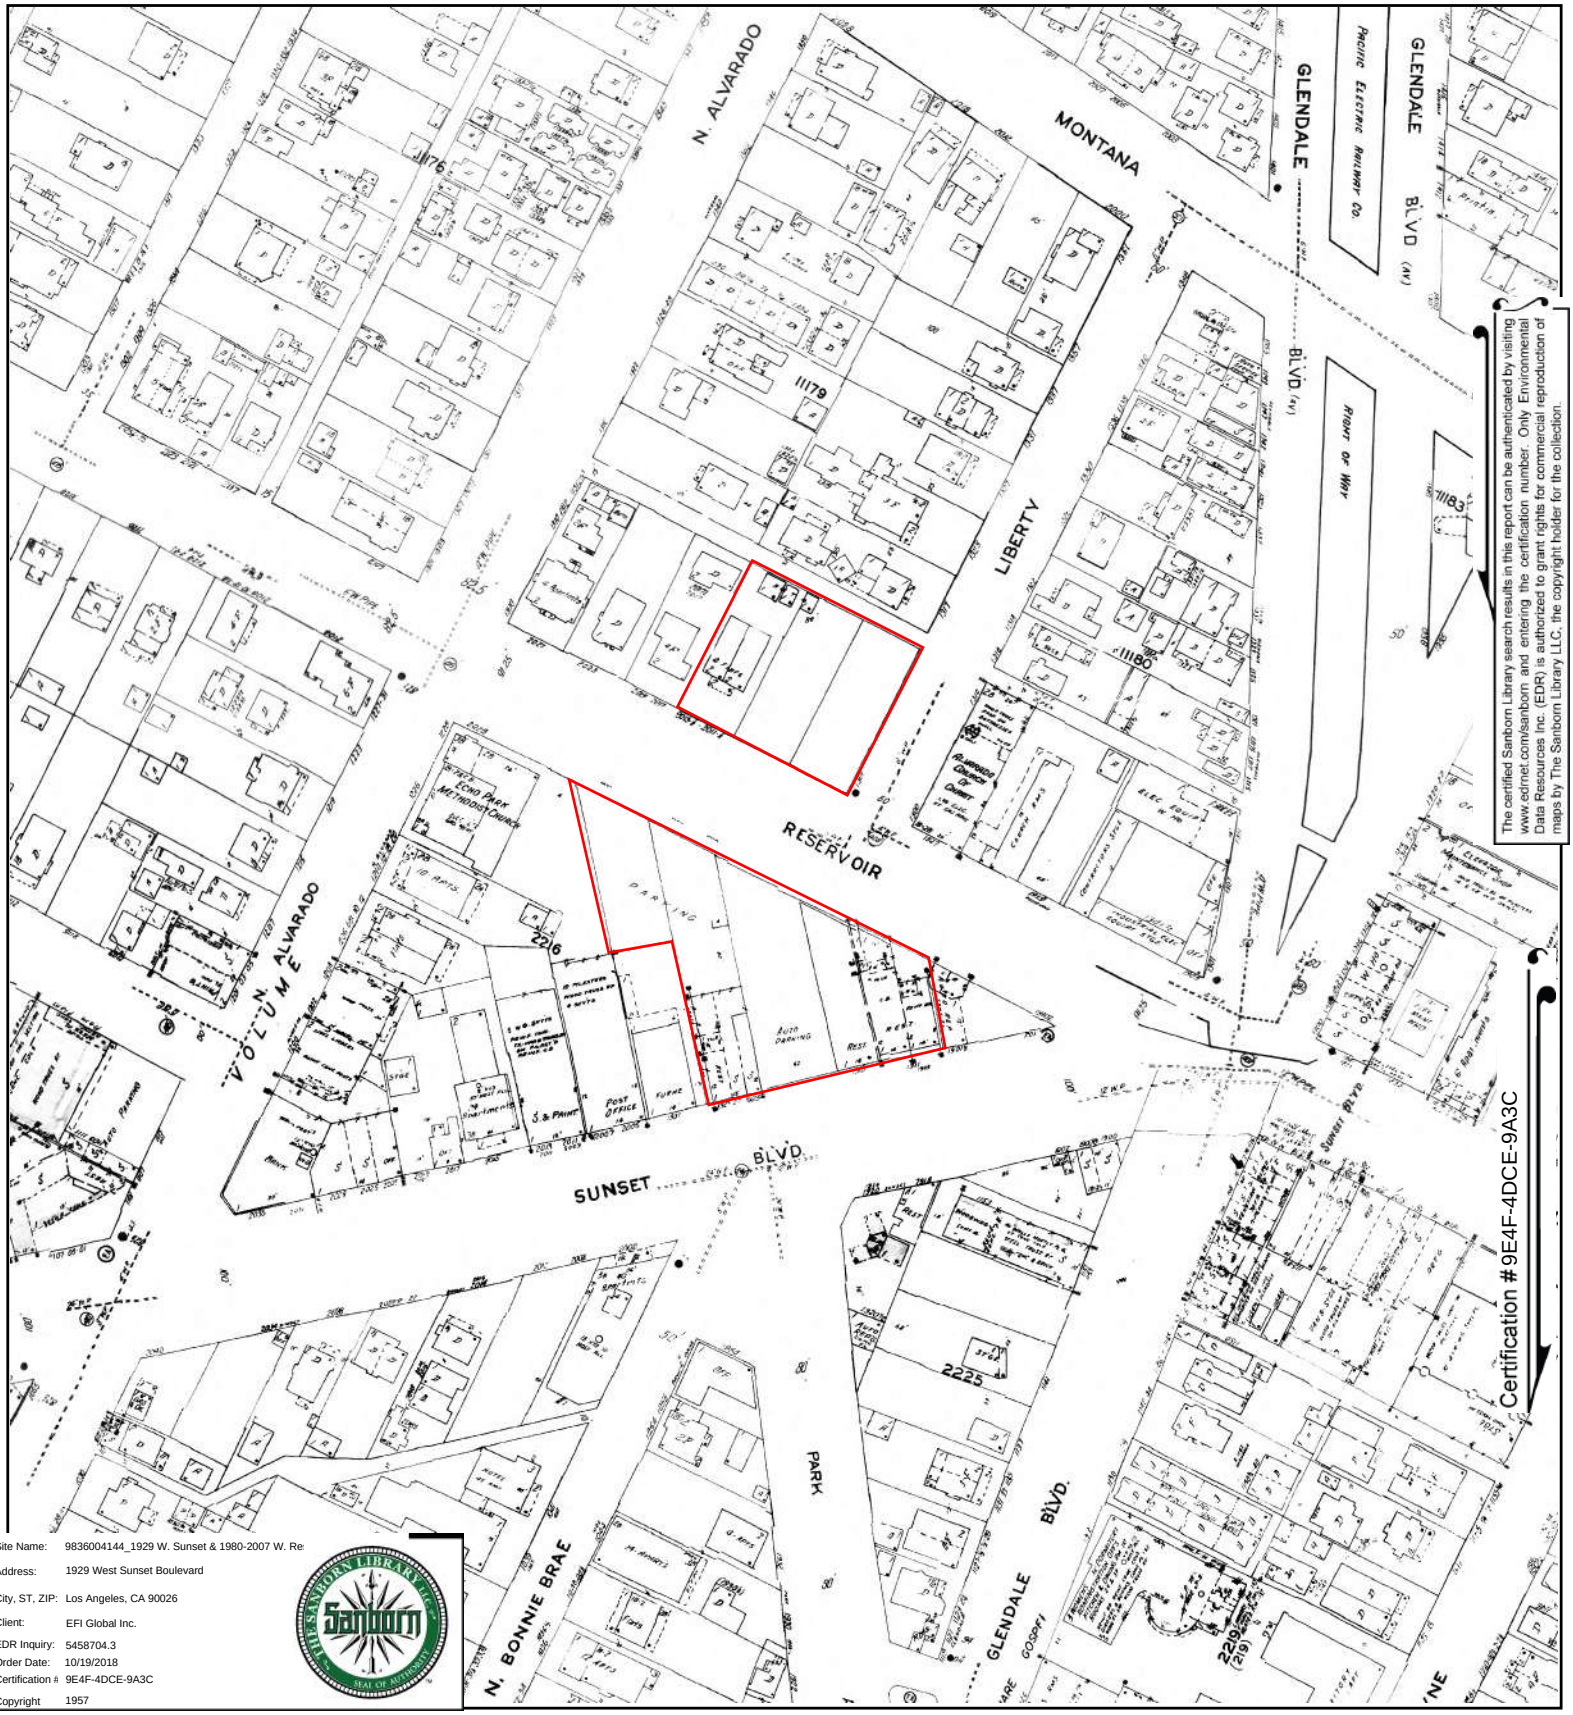

Site Name: 9836004144_1929 W. Sunset & 1980-2007 W. Re
Address: 1929 West Sunset Boulevard
City, ST, ZIP: Los Angeles, CA 90026
Client: EFI Global Inc.
EDR Inquiry: 5458704.3
Order Date: 10/19/2018
Certification #: 9E4F-4DCE-9A3C
Copyright: 1957

This Certified Sanborn Map combines the following sheets.
Outlined areas indicate map sheets within the collection.

0 Feet 150 300 600

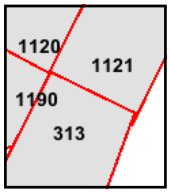

Volume 11, Sheet 1190
Volume 11, Sheet 1121
Volume 11, Sheet 1120
Volume 3, Sheet 313

N

The certified Sanborn Library search results in this report can be authenticated by visiting www.edrnet.com/sanborn and entering the certification number. Only Environmental Data Resources Inc. (EDR) is authorized to grant rights for commercial reproduction of maps by The Sanborn Library LLC, the copyright holder for the collection.

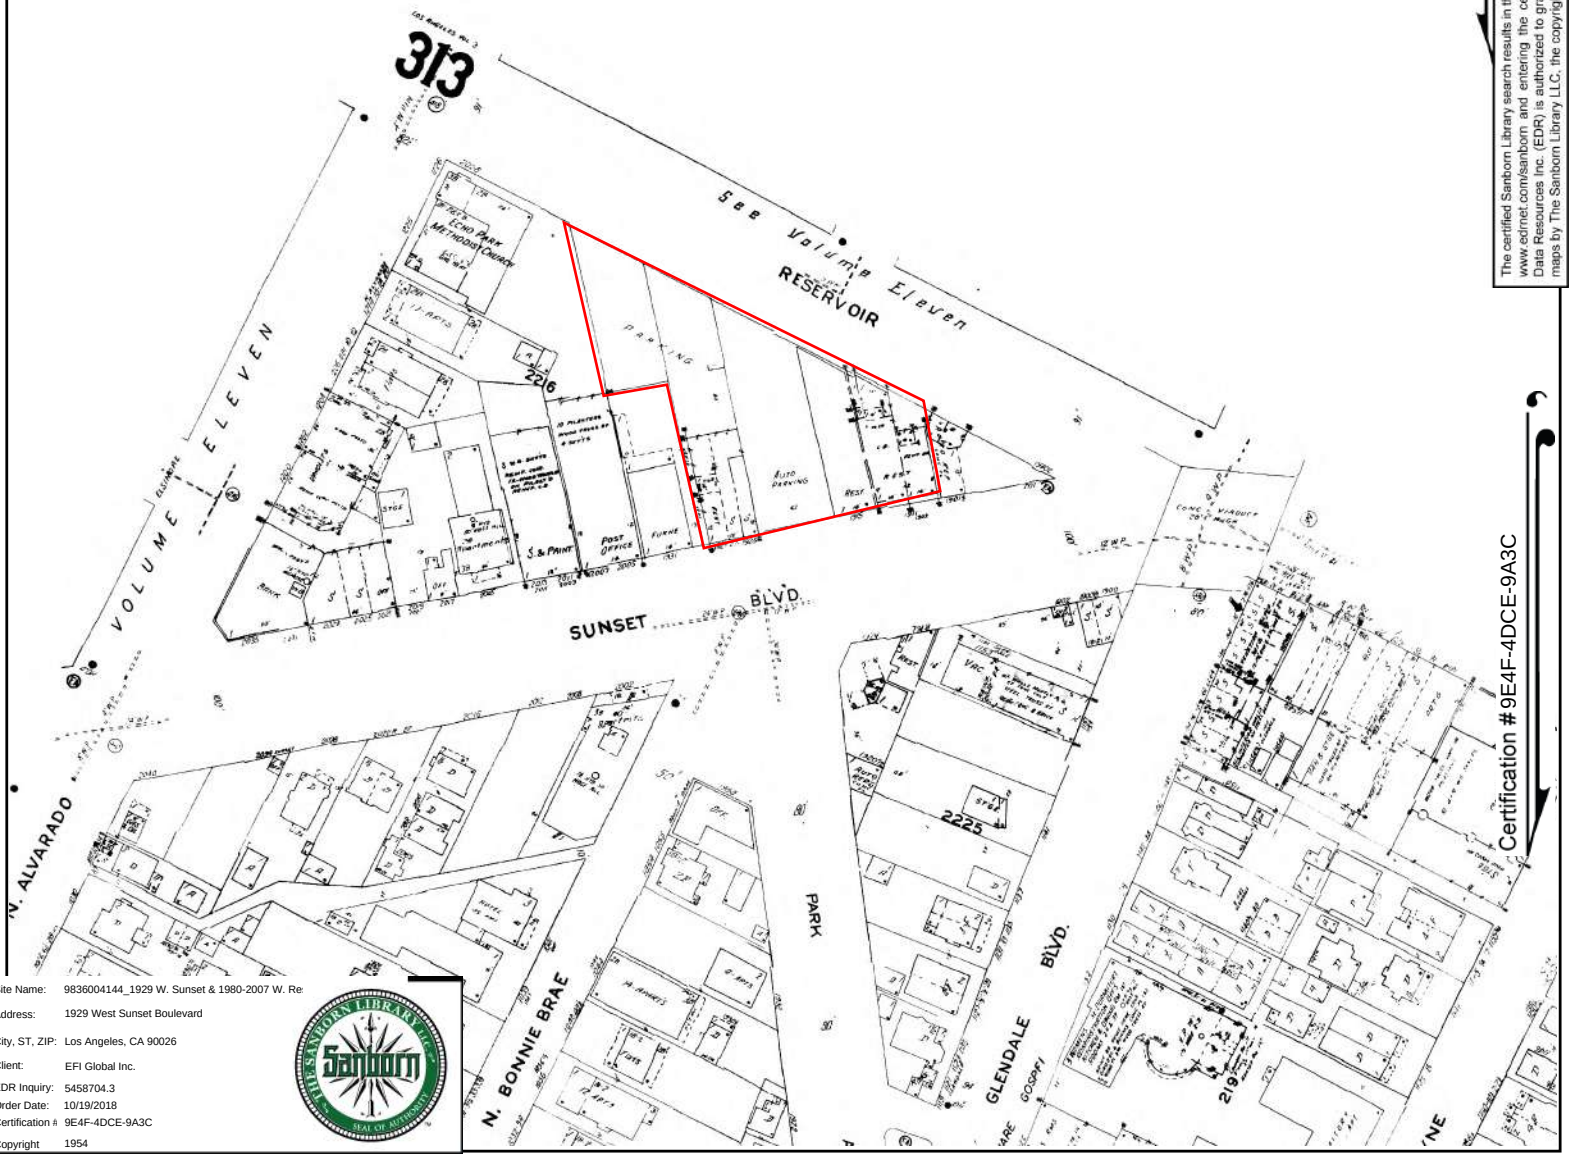

Certification #9E4F-4DCE-9A3C

Site Name:	9836004144_1929 W. Sunset & 1980-2007 W. Re
Address:	1929 West Sunset Boulevard
City, ST, ZIP:	Los Angeles, CA 90026
Client:	EFI Global Inc.
EDR Inquiry:	5458704.3
Order Date:	10/19/2018
Certification #	9E4F-4DCE-9A3C
Copyright	1954

This Certified Sanborn Map combines the following sheets.
Outlined areas indicate map sheets within the collection.

0 Feet 150 300 600

Volume 3, Sheet 313

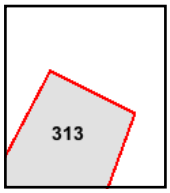

N

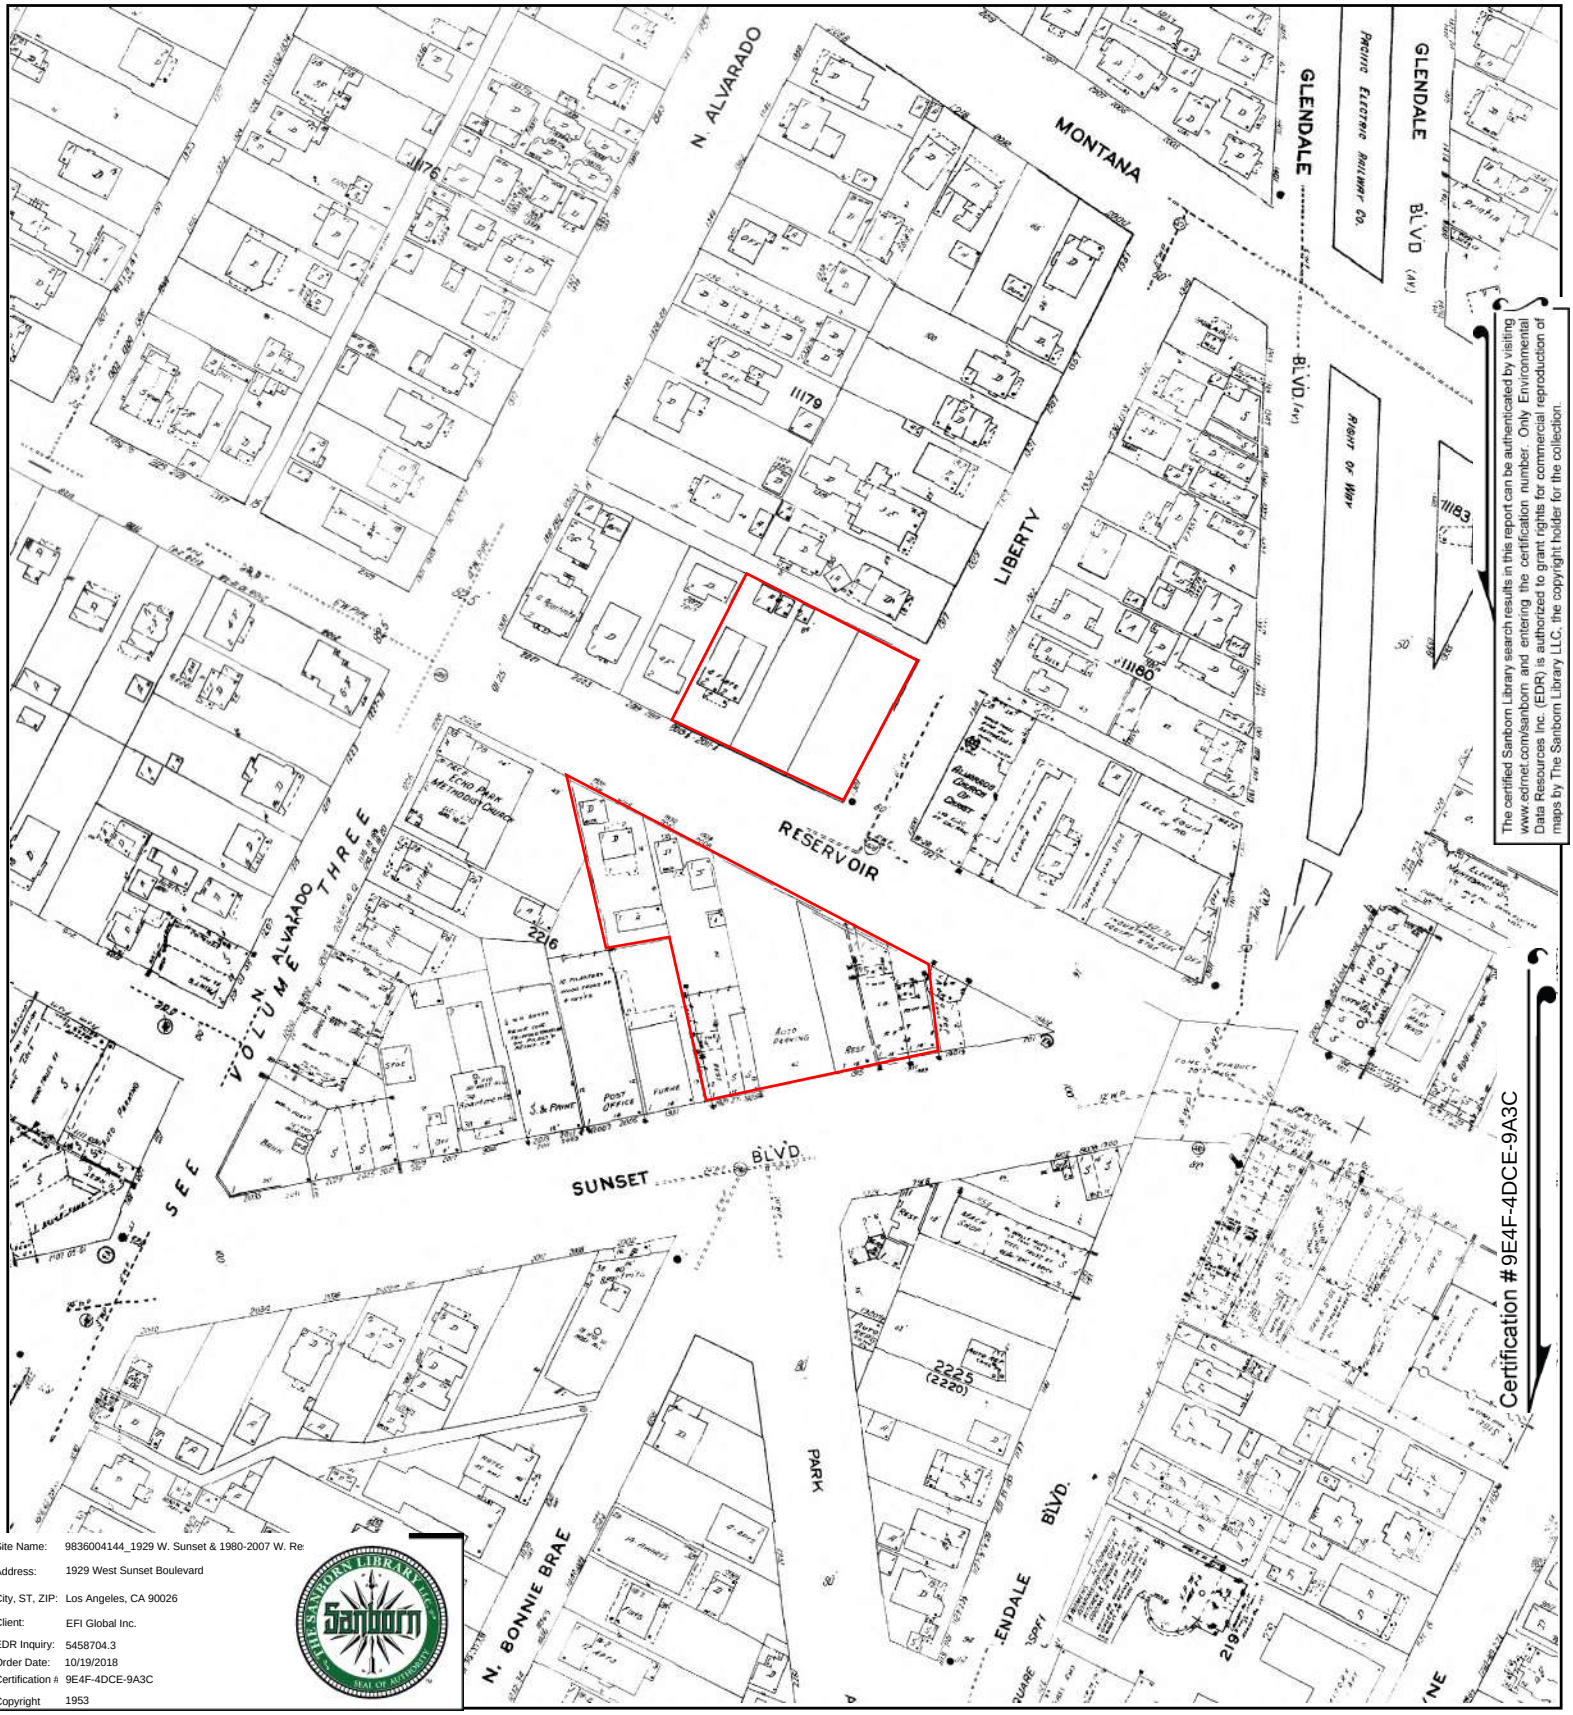

Site Name: 9836004144_1929 W. Sunset & 1980-2007 W. Re
Address: 1929 West Sunset Boulevard
City, ST, ZIP: Los Angeles, CA 90026
Client: EFI Global Inc.
EDR Inquiry: 5458704.3
Order Date: 10/19/2018
Certification #: 9E4F-4DCE-9A3C
Copyright: 1953

This Certified Sanborn Map combines the following sheets.
Outlined areas indicate map sheets within the collection.

0 Feet 150 300 600

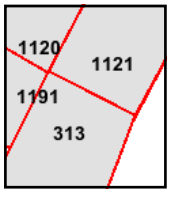

Volume 11, Sheet 1191
Volume 11, Sheet 1121
Volume 11, Sheet 1120
Volume 11, Sheet 1190
Volume 11, Sheet 1121
Volume 11, Sheet 1120
Volume 3, Sheet 313
Volume 3, Sheet 313

N

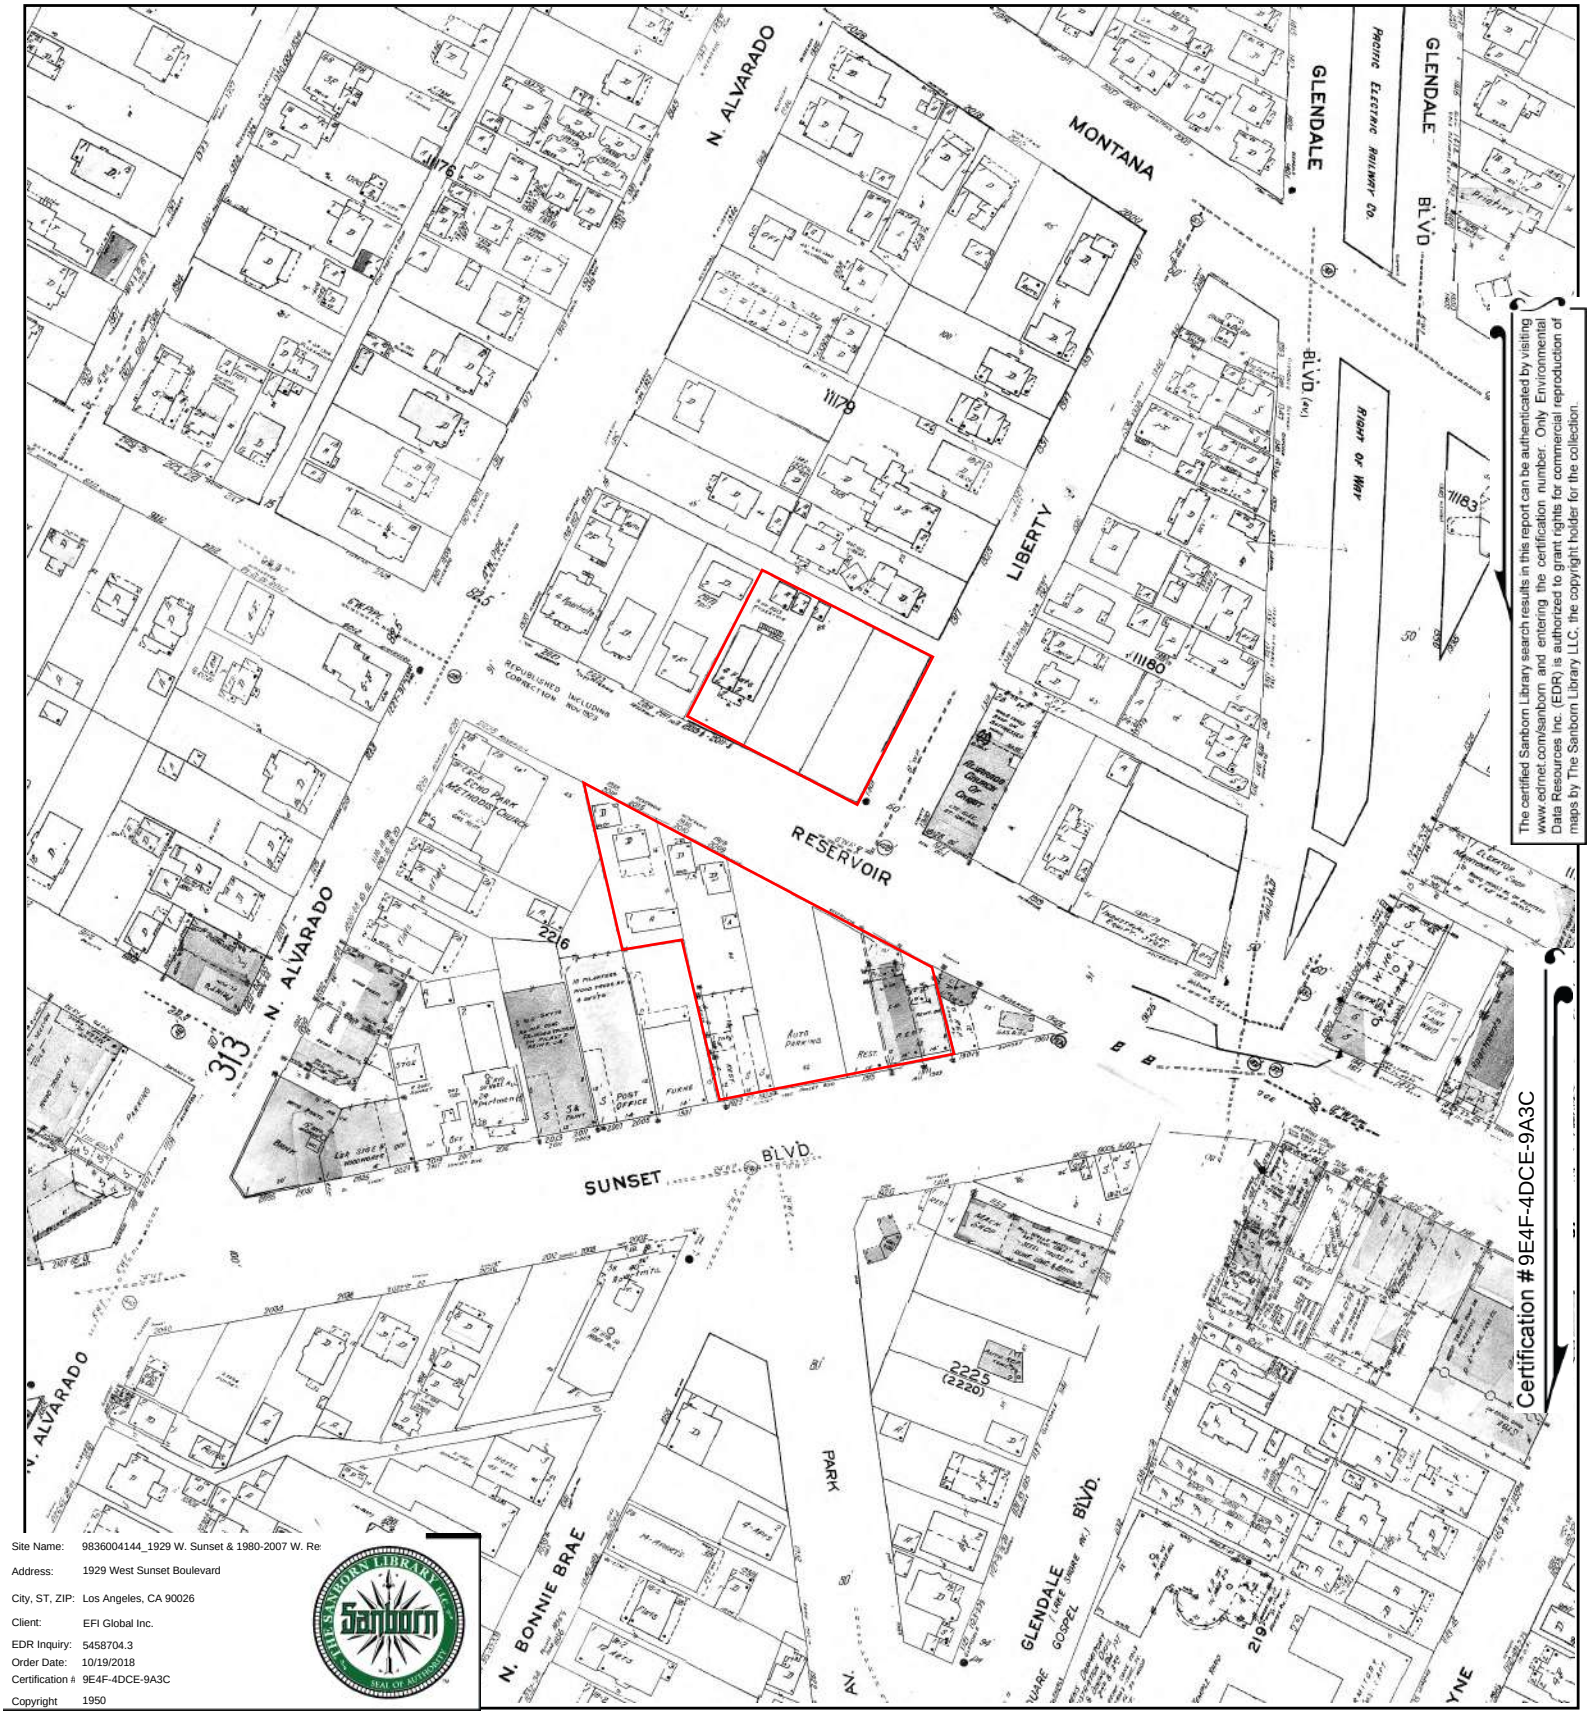

The certified Sanborn Library search results in this report can be authenticated by visiting www.edrnet.com/sanborn and entering the certification number. Only Environmental Data Resources Inc. (EDR) is authorized to grant rights for commercial reproduction of maps by The Sanborn Library LLC, the copyright holder for the collection.

Site Name:	9836004144_1929 W. Sunset & 1980-2007 W. Re
Address:	1929 West Sunset Boulevard
City, ST, ZIP:	Los Angeles, CA 90026
Client:	EFI Global Inc.
EDR Inquiry:	5458704.3
Order Date:	10/19/2018
Certification #	9E4F-4DCE-9A3C
Copyright	1950

This Certified Sanborn Map combines the following sheets.
Outlined areas indicate map sheets within the collection.

0 Feet 150 300 600

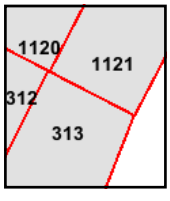

Volume 3, Sheet 313
Volume 3, Sheet 312
Volume 11, Sheet 1121
Volume 11, Sheet 1120

N

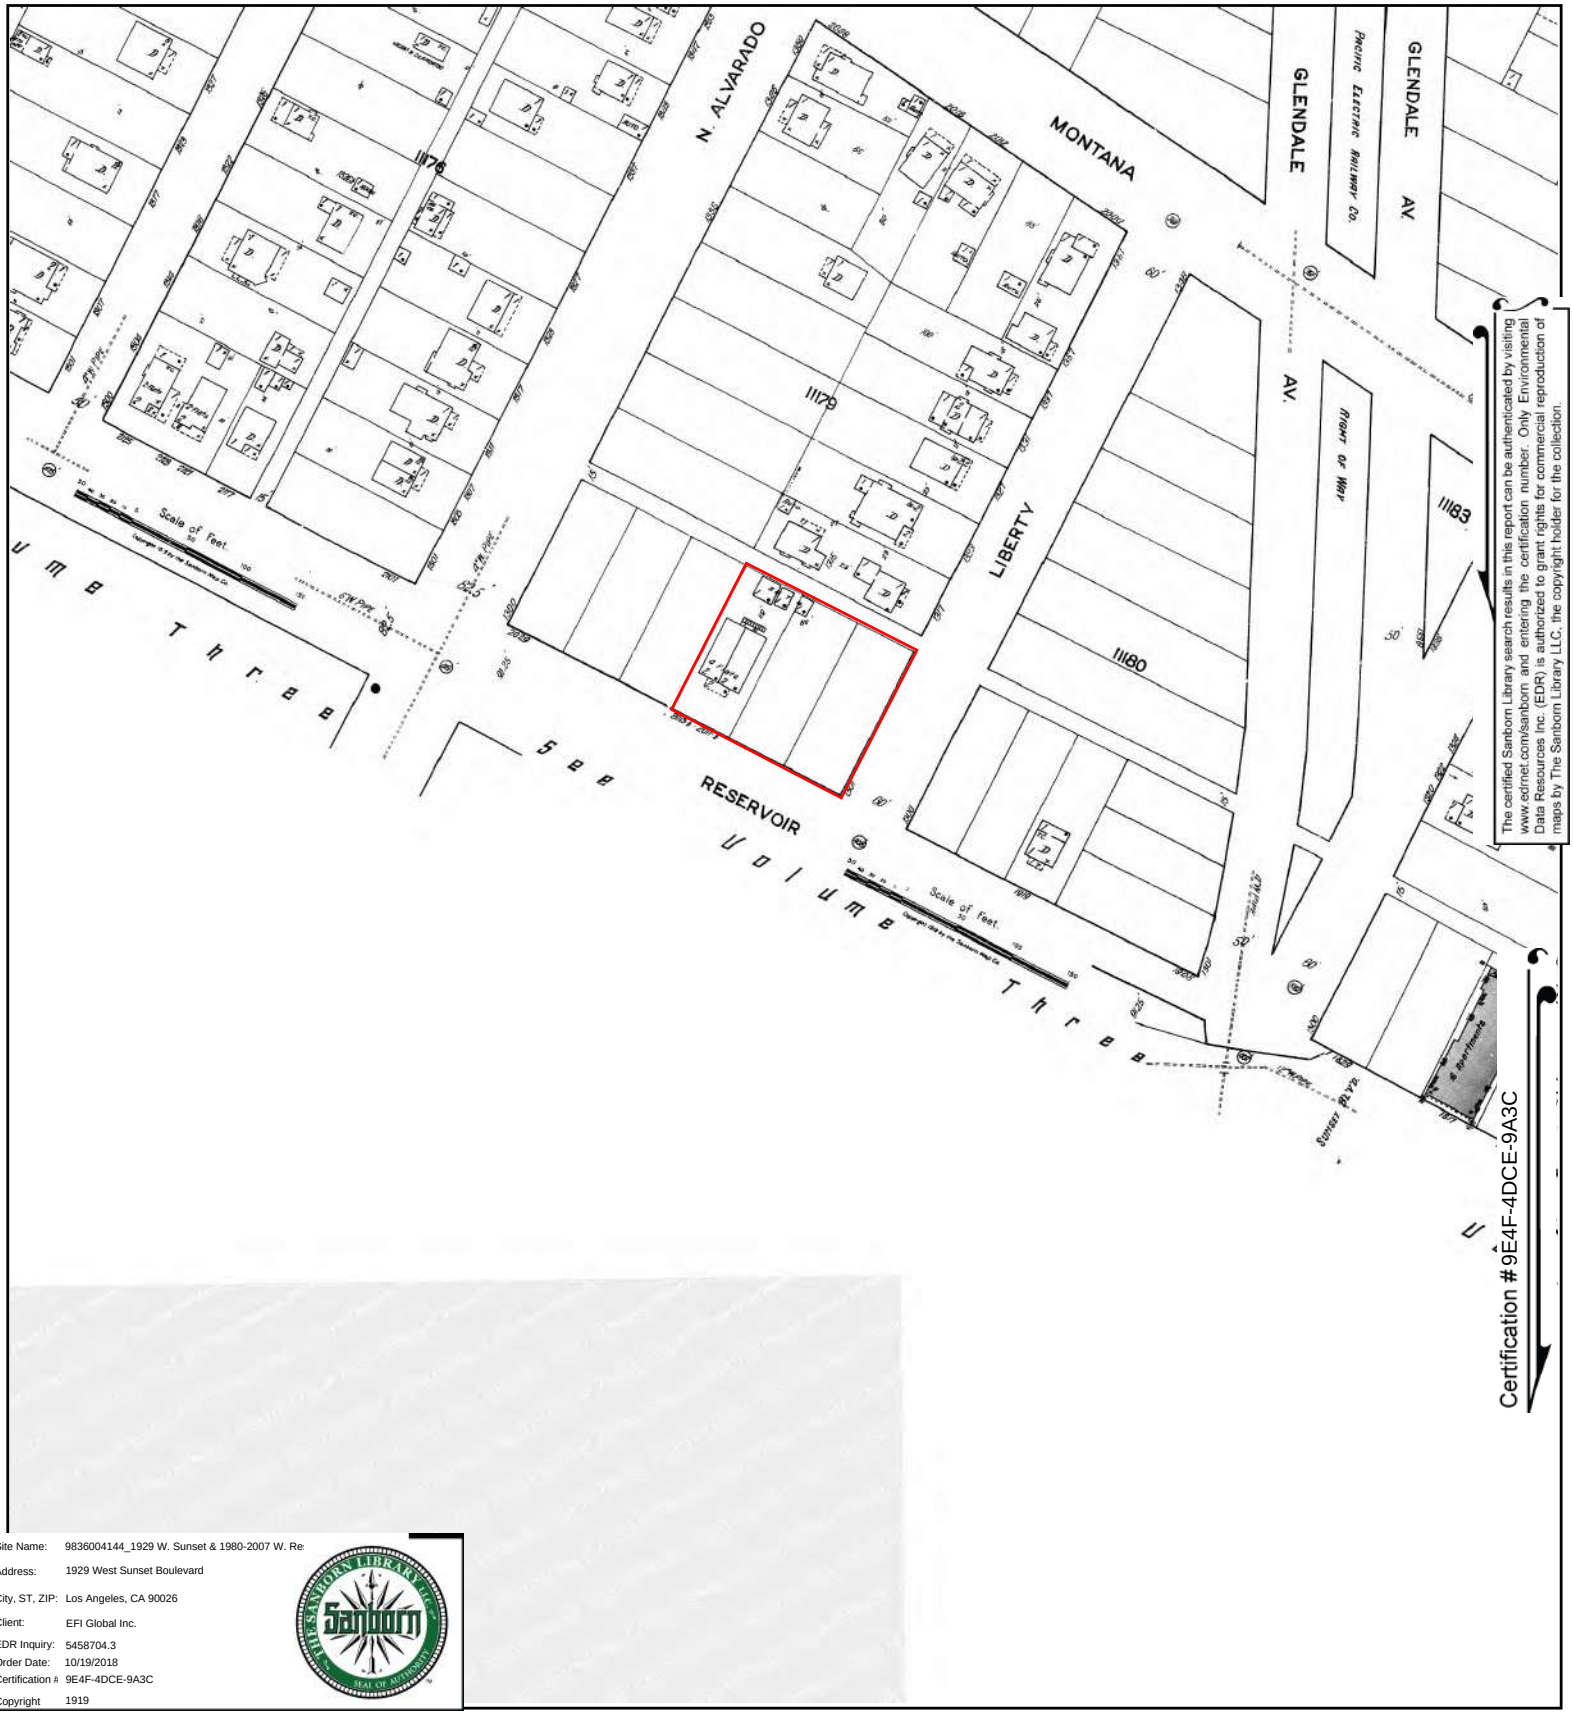

The certified Sanborn Library search results in this report can be authenticated by visiting www.edrnet.com/sanborn and entering the certification number. Only Environmental Data Resources Inc. (EDR) is authorized to grant rights for commercial reproduction of maps by The Sanborn Library LLC, the copyright holder for the collection.

Site Name: 9836004144_1929 W. Sunset & 1980-2007 W. Re
Address: 1929 West Sunset Boulevard
City, ST, ZIP: Los Angeles, CA 90026
Client: EFI Global Inc.
EDR Inquiry: 5458704.3
Order Date: 10/19/2018
Certification #: 9E4F-4DCE-9A3C
Copyright: 1919

This Certified Sanborn Map combines the following sheets.
Outlined areas indicate map sheets within the collection.

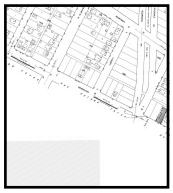

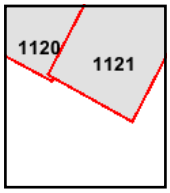

Volume 11, Sheet 1121
Volume 11, Sheet 1120

0 Feet 150 300 600

N

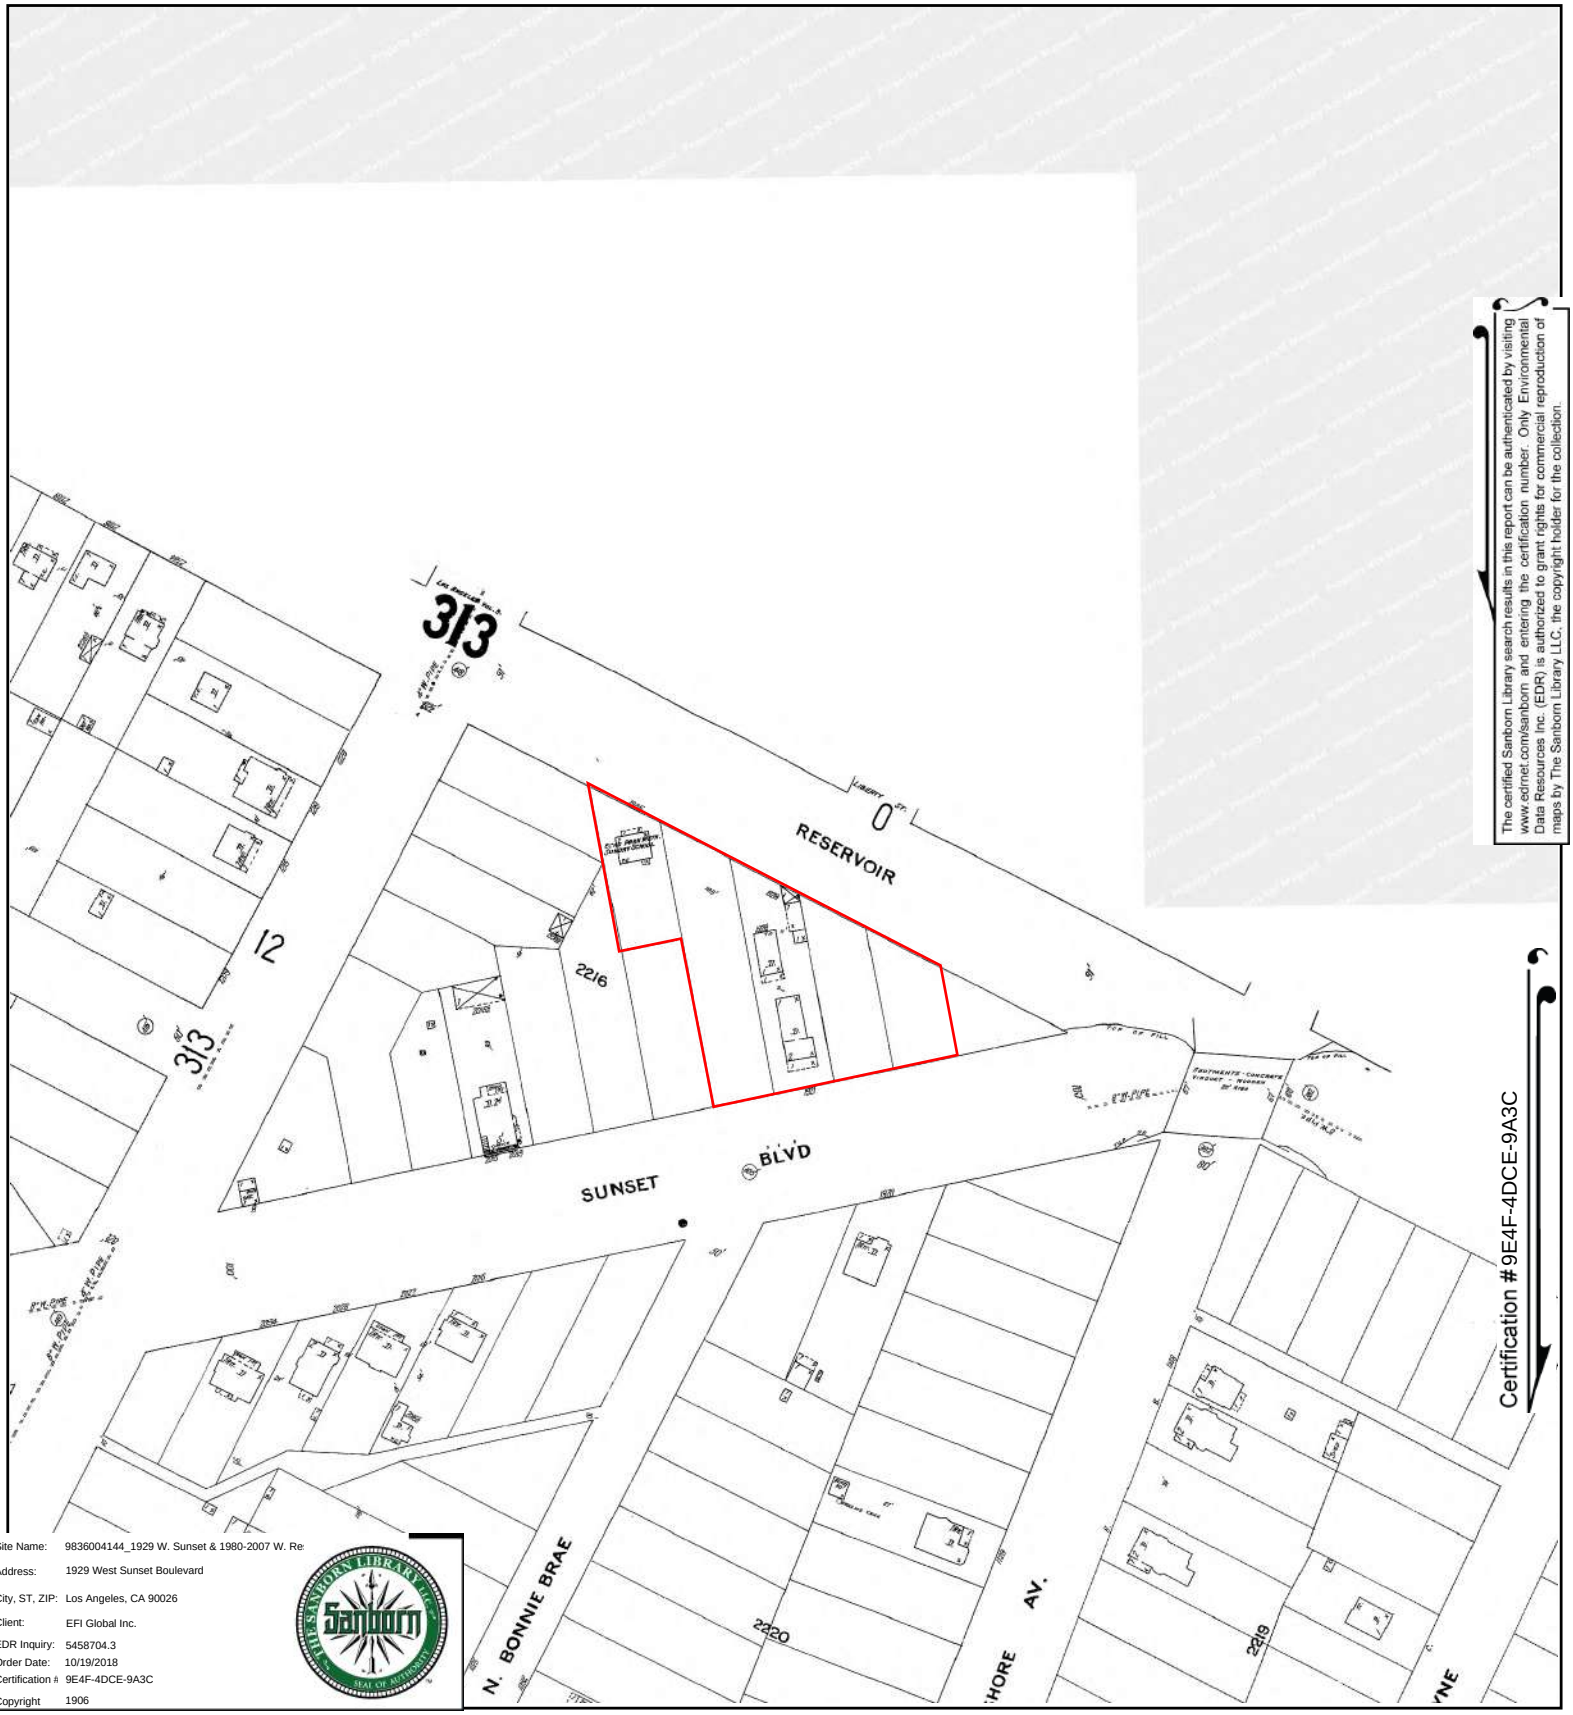

The certified Sanborn Library search results in this report can be authenticated by visiting www.edrnet.com/sanborn and entering the certification number. Only Environmental Data Resources Inc. (EDR) is authorized to grant rights for commercial reproduction of maps by The Sanborn Library LLC, the copyright holder for the collection.

Certification #9E4F-4DCE-9A3C

Site Name: 9836004144_1929 W. Sunset & 1980-2007 W. Re
Address: 1929 West Sunset Boulevard
City, ST, ZIP: Los Angeles, CA 90026
Client: EFI Global Inc.
EDR Inquiry: 5458704.3
Order Date: 10/19/2018
Certification #: 9E4F-4DCE-9A3C
Copyright: 1906

This Certified Sanborn Map combines the following sheets.
Outlined areas indicate map sheets within the collection.

0 Feet 150 300 600

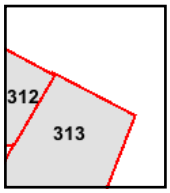

Volume 3, Sheet 312
Volume 3, Sheet 313

N

1911 W Sunset Blvd

Application #:
Plan Check #:
Event Code:

00016 - 10001 - 15434
Printed: 10/30/18 11:21 AM

Bldg-Alter/Repair
Commercial
Plan Check at Counter
Plan Check

City of Los Angeles - Department of Building and Safety

APPLICATION FOR BUILDING PERMIT AND CERTIFICATE OF OCCUPANCY

Issued on: 10/10/2001
Last Status: Permit Finaled
Status Date: 10/17/2001

1. TRACT	BLOCK	LOT(s)	ARB	COUNTY MAP REF #	PARCEL ID # (PIN #)	2. ASSESSOR PARCEL #
LAKE SIDE TRACT		1	2	M B 6-42	139-5A207 30	5404 - 001 - 034

3. PARCEL INFORMATION

Alley - 15'
Area Planning Commission - East Los Angeles
LADBS Branch Office - LA
Council District - 13
Community Plan Area - Silverlake - Echo Park
Census Tract - 1956.00
District Map - 139-5A207
Energy Zone - 9
Fire District - 2
Hillside Grading Area - YES
Hillside Ordinance - YES
Highway Dedication - YES
Earthquake-Induced Liquefaction Area - YES
Lot Cut Date - PRIOR 02/13/1935
Lot Cut Date - PRIOR 05/24/1937

ZONES(S): C2-1L

4. DOCUMENTS

ORD - 165167
ORD - 168273
AFF - 911787208

5. CHECKLIST ITEMS

6. PROPERTY OWNER, TENANT, APPLICANT INFORMATION

Owner(s):
TAIX, RAYMOND M AND TONI R AND 3586 CALIFORNIA BLVD PASADENA CA 91107

Tenant:

Applicant: (Relationship: Contractor)

7. EXISTING USE / **PROPOSED USE**

(17) Restaurant

8. DESCRIPTION OF WORK

SUPPLEMENTAL PERMIT TO 00016-10000-15434 FOR CHANGE FROM OWNER BUILDER TO CONTRACTOR. NO FEE, DEPT. ERROR.

9. # Bldgs on Site & Use: TAIX FRENCH RESTAURANT

10. APPLICATION PROCESSING INFORMATION

BLDG. PC By:
DAS PC By:
OK for Cashier: Jenny Ayala
Coord. OK:
Signature:
Date:

For inspection requests, call toll-free **(888) LA4BUILD (524-2845)**. Outside LA County, call (213) 482-0000 or request inspections via **www.ladbs.org.** To speak to a Call Center agent, call **311**. Outside LA County, call (213) 473-3231.

For Cashier's Use Only **W/O #: 01615434**

11. PROJECT VALUATION & FEE INFORMATION Final Fee Period

Permit Valuation: $0	PC Valuation:
FINAL TOTAL Bldg-Alter/Repair	0.00
Permit Fee Subtotal Bldg-Alter/Re	0.00
Plan Check Subtotal Bldg-Alter/R	0.00
Fire Hydrant Refuse-To-Pay	
E.Q. Instrumentation	0.00
No Fee - Department Error	0.00
O.S. Surcharge	0.00
Sys. Surcharge	0.00
Planning Surcharge	0.00
Planning Surcharge Misc Fee	0.00
Permit Issuing Fee	

Sewer Cap ID:
Total Bond(s) Due:

12. ATTACHMENTS

Payment Date: 10/10/01
Receipt No: LA01-040640
Amount: $.00
Method: No Fee

2001LA19193

13. STRUCTURE INVENTORY (Note: Numeric measurement data in the format "number / number" implies "change in numeric value / total resulting numeric value") 00016 - 10001 - 15434

14. APPLICATION COMMENTS:

15. BUILDING RELOCATED FROM:

16. CONTRACTOR, ARCHITECT & ENGINEER NAME	ADDRESS		CLASS	LICENSE #	PHONE #
(C) MALIA CONSTRUCTION INC	3911-I E LA PALMA AVE,	ANAHEIM, CA 92807	B	725459	(714) 238-7878

1911 W Sunset Blvd

Application #: **00016 - 10000 - 15434**
Plan Check #: CC12082 Printed: 10/30/18 11:21 AM
Event Code:

Bldg-Alter/Repair
Commercial
Regular Plan Check
Plan Check

City of Los Angeles - Department of Building and Safety

APPLICATION FOR BUILDING PERMIT AND CERTIFICATE OF OCCUPANCY

Issued on: 10/25/2000
Last Status: Permit Finaled
Status Date: 10/17/2001

1. TRACT	BLOCK	LOT(s)	ARB	COUNTY MAP REF #	PARCEL ID # (PIN #)	2. ASSESSOR PARCEL #
LAKE SIDE TRACT		1	2	M B 6-42	139-5A207 30	5404 - 001 - 034

3. PARCEL INFORMATION

Alley - 15'
Area Planning Commission - East Los Angeles
LADBS Branch Office - LA
Council District - 13
Community Plan Area - Silverlake - Echo Park
Census Tract - 1956.00
District Map - 139-5A207
Energy Zone - 9
Fire District - 2
Hillside Grading Area - YES
Hillside Ordinance - YES
Highway Dedication - YES
Earthquake-Induced Liquefaction Area - YES
Lot Cut Date - PRIOR 02/13/1935
Lot Cut Date - PRIOR 05/24/1937

ZONES(S): C2-1L

4. DOCUMENTS

ORD - 165167
ORD - 168273
AFF - 911787208

5. CHECKLIST ITEMS

6. PROPERTY OWNER, TENANT, APPLICANT INFORMATION

Owner(s):
TAIX, RAYMOND M AND TONI R AND 3586 CALIFORNIA BLVD PASADENA CA 91107

Tenant:

Applicant: (Relationship:)

7. EXISTING USE / **PROPOSED USE**

(17) Restaurant

8. DESCRIPTION OF WORK

FACADE AND STOREFRONT REMODEL (SEE PCIS COMMENTS). WORK INCLUDING COSMETIC FINISH REPAIR, ADD (4) METAL TRELLIS WITH CONCRETE FOOTING, (3) WOOD TRELLIS, AND (10) WOOD SHUTTERS. SEE APPLICATION #00048-10000-01447 FOR SIGN PERMIT.

9. # Bldgs on Site & Use: TAIX FRENCH RESTAURANT

10. APPLICATION PROCESSING INFORMATION

BLDG. PC By: Tienjen Wang DAS PC By:
OK for Cashier: Soon Cho Coord. OK:
Signature: Date:

For inspection requests, call toll-free **(888) LA4BUILD** (524-2845). Outside LA County, call (213) 482-0000 or request inspections via **www.ladbs.org.** To speak to a Call Center agent, call **311**. Outside LA County, call (213) 473-3231.

For Cashier's Use Only **W/O #: 01615434**

11. PROJECT VALUATION & FEE INFORMATION Final Fee Period

Permit Valuation: $21,972 PC Valuation:

FINAL TOTAL Bldg-Alter/Repair	398.20
Permit Fee Subtotal Bldg-Alter/Re	339.75
Handicapped Access	
Supp. Plan Check	0.00
Plan Maintenance	10.00
Fire Hydrant Refuse-To-Pay	
E.Q. Instrumentation	4.61
Supp. O.S. Surcharge	7.09
Supp. Sys. Surcharge	21.26
Planning Surcharge Misc Fee	5.00
Supp. Planning Surcharge	10.49
Permit Issuing Fee	0.00

Sewer Cap ID: Total Bond(s) Due:

12. ATTACHMENTS

Plot Plan

Payment Date: 10/25/00
Receipt No: LA03-023036
Amount: $398.20
Method: No Fee

2000LA05481

13. STRUCTURE INVENTORY (Note: Numeric measurement data in the format "number / number" implies "change in numeric value / total resulting numeric value") 00016 - 10000 - 15434

14. APPLICATION COMMENTS:

** Approved Seismic Gas Shut-Off Valve may be required. ** see 99000-10000-00010 for CMU background info for this project. For DAS: Mike Wood has determined on 11/18/99 by email to Colin that NO DAS UPGRADE will be triggered for new awnings, & replacement of doors or windows. Therefore no DAS upgrade should be triggered by this project as a whole. Email on file with Art Wong.

15. BUILDING RELOCATED FROM:

16. CONTRACTOR, ARCHITECT & ENGINEER NAME	ADDRESS		CLASS	LICENSE #	PHONE #
(A) MONTGOMERY, VICTOR	3701 S HIGUERA ST,	SAN LUIS OBISPO, CA 93		C11090	
(O) OWNER-BUILDER				0	

1911 W Sunset Blvd

Application #: **00048 - 10000 - 01447**
Plan Check #: CC12082 Printed: 10/30/18 11:22 AM
Event Code:

Sign
Onsite
Regular Plan Check
Plan Check

City of Los Angeles - Department of Building and Safety

APPLICATION FOR INSTALLATION AND INSPECTION OF SIGNS

Issued on: 10/24/2000
Last Status: Permit Finaled
Status Date: 01/14/2003

1. TRACT	BLOCK	LOT(S)	ARB	COUNTY MAP REF #	PARCEL ID # (PIN #)	2. ASSESSOR PARCEL #
LAKE SIDE TRACT		1	2	M B 6-42	139-5A207 30	5404 - 001 - 034

3. PARCEL INFORMATION

Alley - 15'
Area Planning Commission - East Los Angeles
LADBS Branch Office - LA
Council District - 13
Community Plan Area - Silverlake - Echo Park
Census Tract - 1956.00
District Map - 139-5A207
Energy Zone - 9
Fire District - 2
Hillside Grading Area - YES
Hillside Ordinance - YES
Highway Dedication - YES
Earthquake-Induced Liquefaction Area - YES
Lot Cut Date - PRIOR 02/13/1935
Lot Cut Date - PRIOR 05/24/1937

ZONES(S): C2-1L

4. DOCUMENTS

ORD - 165167
ORD - 168273
AFF - 911787208

5. CHECKLIST ITEMS

6. PROPERTY OWNER, TENANT, APPLICANT INFORMATION

Owner(s):
TAIX, RAYMOND M AND TONI R AND 3586 CALIFORNIA BLVD PASADENA CA 91107

Tenant:

Applicant: (Relationship:)

7. EXISTING USE

PROPOSED USE
(19) Sign

8. DESCRIPTION OF WORK
ONE PORTE COCHERE ROOF SIGN STATES "TAIX FRENCH RESTAURANT", ONE ILLUMINATE DBL SIDES PROJECTING SIGN, TWO WALL SIGNS.

9. # Bldgs on Site & Use: TAIX FRENCH RESTAURANT

10. APPLICATION PROCESSING INFORMATION

BLDG. PC By: Tienjen Wang DAS PC By:
OK for Cashier: Sam Chang Coord. OK:
Signature: Date:

For inspection requests, call toll-free **(888) LA4BUILD (524-2845)**. Outside LA County, call (213) 482-0000 or request inspections via **www.ladbs.org.** To speak to a Call Center agent, call **311**. Outside LA County, call (213) 473-3231.

For Cashier's Use Only **W/O #: 04801447**

11. PROJECT VALUATION & FEE INFORMATION Final Fee Period

Permit Valuation: $8,741 PC Valuation:

FINAL TOTAL Sign	378.42	Control Devices Fee	0.00
Permit Fee Subtotal Sign	305.94		
Supp. Plan Check	0.00		
Fire Hydrant Refuse-To-Pay			
E.Q. Instrumentation	1.84		
Supp. O.S. Surcharge	6.74		
Supp. Sys. Surcharge	20.21		
Planning Surcharge Misc Fee	5.00		
Supp. Planning Surcharge	9.69		
Permit Issuing Fee	17.00		
Signs or Gas Tube Systems Fee	0.00		
Additional Branch Circuits/Sign o	0.00		
Electrical Service Fee	12.00		

Sewer Cap ID: Total Bond(s) Due:

12. ATTACHMENTS

Plot Plan

Payment Date: 10/24/00
Receipt No: LA03-023016
Amount: $378.42
Method: No Fee

2000LA05462

* P 0 0 0 4 8 1 0 0 0 0 0 1 4 4 7 F N *

13. STRUCTURE INVENTORY (Note: Numeric measurement data in the format "number / number" implies "change in numeric value / total resulting numeric value")

00048 - 10000 - 01447

(P) # 109677: # of Faces: 1
(P) # 109681: # of Faces: 1
(P) # 109679: # of Faces: 2
(P) # 109679: Height from Grade: 23 Feet
(P) # 109677: Height from Grade: 13.5 Feet
(P) # 109681: Height from Grade: 6.5 Feet
(P) # 109679: Illuminated Sign
(P) # 109677: Sign Area: 50 Sqft
(P) # 109679: Sign Area: 32 Sqft
(P) # 109681: Sign Area: 8 Sqft
(P) # 109679: Sign Length: 8 Feet
(P) # 109677: Sign Length: 20.8 Feet
(P) # 109681: Sign Length: 4 Feet
(P) # 109677: Sign Width: 4.3 Feet
(P) # 109681: Sign Width: 2 Feet
(P) # 109679: Sign Width: 4 Feet
(P) # 109677: Street Frontage: 168 Feet
(P) # 109681: Street Frontage: 168 Feet
(P) # 109679: Street Frontage: 168 Feet

14. APPLICATION COMMENTS:

15. BUILDING RELOCATED FROM:

16. CONTRACTOR, ARCHITECT & ENGINEER NAME	ADDRESS		CLASS	LICENSE #	PHONE #
(A) MONTGOMERY, VICTOR	3701 S HIGUERA ST,	SAN LUIS OBISPO, CA 93		C11090	
(O) OWNER-BUILDER				0	

1911 W Sunset Blvd

Application #: **00048 - 10001 - 01447**
Plan Check #:
Printed: 10/30/18 11:23 AM
Event Code:

Sign
Onsite
Plan Check at Counter
Plan Check

City of Los Angeles - Department of Building and Safety

APPLICATION FOR INSTALLATION AND INSPECTION OF SIGNS

Issued on: 10/10/2001
Last Status: Permit Finaled
Status Date: 10/23/2001

1. TRACT	BLOCK	LOT(S)	ARB	COUNTY MAP REF #	PARCEL ID # (PIN #)	2. ASSESSOR PARCEL #
LAKE SIDE TRACT		1	2	M B 6-42	139-5A207 30	5404 - 001 - 034

3. PARCEL INFORMATION

Alley - 15'
Area Planning Commission - East Los Angeles
LADBS Branch Office - LA
Council District - 13
Community Plan Area - Silverlake - Echo Park
Census Tract - 1956.00
District Map - 139-5A207
Energy Zone - 9
Fire District - 2
Hillside Grading Area - YES
Hillside Ordinance - YES
Highway Dedication - YES
Earthquake-Induced Liquefaction Area - YES
Lot Cut Date - PRIOR 02/13/1935
Lot Cut Date - PRIOR 05/24/1937

ZONES(S): C2-1L

4. DOCUMENTS

ORD - 165167
ORD - 168273
AFF - 911787208

5. CHECKLIST ITEMS

6. PROPERTY OWNER, TENANT, APPLICANT INFORMATION

Owner(s):
TAIX, RAYMOND M AND TONI R AND 3586 CALIFORNIA BLVD PASADENA CA 91107

Tenant:

Applicant: (Relationship:)

7. EXISTING USE

PROPOSED USE
(19) Sign

8. DESCRIPTION OF WORK
SUPPLEMENTAL TO 00048-10000-01447. CHANGE CONTRACTOR FROM "OWNER-BUILDER" TO MALIA CONSTRUCTION, INC.

9. # Bldgs on Site & Use: TAIX FRENCH RESTAURANT

10. APPLICATION PROCESSING INFORMATION

BLDG. PC By:
DAS PC By:
OK for Cashier: Modesto Valenzuela
Coord. OK:
Signature:
Date:

For inspection requests, call toll-free **(888) LA4BUILD** (524-2845). Outside LA County, call (213) 482-0000 or request inspections via **www.ladbs.org.** To speak to a Call Center agent, call **311**. Outside LA County, call (213) 473-3231.

For Cashier's Use Only **W/O #: 04801447**

11. PROJECT VALUATION & FEE INFORMATION Final Fee Period

Permit Valuation: $0 PC Valuation:

FINAL TOTAL Sign	0.00	Electrical Service Fee	
Permit Fee Subtotal Sign	0.00	Control Devices Fee	0.00
Plan Check Subtotal Sign	0.00		
Fire Hydrant Refuse-To-Pay			
E.Q. Instrumentation	0.00		
No Fee - Department Error	0.00		
O.S. Surcharge	0.00		
Sys. Surcharge	0.00		
Planning Surcharge	0.00		
Planning Surcharge Misc Fee	0.00		
Permit Issuing Fee			
Signs or Gas Tube Systems Fee	0.00		
Additional Branch Circuits/Sign o	0.00		

Sewer Cap ID: Total Bond(s) Due:

Payment Date: 10/10/01
Receipt No: LA01-040627
Amount: $.00
Method: No Fee

2001LA19176

12. ATTACHMENTS

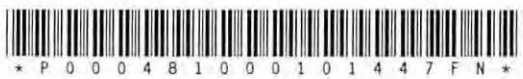

13. STRUCTURE INVENTORY (Note: Numeric measurement data in the format "number / number" implies "change in numeric value / total resulting numeric value") 00048 - 10001 - 01447

14. APPLICATION COMMENTS:

15. BUILDING RELOCATED FROM:

16. CONTRACTOR, ARCHITECT & ENGINEER NAME	ADDRESS		CLASS	LICENSE #	PHONE #
(C) MALIA CONSTRUCTION INC	3911-I E LA PALMA AVE.	ANAHEIM, CA 92807	B	725459	(714) 238-7878

All applications must be filled out by applicants

Board of Public Works

DEPARTMENT OF BUILDINGS

Ward 2

Applicant must indicate the Building Line or Lines clearly and distinctly on the Drawings.

Application for Erection of Frame Buildings

OF CLASS "D"

Application is hereby made to the Chief Inspector of Buildings of the City of Los Angeles, for the approval of the detailed statement of the specifications and plans herewith submitted for the erection of the building....herein described. All provisions of the Building Ordinances shall be complied with in the erection of said building...., whether specified herein or not.

(Sign here) Chas H Roberts

Los Angeles, Cal., JUL - 9 1906 ....190....

Assessor Please Verify

Number 2 Block .....

Lake Side Tract

O K

Levee

District No. 7 M. B. page 15 2 F. B. page Davis

Engineer Please Verify

No. 1911 Sunset Blvd. West Street

1. Purpose of the Building Dwelling

Number of Rooms 7

Is any part to be used for store or other business purposes? If so, state what.....

2. Owner's name Chas. H. Roberts

3. Owner's address 1921 Sunset Blvd

4. Architect's name C.H. Roberts

5. Builder's name ....

6. Builder's address .....

7. Estimated Cost of the Proposed Improvements, $ 2,000 ~~00~~

8. Will the building be erected on the front or rear of lot? ~~front~~

9. Size of lot? ..... x ..... Size of building? 37 x 38

10. Number of stories in height 1 ½; height from curb level to highest point.....

11. What is the character of the ground; rock, clay, sand, filled, etc. Shale

12. Will there be a cellar or basement? none

13. Will basement or cellar be of brick, stone or concrete? .....

14. What will be the depth of foundation walls below curb level or surface of ground?.....

15. Of what will foundation walls be built? Brick

Give thickness of foundation walls: 8" thickness and width of footings: 17

16. Number and kind of chimneys to be used 2 brick

Number of stacks to ground 2 Wall; number of flues.....

17. What will be the size of sills? 4 x 6 Wall 4 x 4 inches

18. What will be the size of exterior studs? 2 x 4; interior studs? 2 x 3

19. What will be the size of interior bearing partition? 2 x 4

PERMIT NO. 5111

20. Give size of joist:
1st floor ..... 3 x 8 ..... 2nd floor ..... 2 x 10 .....
3rd floor ..... x ..... 4th floor ..... x .....
5th floor ..... x ..... 6th floor ..... x .....
Ceiling Joist ..... 2 x 4 ..... Rafters ..... 2 x 4 .....

21. Will the roof be peak, flat or mansard? ..... Material of roofing .....

22. How many fire escapes will be provided? ..... Where placed? .....

23. Will cellar or basement ceiling be plastered? ..... Metal or wood lath .....

24. Are any buildings to be taken down? ..... How many? .....

25. Of what materials will partition wall of double flats be constructed? .....

36. Of what materials will floors be constructed? .....
How many thicknesses? .....
What kind of fire-proofing? .....

37. How will hall and soffits of stairs be plastered? .....

39. Number and location of water-closets: Cellar, ... ; 1st floor ..... ; 2nd floor .....
3rd floor ..... ; 4th floor ..... ; 5th floor .....

All applications must be filled out by applicant.

Board of Public Works

DEPARTMENT OF BUILDINGS

L Strauch
Alvarado

Ward 2

Applicant must indicate the Building Line or Lines clearly and distinctly on the Drawings.

Application for Erection of Frame Buildings

OF CLASS "D"

Application is hereby made to the Chief Inspector of Buildings of the City of Los Angeles, for the approval of the detailed statement of the specifications and plans herewith submitted for the erection of the building....herein described. All provisions of the Building Ordinances shall be complied with in the erection of said building...., whether specified herein or not.

(Sign here) O. F. Hurst

Los Angeles, Cal., JUL 28 1906 190....

JUL 28 1906

Assessor Please Verify

Number 1 Block ....

Lake Shore Tract

District No. 7 M. B. page 16-4 F. B. page 157

Engineer Please Verify

No. 1911 Seventh Place Street

1. Purpose of the Building Private Residence

Number of Rooms 8

Is any part to be used for store or other business purposes? If so, state what....

2. Owner's name C. Marie M. Roberts

3. Owner's address ....

4. Architect's name ....

5. Builder's name O. F. Hurst

6. Builder's address 1245 Elysian Park Ave

7. Estimated Cost of the Proposed Improvements, $. 2225

8. Will the building be erected on the front or rear of lot? Front

9. Size of lot?....x....Size of building? 32 x 44

10. Number of stories in height 1½; height from curb level to highest point....

11. What is the character of the ground; rock, clay, sand, filled, etc. Shale

12. Will there be a cellar or basement? No

13. Will basement or cellar be of brick, stone or concrete? ....

14. What will be the depth of foundation walls below curb level or surface of ground? 8 inches

15. Of what will foundation walls be built? Brick

Give thickness of foundation walls: 8 thickness and width of footings: 12

16. Number and kind of chimneys to be used 1 Brick

Number of stacks to ground Done; number of flues 1

17. What will be the size of sills? 2 x 6 inches

18. What will be the size of exterior studs? 2 x 4; interior studs? 2x4 x 2x3

19. What will be the size of interior bearing partition? 2 x 4

PERMIT NO. 5649

20. Give size of joist:

1st floor ....2.....x. 8..... 2nd floor ...2.....x. 8.....

3rd floor .....x..... 4th floor .....x.....

5th floor .....x..... 6th floor .....x.....

Ceiling Joist ...2.....x.....4..... Rafters ....2.....x. 4.....

21. Will the roof be peak, flat or mansard?...Peak.....Material of roofing...Shingled...

22. How many fire escapes will be provided?.....Where placed? .....

.....

23. Will cellar or basement ceiling be plastered?.....Metal or wood lath.....

24. Are any buildings to be taken down?..... .....How many? .....

25. Of what materials will partition wall of double flats be constructed?.....

.....

36. Of what materials will floors be constructed?.....

How many thicknesses?.....

What kind of fire-proofing? .....

37. How will hall and soffits of stairs be plastered?.....

39. Number and location of water-closets: Cellar.....; 1st floor.....; 2nd floor.....

3rd floor.....; 4th floor.....; 5th floor.....

Bldg. Form 3

All Applications must be filled out by Applicant

3

BOARD OF PUBLIC WORKS

PLANS AND SPECIFICATIONS and other data must also be filed

DEPARTMENT OF BUILDINGS

Application to Alter, Repair or Demolish

To the Board of Public Works of the City of Los Angeles:

Application is hereby made to the Board of Public Works of the City of Los Angeles, through the office of the Chief Inspector of Buildings, for a building permit in accordance with the description and for the purpose hereinafter set forth. This application is made subject to the following conditions, which are hereby agreed to by the undersigned applicant and which shall be deemed conditions entering into the exercise of the permit:

First: That the permit does not grant any right or privilege to erect any building or other structure therein described, or any portion thereof, upon any street, alley, or other public place or portion thereof.

Second: That the permit does not grant any right or privilege to use any building or other structure therein described, or any portion thereof, for any purpose that is, or may hereafter be prohibited by ordinance of the City of Los Angeles.

Third: That the granting of the permit does not affect or prejudice any claim of title to, or right of possession in, the property described in such permit.

	REMOVED FROM	REMOVED TO
TAKE TO ROOM No. 6 FIRST FLOOR	Lot ..... Block ..... Tract	Lot ..... Block ..... Tract .....
CITY CLERK PLEASE VERIFY	.....	.....
	Book ..... Page ..... F. B. Page	Book ..... Page ..... F. B. Page .....
TAKE TO ROOM No. 405 SOUTH ANNEX	From No. ..... Street	
ENGINEER PLEASE VERIFY	To No. 1911 Sunset Blvd Street	

O. K. City Clerk By ..... Deputy.

O. K. City Engineer By ..... Deputy.

(USE INK OR INDELIBLE PENCIL)

1. What Purpose is the present Building used for? Residence
2. Owner's name Celicia Gilbert Phone Wil 3957
3. Owner's address 1911 Sunset
4. Architect's name ~~—~~ Phone
5. Contractor's name ~~—~~ Phone
6. Contractor's address ~~—~~
7. ENTIRE COST OF PROPOSED WORK (Including Plumbing, Gas Fitting, Sewers, Cesspools, Elevators, Painting, Finishing, etc.) $ 100.00
8. Class of Present Building D No. of Rooms at present 7
9. Number of stories in height 2 Size of present building x
10. State how many buildings are on this lot One
11. State purpose buildings on lot are used for .....

(Tenement House, Hotel, Residence, or any other purpose.)

STATE ON FOLLOWING LINES EXACTLY WHAT ALTERATIONS, ADDITIONS, ETC., WILL BE MADE TO THIS BUILDING:

Replace one stem on
first and floor 12' x 12'

I have carefully examined and read the above application and know the same is true and correct, and that all provisions of the Ordinances and Laws governing Building Construction will be complied with, whether herein specified or not.

OVER

(Sign here) Mrs Celicia Gilbert
(Owner or Authorized Agent)

FOR DEPARTMENT USE ONLY

PERMIT NO.	Plans and specifications checked and found to conform to Ordinances, State Laws, etc.	Application checked and found O. K.	Stamp here when permit is issued.
5256	Plan Examiner.	APR -7 1920 Clerk.	APR 7 1920

3-8-20

12. Size of new addition 12' x 12' No. of Stories in height one

13. Material of foundation Rock Size footings Size wall Depth below ground

14. Size of Redwood Mudsills 2 x 6 Size of interior bearing studs x

15. Size of exterior studs 2 x 3 Size of interior non-bearing studs x

16. Size of first floor joists 2 x 6 Second floor joist x

NOTE---Answer the Following Questions For Dwellings and Flats Only:—

STATE DWELLING HOUSE ACT

17. Are there any living rooms in basement?

18. What is least area of any room, other than kitchens, bath rooms or closets?

19. What is the least width of any room, other than kitchens, bath rooms or closets?

20. What is the minimum ceiling height?

21. Give least size of window courts (width and length)

(A window court is the unoccupied ground area, in front of any and all windows, as required by the State Law, and such area must be entirely open and uncovered, and be at least 4 feet in width, and at least 38 sq. ft. in area. Eaves or cornices may project into such window courts not to exceed 8 inches; if a greater projection is desired, window court must be increased in width as much as eaves.)

22. Give maximum cornice projection into such court.

23. Will windows in each room be equal to one-eighth (1/8) of floor area?

24. Give maximum width of porch to edge of cornice or eaves

25. What is the minimum height of floor joists above ground?

26. Will entire space underneath building be enclosed and be provided with ventilating screens?

27. Will a water-closet be provided for each family?

28. Give least width of water-closet compartment or room, when finished

29. Give size of windows for toilet and bath rooms

30. Will all provisions of State Dwelling House Act be complied with? Yes

I have carefully examined and read the above blank and know the same is true and correct, and that all provisions of the Ordinances and Laws governing Building Construction will be complied with, whether herein specified or not.

(Sign here) Mrs Gillian Gilbert
(Owner or Authorized Agent)

All Applications Must be Filled Out by Applicant

Bldg. Form 3

PLANS AND SPECIFICATIONS and other data must also be filed

3

DEPARTMENT OF BUILDING AND SAFETY

Application to Alter, Repair or Demolish

To the Board of Building and Safety Commissioners of the City of Los Angeles:

Application is hereby made to the Board of Building and Safety Commissioners of the City of Los Angeles, through the office of the Superintendent of Building, for a building permit in accordance with the description and for the purpose hereinafter set forth. This application is made subject to the following conditions, which are hereby agreed to by the undersigned applicant and which shall be deemed conditions entering into the exercise of the permit:

First: That the permit does not grant any right or privilege to erect any building or other structure therein described, or any portion thereof, upon any street, alley, or other public place or portion thereof.

Second: That the permit does not grant any right or privilege to use any building or other structure therein described, or any portion thereof, for any purpose that is, or may hereafter be prohibited by ordinance of the City of Los Angeles.

Third: That the granting of the permit does not affect or prejudice any claim of title to, or right of possession in, the property described in such permit.

	REMOVED FROM	REMOVED TO
TAKE TO ROOM No. 6 REAR OF NORTH ANNEX 1st FLOOR CITY CLERK PLEASE VERIFY	Lot ..... Block ..... Tract	Lot ..... Block ..... Tract .....
TAKE TO FIRST FLOOR 242 SO. BROADWAY ENGINEER PLEASE VERIFY	Book ..... Page (911) F. B. Page ..... From No. 1911 Sunset Blvd. Street To No. Bet. Glendale Blvd. and Alvarado Street	Book ..... Page ..... F. B. Page .....

O.K. City Clerk ..... Deputy

O.K. City Engineer ..... By ..... Deputy

(USE INK OR INDELIBLE PENCIL)

1. What purpose is the present Building now used for? Rooming house
2. What purpose will Building be used for hereafter? Same
3. Owner's name Mrs. Anna Spaulding Phone 59 Baker (1)
4. Owner's address ~~Whittier Blvd~~ 1382 Lucile Ave
5. Architect's name ..... Phone .....
6. Contractor's name K. M. Mann Phone .....
7. Contractor's address 1911 Sunset Blvd.
8. VALUATION OF PROPOSED WORK (Including Plumbing, Gas Fitting, Sewers, Cesspools, Elevators, Painting, Finishing, all Labor, etc.) $ 40
9. Class of present Building Frame No. of rooms at present 8
10. Number of stories in height Two Size of present Building 28 x 32
11. State how many buildings are on this lot One
12. State purpose buildings on lot are used for Rooming House (Apartment House, Hotel, Residence, or any other purpose.)

STATE ON FOLLOWING LINES EXACTLY WHAT ALTERATIONS, ADDITIONS, ETC., WILL BE MADE TO THIS BUILDING:

Remodeling large room on second floor making 2 rooms 8 x 8 and 8 x 8 with a hallway between. Removing large window from front room to side. Taking 3 Lft. 2 Rights on garage floor and extending hallway 4 ft. to rear of building.

I have carefully examined and read the above application and know the same is true and correct, and ~~that~~ the Ordinances and Laws governing Building Construction will be complied with, whether herein specified or not.

OVER 12/26/25 H.

(Sign here) K. M. Mann
(Owner or Authorized Agent.)

FOR DEPARTMENT USE ONLY

PERMIT NO.	Plans and Specifications checked and found to conform to Ordinances, State Laws, etc.	Application checked and found O. K.	Stamp here when permit is issued.
43522	Earl Kirby Plan Examiner	12/26/25 Clerk	DEC 28 1925

Paid $1.10

Need Permit

~~PLANS~~

13. Size of new addition.....x.....No. of Stories in height.....

14. Material of foundation.....Size footings.....Size wall.....Depth below ground.....

15. Size of Redwood Mudsills.....x.....Size of interior bearing studs.....x.....

16. Size of exterior studs.....x.....Size of interior non-bearing studs.....x.....

17. Size of first floor joists.....x.....Second floor joists.....x.....

18. Will all provisions of State Housing Act be complied with? Yes

I have carefully examined and read the above blank and know the same is true and correct, and that all provisions of the Ordinances and Laws governing Building Construction will be complied with, whether herein specified or not.

(Sign here) K. A. Mews
(Owner or Authorized Agent)

FOR DEPARTMENT USE ONLY

APPLICATION	O. K.
CONSTRUCTION	O. K.
ZONING	O. K.
SET-BACK LINE	O. K.
ORD. 33761 (N. S.)	O. K.
FIRE DISTRICT	O. K.

REMARKS

All Applications Must be Filled Out by Applicant

Bldg. Form 2

PLANS AND SPECIFICATIONS and other data must also be filed

BUILDING DIVISION

3 DEPARTMENT OF BUILDING AND SAFETY

Application to Alter, Repair or Demolish

To the Board of Building and Safety Commissioners of the City of Los Angeles:

Application is hereby made to the Board of Building and Safety Commissioners of the City of Los Angeles, through the office of the Superintendent of Building, for a building permit in accordance with the description and for the purpose hereinafter set forth. This application is made subject to the following conditions, which are hereby agreed to by the undersigned applicant and which shall be deemed conditions entering into the exercise of the permit:

First: That the permit does not grant any right or privilege to erect any building or other structure therein described, or any portion thereof, upon any street, alley, or other public place or portion thereof.

Second: That the permit does not grant any right or privilege to use any building or other structure therein described, or any portion thereof, for any purpose that is, or may hereafter be prohibited by ordinance of the City of Los Angeles.

Third: That the granting of the permit does not affect or prejudice any claim of title to, or right of possession in, the property described in such permit.

TAKE TO ROOM No. 248 (NEW BLDG.) 2nd FLOOR
TAKE TO ROOM No. 6 REAR OF NORTH ANNEX 1st Floor CITY CLERK PLEASE VERIFY
TAKE TO FIRST FLOOR 1942 SO. BROADWAY ENGINEER PLEASE VERIFY

REMOVED FROM	REMOVED TO
Lot.....Block.....	Lot.....Block.....
Tract.....	Tract.....
Book.....Page.....F. B. Page.....	Book.....Page.....F. B. Page.....
From No. 1911 Sunset Blvd Street	
To No.....Street	

O. K. City Clerk By Deputy

O. K. City Engineer By Deputy

(USE INK OR INDELIBLE PENCIL)

1. What purpose is the present Building now used for? Residence
2. What purpose will Building be used for hereafter? Demolished
3. Owner's name W Rutherford Mead Co Phone
4. Owner's address 2260 E Vernon Ave
5. Architect's name Phone Mi 5241
6. Contractor's name Owner Phone
7. Contractor's address Owner
8. VALUATION OF PROPOSED WORK (Including all Material, Labor, Finishing Equipment and Appliances in Completed Building) $ 500.00
9. Class of present Building D No. of rooms at present 12
10. Number of stories in height 2 Size of present Building 30 x 40
11. State how many buildings are on this lot 1
12. State purpose buildings on lot are used for Residence (Apartment House, Hotel, Residence, or any other purpose.)
13. What Zone is Property in?

STATE ON FOLLOWING LINES EXACTLY WHAT ALTERATIONS, ADDITIONS, ETC., WILL BE MADE TO THIS BUILDING:

Demolish & Remove from Lot

I have carefully examined and read the above application and know the same is true and correct, and that all provisions of the Ordinances and Laws governing Building Construction will be complied with, whether herein specified or not.

☞ OVER

(Sign here) W Rutherford Mead Co
(Owner or Authorized Agent.)

FOR DEPARTMENT USE ONLY

PERMIT NO.	Plans and Specifications checked and found to conform to Ordinances, State Laws, etc.	Application checked and found O. K.	(Stamp here when permit is issued)
6333	Plan Examiner	3/11/29 Clerk	MAR 11 1929 CITY CLERK

4 Meters 2.00

14. Size of new addition ..... x ..... No. of Stories in height .....

15. Material of foundation ..... Size footings ..... Size wall ..... Depth below ground .....

16. Size of Redwood Mudsills ..... x ..... Size of interior bearing studs ..... x .....

17. Size of exterior studs ..... x ..... Size of interior non-bearing studs ..... x .....

18. Size of first floor joists ..... x ..... Second floor joists ..... x .....

19. Will all Lathing and Plastering Comply with Ordinance? .....

20. Will all provisions of State Housing Act be complied with? Yes

I have carefully examined and read the above blank and know the same is true and correct, and that all provisions of the Ordinance and Laws governing Building Construction will be complied with, whether herein specified or not.

(Sign here) Whiting Mead & Co
(Owner or Authorized Agent)

FOR DEPARTMENT USE ONLY

APPLICATION	O. K.
CONSTRUCTION	O. K.
ZONING	O. K.
SET-BACK LINE	O. K.
ORD. 33761 (N. S.)	O. K.
FIRE DISTRICT	O. K.

REMARKS

All Applications Must be Filled Out by Applicant

Bldg. Form 1

PLANS AND SPECIFICATIONS and other data must also be filed

1

BUILDING DIVISION

DEPARTMENT OF BUILDING AND SAFETY

Application for the Erection of Buildings

CLASS "A"—"B"—"C" Stone Tile

To the Board of Building and Safety Commissioners of the City of Los Angeles:

Application is hereby made to the Board of Building and Safety Commissioners of the City of Los Angeles, through the office of the Superintendent of Building, for a building permit in accordance with the description and for the purpose hereinafter set forth. This application is made subject to the following conditions, which are hereby agreed to by the undersigned applicant and which shall be deemed conditions entering into the exercise of this permit:

First: That the permit does not grant any right or privilege to erect any building or other structure therein described, or any portion thereof, upon any street, alley, or other public place or portion thereof.

Second: That the permit does not grant any right or privilege to use any building or other structure therein described, or any portion thereof, for any purpose that is, or may hereafter be prohibited by ordinance of the City of Los Angeles.

Third: That the granting of this permit does not affect or prejudice any claim of title to, or right of possession in, the property described in such permit.

W 49.91 ft of

TAKE TO ROOM No. 8 REAR ROOM NORTH ANNEX 1st Floor

CITY CLERK PLEASE VERIFY

TAKE TO ROOM No. 8 FIRST FLOOR 342 SO. BROADWAY

ENGINEER PLEASE VERIFY

Lot No. ____ Block ____ (Description of Property)

No. 248 Lake Side Dr (FLOOR)

District No. 7 M. B. Page 14 F. B. Page 255

No. 1911 Sunset Blvd Street (Location of Job)

Bet Reservoir & Alvarado

(USE INK OR INDELIBLE PENCIL)

O. K. City Clerk By ____ Deputy

O. K. City Engineer By ____ Deputy

1. Purpose of Building Restaurant No. of Rooms ____ No. of Families ____
2. Owner's name Mrs Ona Spaulding Phone 596-262
3. Owner's address 1382 Lucille Mo 16211-2
4. Architect's name Edgar E. Butler Phone Lawndale Glazier
5. Contractor's name ____ Phone ____
6. Contractor's address ____ 3500 00
7. TOTAL VALUATION OF BUILDING (Including all Material, Labor, Finishing, Equipment and Appliances in Completed Building.) $ ~~Seventy Five~~
8. Any other building or permit for a building on lot at present? No How used? ____
9. Size of proposed building 26'0" x 66'0" Size of lot 50'0" x 115.12 feet
10. Number of stories in height One Height to highest point 15'0"
11. Material of foundation Concrete Character of soil Clay-Adobe
12. Material of exterior walls Stone Tile
13. Material of interior construction Metal Lath - Plaster partitions
14. Material of floors Concrete
15. Material of roof Composition
16. Will all lathing and plastering comply with Ordinance? Yes
17. What zone is property in? C

I have carefully examined and read the above application and know the same is true and correct, and hereby certify and agree, if a permit is issued, that all of the provisions of the Building Ordinances will be complied with, whether herein specified or not; also certify that plans and specifications herewith filed conform to all of the provisions of the Building Ordinances and State Laws.

☞ OVER 3/6/29 11 80 (Sign Here) Edgar E. Butler (For Mrs Spaulding)
(Owner or Authorized Agent)

FOR DEPARTMENT USE ONLY

PERMIT NO.	Plans and Specifications checked and found to conform to Ordinances, State Laws, etc.	Application checked and found	Stamp Here when permit is issued
7853	Plan Examiner	3-25-29 Clerk	ISSUED MAR 25 1929 LOS ANGELES

4 Cl Must

Plans

8 25

FOR DEPARTMENT USE ONLY

APPLICATION	O.K.
CONSTRUCTION	O.K.
ZONING	O.K.
SET-BACK LINE	O.K.
ORD. 33761 (N. S.)	O.K.
FIRE DISTRICT	O.K.

REMARKS

Original valuation included $8,000.00 for soda fountain fixtures, etc.

Ed Butler

All Applications Must be Filled Out by Applicant

Bldg. Form 1

PLANS AND SPECIFICATIONS and other data must also be filed

BUILDING DIVISION

3

DEPARTMENT OF BUILDING AND SAFETY

Application to Alter, Repair or Demolish

To the Board of Building and Safety Commissioners of the City of Los Angeles:

Application is hereby made to the Board of Building and Safety Commissioners of the City of Los Angeles, through the office of the Superintendent of Building, for a building permit in accordance with the description and for the purpose hereinafter set forth. This application is made subject to the following conditions, which are hereby agreed to by the undersigned applicant and which shall be deemed conditions entering into the exercise of the permit:

First: That the permit does not grant any right or privilege to erect any building or other structure therein described, or any portion thereof, upon any street, alley, or other public place or portion thereof.

Second: That the permit does not grant any right or privilege to use any building or other structure therein described, or any portion thereof, for any purpose that is, or may hereafter be prohibited by ordinance of the City of Los Angeles.

Third: That the granting of the permit does not affect or prejudice any claim of title to, or right of possession in, the property described in such permit.

	REMOVED FROM	REMOVED TO
TAKE TO ROOM No. 218 (2ND FLOOR) CITY CLERK PLEASE VERIFY	Lot ____ Block ____ Tract ____	Lot ____ Block ____ Tract ____
TAKE TO ROOM No. 5 (MAIN ST. FLOOR) ENGINEER PLEASE VERIFY	Book ____ Page ____ F. B. Page ____ From No. 1911 Sunset Blvd. Street To No. Bet Alvarado & Lake Sts Street	Book ____ Page ____ F. B. Page ____

O. K. City Clerk ____ Deputy

O. K. City Engineer ____ By ____ Deputy

(USE INK OR INDELIBLE PENCIL)

1. What purpose is the present Building now used for? Restaurant
2. What purpose will Building be used for hereafter? "
3. Owner's name J. W. Botwin Phone
4. Owner's address do
5. Architect's name Phone
6. Contractor's name Neosign Co Phone GL 8209
7. Contractor's address 8210 Santa Monica Blvd
8. VALUATION OF PROPOSED WORK (Including all Material, Labor, Finishing, Equipment and Appliances in Completed Building.) $ 40.00
9. Class of present Building C No. of rooms at present
10. Number of stories in height 1 Size present Building x
11. State how many buildings are on this lot
12. State purpose buildings on lot are used for Market (Apartment House, Hotel, Residence, or any other purpose.)
13. What Zone is Property in?

STATE ON FOLLOWING LINES EXACTLY WHAT ALTERATIONS, ADDITIONS, ETC., WILL BE MADE TO THIS BUILDING:

Place Steel frame for illuminated sign

I have carefully examined and read the above application and know the same is true and correct, and that all provisions of the Ordinances and Laws governing Building Construction will be complied with, whether herein specified or not.

4/20/29 TC 15

SEE OVER

(Sign here) Neosign Co by Paul Botwin Eng
(Owner or Authorized Agent.)

FOR DEPARTMENT USE ONLY

PERMIT NO.	Plans and specifications checked and found to conform to Ordinances, State Laws, etc.	Application checked and found O. K.	Stamp here when issued.
11098	Plan Examiner	4/23/29 ZC 1102 Clerk	ISSUED APR 29 1929 BUILDING DEPT. L.A. City, Cal.

Permit

Room 104 Sackett

100

14. Size of new addition N/A x ____ No. of Stories in height ____

15. Material of foundation ____ Size footings ____ size wall ____ Depth below ground ____

16. Size of Redwood Mudsills ____ x ____ Size of interior bearing studs ____ x ____

17. Size of exterior studs ____ x ____ Size of interior non-bearing studs ____ x ____

18. Size of first floor joists ____ x ____ Second floor joists ____ x ____

19. Will all Lathing and Plastering Comply with Ordinance? ____

20. Will all provisions of State Housing Act be complied with? Yes.

I have carefully examined and read the above blank and know the same is true and correct, and that all provisions of the Ordinance and Laws governing Building Construction will be complied with, whether herein specified or not.

(Sign here) Thos. P. Robertson Jr. Eng.
(Owner or Authorized Agent)

FOR DEPARTMENT USE ONLY

APPLICATION	O. K. Thornberg
CONSTRUCTION	O. K. Thornberg
ZONING	O. K. OP
SET-BACK LINE	O. K. OP
ORD. 33761 (N. S.)	O. K. OP
FIRE DISTRICT	O. K. Thornberg

REMARKS

All Applications Must be Filled Out by Applicant

Bldg. Form 1

PLANS AND SPECIFICATIONS and other data must also be filed

BUILDING DIVISION

3

DEPARTMENT OF BUILDING AND SAFETY

Application to Alter, Repair or Demolish

To the Board of Building and Safety Commissioners of the City of Los Angeles:

Application is hereby made to the Board of Building and Safety Commissioners of the City of Los Angeles, through the office of the Superintendent of Building, for a building permit in accordance with the description and for the purpose hereinafter set forth. This application is made subject to the following conditions, which are hereby agreed to by the undersigned applicant and which shall be deemed conditions entering into the exercise of the permit:

First: That the permit does not grant any right or privilege to erect any building or other structure therein described, or any portion thereof, upon any street, alley, or other public place or portion thereof.

Second: That the permit does not grant any right or privilege to use any building or other structure therein described, or any portion thereof, for any purpose that is, or may hereafter be prohibited by ordinance of the City of Los Angeles.

Third: That the granting of the permit does not affect or prejudice any claim of title to, or right of possession in, the property described in such permit.

	REMOVED FROM	REMOVED TO
TAKE TO ROOM No. 248 (2ND FLOOR) CITY CLERK PLEASE VERIFY	Lot ..... Block ..... Tract	Lot ..... Block ..... Tract ..... O. K. City Clerk By ..... Deputy
TAKE TO ROOM No. 5 (MAIN ST. FLOOR) ENGINEER PLEASE VERIFY	Book ..... Page ..... F. B. Page ..... From No. 1911 Durant Blvd Street To No. 1/2 Reservoir Street	Book ..... Page ..... F. B. Page ..... O. K. City Engineer By ..... Deputy

(USE INK OR INDELIBLE PENCIL)

1. What purpose is the present Building now used for? Restaurant
2. What purpose will Building be used for hereafter? Vegetable Kan. Tamale Restaurant
3. Owner's name Ora W. Spaulding Phone Plan. 1262
4. Owner's address 1362 Lucille
5. Architect's name Ed. E. Butler Phone
6. Contractor's name Owner Phone
7. Contractor's address 1611 Loma Crest, Glendale.
8. VALUATION OF PROPOSED WORK (Including all Material, Labor, Finishing, Equipment and Appliances in Completed Building.) $ 2 25 00
9. Class of present Building Stucco No. of rooms at present
10. Number of stories in height one Size present Building 24'0" x 66'0"
11. State how many buildings are on this lot one
12. State purpose buildings on lot are used for Store Restaurant (Apartment House, Hotel, Residence, or any other purpose.)
13. What Zone is Property in?

STATE ON FOLLOWING LINES EXACTLY WHAT ALTERATIONS, ADDITIONS, ETC., WILL BE MADE TO THIS BUILDING:

Make (2) addition 8 x 17, 9
Store Tile

I have carefully examined and read the above application and know the same is true and correct, and that all provisions of the Ordinances and Laws governing Building Construction will be complied with, whether herein specified or not.

OVER

(Sign here) ..... (Owner or Authorized Agent.)

FOR DEPARTMENT USE ONLY

PERMIT NO.	Plans and specifications checked and found to conform to Ordinances, State Laws, etc.	Application checked and found O. K.	Stamp here when permit is issued.
12016	Plan Examiner	Clerk	RECEIVED MAY 2 1929 LOS ANGELES BUILDING DEPT.

For Wiring Carpenter

Pile with 7253/29

2.50

14. Size of new addition 8 x 17 No. of Stories in height one
15. Material of foundation Con Size footings 12 size wall 12 Depth below ground 12
16. Size of Redwood Mudsills ——— x ——— Size of interior bearing studs ——— x ———
17. Size of exterior studs 12" Plant 16 Size of interior non-bearing studs ———
18. Size of first floor joists Conc x ——— Second floor joists ——— x ———
19. Will all Lathing and Plastering Comply with Ordinance? yes
20. Will all provisions of State Housing Act be complied with? yes

I have carefully examined and read the above blank and know the same is true and correct, and that all provisions of the Ordinance and Laws governing Building Construction will be complied with, whether herein specified or not.

(Sign here) R. C. Crandall
(Owner or Authorized Agent.)

FOR DEPARTMENT USE ONLY

APPLICATION	O. K. [illegible]
CONSTRUCTION	O. K. [illegible]
ZONING	O. K.
SET-BACK LINE	O. K.
ORD. 33761 (N. S.)	O. K.
FIRE DISTRICT	O. K. [illegible]

REMARKS

Bldg. Form 3

USE INK OR INDELIBLE PENCIL

CITY OF LOS ANGELES

DEPARTMENT OF BUILDING AND SAFETY

BUILDING DIVISION

3

Application to Alter, Repair, Move or Demolish

To the Board of Building and Safety Commissioners of the City of Los Angeles:

Application is hereby made to the Board of Building and Safety Commissioners of the City of Los Angeles, through the office of the Superintendent of Building, for a building permit in accordance with the description and for the purpose hereinafter set forth. This application is made subject to the following conditions, which are hereby agreed to by the undersigned applicant and which shall be deemed conditions entering into the exercise of the permit:

First: That the permit does not grant any right or privilege to erect any building or other structure therein described, or any portion thereof, upon any street, alley, or other public place or portion thereof.

Second: That the permit does not grant any right or privilege to use any building or other structure therein described, or any portion thereof, for any purpose that is, or may hereafter be prohibited by ordinance of the City of Los Angeles.

Third: That the granting of the permit does not affect or prejudice any claim of title to, or right of possession in, the property described in such permit.

REMOVED FROM	REMOVED TO
Lot	Lot
Tract	Tract

Present location of building: 1911 Sunset Blvd (House Number and Street)

New location of building: 1911 Sunset Blvd (House Number and Street)

Between what cross streets: Reservoit and Alvarado

Approved by City Engineer.

Deputy.

1. Purpose of PRESENT building: Cafe (Store, Residence, Apartment House, or any other purpose.) Families: 0 Rooms: 1
2. Use of building AFTER alteration or moving: [illegible] Families: Rooms:
3. Owner (Print Name): Noah Botwin Phone:
4. Owner's address: 1911 Sunset Blvd
5. Certificated Architect: State License No. Phone:
6. Licensed Engineer: State License No. Phone:
7. Contractor: Mann Sign Co. State License No. 27780 Phone: PR1895
8. Contractor's address: 716 West Jefferson Ave
9. VALUATION OF PROPOSED WORK (Including all Material, Labor, Finishing, Equipment and Appliances in Completed Building.) $ 280.00
10. State how many buildings NOW on lot and give use of each: 1 cafe (Residence, Hotel, Apartment House, or any other purpose.)
11. Size of existing building: 40 x 23 Number of stories high: 1 Height to highest point: 30
12. Class of building: "C" Material of existing walls: Brick Exterior framework: Steel (Wood or Steel)

Describe briefly and fully all proposed construction and work:

Erection of sign according to accompanying plans

Fill in Application on other Side and Sign Statement (OVER)

FOR DEPARTMENT USE ONLY

PERMIT No. 15001

Plans, Specifications and Applications checked and approved: [illegible]

Zone: C3

Fire District No. 2

Set Back: 1/0 Ft.

Street Widening: Ft.

Application checked and approved: [illegible]

For: [illegible]

Stamp here when Permit is issued

NOV -5 1934

PLANS Sheets 1 Set 1

For Plans No.

Filed with

SPRINKLER Required Not required

Inspector

PLANS, SPECIFICATIONS, and other data must be filed if required.

NEW CONSTRUCTION

Size of Addition.....x.....Size of Lot.....x.....Number of Stories when complete.....

Material of Foundation.....Width of Footing.....Depth of footing below ground.....

Width Foundation Wall.....Size of Redwood Sill.....x.....Material Exterior Walls.....

Size of Exterior Studs.....x.....Size of Interior Bearing Studs.....x.....

Joists: First Floor.....x.....Second Floor.....x.....Rafters.....x.....Roofing Material.....

I have carefully examined and read both sides of this completed Application and know the same is true and correct and hereby certify and agree, if a Permit is issued, that all the provisions of the Building Ordinances and State Laws will be complied with whether herein specified or not; also certify that plans and specifications, if required to be filed, will conform to all of the provisions of the Building Ordinances and State laws.

Sign Here.....
(Owner or Authorized Agent)

By.....

FOR DEPARTMENT USE ONLY

Application.....	Fire District.....	Set back.....	Termite Inspection.....
Construction.....	Zoning.....	Street Widening.....	Forced Draft Ventil.....

(1) REINFORCED CONCRETE

Barrels of Cement.....

Tons of Reinforcing Steel.....

(2) The building (and, or, addition) referred to in this Application is, or will be when moved, more than 100 feet from

.....Street

Sign Here.....
(Owner or Authorized Agent)

(3) No required windows will be obstructed.

Sign Here.....
Owner or Authorized Agent.

(4) There will be an unobstructed passageway at least ten (10) feet wide, extending from any dwelling on lot to a Public Street or Public Alley at least 10 feet in width.

Sign Here.....
(Owner or Authorized Agent)

REMARKS: .....

All Applications Must be Filled Out by Applicant

Bldg. Form 1

PLANS AND SPECIFICATIONS and other data must also be filed

1

BUILDING DIVISION

DEPARTMENT OF BUILDING AND SAFETY

Application for the Erection of Buildings

CLASS ~~"A" "B"~~ "C"

To the Board of Building and Safety Commissioners of the City of Los Angeles:

Application is hereby made to the Board of Building and Safety Commissioners of the City of Los Angeles, through the office of the Superintendent of Building, for a building permit in accordance with the description and for the purpose hereinafter set forth. This application is made subject to the following conditions, which are hereby agreed to by the undersigned applicant and which shall be deemed conditions entering into the exercise of the permit:

First: That the permit does not grant any right or privilege to erect any building or other structure therein described, or any portion thereof, upon any street, alley, or other public place or portion thereof.

Second: That the permit does not grant any right or privilege to use any building or other structure therein described, or any portion thereof, for any purpose that is, or may hereafter be prohibited by ordinance of the City of Los Angeles.

Third: That the granting of the permit does not affect or prejudice any claim of title to, or right of possession in, the property described in such permit.

TAKE TO ROOM No. 6 REAR OF NORTH ANNEX 1st Floor

CITY CLERK PLEASE VERIFY

TAKE TO FIRST FLOOR 242 SO. BROADWAY

ENGINEER PLEASE VERIFY

Lot No. 2 Block ____ (Description of Property)

Lake Side Tract

District No. ____ M. B. Page ____ F. B. Page ____

No. 1911 Sunset Blvd. Street (Location of Job)

Cor Reservoir & Alvarado

O. K. City Clerk ____ Deputy

O. K. City Engineer By ____ Deputy

(USE INK OR INDELIBLE PENCIL)

1. Purpose of Building ~~Restaurant~~ 2 Toilets No. of Rooms ____ No. of Families ____
2. Owner's name Return Phone ____
3. Owner's address 1911 Sunset Blvd.
4. Architect's name ____ (Not to be filled in unless with name of Registered Architect or Licensed Engineer under State Act) Phone ____
5. Contractor's name Owner Phone ____
6. Contractor's address Owner
7. TOTAL VALUATION OF BUILDING (Including all Material, Labor, Finishing, Equipment and Appliances in Completed Building.) $ 300.00
8. Any other building or permit for a building on lot at present? Yes How used? Restaurant
9. Size of proposed building 11'-4" x 15'-6" Size of lot 50 x 150 feet
10. Number of stories in height 1 Height to highest point 11'-9"
11. Material of foundation Conc. Character of soil Loam
12. Material of exterior walls Brick
13. Material of interior construction ____
14. Material of floors Conc.
15. Material of roof Comp.
16. Will all lathing and plastering comply with Ordinance? Yes C3
17. What zone is property in? C3 - 2nd R.K. 3 F.A.R.

I have carefully examined and read the above application and know the same is true and correct, and hereby certify and agree, if a permit is issued, that all of the provisions of the Building Ordinances will be complied with, whether herein specified or not; also certify that plans and specifications herewith filed conform to all of the provisions of the Building Ordinances and State Laws.

☞ OVER

(Sign Here) Geo. Return (Owner / Authorized Agent)

FOR DEPARTMENT USE ONLY 5523

PERMIT NO.	Plans and Specifications checked and found to conform to Ordinances, State Laws, etc.	Application checked and found O.K.	Stamp here when permit is issued.
9700	Plan Examiner	Clerk	JUN 10 1935

PLANS Alvarado

11 Mm

25⁰

FOR DEPARTMENT USE ONLY

APPLICATION	O. K.
CONSTRUCTION	O. K.
ZONING	O. K.
SET-BACK LINE	O. K.
ORD. 33761 (N. S.)	O. K.
FIRE DISTRICT	O. K.

REMARKS

Bldg. Form 3

3

CITY OF LOS ANGELES
DEPARTMENT OF BUILDING AND SAFETY
BUILDING DIVISION

USE INK OR INDELIBLE PENCIL

50

248

Application to Alter, Repair, Move or Demolish

To the Board of Building and Safety Commissioners of the City of Los Angeles:
Application is hereby made to the Board of Building and Safety Commissioners of the City of Los Angeles, through the office of the Superintendent of Building, for a building permit in accordance with the description and for the purposes hereinafter set forth. This application is made subject to the following conditions, which are hereby agreed to by the undersigned applicant and which shall be deemed conditions entering into the exercise of the permit:
First: That the permit does not grant any right or privilege to erect any building or other structure therein described, or any portion thereof, upon any street, alley, or other public place or portion thereof.
Second: That the permit does not grant any right or privilege to use any building or other structure therein described, or any portion thereof, for any purpose that is, or may hereafter be prohibited by ordinance of the City of Los Angeles.
Third: That the granting of the permit does not affect or prejudice any claim of title to, or right of possession in, the property described in such permit.

REMOVED FROM	REMOVED TO
Lot [redacted]	Lot 1 Lakeside Tract
	W 50 ft of 1
Tract	Tract

Present location of building: 1911 Sunset Blvd. (House Number and Street)
New location of building: [redacted] Sunset Blvd. (House Number and Street)
Between what cross streets: Reservoir St + Alvarado

Approved by City Engineer: [signature]
Deputy.

1. Purpose of PRESENT building: Restaurant — Families: — Rooms: — (Store, Residence, Apartment House, or any other purpose)
2. Use of building AFTER alteration or moving: Same + Cocktail Lounge. — Families: — Rooms:
3. Owner (Print Name): ONA. W. SPAULDING — Phone: Fe 2139
4. Owner's address: BEAUX ARTS BLDG
5. Certificated Architect: C. F. Plummer — State License No. P947 — Phone: VA 2013
6. Licensed Engineer: J. J. Rees — State License No. 1100 — Phone: TU 2469
7. Contractor: not let more — State License No. — Phone:
8. Contractor's address: more — OK-W.P
9. VALUATION OF PROPOSED WORK (Including all labor and material and all permanent lighting, heating, ventilating, water supply, plumbing, fire sprinkler, electrical wiring and/or elevator equipment therein or thereon): $ 2,500
10. State how many buildings NOW on lot and give use of each: One — Restaurant (Residence, Hotel, Apartment House, or any other purpose)
11. Size of existing building: 26' x 80' — Number of stories high: 1 — Height to highest point: 15
12. Class of building: C — Material of existing walls: brick — Exterior framework: steel - top Wood or Steel — brick

Describe briefly and fully all proposed construction and work:

Erect a one story brick building to be an addition to present restaurant and be used for a cocktail lounge and a toilet room.

THRU LOT TO ST

Fill in Application on other Side and Sign Statement (OVER)

5-26-38 White

FOR DEPARTMENT USE ONLY 5524

PERMIT NO.	Plans and Specifications checked	Zone	Fire District No.	Fee
22987	Penn	63	3	10.50
	Corrections verified: Penn	Bldg. Line: 10 Ft.	Street Widening: 10 Ft.	Stamp here when Permit is issued: JUL 25 1938
PLANS 5/26/38 Rec'd	Plans, Specifications and Applications rechecked and approved: [signature]	Application checked and approved: 7/22/38 [signature] Clerk		
	Per Plans Sht. / Filed with	SPRINKLER Required / Valuation Included / Special Vote	Inspector: [signature] Stan	

201

PLANS, SPECIFICATIONS, and other data must be filed if required.

NEW CONSTRUCTION

Size of Addition 24' x 42' Size of Lot 50' x 110' Number of Stories when complete 1

Material of Foundation Conc Width of Footing 1'-3" Depth of footing below ground 12"

Width Foundation Wall 8 1/2" Size of Redwood Sill ..... x ..... Material Exterior Walls steel-ty brick

Size of Exterior Studs ..... x ..... Size of Interior Bearing Studs ..... x .....

Joists: First Floor ..... x ..... Second Floor ..... x ..... Rafters 2" x 10" Roofing Material comp.

I have carefully examined and read both sides of this completed Application and know the same is true and correct and hereby certify and agree, if a Permit is issued, that all the provisions of the Building Ordinances and State Laws will be complied with whether herein specified or not; also certify that plans and specifications, if required to be filed, will conform to all of the provisions of the Building Ordinances and State laws.

Sign Here Charles F Plummer
(Owner or Authorized Agent)

By Charles Hobson

FOR DEPARTMENT USE ONLY

Application Ap	Fire District	Bldg. Line	Termite Inspection
Construction V Non	Zoning	Street Widening	Forced Draft Ventil.

(1) REINFORCED CONCRETE

Barrels of Cement .....

Tons of Reinforcing Steel .....

(2) The building (and, or, addition) referred to in this Application is, or will be when moved, more than 100 feet from

..... Street

Sign Here .....
(Owner or Authorized Agent)

(3) No required windows will be obstructed.

Sign Here C.F. Plummer by C.W.H.
Owner or Authorized Agent

(4) There will be an unobstructed passageway at least ten (10) feet wide, extending from any dwelling on lot to a Public Street or Public Alley at least 10 feet in width.

Sign Here C.F. Plummer by C.W.H.
(Owner or Authorized Agent)

REMARKS: ALL WOOD AND LUMBER BELOW THE FIRST FLOOR BOARDS WILL BE TREATED AGAINST TERMITE INFESTATION AS REQUIRED BY SEC. 106 OF BUILDING ORDINANCE.

PLAN CHECKING

RECEIPT No. 2081 V

VALUATION $ 2500

C.F. Plummer by C.W.H.
OWNER OR AUTHORIZED AGENT

APPROVED
DATE 2-22-28
DEPARTMENT OF HEALTH
BUREAU OF SANITATION
By .....

Bldg. Form 3

USE INK OR INDELIBLE PENCIL

3

CITY OF LOS ANGELES

DEPARTMENT OF BUILDING AND SAFETY

BUILDING DIVISION

Application to Alter, Repair, Move or Demolish

To the Board of Building and Safety Commissioners of the City of Los Angeles:

Application is hereby made to the Board of Building and Safety Commissioners of the City of Los Angeles, through the office of the Superintendent of Building, for a building permit in accordance with the description and for the purpose hereinafter set forth. This application is made subject to the following conditions, which are hereby agreed to by the undersigned applicant and which shall be deemed conditions entering into the exercise of the permit:

First: That the permit does not grant any right or privilege to erect any building or other structure therein described, or any portion thereof, upon any street, alley or other public place or portion thereof.

Second: That the permit does not grant any right or privilege to use any building or other structure therein described, or any portion thereof, for any purpose that is, or may hereafter be prohibited by ordinance of the City of Los Angeles.

Third: That the granting of the permit does not affect or prejudice any claim of title to, or right of possession in, the property described in such permit.

REMOVED FROM	REMOVED TO
Lot	Lot
Tract	Tract

Present location of building: 1911 Sunset Blvd (House Number and Street)

New location of building: (House Number and Street)

Between what cross streets:

Approved by City Engineer.

Deputy.

1. Purpose of PRESENT building: Restaurant (Store, Residence, Apartment House, Hotel, or any other purpose) Families: Rooms:
2. Use of building AFTER alteration or moving: Same Families: Rooms:
3. Owner (Print Name): Barbara Cole Phone:
4. Owner's Address: 1911 Sunset Blvd
5. Certificated Architect: Chas E Plummer State License No. Phone: VA 2013
6. Licensed Engineer: D Reese State License No. 1100 Phone: [illegible]
7. Contractor: State License No. Phone:
8. Contractor's Address:
9. VALUATION OF PROPOSED WORK (Including all labor and material and all permanent lighting, heating, ventilating, water supply, plumbing, fire sprinkler, electrical wiring and/or elevator equipment therein or thereon.): $ 1000.00
10. State how many buildings NOW on lot and give use of each: One - Restaurant (Residence, Hotel, Apartment House, or any other purpose)
11. Size of existing building: 30 x 11 Number of stories high: 1 Height to highest point: 15
12. Class of building: C Material of existing walls: Brick Exterior framework: Brick (Wood or Steel)

Describe briefly and fully all proposed construction and work:

One story Brick addition

to existing Retail

Fill in Application on other Side and Sign Statement (OVER)

FOR DEPARTMENT USE ONLY				
PERMIT NO. 24277	Plans and Specifications checked: Found OKD.	Zone: C3	Fire District No. 3	Fee: 6.00 Stamp here when Permit is issued
	Corrections verified: Found OKD	Bldg. Line: 0 Ft.	Street Widening: Ft.	AUG 31 '48
PLANS	Plans, Specifications and Applications rechecked and approved: Rose	Application checked and approved: L.F.S. Dixon		
	For Plans No.	Filed with	PERMIT ISSUED: Permit No.	Inspector: W M Burgess

PLANS, SPECIFICATIONS, and other data must be filed if required.

NEW CONSTRUCTION

Size of Addition 26 x 30 Size of Lot 50 x 120 Number of Stories when complete 1

Material of Foundation Conc Width of Footing 15" Depth of footing below ground 12

Width Foundation Wall 8" Size of Redwood Sill ... x ... Material Exterior Walls Brick

Size of Exterior Studs ... x ... Size of Interior Bearing Studs 2 x 4

Joists: First Floor ... x ... Second Floor ... x ... Rafters 2 x 8 Roofing Material Comp

I have carefully examined and read both sides of this completed Application and know the same is true and correct and hereby certify and agree, if a Permit is issued, that all the provisions of the Building Ordinances and State Laws will be complied with whether herein specified or not; also certify that plans and specifications, if required to be filed, will conform to all of the provisions of the Building Ordinances and State laws.

Sign Here ... (Owner or Authorized Agent)

By ...

FOR DEPARTMENT USE ONLY

Application Mott	Fire District Mott	Bldg. Line ...	Termite Inspection ...
Construction ...	Zoning ...	Street Widening ...	Forced Draft Ventil. ...

(1) REINFORCED CONCRETE

Barrels of Cement ...

Tons of Reinforcing Steel ...

(2) The building (and, or, addition) referred to in this Application is, or will be when moved, more than 100 feet from ... Street

Sign Here ... (Owner or Authorized Agent)

(3) No required windows will be obstructed.

Sign Here ... (Owner or Authorized Agent)

(4) There will be an unobstructed passageway at least ten (10) feet wide, extending from any dwelling on lot to a Public Street or Public Alley at least 10 feet in width.

Sign Here ... (Owner or Authorized Agent)

REMARKS: I hereby certify that there is no general contractor for this building or work.

(Signed)

Bldg. Form 3

USE INK OR INDELIBLE PENCIL

3

CITY OF LOS ANGELES

DEPARTMENT OF BUILDING AND SAFETY

BUILDING DIVISION

Application to Alter, Repair, Move or Demolish

To the Board of Building and Safety Commissioners of the City of Los Angeles:

Application is hereby made to the Board of Building and Safety Commissioners of the City of Los Angeles, through the office of the Superintendent of Building, for a building permit in accordance with the description and for the purpose hereinafter set forth. This application is made subject to the following conditions, which are hereby agreed to by the undersigned applicant and which shall be deemed conditions entering into the exercise of the permit:

First: That the permit does not grant any right or privilege to erect any building or other structure therein described, or any portion thereof, upon any street, alley or other public place or portion thereof.

Second: That the permit does not grant any right or privilege to use any building or other structure therein described, or any portion thereof, for any purpose that is, or may hereafter be prohibited by ordinance of the City of Los Angeles.

Third: That the granting of the permit does not affect or prejudice any claim of title to, or right of possession in, the property described in such permit.

REMOVED FROM	REMOVED TO
Lot	Lot
Tract	Tract

Present location of building: 1911 Sunset Blvd. (House Number and Street)

New location of building: (House Number and Street)

Between what cross streets: Reservoir St. & Alvarado

Approved by City Engineer.

Deputy.

1. Purpose of PRESENT building Restaurant (Store, Residence, Apartment House, Hotel, or any other purpose) Families Rooms
2. Use of building AFTER alteration or moving Families Rooms
3. Owner (Print Name) SPAULDING Phone
4. Owner's Address
5. Certificated Architect State License No. Phone
6. Licensed Engineer State License No. Phone
7. Contractor P. H. MILLAR 1000 ECHO PARK AVE. State License No. 44939 Phone MI 3705
8. Contractor's Address Tile Setting Ord. Fee $1.00
9. VALUATION OF PROPOSED WORK (including all labor and material and all permanent lighting, heating, ventilating, water supply, plumbing, fire sprinkler, electrical wiring and/or elevator equipment therein or thereon.) $ Contractors Reg. No. T 273
10. State how many buildings NOW on lot and give use of each. (Residence, Hotel, Apartment House, or any other purpose)
11. Size of existing building x Number of stories high Height to highest point
12. Class of building Material of existing walls Exterior framework (Wood or Steel)

Describe briefly and fully all proposed construction and work:

Tile Bulkhead

Fill in Application on other Side and Sign Statement (OVER)

FOR DEPARTMENT USE ONLY				
PERMIT NO. 33073	Plans and Specifications checked	Zone	Fire District No.	Fee Stamp here when Permit is issued
	Corrections verified	Bldg. Line Ft.	Street Widening Ft.	
	Plans, Specifications and Applications rechecked and approved	Application checked and approved Clerk		
PLANS Rec'd	For Plans See	Filed with	SPRINKLER Required Valuation Included / Specified Yes—No	Inspector

PLANS, SPECIFICATIONS, and other data must be filed if required.

NEW CONSTRUCTION

Size of Addition x Size of Lot x Number of Stories when complete

Material of Foundation Width of Footing Depth of footing below ground

Width Foundation Wall Size of Redwood Sill x Material Exterior Walls

Size of Exterior Studs x Size of Interior Bearing Studs x

Joists: First Floor x Second Floor x Rafters x Roofing Material

I have carefully examined and read both sides of this completed Application and know the same is true and correct and hereby certify and agree, if a Permit is issued, that all the provisions of the Building Ordinances and State Laws will be complied with whether herein specified or not, also certify that plans and specifications, if required to be filed, will conform to all of the provisions of the Building Ordinances and State laws

Sign Here P. H. Mellan
(Owner or Authorized Agent)

By

FOR DEPARTMENT USE ONLY

Application	Fire District	[illegible] Line	[illegible] Inspection
Construction	Zoning	Street Widening	[illegible] Draft Ventil.

(1) REINFORCED CONCRETE

Barrels of Cement

Tons of Reinforcing Steel

(2) The building and [illegible] referred to in this Application [illegible] 100 feet from [illegible] Street

Sign [illegible]
(Owner or Authorized Agent)

(3) No required windows will be obstructed.

Sign Here
(Owner or Authorized Agent)

(4) There will be an unobstructed passageway at least ten (10) feet wide, extending from dwelling on lot to a Public Street or Public Alley at least 10 feet in width.

Sign Here
(Owner or Authorized Agent)

REMARKS:

Bldg. Form 3

USE INK OR INDELIBLE PENCIL.

CITY OF LOS ANGELES

DEPARTMENT OF BUILDING AND SAFETY

BUILDING DIVISION

Application to Alter, Repair, Move or Demolish

To the Board of Building and Safety Commissioners of the City of Los Angeles:

Application is hereby made to the Board of Building and Safety Commissioners of the City of Los Angeles, through the office of the Superintendent of Building, for a building permit in accordance with the description and for the purpose hereinafter set forth. This application is made subject to the following conditions, which are hereby agreed to by the undersigned applicant and which shall be deemed conditions entering into the exercise of the permit:

First: That the permit does not grant any right or privilege to erect any building or other structure therein described, or any portion thereof, upon any street, alley or other public place or portion thereof.

Second: That the permit does not grant any right or privilege to use any building or other structure therein described, or any portion thereof, for any purpose that is, or may hereafter be prohibited by ordinance of the City of Los Angeles.

Third: That the granting of the permit does not affect or prejudice any claim of title to, or right of possession in, the property described in such permit.

REMOVED FROM	REMOVED TO
Lot.....	Lot.....
Tract.....	Tract.....

Present location of building: 1911 Sunset Blvd (House Number and Street)

New location of building: ..... (House Number and Street)

Between what cross streets: .....

Approved by City Engineer.

Deputy.

1. Purpose of PRESENT building: Cafe (Store, Residence, Apartment House, Hotel, or any other purpose) ..... Families..... Rooms.....
2. Use of building AFTER alteration or moving: Same ..... Families..... Rooms.....
3. Owner (Print Name): NOAH BOTWIN ..... Phone.....
4. Owner's Address: 1911 Sunset Blvd .....
5. Certificated Architect: ..... State License No..... Phone.....
6. Licensed Engineer: ..... State License No..... Phone.....
7. Contractor: Luminous Display Co ..... State License No. 54911 Phone: Lex 5816
8. Contractor's Address: 1711 Sunset Blvd OK MM
9. VALUATION OF PROPOSED WORK (Including all labor and material and all permanent lighting, heating, ventilating, water supply, plumbing, fire sprinkler, electrical wiring and/or elevator equipment therein or thereon.): $ 200.00
10. State how many buildings NOW on lot and give use of each: 200 00 (Residence, Hotel, Apartment House, or any other purpose)
11. Size of existing building..... x ..... Number of stories high..... 1 ..... Height to highest point.....
12. Class of building: C ..... Material of existing walls: Brick ..... Exterior framework: Steel (Wood or Steel)

Describe briefly and fully all proposed construction and work:

Move existing neon roof sign from end of roof to center of roof

Fill in Application on other Side and Sign Statement (OVER)

FOR DEPARTMENT USE ONLY				
PERMIT NO. 34615	Plans and Specifications checked	Zone 63	Fire District No. 2	Fee gas
	Corrections verified	Bldg. Line 0 Ft.	Street Widening NO Ft.	Stamp here when Permit is issued: OCT 10
	Plans, Specifications and Applications reviewed and approved	Application checked and approved 10/10/32 Clerk		
PLANS Rec'd 10/10/32	For Plans See	Filed with	SPRINKLER Required / Specified (Yes—No)	Inspector W. P. Starn

201

PLANS, SPECIFICATIONS, and other data must be filed if required.

None **NEW CONSTRUCTION**

Size of Addition.....x.....Size of Lot.....x.....Number of Stories when complete.....

Material of Foundation.....Width of Footing.....Depth of footing below ground.....

Width Foundation Wall.....Size of Redwood Sill.....x.....Material Exterior Walls.....

Size of Exterior Studs.....x.....Size of Interior Bearing Studs.....x.....

Joists: First Floor.....x.....Second Floor.....x.....Rafters.....x.....Roofing Material.....

I have carefully examined and read both sides of this completed Application and know the same is true and correct and hereby certify and agree, if a Permit is issued, that all the provisions of the Building Ordinances and State Laws will be complied with whether herein specified or not; also certify that plans and specifications, if required to be filed, will conform to all of the provisions of the Building Ordinances and State laws.

Sign Here....Luminous Display Co.....
(Owner or Authorized Agent)

By....Harold Reuss.....

FOR DEPARTMENT USE ONLY

Application.....	Fire District.....	Bldg. Line.....	Termite Inspection.....
Construction.....	Zoning.....	Street Widening.....	Forced Draft Ventil.....

(1)
REINFORCED CONCRETE

Barrels of Cement.....

Tons of Reinforcing Steel.....

(2)
The building (and, or, addition) referred to in this Application is, or will be when moved, more than 100 feet from

.....Street

Sign Here.....
(Owner or Authorized Agent)

(3)
No required windows will be obstructed.

Sign Here.....
(Owner or Authorized Agent)

(4)
There will be an unobstructed passageway at least ten (10) feet wide, extending from any dwelling on lot to a Public Street or Public Alley at least 10 feet in width.

Sign Here.....
(Owner or Authorized Agent)

REMARKS: .....

3

APPLICATION TO ALTER, REPAIR MOVE OR DEMOLISH

Form B-1

CITY OF LOS ANGELES
DEPARTMENT OF BUILDING AND SAFETY
BUILDING DIVISION

From Lot ..... To Lot .....

Tract ..... Tract .....

X Present location of building } 1911 Lemoyne Blvd LA (House Number and Street)

New location of building } ..... (House Number and Street)

Between what cross streets } Sunset & Reservoir

Approved by City Engineer .....

Deputy .....

USE INK OR INDELIBLE PENCIL

X 1. Present use of building Cafe (Store, Dwelling, Apartment House, Hotel or other purpose) Families ..... Rooms .....

2. State how long building has been used for present occupancy 15 years

X 3. Use of building AFTER alteration or moving Cafe Families ..... Rooms .....

X 4. Owner Chas W Spaulding et al (Print Name) Phone .....

5. Owner's Address 1382 Lucile Ave P. O. LA

6. ~~Certificated Architect~~ State License No. ..... Phone .....

7. Licensed Engineer ..... State License No. ..... Phone .....

8. Contractor ..... State License No. ..... Phone .....

9. Contractor's Address .....

10. VALUATION OF PROPOSED WORK (Including all labor and material and all permanent lighting, heating, ventilating, water supply, plumbing, fire sprinkler, electrical wiring and elevator equipment therein or thereon.) $ 1500

11. State how many buildings NOW on lot and give use of each. One - Cafe (Store, Dwelling, Apartment House, Hotel or other purpose)

12. Size of existing building 50 x 84 Number of stories high 1 Height to highest point 12 ft

13. Material Exterior Walls present area 4100 sq ft Masonry (Wood, Steel or Masonry) Exterior framework ..... (Wood or Steel)

14. Describe briefly all proposed construction and work:

Add 28 x 30 add'l floor

NEW CONSTRUCTION

15. Size of Addition 28 x 30 Size of Lot Irreg. Number of Stories when complete one

16. Footing: Width ..... Depth in Ground ..... Width of Wall ..... Size of Floor Joists ..... x .....

17. Size of Studs ..... x ..... Material of Floor ..... Size of Rafters ..... x ..... Type of Roofing .....

I hereby certify that to the best of my knowledge and belief the above application is correct and that this building or construction work will comply with all laws, and that in the doing of the work authorized thereby I will not employ any person in violation of the Labor Code of the State of California relating to Workmen's Compensation Insurance.

Sign here Chas W Spaulding (Owner or Authorized Agent)

By Chas W Spaulding

FOR DEPARTMENT USE ONLY

(1) PLAN CHECKING

Receipt No. 4443

Valuation $ 1500

Fee Paid $ 6

(2) REINFORCED CONCRETE

Bbls. Cement .....

Tons of Reinforcing Steel .....

(3) The building referred to in this Application will be more than 100 ft. from ..... Street

Sign here ..... Owner or Authorized Agent

TYPE	GROUP	Maximum No. Occupants	Inside Lot / Corner Lot	Key Lot / Corner Lot Keyed	Lot Size	Ft. rear alley / Ft. side alley	Clerk
V	6-1		X		21 x 147		G

PERMIT No.	Plans and Specifications checked	Zone	Fire District No.	District Map No.
7838	Correction Verified	3	2	

		Bldg. Line	Street Widening	Fee
		110 Ft.	Ft.	Stamp here when Permit is issued
	Application checked and approved			

PLANS	Plans, Specifications and Application rechecked and approved	Clerk
2 Rec'd	For Plans See / Filed with	Continuous Inspection / SPRINKLER Specified—Required Valuation Increased Yes—No / Inspector

1696

3

APPLICATION TO ALTER, REPAIR MOVE OR DEMOLISH

Form 3-4

CITY OF LOS ANGELES
DEPARTMENT
OF
BUILDING AND SAFETY
BUILDING DIVISION

From Lot ____ To Lot ____

Tract ____ Tract ____

Present location of building ____ (House Number and Street)

New location of building ____ (House Number and Street)

Between what cross streets ____

Approved by City Engineer

Deputy.

USE INK OR INDELIBLE PENCIL

1. Present use of building ____ (Store, Dwelling, Apartment House, Hotel or other purpose) ____ Families ____ Rooms ____
2. State how long building has been used for present occupancy ____
3. Use of building AFTER alteration or moving ____ Families ____ Rooms ____
4. Owner ____ (Print Name) Phone ____
5. Owner's Address ____ P. O. ____
6. Certificated Architect ____ State License No. ____ Phone ____
7. Licensed Engineer ____ State License No. ____ Phone ____
8. Contractor ____ State License No. ____ Phone ____
9. Contractor's Address ____
10. VALUATION OF PROPOSED WORK (including all labor and material and all permanent lighting, heating, ventilating, water supply, plumbing, fire sprinkler, electrical wiring and elevator equipment thereto or thereon.) $ ____
11. State how many buildings NOW on lot and give use of each: ____ (Store, Dwelling, Apartment House, Hotel or other purpose)
12. Size of existing building ____ x ____ Number of stories high ____ Height to highest point ____
13. Material Exterior Walls ____ (Wood, Steel or Masonry) Exterior framework ____ (Wood or Steel)
14. Describe briefly all proposed construction and work:

____

NEW CONSTRUCTION

15. Size of Addition ____ x ____ Size of Lot ____ x ____ Number of Stories when complete ____
16. Footing: Width ____ Depth in Ground ____ Width of Wall ____ Size of Floor Joists ____
17. Size of Studs ____ Material of Floor ____ Size of Rafters ____ Type of Roofing ____

I hereby certify that to the best of my knowledge and belief the above application is correct and that this building or construction work will comply with all laws, and that in the doing of the work authorized thereby I will not employ any person in violation of the Labor Code of the State of California relating to Workmen's Compensation Insurance.

Sign here ____ (Owner or Authorized Agent)

By ____

FOR DEPARTMENT USE ONLY

(1) PLAN CHECKING
Receipt No. ____
Valuation $ ____
Fee Paid $ ____

(2) REINFORCED CONCRETE
Bbls. Cement ____
Tons of Reinforcing Steel ____

(3) The building referred to in this Application will be more than 100 ft. from ____ Street

Sign here ____ Owner or Authorized Agent

TYPE	GROUP	Maximum No. Occupants	Inside Lot / Corner Lot	Key Lot / Copper Lot Keyed	Lot Size	Feet rear alley / Ft. side alley	Check

PERMIT No.	Plans and Specifications checked	Zone	Fire District No.	District Map No.
	Correction Verified	Bldg. Line Ft.	Street Widening Ft.	Fee
	Plans, Specifications and Application rechecked and approved.	Application checked and approved ____ Clerk		Status date when Permit is Issued
PLANS		Collection Inspection	SPRINKLER Specified—Required Valuation Included Yes—No	Inspector
Rec'd	For Plans Box / Filed with			

3

APPLICATION TO ALTER, REPAIR OR DEMOLISH

Form B-3
CITY OF LOS ANGELES
DEPARTMENT OF BUILDING AND SAFETY
BUILDING DIVISION

Lot No. 1-2-3-4-5A.

Tract Lake side Tract M-B6-42

Location of Building 1911 Sunset Blvd. (House Number and Street)

Between what cross streets Rosemont + Alvarado

Approved by City Engineer

Deputy.

USE INK OR INDELIBLE PENCIL

1. Present use of building Restaurant (Store, Dwelling, Apartment House, Hotel or other purpose) Families Rooms
2. State how long building has been used for present occupancy 13 years
3. Use of building AFTER alteration or moving Restaurant Families Rooms
4. Owner O.W. Spaulding (Print Name) Phone
5. Owner's Address 1382 Lucille Ave. P. O. Los Angeles
6. Certificated Architect State License No. Phone
7. Licensed Engineer Machetanz & Machetanz State License No. 5589 Phone No. 11184
8. Contractor Owner Executed State License No. Phone
9. Contractor's Address
10. VALUATION OF PROPOSED WORK (Including all labor and material and all permanent lighting, heating, ventilating, water supply, plumbing, fire sprinkler, electrical wiring and elevator equipment therein or thereon.) $ 40 000
11. State how many buildings NOW on lot and give use of each. One Building Used for Restaurant. (Store, Dwelling, Apartment House, Hotel or other purpose)
12. Size of existing building 50'-0" x 41'-0" Number of stories high 1 Height to highest point 15'-0"
13. Material Exterior Walls Masonry (Wood, Steel or Masonry) Exterior framework Wood (Wood or Steel)
14. Describe briefly all proposed construction and work:
Proposed Addition required For Proper Sanitation & Fire Regulations.
For Increased Kitchen Area, Food Storage, Refer Tables & Counters & Drainage.

NEW CONSTRUCTION Irregular lo Plan.

15. Size of Addition 24 x 124 Size of Lot 150 x 124 Number of Stories when complete 1
16. Footing: Width 1'-0 Depth in Ground 1'-6 Width of Wall 8" Size of Floor Joists 2 x 12
17. Size of Studs 2 x 4 Material of Floor Concrete Size of Rafters x Type of Roofing Comp.

I hereby certify that to the best of my knowledge and belief the above application is correct and that this building or construction work will comply with all laws, and that in the doing of the work authorized thereby I will not employ any person in violation of the Labor Code of the State of California relating to Workmen's Compensation Insurance.

Sign here O.W. Spaulding (Owner or Authorized Agent)

By (Owner or Authorized Agent)

1 320 '48

FOR DEPARTMENT USE ONLY

(1) PLAN CHECKING
Receipt No. 16639
Valuation $ 40 000 00
Fee Paid $ 50 00

(2) REINFORCED CONCRETE
Bbls. Cement
Tons of Reinforcing Steel

(3) The building referred to in this Application will be more than 100 ft. from Street
Sign here Owner or Authorized Agent

TYPE	GROUP	Maximum No. Occupants	Inside Lot Former Use	Key Lot Corner Lot Keyed	Lot Slope	Alley rear ft. side alley	Clerk
V	B2	370	124		IRREG		RAL

PERMIT No.	Plans and Specifications checked	Zone	Fire District No.	District Map No.
32419	B.B. Nov 6	C-2	C-2	

Corrections Verified	Bldg. Line ft.	Street Widening ft.	Bldg. Fee Paid 20 00
B.B. Nov 6			Sewage Outlet Fee when required Occupancy 2 00

PLANS	Application checked and approved DEC 27 1948	Total 105 00
Yes	Clerk	Dec 27 1948

Fire Flow Fee	Fire Hyd.	Conditions Imposed None.	SPRINKLER Specified Standard Pipe Tank	Inspector B.F. Oberlander

APPROVED

Do not agree that [illegible] driveways are to be built

APPROVED FOR DRIVEWAYS H.D.T. OCT 31 1946
CAB

10-31-46 grass and yards OK
[illegible]

Area old 4220
new 4020
8240
Basement 1568
9808
4800
5008

15 | 4800
320
60

= 320 persons

CRA 5-1-?48 F
11 Dec 46
CK [illegible]
27 Dec 46

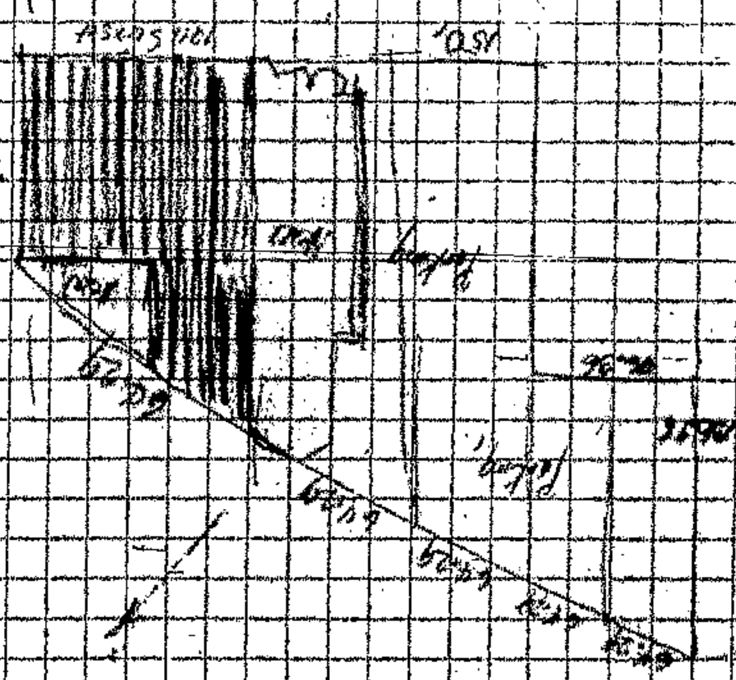

N

3

APPLICATION TO ALTER, REPAIR OR DEMOLISH

Form 3-6

CITY OF LOS ANGELES
DEPARTMENT
OF
BUILDING AND SAFETY
BUILDING DIVISION

Lot No. 1 E

Tract LAKESIDE

Location of Building 1911 SUNSET BLVD. (House Number and Street)

Between what cross streets CLEVELAND and RIVERSIDE

Approved by City Engineer

Deputy.

USE INK OR INDELIBLE PENCIL

1. Present use of building GARAGE (AUTO REPAIR) (House, Dwelling, Apartment House, Hotel or other purpose) Families — Rooms —
2. State how long building has been used for present occupancy 1 YEAR
3. Use of building AFTER alteration or repair Families — Rooms —
4. Owner Pacific Outdoor Advertising Phone CApitol 8193
5. Owner's Address 996 North Mission Road L. A. (33) P. O.
6. Certificated Architect State License No. Phone
7. Licensed Engineer State License No. Phone
8. Contractor Pacific Outdoor Advertising Co. State License No. 33 Phone CApitol 8193
9. Contractor's Address 996 North Mission Road L. A. (33)
10. VALUATION OF PROPOSED WORK (Including all labor and materials and all permanent fixtures, heating, ventilating, water supply, plumbing, gas, gas fitting, electrical wiring and elevator equipment thereto or thereon.) $ 300.00
11. State how many buildings NOW on lot and give use of each. 2 (GARAGE & FILLING STATION) (Store, Dwelling, Apartment House, Hotel or other purpose)
12. Size of existing building — x — Number of stories high 1 Height to highest point 3 1/2"
13. Material Exterior Walls FRAME & STUCCO (Wood, Steel or Masonry) Exterior framework WOOD (Wood or Steel)
14. Describe briefly all proposed construction and work. (Name of Street and Side)

ERECT ONE 50' X 10' ADVERTISING SIGN ON

ATTACH TO EAST WALL OF BUILDING

NEW CONSTRUCTION

15. Size of Addition — x — Size of Lot — x — Number of Stories when complete —
16. Footing: Width — Depth in Ground — Width of Wall — Size of Floor Joists — x —
17. Size of Studs — x — Material of Floor — Size of Rafters — x — Type of Roofing —

I hereby certify that to the best of my knowledge and belief the above application is correct and that this building or construction work will comply with all laws, and that in the doing of the work authorized thereby I will not employ any person in violation of the Labor Code of the State of California relating to Workmen's Compensation Insurance.

Sign here Pacific Outdoor Advertising Co.
(Owner or Authorized Agent)

By W. T. Knuttel

FOR DEPARTMENT USE ONLY

(1) PLAN CHECKING
Receipt No.
Valuation $
Fee Paid $

(2) REINFORCED CONCRETE
Bbls. Cement
Tons of Reinforcing Steel

(3) The building referred to in this Application will be more than 100 ft. from Street
Sign here (Owner or Authorized Agent)

TYPE	GROUP	Assessment No. (Original)	Investigation (Owner)	Acceptable (Corrections Called Out)	Lot Size TRIANGLE	Front on Alley / Ft. also Alley	Code FR1
PERMIT No. 13488		Plans and Specifications checked		Zone C-2	Fire District No. 2	Block	Map No. 55-20
		Corrections Ordered		Bldg. Line / Ft.	Street Widening — Ft.	Fee	
PLANS		Plans, Specifications and Application recommended and approved.		Application checked and approved W. T. Knuttel Clerk		Bldg. Insp. when Permit is Issued 4-11-35	
Sheets		Fee Plans Fee	Filed with	Conditions Imposed	SPRINKLER Sprinkler Required Valuation, Reduction Yes No	Inspector	

Approved

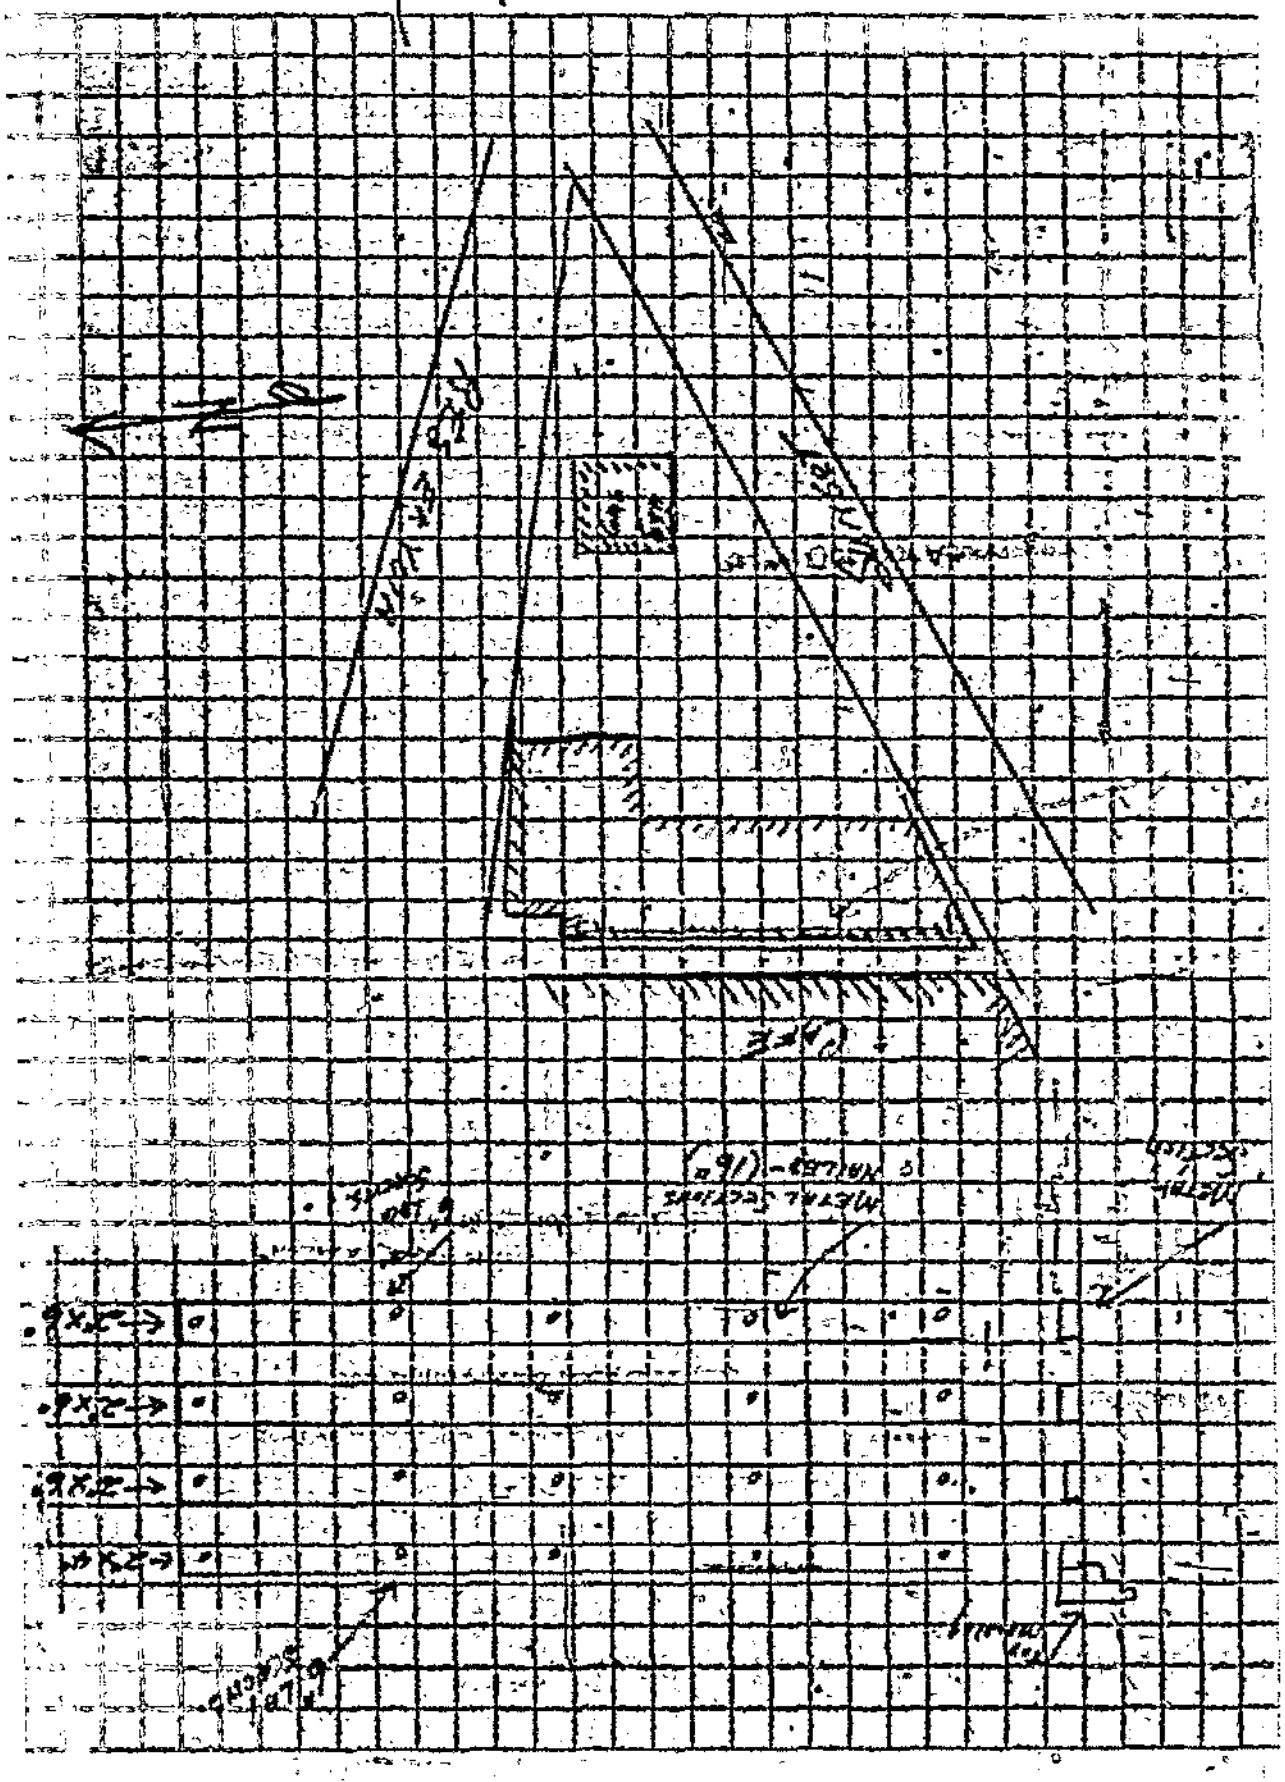

3 APPLICATION TO ALTER - REPAIR - DEMOLISH AND FOR CERTIFICATE OF OCCUPANCY

Form B-34

CITY OF LOS ANGELES — DEPT. OF BUILDING AND SAFETY

INSTRUCTIONS: 1. Applicant to Complete Numbered Items Only. 2. Plot Plan Required on Back of Original.

1. LEGAL DESCR.	LOT: Prof 1	BLK: 1	TRACT: Lake Side	ADDRESS APPROVED: L.D.
2. BUILDING ADDRESS: 1911 Sunset Blvd.				DIST. MAP: 138-205
3. BETWEEN CROSS-STREETS: Redcrest St. AND Alvarado Blvd				ZONE: C-2-2-O
4. PRESENT USE OF BUILDING: Restaurant	NEW USE OF BUILDING: Same			FIRE DIST.: II/100/915
5. OWNER'S NAME: Rafael's	PHONE			INSIDE / KEY
6. OWNER'S ADDRESS: Same	P.O.	ZONE		COR. LOT / REV. COR.
7. CERT. ARCH.	STATE LICENSE	PHONE		LOT SIZE: INC LOT A2
8. LIC. ENGR.	STATE LICENSE	PHONE		
9. CONTRACTOR: Brite Lite Neon	STATE LICENSE: 161718	PHONE: Po. 29275		REAR ALLEY / SIDE ALLEY
10. CONTRACTOR'S ADDRESS: 10950 Burbank Blvd.	P.O.	ZONE: No. Hollywood		BLDG. LINE: X
11. SIZE OF EXISTING BLDG.: 50' x 45'	STORIES: 1	HEIGHT: 18'	NO. OF EXISTING BUILDINGS ON LOT AND USE: 1- Restaurant	BLDG. AREA: NC
3 1911 Sunset Blvd.				DISTRICT OFFICE: L.A.

12. MATERIAL: EXT. WALLS: [X] WOOD [ ] METAL [ ] CONC. BLOCK [X] STUCCO [ ] BRICK [ ] CONCRETE — ROOF CONST. [ ] WOOD [ ] STEEL [ ] CONC. [ ] OTHER — ROOFING — SPRINKLERS REQ'D. SPECIFIED

13. VALUATION: TO INCLUDE ALL FIXED EQUIPMENT REQUIRED TO OPERATE AND USE PROPOSED BUILDING. $ 600.00 — VALUATION APPROVED: WJ

14. SIZE OF ADDITION: 1 - 4' x 7' = Proj. Sign. — STORIES — HEIGHT — APPLICATION CHECKED: WJ

15. NEW WORK: (Describe) EXT. WALLS — ROOFING — PLANS CHECKED

Metal & Plastic Neon Proj. Sign.

CORRECTIONS VERIFIED

PLANS APPROVED

APPLICATION APPROVED: WJ

INSPECTOR

AFFIDAVITS: X

DWELL. UNITS

SPACES PARKING

GUEST ROOMS

FILE WITH

CONT. INSP.

I certify that in doing the work authorized hereby I will not employ any person in violation of the Labor Code of the State of California relating to workmen's compensation insurance.

Signed Helen Avery Agent

This Form When Properly Validated is a Permit to Do the Work Described.

TYPE	GROUP	MAX. OCC.	P.C.	S.P.C.	G.P.I.	B.P.	I.F.	O.S.	C/O
Proj	Roof Sign					4			

CRITICAL SOIL

SEWER (Available) (Not Available)

Flowing ok

CASHIER'S USE ONLY

LA96294 AUG-28-61 59663 C — 1 CS 4.00

P.C. No. ..... GRADING ..... CRIT. SOIL ..... CONS. .....

Plot Plan

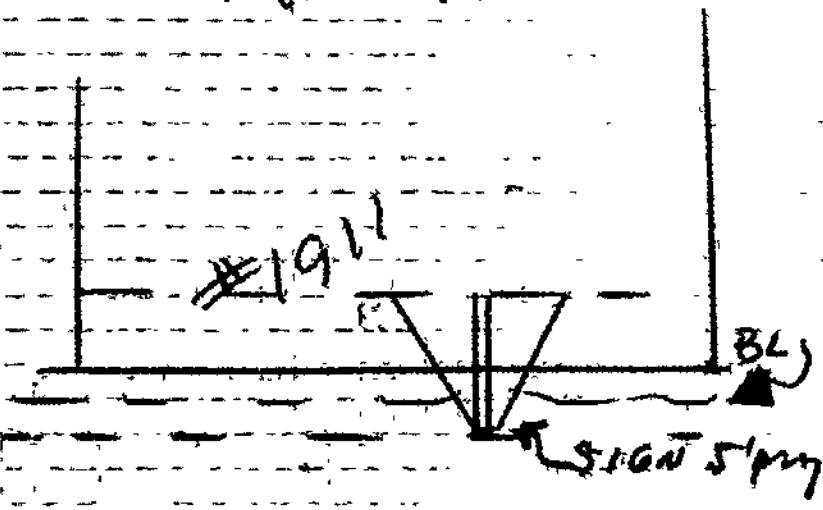

SUNSET Blvd.

Metal & Approved Type Plastic

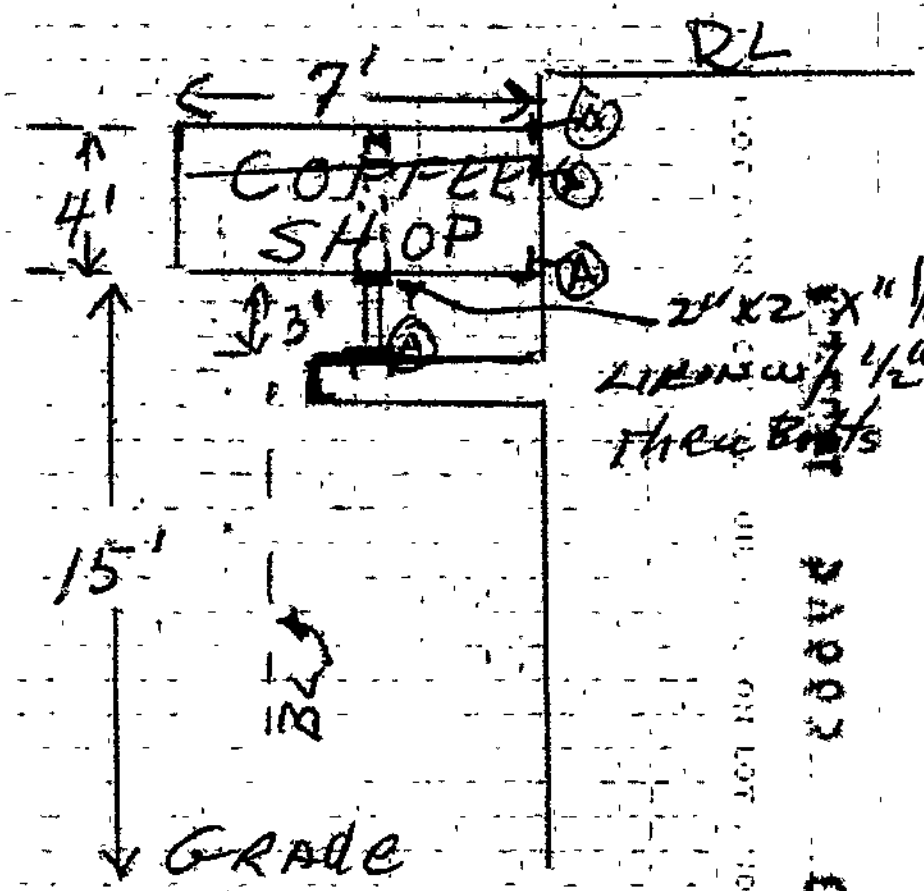

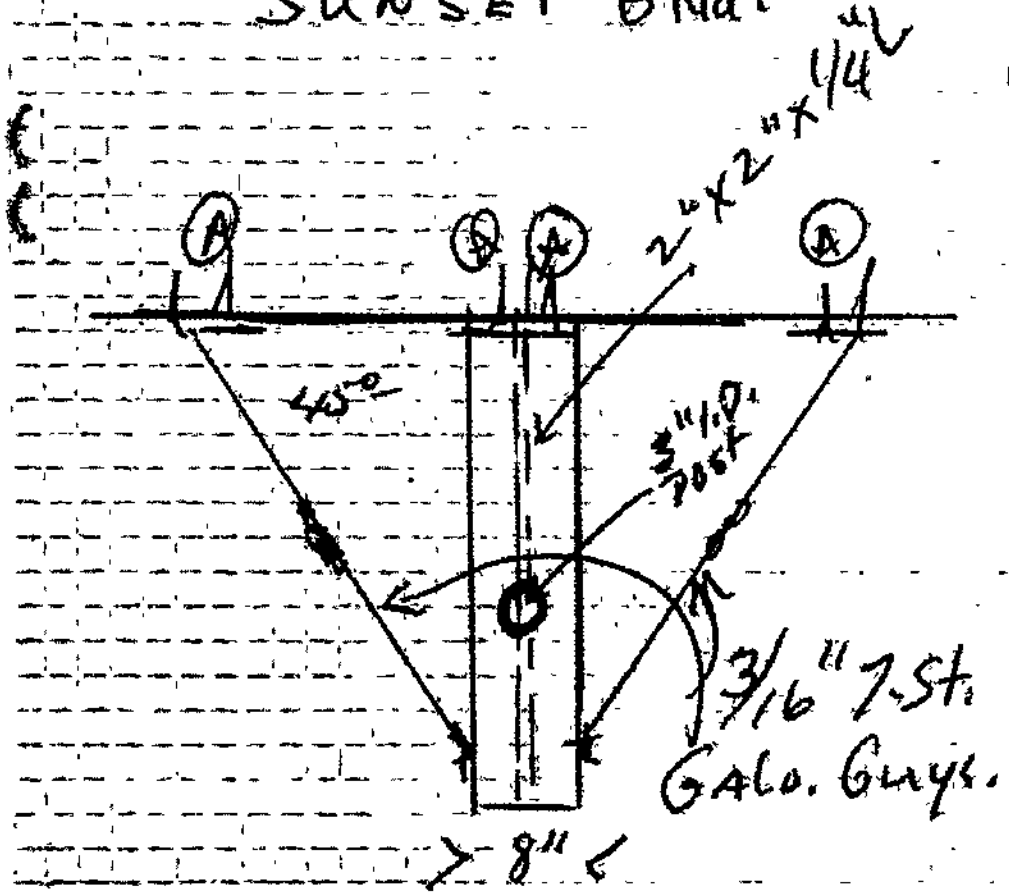

(A) = 2" x 2" x 1/4" ∠ 1 Row w/ 1/2" x 4"

3 APPLICATION TO ALTER - REPAIR - DEMOLISH AND FOR CERTIFICATE OF OCCUPANCY

Form B-3a

CITY OF LOS ANGELES — DEPT. OF BUILDING AND SAFETY

INSTRUCTIONS: 1. Applicant to Complete Numbered Items Only. 2. Plot Plan Required on Back of Original.

1. LEGAL DESCR.	LOT: 1-2-3.	BLK.	TRACT: Lake Side Tr.	ADDRESS APPROVED: RJA
2. BUILDING ADDRESS: 1911 Sunset Blvd.				DIST. MAP: 138-205
3. BETWEEN CROSS STREETS: Reservoir AND Alvarado				ZONE: C-2-2-0
4. PRESENT USE OF BUILDING: Resaturant	NEW USE OF BUILDING: Same			FIRE DIST.: II 100/91/25
5. OWNER'S NAME: Mr. Taix	PHONE			INSIDE KEY: Exam
6. OWNER'S ADDRESS: Above	P. O.	ZONE		COR. LOT: thru REV. COR.
7. CERT. ARCH.: None	STATE LICENSE	PHONE		LOT SIZE: Irreg.
8. LIC. ENGR.: G. Sexton 3480	STATE LICENSE: Dij 42334	PHONE		
9. CONTRACTOR: ~~Owner~~ Mr Simpson #7720	STATE LICENSE	PHONE: WE 64260		REAR ALLEY
10. CONTRACTOR'S ADDRESS: ~~Above~~ 7[illegible] 1311 S. Olympic Dr.	P.O.	ZONE		SIDE ALLEY / BLDG. LINE
11. SIZE OF EXISTING BLDG.: 86x61x144	STORIES: 1	HEIGHT: 15	NO. OF EXISTING BUILDINGS ON LOT AND USE: 1	BLDG. AREA: 80 Stalled

3 1911 Sunset Blvd.

DISTRICT OFFICE: LA

12. MATERIAL: [X] WOOD [ ] METAL [X] CONC. BLOCK; EXT. WALLS: [ ] STUCCO [ ] BRICK [ ] CONCRETE — ROOF CONST.: [X] WOOD [ ] STEEL [ ] CONC. [ ] OTHER — ROOFING — SPRINKLERS REQ'D. SPECIFIED

13. VALUATION: TO INCLUDE ALL FIXED EQUIPMENT REQUIRED TO OPERATE AND USE PROPOSED BUILDING. $ 2,000 — VALUATION APPROVED

14. SIZE OF ADDITION: 8'x10' Addn. Exterior Canopy — STORIES — HEIGHT 7'6" — APPLICATION CHECKED: Valencia

15. NEW WORK: (Describe) EXT. WALLS — ROOFING — PLANS CHECKED

Interior alterations & 8'x10' addition (Exit vestibule)

CORRECTIONS VERIFIED

I certify that in doing the work authorized hereby I will not employ any person in violation of the Labor Code of the State of California relating to workmen's compensation insurance.

Signed [signature] — PLANS APPROVED

APPLICATION APPROVED

This Form When Properly Validated is a Permit to Do the Work Described.

INSPECTOR — CONT. INSP.: None

AFFIDAVITS — DWELL. UNITS — SPACES PARKING — GUEST ROOMS — FILE WITH

SEWER (Available) (Not Available) — CRITICAL SOIL

TYPE	GROUP	MAX. OCC.	P.C.	S.P.C.	G.P.I.	B.P.	I.F.	O.S.	C/O
V	B2		3.00	2.00		10.00			

CASHIER'S USE ONLY

LA [illegible]318

JUN-14-62	43696	ML — 2 CS	3.00	
JUN-19-62	44191	ML — 2 CS	2.00	
JUN-19-62	44192	ML — 1 CS	10.00	

P.C. No. HM-228 GRADING CRIT. SOIL CON

LEGAL DESCRIPTION

ON PLOT PLAN SHOW ALL BUILDINGS ON LOT AND USE OF EACH

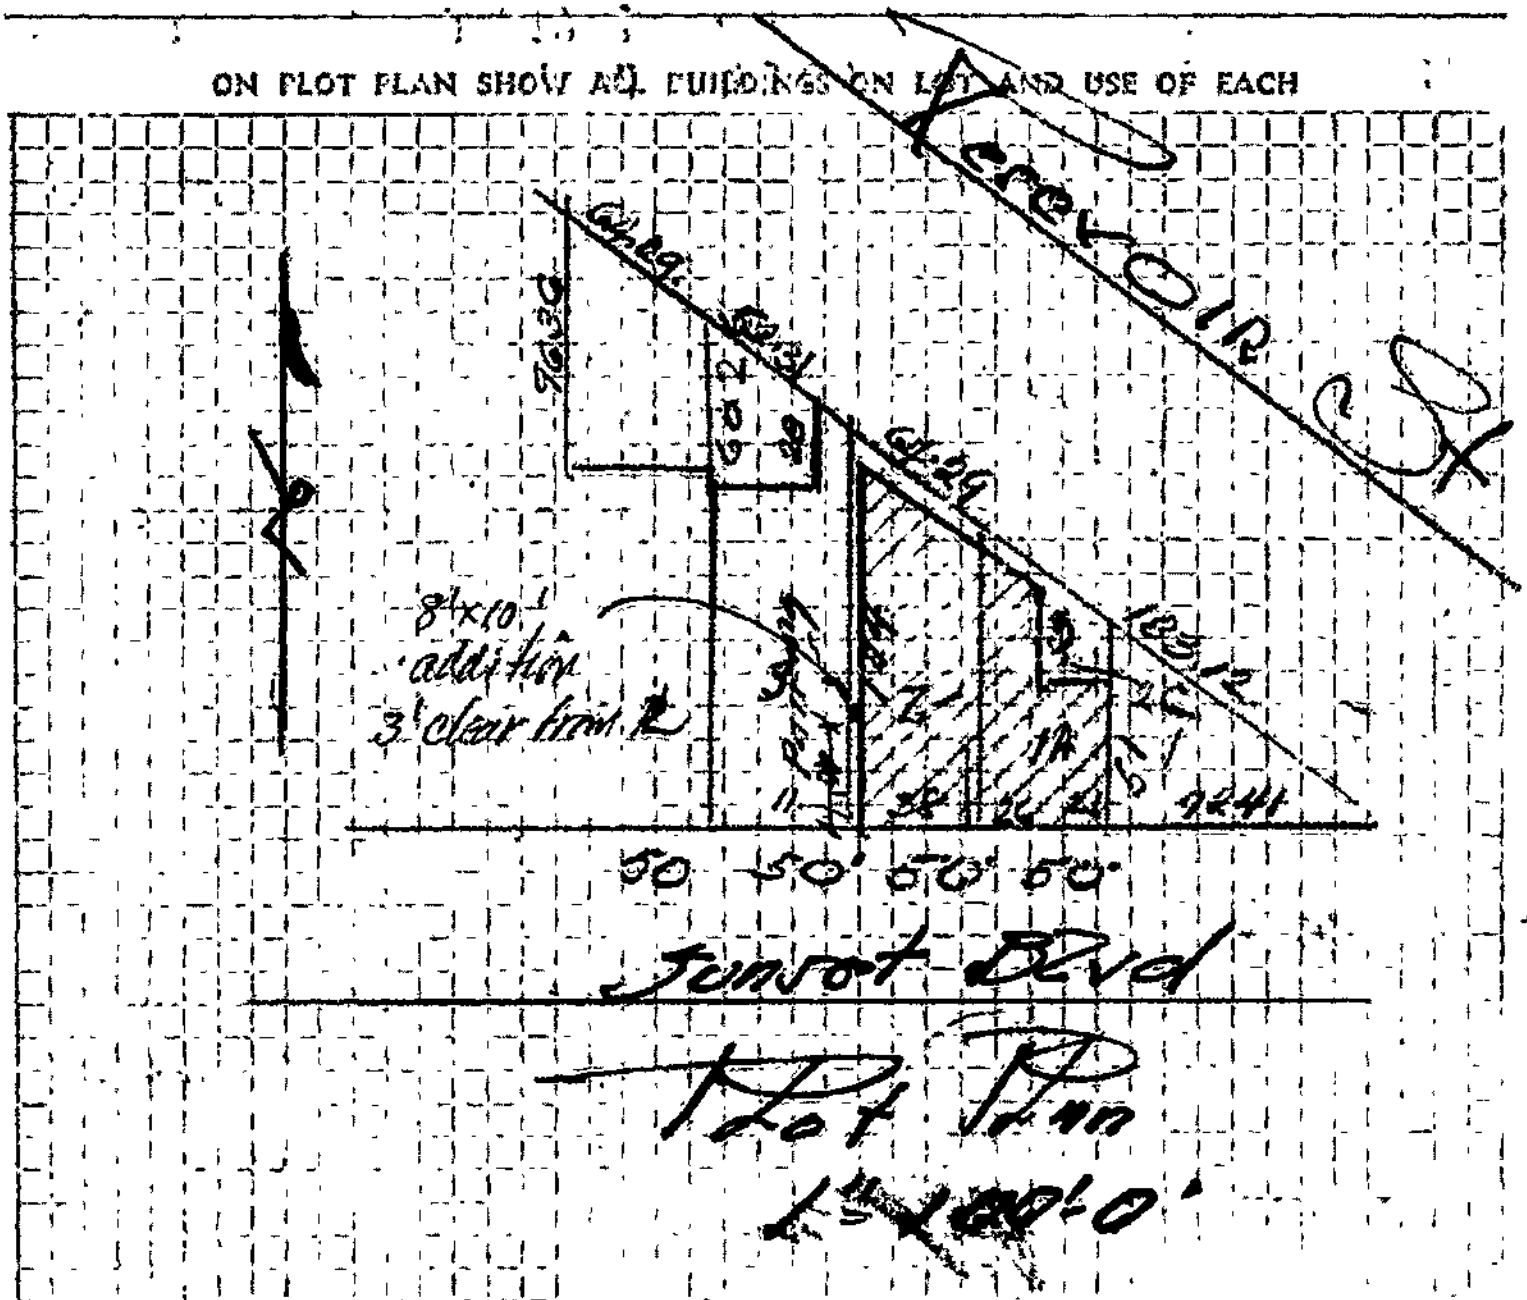

Plot Plan
1"=20'-0"

3 HI D

APPLICATION TO ALTER - REPAIR - DEMOLISH AND FOR CERTIFICATE OF OCCUPANCY

Form 8-3a

CITY OF LOS ANGELES — DEPT. OF BUILDING AND SAFETY

INSTRUCTIONS: 1. Applicant to Complete Numbered Items Only. 2. Plot Plan Required on Back of Original.

1. LEGAL DESCR.	LOT: 1 & part	BLK.: of 2	TRACT: Lakeside	ADDRESS APPROVED: MHB
2. BUILDING ADDRESS: 1911 Sunset Blvd.				DIST. MAP: 138-205
3. BETWEEN CROSS STREETS: Reservoir AND Alvarado St.				ZONE: C-2-2-0
4. PRESENT USE OF BUILDING: Restaurant	NEW USE OF BUILDING: Same			FIRE DIST.: II
5. OWNER'S NAME: Taix Brothers	PHONE			INSIDE KEY
6. OWNER'S ADDRESS: Same as above	P. O.	ZONE		COR. LOT XX REV. COR.
7. CERT. ARCH.	STATE LICENSE	PHONE		LOT SIZE
8. LIC. ENGR.: Saxton	STATE LICENSE: SE 206	PHONE: DU.92334		Inc. Legal
9. CONTRACTOR: ~~Owner-Same~~ Harold Simpson	STATE LICENSE: 47720-	PHONE		REAR ALLEY / SIDE ALLEY
10. CONTRACTOR'S ADDRESS: ~~Same~~	P. O.	ZONE		BLDG. LINE
11. SIZE OF EXISTING BLDG.: 98x14x30	STORIES: 1	HEIGHT: 12	NO. OF EXISTING BUILDINGS ON LOT AND USE: 1	BLDG. AREA
3 1911 Sunset Blvd.				DISTRICT OFFICE: LA

SEWER (Available) (Not Available)

12. MATERIAL: EXT. WALLS ☒ WOOD ☐ METAL ☐ CONC. BLOCK ☐ STUCCO ☐ BRICK ☐ CONCRETE	ROOF CONST. ☐ WOOD ☐ STEEL ☐ CONC. ☐ OTHER	ROOFING: comp	SPRINKLERS REQ'D. SPECIFIED	CRITICAL SOIL
13. VALUATION: TO INCLUDE ALL FIXED EQUIPMENT REQUIRED TO OPERATE AND USE PROPOSED BUILDING. $ ~~2,000~~ 3,000			VALUATION APPROVED	AFFIDAVITS
14. SIZE OF ADDITION	STORIES	HEIGHT	APPLICATION CHECKED: Breskovich	
15. NEW WORK: (Describe) ~~45x30x8~~ Stucco and wood trim front only	EXT. WALLS	ROOFING	PLANS CHECKED	DWELL. UNITS
			CORRECTIONS VERIFIED	SPACES PARKING
			PLANS APPROVED	GUEST ROOMS
			APPLICATION APPROVED	FILE WITH
			INSPECTOR	CONT. INSP.

I certify that in doing the work authorized hereby I will not employ any person in violation of the Labor Code of the State of California relating to workmen's compensation insurance.

Signed [signature]

This Form When Properly Validated is a Permit to Do the Work Described.

TYPE	GROUP	MAX. OCC.	P.C.	S.P.C.	G.P.I.	B.P.	I.F.	O.S.	C/O
		B	5.00	7.00		14.00			

CASHIER'S VALIDATION

LA1401

JUN-18-62	43987	B — 2 CS	5.00
JUN-27-62	45888	ML — 2 CS	2.00
JUN-27-62	45889	ML — 1 CS	14.00

P.C. No. HN-27/62 X — GRADING ____ X — CRIT. SOIL ____ X — CONS. ____

LEGAL DESCRIPTION

ON PLOT PLAN SHOW ALL BUILDINGS ON LOT AND USE OF EACH

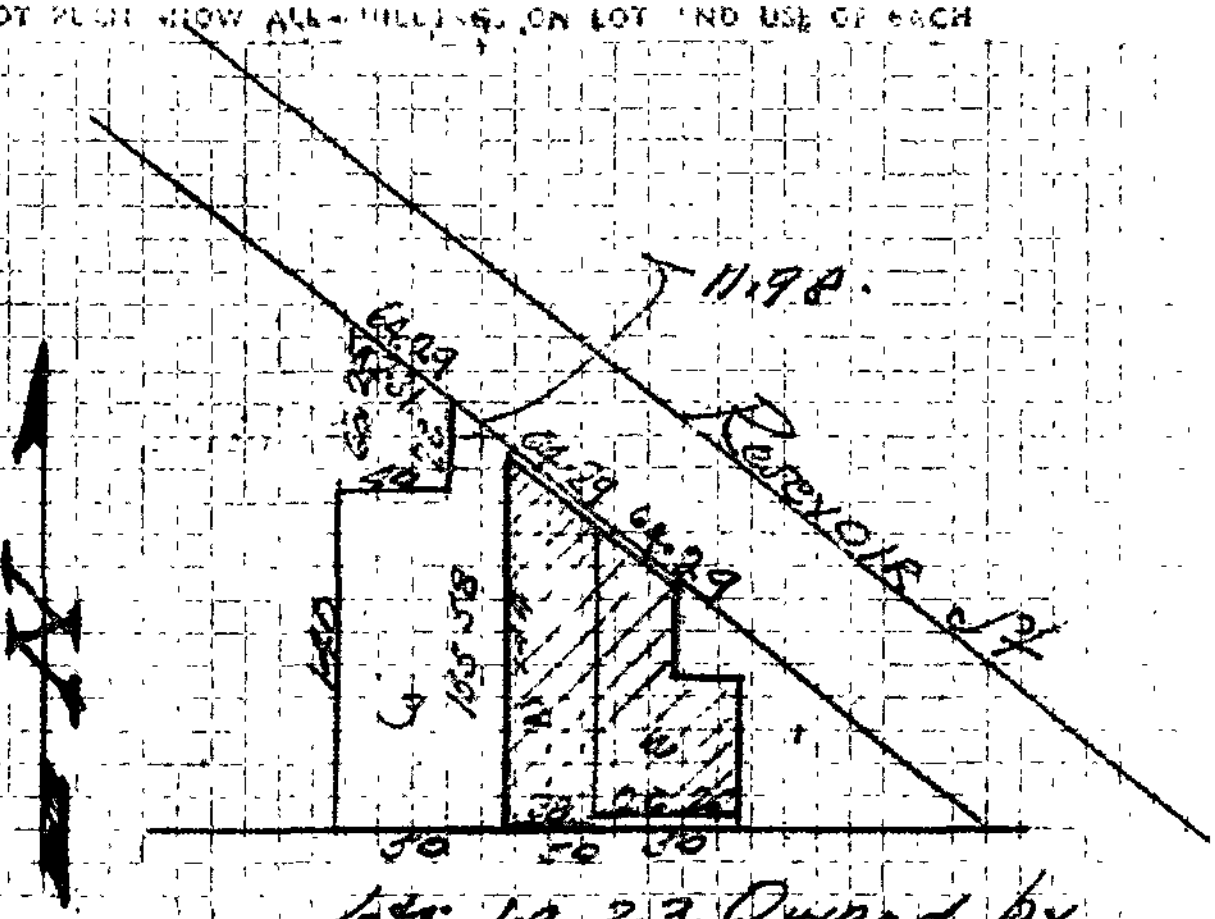

Lot 1.2.3. Owned by Tax Payers.

Sunset Blvd

Plot Plan

1200 Feet

The issuance of a permit on an application for inspection, the examination of the work specified herein shall not authorize or permit, nor shall it be construed as authorizing or permitting the violation of any provision of the Los Angeles, nor any board, officer or employee thereof make any warranty or shall be responsible for the performance or results of any work described herein, or the condition of the property or soil upon which such work is performed."

(See Sec. 91.0202 L.A.M.C.)

3

APPLICATION TO ALTER - REPAIR - DEMOLISH AND FOR CERTIFICATE OF OCCUPANCY

Form 8-3

CITY OF LOS ANGELES — DEPT. OF BUILDING AND SAFETY

INSTRUCTIONS: 1. Applicant to Complete Numbered Items Only. 2. Plot Plan Required on Back of Original.

1. LEGAL DESCR.	LOT: 1-2-3	BLK.	TRACT: Lake Side Tr.	ADDRESS APPROVED: RJA
2. BUILDING ADDRESS: 1911 Sunset Blvd.				DIST. MAP: 135-205
3. BETWEEN CROSS STREETS: Reservoir AND Alvarado				ZONE: C-2-2-O
4. PRESENT USE OF BUILDING: Restaurant	NEW USE OF BUILDING: Same			FIRE DIST.: TT 100/91/95
5. OWNER'S NAME: Mr. Taix	PHONE			INSIDE / KEY
6. OWNER'S ADDRESS: Same	P. O.	ZONE		COR. LOT: xxthru / REV. COR.
7. CERT. ARCH.: None	STATE LICENSE	PHONE		LOT SIZE
8. LIC. ENGR.: G. Sexton 3480	STATE LICENSE: DU.42334	PHONE		Irreg.
9. CONTRACTOR: Mr. Simpson 47720	STATE LICENSE: WE.64260	PHONE		REAR ALLEY / SIDE ALLEY
10. CONTRACTOR'S ADDRESS: 1311 S. Orange Dr.	P. O.	ZONE		BLDG. LINE
11. SIZE OF EXISTING BLDG.: 86x61x144	STORIES: 1	HEIGHT: 15	NO. OF EXISTING BUILDINGS ON LOT AND USE: 1	BLDG. AREA: 6226 sq ft

3 1911 Sunset Blvd. — DISTRICT OFFICE: LA

SEWER (Available) (Not Available)

CRITICAL SOIL

12. MATERIAL: ☐ WOOD ☐ METAL ☐ CONC. BLOCK; EXT. WALLS: ☐ STUCCO ☐ BRICK ☐ CONCRETE	ROOF CONST.: ☐ WOOD ☐ STEEL ☐ CONC. ☐ OTHER	ROOFING	SPRINKLERS REQ'D. SPECIFIED	
13. VALUATION: TO INCLUDE ALL FIXED EQUIPMENT REQUIRED TO OPERATE AND USE PROPOSED BUILDING. $ 200			VALUATION APPROVED	AFFIDAVITS
14. SIZE OF ADDITION: 8'6x12 — STORIES: 1 — HEIGHT: 11			APPLICATION CHECKED: Valencia	
15. NEW WORK: (Describe) EXT. WALLS: Wd/stucco — ROOFING: compo			PLANS CHECKED	DWELL. UNITS
Change size of exist. vestibule to 8'6x12 on LA13318/62			CORRECTIONS VERIFIED	SPACES PARKING
			PLANS APPROVED	GUEST ROOMS
			APPLICATION APPROVED	FILE WITH: LA13318/62
			INSPECTOR	CONT. INSP.: none

I certify that in doing the work authorized hereby I will not employ any person in violation of the Labor Code of the State of California relating to workmen's compensation insurance.

Signed _____

This Form When Properly Validated is a Permit to Do the Work Described.

TYPE	GROUP	MAX. OCC.	P.C.	S.P.C.	G.P.I.	B.P.	I.F.	O.S.	C/O
V	B-2	Rest	100			2.00			

CASHIER'S USE ONLY

LA 13263	JUN-29-62	46442	ML — 2 CS 1.00
	JUN-29-62	46443	ML — 1 CS 2.00

P.C. No. M4-5690 GRADING _____ CRIT. SOIL _____ CONS. _____

LEGAL DESCRIPTION

PLOT PLAN SHOWING BUILDING ON LOT AND ALL OF CH

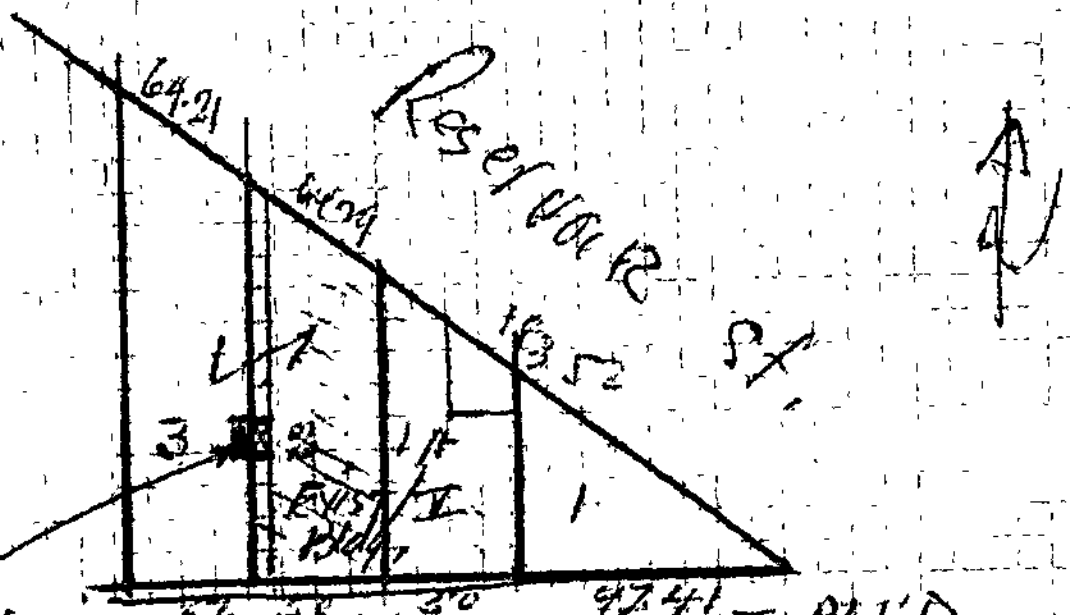

Addition changed to 8'6" x 12' (outer edge adjac. to R)

Sunset Blvd.

Plot Plan - 1" = 100'

Com. Lot 2 & 3.

Document

NOTE: Covenant & agreement recorded 6/29/62 (Doc. No. 4570) in order to allow openings adjacent to R. 6/29/62

"This permit is an application for inspection, the issuance of which is not an approval or an authorization of the work specified herein. This permit does not authorize or permit, nor shall it be construed as authorizing or permitting the violation or failure to comply with any applicable law. Neither the City of Los Angeles, nor any board, department, officer or employee thereof make any warranty or shall be responsible for the performance or results of any work described herein, or the condition of the property or soil upon which such work is performed."
(See Sec. 91.0202 L.A.M.C.)

3

APPLICATION TO ALTER - REPAIR - DEMOLISH AND FOR CERTIFICATE OF OCCUPANCY

Form B-3

CITY OF LOS ANGELES — DEPT. OF BUILDING AND SAFETY

INSTRUCTIONS: 1. Applicant to Complete Numbered Items Only. 2. Plot Plan Required on Back of Original.

1. LEGAL DESCR.	LOT: 1-2-3	BLK.	TRACT: Lake Side Tract	ADDRESS APPROVED: RB
2. BUILDING ADDRESS: 1911 Sunset Blvd				DIST. MAP: 138-205
3. BETWEEN CROSS STREETS: Alvarado St AND Glondazo				ZONE: C-2-2-O
4. PRESENT USE OF BUILDING: Restaurant		NEW USE OF BUILDING: Same		FIRE DIST.: II
5. OWNER'S NAME: Taix Brothers		PHONE		INSIDE KEY
6. OWNER'S ADDRESS: 1911 Sunset Blvd		P. O.	ZONE	COR. LOT thru REV. COR.
7. CERT. ARCH.: None		STATE LICENSE	PHONE	LOT SIZE
8. LIC. ENGR.: Geo Sexton 3480		STATE LICENSE DU4733	PHONE	
9. CONTRACTOR: Mr. Sampson		STATE LICENSE 47720	PHONE	REAR ALLEY Irreg
10. CONTRACTOR'S ADDRESS		P. O.	ZONE	SIDE ALLEY: BLDG. LINE

SEWER (Available) (Not Available)

11. SIZE OF EXISTING BLDG.	STORIES	HEIGHT	NO. OF EXISTING BUILDINGS ON LOT AND USE	BLDG. AREA
150x60M	1	12	1-	

3 1911 Sunset Blvd — DISTRICT OFFICE: L.A.

12. MATERIAL: ☒ WOOD ☐ METAL ☒ CONC. BLOCK — EXT. WALLS: ☐ STUCCO ☒ BRICK ☐ CONCRETE — ROOF CONST. ☐ WOOD ☐ STEEL ☐ CONC. ☐ OTHER — ROOFING — SPRINKLERS REQ'D. SPECIFIED

13. VALUATION: TO INCLUDE ALL FIXED EQUIPMENT REQUIRED TO OPERATE AND USE PROPOSED BUILDING. $ 125.00 — VALUATION APPROVED

14. SIZE OF ADDITION — STORIES — HEIGHT — APPLICATION CHECKED

15. NEW WORK: (Describe) — EXT. WALLS — ROOFING — PLANS CHECKED

Revising permit 14014/62
(Exterior changes)

I certify that in doing the work authorized hereby I will not employ any person in violation of the Labor Code of the State of California relating to workmen's compensation insurance.

Signed

This Form When Properly Validated is a Permit to Do the Work Described.

AFFIDAVITS — DWELL. UNITS — SPACES PARKING — GUEST ROOMS — FILE WITH C/P 14014/62 — CONT. INSP.

CRITICAL SOIL

TYPE	GROUP	MAX. OCC.	P.C.	S.P.C.	G.P.I.	B.P.	I.F.	O.S.	C/O
V	B 2					500			

CASHIER'S USE ONLY

LA 14727

JUL--6-62	47519	C — 2 CS	1.00
JUL--6-62	47520	C — 1 CS	2.00

P.C. No. ..... GRADING ..... CRIT. SOIL ..... CONS. .....

LEGAL DESCRIPTION

ON PLOT PLAN SHOW ALL BUILDINGS ON LOT AND USE OF EACH

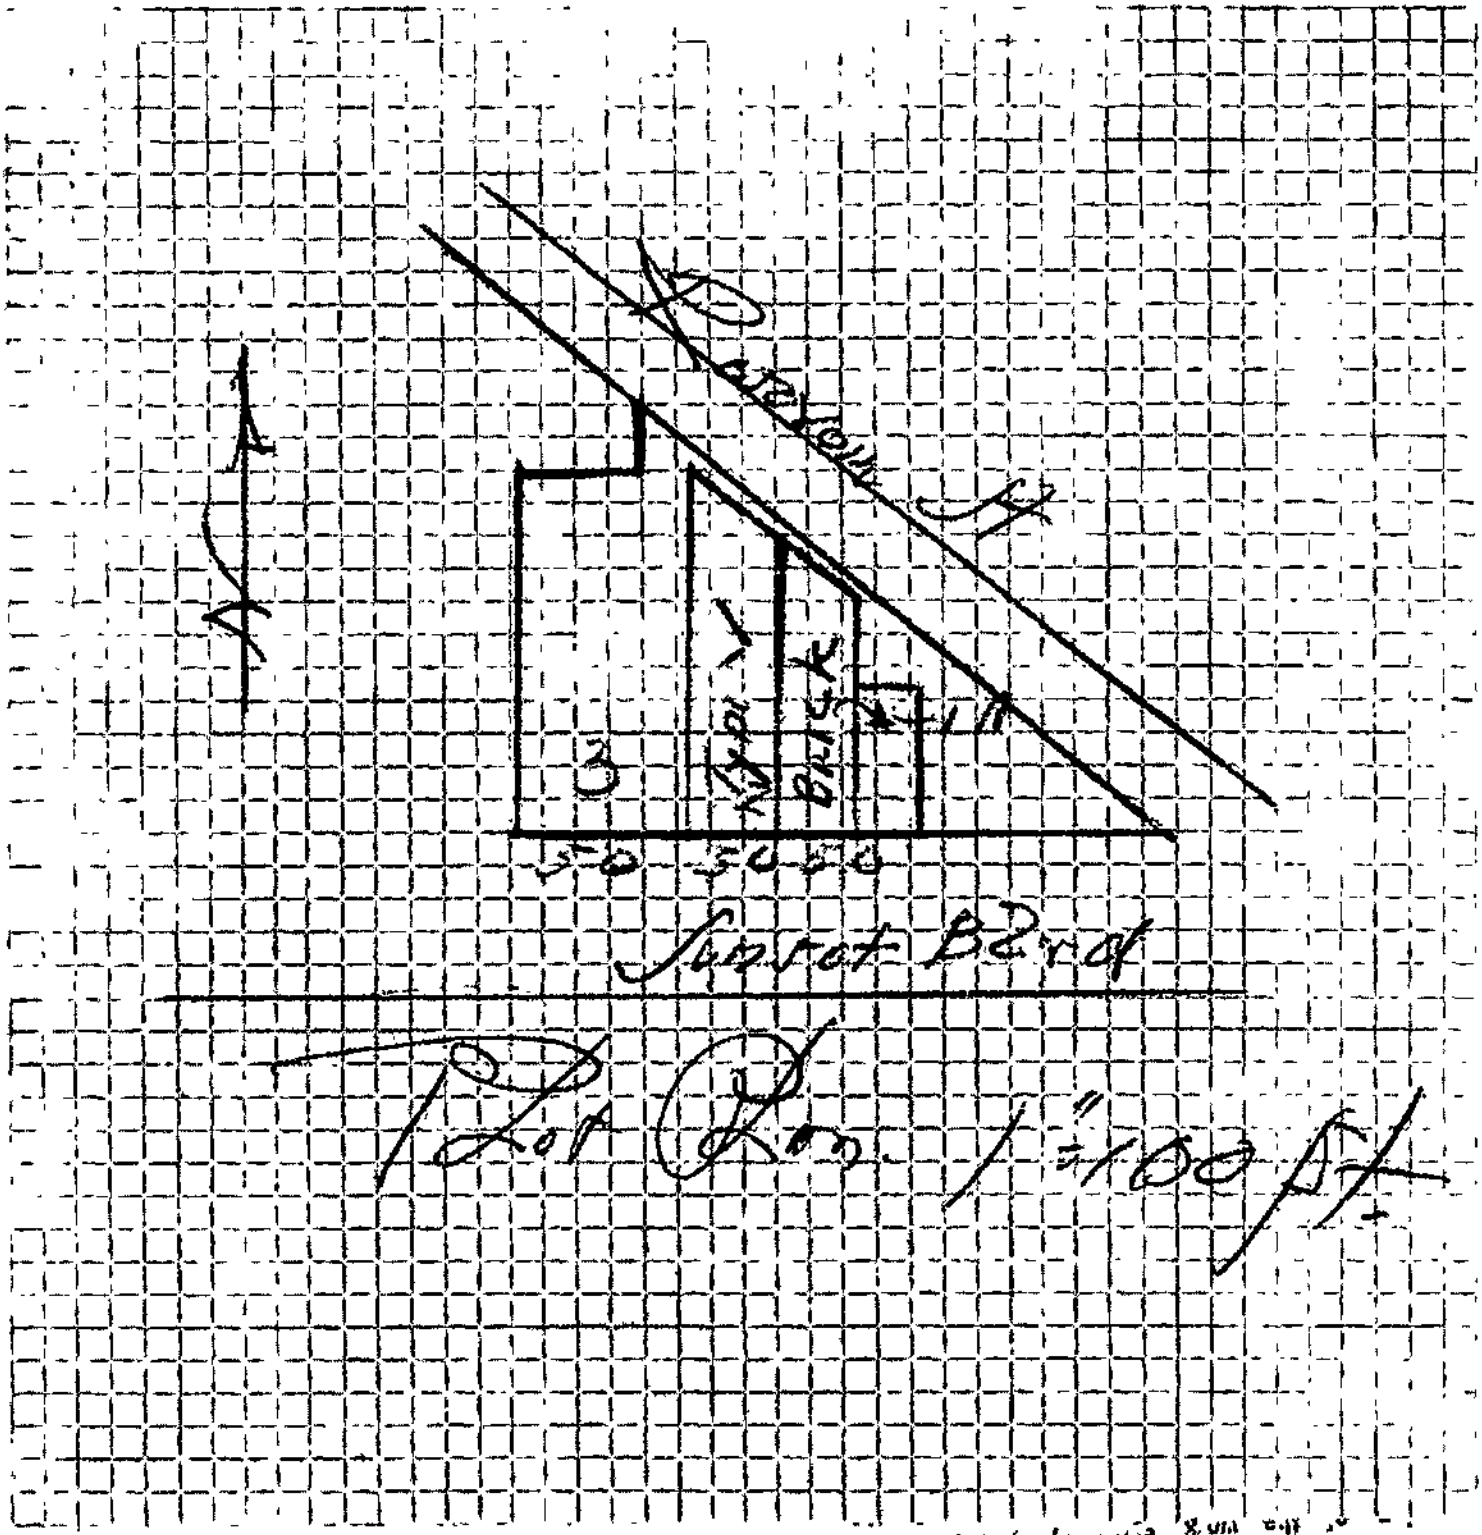

This permit is an application for inspection and the issuance of which is not an [illegible] this

1

APPLICATION TO CONSTRUCT NEW BUILDING AND FOR CERTIFICATE OF OCCUPANCY

B&S Form B-1a

CITY OF LOS ANGELES — DEPT. OF BUILDING AND SAFETY

INSTRUCTIONS: 1. Applicant to Complete Numbered Items Only. 2. Plot Plan Required on Back of Original.

1. LEGAL DESCR.	LOT 1	BLK.	TRACT Lake Side	ADDRESS APPROVED
2. JOB ADDRESS	1911 Sunset Blvd.			DIST. MAP 138-205
3. BETWEEN CROSS STREETS	Reservoir St AND Alvarado St			ZONE C-2-2
4. PURPOSE OF BUILDING	Post Sign. -6' x 6', 1'x 4' & 1-1' x 4'			FIRE DIST. 1
5. OWNER'S NAME	La Casita	PHONE		INSIDE KEY THRU
6. OWNER'S ADDRESS	Same	P. O. BOX	ZONE	COR. LOT / REV. COR.
7. CERT. ARCH.		STATE LICENSE NO.	PHONE	LOT SIZE
8. LIC. ENGR.		STATE LICENSE NO.	PHONE	
9. CONTRACTOR	G.M. Neon Corp.	STATE LICENSE NO. 192850	PHONE Th. 29356	REAR ALLEY / SIDE ALLEY
10. CONTRACTOR'S ADDRESS	267 Spazier St.	P. O. BOX	ZONE Burbank, Calif.	BLDG. LINE
11. SIZE OF NEW BLDG.	Post Sign.	STORIES	HEIGHT 12'	NO. OF EXISTING BUILDINGS ON LOT AND USE 1- [redacted] Cafe

BLDG. AREA

1 1911 Sunset Blvd.

DISTRICT OFFICE L.A.

SEWER (Available) (Not Available)

CRITICAL SOIL

12. MATERIAL ☐ WOOD ☒ METAL ☐ CONC. BLOCK — EXT. WALLS: ☐ STUCCO ☐ BRICK ☐ CONCRETE

ROOF CONST. ☐ WOOD ☐ STEEL ROOFING ☐ CONC. ☐ OTHER

SPRINKLES REQ'D. SPECIFIED

13. VALUATION: TO INCLUDE ALL FIXED EQUIPMENT REQUIRED TO OPERATE AND USE PROPOSED BUILDING. $ 500.00

VALUATION APPROVED

AFFIDAVITS

APPLICATION CHECKED

Approval of driveway location must be obtained from the Department of Public Works before securing Building Permit.

PLANS CHECKED

DWELL. UNITS

I certify that in doing the work authorized hereby I will not employ any person in violation of the Labor Code of the State of California relating to workmen's compensation insurance, and I have read reverse side of application.

CORRECTIONS VERIFIED

SPACES PARKING

PLANS APPROVED

GUEST ROOMS

Metal & Plastic Neon Signs.
Signed

APPLICATION APPROVED

FILE WITH

This Form When Properly Validated is a Permit to Do the Work Described.

INSPECTOR

CONT. INSP.

TYPE	GROUP	MAX. OCC.	P.C.	E.P.C.	G.P.I.	B.P.	I.P.	O.S.	C/O
POST SIGN			0			3.50			

CASHIER'S USE ONLY

FLWX-JC
L129582 JAN-29-63 04953 B — 1 CS 3.50

P.C. No. _____ GRADING _____ CRIT. SOIL _____ CONS. _____

LEGAL DESCRIPTION

ON PLOT PLAN SHOW ALL BUILDINGS ON LOT AND USE OF EACH

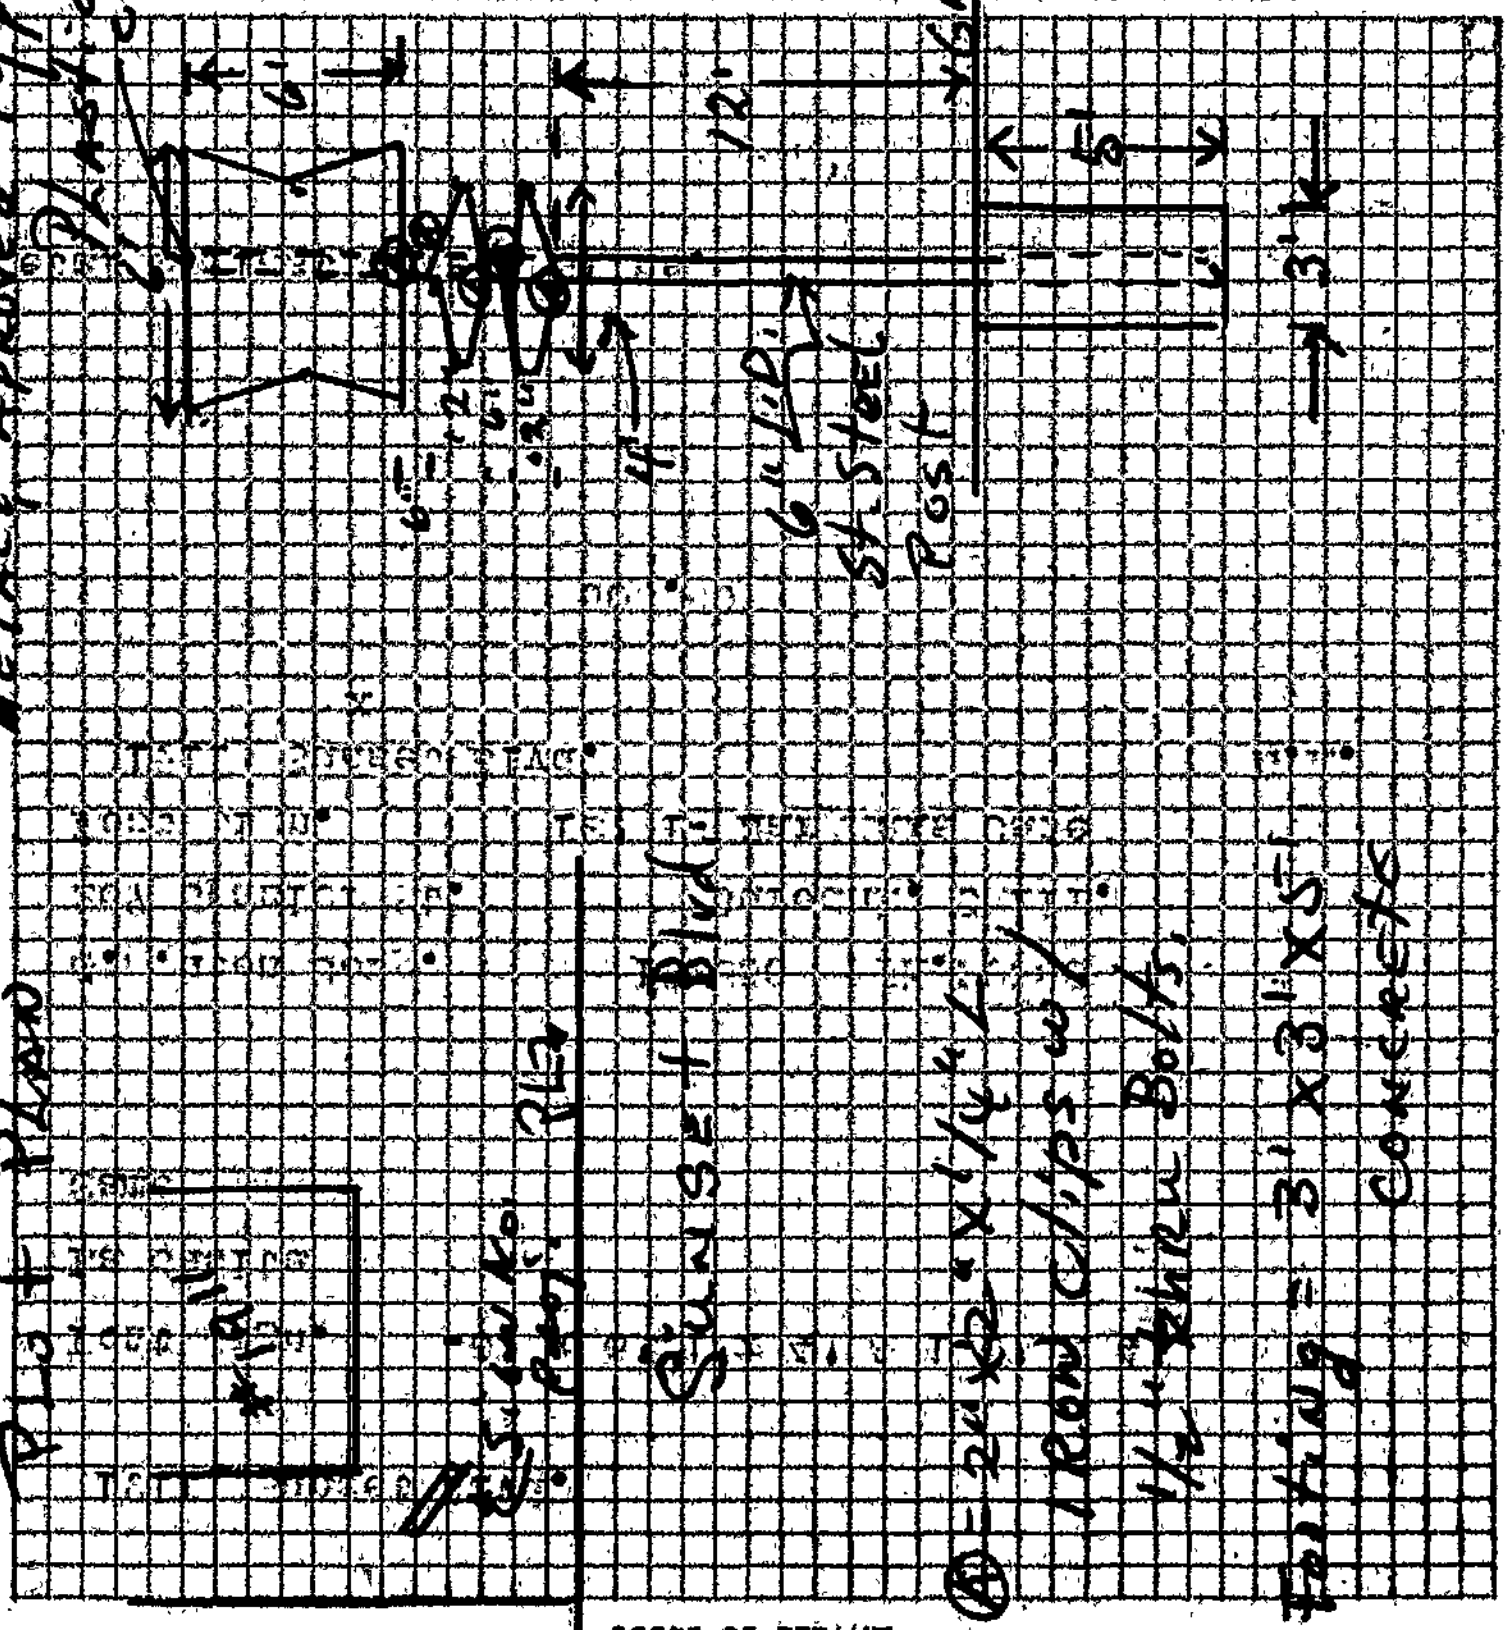
Plot Plan
Sunset Blvd
Existing Post
Metal Approved Type
Sunset Blvd
12'
3'-1"
3'-1"
3'-1"

3

APPLICATION TO ALTER - REPAIR - DEMOLISH AND FOR CERTIFICATE OF OCCUPANCY

CITY OF LOS ANGELES — DEPT. OF BUILDING AND SAFETY — 845 Form B-3

INSTRUCTIONS: 1. Applicant to Complete Numbered Items Only. 2. Plot Plan Required on Back of Original.

1. LEGAL DESCR.	LOT (See Attached)	BLK.	TRACT Lake Side Tr. (Part Lot 1, all Lot 2, Part Lot 3)	ADDRESS APPROVED RJA
2. BUILDING ADDRESS 1911 Sunset Blvd.				DIST. MAP 138-205
3. BETWEEN CROSS STREETS Alvarado AND Reservoir				ZONE C2-2-O
4. PRESENT USE OF BUILDING Restaurant	NEW USE OF BUILDING (30) same			FIRE DIST #2 Hoods
5. OWNER'S NAME Les Feres Restaurant	PHONE DU 9285			INSIDE Thru KEY
6. OWNER'S ADDRESS 1911 Sunset Blvd. LA	P.O.	ZONE		COR. LOT REV. COR.
7. CERT. ARCH.	STATE LICENSE	PHONE		LOT SIZE IRREG
8. LIC. ENGR. E.G. E. Sexton	STATE LICENSE 3480	PHONE DU 42334		
9. CONTRACTOR Owner	STATE LICENSE	PHONE		REAR ALLEY SIDE ALLEY /
10. CONTRACTOR'S ADDRESS Above	P.O.	ZONE		BLDG. LINE /
11. SIZE OF EXISTING BLDG. 145'9" x 88' 25414	STORIES 1	HEIGHT 14	NO. OF EXISTING BUILDINGS ON LOT AND USE 1 - Restaurant	BLDG. AREA 700/9400
3 1911 Sunset Blvd.				DISTRICT OFFICE L.A.

12. MATERIAL EXT. WALLS: ☐ WOOD ☒ METAL ☐ CONC. BLOCK ☐ STUCCO ☐ BRICK ☐ CONCRETE	ROOF CONST. ☒ WOOD ☐ STEEL ☐ CONC. ☐ OTHER	ROOFING Comp	SPRINKLERS REQ'D. NO SPECIFIED NO	CRITICAL SOIL
13. VALUATION: TO INCLUDE ALL FIXED EQUIPMENT REQUIRED TO OPERATE AND USE PROPOSED BUILDING $ 13,000 ~~31,700~~	VALUATION APPROVED Okeo	AFFIDAVITS 29602		
14. SIZE OF ADDITION 14x26, 5x36'9"	STORIES 2	HEIGHT 24	APPLICATION CHECKED Okeo	
15. NEW WORK: (Describe) EXT. WALLS Stucco	ROOFING Compo	PLANS CHECKED Okeo	DWELL. UNITS —	
add 690 s.f. 2 story (Enlarge exist. restaurant)		CORRECTIONS VERIFIED Okeo	SPACES PARKING 1/9 = 10 M/L	
I certify that in doing the work authorized hereby I will not employ any person in violation of the Labor Code of the State of California relating to workmen's compensation insurance, and I have read reverse side of Application.		PLANS APPROVED	GUEST ROOMS —	
Signed E. G. Sexton for Owner		APPLICATION APPROVED Okeo	FILE WITH —	
This Form When Properly Validated is a Permit to Do the Work Described.		INSPECTOR	CONT. INSP. —	

TYPE	GROUP	MAX. OCC.	P.C.	S.P.C.	G.P.I.	B.P.	I.F.	O.S.	C/O
V	B-2	27	30.40	0.00		62.00	—		

CASHIER'S USE ONLY

OCT-23-63	53417	•	2 — 2 CK	30.40
DEC-2-63	59996	•53386	1 — 2 CK	0.60
DEC-2-63	59997	•53386	1 — 1 CK	62.00

P.C. No. S-4837 GRADING 4 yds CRIT. SOIL — CONS. —

~~REVISED~~ ~~REVISION~~

Part of Lot 2 and all of Lot 3 in the NW 1/4 of Section 32, T.1S., R.3E., W.M., Ermine Subdivision, Klamath County, Oregon, more particularly described as follows:

Beginning at the Northeast corner of said Lot 2; thence S.0°-02'-00"E. along the East line of said Lot 2, 50.00 feet; thence N.89°-58'-00"W. parallel with the North line of said Lot 2, 330.00 feet; thence S.0°-02'-00"E. parallel with the East line of said Lot 2, 330.00 feet; thence S.89°-58'-00"E. parallel with the North line of said Lot 2, 330.00 feet to the East line of said Lot 2; thence S.0°-02'-00"E. along said East line, 50.00 feet to the Southeast corner of said Lot 2; thence N.89°-58'-00"W. along the South line of said Lot 2, 1320.00 feet to the Southwest corner of said Lot 2; thence N.0°-02'-00"W. along the West line of said Lot 2, 430.00 feet; thence S.89°-58'-00"E. parallel with the North line of said Lot 2, 1320.00 feet to the East line of said Lot 3; thence S.0°-02'-00"E. along said East line, 330.00 feet to the point of beginning.

Part of Lots 2 and 3 in the NW 1/4 of Section 32, T.1S., R.3E., W.M., Klamath County, Oregon, more particularly described as follows:

Beginning at the Northeast corner of said Lot 2; thence S.0°-02'-00"E. along the East line of said Lot 2, 50.00 feet; thence N.89°-58'-00"W. parallel with the North line of said Lot 2, 330.00 feet; thence S.0°-02'-00"E. parallel with the East line of said Lot 2, 330.00 feet; thence S.89°-58'-00"E. parallel with the North line of said Lot 2, 330.00 feet to the East line of said Lot 2; thence S.0°-02'-00"E. along said East line, 50.00 feet to the Southeast corner of said Lot 2; thence N.89°-58'-00"W. along the South line of said Lot 2, 1320.00 feet to the Southwest corner of said Lot 2; thence N.0°-02'-00"W. along the West line of said Lot 2, 430.00 feet; thence S.89°-58'-00"E. parallel with the North line of said Lot 2, 1320.00 feet to the East line of said Lot 3; thence S.0°-02'-00"E. along said East line, 330.00 feet to the point of beginning.

Entire Depth
Plain Check
Title 19
1AM0-57:00
TJJ

3 (17)

APPLICATION TO ALTER - REPAIR - DEMOLISH AND FOR CERTIFICATE OF OCCUPANCY

LADBS Form 3-3

CITY OF LOS ANGELES — DEPT. OF BUILDING AND SAFETY

INSTRUCTIONS: 1. Applicant to Complete Numbered Items Only. 2. Plot Plan Required on Back of Original.

SEWER (Available) (Not Available)

1. LEGAL DESCR.	LOT pt 3_2 all	BLK.	TRACT Lakeside Tr.	ADDRESS APPROVED L D
2. BUILDING ADDRESS	1911 Sunset Blvd.			DIST. MAP 138-205
3. BETWEEN CROSS STREETS	Alverado AND Glendale			ZONE C-2-2-0
4. PRESENT USE OF BUILDING	Restaurant	NEW USE OF BUILDING	(33) same	FIRE DIST. II
5. OWNER'S NAME	Les Freses Taix Restaurant	PHONE		INSIDE XXXXXX KEY
6. OWNER'S ADDRESS	1911 Sunset Blvd.	P. O.	ZONE	COR. LOT / REV. COR. /
7. CONT. ARCH.		STATE LICENSE	PHONE	LOT SIZE Inc. Legal
8. LIC. ENGR.	G F Loxton 3480	STATE LICENSE	PHONE DU 42331	
9. CONTRACTOR	Owner	STATE LICENSE	PHONE	REAR ALLEY SIDE ALLEY /
10. CONTRACTOR'S ADDRESS		P. O.	ZONE	BLDG. LINE

11. SIZE OF EXISTING BLDG.	STORIES	HEIGHT	NO. OF EXISTING BUILDINGS ON LOT AND USE	BLDG. AREA
112x145	1	75		SAME

3 1911 Sunset Blvd.

DISTRICT OFFICE L A

CRITICAL SOIL

12. MATERIAL ☐ WOOD ☐ METAL ☐ CONC. BLOCK EXT. WALLS: ☐ STUCCO ☐ BRICK ☐ CONCRETE	ROOF CONST. ☐ WOOD ☐ STEEL ☐ CONC. ☐ OTHER	ROOFING	SPRINKLERS REQ'D. SPECIFIED	
13. VALUATION: TO INCLUDE ALL FIXED EQUIPMENT REQUIRED TO OPERATE AND USE PROPOSED BUILDING. $ 300 ⁰⁰		VALUATION APPROVED Parao	AFFIDAVITS	
14. SIZE OF ADDITION NONE	STORIES	HEIGHT	APPLICATION CHECKED Peri yf	ZA1792 yf
15. NEW WORK: (Describe) Revise footing -- LA53[illegible]/63	EXT. WALLS	ROOFING	PLANS CHECKED	DWELL. UNITS
			CORRECTIONS VERIFIED	SPACES PARKING
			PLANS APPROVED	GUEST ROOMS
			APPLICATION APPROVED Parao	FILE WITH LA[illegible]/63
			INSPECTOR Miller	CONT. INSP.

I certify that in doing the work authorized hereby I will not employ any person in violation of the Labor Code of the State of California relating to workmen's compensation insurance, and I have read reverse side of Application.

Signed [signature]

This Form When Properly Validated is a Permit to Do the Work Described.

TYPE	GROUP	MAX. OCC.	P.C.	S.P.C.	G.P.I.	B.P.	I.F.	O.S.	C/O
V	B-2	NC	1 63	—	—	2 50	1		

CASHIER'S USE ONLY

JAN-14-64	01751 S	•56176	Z — 2 CS	1.63	
JAN-14-64	01752 S	•56176	Z — 1 CS	2.50	

S-6110 yes x x

P.C. No. ____ GRADING ____ CRIT. SOIL ____ CONS. ____

LEGAL DESCRIPTION

ON PLOT PLAN SHOW ALL BUILDINGS ON LOT AND USE OF EACH

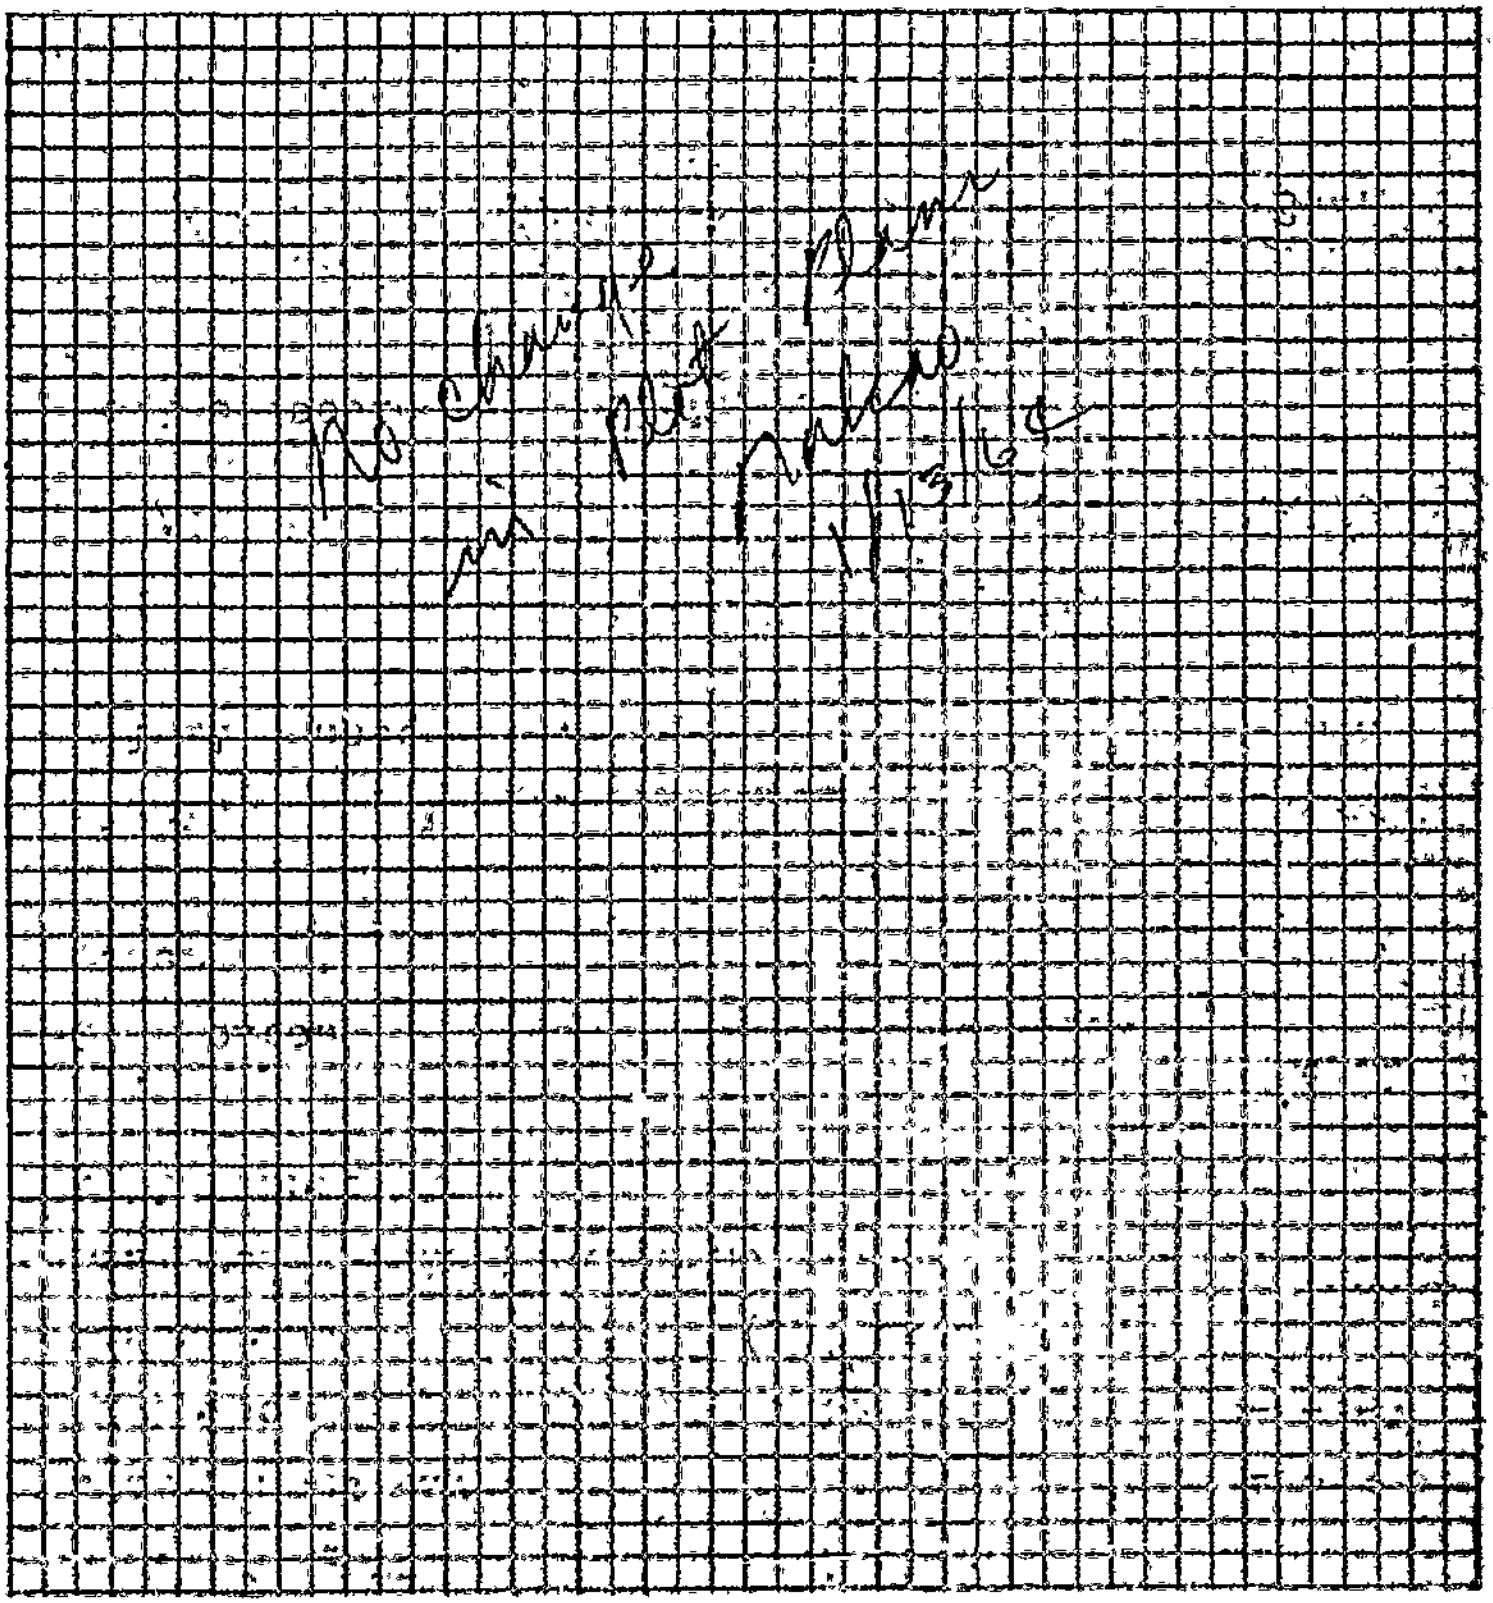

SCOPE OF PERMIT

"This permit is an application for inspection, the issuance of which is not an approval or an authorization of the work specified herein. This permit does not authorize or permit, nor shall it be construed as authorizing or permitting the violation or failure to comply with any applicable law. Neither the City of Los Angeles, nor any board, department, officer or employee thereof make any warranty or shall be responsible for the performance or results of any work described herein, or the condition of the property or soil upon which such work is performed." (See Sec. 91.0202 L.A.M.C.)

3 No 505

APPLICATION TO ALTER - REPAIR - DEMOLISH AND FOR CERTIFICATE OF OCCUPANCY

Form 6

CITY OF LOS ANGELES — DEPT. OF BUILDING AND SAFETY

INSTRUCTIONS: 1. Applicant to Complete Numbered Items Only. 2. Plot Plan Required on Back of Original.

SEWER (Available) (Not Available)

1. LEGAL DESCR. LOT 233 Part 1 | BLK. | TRACT Lake Side | ADDRESS APPROVED MBB
2. BUILDING ADDRESS 1911 Sunset Blvd. | DIST. MAP 138-205
3. BETWEEN CROSS STREETS Reservoir St. AND Alavardo St. | ZONE C-2-2D
4. PRESENT USE OF BUILDING Restaurant | NEW USE OF BUILDING same | FIRE DIST. 1
5. OWNER'S NAME Les Freres Taix Restaurant | PHONE | INSIDE | KEY 100
6. OWNER'S ADDRESS 1911 Sunset Blvd. L.A | P.O. | ZONE | COR. LOT | REV. COR.
7. CERT. ARCH. none | STATE LICENSE | PHONE | LOT SIZE INT. LEGAL
8. LIC. ENGR. Vincent Kevin Kelly | STATE LICENSE 12494 | PHONE 4511452
9. CONTRACTOR Nite & Day Sign Co. | STATE LICENSE 192850 | PHONE | REAR ALLEY | SIDE ALLEY
10. CONTRACTOR'S ADDRESS 2127 Santee St. L.A 11 | P.O. | ZONE | BLDG. LINE
11. SIZE OF EXISTING BLDG. | STORIES | HEIGHT | NO. OF EXISTING BUILDINGS ON LOT AND USE | BLDG. AREA

3 1911 Sunset Blvd. | DISTRICT OFFICE LA

12. MATERIAL EXT. WALLS ☒ WOOD ☐ STUCCO ☐ METAL ☐ BRICK ☐ CONC. BLOCK ☐ CONCRETE | ROOF CONST. ☐ WOOD ☐ CONC. ☐ STEEL ☐ OTHER | ROOFING | SPRINKLERS REQ'D. SPECIFIED

13. VALUATION: TO INCLUDE ALL FIXED EQUIPMENT REQUIRED TO OPERATE AND USE PROPOSED BUILDING. $ 500.00 | VALUATION APPROVED | AFFIDAVITS OB 12266

14. SIZE OF ADDITION 222 sq. ft. roof sign | STORIES | HEIGHT | APPLICATION CHECKED | BF 29602

15. NEW WORK: (Describe) EXT. WALLS | ROOFING | PLANS CHECKED | DWELL. UNITS

S.F. Illum roof sign being relocated | CORRECTIONS VERIFIED | SPACES PARKING

I certify that in doing the work authorized hereby I will not employ any person in violation of the Labor Code of the State of California relating to workmen's compensation insurance. | PLANS APPROVED | GUEST ROOMS

Signed | APPLICATION APPROVED | FILE WITH

This Form When Properly Validated is a Permit to Do the Work Described. | INSPECTOR | CONT. INSP.

CRITICAL SOIL

TYPE	GROUP	MAX. OCC.	P.C. 21	S.P.C.	G.P.I.	B.B. 50	I.F.	O.S.	C/O
5.2			2			3			

BUILDER'S USE ONLY

Fruy OK

FEB-27-64 09726 5 •59825 Z — 2 CK 220

FEB-27-64 09727 5 •59825 Z — 1 CK 350

P.C. No. _____ GRADING YES CRIT. SOIL _____ CONS. _____

LEGAL DESCRIPTION

ON PLOT PLAN SHOW ALL STRUCTURES ON LOT AND DIS ON PLOT

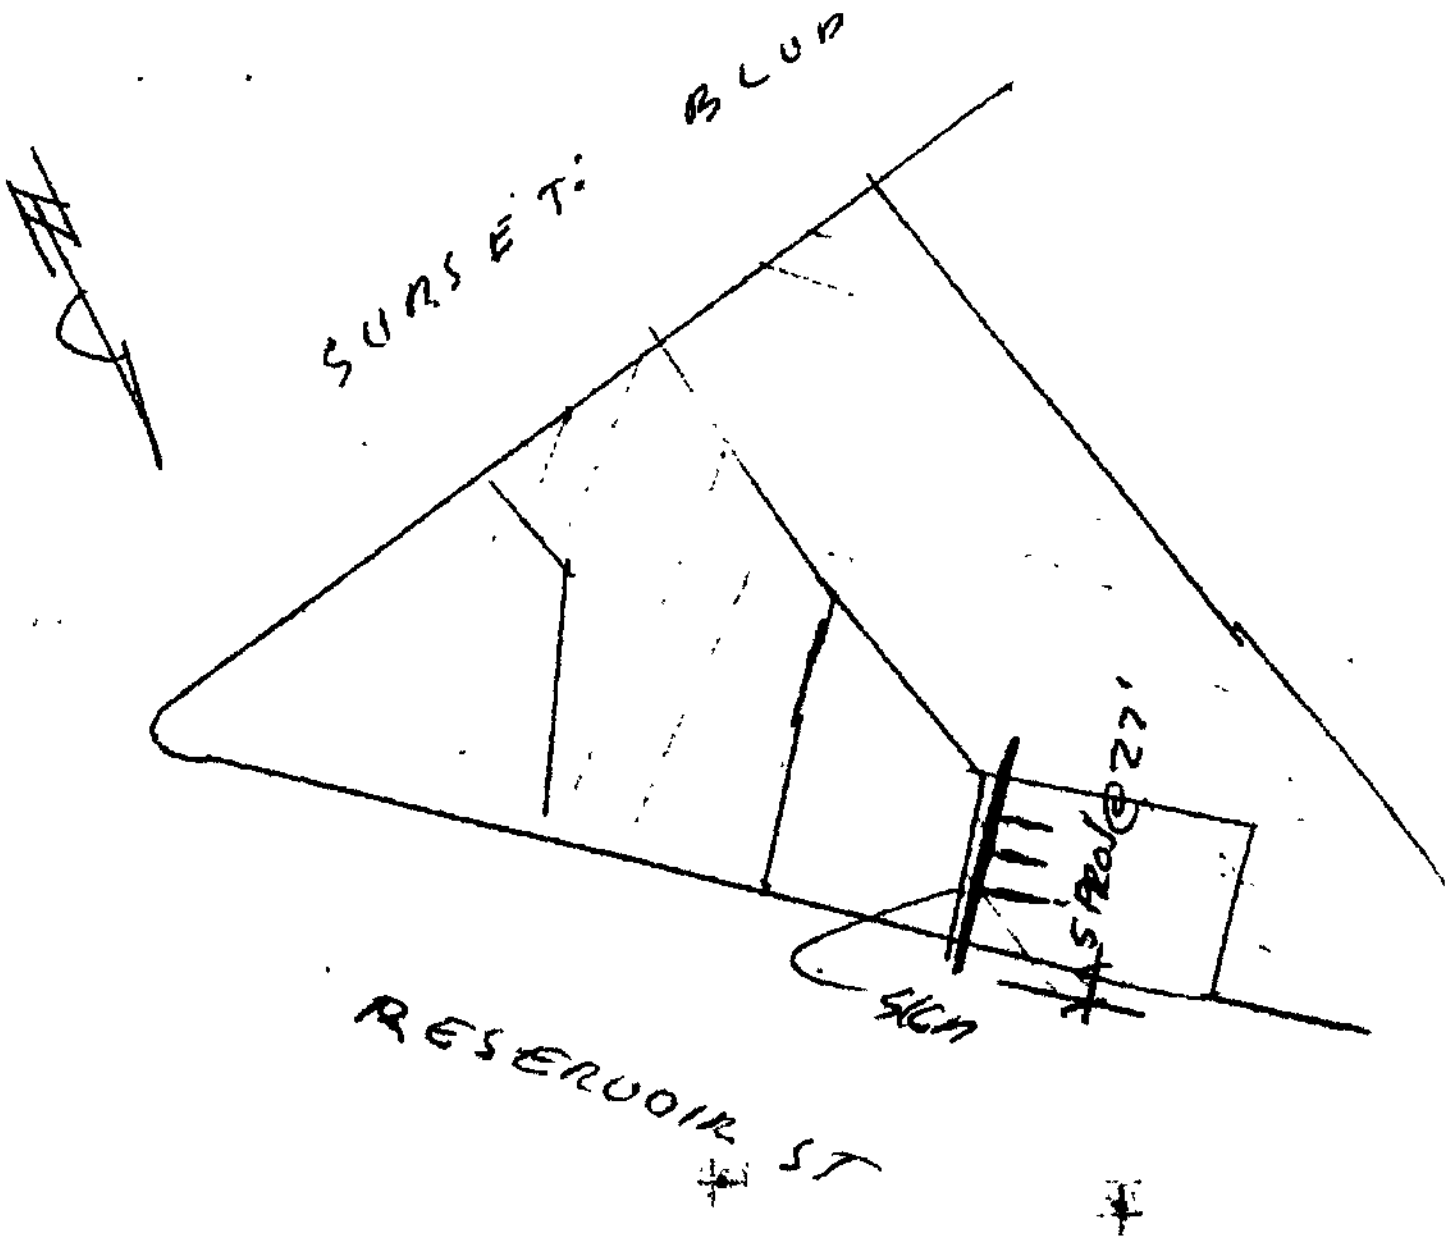

3 No 505

APPLICATION TO ALTER - REPAIR - DEMOLISH AND FOR CERTIFICATE OF OCCUPANCY

B&S Form B-3

CITY OF LOS ANGELES — DEPT. OF BUILDING AND SAFETY

INSTRUCTIONS: 1. Applicant to Complete Numbered Items Only. 2. Plot Plan Required on Back of Original.

1. LEGAL DESCR.	LOT	BLK.	TRACT	ADDRESS APPROVED
2. BUILDING ADDRESS: 1911 Sunset Blvd				DIST. MAP 138-205
3. BETWEEN CROSS STREETS: Glendale Blvd AND Alvarado				ZONE C-2-2-0
4. PRESENT USE OF BUILDING: Restaurant	NEW USE OF BUILDING: (33) same			FIRE DIST. II/100/91
5. OWNER'S NAME: Pierre Tair	PHONE: DU 91265			INSIDE thru KEY
6. OWNER'S ADDRESS	P. O.	ZONE		COR. LOT / REV. COR.
7. CERT. ARCH.	STATE LICENSE	PHONE		LOT SIZE: no legal
8. LIC. ENGR.	STATE LICENSE	PHONE		
9. CONTRACTOR: Owner	STATE LICENSE	PHONE		REAR ALLEY / SIDE ALLEY
10. CONTRACTOR'S ADDRESS: same	P. O.	ZONE		BLDG. LINE
11. SIZE OF EXISTING BLDG.: 100x100	STORIES: 1	HEIGHT: 20	NO. OF EXISTING BUILDINGS ON LOT AND USE: 1 Restaurant	BLDG. AREA: N.C.

3 1911 Sunset Blvd.

DISTRICT OFFICE: L A

12. MATERIAL: EXT. WALLS: ☐ WOOD ☐ METAL ☐ CONC. BLOCK ☒ STUCCO ☐ BRICK ☐ CONCRETE; ROOF CONST.: ☐ WOOD ☐ STEEL ☐ CONC. ☐ OTHER; ROOFING: Comp

13. VALUATION: TO INCLUDE ALL FIXED EQUIPMENT REQUIRED TO OPERATE AND USE PROPOSED BUILDING. $ 300.00

14. SIZE OF ADDITION: None STORIES: HEIGHT:

Suspended Clg., First floor

15. NEW WORK: (Describe) EXT. WALLS: ROOFING:

I certify that in doing the work authorized hereby I will not employ any person in violation of the Labor Code of the State of California relating to workmen's compensation insurance, and I have read reverse side of Application.

Signed M Dennis

This Form When Properly Validated is a Permit to Do the Work Described.

VALUATION APPROVED	
APPLICATION CHECKED	E Howe yf
PLANS CHECKED	
CORRECTIONS VERIFIED	
PLANS APPROVED	
APPLICATION APPROVED	
INSPECTOR	

AFFIDAVITS: 29602, OB 12266

DWELL. UNITS —

SPACES PARKING N.C.

GUEST ROOMS —

FILE WITH —

CONT. INSP. No

CRITICAL SOIL

SEWER (Available) (Not Available)

HIGHWAY DEDICATION

TYPE	GROUP	MAX. OCC.	P.C.	S.P.C.	G.P.I.	B.P.	I.F.	O.S.	C/O
III-A	B-2	N.C.	763	—	—	2 50	/		

CASHIER'S USE ONLY

G-2

APR-16-64 18507 M •63902 T — 2 CS 1.63

APR-16-64 18508 M •63902 T — 1 CS 2.50

yes / /

P.C. No. K-3814 GRADING CRIT. SOIL CONS.

3

APPLICATION TO ALTER - REPAIR - DEMOLISH
AND FOR CERTIFICATE OF OCCUPANCY

AC-1

CITY OF LOS ANGELES — DEPT. OF BUILDING AND SAFETY — LABC Form 8-3

INSTRUCTIONS: 1. Applicant to Complete Numbered Items Only 2. Plot Plan Required on Back of Original.

CENSUS TRACT

1. LEGAL DESCR. — LOT: 1-2 pt. of | BLK.: 3 | TRACT: Lakeside tr. | DIST. MAP: 138-205
2. PRESENT USE OF BUILDING: (17 restaurant | NEW USE OF BUILDING: ( ) same | ZONE: C-2-2-O
3. JOB ADDRESS: 1911 Sunset Blvd. | FIRE DIST.: II 100/91.5
4. BETWEEN CROSS STREETS: Reservoir AND Alvarado St. | INSIDE / COR. LOT: Ehru | REV. COR.
5. OWNER'S NAME: Los Freres Taxix Restaurant | PHONE | LOT SIZE: inc. legal
6. OWNER'S ADDRESS: 1911 Sunset Blvd. | P.O. BOX | ZIP
7. ARCHITECT OR DESIGNER | STATE LICENSE NO. | PHONE | REAR ALLEY | SIDE ALLEY /
8. ENGINEER: J.M. Sexton | STATE LICENSE NO.: XE 206 | PHONE: 384-0737 | BLDG. LINE /
9. CONTRACTOR: owner | STATE LICENSE NO. | PHONE | AFFIDAVITS: 29602 OB 12266
10. SIZE OF EXISTING BLDG.: 100x150 | STORIES: 1&2 | HEIGHT: 20' | NO. OF EXISTING BUILDINGS ON LOT AND USE: one
11. MATERIAL OF CONSTRUCTION | EXT. WALLS | ROOF: comp | FLOOR: conc

3

12. JOB ADDRESS: 1911 Sunset Blvd. | DISTRICT OFFICE: LA
13. VALUATION: TO INCLUDE ALL FIXED EQUIPMENT REQUIRED TO OPERATE AND USE PROPOSED BUILDING. $ 300 | GRADING: yes
14. NEW WORK: (Describe) erect water tank on roof | CRIT. SOIL /
HIGHWAY DED.: no 705

NEW USE OF BUILDING: Same | SIZE OF ADDITION | STORIES | HEIGHT | FLOOD /

TYPE: N/C | GROUP | SPRINKLERS REQ'D SPECIFIED | VALUATION APPROVED | CONS. /

BLDG. AREA | MAX. OCC. | TOTAL | PLANS CHECKED | ZONED BY: HMiller

DWELL. UNITS | GUEST ROOMS | SPACES REQ'D PARKING | PROVIDED | PLANS APPROVED | FILE WITH

P.C. No. | CONT. INSP. | APPLICATION APPROVED | INSPECTOR

P.C.	S.P.C.	G.P.I.	B.P.	I.F.	O.S.	C/O	TYPIST
1.63			2.50	/			ks

CASHIERS USE ONLY

FEB-18-66 09787 • 19282 X — 2 CS 1.63

FEB-18-66 09788 • 19282 X — 1 CS 2.50

STATEMENT OF RESPONSIBILITY

I certify that in doing the work authorized hereby I will not employ any person in violation of the Labor Code of the State of California relating to workmen's compensation insurance.

"This permit is an application for inspection, the issuance of which is not an approval or an authorization of the work specified herein. This permit does not authorize or permit, nor shall it be construed as authorizing or permitting the violation or failure to comply with any applicable law. Neither the City of Los Angeles, nor any board, department, officer or employee thereof make any warranty or shall be responsible for the performance or results of any work described herein, or the condition of the property or soil upon which such work is performed." (See Sec. 91.0202 L.A.M.C.)

Signed J M Sexton (Owner or Agent)

		Name	Date
Bureau of Engineering	ADDRESS APPROVED	RJAnthony	2/14
	SEWERS AVAILABLE		
	NOT AVAILABLE		
	DRIVEWAY APPROVED		
	HIGHWAY DEDICATION REQUIRED		
	COMPLETED		
	FLOOD CLEARANCE APPROVED		
Conservation	APPROVED FOR ISSUE FILE #		
Plumbing	PRIVATE SEWAGE DISPOSAL SYSTEM APPROVED		
Planning	APPROVED UNDER CASE #		
Fire	APPROVED (TITLE 19) (L.A.M.C.-5700)		
Traffic	APPROVED FOR		

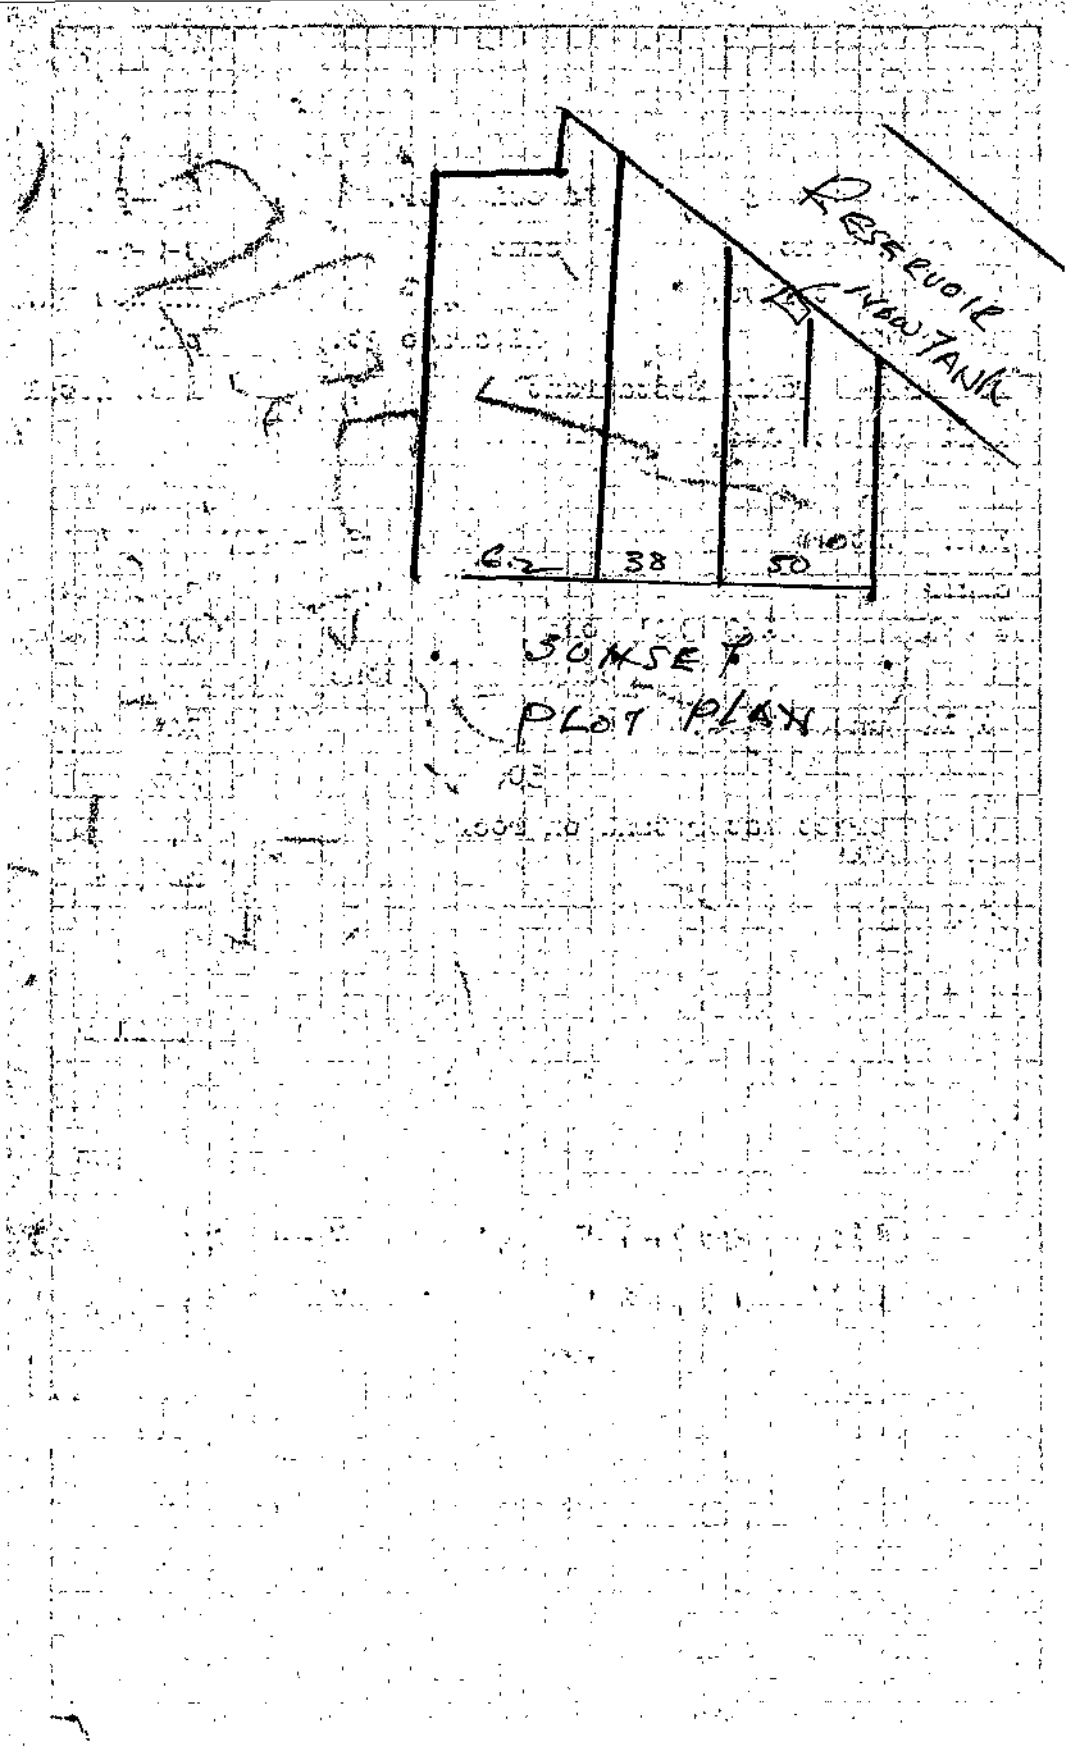
RESERVOIR
INDUSTANK
62
38
50
SOAKSET
PLOT PLAN

B&S Form 8-3—RTD-66

3 APPLICATION TO ALTER-REPAIR-DEMOLISH AND FOR CERTIFICATE OF OCCUPANCY

CITY OF LOS ANGELES
DEPT. OF BUILDING AND SAFETY C-3

INSTRUCTIONS: 1. Application to Complete Numbered Items Only
2. Plot Plan Required on Back of Original.

CENSUS TRACT: 1956

1. LEGAL DESCR. — LOT: WLY 50' LOT 1 & 2,3,4,5 — BLK. — TRACT: Lakeside MB-6 42/43 — DIST. MAP: 138-205
2. PRESENT USE O BUILDING: (17) Restaurant — NEW USE OF BUILDING: (17) Same — ZONE: C-2-2
3. JOB ADDRESS: 1911 Sunset Blvd. and 1925 Sunset Blvd. — FIRE DIST.: II
4. BETWEEN CROSS STREETS: Reservoir AND Alvarado — INSIDE / COR. LOT: Thru — KEY / REV. COR.:
5. OWNER'S NAME: Les Freres Taix — PHONE: 389-1265 — LOT SIZE: Irreg.
6. OWNER'S ADDRESS: 1911 Sunet Blvd. — P.O. BOX — ZIP — REAR ALLEY:
7. ARCHITECT OR DESIGNER: Nielsen, Moffatt & Wolverton — STATE LICENSE NO.: C2077 — PHONE: 482-8361 — SIDE ALLEY: /
8. ENGINEER: NONE — STATE LICENSE NO. — PHONE — BLDG. LINE: /
9. CONTRACTOR: Owner — STATE LICENSE NO. — PHONE — AFFIDAVITS: AFF325, AFF29602, OB 12266, AFF35657
10. SIZE OF EXISTING BLDG.: 88 x144 — STORIES: 2 — HEIGHT: 15 — NO. OF EXISTING BUILDINGS ON LOT AND USE: one restaurant
11. MATERIAL OF CONSTRUCTION: conc/wood fr.stucco — EXT. WALLS — ROOF: wood/compo — FLOOR: conc
12. JOB ADDRESS: 1911 Sunset Blvd. & 1925 SUNSET BLVD. — DISTRICT OFFICE: LA
13. VALUATION TO INCLUDE ALL FIXED EQUIPMENT REQUIRED TO OPERATE AND USE PROPOSED BUILDING: ~~P.V.--$19,800~~ $165,000 — GRADING: Yes
14. NEW WORK: (Describe): One story & partial basement addn. — CRIT. SOIL: /

HIGHWAY DED.: Yes

NEW USE OF BUILDING	SIZE OF ADDITION	STORIES	HEIGHT	FLOOD
Same	43 x 134	1	15	

TYPE	GROUP	SPRINKLERS	VALUATION APPROVED	CONS.
V	B-2	YES (GROUP / SPECIFIC)	basement	/

BLDG. AREA	MAX OCC.	PLANS CHECKED	ZONED BY
~~2,008~~ 5,748	1st flr. (SEE PLANS)		Bussard

DWELL. UNITS	GUEST ROOMS	SPACES REQ'D	SPACES PROVIDED	PLANS APPROVED	FILE WITH
NC	NC	34	45		NO

P.C. No.	CONT. INSP.	APPLICATION APPROVED	INSPECTOR
23330	CONC "B" 1/c-3000		I

P.C.	S.P.C.	G.P.I.	B.P.	T.F.	O.S.	C/O	TYPIST
52.78	162.70	JU	33158	1			LH

Plan check expires six months after fee is paid. Permit expires one year after fee is paid or six month after fee is paid if construction is not commenced.

PR382

JAN 11-68 36008 F •70274 2 — 2 CK 168.00
JUL 11-68 36009 F •70274 2 — 1 CK 331.50

CASHIER'S — JAN 11-68 01569 LA - - X-2CK 52.78

STATEMENT OF RESPONSIBILITY

I certify that in doing the work authorized hereby I will not employ any person in violation of the Labor Code of the State of California relating to workmen's compensation insurance.

"This permit is an application for inspection, the issuance of which is not an approval or an authorization of the work specified herein. This permit does not authorize or permit, nor shall it be construed as authorizing or permitting the violation or failure to comply with any applicable law. Neither the City of Los Angeles, nor any board, department, officer or employee thereof make any warranty or shall be responsible for the performance or results of any work described herein, or the condition of the property or soil upon which such work is performed." (See Sec. 91.0202 L.A.M.C.)

Signed Owner L Wolverton (Owner or Agent)

		Name	Date
Bureau of Engineering	ADDRESS APPROVED	Warren	5/21
	SEWERS AVAILABLE	Lauer	5/21
	~~TOPOGRAPHIC~~		
	DRIVEWAY APPROVED	Woodruff	7/11/68
	HIGHWAY DEDICATION REQUIRED	Hoffman	6-20-68
	COMPLETED		7-1-68
	FLOOD CLEARANCE APPROVED		
Conservation	APPROVED FOR ISSUE FILE #		
Plumbing	PRIVATE SEWAGE DISPOSAL SYSTEM APPROVED		
Planning	APPROVED UNDER CASE #		
Fire	APPROVED (TITLE 19) (L.A.M.C.-5700)	Norm Crisler	7-10-68
Traffic	APPROVED FOR		

460
705-A

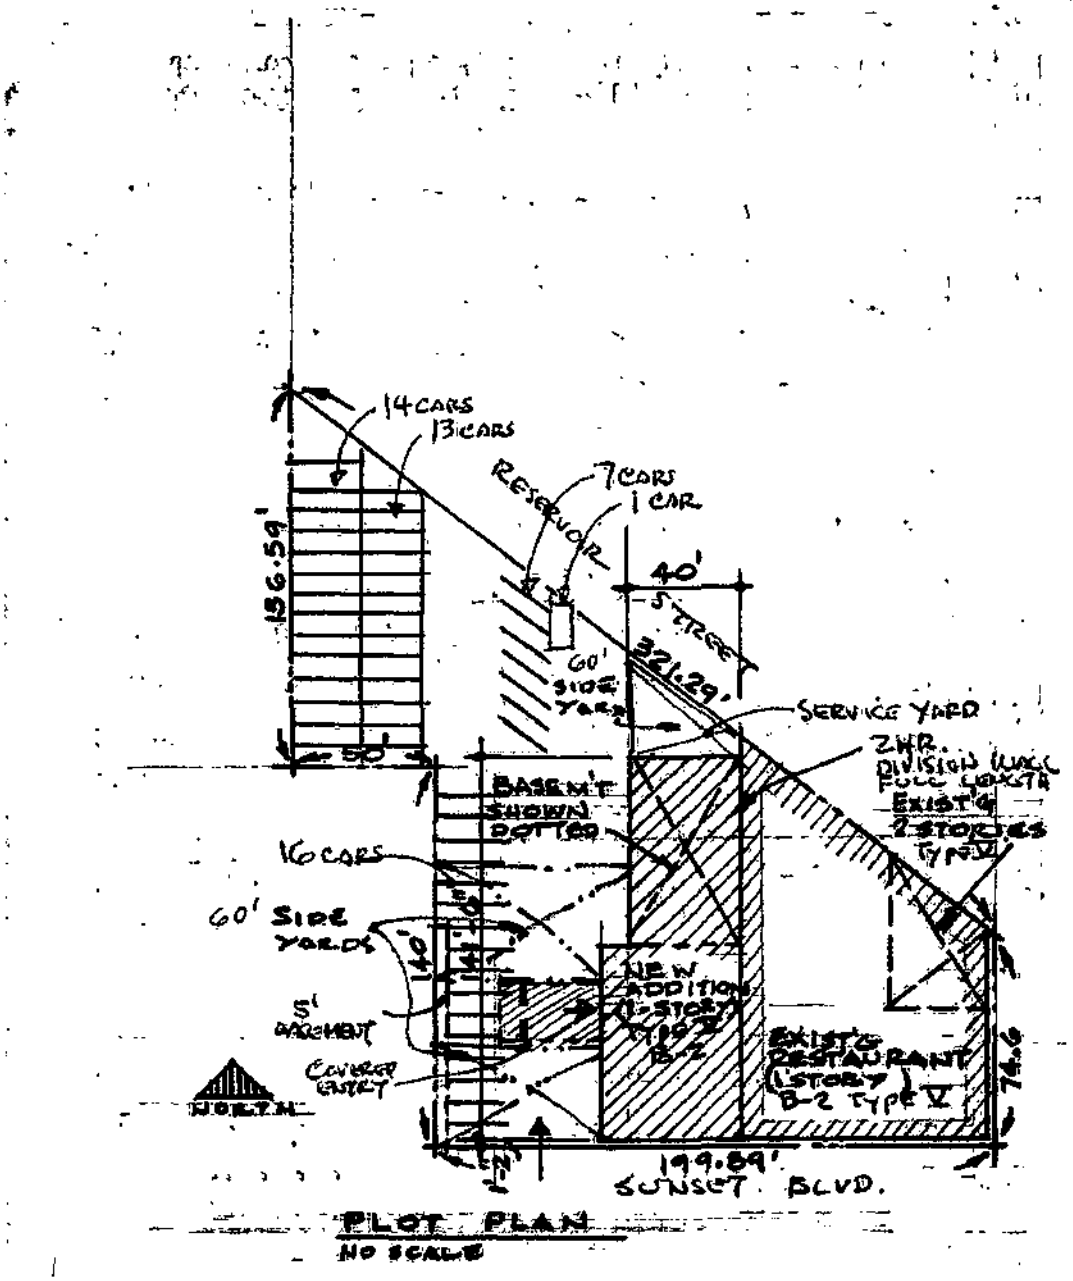

PLOT PLAN
NO SCALE

The attachment on the ensuing permit is pasted and could not be removed.

B&S Form B-3—R10-66

3 APPLICATION TO ALTER-REPAIR-DEMOLISH AND FOR CERTIFICATE OF OCCUPANCY

CITY OF LOS ANGELES
DEPT. OF BUILDING AND SAFETY

AC-2

INSTRUCTIONS: 1. Application to Complete Numbered Items Only
2. Plot Plan Required on Back of Original.

CENSUS TRACT: 1956

1. LEGAL DESCR. — LOT: 1 — BLK: — TRACT: LAKE SIDE — DIST. MAP: 138-205

2. PRESENT USE 0 BUILDING: (17) Restaurant — NEW USE OF BUILDING: ( ) Restaurant — ZONE: C-2-2

3. JOB ADDRESS: 1911-1925 Sunset Blvd. — FIRE DIST.: 2

4. BETWEEN CROSS STREETS: Alvarado AND ~~Glendale Blvd.~~ RESERVOIR ST. — INSIDE ~~COR. LOT~~ — KEY — REV. COX.

5. OWNER'S NAME: Les Freres Taix Restaurant — PHONE — LOT SIZE: 1R Reg

6. OWNER'S ADDRESS: 1911-1925 Sunset Blvd. — P.O. BOX — ZIP

7. ARCHITECT OR DESIGNER: Nielsen, Moffatt and Wolverton — STATE LICENSE NO. — PHONE: 482-8361 — REAR ALLEY — SIDE ALLEY

8. ENGINEER: Geo. J. Fosdyke — STATE LICENSE NO.: S149 — PHONE: 482-5480 — BLDG. LINE

9. CONTRACTOR — STATE LICENSE NO. — PHONE — AFFIDAVITS: AFF. 35657, AFF 32523, OB. 12266

10. SIZE OF EXISTING BLDG. — STORIES — HEIGHT — NO. OF EXISTING BUILDINGS ON LOT AND USE

11. MATERIAL OF CONSTRUCTION — EXT. WALLS — ROOF — FLOOR

3

12. JOB ADDRESS: 1911-1925 Sunset Blvd. — DISTRICT OFFICE: L A

13. VALUATION TO INCLUDE ALL FIXED EQUIPMENT REQUIRED TO OPERATE AND USE PROPOSED BUILDING: $500.00 — GRADING: Yes

14. NEW WORK: (Describe) Shoring for installation of new ~~retaining wall~~ BASEMENT. — CERT. SOIL

HIGHWAY DED.

NEW USE OF BUILDING — SIZE OF ADDITION: NONE — STORIES — HEIGHT — FLOOD

TYPE: V — GROUP — SPRINKLERS REQ'D SPECIFIED — VALUATION APPROVED — CONS.

BLDG. AREA — MAX OCC. — TOTAL — PLANS CHECKED — ZONED BY: CFRY

DWELL. UNITS — GUEST ROOMS — SPACES REQ'D PROVIDED PARKING — PLANS APROVED — FILE WITH

P.C. No. U 3822 — CONT.INSP. — APPLICATION APPROVED — INSPECTOR: M

P.C.	S.P.C.	G.P.I. NO	B.P.	I.F.	O.S.	C/O	TYPIST
228			350				

Plan check expires six months after fee is paid. Permit expires one year after fee is paid or six month after fee is paid if construction is not commenced.

JUL 23 68 37954 C •70929 W — 6 CK 2.28
JUL 23 68 37955 C •70929 W — 1 CK 3.50

CASHIER'S USE ONLY

STATEMENT OF RESPONSIBILITY

I certify that in doing the work authorized hereby I will not employ any person in violation of the Labor Code of the State of California relating to workmen's compensation insurance.

"This permit is an application for inspection, the issuance of which is not an approval or an authorization of the work specified herein. This permit does not authorize or permit, nor shall it be construed as authorizing or permitting the violation or failure to comply with any applicable law. Neither the City of Los Angeles, nor any board, department, officer or employee thereof make any warranty or shall be responsible for the performance or results of any work described herein, or the condition of the property or soil upon which such work is performed." (See Sec. 91.0202 L.A.M.C.)

Signed: Geo. J. Fosdyke (Owner or Agent)

		Name	Date
Bureau of Engineering	ADDRESS APPROVED	Warren	7/23
	SEWERS AVAILABLE / NOT AVAILABLE		
	DRIVEWAY APPROVED		
	HIGHWAY DEDICATION REQUIRED / COMPLETED		
	FLOOD CLEARANCE APPROVED		
Conservation	APPROVED FOR ISSUE FILE #	—	
Plumbing	PRIVATE SEWAGE DISPOSAL SYSTEM APPROVED		
Planning	APPROVED UNDER CASE #		
Fire	APPROVED (TITLE 19) (L.A.M.C.–5700)		
Traffic	APPROVED FOR		

Reservoir & Alvarado

B&S B-5—R12.67

S APPLICATION FOR INSPECTION OF SIGNS

CITY OF LOS ANGELES
DEPT. OF BUILDING AND SAFETY

INSTRUCTIONS: 1. Applicant to Complete Numbered Items Only. 2. Plot Plan Required on Back of Original.

CENSUS TRACT: 1957

1. LEGAL DESCR — LOT: 1 — BLK: — TRACT: Lake Side tr. — DIST MAP: 138-205
2. TYPE OF SIGN OR NEW WORK: 49 4 x 8 double face sign — Projecting — ZONE: C-2-2
3. JOB ADDRESS: 1911 Sunset Blvd. — FIRE DIST.: II
4. OWNER'S NAME: Taix Restaurant — PHONE — LOT (TYPE): cor
5. OWNER'S ADDRESS: same — P.O. BOX — ZIP — LOT SIZE: irreg
6. ARCHITECT OR ENGINEER: — STATE LICENSE NO. — PHONE
7. CONTRACTOR: Three Star Sign Co. — STATE LICENSE NO — PHONE — REAR ALLEY — SIDE ALLEY: /
8. LENDER — BRANCH OFFICE — PHONE — BLDG LINE: /
9. SIZE OF SIGN: 4 x 8 — HEIGHT ABOVE GRADE FT. ROOF FT — TOTAL COPY AREA — AFFIDAVITS: /
10. ILLUMINATION TO BE USED: SINGLE FACE ☐ DOUBLE FACE ☒ NONE ☐ DIRECT ☐ INDIRECT ☐ FLASHING ☐ OTHER
11. MATERIAL OF CONSTRUCTION — SUPPORTING FRAME — FRAME OF SURFACE — SURFACE OF SIGN

S 12. JOB ADDRESS: 1911 Sunset Blvd. — DISTRICT OFFICE: LA

S 13. VALUATION TO INCLUDE ALL FIXED EQUIPMENT REQUIRED TO OPERATE AND USE PROPOSED SIGN: $ 800.00 — GRADING: hillside

14. SIZE OF EXISTING BUILDING — TYPE — STORIES — EXT. WALLS: STUCCO — ROOF CONST. — HIGHWAY DED.: yes

TYPE OF SIGN OR NEW WORK: Projecting Sign. — CONS.: /

FREEWAY CLEARANCE — NOT REQUIRED ☐ REQUIRED ☐ — FREEWAY CHECKED — ZONED BY: Petritus

FREEWAY CLEARANCE — FLASHING LIGHTS Yes ☐ No ☐ — MOVING PARTS Yes ☐ No ☐ — ANIMATIONS Yes ☐ No ☐ — OTHER — VALUATION APPROVED — FILED WITH

PLANS CHECKED — FREEWAY CLEARED

SIGN REQUIRES: TRAFFIC APPROVAL ☐ BOARD APPROVAL ☐ — PLANS APPROVED — DATE

P.C. No. — CONT. INSP. — APPLICATION APPROVED — INSPECTOR: I

P.C.	S.P.C.	G.P.I.	B.P.	I.F.	O.S.	C/O	TYPIST
358	—	—	550	/			VD

Plan check expires six months after fee is paid. Permit expires one year after fee is paid or six months after fee is paid if construction is not commenced.

CASHIER'S USE ONLY

[illegible]	17-69	12493 C	•84312	X — 6 CK 3.50
[illegible]	17-69	12494 C	•84312	X — 1 CK 5.50

STATEMENT OF RESPONSIBILITY

I certify that in doing the work authorized hereby, I will not employ any person in violation of the Labor Code of the State of California relating to workmen's compensation insurance.

"This permit is an application for inspection, the issuance of which is not an approval or an authorization of the work specified herein. This permit does not authorize or permit, nor shall it be construed as authorizing or permitting the violation or failure to comply with any applicable law. Neither the City of Los Angeles, nor any board, department, officer or employee thereof make any warranty or shall be responsible for the performance or results of any work described herein, or the condition of the property or soil upon which such work is performed." (See Sec. 91.0202 L.A.M.C.)

Signed Robert M. Honda (Owner or Agent)

		Name	Date
Bureau of Engineering	ADDRESS APPROVED	Dalton	3-14-69
	HIGHWAY DEDICATION REQUIRED		
	COMPLETED		
Municipal Arts Commissioners	APPROVED FOR ISSUE		
Board of Building Safety Commissioners	APPROVED FOR ISSUE FILE #		
Traffic	APPROVED FOR ISSUE		
Planning	APPROVED UNDER CASE #		
Conservation	APPROVED FOR ISSUE FILE #		

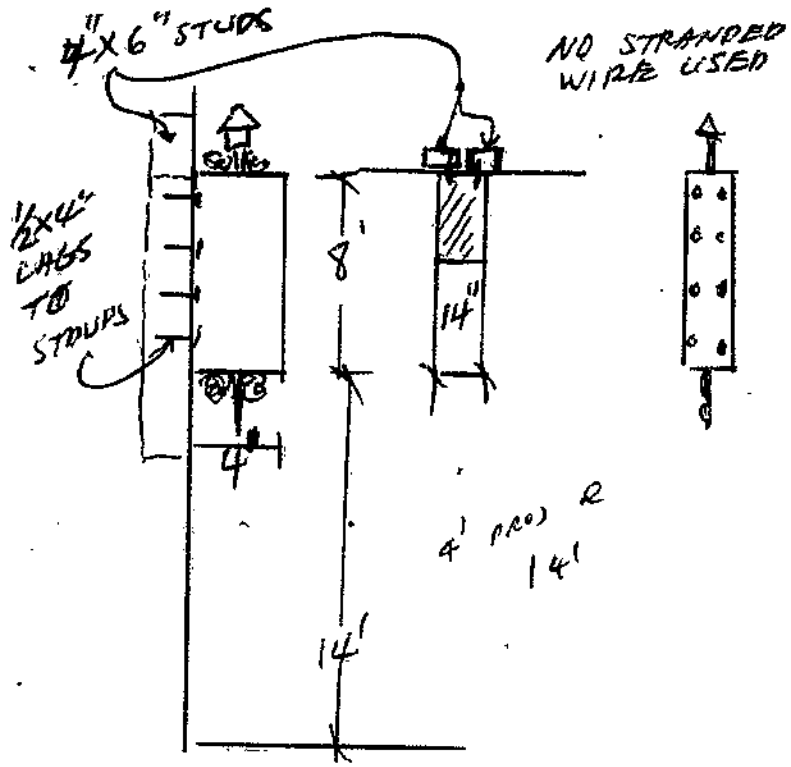
4"X6" STUDS
NO STRANDED WIRE USED
1/2X4" LAGS TO STUDS
8'
14"
4
4' PROJ
14'
14'

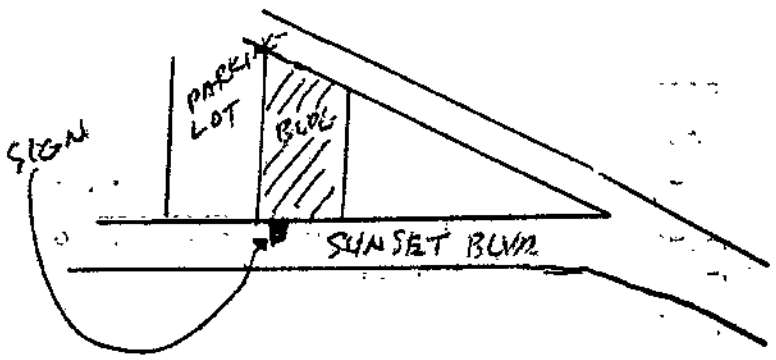
PARKING LOT
BLDG
SIGN
SUNSET BLVD

3 CITY OF LOS ANGELES

APPLICATION TO ADD-ALTER-REPAIR-DEMOLISH AND FOR CERTIFICATE OF OCCUPANCY

B & S B-3—R12-68 DEPT. OF BUILDING AND SAFETY

INSTRUCTIONS: 1. Applicant to Complete Numbered Items Only. 2. Plot Plan Required on Back of Original.

1. LEGAL DESCR. LOT: 1	BLK.	TRACT: Lake Side Tract	CENSUS TRACT: 1956
2. PRESENT USE OF BUILDING: (17 Restaurant	NEW USE OF BUILDING: (17) Same		DIST. MAP: 138-205
3. JOB ADDRESS: 1911 Sunset Blvd.			ZONE: C2-2
4. BETWEEN CROSS STREETS: Reservoir St.	AND Alvarado St.	PHONE	FIRE DIST.: Two
5. OWNER'S NAME: Taix Restaurant		PHONE	LOT (TYPE): Thru/Int
6. OWNER'S ADDRESS: 1911 Sunset	CITY: L.A.	ZIP	LOT SIZE: Irreg.
7. ARCHITECT OR DESIGNER		STATE LICENSE No. PHONE	
8. ENGINEER: Wilson & Thompson		STATE LICENSE No. SE 1369 PHONE 254-2836	ALLEY: /
9. CONTRACTOR: Andre V. Pastor		STATE LICENSE No. 906184 PHONE 222-1661	BLDG. LINE: /
10. LENDER	BRANCH	ADDRESS	AFFIDAVITS: 23523 OB 12664 AFF 35657

11. SIZE OF EXISTING BLDG. LENGTH / WIDTH	STORIES: 1	NO. OF EXISTING BUILDINGS ON LOT AND USE: 1 RESTAURANT		
12. MATERIAL OF CONSTRUCTION OF EXISTING BLDG →	EXT. WALLS: Stucco	ROOF: Compo	FLOOR: Conc	
3 13. JOB ADDRESS: 1911 Sunset Blvd.				DISTRICT OFFICE: LA.
14. VALUATION TO INCLUDE ALL FIXED EQUIPMENT REQUIRED TO OPERATE AND USE PROPOSED BUILDING: $ 2,000.00				GRADING: Yes
15. NEW WORK: (Describe) Install Steel beam in intr. kitchen				CRIT. SOIL: /
NON BRG. masonry wall opening (PREVIOUSLY CUT)				HIGHWAY DED.: Yes
NEW USE OF BUILDING: (17) Restaurant (SAME)	SIZE OF ADDITION: NONE	STORIES: —	HEIGHT: —	FLOOD: /

TYPE: V ~~III-A~~	GROUP: G2/B2	SPRINKLERS REQ'D SPECIFIED	INSPECTION ACTIVITY: COMB / GEN / MAJ. S. / CONS			CONS.: Yes
BLDG. AREA: N/C	MAX. OCC. TOTAL: N/C		PLANS CHECKED: J. Guzman			ZONED BY: Skomsvold
DWELL. UNITS: /	GUEST ROOMS: /	PARKING REQ'D PROVIDED SPACES: N/C	PLANS APPROVED: J. Guzman			FILE WITH
P.C. No. QQ 3680	CONT. INSP.: No		APPLICATION APPROVED: J. Guzman			INSPECTOR: I

P.C.	S.P.C.	G.P.I.	B.P.	INF.	O.S.	C/O	TYPIST
7.15			11.00	/			gel

PLAN CHECK EXPIRES SIX MONTHS AFTER FEE IS PAID. PERMIT EXPIRES ONE YEAR AFTER FEE IS PAID OR SIX MONTHS AFTER FEE IS PAID IF CONSTRUCTION IS NOT COMMENCED.

CASHIER'S USE ONLY

MAY-27-70 28553 5 • ~~9675~~ 9687 X — 6 CK 7.15

MAY-27-70 28554 5 • ~~9675~~ 9687 X — 1 CK 11.00

STATEMENT OF RESPONSIBILITY

I certify that in doing the work authorized hereby I will not employ any person in violation of the Labor Code of the State of California relating to workmen's compensation insurance.

"This permit is an application for inspection, the issuance of which is not an approval or an authorization of the work specified herein. This permit does not authorize or permit, nor shall it be construed as authorizing or permitting the violation or failure to comply with any applicable law. Neither the City of Los Angeles, nor any board, department, officer or employee thereof make any warranty or shall be responsible for the performance or results of any work described herein, or the condition of the property or soil upon which such work is performed." (See Sec. 91.0202 L.A.M.C.)

Signed: _____ (Owner or Agent)

		Name	Date
Bureau of Engineering	ADDRESS APPROVED	Byler	5/28/70
	SEWERS AVAILABLE / NOT AVAILABLE		
	DRIVEWAY APPROVED		
	HIGHWAY DEDICATION REQUIRED / COMPLETED		
	FLOOD CLEARANCE APPROVED		
Conservation	APPROVED FOR ISSUE FILE # O/K	STARS	5/28/70
Plumbing	PRIVATE SEWAGE DISPOSAL SYSTEM APPROVED		
Planning	APPROVED UNDER CASE #		
Fire	APPROVED (TITLE 19) (L.A.M.C.-5700)		
Traffic	APPROVED FOR		

3

APPLICATION TO ADD-ALTER-REPAIR-DEMOLISH AND FOR CERTIFICATE OF OCCUPANCY

CITY OF LOS ANGELES — DEPT. OF BUILDING AND SAFETY

B & S B-3—M12-68

AC-1

INSTRUCTIONS: 1. Applicant to Complete Numbered Items Only. 2. Plot Plan Required on Back of Original.

1. LEGAL DESCR: LOT 10-5	BLK.	TRACT: Lake Side Tract		CENSUS TRACT: 1956
2. PRESENT USE OF BUILDING: 17, Restaurant	NEW USE OF BUILDING: 17, Same			DIST MAP: 138-205
3. JOB ADDRESS: 1911 Sunset Blvd.				ZONE: C2-2
4. BETWEEN CROSS STREETS: Reservoir	AND: Alvarado			FIRE DIST.: II
5. OWNER'S NAME: Taix Bro hers	PHONE: 484-1265			LOT (TYPE): int thru
6. OWNER'S ADDRESS: 1911 Sunset Blvd.	CITY: Los Angeles	ZIP		LOT SIZE: irreg
7. ARCHITECT OR DESIGNER	STATE LICENSE No	PHONE		
8. ENGINEER	STATE LICENSE No	PHONE		ALLEY: /
9. CONTRACTOR: Andre ~~Park~~ Pastor 206 184	STATE LICENSE No	PHONE: 222-1661		BLDG. LINE: /
10. LENDER	BRANCH	ADDRESS		AFFIDAVITS: aff35657 aff 32523 OB 12266-A aff 29602
11. SIZE OF EXISTING BLDG. LENGTH WIDTH:	STORIES: 1	NO. OF EXISTING BUILDINGS ON LOT AND USE		
12. MATERIAL OF CONSTRUCTION OF EXISTING BLDG →	EXT. WALLS: wood	ROOF: comp	FLOOR: conc	
3 13. JOB ADDRESS: 1911 Sunset Blvd.				DISTRICT OFFICE: LA
14. VALUATION TO INCLUDE ALL FIXED EQUIPMENT REQUIRED TO OPERATE AND USE PROPOSED BUILDING	$ 6,000.00			GRADING: yes
15. NEW WORK: (Describe) Ceramic tile, walls and quarry tile floor				CRIT. SOIL: /
				HIGHWAY DED.: yes
NEW USE OF BUILDING: (17) restaurant	SIZE OF ADDITION	STORIES	HEIGHT	FLOOD: /
TYPE: V	GROUP: G-2	SPRINKLERS REQ'D SPECIFIED: n/c	INSPECTION ACTIVITY: COMB. / GRADE & MAJ S. / CONS	CONS.: /
BLDG. AREA: n/c	MAX. OCC.: n/c	TOTAL	PLANS CHECKED	ZONED BY: Lyle
DWELL. UNITS: /	GUEST ROOMS: /	PARKING SPACES REQ'D: n/c PROVIDED	PLANS APPROVED	FILE WITH
P.C. No.	CONT. INSP.		APPLICATION APPROVED: Wayne	INSPECTOR
P.C.: /	S.P.C.: /	G.P.I.: /	B.P.: 36.50 I.F.: / O.S.: /	C/O	TYPIST: cj

PLAN CHECK EXPIRES SIX MONTHS AFTER FEE IS PAID. PERMIT EXPIRES ONE YEAR AFTER FEE IS PAID OR SIX MONTHS AFTER FEE IS PAID IF CONSTRUCTION IS NOT COMMENCED

CASHIER'S USE ONLY

JAN--4-71 00725 •21171 V — 1 CK 36.50

STATEMENT OF RESPONSIBILITY

I certify that in doing the work authorized hereby I will not employ any person in violation of the Labor Code of the State of California relating to workmen's compensation insurance.

"This permit is an application for inspection, the issuance of which is not an approval or an authorization of the work specified herein. This permit does not authorize or permit, nor shall it be construed as authorizing or permitting the violation or failure to comply with any applicable law. Neither the City of Los Angeles, nor any board, department, officer or employee thereof make any warranty or shall be responsible for the performance or results of any work described herein, or the condition of the property or soil upon which such work is performed." (See Sec. 91.0202 L.A.M.C.)

Signed Andre Pastor (Owner or Agent)

		Name	Date
Bureau of Engineering: SFC not applicable Lauer 1-4-71	ADDRESS APPROVED	Dalton 1-4-71	
	SEWERS AVAILABLE / NOT AVAILABLE		
	DRIVEWAY APPROVED		
	HIGHWAY DEDICATION REQUIRED / COMPLETED		
	FLOOD CLEARANCE APPROVED		
Conservation	APPROVED FOR ISSUE FILE #		
Plumbing	PRIVATE SEWAGE DISPOSAL SYSTEM APPROVED		
Planning	APPROVED UNDER CASE #		
Fire	APPROVED (TITLE 19) (L.A.M.C.-5700)		
Traffic	APPROVED FOR		

3 APPLICATION FOR INSPECTION — ADDITION-ALTER-REPAIR-DEMOLISH
CITY OF LOS ANGELES AND FOR CERTIFICATE OF OCCUPANCY
B&S B-3—R5.75 DEPT. OF BUILDING AND SAFETY

INSTRUCTIONS: Applicant to Complete Numbered Items Only. AC-2

1. LEGAL DESCR.	LOT 1,2,3,4&5	BLK	TRACT Lakeside tract	DIST. MAP 138-205
				CENSUS TR. 1956.00
2. PRESENT USE OF BUILDING (17.) Restaurant		NEW USE OF BUILDING (17.) same		ZONE C2-2
3. JOB ADDRESS 1911 Sunset Blvd.				FIRE DIST. 2
4. BETWEEN CROSS STREETS Alvarado St.		AND Reservoir St.		LOT (TYPE) cor
5. OWNER'S NAME Les Freres Taix Restaurant			PHONE 484-1265	LOT SIZE inc legal
6. OWNER'S ADDRESS same	CITY LA	ZIP 90026		
7. ENGINEER Geo. J. Fosdyke	ACTIVE STATE LICENSE No. S.E. 149		PHONE 482-5480	ALLEY /
8. ARCHITECT OR DESIGNER Nielsen, Moffatt & Wolverton	ACTIVE STATE LICENSE No. C2077		PHONE 482-8365	BLDG. LINE /
9. CONTRACTOR McCormick Const	ACTIVE STATE LICENSE No. 245757		PHONE PL3-3337	AFFIDAVITS see map CCPD
10. BRANCH LENDER	ADDRESS	CITY		

GENERAL INSPECTION

11. SIZE OF EXISTING BLDG. WIDTH 141 LENGTH 150 irreg	STORIES 1/2 24'	HEIGHT	NO. OF EXISTING BUILDINGS ON LOT AND USE 1 rest.	
12. CONST. MATERIAL OF EXISTING BLDG.	EXT. WALLS masonry/wd	ROOF wd/comp	FLOOR conc	

3

13. JOB ADDRESS 1911 Sunset Blvd.
14. VALUATION TO INCLUDE ALL FIXED EQUIPMENT REQUIRED TO OPERATE AND USE PROPOSED BUILDING $ 18,000.
15. NEW WORK: (Describe) NO OCCUP. INCREASE G-1 B-2 alter exist office & dining rm by relocation of stair (1-HR. OCCUP. SEPARATION)

DIST. OFFICE LA
CRIT. SOIL /
GRADING yes
HIGHWAY DED. yes
FLOOD /
CONS. /

NEW USE OF BUILDING (17) Restaurant	SIZE OF ADDITION Dining Rm & Bath		STORIES —	HEIGHT —	ZONED BY Myers	
TYPE III, V	GROUP OCC. G-2, G-1, B-2	TOTAL	PLANS CHECKED [illegible]		FILE WITH	
BLDG. AREA N.C.	MAX OCC. N.C.		PLANS APPROVED [illegible]			
DWELL. UNITS 0	GUEST ROOMS 0	PARKING REQ'D N.C. PROVIDED	APPLICATION APPROVED [illegible]			
SPRINKLERS REQ'D SPECIFIED N.C.	CONT. INSP. No		INSPECTION ACTIVITY COMB. GEN. MAJ. S. CONS		INSPECTOR /	

P.C. 97.75	S.P.C.	B.P. 11500	P.M. 500	I.F. /	G.P.I. [illegible]	C/O	O.S.	TYPIST as
P.C. No. V09666	PLAN CHECK EXPIRES SIX MONTHS AFTER FEE IS PAID. PERMIT EXPIRES ONE YEAR AFTER FEE IS PAID OR SIX MONTHS AFTER FEE IS PAID IF CONSTRUCTION IS NOT COMMENCED.							

CASHIER'S USE ONLY

OCT-27-75 301655 ° ° U — 6 CK 97.75

NOV--4-75 324725 °16239 V — 1 CK 120.00

STATEMENT OF RESPONSIBILITY

I certify that in doing the work specified herein I will not employ any person in violation of the Labor Code of the State of California relating to workmen's compensation insurance.

"This permit is an application for inspection, the issuance of which is not an approval or an authorization of the work specified herein. This permit does not authorize or permit, nor shall it be construed as authorizing or permitting the violation or failure to comply with any applicable law. Neither the City of Los Angeles, nor any board, department, officer or employee thereof make any warranty or shall be responsible for the performance or results of any work described herein, or the condition of the property or soil upon which such work is performed." (See Sec. 91.0202 L.A.M.C.)

Signed: [signature] Oct. 27, 75
(Owner or Agent having Property Owner's Consent) Signature/Date

Bureau of Engineering ~~SPEC TO BE OFFICE AFTER CLEARANCE~~	ADDRESS APPROVED		CHin 10-24-75	
	SEWERS	X SEWERS AVAILABLE	[signature]	11/3/75
		NOT AVAILABLE	[signature] 10/24/75	
		SFC PAID	NO SEWER/PLUMBING REQ'D.	
		SFC DUE	X SFC NOT APPLICABLE	11/3/75
	DRIVEWAY			
	HIGHWAY DEDICATION	REQUIRED		
		COMPLETED		
	FLOOD CLEARANCE			
Conservation	APPROVED FOR ISSUE ☐	NO FILE ☐		
Fire	APPROVED (TITLE 19) (L.A.M.C.-5700)		[signature]	10-27-75
Housing	HOUSING AUTHORITY APPROVAL			
Planning	APPROVED UNDER CASE #			
Traffic	APPROVED FOR			

LEGAL DESCRIPTION

ON PLOT PLAN SHOW ALL BUILDINGS ON LOT AND USE OF EACH

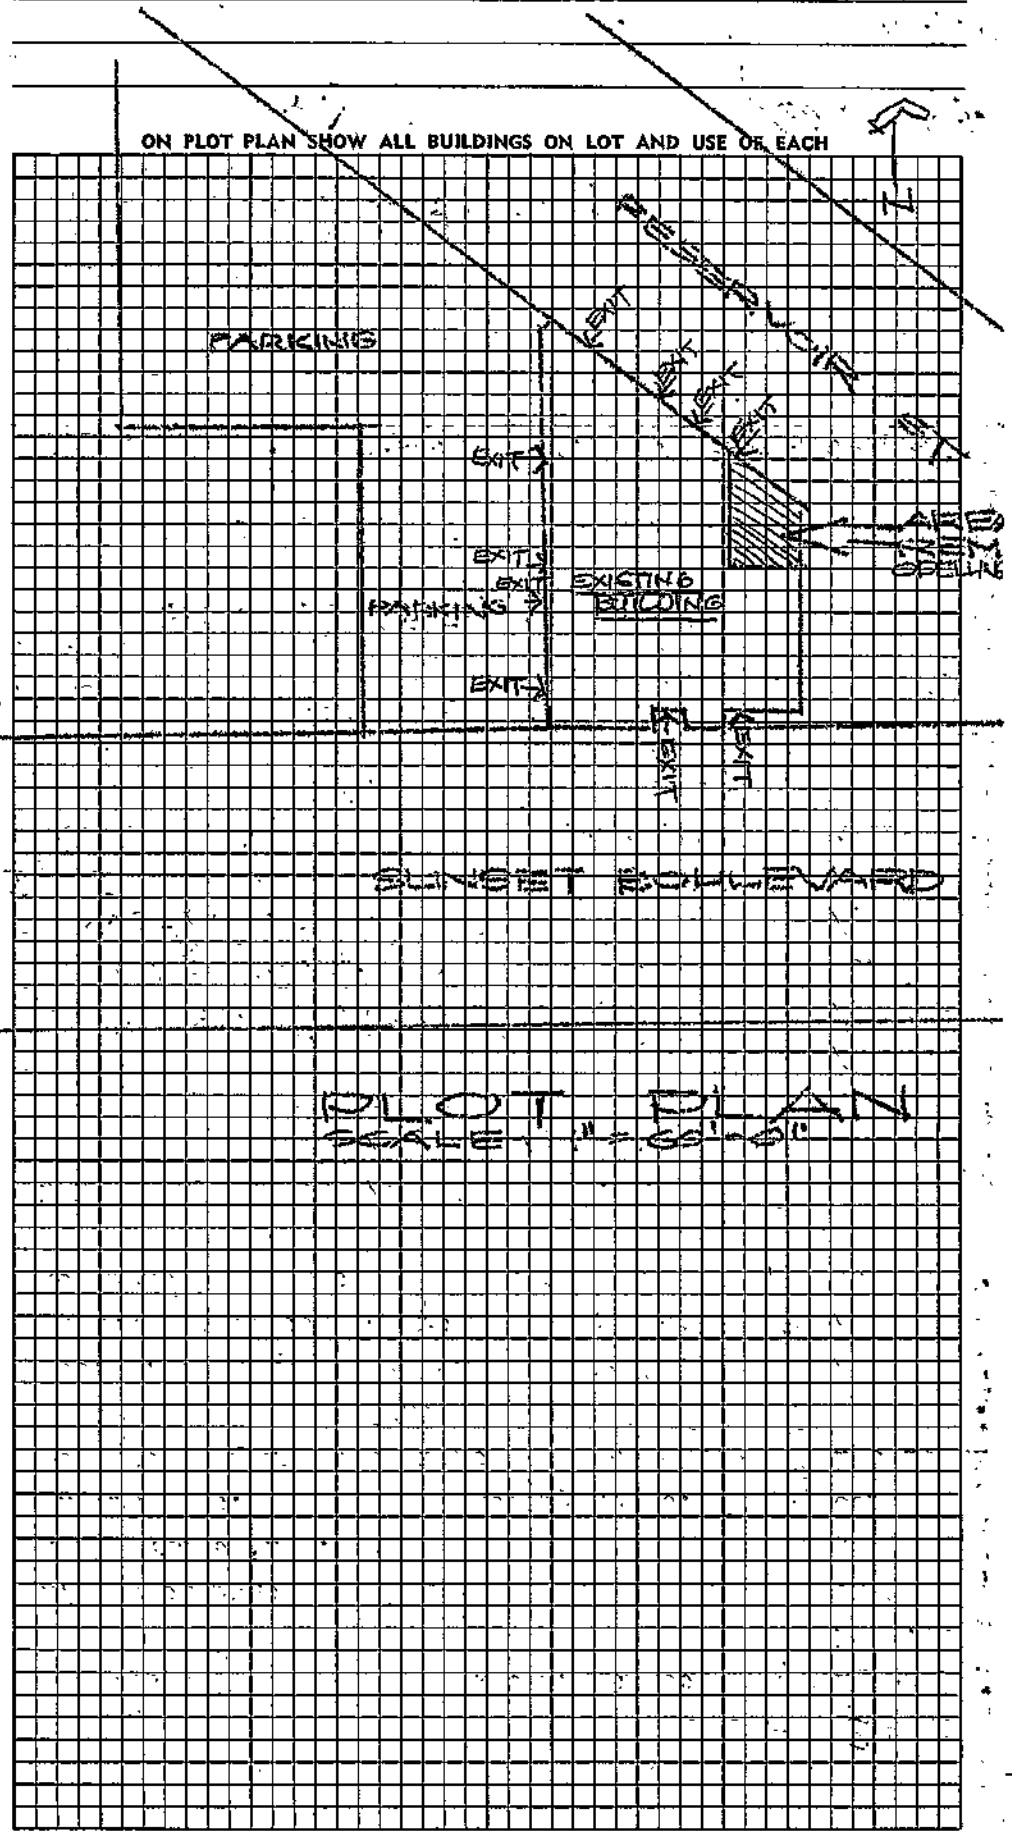

3 APPLICATION FOR INSPECTION — TO ADD-ALTER-REPAIR-DEMOLISH
CITY OF LOS ANGELES AND FOR CERTIFICATE OF OCCUPANCY AC 2 DEPT. OF BUILDING AND SAFETY
B&S 8-3 (R8.78)

INSTRUCTIONS: Applicant to Complete Numbered Items Only.

1. LEGAL DESCR.	LOT: 1,2,3,4&5	BLK:	TRACT: Lakeside Tr.	DIST. MAP: 138 205
				CENSUS TRACT: 1956.00
2. PRESENT USE OF BUILDING: (17) Restaurant		NEW USE OF BUILDING: ( ) same		ZONE: C2-2
3. JOB ADDRESS: 1911 Sunset Blvd.				FIRE DIST.: two
4. BETWEEN CROSS STREETS: Alvarado		AND: Glendale Blvd.		LOT TYPE: cor.int.
5. OWNER'S NAME: P. Talx			PHONE: 484-1265	LOT SIZE: irreg.
6. OWNER'S ADDRESS: 1911 Sunset Blvd.		CITY: LA	ZIP: 90026	
7. ENGINEER	BUS. LIC. NO.	ACTIVE STATE LIC. NO.	PHONE	ALLEY: /
8. ARCHITECT OR DESIGNER: R.C. Nielsen	BUS. LIC. NO. L300477-167	ACTIVE STATE LIC. NO. C1186	PHONE 482-8361	BLDG. LINE: /
9. CONTRACTOR: ~~Darlow Const. Co.~~ N.S.	BUS. LIC. NO.	ACTIVE STATE LIC. NO. ~~334327~~	PHONE ~~846-2822~~	AFFIDAVITS: AFF35657 29602 33523 OB12266A
10. BRANCH LENDER: —	ADDRESS	CITY		

11. SIZE OF EXISTING BLDG. WIDTH 90 LENGTH 155	STORIES 1	HEIGHT 15-6	NO. OF EXISTING BUILDINGS ON LOT AND USE: 1 / restaurant	
12. CONST. MATERIAL OF EXISTING BLDG. →	EXT. WALLS: wd	ROOF: comp	FLOOR: conc	

3 13. JOB ADDRESS: 1911 Sunset Blvd. — DISTRICT OFFICE: LA

14. VALUATION TO INCLUDE ALL FIXED EQUIPMENT REQUIRED TO OPERATE AND USE PROPOSED BUILDING: $ 3,000 — SEISMIC STUDY ZONE:

15. NEW WORK: (Describe) Int. alterations-convert wine shop to Banquet rm-change of use - int. work only. — GRADING: yes — HIGHWAY DED.: yes

NEW USE OF BUILDING: restaurant	SIZE OF ADDITION	STORIES /	HEIGHT 15	FLOOD: /
TYPE: V	GROUP OCC. 6 / B2	BLDG. AREA: NC	PLANS CHECKED: M. Fesi	CONS.: /
DWELL. UNITS: =	MAX OCC. 18/35	TOTAL	PLANS APPROVED	ZONED BY: phone Ravare
GUEST ROOMS: =	PARKING REQ'D: NC	PARKING PROVIDED STD. COMP.	APPLICATION APPROVED	FILE WITH
SPRINKLERS REQ'D SPECIFIED: YES	CONT. INSP.	INSPECTION ACTIVITY: COMB (GEN) MAJ. S. CONS		INSPECTOR

P.C. 21.25	S.P.C. —	B.P. 25.00	P.M. /	T.F. —	G.P.I. /	C/O —	O.S. —
P.C. NO. YY6469	WORKER'S COMPENSATION INSURANCE CERTIFICATE ON FILE (CERT) M.F.		ENERGY: none		TYPIST: KCB		

PERMIT EXPIRES JAN 24 79 180 DAYS AFTER FEE IS PAID OR 360 DAYS AFTER FEE IS PAID IF CONSTRUCTION IS NOT COMMENCED

CASHIER'S USE ONLY

JAN-24-79 59483 S •77720 U — 1 CK 21.25

FEB-15-79 59583 S •77720 U — 1 CK 25.00

LIMIT OF PERMIT

"This permit is an application for inspection, the issuance of which is not an approval or an authorization of the work specified herein. This permit does not authorize or permit, nor shall it be construed as authorizing or permitting the violation or failure to comply with any applicable law. Neither the City of Los Angeles, nor any board, department, officer or employee thereof make any warranty or shall be responsible for the performance or results of any work described herein, or the condition of the property or soil upon which such work is performed." (See Sec. 91.0202 L.A.M.C.)

Signed Malta Dalton (Owner or Agent having Property Owner's Consent). ALSO, sign statement on reverse side, if applicable.

				Signature/Date
Bureau of Engineering	ADDRESS APPROVED			Dalton 1-24-79
	DRIVEWAY			
	HIGHWAY DEDICATION		REQUIRED	
			COMPLETED	
	FLOOD CLEARANCE			
	SEWERS ~~SFC to be det. after occ. is known~~	X	SEWERS AVAILABLE	Thru C Board 2-14-79
		X	NOT AVAILABLE	Engr 1-24-79
		X	SFC PAID	Thru Board 2-14-79
	SFC NOT APPLICABLE		SFC DUE	
Plumbing	PRIVATE SEWAGE SYSTEM APPROVED			
Conservation	APPROVED FOR ISSUE ☐ NO FILE ☐ FILE CLOSED ☐			
Fire	APPROVED (TITLE 19) (L.A.M.C.-5700)			Robert Rees 2-6-79
Housing	HOUSING AUTHORITY APPROVAL			
Planning	APPROVED UNDER CASE #			
Traffic	APPROVED FOR			
Construction Tax	RECEIPT NO.		DWELLING UNITS	

LEGAL DESCRIPTION

WORKER'S COMPENSATION CERTIFICATION

Mark Sakata AGENT FOR OWNER 2-14-79

MARK SAKATA

ON PLOT PLAN SHOW ALL BUILDINGS ON LOT AND USE OF EACH

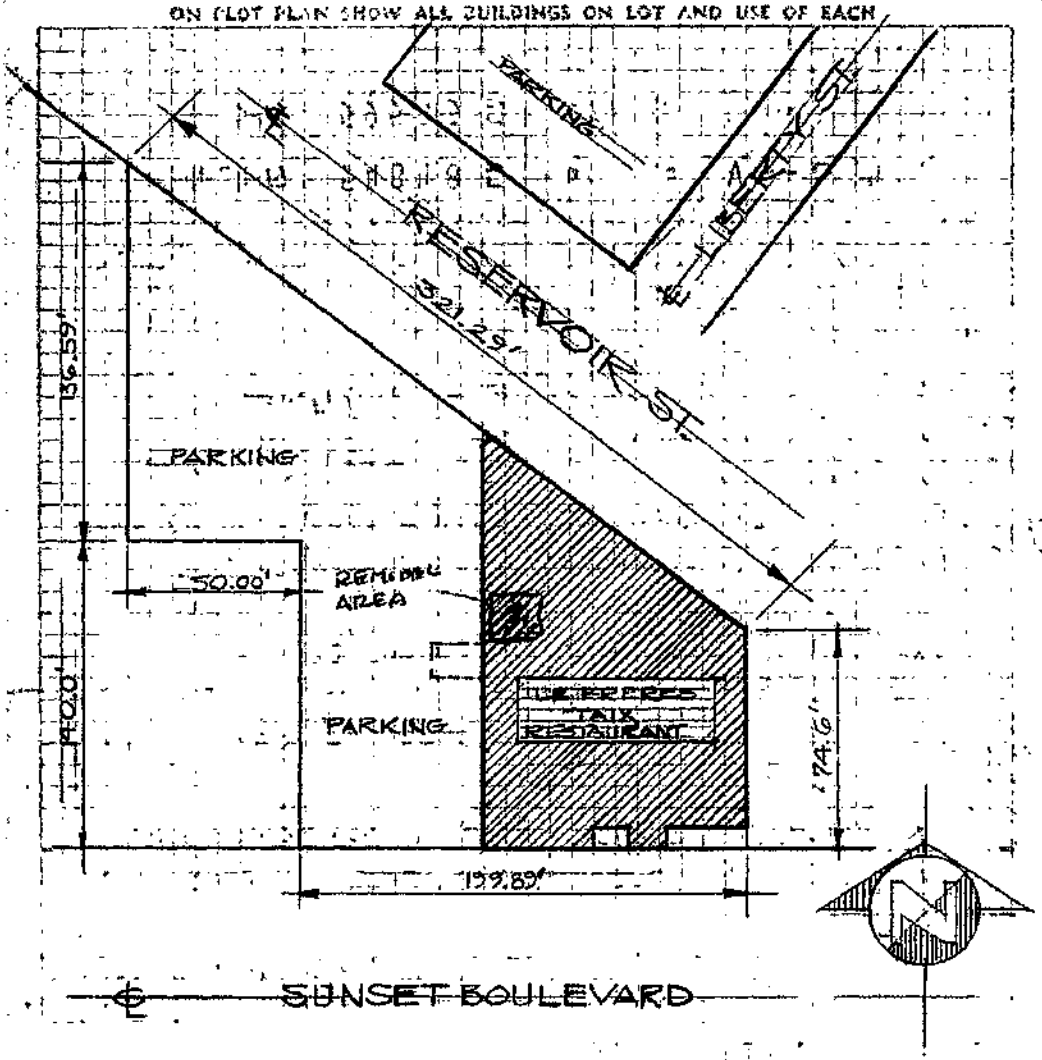

PLOT PLAN

SCALE 1"=60'

CITY OF LOS ANGELES — DEPT OF BUILDING AND SAFETY

APPLICATION FOR INSPECTION OF SIGNS

7 9 0 0 4 0 0 3 4 0

INSTRUCTIONS: 1. Applicant to Complete Numbered Items Only. 2. Plot Plan Required on Back of Original.

1. LEGAL DESCR. LOT: 1,2,3,4,5	BLOCK:	TRACT: Lake Side Tr	COUNCIL DISTRICT NO.: 4	DIST. MAP: 138B205	CENSUS TRACT: 1957
2. TYPE OF SIGN OR NEW WORK: (19) Wall Sign	☒ ON-SITE SIGN ☐ OFF-SITE SIGN			ZONE: C2-2	
3. JOB ADDRESS: 1911 Sunset Bl	☐ TEMP.	EXP. DATE:		FIRE DIST.: 1	
4. BETWEEN CROSS STREETS: Park	AND: (MP 6-42)			LOT (TYPE): Int	
5. OWNER'S NAME: Taix Restaurant	PHONE:			LOT SIZE: Irreg	
6. OWNER'S ADDRESS: 1911 Sunset Bl	CITY: L.A.	ZIP: 90234			
7. ARCHITECT OR ENGINEER: -	BUS. LIC. NO.:	ACTIVE STATE LIC. NO.:	PHONE:	ALLEY: --	
8. ARCHITECT OR ENGINEER ADDRESS: -	CITY:	ZIP:		BLDG. LINE: --	
9. QUALIFIED INSTALLER: 3 Star Signs	BUS. LIC. NO.:	ACTIVE STATE LIC. NO.: 218174	PHONE: 680-3500	AFFIDAVITS: ZI1417 T.E.	
10. INSTALLER'S ADDRESS: 308 S. Crocker St	CITY: LA	ZIP: 90013			
11. SIZE OF EXISTING BUILDING: WIDTH 16 LENGTH 100	TYPE	STORIES: 1	NO. OF EXISTING BUILDINGS ON LOT AND USE: 11		
12. SIZE OF SIGN: 4'6"X12'	TOTAL COPY AREA: 54 sq ft	OVERALL HEIGHT →	FROM GRADE: 15'	FROM ROOF: --	P.C. RECD
13. JOB ADDRESS: 1911 Sunset Bl			STREET GUIDE	DIST. OFFICE: VN	
14. VALUATION TO INCLUDE ALL FIXED EQUIPMENT REQUIRED TO OPERATE AND USE PROPOSED SIGN $: 2970.00				SEISMIC STUDY ZONE: -	
15. MATERIAL OF SIGN CONSTRUCTION →	SUPPORTING FRAME: steel	FRAME OF COPY: metal	SURFACE OF SIGN: plstc	GRADING	FLOOD
16. TYPE OF SIGN OR NEW WORK: Wall SIgn	☒ SINGLE FACE ☐ DOUBLE FACE ☐ OTHER			HWY. DED.: yes	CONS.
17. ILLUMINATION: ☐ NONE ☒ INTERNAL ☐ EXTERNAL	☐ FLASHING ☐ REVOLVING ☐ OTHER ☐ NONE			ZONED BY: A. bdeir	
18. NO. OF SIGNS OR GAS TUBE SYSTEMS: 1	NO. OF ADDITIONAL BRANCH CIRCUITS: --	NO. OF CONTROL DEVICES: 1		FILE WITH	

PERMIT FEES		CONT. INSP.	PLANS CHECKED	TYPIST
SIGNS/G. T. SYSTEMS	15.00	FREEWAY CLEARANCE	Embuido	ch
ADDITIONAL CIRCUITS			APPLICATION APPROVED	INSPECTOR
ELECTRICAL SERVICE		clr	Tony Embuido	
CONTROL DEVICES	5.00	DATE		
ISSUING FEE	10.00	TRANSPORTATION		
BLDG. PERMIT	79.00	DEPT. CLEARANCE		
P.C. 39.50	TOTAL 109.00	clr		
S.P.C.	E.I. .50	DATE	F.H.	
S.P.I.	O.S.S. 2.98		I.F.	
DISTRICT OFFICE VN	D.E.C.A.L.# 4779		P.C. NO. cc	

Unless a shorter period of time has been established by an official action, plan check approval expires one year after the fee is paid and this permit expires two years after the fee is paid or 180 days after the fee is paid if construction is not commenced.

B & S B-5 (R 6.88)

CASHIER'S USE ONLY

04/03/90 03:49:25PM VN03 T-0630 C 15

BUILD PLAN CHE	39.50
BLDG PER COMME	109.00
EI COMMERCIAL	0.50
ONE STOP	2.98
TOTAL	151.98
CHECK	151.98

90VN 79218

DECLARATIONS AND CERTIFICATIONS

LICENSED CONTRACTORS DECLARATION

19. I hereby affirm that I am licensed under the provisions of Chapter 9 (commencing with Section 7000) of Division 3 of the Business and Professions Code, and my license is in full force and effect.

Date 4/3/90 Lic. Class C46 Lic. No. 218174 Contractor's Signature [signature]

Contractor's Mailing Address

OWNER-BUILDER DECLARATION

20. I hereby affirm that I am exempt from the Contractor's License Law for the following reason (Sec. 7031.5, Business and Professions Code: Any city or county which requires a permit to construct, alter, improve, demolish, or repair any structure, prior to its issuance, also requires the applicant for such permit to file a signed statement that he is licensed pursuant to the provisions of the Contractor's License Law (Chapter 9 (commencing with Section 7000) of Division 3 of the Business and Professions Code) or that he is exempt therefrom and the basis for the alleged exemption. Any violation of Section 7031.5 by any applicant for a permit subjects the applicant to a civil penalty of not more than five hundred dollars ($500).):

☐ I, as owner of the property, or my employees with wages as their sole compensation, will do the work, and the structure is not intended or offered for sale (Sec. 7044, Business and Professions Code: The Contractor's License Law does not apply to an owner of property who builds or improves thereon, and who does such work himself or through his own employees, provided that such improvements are not intended or offered for sale. If, however, the building or improvement is sold within one year of completion, the owner-builder will have the burden of proving that he did not build or improve for the purpose of sale.).

☐ I, as owner of the property, am exclusively contracting with licensed contractors to construct the project (Sec. 7044, Business and Professions Code: The Contractor's License Law does not apply to an owner of property who builds or improves thereon, and who contracts for such projects with a contractor(s) licensed pursuant to the Contractor's License Law.).

☐ I am exempt under Sec. _____, B. & P. C. for this reason

Date _____ Owner's Signature _____

WORKERS' COMPENSATION DECLARATION

21. I hereby affirm that I have a certificate of consent to self-insure, or a certificate of Worker's Compensation Insurance, or a certified copy thereof (Sec. 3800, Lab. C.).

Policy No. _____ Insurance Company _____

☐ Certified copy is hereby furnished.

☒ Certified copy is filed with the Los Angeles City Dept. of Bldg. & Safety.

Date 4/3/90 Applicant's Signature [signature]

Applicant's Mailing Address

CERTIFICATE OF EXEMPTION FROM WORKERS' COMPENSATION INSURANCE

22. I certify that in the performance of the work for which this permit is issued, I shall not employ any person in any manner so as to become subject to the Workers' Compensation Laws of California.

Date _____ Applicant's Signature _____

NOTICE TO APPLICANT: If, after making this Certificate of Exemption, you should become subject to the Workers' Compensation provisions of the Labor Code, you must forthwith comply with such provisions or this permit shall be deemed revoked.

CONSTRUCTION LENDING AGENCY

23. I hereby affirm that there is a construction lending agency for the performance of the work for which this permit is issued (Sec. 3097, Civ. C.).

Lender's Name _____

Lender's Address _____

24. I certify that I have read this application and state that the above information is correct. I agree to comply with all city and county ordinances and state laws relating to building construction, and hereby authorize representatives of this city to enter upon the above-mentioned property for inspection purposes.

I realize that this permit is an application for inspection, that it does not approve or authorize the work specified herein, that it does not authorize or permit any violation or failure to comply with any applicable law, that neither the city of Los Angeles nor any board, department, officer or employee thereof make any warranty or shall be responsible for the performance or results of any work described herein or the condition of the property or soil upon which such work is performed. (See Sec. 91.0202.1 AMC)

Signed [signature] (Owner or agent having property owner's consent) AGENT Position 4/3/90 Date

Bureau of Engineering	2 7 9 8 0	ADDRESS APPROVED? HIGHWAY DEDICATION	4 1
CITY PLANNING			
OFF SITE CLEARANCE:			
LEGAL DESCRIPTION:			

COMBINED SIGN AREAS

Existing Sign Area

1. Illum. Canopy Sign ..... /
2. Monument Sign ..... NONE
3. Pole Sign ..... —
4. Projecting Sign 18
5. Roof Sign 128
6. Wall Sign 6
7. Window Sign ..... NONE
8. Proposed WALL Sign 54

Total Area 206

Signs Facing SUNSET BLVD

Allowable Combined Sign Area 1016

Actual Combined Sign Area 206

Allowable WALL Sign Area 762

Actual WALL Sign Area 54

Proposed Sign Facing SUNSET BLVD

ON PLOT PLAN SHOW ALL BUILDINGS AND SIGNS ON LOT

THE ATTACHED PLOT PLANS SHALL NOT EXTEND ABOVE THIS LINE

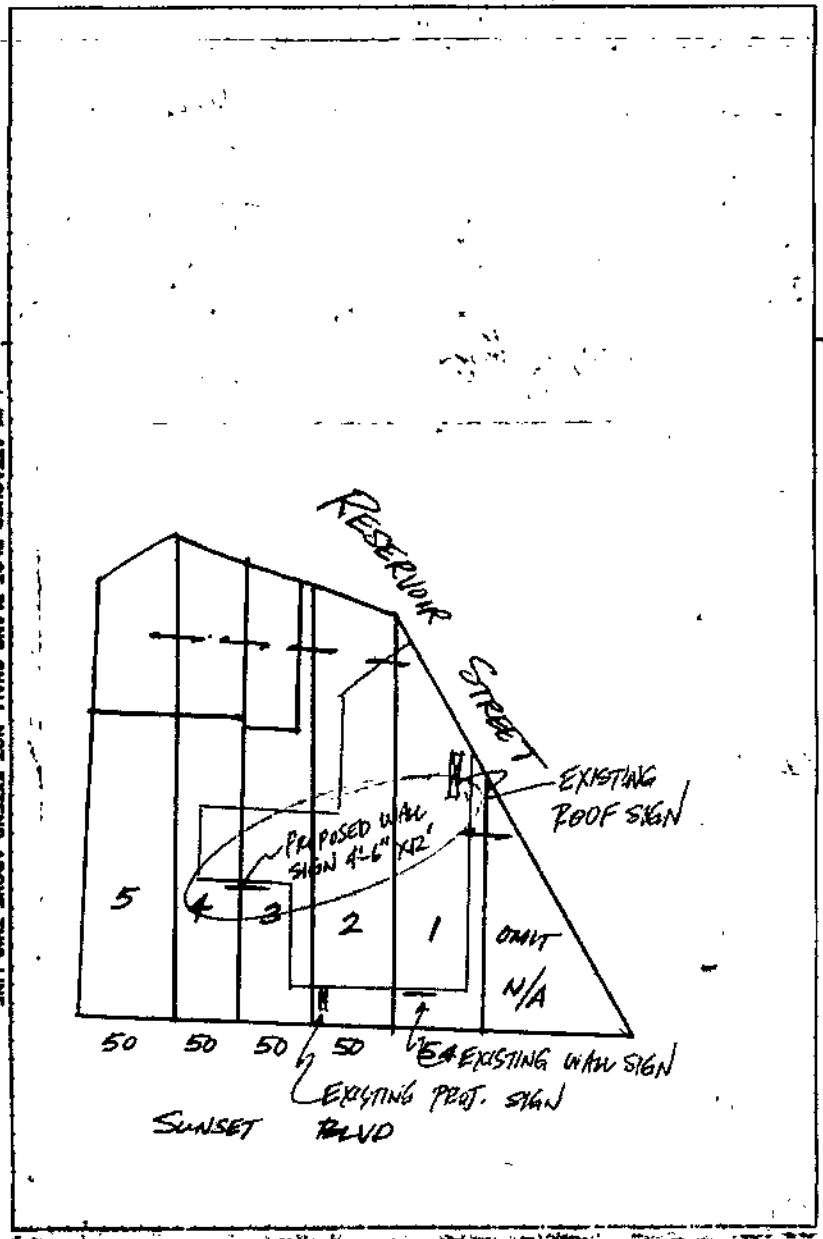

3 APPLICATION FOR INSPECTION

CITY OF LOS ANGELES DEPT. OF BUILDING AND SAFETY

3 5 4 0 3 0 0 5 -

TO ADD-ALTER-REPAIR-DEMOLISH AND FOR CERTIFICATE OF OCCUPANCY

INSTRUCTIONS: 1. Applicant to Complete Numbered Items Only.

1. LEGAL DESCR.	LOT: 1-5 (all)	BLOCK:	TRACT: Lakeside Tract	COUNTY REF. NO.: MP6-42	DIST. MAP: 138B205; CENSUS TRACT: 1950
2. PRESENT USE OF BUILDING: (16) restaurant	NEW USE OF BUILDING: ( ) same				ZONE: C2-2
3. JOB ADDRESS: 1911 Sunset Blvd					FIRE DIST.: two; COUN. DIST.: 4
4. BETWEEN CROSS STREETS: Reservoir St	AND: Alvarado St				LOT TYPE: corner
5. OWNER'S NAME: Mike Talx	PHONE: 213-484-1265				LOT SIZE:
6. OWNER'S ADDRESS: 1911 Sunset Blvd	CITY: LA	ZIP: 90026			
7. ENGINEER: --	BUS. LIC. NO.	ACTIVE STATE LIC. NO.	PHONE		ALLEY: -
8. ARCHITECT OR DESIGNER: --	BUS. LIC. NO.	ACTIVE STATE LIC. NO.	PHONE		BLDG. LINE: --
9. ARCHITECT OR ENGINEER'S ADDRESS: --	CITY	ZIP			AFFIDAVITS: AFF 29602, AFF 35657, AFF 32523
10. CONTRACTOR: Royce Const	BUS. LIC. NO.: NONE; 481331	ACTIVE STATE LIC. NO.: 818-765-3906	PHONE		
11. SIZE OF EXISTING BLDG. WIDTH / LENGTH	STORIES	HEIGHT	NO. OF EXISTING BUILDINGS ON LOT AND USE: 1-restaurant		
12. FRAMING MATERIAL OF EXISTING BLDG.	EXT. WALLS	ROOF	FLOOR		
13. JOB ADDRESS: 1911 Sunset Blvd			STREET GUIDE		
14. VALUATION TO INCLUDE ALL FIXED EQUIPMENT REQUIRED TO OPERATE AND USE PROPOSED BUILDING	$ 13,000				DIST. OFF.: LA; P.C. REQ'D
15. NEW WORK (Describe): remodel 2 bathrooms to comply with HC					GRADING: yes; SEISMIC; HWY. DED.: yes; FLOOD
NEW USE OF BUILDING: Restaurant	SIZE OF ADDITION	STORIES	HEIGHT		FILE WITH: Craven
TYPE	GROUP OCC.: N/C	FLOOR AREA	PLANS CHECKED: Craven		SCANNED BY: cc 7-30-91
DWELL UNITS	MAX. OCC.	TOTAL	APPLICATION APPROVED: Craven		TYPIST
GUEST ROOMS	PARKING REQ'D: N/C	PARKING PROVIDED: STD. / COMP.	INSPECTION ACTIVITY: CS / GEN. / MAJ.S. / EQ.		INSPECTOR

P.C. 109.97	G.P.I. N/A	CONT. INSP.	
S.P.S.	P.M.		
B.P. 129.38	E.I. 2.73	Claims for refund of fees paid on permits must be filed: 1. Within one year from date of payment of fee; or 2. Within one year from date of expiration of extension for building or grading permits granted by the Dept. of B. & S. SECTIONS 22.12 & 22.13 LAMC.	
I.F.	F.H.		
B.D.	O.S.S. 2.20		
ISS. OFF. LA	S.M.S. 2.64	SPRINKLERS REQ'D SPEC.	DAS
P.C. NO. CC.	C/O	ENERGY: No	YES

Unless a shorter period of time has been established by an official action, plan check approval expires one year after the fee is paid and this permit expires two years after the fee is paid or 180 days after the fee is paid if construction is not commenced.

B & S B-3 (R.7/89)

OWNER'S USE ONLY

08/04/91 10:51:55AM LA05 T-5732 C-14

BUILD PLAN CHE	109.97
ONE STOP	2.20
TOTAL	112.17
CASH	200.20
CHANGE	88.03

1911 SUNSET BLVD

1911

07/30/91 11:28:20AM LA04 T-4715 C 09

PLB PER COMMER	129.38
EI COMMERCIAL	2.73
ONE STOP	2.64
TOTAL	134.75
CHECK	134.75

91LA 78691

91LA 78691

DECLARATIONS AND CERTIFICATIONS

LICENSED CONTRACTORS DECLARATION

16. I hereby affirm that I am licensed under the provisions of Chapter 9 (commencing with Section 7000) of Division 3 of the Business and Professions Code, and my license is in full force and effect.

Date 7-26-91 Lic. Class Gen B Lic. Number 481331 Contractor Ronald M Sorsh (Signature)

OWNER-BUILDER DECLARATION

17. I hereby affirm that I am exempt from the Contractor's License Law for the following reason (Sec. 7031.5, Business and Professions Code: Any city or county which requires a permit to construct, alter, improve, demolish, or repair any structure, prior to its issuance, also requires the applicant for such permit to file a signed statement that he is licensed pursuant to the provisions of the Contractor's License Law (Chapter 9 (commencing with Section 7000) of Division 3 of the Business and Professions Code) or that he is exempt therefrom and the basis for the alleged exemption. Any violation of Section 7031.5 by any applicant for a permit subjects the applicant to a civil penalty of not more than five hundred dollars ($500).):

☐ I, as owner of the property, or my employees with wages as their sole compensation, will do the work, and the structure is not intended or offered for sale (Sec. 7044, Business and Professions Code: The Contractor's License Law does not apply to an owner of property who builds or improves thereon, and who does such work himself or through his own employees, provided that such improvements are not intended or offered for sale. If, however, the building or improvement is sold within one year of completion, the owner-builder will have the burden of proving that he did not build or improve for the purpose of sale.).

☐ I, as owner of the property, am exclusively contracting with licensed contractors to construct the project (Sec. 7044, Business and Professions Code: The Contractor's License Law does not apply to an owner of property who builds or improves thereon, and who contracts for such projects with a contractor(s) licensed pursuant to the Contractor's License Law.).

☐ I am exempt under Sec. _____, B. & P. C. for this reason _____

Date _____ Owner's Signature _____

WORKERS' COMPENSATION DECLARATION

18. I hereby affirm that I have a certificate of consent to self-insure, or a certificate of Workers' Compensation Insurance, or a certified copy thereof (Sec. 3800, Lab. C.).

Policy No. 1796633911 Insurance Company STATE FUND

☐ Certified copy is hereby furnished.

☒ Certified copy is filed with the Los Angeles City Dept. of Bldg. & Safety.

Date 7-26-91 Applicant's Signature Ronald M Sorsh

Applicant's Mailing Address _____

CERTIFICATE OF EXEMPTION FROM WORKERS' COMPENSATION INSURANCE

19. I certify that in the performance of the work for which this permit is issued, I shall not employ any person in any manner so as to become subject to the Workers' Compensation Laws of California.

Date _____ Applicant's Signature _____

NOTICE TO APPLICANT: If, after making this Certificate of Exemption, you should become subject to the Workers' Compensation provisions of the Labor Code, you must forthwith comply with such provisions or this permit shall be deemed revoked.

CONSTRUCTION LENDING AGENCY

20. I hereby affirm that there is a construction lending agency for the performance of the work for which this permit is issued (Sec. 3097, Civ. C.).

Lender's Name _____ Lender's Address _____

21. I certify that I have read this application and state that the above information is correct. I agree to comply with all city and county ordinances and state laws relating to building construction, and hereby authorize representatives of this city to enter upon the above-mentioned property for inspection purposes.

I realize that this permit is an application for inspection, that it does not approve or authorize the work specified hereon, that it does not authorize or permit any violation or failure to comply with any applicable law, that neither the city of Los Angeles nor any board, department, officer or employee thereof make any warranty or shall be responsible for the performance or results of any work described hereon or the condition of the property or soil upon which such work is performed. (See Sec. 91.0202 LAMC)

Signed Ronald M Sorsh (Owner or agent having property owner's consent) President Position 7-26-91 Date

3405 0024

Bureau of Engineering			
	ADDRESS APPROVED		Bergman 6-4-91
	DRIVEWAY		
	HIGHWAY DEDICATION	REQUIRED / COMPLETED	
	FLOOD CLEARANCE		
SEWERS RES. NO. CERT. NO.		SEWERS AVAILABLE	
		NOT AVAILABLE	
		SFC PAID	
	SFC NOT APPLICABLE	SFC DUE	
Grading	PRIVATE SEWAGE SYSTEM APPROVED		
Comm. Safety	APPROVED FOR ISSUE ☐ NO FILE ☐ FILE CLOSED ☐		
Fire	APPROVED (TITLE 19) (L.A.M.C.-5700)		
Housing	HOUSING AUTHORITY APPROVAL		
Planning	APPROVED UNDER CASE #		
Transportation	APPROVED FOR		
Construction Tax	RECEIPT NO.	DWELLING UNITS	

LEGAL DESCRIPTION

Health Dept cleared

ON PLOT PLAN SHOW ALL BUILDINGS ON LOT AND USE OF EACH

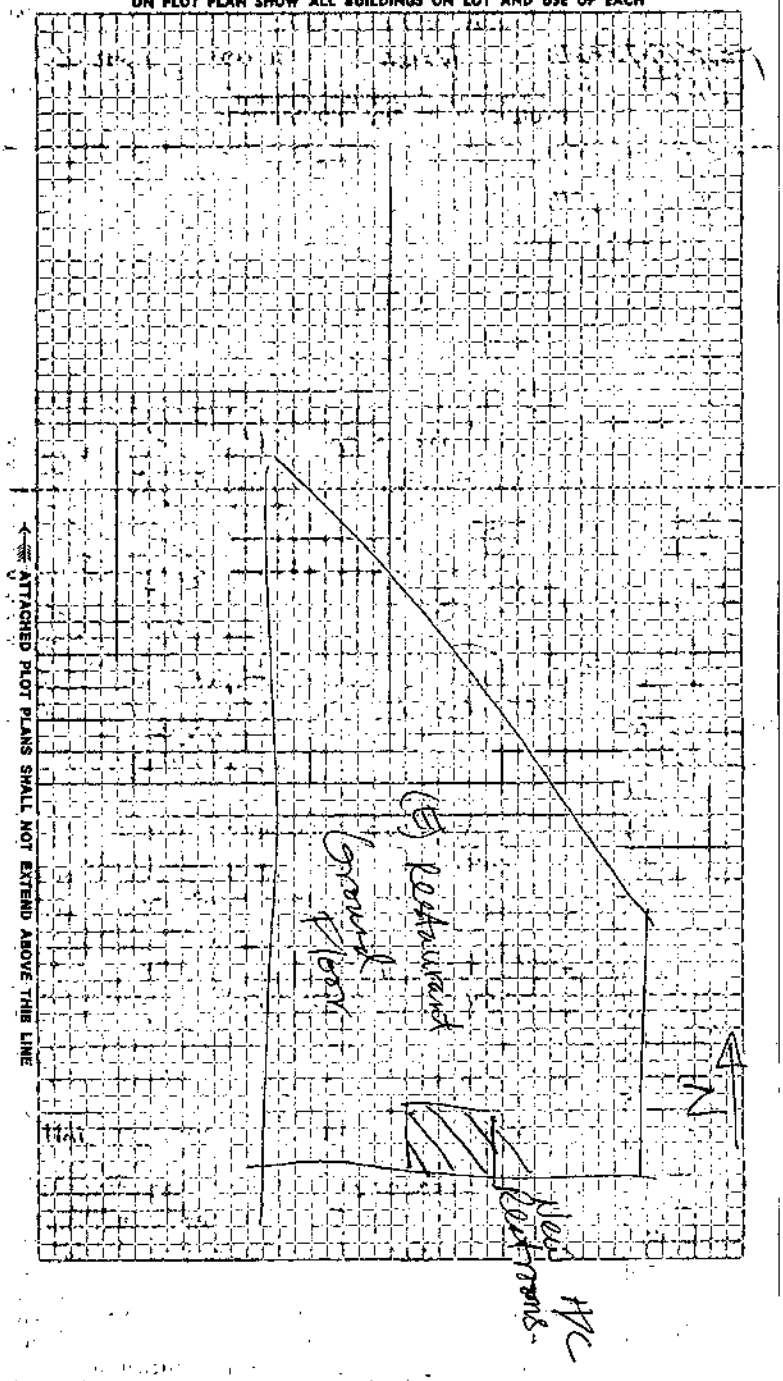

ATTACHED PLOT PLANS SHALL NOT EXTEND ABOVE THIS LINE

Address of Building 1911 Sunset Blvd.

CITY OF LOS ANGELES

Certificate of Occupancy

NOTE: Any change of use or occupancy must be approved by the Department of Building and Safety.

This certifies that, so far as ascertained by or made known to the undersigned, the building at the above address complies with the applicable requirements of the Municipal Code, as follows: Ch. 1, as to permitted uses; Ch. 9, Arts. 1, 3, 4, and 5; and with applicable requirements of State Housing Act—for following occupancies:

Issued 6-26-64 Permit No. and Year LA 53386 - 63

2 story, type V, 14' x 26' & 5' x 30'9" additions to existing restaurant. 27 maximum occupants. B-2 occupancy.

Owner Les Feres Restaurant.

Owner's Address 1911 Sunset Blvd. Los Angeles, Calif.

Form B-95b—2M Sht. Sets—3-64 (C-10)

By K. W. HULL mwb

Address of Building 1911 Sunset Blvd.

CITY OF LOS ANGELES

Certificate of Occupancy

NOTE: Any change of use or occupancy must be approved by the Department of Building and Safety.

This certifies that, so far as ascertained by or made known to the undersigned, the building at the above address complies with the applicable requirements of the Municipal Code, as follows: Ch. 1, as to permitted uses; Ch. 9, Arts. 1, 3, 4, and 5; and with applicable requirements of State Housing Act—for following occupancies:

Issued 3-14-63 Permit No. and Year LA 13318 - 62

1 story, type V, 8' 6" x 12' vestibule addition to existing 86' x 61' x 144' restaurant. B-2 occupancy.

Owner Mr. Taix

Owner's Address 1911 Sunset Blvd. Los Angeles, Calif.

Form B-95b—2M Sets—3-62 (C-10) J. C. MONNING, Superintendent of Building—By K. W. HULL myb

Address of Building: 1911 Sunset Boulevard

CITY OF LOS ANGELES

CERTIFICATE OF OCCUPANCY

NOTE: Any change of use or occupancy must be approved by the Department of Building and Safety.

This certifies that, so far as ascertained by or made known to the undersigned, the building at the above address complies with the applicable requirements of the Municipal Code, as follows: Ch. 1, as to permitted uses, Ch. 9, Arts. 1, 3, 4, and 5; and with applicable requirements of State Housing Act—for following occupancies:

Issued 8/13/69 Permit No. and Year LA70274/68; LA70929/68

1 story, type V, 43' x 134' and partial basement addition to an existing 2 story, type V, 88' x 144' restaurant. 34 required parking spaces provided. B-2 occupancy.

COPY SENT FPB
8-14-69 LS.

Owner: Les Freres Traix

Owner's Address: 1911 Sunset Boulevard
Los Angeles, California

C. WILSON SS

By_____

Form B-95b—1500 Sheet Sets—3-69 (C-10)

Address of Building: 1911 Sunset Boulevard

CITY OF LOS ANGELES

CERTIFICATE OF OCCUPANCY

NOTE: Any change of use or occupancy must be approved by the Department of Building and Safety.

This certifies that, so far as ascertained by or made known to the undersigned, the building at the above address complies with the applicable requirements of the Municipal Code, as follows: Ch. 1, as to permitted uses, Ch. 9, Arts. 1, 3, 4, and 5; and with applicable requirements of State Housing Act—for following occupancies:

Issued 8/13/69 Permit No. and Year LA70274/68; LA70929/68

1 story, type V, 43' x 134' and partial basement addition to an existing 2 story, type V, 88' x 144' restaurant. 34 required parking spaces provided. B-2 occupancy.

COPY SENT FPB
8-14-69 LS.

Owner: Les Freres Traix

Owner's Address: 1911 Sunset Boulevard
Los Angeles, California

C. WILSON SS

By_____

Form B-95b—1500 Sheet Sets—3-69 (C-10)

Address of Building 1911 Sunset

CITY OF LOS ANGELES

CERTIFICATE OF OCCUPANCY

Note: Any change of use or occupancy must be approved by the Department of Building and Safety.

This certifies that, so far as ascertained or made known to the undersigned, the vacant land, building or portion of a building described below and located at the above address complies with the applicable construction requirements (Chapter 9) and/or the applicable zoning requirements (Chapter 1) of the Los Angeles Municipal Code for the use, or occupancy group in which it is classified.

Issued 4/25/79 Permit No. and Year LA 77720/79

Change of use of a 30' x 30' portion of an existing 1 story, type V, 90' x 155' restaurant and wine shop to restaurant and banquet room, G-2 occupancy. Building Modification.

0 1 7 0 1 0 0 0 0 3 0

Owner P. Taix

Owner's Address 1911 Sunset
Los Angeles, Ca. 90026

5000322200500001123

Form B-95b

BY A. LEN:bz

3

APPLICATION TO ALTER, REPAIR OR DEMOLISH AND FOR A Certificate of Occupancy

Form B-1—Rev. 6-47
CITY OF LOS ANGELES
DEPARTMENT OF BUILDING AND SAFETY
BUILDING DIVISION

Lot No. 1-2-3-4-5

Tract Lakeside Tract M-B642

Location of Building 1915 Sunset Blvd. (House Number and Street)

Between what cross Streets Reservoir & Alvarado

Approved by City Engineer

Deputy

USE INK OR INDELIBLE PENCIL

1. Present use of building Restaurant (Store, Dwelling, Apartment House, Hotel or other purpose) Families — Rooms —
2. State how long building has been used for present occupancy 8 yrs.
3. Use of building AFTER alteration or moving Restaurant Families — Rooms —
4. Owner O. W. Spaulding Phone —
5. Owner's Address 1382 Lucile Ave. (Number and Street) L.A. (City) —
6. Certificated Architect Henry E. Dean State License No. B614 Phone EX8027
7. Licensed Engineer Henry E. Dean State License No. 1652 Phone —
8. Contractor — State License No. — Phone —
9. Contractor's Address —
10. VALUATION OF PROPOSED WORK (including all labor and material and all permanent fixtures, heating, ventilating, water supply, plumbing, gas appliances, electrical work and permanent equipment, machine or process) T.H.C. 20,000
11. State how many buildings NOW on lot and give use of each. One Restaurant (Store, Dwelling, Apartment House, Hotel or other purpose)
12. Size of existing building Est. 11 Number of stories high 1 Height to highest point 17
13. Material Exterior Walls Masonry (Brick, Stone or Masonry) Exterior trim wood (Wood or Metal)
14. Describe briefly all proposed construction and work:
Addition 38'x 13'10" 1 Story Frame & Stucco Exterior

NEW CONSTRUCTION

15. Size of Addition 38' x 13'10" Size of Lot Irr. Number of Stories when complete 1
16. Footing: Width 24" Depth in Ground 12" Min. Width of Wall 24" Size of Floor Joists —
17. Size of Studs 2" x 4" Material of Floor Conc. Size of Rafters 2x6 Type of Roofing Composition

I hereby certify that to the best of my knowledge and belief the above application is correct and that this building or construction work will comply with all laws, and that in the doing of the work authorized thereby I will not employ any person in violation of the Labor Code of the State of California relating to Workmen's Compensation Insurance.

Sign here Ora W. Spaulding Owner
By Ora W. Spaulding

FOR DEPARTMENT USE ONLY

PLAN CHECKING
Date —
Receipt No. —
Valuation $ 20,000
Fee Paid $ 30.00

REINFORCED CONCRETE
Bldg. Contract —
Copy of Rein. Bldg. Sheet —

FEES
Bldg. Permit 63.00
Cert. of Occupancy —
Total 63.00

ZONE	DISTRICT	Assessment No. Description	Inside Lot	Key Sht. Current Lot Key	Lot Sht.	Check
C2		370	1-2-3-4-5	C2	IREFD.	
PERMIT No. 11747						
PLANS — Sheets						

Issued Jul 18 1947
Expires Jul 18 1947
Inspector

3

APPLICATION TO ALTER, REPAIR OR DEMOLISH AND FOR A Certificate of Occupancy

Form Bd.-BM-4-41
CITY OF LOS ANGELES
DEPARTMENT OF
BUILDING AND SAFETY
BUILDING DIVISION

Lot No. 22
Tract Lakeside Ter
Location of Building 1915 Sunset Blvd (House Number and Street)
Between what cross streets Sunset & Reservoir

Approved by City Engineer
Deputy.

USE INK OR INDELIBLE PENCIL

1. Present use of building Restaurant Families Rooms (Store, Dwelling, Apartment House, Hotel or other purpose)
2. State how long building has been used for present occupancy 15 yrs
3. Use of building AFTER alteration or moving Restaurant Families Rooms
4. Owner O W Spaulding et al Phone
5. Owner's Address 1382 Lucile Ave P. O. LA
6. Certificated Architect State License No. Phone
7. Licensed Engineer Palo & Lyerla State License No. RE 5918 Phone
8. Contractor Owner State License No. Phone
9. Contractor's Address
10. VALUATION OF PROPOSED WORK (including all labor and material and all permanent fixtures, heating, ventilating, water supply, plumbing, fire sprinkler, electrical work and elevator equipment therein or thereon) $ 100 00
11. State how many buildings NOW on lot and give use of each. One Rest (Store, Dwelling, Apartment House, Hotel or other purpose)
12. Size of existing building 5ax18 Number of stories high 1 Height to highest point 14
13. Material Exterior Walls Masonry (Wood, Steel or Masonry) Exterior framework Wood (Wood or Steel)
14. Describe briefly all proposed construction and work:

See plans for Permit No 16747/47
Change partition sight on Non-bearing
Partitions and enlarge opening into
existing Bldg

NEW CONSTRUCTION

15. Size of Addition x Size of Lot x Number of Stories when complete
16. Footing: Width Depth in Ground Width of Wall Size of Floor Joists x
17. Size of Studs x Material of Floor Size of Rafters x Type of Roofing

I hereby certify that to the best of my knowledge and belief the above application is correct and that this building or construction work will comply with all laws, and that in the doing of the work authorized thereby I will not employ any person in violation of the Labor Code of the State of California relating to Workmen's Compensation Insurance.

Sign here Carl W Spaulding (Owner or Authorized Agent)
By

FOR DEPARTMENT USE ONLY

PLAN CHECKING
Date SEP 24 1947
Receipt No. 12583
Valuation $ 100
Fee Paid $ 2 50

REINFORCED CONCRETE
Mix. Cement
Tons of Reinforcing Steel

FEES
Bldg. Per
Cert. of Occupancy X
Total 1 50

TYPE	GROUP	Plan Check No.	Electric Log	Map Reference	Lot Num	Front near other Ft. side other	Block
D	B-2	16684			182	X	

PERMIT No.	Plans and Investigation checked	Zone C-2	Fire District No. 2	Market Map No. 5528
26077	Correction Notice	Bldg. Line Ft.	Street Widening Ft.	Space here when Permit is issued
	Permit, Investigation and Application Instructed and Approved	Application checked and approved OCT 2 '47	Clerk	
PLANS Sent	Fee Paid	Plans filed with 16747/47	Inspector	Approved

1962 THRU

3

APPLICATION TO ALTER, REPAIR OR DEMOLISH AND FOR A Certificate of Occupancy

Form D.S. 4031-D-O
CITY OF LOS ANGELES
DEPARTMENT OF BUILDING AND SAFETY
BUILDING DIVISION

Lot No. 8

Tract LAKESIDE TRACT M-B6-42

Location of Building 1915 SUNSET BLVD. (House Number and Street)

Between what cross streets RESERVOIR AVE ALVARADO

Approved by City Engineer

Deputy

USE INK OR INDELIBLE PENCIL

1. Present use of building RESTAURANT (Store, Dwelling, Apartment House, Hotel or other purpose) Families — Rooms
2. State how long building has been used for present occupancy 20 YEARS
3. Use of building AFTER alteration or moving RESTAURANT Families — Rooms
4. Owner O. W. SPAULDING (Print Name) Phone
5. Owner's Address 1382 LUCILLE AVE P. O.
6. Certificated Architect State License No. Phone
7. Licensed Engineer State License No. Phone
8. Contractor OWNER State License No. Phone
9. Contractor's Address ABOVE
10. VALUATION OF PROPOSED WORK (Including all labor and material and all permanent fixtures, heating, ventilating, water supply, plumbing, fire sprinkler, electrical wiring and elevator equipment therein or thereon.) $ 500 00 EST.
11. State how many buildings NOW on lot and give use of each. (ONE) RESTAURANT (Store, Dwelling, Apartment House, Hotel or other purpose)
12. Size of existing building 28 x 132 Number of stories high 1 Height to highest point 15'
13. Material Exterior Walls STUCCO — WOOD Exterior framework — (Wood, Steel or Masonry) (Wood or Steel)
14. Describe briefly all proposed construction and work:
TO COMPLETE WORK REPRESENT ON PERMIT # LA 18792 (1797) ERECT AND MAKE CONNECTIONS LISTED ON FINAL (APPROVED SHEET DATED JAN - 21 - 1949 — 716 ALTERATIONS

NO NEW CONSTRUCTION

15. Size of Addition — x — Size of Lot 120' on SUNSET Number of Stories when complete 1
16. Footing: Width — Depth at Ground — Width of Wall — Size of Floor Joists —
17. Size of Studs — Material of Floor — Size of Rafters — Type of Roofing —

I hereby certify that to the best of my knowledge and belief the above application is correct and that this building or construction work will comply with all laws, and that in the doing of the work authorized thereby I will not employ any person in violation of the Labor Code of the State of California relating to Workmen's Compensation Insurance.

Sign here × O. W. Spaulding (Owner or Authorized Agent)

By O. W. Spaulding

DISTRICT OFFICE 6-1-49 OK - No Plans - CHECK WITH Paul

DEPARTMENT USE ONLY

CHECKING

Date
Receipt No.
Valuation
Fee Paid $

REINFORCED CONCRETE
Bbls. Cement
Tons of Reinforcing Steel

FEES
Bldg. Per 3.50
Cert. of Occupancy
Total 3.50

TYPE	GROUP	Maximum No. Occupants	Inside Lot / Corner Lot	Zone	Lot Area	Front ___ Ft. Rear ___ Ft. Side ___ Ft. Alley	Clerk
I	B2	370		C 2	IRREG		Paul

PERMIT No.	Plans and specifications checked	Fire District No.	Bldg. Line	Street Widening	Drawer Map No.
LA18812	Corrections Required	2	Ft.	Ft.	5528

Plans, Specifications and Application rechecked and approved: E T Brown

Application checked and approved AUG 12 1949 E T Brown Clerk

Money here when Permit is issued

PLANS

Sheets

For Plans See — Filed with

Continuous Inspection

SPRINKLER Required — Required

Valuation Included

Fees with

Inspector

3

APPLICATION TO ALTER, REPAIR, OR DEMOLISH AND FOR A Certificate of Occupancy

Form B-1—C5-12-42

CITY OF LOS ANGELES
DEPARTMENT OF BUILDING AND SAFETY
BUILDING DIVISION

Lot No. _____

Tract _____

Location of Building 1915 Sunset Blvd
(House Number and Street)

Between what cross streets Reservoir & Alvarado St

Approved by City Engineer _____

Deputy.

USE INK OR INDELIBLE PENCIL

1. Present use of building Restaurant (Store, Dwelling, Apartment House, Hotel or other purpose) Families _____ Rooms _____ Fr 0309
2. State how long building has been used for present occupancy 10 yrs
3. Use of building AFTER alteration or moving Same Families _____ Rooms _____
4. Owner Estate (Print Name) Phone _____
5. Owner's Address _____ P. O. _____
6. Certificated Architect _____ State License No. _____ Phone _____
7. Licensed Engineer J. M. Taylor State License No. 2241 Phone FI 2114
8. Contractor Same State License No. _____ Phone _____
9. Contractor's Address _____
10. VALUATION OF PROPOSED WORK (Including all labor and material and all permanent, optional, heating, ventilating, water supply, plumbing, fire sprinkler, electrical wiring and elevator equipment thereon or thereof.) $ 3801 Engrs
11. State how many buildings NOW on lot and give use of each. one Restaurant (Store, Dwelling, Apartment House, Hotel or other purpose)
12. Size of existing building 66 x 100 Number of stories high 1 Height to highest point 24
13. Material Exterior Walls Wood (Wood, Steel or Masonry) Exterior framework Wood (Wood or Steel)
14. Describe briefly all proposed construction and work:

New Canopy at front of bldg

NEW CONSTRUCTION

15. Size of Addition _____ x _____ Size of Lot _____ x _____ Number of Stories when complete _____
16. Footing: Width _____ " Depth in Ground _____ Width of Wall _____ Size of Floor Joists _____ x _____
17. Size of Studs _____ x _____ Material of Floor _____ Size of Rafters _____ x _____ Type of Roofing _____

I hereby certify that to the best of my knowledge and belief the above application is correct and that this building or construction work will comply with all laws, and that in the doing of the work authorized thereby I will not employ any person in violation of the Labor Code of the State of California relating to Workmen's Compensation Insurance.

Sign here F. J. Gallagher (Owner or Authorized Agent)

DISTRICT OFFICE _____ By _____

FOR DEPARTMENT USE ONLY

PLAN CHECKING
Date OCT 25 1943
Receipt No. 12019
Valuation $ 3.00
Fee Paid $ 1.00

CHANGE OF OCCUPANCY
Area of Bldg. _____ Sq. Ft.
Date _____
Receipt No. _____
Fee Paid $ _____

FEES
Bldg. Per. _____
Cert. of Occupancy .50
Total 2.50

TYPE Canopy GROUP F Assessment No. Occupancy _____
REINFORCED CONCRETE
Min. Cement _____ Tons of Reinforcing Steel _____
Inside Lot Corner Lot
Key Lot Corner Lot Reverse
Lot Blk
_____ Ft. rear alley _____ Ft. side alley
Clerk Faughn

PERMIT No. LA25240
PLANS _____
Book _____
Plans and Specifications checked 10-31
Corrections Verified 11-01
Plans, Specifications and Application reviewed and approved
For Plans Fee _____ Filed with _____
Zone C-2
Bldg. Line _____ Ft. Street Widening _____ Ft.
Approved, checked and approved
Clerk
Fire District No. 2
District Map No. 555 E
OCT Stamp here when Permit is issued
Contingent Deposits No
APPROVALS Special Requirements Valuation Included Yes — No
Inspector Lic

3

APPLICATION TO ALTER, REPAIR, OR DEMOLISH AND FOR A Certificate of Occupancy

Form R-1-37-1-40

CITY OF LOS ANGELES
DEPARTMENT
OF
BUILDING AND SAFETY
BUILDING DIVISION

Lot No. Por 2 & 1

Tract Lake Vide Tract

Location of Building 1915 Sunset Blvd
(House Number and Street)

Between what cross streets Reservoir & Alvarado

Approved by City Engineer

Deputy.

USE INK OR INDELIBLE PENCIL

1. Present use of building Restaurant Families Rooms
(Store, Dwelling, Apartment House, Hotel or other purpose)
2. State how long building has been used for present occupancy 15 years
3. Use of building AFTER alteration or moving Same Families Rooms
4. Owner Thomas Restaurant Phone
(Print Name)
5. Owner's Address 1915 Sunset Blvd P.O.
6. Certificated Architect State License No. Phone
7. Licensed Engineer Owner State License No. Phone
8. Contractor State License No. Phone
9. Contractor's Address
10. VALUATION OF PROPOSED WORK (including all labor and material and all permanent lighting, heating, ventilating, water supply, plumbing, fire sprinkler, electrical wiring and elevator equipment therein or thereon.) $ 1000.00
11. State how many buildings NOW on lot and give use of each. One
(Store, Dwelling, Apartment House, Hotel or other purpose)
12. Size of existing building 55 x 150 Number of stories high 1 Height to highest point
13. Material Exterior Walls Brick & Frame Exterior framework Frame
(Wood, Steel or Masonry) (Wood or Steel)
14. Describe briefly all proposed construction and work:

Enlarge small dining room, construct 20 sq ft x floor area of Bar & Cocktail Lounge small dining room with Kitchy Pkg.

NEW CONSTRUCTION

15. Size of Addition 11 x 8 Size of Lot x Number of Stories when complete
16. Footing: Width Depth in Ground Width of Wall Size of Floor Joists x
17. Size of Studs x Material of Floor Size of Rafters x Type of Roofing

I hereby certify that to the best of my knowledge and belief the above application is correct and that this building or construction work will comply with all laws, and that in the doing of the work authorized thereby I will not employ any person in violation of the Labor Code of the State of California relating to Workmen's Compensation Insurance.

Sign here (Owner or Authorized Agent)

DISTRICT OFFICE By

FOR DEPARTMENT USE ONLY

PLAN CHECKING
Date Nov 11 1940
Receipt No. 12788
Valuation $ 1000
Fee Paid $ 2.00

CHANGE OF OCCUPANCY
Area of Bldg. Sq. Ft.
Date
Receipt No.
Fee Paid $

FEES
Bldg. Per 2.00
Cert. of Occupancy
Total 2.00

TYPE	GROUP	Maximum No. Occupants	Inside Lot	Key Lot	Lot Slope	Ft. rear alley	Block
5	B-2		Corner Lot	Corner Lot Keyed		Ft. side line	

REINFORCED CONCRETE: Mix: Cement; Type of Reinforcing Steel

PERMIT No. 142715

Plans and Specifications checked

Zone C-2 Fire District No. 2 District Map No. 52 D

Correction Verified

Bldg. Line Ft. Street Widening Ft.

Plans, Specifications and Application reviewed and approved

Application checked and approved Nov 11 1940 Clerk

Stamp here when Permit is issued Nov 11 1940

PLANS. Sheets

For Plans See Filed with 1674714

Continuous Inspection

SPRINKLER Specified—Required Valuation Included Yes— —No

Inspector

3

EFFECTIVE

APPLICATION TO ALTER, REPAIR, OR DEMOLISH AND FOR A Certificate of Occupancy

ELVIN F. YOAKUM
ELECTRICAL INSPECTOR

Form B-3-3M-4-40
CITY OF LOS ANGELES
DEPARTMENT
OF
BUILDING AND SAFETY
BUILDING DIVISION

Lot No. E½ of Lot 2

Tract LAKESIDE TRACT

Location of Building 1915 Lincoln Blvd (House Number and Street)

Between what cross streets Bet Alameda & Reservoir

Approved by City Engineer _____ Deputy.

USE INK OR INDELIBLE PENCIL

1. Present use of building Restaurant (Store, Dwelling, Apartment House, Hotel or other purpose) Families _____ Rooms _____
2. State how long building has been used for present occupancy 15 yrs
3. Use of building AFTER alteration or moving Same Families _____ Rooms _____
4. Owner H. Bottaren (Print Name) Phone _____
5. Owner's Address 1915 Lincoln Blvd P.O. _____
6. Certificated Architect _____ State License No. _____ Phone _____
7. Licensed Engineer J. McClain State License No. 2241 Phone _____
8. Contractor _____ State License No. _____ Phone _____
9. Contractor's Address _____
10. VALUATION OF PROPOSED WORK (Including all labor and material and all permanent lighting, heating, ventilating, water supply, plumbing, fire sprinkler, electrical wiring and elevator equipment thereto or thereon.) $ 200.00
11. State how many buildings NOW on lot and give use of each. One Restaurant (Store, Dwelling, Apartment House, Hotel or other purpose)
12. Size of existing building 20 x 40 Number of stories high 1 Height to highest point 15
13. Material Exterior Walls Wood (Wood, Steel or Masonry) Exterior framework _____ (Wood or Steel)
14. Describe briefly all proposed construction and work:

Erect Sign on Roof.

NEW CONSTRUCTION

15. Size of Addition _____ x _____ Size of Lot _____ x _____ Number of Stories when complete _____
16. Footing: Width _____ Depth in Ground _____ Width of Wall _____ Size of Floor Joists _____ x _____
17. Size of Studs _____ Material of Floor _____ Size of Rafters _____ x _____ Type of Roofing _____

I hereby certify that to the best of my knowledge and belief the above application is correct and that this building or construction work will comply with all laws, and that in the doing of the work authorized thereby I will not employ any person in violation of the Labor Code of the State of California relating to Workmen's Compensation Insurance.

Sign here _____ (Owner or Authorized Agent)

DISTRICT OFFICE _____ By _____

FOR DEPARTMENT USE ONLY

PLAN CHECKING
Date DEC 1 1949
Receipt No. 14117
Valuation $ 200
Fee Paid $ Free

CHANGE OF OCCUPANCY
Area of Bldg. _____ Sq. Ft.
Date _____
Receipt No. _____
Fee Paid $ _____

FEES
Bldg. Per 2 00
Cert. of Occupancy _____
Total 2 00

TYPE	GROUP	Maximum No. Occupants	Inside Lot / Corner Lot	Key Lot / Corner Lot Keyed	Lot Size	___ Ft. rear alley / ___ Ft. side alley	Clerk
2A	B2	Sign.	Interior				Duke

REINFORCED CONCRETE: Bbls. Cement _____ Tons of Reinforcing Steel _____

PERMIT No.	Plans and Specifications checked	Zone	Fire District No.	District Map No.
LA29768	H. H. Nowell	C-2	20	5528
	Correction Verified: H. H. Nowell	Bldg. Line ___ Ft.	Street Widening ___ Ft.	
	Plans, Specifications and Application rechecked and approved. R. P. Hellmuth	Application checked and approved DEC 1 0 1949		DEC 1 (Stamp here when Permit is issued)
PLANS Rec'd. _____	For Plans See _____ Filed with _____	Continuous Inspection none	SPRINKLER Specified ___ Required ___ Valuation Included ___ Yes ___ No	Inspector G. Ley

F 4764

ELECT. DIV.

3

ELVIN E. YOAKUM
ELECTRICAL INSPECTOR

APPLICATION TO ALTER, REPAIR, OR DEMOLISH AND FOR A Certificate of Occupancy

Form 3-3-3M-5-48
CITY OF LOS ANGELES
DEPARTMENT
OF
BUILDING AND SAFETY
BUILDING DIVISION

Lot No. parts 1 & 2

Tract Lake Side Tract

Location of Building 1915 Sunset Blvd
(House Number and Street)

Between what cross streets Alvarado & Reservoir

Approved by City Engineer

Deputy.

USE INK OR INDELIBLE PENCIL

1. Present use of building Restaurant (Store, Dwelling, Apartment House, Hotel or other purpose) Families ____ Rooms ____
2. State how long building has been used for present occupancy 20 years
3. Use of building AFTER alteration or moving Same Families ____ Rooms ____
4. Owner Rio Spaulding Phone ____
5. Owner's Address 1382 Lucile Ave. (Street Number) P.O. ____
6. Certificated Architect ____ State License No. ____ Phone ____
7. Licensed Engineer J. M. Feeler State License No. 2281 Phone ____
8. Contractor L. Sampson State License No. ____ Phone 6260
9. Contractor's Address 1315 Orange Grove Ave
10. VALUATION OF PROPOSED WORK (Including all labor and material and all permanent lighting, heating, ventilating, water supply, plumbing, fire sprinkler, electrical wiring and elevator equipment thereto or therein.) $ 300.00
11. State how many buildings NOW on lot and give use of each. One (Store, Dwelling, Apartment House, Hotel or other purpose)
12. Size of existing building 63 x 34 Number of stories high 1 Height to highest point 18
13. Material Exterior Walls Brick & Frame (Wood, Steel or Masonry) Exterior Framework Brick & Frame (Wood or Steel)
14. Describe briefly all proposed construction and work:

Steel
Construct Steel Canopy at side of Bldg 6x8
& increase size of Dining Room #2 as
shown on plan.

NEW CONSTRUCTION

15. Size of Addition ____ x ____ Size of Lot ____ x ____ Number of Stories when complete ____
16. Footing: Width ____ Depth in Ground ____ Width of Wall ____ Size of Floor Joists ____ x ____
17. Size of Studs ____ x ____ Material of Floor ____ Size of Rafters ____ x ____ Type of Roofing ____

I hereby certify that to the best of my knowledge and belief the above application is correct and that this building or construction work will comply with all laws, and that in the doing of the work authorized thereby I will not employ any person in violation of the Labor Code of the State of California relating to Workmen's Compensation Insurance.

Sign here C. A. Spaulding
(Owner or Authorized Agent)

By J. M. Feeler

DISTRICT OFFICE

FOR DEPARTMENT USE ONLY

PLAN CHECKING
Date DEC 28 1949
Receipt No. 14676
Valuation $ 300.00
Fee Paid $ 1.00

CHANGE OF OCCUPANCY
Area of Bldg. ____ Sq. Ft.
Date ____
Receipt No. ____
Fee Paid $ ____

FEES
Bldg. Per. ____
Cert. of Occupancy 2.50
Total 2.50

TYPE	GROUP	Maximum No. Occupants	Inside Lot / Corner Lot	Key Lot / Corner Lot Keyed	Lot Line	ft. rear alley / ft. side alley	Clerk
V	B2	14 Added			Alley		HL

REINFORCED CONCRETE: Bldg. Content ____ Type of Reinforcing Steel ____

PERMIT No.	Plans and Specifications checked	Zone	Fire District	District Map No.
LA 2535	B. H. Nice	C-2	2	552 B
PLANS	Corrections Verified: B. H. Nice	Bldg. Line ____ ft.	Street Widening ____ ft.	
Rack ____	Plans, Specifications and Application reviewed and approved: Earl Bruce	Approved: checked and Approved: B. H. Nice		Change here when Permit is issued
	Checked with: 16747-49 26022-49 29781-49	Construction Inspector	SPRINKLER: Specified—Required Valuation Included Yes ___ No ___	Inspector ____

F 4-29-49

CHECKED BY
HEATING AND
REFRIGERATION
DIVISION

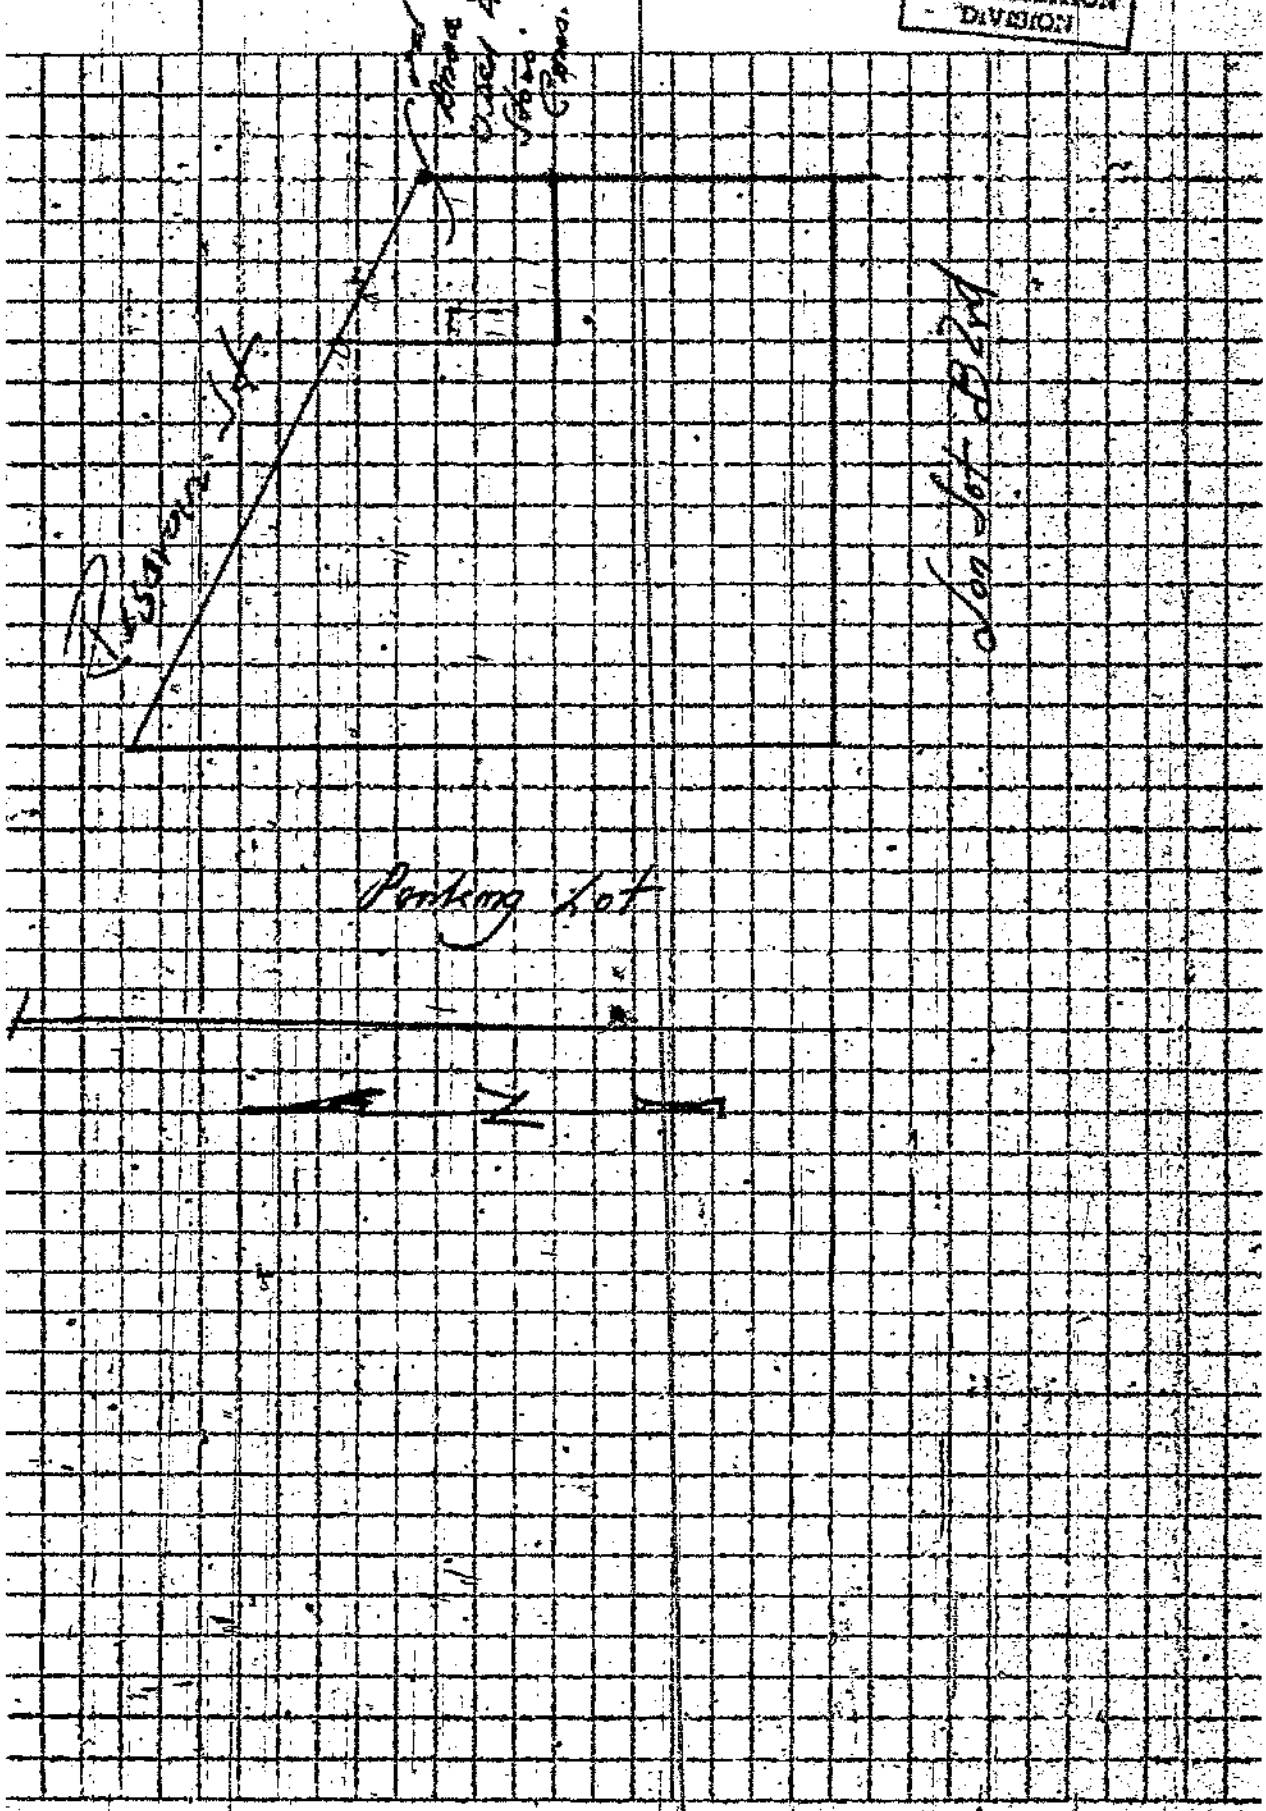

3

APPLICATION TO ALTER, REPAIR, OR DEMOLISH AND FOR A Certificate of Occupancy

Form B-3-3M-4-48

CITY OF LOS ANGELES
DEPARTMENT OF
BUILDING AND SAFETY
BUILDING DIVISION

Lot No. 2 & 3

Tract

Location of Building 1915 Sunset Blvd. (Show Number and Street)

Between what cross streets Belmont Ave & Alvarado

Approved by City Engineer

Deputy.

USE INK OR INDELIBLE PENCIL

1. Present use of building Cafe (Store, Dwelling, Apartment House, Hotel or other purpose) Families 0 Rooms

2. State how long building has been used for present occupancy 20 years

3. Use of building AFTER alteration or moving Same Families Rooms

4. Owner V. Barbera (Print Name) Phone

5. Owner's Address 1915 Sunset Blvd P. O.

6. Certificated Architect State License No. Phone

7. Licensed Engineer State License No. R 2324 Phone

8. Contractor State License No. Phone

9. Contractor's Address

10. VALUATION OF PROPOSED WORK (including all labor and material and all permanent lighting, heating, ventilating, water supply, plumbing, fire sprinkler, electrical wiring and elevator equipment therein or thereon.) $ 700.00

11. State how many buildings NOW on lot and give use of each. One Cafe (Store, Dwelling, Apartment House, Hotel or other purpose)

12. Size of existing building 45 x 20 Number of stories high 1 Height to highest point 12

13. Material Exterior Walls Brick (Wood, Steel or Masonry) Exterior framework (Wood or Steel)

14. Describe briefly all proposed construction and work:

Enlarge Cafe & Lay new tile floor under Permit 2535 $1950 Item 20 to 23

NEW CONSTRUCTION

15. Size of Addition x Size of Lot x Number of Stories when complete

16. Footing: Width Depth in Ground Width of Wall Size of Floor Joists x

17. Size of Studs Material of Floor Size of Rafters x Type of Roofing

I hereby certify that to the best of my knowledge and belief the above application is correct and that this building or construction work will comply with all laws, and that in the doing of the work authorized thereby I will not employ any person in violation of the Labor Code of the State of California relating to Workmen's Compensation Insurance.

Sign here (Owner or Authorized Agent)

DISTRICT OFFICE By

FOR DEPARTMENT USE ONLY

PLAN CHECKING

Date APR. 20 '50

Receipt No. [illegible]

Valuation $ 700.00

Fee Paid $ 4.50

REINFORCED CONCRETE
Bbls. Cement
Tons of Reinforcing Steel

FEES
Bldg. Per 4.50
Cert. of Occupancy
Total 4.50

TYPE	GROUP	Maximum No. Occupants	Building Lot Corner Lot	Key Lot Corner Lot Keyed	Lot Size	Ft. Alley Ft. Side Alley	Clerk
V	B 3				irreg.		

PERMIT No.	Plans and Specifications checked	Zone	Fire District No.	District Map No.
L.A. 9050	Contractor employed	C-2	2 1st 41	55 58
	B. B. Noel	Bldg. Line	Street Widening	APR 20 50
	Plans, specifications and Application reviewed and approved	Application checked and approved APR 19 1950	Clerk	Stamp here when Permit is issued
PLANS				

Yes	No	For Plans See	Filed with	Continuous Inspection	SPRINKLER Specified—Required Valuation Included Yes— —No	Inspector
			2535/50			G. V. [illegible]

CITY OF LOS ANGELES
DEPARTMENT OF BUILDING AND SAFETY

CERTIFICATE OF OCCUPANCY

Address of Building 1915 Sunset Blvd.

Permit No. and Year 16747, 26077-1947;

Certificate Issued 16812, 27115-1949; 2525-1950 Dec. 27, 1950

NOTE: Any change of use or occupancy must be approved by the Department of Building and Safety.

This certifies that, so far as ascertained by or made known to the undersigned, the building at above-mentioned address complies with the applicable requirements of the Municipal Code, as follows: Ch. 1, as to permitted uses; Ch. 9, Arts. 1, 3, 4, and 5; and with applicable requirements of State Housing Act,—for following occupancies:

1 story, Type V, 38' x 132' addition to existing Type V Restaurant, Total Occupants 370, B-2 Occupancy.

Owner O. W. Spaulding

Owner's Address 1302 Ingalls Ave. Los Angeles 26, Calif.

Form B-95a—20M—1-50 G. E. MORRIS, Superintendent of Building By J. D. Miller pb

CITY OF LOS ANGELES
DEPARTMENT OF BUILDING AND SAFETY

CERTIFICATE OF OCCUPANCY

Address of Building 1915 Sunset Blvd.

Permit No. and Year 16747, 26077-1947;

Certificate Issued 16812, 27115-1949; 2525-1950 Dec. 27, 1950

NOTE: Any change of use or occupancy must be approved by the Department of Building and Safety.

This certifies that, so far as ascertained by or made known to the undersigned, the building at above-mentioned address complies with the applicable requirements of the Municipal Code, as follows: Ch. 1, as to permitted uses; Ch. 9, Arts. 1, 3, 4, and 5; and with applicable requirements of State Housing Act,—for following occupancies:

1 story, Type V, 38' x 132' addition to existing Type V Restaurant, Total Occupants 370, B-2 Occupancy.

Owner O. W. Spaulding

Owner's Address 1302 Ingalls Ave. Los Angeles 26, Calif.

Form B-95a—20M—1-50 G. E. MORRIS, Superintendent of Building By J. D. Miller pb

CITY OF LOS ANGELES
DEPARTMENT OF BUILDING AND SAFETY

CERTIFICATE OF OCCUPANCY

Address of Building 1915 Sunset Blvd.

Permit No. and Year 16747, 26077-1947;

Certificate Issued 16812, 27115-1949; 2525-1950 Dec. 27, 1950

NOTE: Any change of use or occupancy must be approved by the Department of Building and Safety.

This certifies that, so far as ascertained by or made known to the undersigned, the building at above-mentioned address complies with the applicable requirements of the Municipal Code, as follows: Ch. 1, as to permitted uses; Ch. 9, Arts. 1, 3, 4, and 5; and with applicable requirements of State Housing Act,—for following occupancies:

1 story, Type V, 38' x 132' addition to existing Type V Restaurant, Total Occupants 370, B-2 Occupancy.

Owner O. W. Spaulding

Owner's Address 1302 Ingalls Ave. Los Angeles 26, Calif.

Form B-95a—20M—1-50 G. E. MORRIS, Superintendent of Building By J. D. Miller pb

CITY OF LOS ANGELES
DEPARTMENT OF BUILDING AND SAFETY

CERTIFICATE OF OCCUPANCY

Address of Building 1915 Sunset Blvd.

Permit No. and Year 16747, 26077-1947;

Certificate Issued 16812, 27115-1949; 2525-1950 Dec. 27, 1950

NOTE: Any change of use or occupancy must be approved by the Department of Building and Safety.

This certifies that, so far as ascertained by or made known to the undersigned, the building at above-mentioned address complies with the applicable requirements of the Municipal Code, as follows: Ch. 1, as to permitted uses; Ch. 9, Arts. 1, 3, 4, and 5; and with applicable requirements of State Housing Act,—for following occupancies:

1 story, Type V, 38' x 132' addition to existing Type V Restaurant, Total Occupants 370, B-2 Occupancy.

Owner O. W. Spaulding

Owner's Address 1302 Ingalls Ave. Los Angeles 26, Calif.

Form B-95a—20M—1-50 G. E. MORRIS, Superintendent of Building By J. D. Miller pb

Ward 7

Application No. _____

APPLICATION FOR PERMIT TO BUILD.

Los Angeles, Cal., JAN 31 1905 190__

TO THE SUPERINTENDENT OF BUILDINGS:

The undersigned hereby applies for a permit to Build as follows:

1. Character of Building, number of stories and rooms A Story and one half frame residence 6 R
2. Location: Lot 3 Block _____ Tract
3. No. 1921 Orchard Boulevard Street
4. Purpose of the Building Dwelling
5. Owner's name O Roberts
6. Owner's address Seattle
7. Architect's name O Roberts
8. Builder's name W B Parsons
9. Builder's address Peart
10. Estimated Cost of the Proposed Improvements, $ 1500.00
11. Size of Building—No. feet front 24 No. feet rear 16 No. feet deep 40
12. Least depth of the foundations below grade 9"
13. Material of foundation Brick
14. Character of ground Clay
15. Kind of chimneys to be used 8x8 Stack 1 — 1 Flues to ground
16. Number of fire escapes to be used, and where placed _____
17. Manner of construction of light wells _____
18. Number of interior brick walls or columns _____
19. Thickness of external walls—cellar or basement 16 — 12" 1st story 8"
    2nd story _____ 3rd story _____ 4th story _____ 5th story _____
    6th story _____ 7th story _____ 8th story _____ 9th story _____
20. Materials of front _____ If stone, what kind _____
21. Roof, flat, pitched or Mansard _____ Material of roofing _____
22. Number of hoistways _____ how protected _____
23. Manner of heating building _____
24. Buildings on property to be demolished, moved or altered _____
25. Remarks _____

Permit No. 93

Oliver E Roberts

All Applications must be filled out by Applicant

PLANS AND SPECIFICATIONS and other data must also be filed

3

BOARD OF PUBLIC WORKS

DEPARTMENT OF BUILDINGS

Application to Alter, Repair or Demolish

To the Board of Public Works of the City of Los Angeles:

Application is hereby made to the Board of Public Works of the City of Los Angeles, through the office of the Chief Inspector of Buildings, for a building permit in accordance with the description and for the purpose hereinafter set forth. This application is made subject to the following conditions, which are hereby agreed to by the undersigned applicant and which shall be deemed conditions entering into the exercise of the permit:

First: That the permit does not grant any right or privilege to erect any building or other structure therein described, or any portion thereof, upon any street, alley, or other public place or portion thereof.

Second: That the permit does not grant any right or privilege to use any building or other structure therein described, or any portion thereof, for any purpose that is, or may hereafter be prohibited by ordinance of the City of Los Angeles.

Third: That the granting of the permit does not affect or prejudice any claim of title to, or right of possession in, the property described in such permit.

	REMOVED FROM	REMOVED TO
TAKE TO ROOM No. 6 REAR OF NORTH ANNEX 1st FLOOR	Lot.....Block.....	Lot.....Block.....
	Tract.....	Tract.....
CITY CLERK PLEASE VERIFY		
TAKE TO ROOM No. 405 SOUTH ANNEX	Book.....Page.....F. B. Page.....	Book.....Page.....F. B. Page.....
ENGINEER PLEASE VERIFY	From No. 1 Rear of 1921 Sunset Blvd Street	O. K. City Engineer
	To No. 1 Between above & Lots Street	O. K. City Clerk

By.....Deputy

By.....Deputy

(USE INK OR INDELIBLE PENCIL)

1. What purpose is the present Building now used for? Garage & Store
2. What purpose will Building be used for hereafter? Garage & Store
3. Owner's name O. E. Roberts Phone.....
4. Owner's address 1921 Sunset Blvd
5. Architect's name..... Phone.....
6. Contractor's name Jno. Holmes Phone.....
7. Contractor's address 1921 Sunset Blvd
8. VALUATION OF PROPOSED WORK (Including Plumbing, Gas Fitting, Sewers, Cesspools, Elevators, Painting, Finishing, all Labor, etc.) $ 300.00
9. Class of present Building 1-S Brick No. of rooms at present 2 Garages
10. Number of Stories in height 1 Size of present Building 18 x 34 & 10 x 18
11. State how many buildings are on this lot 3 Garages
12. State purpose buildings on lot are used for Dwelling & Garages (Apartment House, Hotel, Residence, or any other purpose.)

STATE ON FOLLOWING LINES EXACTLY WHAT ALTERATIONS, ADDITIONS, ETC., WILL BE MADE TO THIS BUILDING:

All Exterior of Garage to be Replastered and new Pent Roofing laid to the Alleyway

I have carefully examined and read the above application and know the same is true and correct, and that all provisions of the Ordinances and Laws governing Building Construction will be complied with, whether herein specified or not.

OVER

(Sign here) O. E. Roberts
(Owner or Authorized Agent.)

FOR DEPARTMENT USE ONLY

PERMIT NO.	Plans and Specifications checked and found to conform to Ordinances, State Laws, etc.	Application checked and found O. K.	Stamp here when issued
12558	Plan Examiner	Clerk	MAR 10 1924

95

13. Size of new addition 10 x 18 No. of Stories in height 1

14. Material of foundation Redwood Size footings Size wall Depth below ground

15. Size of Redwood Mudsills 2 x 6 Size of interior bearing studs 1 x 12 x [illegible]

16. Size of exterior studs x Size of interior non-bearing studs 2 x 4

17. Size of first floor joists x Second floor joists [illegible]

18. Will all provisions of State Housing Act be complied with? Yes

I have carefully examined and read the above blank and know the same is true and correct, and that all provisions of the Ordinances and Laws governing Building Construction will be complied with, whether herein specified or not.

(Sign here) O. E. Roberts
(Owner or Authorized Agent)

FOR DEPARTMENT USE ONLY

APPLICATION	O. K.
CONSTRUCTION	O. K.
ZONING	O. K.
SET-BACK LINE	O. K.
ORD. 33761 (N. S.)	O. K.
FIRE DISTRICT	O. K.

REMARKS

I hereby agree to locate and erect this building or structure and every portion thereof, except unenclosed porches, back a distance from the front property line equal to the set-back line of the nearest building now erected on any lot in this block in Zone "A" on the same side of the street.

Owner.

CITY OF LOS ANGELES
DEPARTMENT OF BUILDING AND SAFETY

CERTIFICATE OF OCCUPANCY

Address of Building 1915 Sunset Blvd.

Permit No. and Year 16747, 26077-1947;

Certificate Issued 16812, 27115-1949; 2525-1950 Dec. 27, 1950

NOTE: Any change of use or occupancy must be approved by the Department of Building and Safety.

This certifies that, so far as ascertained by or made known to the undersigned, the building at above-mentioned address complies with the applicable requirements of the Municipal Code, as follows: Ch. 1, as to permitted uses; Ch. 9, Arts. 1, 3, 4, and 5; and with applicable requirements of State Housing Act,—for following occupancies:

1 story, Type V, 38' x 132' addition to existing Type V Restaurant, Total Occupants 370, B-2 Occupancy.

Owner O. W. Spaulding

Owner's Address 1302 Ingalls Ave. Los Angeles 26, Calif.

Form B-95a—20M—1-50 G. E. MORRIS, Superintendent of Building By J. D. Miller pb

Bldg. Form 3

USE INK OR INDELIBLE PENCIL

CITY OF LOS ANGELES

DEPARTMENT OF BUILDING AND SAFETY

BUILDING DIVISION

Application to Alter, Repair, Move or Demolish

To the Board of Building and Safety Commissioners of the City of Los Angeles:

Application is hereby made to the Board of Building and Safety Commissioners of the City of Los Angeles, through the office of the Superintendent of Building, for a building permit in accordance with the description and for the purpose hereinafter set forth. This application is made subject to the following conditions, which are hereby agreed to by the undersigned applicant and which shall be deemed conditions entering into the exercise of the permit:

First: That the permit does not grant any right or privilege to erect any building or other structure therein described, or any portion thereof, upon any street, alley or other public place or portion thereof.

Second: That the permit does not grant any right or privilege to use any building or other structure therein described, or any portion thereof, for any purpose that is, or may hereafter be prohibited by ordinance of the City of Los Angeles.

Third: That the granting of the permit does not affect or prejudice any claim of title to, or right of possession in, the property described in such permit.

REMOVED FROM	REMOVED TO
Lot.....	Lot.....
.....	.....
Tract.....	Tract.....

Present location of building } 1921 Ernest Blvd (House Number and Street)

New location of building } Same (House Number and Street)

Between what cross streets } .....

Approved by City Engineer.

..... Deputy.

1. Purpose of PRESENT building Res (Store, Residence, Apartment House, Hotel, or any other purpose) Families 1 Rooms 6
2. Use of building AFTER alteration or moving Same Families ..... Rooms .....
3. Owner (Print Name) W.B. Taylor Phone .....
4. Owner's Address 1921 Ernest Blvd
5. Certificated Architect None State License No. ..... Phone .....
6. Licensed Engineer None State License No. ..... Phone .....
7. Contractor Wm Radford State License No. 2210 Phone .....
8. Contractor's Address 5138 - 8th Ave
9. VALUATION OF PROPOSED WORK (Including all labor and material and all permanent lighting, heating, ventilating, water supply, plumbing, fire sprinkler, electrical wiring and/or elevator equipment therein or thereon.) $ 90 00
10. State how many buildings NOW on lot and give use of each. One - Res 1 fam (Residence, Hotel, Apartment House, or any other purpose)
11. Size of existing building ..... x ..... Number of stories high ..... Height to highest point .....
12. Class of building D Material of existing walls Wood Exterior framework Wood (Wood or Steel)

Describe briefly and fully all proposed construction and work:

Replace fire damage to roof and dining room ceiling - No additions or changes replace as before fire - less than one square of shingles off roof

Fill in Application on other Side and Sign Statement (OVER)

PERMIT NO.	FOR DEPARTMENT USE ONLY			Fee 1.50
45432	Plans and Specifications checked	Zone C3	Fire District No. 3	Stamp here when Permit is issued
	Corrections verified	Bldg. Line No Ft.	Street Widening 70 Ft.	NOV -8 1940
	Plans, Specifications and Applications rechecked and approved	Application checked and approved 11/8/40 Gordon Clerk		
PLANS	For Plans See	Filed with	SPRINKLER Required Specified Valuation Included Yes—No	Inspector
Rec'd.				

PLANS, SPECIFICATIONS, and other data must be filed if required.

NEW CONSTRUCTION

Size of Addition ..... x ..... Size of Lot ..... x ..... Number of Stories when complete .....

Material of Foundation ..... Width of Footing ..... Depth of footing below ground .....

Width Foundation Wall ..... Size of Redwood Sill ..... x ..... Material Exterior Walls .....

Size of Exterior Studs ..... x ..... Size of Interior Bearing Studs ..... x .....

Joists: First Floor ..... x ..... Second Floor ..... x ..... Rafters ..... x ..... Roofing Material .....

I have carefully examined and read both sides of this completed Application and know the same is true and correct and hereby certify and agree, if a Permit is issued, that all the provisions of the Building Ordinances and State Laws will be complied with whether herein specified or not; also certify that plans and specifications, if required to be filed, will conform to all of the provisions of the Building Ordinances and State laws.

Sign Here ..... Wm W Radford
(Owner or Authorized Agent)

By .....

FOR DEPARTMENT USE ONLY

Application	Fire District	Bldg. Line	Termite Inspection .....
Construction	Zoning	Street Widening	Forced Draft Ventil .....

(1) REINFORCED CONCRETE

Barrels of Cement .....

Tons of Reinforcing Steel .....

(2) The building (and, or, addition) referred to in this Application is, or will be when moved, more than 100 feet from

..... Street

Sign Here .....
(Owner or Authorized Agent)

(3) No required windows will be obstructed.

Sign Here .....
(Owner or Authorized Agent)

(4) There will be an unobstructed passageway at least ten (10) feet wide, extending from any dwelling on lot to a Public Street or Public Alley at least 10 feet in width.

Sign Here .....
(Owner or Authorized Agent)

REMARKS: .....

3

APPLICATION TO ALTER, REPAIR OR DEMOLISH

Form 19-3

CITY OF LOS ANGELES
DEPARTMENT
OF
BUILDING AND SAFETY
BUILDING DIVISION

Lot No. .....

Tract .....

Location of Building 1927 Sunset Blvd (House Number and Street)

Between what cross streets Alvarado & Reservoir

Approved by City Engineer .....

Deputy.

USE INK OR INDELIBLE PENCIL

1. Present use of building Dwelling (Store, Dwelling, Apartment House, Hotel or other purpose) Families ..... Rooms .....
2. State how long building has been used for present occupancy Dwelling for 50 years
3. Use of building AFTER alteration or moving X Families 1 Rooms 4
4. Owner Lucile O'Neill (Print Name) Phone No 16262
5. Owner's Address 1382 Lucile Ave P. O Los Angeles 26 Cal
6. Certificated Architect X State License No. ..... Phone .....
7. Licensed Engineer X State License No. ..... Phone .....
8. Contractor X State License No. ..... Phone .....
9. Contractor's Address X
10. VALUATION OF PROPOSED WORK (Including all labor and material and all permanent lighting, heating, ventilating, water supply, plumbing, fire sprinkler, electrical wiring and elevator equipment therein or thereon.) $ 200 cc
11. State how many buildings NOW on lot and give use of each. ..... (Store, Dwelling, Apartment House, Hotel or other purpose)
12. Size of existing building 22x50 Number of stories high 2 Height to highest point .....
13. Material Exterior Walls ..... (Wood, Steel or Masonry) Exterior framework ..... (Wood or Steel)
14. Describe briefly all proposed construction and work:

To wreck demolish and remove building

NEW CONSTRUCTION

15. Size of Addition ..... x ..... Size of Lot ..... x ..... Number of Stories when complete .....
16. Footing: Width ..... Depth in Ground ..... Width of Wall ..... Size of Floor Joists ..... x .....
17. Size of Studs ..... x ..... Material of Floor ..... Size of Rafters ..... x ..... Type of Roofing .....

I hereby certify that to the best of my knowledge and belief the above application is correct and that this building or construction work will comply with all laws, and that in the doing of the work authorized thereby I will not employ any person in violation of the Labor Code of the State of California relating to Workmen's Compensation Insurance.

Sign here Lucile O'Neill (Owner or Authorized Agent)

By Carl W Spaulding

FOR DEPARTMENT USE ONLY

(1) PLAN CHECKING
Receipt No. .....
Valuation $ .....
Fee Paid $ .....

(2) REINFORCED CONCRETE
Bbls Cement .....
Tons of Reinforcing Steel .....

(3) The building referred to in this Application will be more than 100 ft. from ..... Street
Sign here ..... Owner or Authorized Agent

TYPE	GROUP	Maximum No. Occupants	Inside Lot / Corner Lot	Key Lot / Corner Lot Keyed	Lot Size	Feet rear alley / Ft. side alley	Clerk
PERMIT No. 10351		Plans and Specifications checked / Correction Verified / Plans, Specifications and Application rechecked and approved.		Zone / Bldg. Line Ft. / Application checked and approved APR 10 1946 Clerk	Fire District No. / Street Widening Ft.	District Map No. / Fee / Blanks here when Permit is issued	
PLANS Sheets		For Plans See	Filed with	Foundation Inspection	SPRINKLER Sprinkler Required / Valuation Included / Typ.	Inspector	

I am the sole owner of the lot
on which this building is located

Lucile O'Neill
By Carl W Spaulding

2

APPLICATION FOR RELOCATION OF BUILDING

Form B-3

CITY OF LOS ANGELES
DEPARTMENT OF
BUILDING AND SAFETY
BUILDING DIVISION

From Lot # 3 To Lots 33 & 34

Tract LAKE SIDE TRACT Tract 4178

Present location of building: 1921 SUNSET BLVD. (House Number and Street)
New location of building: 3032 GLENDALE BLVD. (House Number and Street)
Between what cross streets: HOLLYDALE & GREENWARD

Approved for City Engineer: [illegible]

USE INK OR INDELIBLE PENCIL

1. Present use of building DWELLING (Store, Dwelling, Apartment House, Hotel or other purpose) Families 1 Rooms 5
2. Use of building AFTER Relocation OFFICE & STORE Families 0 Rooms 2
3. Owner MARTIN M. HUNT (Print Name) Phone
4. Owner's Address 6015 CARTWRIGHT AVE P.O. NO HOLLYWOOD
5. Certificated Architect State License No. Phone
6. Licensed Engineer State License No. Phone
7. Contractor State License No. Phone
8. Contractor's Address 6015 CARTWRIGHT AVE
9. VALUATION OF PROPOSED WORK (including all labor and material and all permanent lighting, heating, ventilating, water supply, plumbing, fire sprinkler, electrical wiring and elevator equipment therein or thereon.) $ 2000 1000
10. State how many buildings now on new lot and give use of each (State: Dwelling, Apartment House, Hotel or other purpose) NONE — Show new Plot Plan on back of Application
11. Size of building to be moved 25 x 60 Number of stories high 2 Height to highest point 13 FT
12. Material Exterior Walls WOOD. (Wood, Steel or Masonry) Exterior framework WOOD (Wood or Steel)
13. Describe briefly all proposed construction and work:

REMOVE UPPER STORY CONSISTING OF ONE ROOM - BEFORE MOVING.
OFFICE FRONT AND LIVING QUARTERS REAR
STUCCO FOUR EXTERIOR WALLS
PLACE ON CONCRETE FOUNDATION
NEW ROOF OVER FORMER AREA OF SECOND STORY
MODERNIZE - PAINT - PLASTER ETC. AS REQUIRED.

NEW CONSTRUCTION

14. Size of Addition x Size of Lot x Number of Stories when complete
15. Footing: Width Depth in Ground Width of Wall Size of Floor Joists x
16. Size of Studs x Material of Floor Size of Rafters x Type of Roofing

I hereby certify that to the best of my knowledge and belief the above application is correct and that this building or construction work will comply with all laws, and that in the doing of the work authorized thereby I will not employ any person in violation of the Labor Code of the State of California relating to Workmen's Compensation Insurance.

Sign here Martin M. Hunt (Owner or Authorized Agent)

By

FOR DEPARTMENT USE ONLY

(1) PLAN CHECKING
Receipt No. [illegible]
Valuation $ 2000 00
Fee Paid $ 3 00

Application Fee Receipt No. 107 JUL 1 1946
Date Approved 12-29-46 Bond Fee 2.00
Surety Bond Posted. Date JUL 29 1946
Cash Bond Posted. Date

Zone R-1	GROUP	Maximum No. Occupants	Inside Lot / Corner Lot	Key Lot / Corner Lot Reyed	Lot Size 30 x 184	15 Feet rear alley / Ft. side alley
PERMIT No.	Plans and Specifications checked			Zone C-2	Fire District No.	District Map No. 153-205
	Corrections Verified			Bldg. Line Ft.	Street Widening Ft.	Fee 9.00 Stamp here when Permit is Issued 3.00 1.00
	Plans, Specifications and Application rechecked and approved			Application checked and approved	Clerk	
				Construction Inspection	SPRINKLER System Required / Sprinkler Inspection	Inspector

PERMIT # 8406.

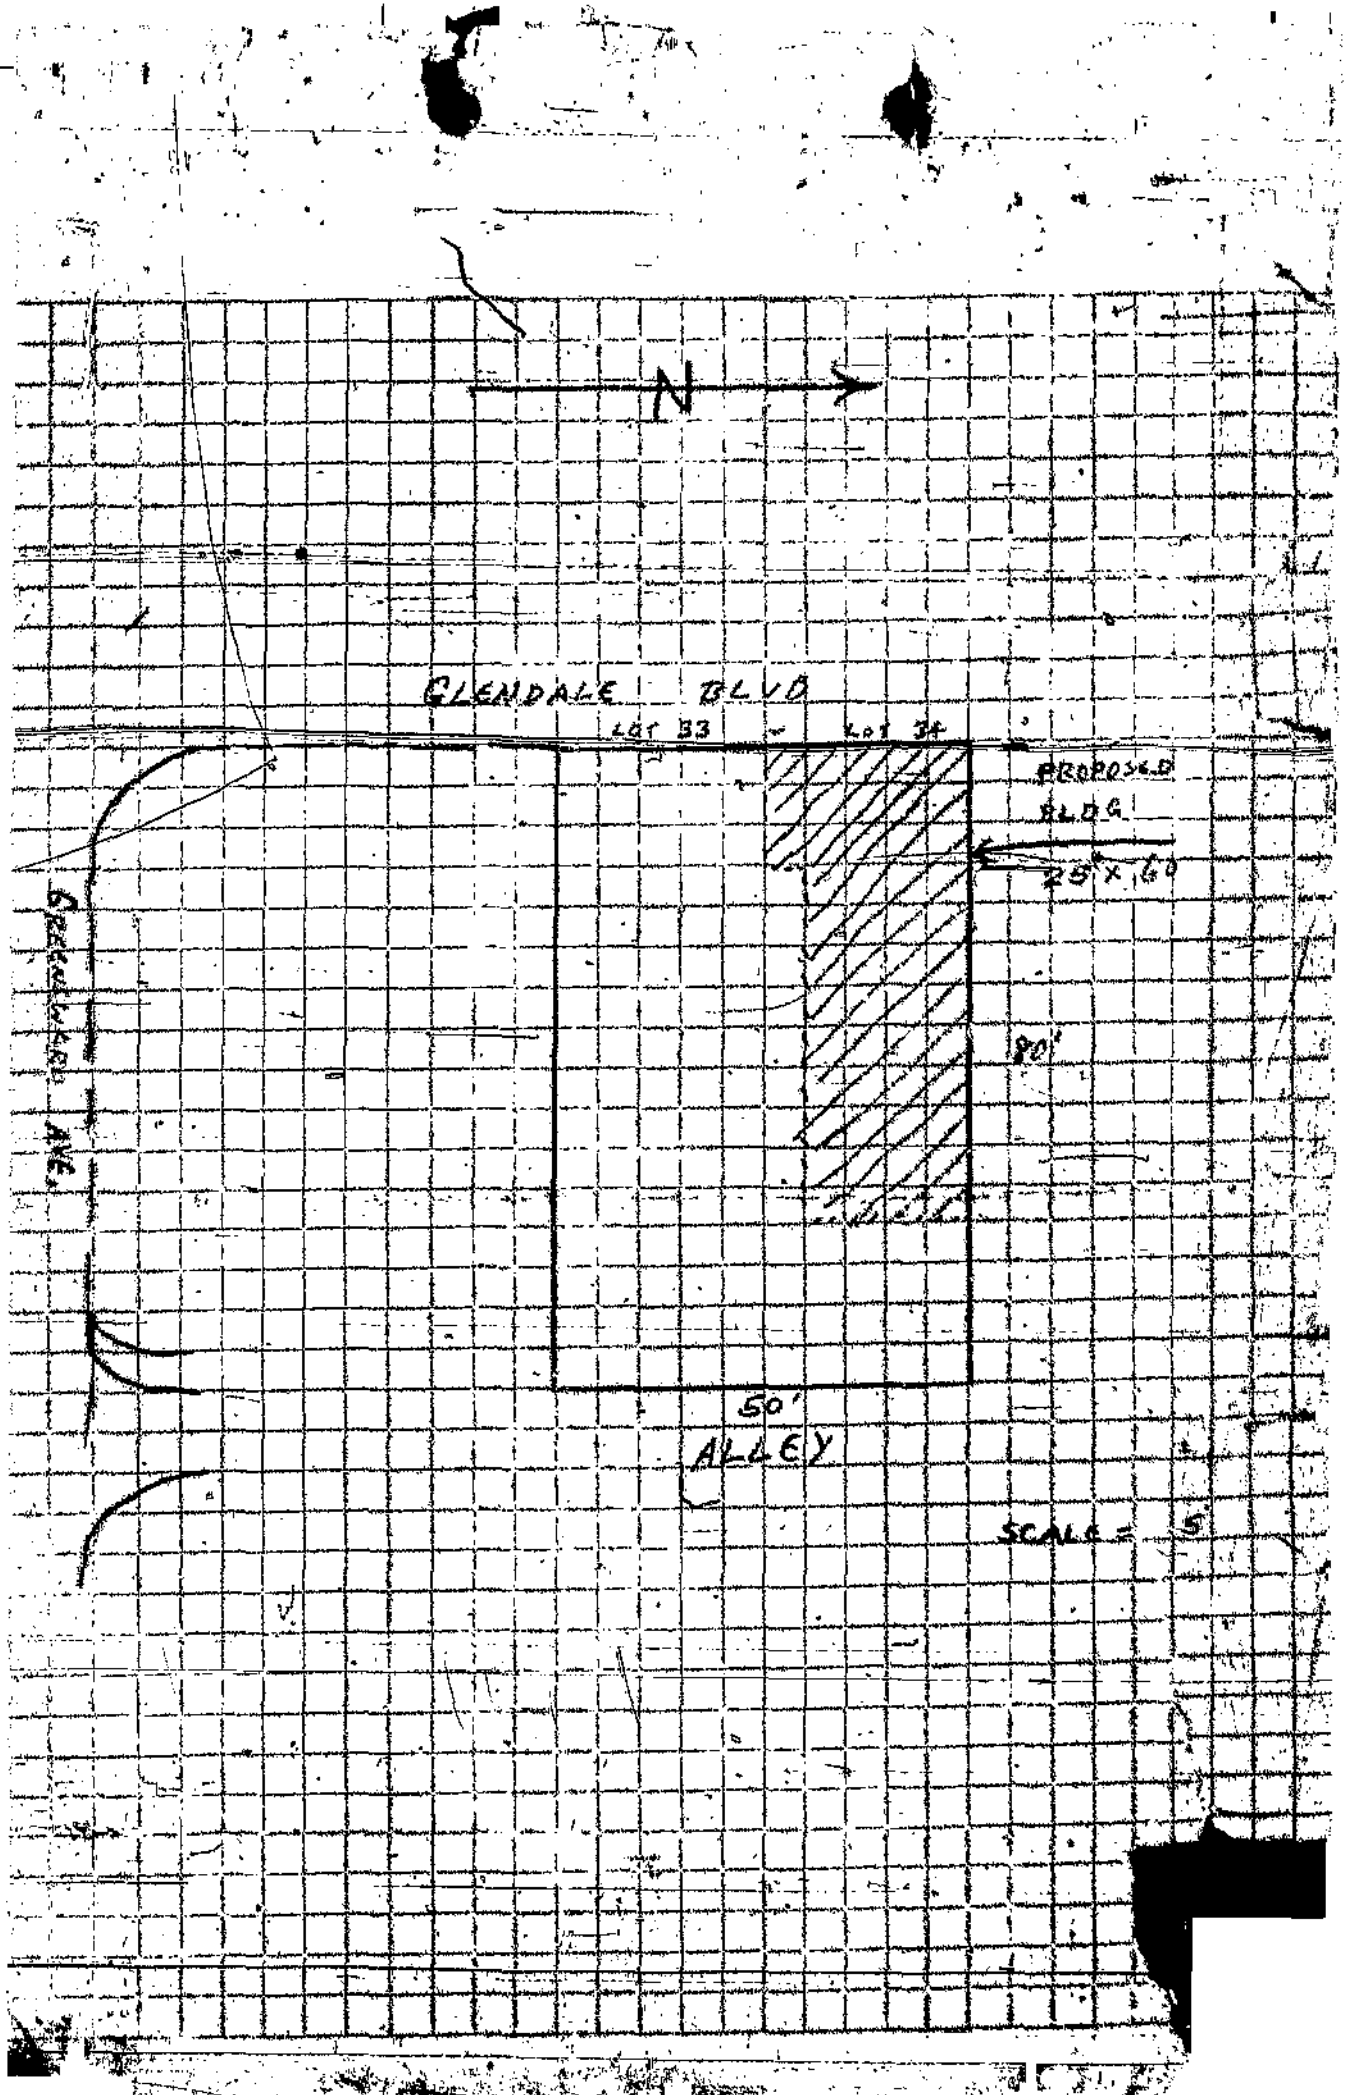
N
GLENDALE BLVD
LOT 33
LOT 34
PROPOSED
BLDG
25' X 60'
80'
SPEEDWAY AVE.
50'
ALLEY
SCALE = 1"

Bldg. Supt. 408-24-15-2m

Ward 7

Applicant must indicate the Building Line or Lines clearly and distinctly on the Drawings.

Application to Alter, Repair or Demolish

Application is hereby made to the Superintendent of Buildings of the City of Los Angeles, for the approval of the detailed statement of the specifications and plans herewith submitted for the alteration, repair or demolition of the building herein described. All provisions of the Building Ordinances shall be complied with in the alteration, repair or demolition of said building , whether specified herein or not.

(Sign Here) O. E. Roberts

Los Angeles, Cal., 1926 S. Bkd Oct 30 1925

LOCATION AND DESCRIPTION OF PRESENT BUILDING

CITY ASSESSOR: Please verify

REMOVED FROM	REMOVED TO
Lot 4 Block Ward	Lot 5-a Block Ward
Tract Lake Side Tract	Tract Lake Side Tract
O.K. Lewis Dorn	O.K. Lewis Davis
Book 7 Page 15-a F. B. Page 133	Book 7 Page 15-a F. B. Page 133

CITY ENGINEER: Please verify Street Number

From Street No. 1927 Sunset Blvd To Street No. 1926 Reservoir St HH

1. Owner's name O. E. Roberts
2. Owner's address 1921 Sunset Blvd
3. Architect's name
4. Builder's name owner
5. Builder's address
6. Estimated cost of the Proposed Improvements, $ 75.00

move Gar. Add 2 Room to a 1 Room Fr. Res.

Permit No. 7295

All Applications must be filled out by Applicant

Bldg. Form 3

PLANS AND SPECIFICATIONS and other data must also be filed

2

BOARD OF PUBLIC WORKS

DEPARTMENT OF BUILDINGS

Application for the Erection of Frame Buildings

CLASS "D"

To the Board of Public Works of the City of Los Angeles:

Application is hereby made to the Board of Public Works of the City of Los Angeles, through the office of the Chief Inspector of Buildings, for a building permit in accordance with the description and for the purpose hereinafter set forth. This application is made subject to the following conditions, which are hereby agreed to by the undersigned applicant and which shall be deemed conditions entering into the exercise of the permit:

First: That the permit does not grant any right or privilege to erect any building or other structure therein described, or any portion thereof, upon any street, alley, or other public place or portion thereof.

Second: That the permit does not grant any right or privilege to use any building or other structure therein described, or any portion thereof, for any purpose that is, or may hereafter be prohibited by ordinance of the City of Los Angeles.

Third: That the granting of the permit does not affect or prejudice any claim of title to, or right of possession in, the property described in such permit.

TAKE TO ROOM No. 6 REAR OF NORTH ANNEX 1st FLOOR CITY CLERK PLEASE VERIFY

Lot No. ..... Block .....
(Description of Property)

District No. ..... M. B. Page ..... F. B. Page .....

O. K. City Clerk ..... By ..... Deputy

TAKE TO ROOM No. 405 SOUTH ANNEX ENGINEER PLEASE VERIFY

No. 1936-38 Reservoir Pl. Street
(Location of Job)
Bel Sunset & Alvarado

O. K. City Engineer ..... By ..... Deputy

(USE INK OR INDELIBLE PENCIL)

1. Purpose of Building Residence No. of Rooms 2 No. of Families .....
2. Owner's name Albert E. Roberts Phone .....
3. Owner's address 1991 Sunset Blvd
4. Architect's name ..... Phone .....
5. Contractor's name ..... Phone .....
6. Contractor's address .....
7. VALUATION OF PROPOSED WORK (Including Plumbing, Gas Fitting, Sewers, Cesspools, Elevators, Painting, Finishing, all Labor, etc.) $ 800.00
8. Is there any existing (old) building on lot? No How used? .....
9. Size of proposed building 16 x 18 Height to highest point 9'-2" feet
10. Number of Stories in height One Character of ground Level, shale
11. Material of foundation R.W. Size of footings ..... Size of wall ..... Depth below ground .....
12. Material of chimneys ..... Number of inlets to flue ..... Interior size of flues ..... x .....
13. Give sizes of following materials: REDWOOD MUDSILS 2 x 6 Girders ..... EXTERIOR studs 4 x 10 INTERIOR BEARING studs 2 x 3 Interior Non-Bearing studs ..... x ..... Ceiling joists ..... x ..... Roof rafters 2 x 4 FIRST FLOOR JOISTS ..... Second floor joists ..... x ..... Specify material of roof Paper
14. Will all provisions of State Dwelling House Act be complied with? Yes

I have carefully examined and read the above application and know the same is true and correct, and that all provisions of the Ordinances and Laws governing Building Construction will be complied with, whether herein specified or not.

OVER

(Sign here) Albert E. Roberts
(Owner or Authorized Agent.)

FOR DEPARTMENT USE ONLY

PERMIT NO.	Plans and Specifications checked and found to conform to Ordinances, State Laws, etc.	Application checked and found O. K.	Stamp here when permit is issued.
33490	Plan Examiner	11/6/23 Clerk	NOV 6 1923

J. Watson

160

FOR DEPARTMENT USE ONLY

APPLICATION	O. K.
CONSTRUCTION	O. K.
ZONING	O. K.
SET-BACK LINE	O. K.
ORD. 33761 (N. S.)	O. K.
FIRE DISTRICT	O. K.

REMARKS

I hereby agree to locate and erect this building or structure and every portion thereof, except unenclosed porches, back a distance from the front property line equal to the set-back line of the nearest building now erected on any lot in this block in Zone "A" on the same side of the street.

.....

Owner.

All Applications must be filled out by Applicant

Bldg. Form 2

PLANS AND SPECIFICATIONS and other data must also be filed

BOARD OF PUBLIC WORKS

DEPARTMENT OF BUILDINGS

2 Application for the Erection of Frame Buildings

CLASS "D"

To the Board of Public Works of the City of Los Angeles:

Application is hereby made to the Board of Public Works of the City of Los Angeles, through the office of the Chief Inspector of Buildings, for a building permit in accordance with the description and for the purpose hereinafter set forth. This application is made subject to the following conditions, which are hereby agreed to by the undersigned applicant and which shall be deemed conditions entering into the exercise of the permit:

First: That the permit does not grant any right or privilege to erect any building or other structure therein described, or any portion thereof, upon any street, alley, or other public place or portion thereof.

Second: That the permit does not grant any right or privilege to use any building or other structure therein described, or any portion thereof, for any purpose that is, or may hereafter be prohibited by ordinance of the City of Los Angeles.

Third: That the granting of the permit does not affect or prejudice any claim of title to, or right of possession in, the property described in such permit.

TAKE TO ROOM No. 6 REAR OF NORTH ANNEX 1st FLOOR

CITY CLERK PLEASE VERIFY

Lot No. Ext. Alley 140 ft N (Description of Property) Block

Lakeside

District No. 7 M. B. Page 14 F. B. Page 157

O. K. City Clerk By

TAKE TO ROOM No. 405 SOUTH ANNEX ENGINEER PLEASE VERIFY

No. 1928 Reservoir (Location of Job) Street

Between Echo Park & Glendale

O. K. City Engineer By

(USE INK OR INDELIBLE PENCIL)

1. Purpose of Building Dwelling No. of Rooms 3 No. of Families 1
2. Owner's name O E R Beach Phone
3. Owner's address 1921 Reservoir Blvd
4. Architect's name Owner Phone
5. Contractor's name Owner Phone
6. Contractor's address
7. VALUATION OF PROPOSED WORK (Including Plumbing, Gas Fitting, Sewers, Cesspools, Elevators, Painting, Finishing, all Labor, etc.) $ 800.00
8. Is there any existing (old) building on lot? One How used? Res 1 family
9. Size of proposed building 19 x 20 Height to highest point 14 ft feet
10. Number of Stories in height One Character of ground Level
11. Material of foundation Rock Size of footings 12" Size of wall 12" Depth below ground 12"
12. Material of chimneys Number of inlets to flue Interior size of flues x
13. Give sizes of following materials: REDWOOD MUDSILS 2 x 6 Girders 3 x 4
    EXTERIOR studs 1 x 12 INTERIOR BEARING studs 2 x 8 Interior Non-Bearing studs
    x Ceiling joists 2 x 3 Roof rafters 2 x 4 FIRST FLOOR JOISTS 2 x 6
    Second floor joists x Specify material of roof Prepared Roofing
14. Will all provisions of State Dwelling House Act be complied with? Yes

I have carefully examined and read the above application and know the same is true and correct, and that all provisions of the Ordinances and Laws governing Building Construction will be complied with, whether herein specified or not.

OVER

(Sign here) Owner E Beach (Owner or Authorized Agent.)

FOR DEPARTMENT USE ONLY

PERMIT NO.	Plans and Specifications checked and found to conform to Ordinances, State Laws, etc.	Application checked and found O. K.	Stamp here when permit is issued.
49529	Plan Examiner	10/18/23 Clerk	OCT 18 1923

W Tatton

7 50.

FOR DEPARTMENT USE ONLY

APPLICATION	O. K.
CONSTRUCTION	O. K.
ZONING	O. K.
SET-BACK LINE	O. K.
ORD. 33761 (N. S.)	O. K.
FIRE DISTRICT	O. K.

REMARKS

I hereby agree to locate and erect this building or structure and every portion thereof, except unenclosed porches, back a distance from the front property line equal to the set-back line of the nearest building now erected on any lot in this block in Zone "A" on the same side of the street.

.....

Owner.

All Applications must be filled out by Applicant

Bldg. Form 2

PLANS AND SPECIFICATIONS and other data must also be filed

BOARD OF PUBLIC WORKS

DEPARTMENT OF BUILDINGS

2

Application for the Erection of Frame Buildings

CLASS "D"

To the Board of Public Works of the City of Los Angeles:

Application is hereby made to the Board of Public Works of the City of Los Angeles, through the office of the Chief Inspector of Buildings, for a building permit in accordance with the description and for the purpose hereinafter set forth. This application is made subject to the following conditions, which are hereby agreed to by the undersigned applicant and which shall be deemed conditions entering into the exercise of the permit:

First: That the permit does not grant any right or privilege to erect any building or other structure therein described, or any portion thereof, upon any street, alley, or other public place or portion thereof.

Second: That the permit does not grant any right or privilege to use any building or other structure therein described, or any portion thereof, for any purpose that is, or may hereafter be prohibited by ordinance of the City of Los Angeles.

Third: That the granting of the permit does not affect or prejudice any claim of title to, or right of possession in, the property described in such permit.

TAKE TO REAR OF NORTH ANNEX 1st FLOOR CITY CLERK PLEASE VERIFY

Lot No. 4 Lakeside Terrace Block ..... (Description of Property)

District No. 2 M. B. Page 13 F. B. Page .....

O.K. City Clerk ..... Deputy

TAKE TO ROOM No. 405 SOUTH ANNEX ENGINEER PLEASE VERIFY

No. 1930 Reservoir Street (Location of Job)

Bet Glendale & Alvarado

O.K. City Engineer ..... Deputy

(USE INK OR INDELIBLE PENCIL)

1. Purpose of Building Dwelling No. of Rooms 3 No. of Families one
2. Owner's name O E Roberts Phone .....
3. Owner's address 1921 Sunset Blvd
4. Architect's name ..... Phone .....
5. Contractor's name ..... Phone .....
6. Contractor's address .....
7. VALUATION OF PROPOSED WORK (Including Plumbing, Gas Fitting, Sewers, Cesspools, Elevators, Painting, Finishing, all Labor, etc.) $ 7000.00
8. Is there any existing (old) building on lot? no How used? .....
9. Size of proposed building 19 x 30 Height to highest point 12 ft feet
10. Number of Stories in height One Character of ground level
11. Material of foundation concrete Size of footings 4 Size of wall 8 in Depth below ground 3 ft
12. Material of chimneys none Number of inlets to flue none Interior size of flues ..... x .....
13. Give sizes of following materials: REDWOOD MUDSILLS 2 x 6 x 16 in Girders 2 x 3
EXTERIOR studs 2 x 4 @ 16" INTERIOR BEARING studs ..... x ..... Interior Non-Bearing studs
..... x ..... Ceiling joists 2 x 3 Roof rafters 2 x 3 FIRST FLOOR JOISTS 2 x 4
Second floor joists ..... x ..... Specify material of roof Tar paper 3 ply Roofing
14. Will all provisions of State Dwelling House Act be complied with? yes

I have carefully examined and read the above application and know the same is true and correct, and that all provisions of the Ordinances and Laws governing Building Construction will be complied with, whether herein specified or not.

OVER

(Sign here) O E Roberts
(Owner or Authorized Agent.)

FOR DEPARTMENT USE ONLY

PERMIT NO.	Plans and Specifications checked and found to conform to Ordinances, State Laws, etc.	Application checked and found O. K.	Stamp here when permit is issued
6492	..... Plan Examiner	2/14/23 ..... Clerk	ISSUED FEB 14 1923 L.A. Bldg. Dept.

C. F. Jackson

5 25

FOR DEPARTMENT USE ONLY

APPLICATION	O. K.
CONSTRUCTION	O. K.
ZONING	O. K.
SET-BACK LINE	O. K.
ORD. 33761 (N. S.)	O. K.
FIRE DISTRICT	O. K.

REMARKS

Owner

All Applications must be filled out by Applicant

Bldg. Form 2

PLANS AND SPECIFICATIONS and other data must also be filed

2

BOARD OF PUBLIC WORKS

DEPARTMENT OF BUILDINGS

Application for the Erection of Frame Buildings

CLASS "D"

To the Board of Public Works of the City of Los Angeles:

Application is hereby made to the Board of Public Works of the City of Los Angeles, through the office of the Chief Inspector of Buildings, for a building permit in accordance with the description and for the purpose hereinafter set forth. This application is made subject to the following conditions, which are hereby agreed to by the undersigned applicant and which shall be deemed conditions entering into the exercise of the permit:

First: That the permit does not grant any right or privilege to erect any building or other structure therein described, or any portion thereof, upon any street, alley, or other public place or portion thereof.

Second: That the permit does not grant any right or privilege to use any building or other structure therein described, or any portion thereof, for any purpose that is, or may hereafter be prohibited by ordinance of the City of Los Angeles.

Third: That the granting of the permit does not affect or prejudice any claim of title to, or right of possession in, the property described in such permit.

TAKE TO ROOM No. 6 REAR OF NORTH ANNEX 1st FLOOR CITY CLERK PLEASE VERIFY

Lot No. 7 A Block ..... (Description of Property) Lot Land 12

District No. 7 M. B. Page 14 F. B. Page 108

O. K. City Clerk By ..... Deputy

TAKE TO ROOM No. 405 SOUTH ANNEX. ENGINEER PLEASE VERIFY

No. 1938 Reservoir Street (Location of Job) Bet Sunset & Alvarado

O. K. City Engineer By ..... Deputy

(USE INK OR INDELIBLE PENCIL)

1. Purpose of Building Dwelling No. of Rooms 3 No. of Families 1
2. Owner's name J E Roberts Phone .....
3. Owner's address 1921 Sunset Blvd
4. Architect's name Owner Phone .....
5. Contractor's name L Gardner Labor Phone .....
6. Contractor's address Los Angeles
7. VALUATION OF PROPOSED WORK (Including Plumbing, Gas Fitting, Sewers, Cesspools, Elevators, Painting, Finishing, all Labor, etc.) $ 800 00
8. Is there any existing (old) building on lot? Yes (Out) How used? Dwelling 1 Family
9. Size of proposed building 19 x 20 Height to highest point 14 feet
10. Number of Stories in height 1 Character of ground Loam, Shale
11. Material of foundation Conc Size of footings Conc Size of wall 8" Depth below ground .....
12. Material of chimneys — Number of inlets to flue ..... Interior size of flues ..... x .....
13. Give sizes of following materials: REDWOOD MUDSILS 2 x 6 Girders 3 x 4
EXTERIOR studs 1 x 12 2 rows INTERIOR BEARING studs 1 rows x 12 Interior Non-Bearing studs
..... x ..... Ceiling joists 2 x 3 Roof rafters 2 x 4 FIRST FLOOR JOISTS 2 x 6
Second floor joists ..... x ..... Specify material of roof Pomeroy Roofing (Paper)
14. Will all provisions of State Dwelling House Act be complied with? Yes

I have carefully examined and read the above application and know the same is true and correct, and that all provisions of the Ordinances and Laws governing Building Construction will be complied with, whether herein specified or not.

OVER

(Sign here) x J E Roberts (Owner or Authorized Agent.)

FOR DEPARTMENT USE ONLY

PERMIT NO.	Plans and Specifications checked and found to conform to Ordinances, State Laws, etc.	Application checked and found O. K.	Stamp here when permit is issued
50696	Plan Examiner	Clerk	ISSUED OCT 23 1923 LOS ANGELES

J W Patton

FOR DEPARTMENT USE ONLY

APPLICATION	O. K.
CONSTRUCTION	O. K.
ZONING	O. K.
SET-BACK LINE	O. K.
ORD. 33761 (N. S.)	O. K.
FIRE DISTRICT	O. K.

REMARKS

I hereby agree to locate and erect this building or structure and every portion thereof, except unenclosed porches, back a distance from the front property line equal to the set-back line of the nearest building now erected on any lot in this block in Zone "A" on the same side of the street.

.....

Owner.

2001 - 2013 W Reservoir St

Application #:
Plan Check #:
Event Code:

01020 - 10000 - 00289
Printed: 10/29/18 10:48 AM

Nonbldg-New
Commercial
Appointment Plan Check
Plan Check

City of Los Angeles - Department of Building and Safety

APPLICATION FOR BUILDING PERMIT AND CERTIFICATE OF OCCUPANCY

Issued on: 02/20/2001
Last Status: Permit Expired
Status Date: 02/12/2007

1. TRACT	BLOCK	LOT(s)	ARB	COUNTY MAP REF #	PARCEL ID # (PIN #)	2. ASSESSOR PARCEL #
MONTANA TRACT	G	292		M R 17-99/100	141A207 375	5419 - 033 - 031

3. PARCEL INFORMATION

Area Planning Commission - East Los Angeles
LADBS Branch Office - LA
Bldg. Line - No/NA
Council District - 13
Community Plan Area - Silverlake - Echo Park
Census Tract - 1956.00
District Map - 141A207
Energy Zone - 9
Hillside Grading Area - YES
Hillside Ordinance - YES
Earthquake-Induced Liquefaction Area - YES
Lot Cut Date - 10/01/1951
Near Source Zone Distance - 4.1
Thomas Brothers Map Grid - 594

ZONES(S): R4-1L

4. DOCUMENTS

ZA - ZA-13503

5. CHECKLIST ITEMS

6. PROPERTY OWNER, TENANT, APPLICANT INFORMATION

Owner(s):
TAIX, RAYMOND M AND TONI R AND 3586 CALIFORNIA BLVD PASADENA CA 91107

Tenant:

Applicant: (Relationship: Agent for Owner)
MICHAEL HESS - 8001 GROVE ST. SUNLAND, CA 91040 (818) 353-0431

7. EXISTING USE

PROPOSED USE
(08) Parking Area public

8. DESCRIPTION OF WORK
USE OF LAND - PARKING LOT STRIPING. INCREASE SIZE OF EXIST'G PARKING L LOT FROM 131'X75' TO 131'X150'

9. # Bldgs on Site & Use: PARKING LOTS APC--

10. APPLICATION PROCESSING INFORMATION

BLDG. PC By: Morris Reaves
OK for Cashier: Morris Reaves
DAS PC By:
Coord. OK:
Signature:
Date:

For inspection requests, call toll-free **(888) LA4BUILD (524-2845)**. Outside LA County, call (213) 482-0000 or request inspections via **www.ladbs.org.** To speak to a Call Center agent, call **311**. Outside LA County, call (213) 473-3231.

For Cashier's Use Only **W/O #: 12000289**

11. PROJECT VALUATION & FEE INFORMATION Final Fee Period

Permit Valuation: $301 PC Valuation:

FINAL TOTAL Nonbldg-New	410.69
Permit Fee Subtotal Nonbldg-New	130.00
Supp. Plan Check	0.00
Additional Plan Check	225.00
Plan Maintenance	10.00
Fire Hydrant Refuse-To-Pay	
E.Q. Instrumentation	0.50
Supp. O.S. Surcharge	7.31
Supp. Sys. Surcharge	21.93
Planning Surcharge Misc Fee	5.00
Supp. Planning Surcharge	10.95
Permit Issuing Fee	0.00

Sewer Cap ID: Total Bond(s) Due:

12. ATTACHMENTS

Permit Expired

13. STRUCTURE INVENTORY (Note: Numeric measurement data in the format "number / number" implies "change in numeric value / total resulting numeric value") **01020 - 10000 - 00289**

(P) Provided Compact for Bldg: 23 Stalls
(P) Provided Disabled for Bldg: 3 Stalls
(P) Provided Standard for Bldg: 30 Stalls
(P) Total Parking for Site: 56 Site Total

14. APPLICATION COMMENTS:

ZA 18609 GRANTED APPROVAL FOR 59 PKG SPACES TO BE LOCATED ON LOTS 292, 293 & 294 WHICH IS LOCATED IN THE R4 ZONE. ONLY 56 SPACES ARE PROVIDED.

15. BUILDING RELOCATED FROM:

16. CONTRACTOR, ARCHITECT & ENGINEER NAME	ADDRESS	CLASS	LICENSE #	PHONE #
(O) OWNER-BUILDER			0	

3

APPLICATION TO ALTER - REPAIR - DEMOLISH
AND FOR CERTIFICATE OF OCCUPANCY

B&S Form B-3

CITY OF LOS ANGELES — DEPT. OF BUILDING AND SAFETY DR 1

INSTRUCTIONS: 1. Applicant to Complete Numbered Items Only 2. Plot Plan Required on Back of Original.

CENSUS TRACT

1. LEGAL DESCR. — LOT: 294 — BLK.: G — TRACT: Montana Tr. — DIST. MAP: 141-205
2. PRESENT USE OF BUILDING: (01 dwelling — NEW USE OF BUILDING: (01) demo — ZONE: R-4-1
3. JOB ADDRESS: 2013 Reservoir St. — FIRE DIST.: /
4. BETWEEN CROSS STREETS: Alvarado AND Liberty — INSIDE COR. LOT: 0/25 REV. COR.
5. OWNER'S NAME: Marcian Herman — PHONE: Cl 22455 — LOT SIZE: 50x131.25
6. OWNER'S ADDRESS: 2835 Glendale Blvd. — P.O. BOX: LA — ZIP: 39
7. ARCHITECT OR DESIGNER: none — STATE LICENSE NO. — PHONE — REAR ALLEY: 15 — SIDE ALLEY
8. ENGINEER: none — STATE LICENSE NO. — PHONE — BLDG. LINE: /
9. CONTRACTOR: Dan G. Williams — STATE LICENSE NO.: C-21 233702 DL 56173 — PHONE — AFFIDAVITS
10. SIZE OF EXISTING BLDG.: 20x26 — STORIES: 2 — HEIGHT — NO. OF EXISTING BUILDINGS ON LOT AND USE: /
11. MATERIAL OF CONSTRUCTION — EXT. WALLS: wood — ROOF: comp — FLOOR: wood

3

12. JOB ADDRESS: 2013 Reservoir St. — DISTRICT OFFICE: LA
13. VALUATION: TO INCLUDE ALL FIXED EQUIPMENT REQUIRED TO OPERATE AND USE PROPOSED BUILDING. $ 400 — GRADING: yes
14. NEW WORK: (Describe) demolish SC# 67268 — CRIT. SOIL: /

HIGHWAY DED.: no 505

NEW USE OF BUILDING: Demolish — SIZE OF ADDITION — STORIES — HEIGHT — FLOOD: /

TYPE: V — GROUP: R — SPRINKLERS REQ'D SPECIFIED — VALUATION APPROVED — CONS.: /

BLDG. AREA: 520 sf — MAX. OCC. — TOTAL: 1 FAM — PLANS CHECKED — ZONED BY: CFry

DWELL. UNITS: 1 — GUEST ROOMS — SPACES REQ'D PROVIDED PARKING — PLANS APPROVED — FILE WITH

P.C. No. — CONT. INSP. — APPLICATION APPROVED — INSPECTOR

P.C.	S.P.C.	G.P.I.	B.P.	I.F.	O.S.	C/O	TYPIST
			200	1			ks

CASHIER'S USE ONLY

DEC-22-65 67270 5 •15849 X — 1 CK 2.00

STATEMENT OF RESPONSIBILITY

I certify that in doing the work authorized hereby I will not employ any person in violation of the Labor Code of the State of California relating to workmen's compensation insurance.

"This permit is an application for inspection, the issuance of which is not an approval or an authorization of the work specified herein. This permit does not authorize or permit, nor shall it be construed as authorizing or permitting the violation or failure to comply with any applicable law. Neither the City of Los Angeles, nor any board, department, officer or employee thereof make any warranty or shall be responsible for the performance or results of any work described herein, or the condition of the property or soil upon which such work is performed." (See Sec. 91.0202 L.A.M.C.)

Signed Dan G. Williams (Owner or Agent)

		Name	Date
Bureau of Engineering	ADDRESS APPROVED	RJAnthony	11
	SEWERS AVAILABLE	Bill Egan	12/21
	NOT AVAILABLE		
	DRIVEWAY APPROVED		
	HIGHWAY DEDICATION REQUIRED		
	COMPLETED		
	FLOOD CLEARANCE APPROVED		
Conservation	APPROVED FOR ISSUE FILE #		
Plumbing	PRIVATE SEWAGE DISPOSAL SYSTEM APPROVED		
Planning	APPROVED UNDER CASE #		
Fire	APPROVED (TITLE 19) (L.A.M.C.-5700)		
Traffic	APPROVED FOR		

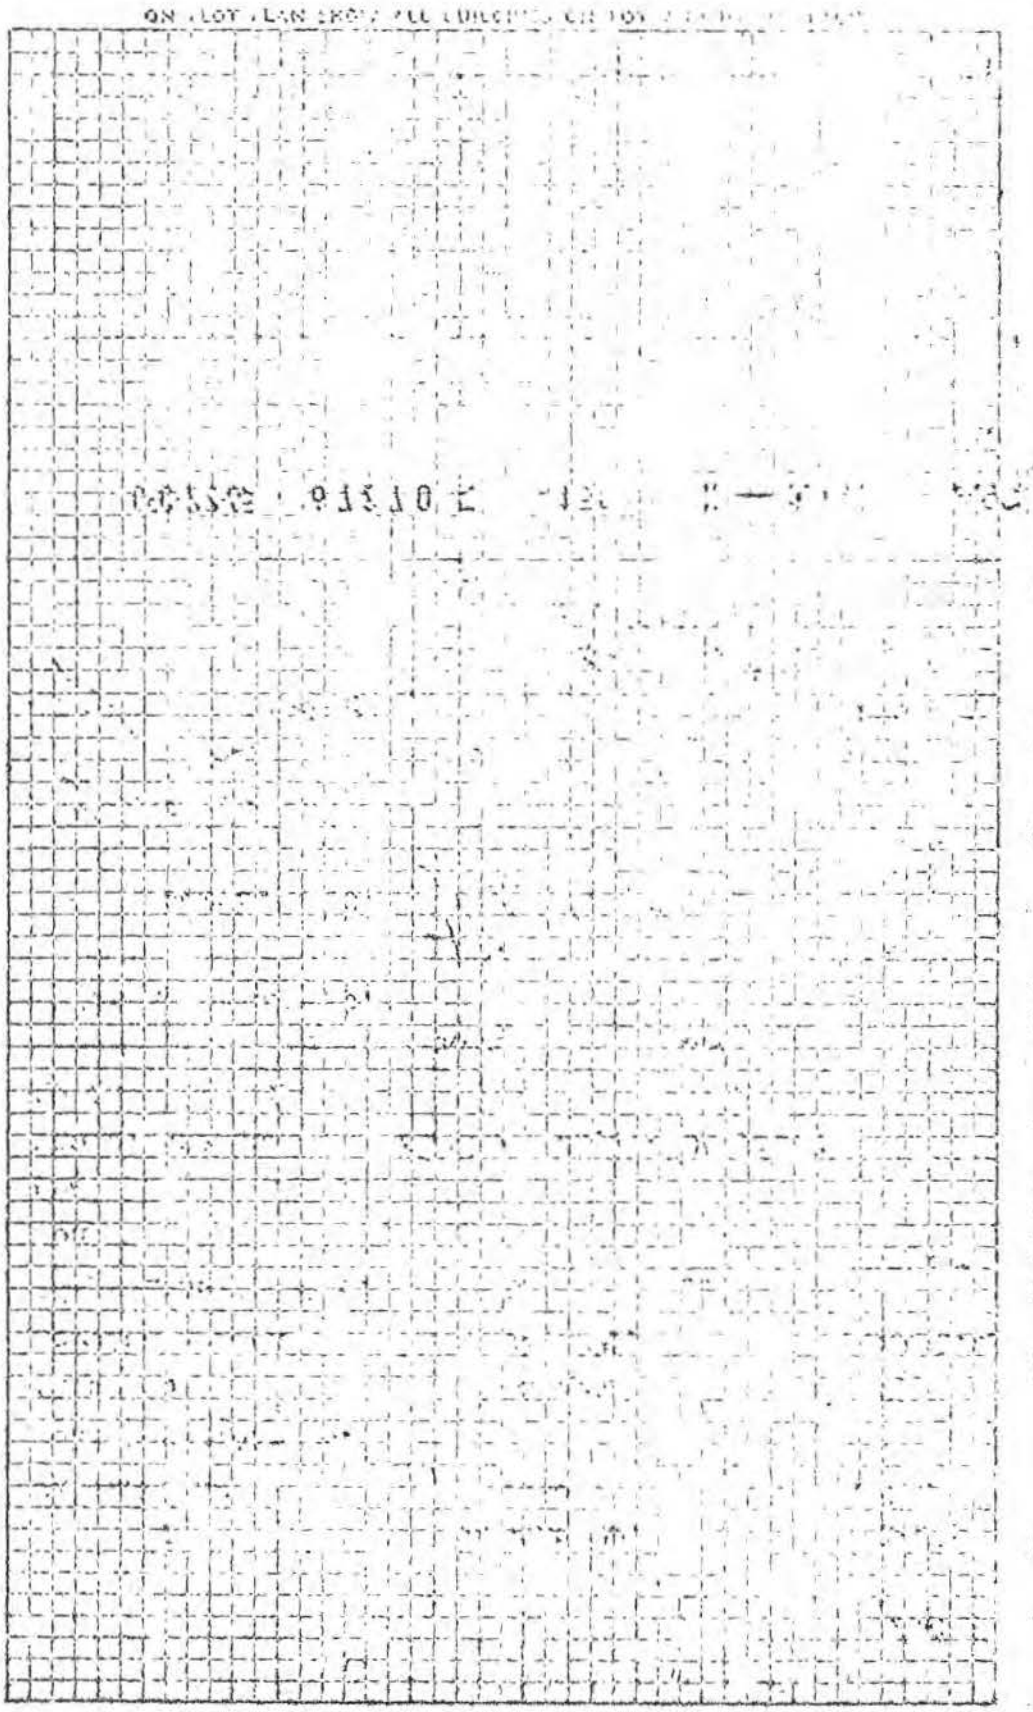

G

APPLICATION FOR GRADING PERMIT AND FOR GRADING CERTIFICATE

B&S Form B-100

CITY OF LOS ANGELES — DEPT. OF BUILDING AND SAFETY

INSTRUCTIONS: 1. Applicant to Complete Numbered Items Only. 2. Plot Plan Required on Back of Original.

1. LEGAL DESCR.	LOT 292,293,294	BLK. G	TRACT Montana	ADDRESS APPROVED
2. JOB ADDRESS	2001-2013 Reservoir St LA			DIST. MAP 144-205
3. BETWEEN CROSS STREETS	Liberty St AND Alvarado St			ZONE R-4-1
4. PURPOSE				INSIDE KEY
5. OWNER	Les Freres Taix	PHONE		COR. LOT 690 691
6. OWNER'S ADDRESS	1911 Sunset Blvd LA 26	P.O. BOX	ZONE	LOT SIZE 150x131.2
7. DESIGN CIVIL ENGINEER	Mackintosh & Mackintosh Inc	STATE LICENSE 5589	PHONE NO 21184	
8. SOILS ENGINEER		STATE LICENSE	PHONE	REAR ALLEY 15
9. ENGINEERING GEOLOGIST		STATE LICENSE	PHONE	SIDE ALLEY BLDG. LINE
10. CONTRACTOR		STATE LICENSE	PHONE	AFFIDAVITS za 13503
11. CONTRACTOR'S ADDRESS		P.O. BOX	ZONE	

G 2001-2013 Reservoir St — DISTRICT OFFICE LA

12. NUMBER CUBIC YARDS — CUT 250 — FILL 250 — MAXIMUM CUT OR FILL 250

13. TYPE OF NATURAL SOIL: Sandy clay	TYPE OF FILL MATERIAL: Same.	YARDAGE APPROVED: Adams	MAXIMUM SLOPE: CUT / FILL
14. COMPACTED FILLS: ☑ YES ☐ NO		APPLICATION CHECKED: Adams	RETAINING WALL REQUIRED: (YES) / NO
APPROVED SOIL TESTING AGENCY: To be selected		PLANS CHECKED: Adams	
I certify that in doing the work authorized hereby I will not employ any person in violation of the Labor Code of the State of California relating to workmen's compensation insurance, and I have read reverse side of application. SIGNED: Frank Tuyler		CORRECTIONS VERIFIED: Adams.	FILE WITH
BOND: c/o Pla.	POSTED: ☐ CASH ☐ SURETY	PLANS APPROVED: Adams	CONT. INSP.: No.
This Form When Properly Validated Is a Permit to Do the Work Described.		APPLICATION APPROVED: Adams	INSPECTOR

P.C.	S.P.C.	G.P.I.	G.P.	I.F.
15.00			29.00	

CASHIER'S USE ONLY

FEB-17-67 07424 F 0 •40996 2 — 2 CK 15.00
FEB-17-67 07425 F 0 •40996 2 — 1 CK 29.00

P.C. No. ..... GRADING yes CRIT. SOIL / CONS. /

LEGAL DESCRIPTION

ON PLOT PLAN SHOW ALL BUILDINGS ON LOT AND USE OF EACH

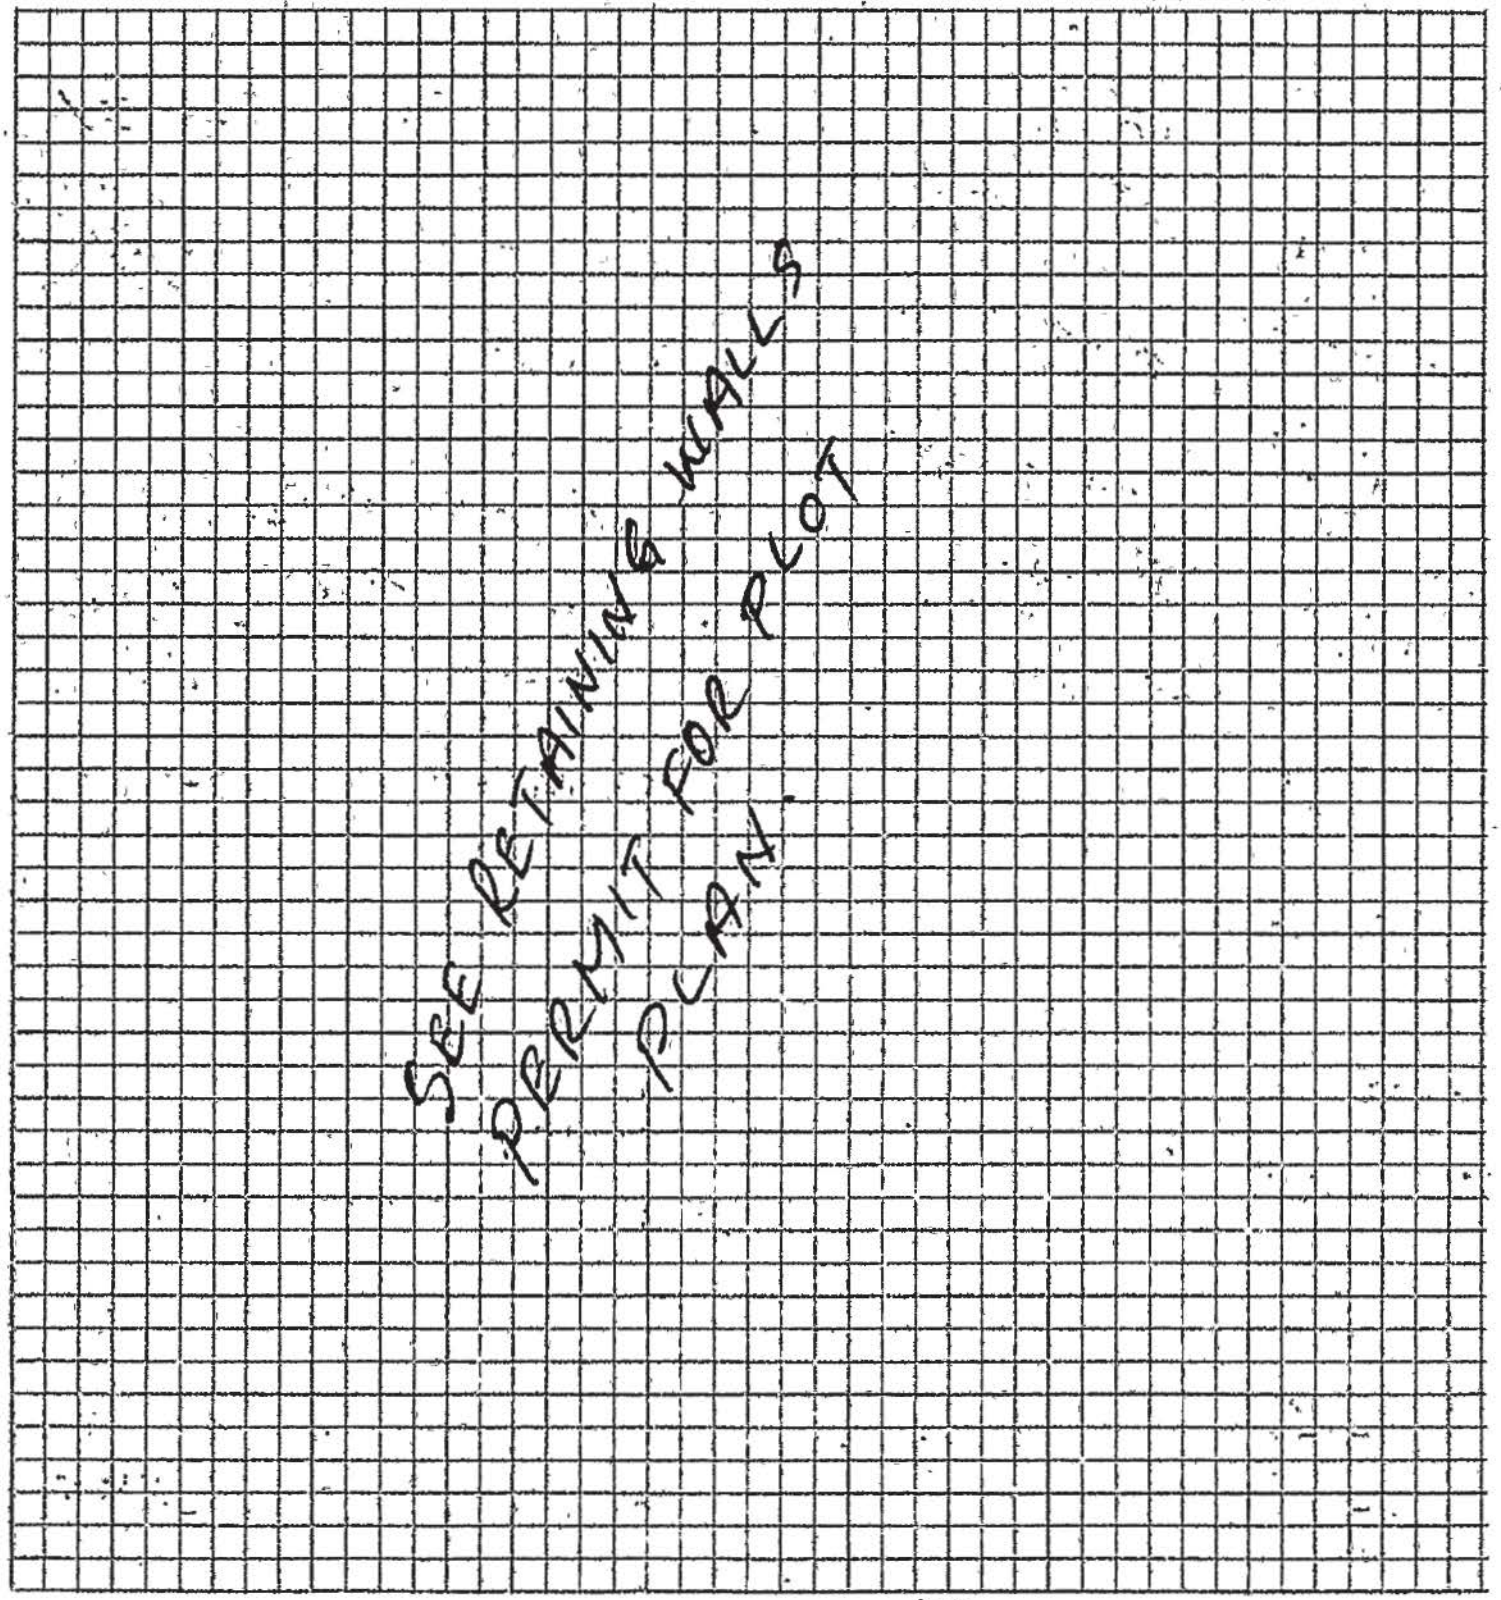

SCOPE OF PERMIT

"This permit is an application for inspection, the issuance of which is not an approval or an authorization of the work specified herein. This permit does not authorize or permit, nor shall it be construed as authorizing or permitting the violation or failure to comply with any applicable law. Neither the City of Los Angeles, nor any board, department, officer or employee thereof make any warranty or shall be responsible for the performance or results of any work described herein, or the condition of the property or soil upon which such work is performed." (See Sec. 91.0202 L.A.M.C.)

1

APPLICATION FOR INSPECTION OF NEW BUILDING AND FOR CERTIFICATE OF OCCUPANCY

CITY OF LOS ANGELES — DEPT. OF BUILDING AND SAFETY

B&S B-1—Rev. 3-64

RW-1

INSTRUCTIONS: 1. Applicant to Complete Numbered Items Only. 2. Plot Plan Required on Back of Original.

CENSUS TRACT

1. LEGAL DESCR. — LOT: 292, 293, 294 — BLK.: G — TRACT: Montana
2. PURPOSE OF BUILDING: (23) Retaining Wall
3. JOB ADDRESS: 2000-2013 Reservoir Street, Los Angeles
4. BETWEEN CROSS STREETS: Liberty Street AND Alvarado Street
5. OWNER'S NAME — PHONE: Les Freres Taix
6. OWNER'S ADDRESS — P. O. BOX — ZONE: 1911 Sunset Blvd. — LA 26 — 389-1265
7. ARCHITECT OR DESIGNER — STATE LICENSE NO. — PHONE: -
8. ENGINEER — STATE LICENSE NO. — PHONE: MACKINTOSH & MACKINTOSH, INC. 5589 NO 2-1184
9. CONTRACTOR — STATE LICENSE NO. — PHONE: -
10. SIZE OF NEW BLDG. — STORIES — HEIGHT — NO. OF EXISTING BUILDINGS ON LOT AND USE
11. MATERIAL OF CONSTRUCTION — EXT. WALLS — ROOF — FLOOR
12. JOB ADDRESS: 2000-2013 Reservoir Street, Los Angeles
13. VALUATION: TO INCLUDE ALL FIXED EQUIPMENT REQUIRED TO OPERATE AND USE PROPOSED BUILDING. $3,000.00

DIST. MAP: 144-205
ZONE: R-4-1
FIRE DIST.: /
INSIDE / COR. LOT: R2 91 / REV. COR.
LOT SIZE: 150 x 131.2
REAR ALLEY: 15
SIDE ALLEY: /
BLDG. LINE: /
AFFIDAVITS: ZA 13503, ZA 18609
DISTRICT OFFICE: LA
GRADING: Yes
GRIT. SOIL: /

1

PURPOSE OF BUILDING: Ret. Walls — VALUATION APPROVED: Adams
TYPE: / — GROUP: / — STORIES: / — PLANS CHECKED: Adams
BLDG. AREA: / — MAX. OCC.: / — TOTAL: / — PLANS APPROVED: Adams
DWELL. UNITS: / — GUEST ROOMS: / — SPACES PARKING REQ'D: / PROVIDED: / — APPLICATION APPROVED: Adams
SPRINKLERS REQ'D SPECIFIED: / — CONT. INSP.: None
P.C. No.: nn 126

HIGHWAY DED.: /
FLOOD: /
CONS.: /
ZONED BY: O.B.
FILE WITH:
INSPECTOR:

P.C.	S.P.C.	G.P.I.	DP.	I.F.	O.S.	C/O	TYPIST
9.10		6P15	14.00				

CASHIER

OCT-14-66	516825	•	Z—2 CK	9.10
FEB-17-67	074225	•40995	Z—7 CK	5.00
FEB-17-67	074235	•40995	Z—1 CK	14.00

STATEMENT OF RESPONSIBILITY

I certify that in doing the work authorized hereby I will not employ any person in violation of the Labor Code of the State of California relating to workmen's compensation insurance.

"This permit is an application for inspection, the issuance of which is not an approval or an authorization of the work specified herein. This permit does not authorize or permit, nor shall it be construed as authorizing or permitting the violation or failure to comply with any applicable law. Neither the City of Los Angeles, nor any board, department, officer or employee thereof make any warranty or shall be responsible for the performance or results of any work described herein, or the condition of the property or soil upon which such work is performed." (See Sec. 91.0202 L.A.M.C.)

Signed Frank Tengler for (Owner or Agent) Taix

		Name	Date
Bureau of Engineering	ADDRESS APPROVED	L Davies	10/13/66
	SEWERS AVAILABLE		
	NOT AVAILABLE		
	DRIVEWAY APPROVED		
	HIGHWAY DEDICATION REQUIRED		
	COMPLETED		
	FLOOD CLEARANCE APPROVED		
Conservation	APPROVED FOR ISSUE FILE #		
Plumbing	PRIVATE SEWAGE DISPOSAL SYSTEM APPROVED		
Planning	APPROVED UNDER CASE #		
Fire	APROVED (TITLE 19) (L.A.M.C.–S700)		
Traffic	APPROVED FOR		

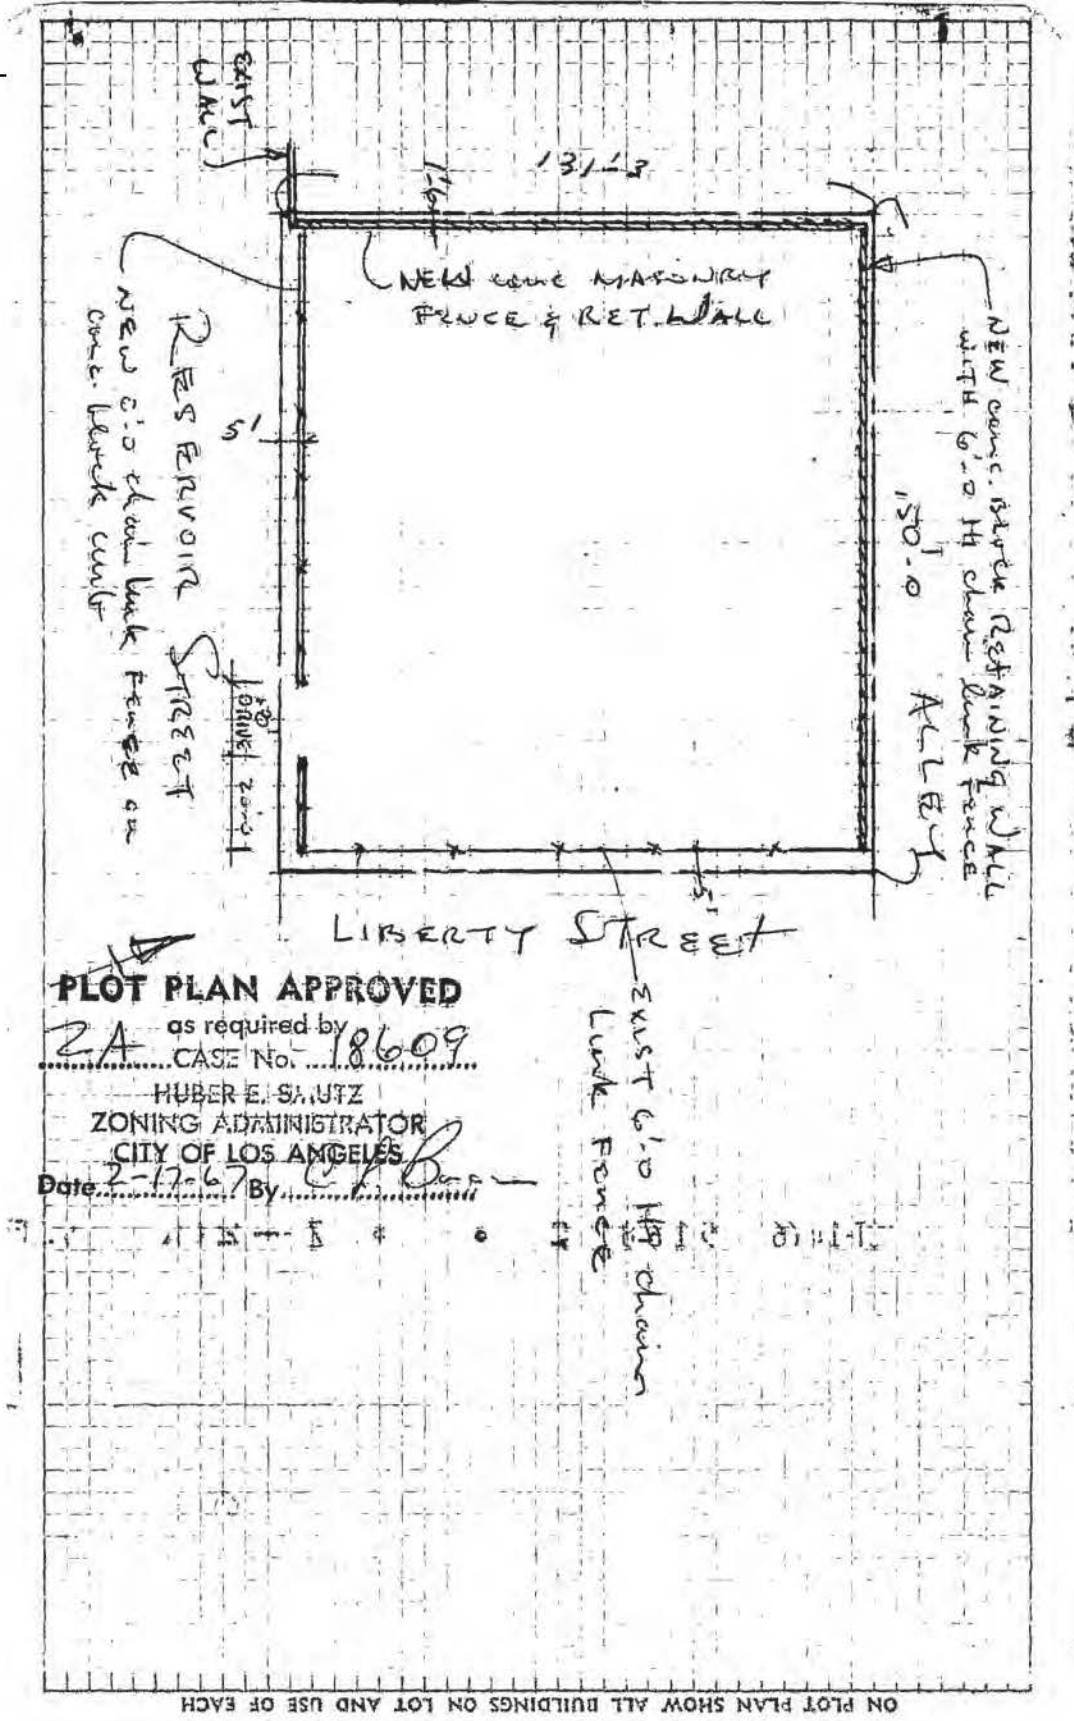

LEGAL DESCRIPTION

G Form 8-100

APPLICATION FOR GRADING PERMIT AND FOR GRADING CERTIFICATE

CITY OF LOS ANGELES — DEPT. OF BUILDING AND SAFETY

INSTRUCTIONS: 1. Applicant to Complete Numbered Items Only. 2. Plot Plan Required on Back of Original.

1. LEGAL LOT 292, 293, 294	BLK. G	TRACT Montana	DIST. MAP 44-205
2. JOB ADDRESS 2001-2013 Reservoir St LA		APPROVED	ZONE R-4-1
3. BETWEEN CROSS STREETS Liberty St AND Alvarado St			INSIDE KEY /
4. PURPOSE (60) GRADING			COR. LOT 60/91 REV. COR.
5. OWNER Raymond M. Taix, Pierre L. Taix, John A. Les Freres Taix / Narp & Louis C. Sangouard		PHONE	LOT SIZE 150x131.2
6. OWNER'S ADDRESS 1911 Sunset Blvd.	P.O. LA	ZONE 26	
7. PLANS BY CIVIL ENG. Mackintosh & Mackintosh, Inc.	STATE LICENSE 5589	PHONE NO 21184	REAR ALLEY 15 SIDE ALLEY
8. CONTOURS BY LIC'D. SURVEYOR OR CIVIL ENG.	STATE LICENSE	PHONE	BLDG. LINE /
9. FOUNDATION ENGINEER GEOLOGIST	STATE LICENSE	PHONE	AFFIDAVITS za 13503
10. CONTRACTOR	STATE LICENSE	PHONE	
11. CONTRACTOR'S ADDRESS	P.O.	ZONE	

SUPPLEMENTAL GRADING.

G 2001-2013 Reservoir St. — DISTRICT OFFICE LA

12. NUMBER CUBIC YARDS CUT 2760	FILL 2760	TOTAL 2760	
13. TYPE OF NATURAL SOIL	TYPE OF FILL MATERIAL		MAXIMUM SLOPE CUT / FILL
14. COMPACTED FILLS ☐ YES ☐ NO		YARDAGE APPROVED	
APPROVED SOIL TESTING AGENCY		APPLICATION CHECKED	RETAINING WALL REQUIRED (YES) NO
I certify that in doing the work authorized hereby I will not employ any person in violation of the Labor Code of the State of California relating to workmen's compensation insurance. SIGNED X Frank Tunglek		PLANS CHECKED	
		CORRECTIONS VERIFIED	FILE WITH
BOND $3,000.00 W.C.	POSTED ☐ CASH ☒ SURETY 3-15-67	PLANS APPROVED	CONT. INSP.
This Form When Properly Validated is a Permit to Do the Work Described.		APPLICATION APPROVED	INSPECTOR

P.C.	S.P.C.	G.P.	I.F.
20.00	—	90.00	—

VALIDATION — CASHIER'S USE ONLY

MAR 1 '67 11259 E 0 •42346 X = CK 20.00
MAR 1 '67 11259 E 0 •42346 X = CK 90.00

LEGAL DESCRIPTION

ON PLOT PLAN SHOW ALL BUILDINGS ON LOT AND USE OF EACH

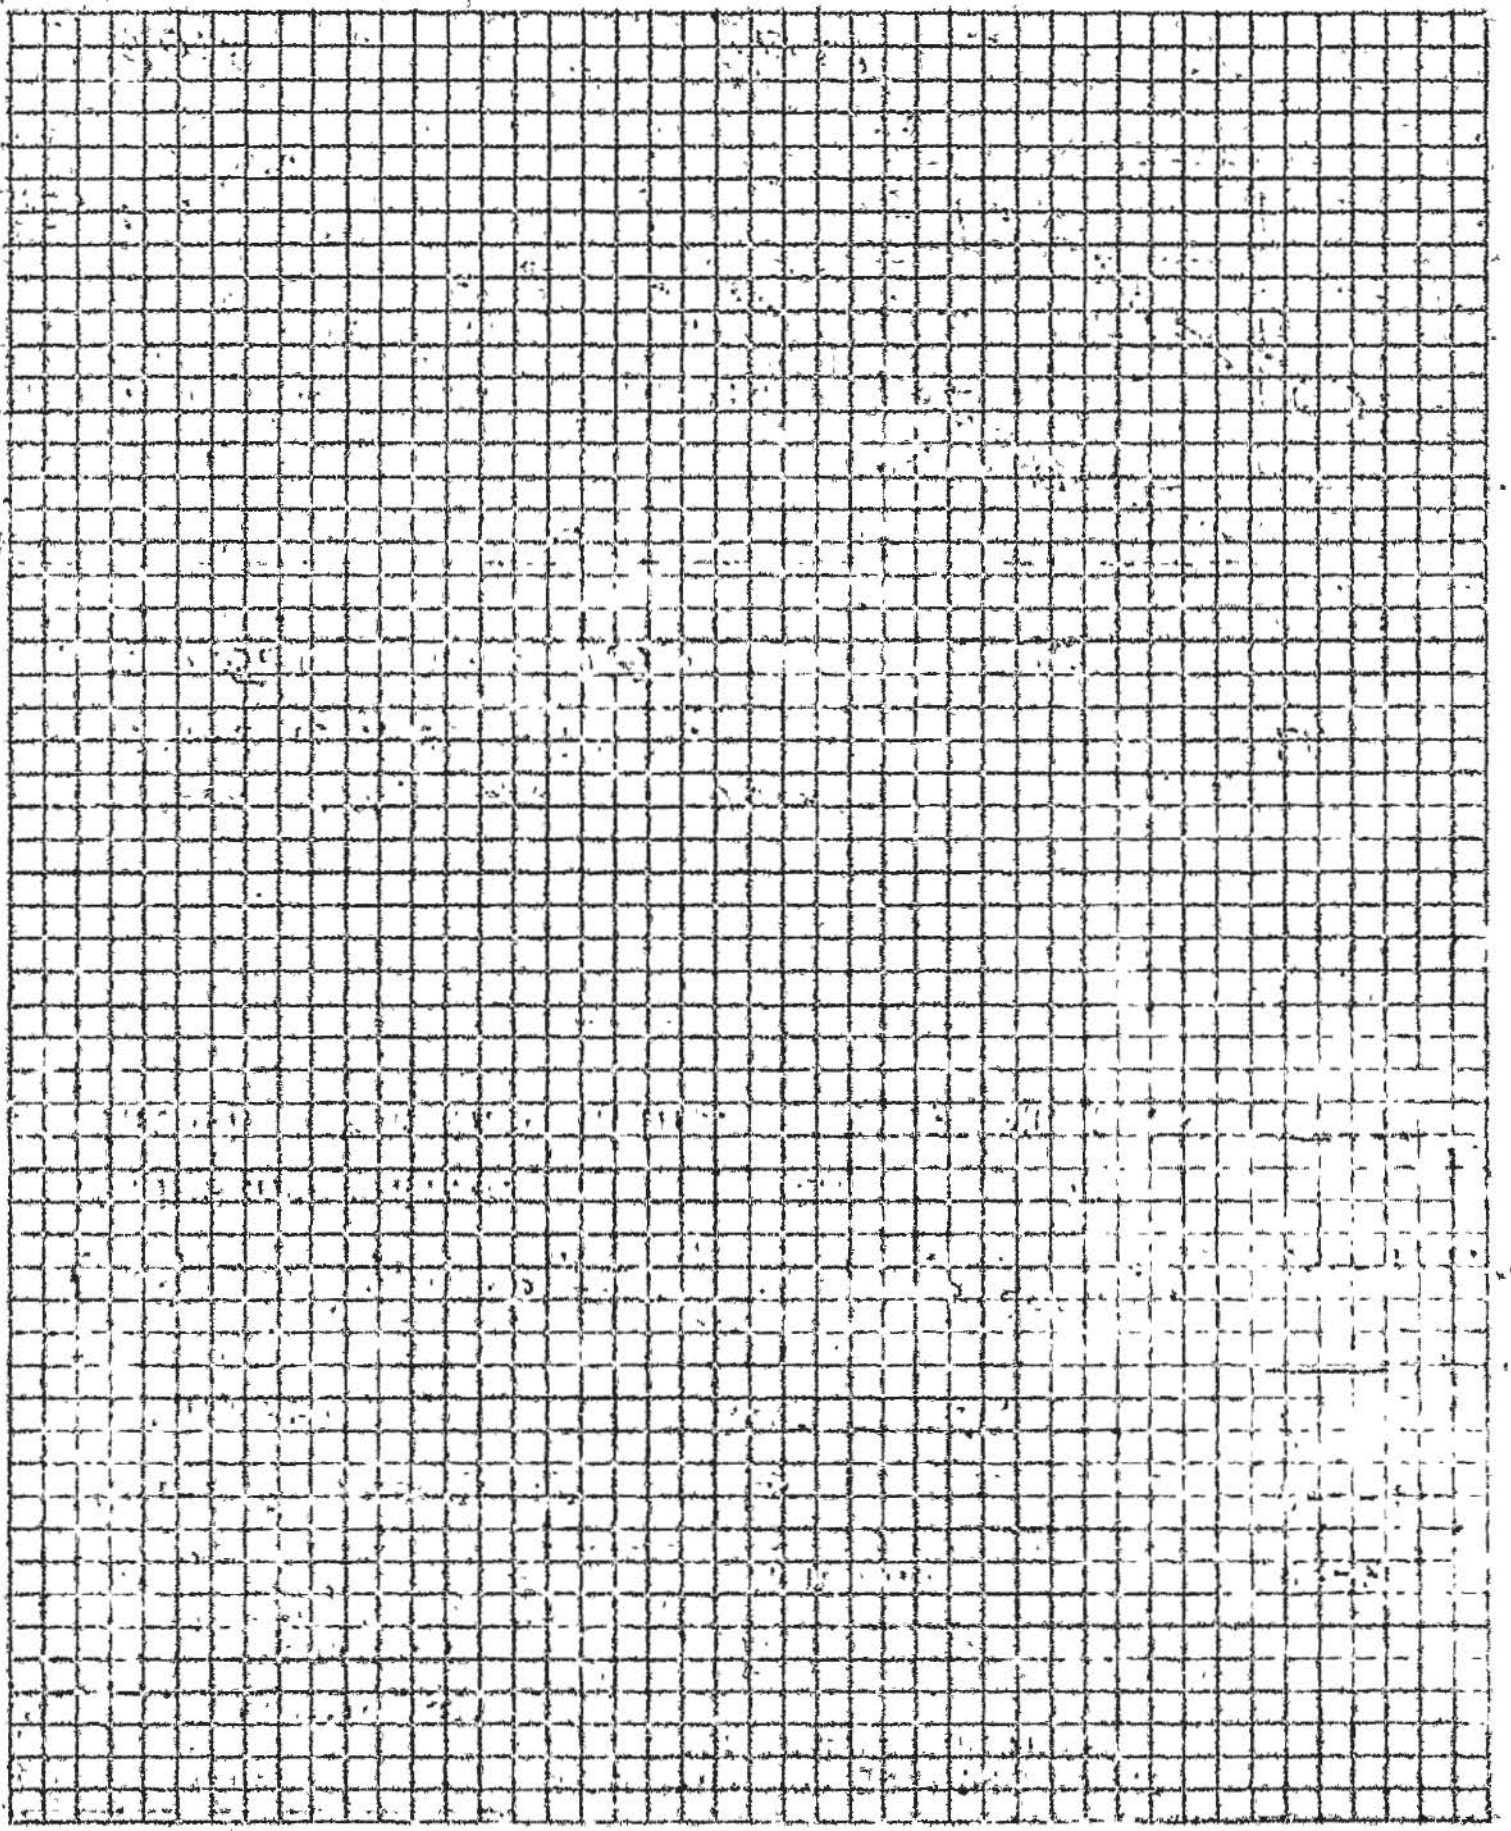

10/31

All applications must be filled out by applicant.
(USE INK OR INDELIBLE PENCIL)

Ward 2

PLANS AND SPECIFICATIONS and other data must also be filed.

BOARD OF PUBLIC WORKS

DEPARTMENT OF BUILDINGS

Application for the Erection of Frame Building

CLASS "D"

Application is hereby made to the Board of Public Works (Chief Inspector of Buildings), of the City of Los Angeles, for the approval of this detailed statement of specifications herewith submitted for the erection of the building herein described. All provisions of the building ordinances and state laws shall be complied with in the erection of said building, whether herein specified or not. It is also understood the granting of a permit on this application does not grant any right or privilege to erect the building or structure herein described, or any portion thereof on any public street or alley or on any land or portion thereof, the title or right of possession to which is in litigation by, or is disputed by the City, County or State; or as giving or granting any right or privilege to use the said structure or building for any purpose which is or may hereafter be prohibited by ordinance of the City of Los Angeles.

PLANS CHECKED BY—O. K. E. C. Y.

(SIGN HERE) F E Creasy (Applicant)

TAKE TO ROOM NO. 6 FIRST FLOOR

ASSESSOR PLEASE VERIFY

Lot No. 294 Block G, Montana Tr

District No. 7 M. B. page 12 F. B. page 124

O. K. City Assessor Per Deputy

TAKE TO ROOM NO. 34 THIRD FLOOR

ENGINEER'S PLEASE VERIFY

No. 2011-13 Reservoir Street

O. K. City Engineer Per Deputy

1. PURPOSE OF BUILDING Flats for rent Number of rooms 16 (4 flats)
2. OWNER'S NAME F E Creasy
3. Owner's address 2119 Elsinore St
4. Architect's name Layne
5. CONTRACTOR'S NAME Layne
6. Contractor's address
7. ENTIRE COST OF PROPOSED BUILDING, $ 8000.
8. Size of lot 50 x 131.25 Size of building 35 x 48
9. Will building be erected on front or rear of lot? Front
10. NUMBER OF STORIES IN HEIGHT 2 Height to highest point of roof about 22'
11. Height of first floor joist above curb level, or surface about 2' above yard
12. Character of ground: rock, clay, sand, filled, etc. shaly rock, graded down
13. Of what material will FOUNDATION and ~~cellar~~ walls be built? Concrete
14. GIVE depth of FOUNDATION below the surface of ground 2 ft
15. GIVE dimensions of FOUNDATION and ~~cellar~~ wall FOOTINGS 16"x18" wide
16. GIVE width of FOUNDATION and ~~cellar~~ walls at top 8"
17. NUMBER and KIND of chimneys 2 brick Number of flues 2
18. Number of inlets to each flue ~~1~~ Interior size of flues 8" x 8" ~~x 12"~~ double flues
19. Give sizes of following materials: MUDSILLS 2 x 6 ~~Girders and~~ stringers 3 x 4
EXTERIOR STUDS 2 x 4 BEARING STUDS 2 x 4 Interior studs 2 x 3
Ceiling joist 2 x ~~4~~ furred Roof rafters 2 x 4 ~~furred~~ FIRST FLOOR JOISTS 2 x 6
SECOND FLOOR JOIST 2 x 8 Third floor joist x Fourth floor joist x

PERMIT NO 9845 Permit issued OCT 17 1911, 191

OVER

Application Received

20. Specify material of roofing Paper, one layer & felt

21. Specify material of partitions Wood lath and plaster

22. Specify material of floors Double wood floors

23. Specify how many thicknesses of floor 2

24. How will halls and soffits of stairs be plastered? Wood lath and plaster

25. Will cellar or basement ceiling be plastered? no cellar

26. Specify size of vent shafts to ~~water closet~~ bath & toilet compartments Window 1'-6" x 2" on S. Porch

27. What means of access to roof? ~~x~~ with hole from screen porch

28. How many fire escapes will be provided? _____ where placed? _____

REMARKS.

It is not expected that much use will be made of Chimneys as gas is to be used for cooking and heating. No open fireplaces. Gas water heaters to be vented by special metal flue of their own, extending through roof. Two open fireplaces. A double flue to be built with each, the extra flues to have one inlet from 2d story.

Application Received _____ Time _____ Returned _____

All applications must be filled out by applicant
(USE INK OR INDELIBLE PENCIL)

WARD 2

BOARD OF PUBLIC WORKS

PLANS AND SPECIFICATIONS and other data must also be filed.

DEPARTMENT OF BUILDINGS

Application for the Erection of Frame Building

CLASS "D"

To the Board of Public Works of the City of Los Angeles:

Application is hereby made to the Board of Public Works of the City of Los Angeles, through the office of the Chief Inspector of Buildings, for a building permit in accordance with the description and for the purpose hereinafter set forth. This application is made subject to the following conditions, which are hereby agreed to by the undersigned applicant and which shall be deemed conditions entering into the exercise of the permit:

First: That the permit does not grant any right or privilege to erect any building or other structure therein described, or any portion thereof, upon any street, alley, or other public place or portion thereof.

Second: That the permit does not grant any right or privilege to use any building or other structure therein described, or any portion thereof, for any purpose that is, or may hereafter be, prohibited by ordinance of the City of Los Angeles.

Third: That the granting of the permit does not affect or prejudice any claim of title to, or right of possession in, the property described in such permit.

(SIGN HERE) F. E. Creasey (Applicant)

Rear Lot No. 294 Block G

TAKE TO ROOM NO. 6 FIRST FLOOR
ASSESSOR PLEASE VERIFY

Montana Tract

District No. 7 M. B. page 12 F. B. page 139

O. K. City Assessor By [illegible] Deputy

TAKE TO ROOM NO. 34 THIRD FLOOR
ENGINEER PLEASE VERIFY

No.

2011-2013 - Reservoir Street

O. K. City Engineer By Lemuller Deputy

1. PURPOSE OF BUILDING Garage Number of rooms 2
2. OWNER'S NAME F. E. Creasey
3. Owner's address 2119 Elsinore St
4. Architect's name —
5. CONTRACTOR'S NAME F. E. Creasey
6. Contractor's address —
7. ENTIRE COST OF PROPOSED BUILDING, $ 75.00
8. Size of lot 50 x 131 1/4 Size of Building 18 x 18
9. Will building be erected on front or rear of lot? Rear
10. NUMBER OF STORIES IN HEIGHT 1 Height to highest point of roof 10'
11. Height of first floor joist above curb level, or surface
12. Character of ground; rock, clay, sand, filled, etc. natural soil
13. Of what material will FOUNDATION and cellar walls be built? 1 layer clay brick
14. GIVE depth of FOUNDATION below the surface of ground 6"
15. GIVE dimensions of FOUNDATION and cellar wall FOOTINGS
16. GIVE width of FOUNDATION and cellar wall at top
17. NUMBER and KIND of chimneys — Number of flues —
18. Number of inlets to each flue — Interior size of flues — x —
19. Give sizes of following materials: REDWOOD MUDSILLS 2 x 6 Girders — x —

EXTERIOR studs 2 x 3 INTERIOR BEARING studs — x — Interior Non-bearing studs — x —

Ceiling joist — x — Roof rafters 2 x 3 FIRST FLOOR JOISTS [illegible]

SECOND FLOOR JOIST — x — Third floor joist — x — Fourth floor joist — x —

Date issued SEP 21 1912 191

Application Received [illegible]

PERMIT NO. 11597

OVER

20. Specify material of roofing Paper

21. Specify material of partitions Board

22. Specify material of floors dirt

23. Specify how many thicknesses of floor

24. How will halls and soffits of stairs be plastered?

25. Will cellar or basement ceiling be plastered?

26. Specify size of vent shafts to water closet compartments

27. What means of access to roof?

28. How many fire escapes will be provided? ..... where placed?

REMARKS:

Application Received ..... Time ..... Returned .....

APPLICATION TO ALTER - REPAIR - DEMOLISH
AND FOR CERTIFICATE OF OCCUPANCY

BAS Form 6-3

AC-2-a

CITY OF LOS ANGELES — DEPT. OF BUILDING AND SAFETY

INSTRUCTIONS: 1. Applicant to Complete Numbered Items Only 2. Plot Plan Required on Back of Original.

CENSUS TRACT

1. LEGAL DESCR: LOT SEE BACK BLK — TRACT: Lakeside tract — DIST. MAP: 138-205
2. PRESENT USE OF BUILDING: 16 stores — NEW USE OF BUILDING: 16 same — ZONE: C-2-2-0
3. JOB ADDRESS: 1925-27-29 Sunset Blvd. & 1911 Sunset Blvd. — FIRE DIST.: II
4. BETWEEN CROSS STREETS: Alvarado St. AND Reservoir St. — INSIDE / COR. LOT / KEY / REV. COR.
5. OWNER'S NAME: Estate of A Tait — PHONE: 984-6443 — LOT SIZE: 50x140
6. OWNER'S ADDRESS: 1911 Sunset Blvd. — P.O. BOX — ZIP — REAR ALLEY
7. ARCHITECT OR DESIGNER: L.K. Long — STATE LICENSE NO. — PHONE — SIDE ALLEY /
8. ENGINEER: I.M. Sexton — STATE LICENSE NO. SE 206 — PHONE 381-0737 — BLDG. LINE /
9. CONTRACTOR: not selected — STATE LICENSE NO. — PHONE — AFFIDAVITS: 32523
10. SIZE OF EXISTING BLDG.: 40x85 — STORIES: 1 — HEIGHT — NO. OF EXISTING BLDGS. ON LOT AND USE: 1-stores #1 K. Tait — /
11. MATERIAL OF CONSTRUCTION — FLOOR: conc
12. JOB ADDRESS: 1925-27 Sunset Blvd. — DISTRICT OFFICE: LA
13. VALUATION (EQUIPMENT AND USE) — GRADING: yes
14. NEW WORK: (Describe): partiti ... tec int. ... all — PRIV. SOIL — HIGHWAY DED.: no 705

NEW USE OF BUILDING: RETAI — STORIES: 1 — HEIGHT: 20' — FLOOD

TYPE: III-A — GROU... — VATION APPROVED: Stephens — CLASS: /

BLDG. AREA: 3500 M.C. — MAX. OCC. — PLANS CHECKED — ZONED BY: EScott

DWELL. UNITS — GUEST ROOMS — SPACE PARKING — ...ROVED — APPROVED: Tipton — FILE WITH

P.C. No. T75419 — CONT. INSP. NOT REQ'D. — ...ON APPROVED: Tipton — INSPECTOR

P.C.	S.P.C.	B.P.	O.S.	C/O	TYPIST
32.50		50.00			KB

CASHIER'S USE

APR-5-66	168215	•24609	X — 2 CK	32.50
MAR-5-66	243235	•24609	X — 1 CS	5.00
MAR-5-66	24624	•24609	X — 1 CS	50.00

STATEMENT OF RESPONSIBILITY

I certify that in doing the work authorized hereby I will not employ any person in violation of the Labor Code of the State of California relating to workmen's compensation insurance.

"This permit is an application for inspection, the issuance of which is not an approval or an authorization of the work specified herein. This permit does not authorize or permit, nor shall it be construed as authorizing or permitting the violation or failure to comply with any applicable law. Neither the City of Los Angeles, nor any board, department, officer or employee thereof make any warranty or shall be responsible for the performance or results of any work described herein, or the condition of the property or soil upon which such work is performed." (See Sec. 91.0202 L.A.M.C.)

Signed: Ivan Sexton (Owner or Agent) — Name: EMitchell — Date: 4/4

Bureau of Engineering	ADDRESS APPROVED SEWERS AVAILABLE NOT AVAILABLE DRIVEWAY APPROVED HIGHWAY DEDICATION REQUIRED COMPLETED FLOOD CLEARANCE APPROVED
Conservation	APPROVED FOR ISSUE FILE #
Plumbing	PRIVATE SEWAGE DISPOSAL SYSTEM APPROVED
Planning	APPROVED UNDER CASE #
Fire	APPROVED (TITLE 19) (L.A.M.C.-5700) — Charles W. Pyne 5/2/66
Traffic	APPROVED FOR

Lake Side TRACT Lot com at most S.Cor of Lot 3 Th N 71°-36' E 150 ft Th N W parallel with S W Line of LOT-1 to SW LINE OF RESERVOIR ST Th N W thence to a pt S-62°-21' E 57.46 ft from most N Cor of said Lot 3 Th S 11°-28' E 28.5 ft Th S 78-36 W 40 ft Th SE 135.26 ft to Beg Port of Lot 4 and all of Lot 2 Blk - As per map recorded Book 6 Page 42 Lodge Loc. of Parcel 2

The Southerly 140 Feet of Lot 54 of The Lake Side Tract as per map recorded in Book 6 page 42 of Maps, in the office of County Recorder of said County.

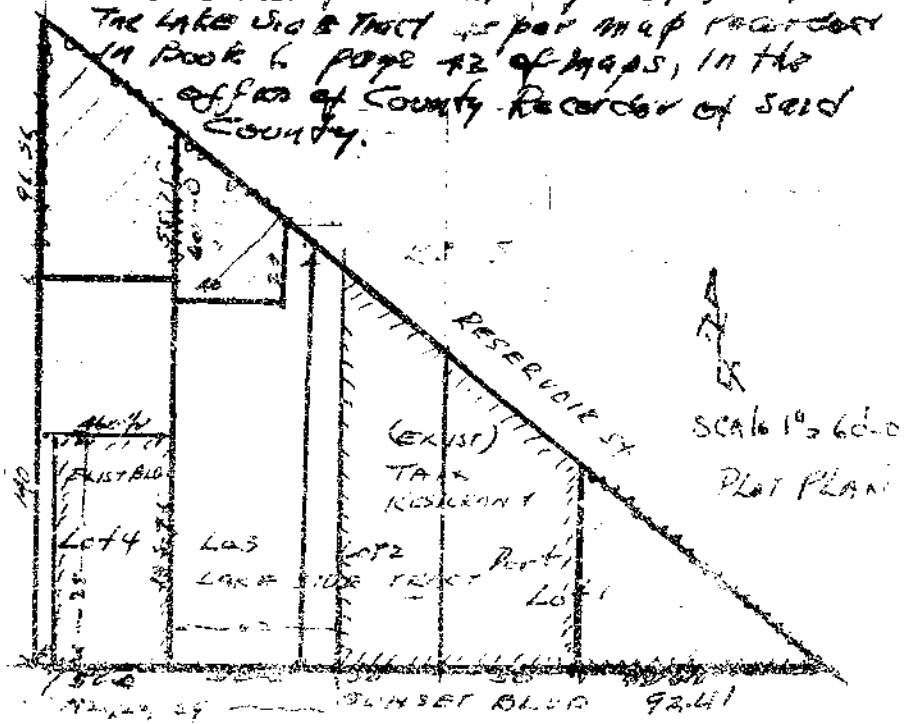

CROSS HATCHED AREAS NOT PART OF LEGAL DESCRIPTION.

3

APPLICATION TO ALTER, REPAIR OR DEMOLISH AND FOR A Certificate of Occupancy

Form # 4

CITY OF LOS ANGELES
DEPARTMENT OF
BUILDING AND SAFETY
BUILDING DIVISION

Lot No.

Tract

Location of Building 1927 SUNSET (House Number and Street)

Between what cross streets Liberty & Glendale Blvd

Approved by City Engineer

Deputy.

USE INK OR INDELIBLE PENCIL

1. Present use of building STORE (Store, Dwelling, Apartment House, Hotel or other purpose) Families Rooms
2. State how long building has been used for present occupancy
3. Use of building AFTER alteration or moving SAME Families Rooms
4. Owner MATHIN STATIONERY (Print Name) Phone
5. Owner's Address 1927 SUNSET P. O.
6. Certificated Architect State License No. Phone
7. Licensed Engineer State License No. Phone
8. Contractor D & H. Awning Co State License No. 72802 Phone RE 2-0193
9. Contractor's Address 3021 Cahuenga L.A. 16
10. VALUATION OF PROPOSED WORK (Including all labor and material and all permanent lighting, heating, ventilating, water supply, plumbing, fire sprinkler, electrical wiring and elevator equipment therein or thereon.) $ 120.00
11. State how many buildings NOW on lot and give use of each. (Store, Dwelling, Apartment House, Hotel or other purpose)
12. Size of existing building x Number of stories high Height to highest point
13. Material Exterior Walls (Wood, Steel or Masonry) Exterior framework (Wood or Steel)
14. Describe briefly all proposed construction and work:

1 Roller Awning Complete as per L.A. City Code

NEW CONSTRUCTION

15. Size of Addition x Size of Lot x Number of Stories when complete
16. Footing: Width Depth in Ground Width of Wall Size of Floor Joists x
17. Size of Studs x Material of Floor Size of Rafters x Type of Roofing

I hereby certify that to the best of my knowledge and belief the above application is correct and that this building or construction work will comply with all laws, and that in the doing of the work authorized thereby I will not employ any person in violation of the Labor Code of the State of California relating to Workmen's Compensation Insurance.

Sign here D & H. Awning Co (Contractor, Authorized Agent)

By

FOR DEPARTMENT USE ONLY

(1) PLAN CHECKING
Receipt No.
Valuation $
Fee Paid $

(2) REINFORCED CONCRETE
Bbls. Cement
Tons of Reinforcing Steel

FEES
Bldg. Per.
Cert. of Occupancy
Total 2.00

TYPE	GROUP	Maximum No. Occupants	Inside Lot / Corner Lot	Key Lot / Corner Lot Keyed	Lot Area	Front rear alley / Ft. side alley	Clerk
AWNING							

PERMIT No. LA 4313

Plans and Specifications checked

Corrections Verified

Plans, Specifications and Application recheck'd and approved.

PLANS Roll

Zone C-2 | Fire District No. 2 | District Map No. 432

Bldg. Line Ft. | Street Widening Ft.

Application checked and approved APR 1949 Clerk

Stamp here when Permit is issued APR 13 1949

Continuous Inspection

SPRINKLER Specified—Required Valuation Included Yes—No

Inspector

For Plans See | Filed with

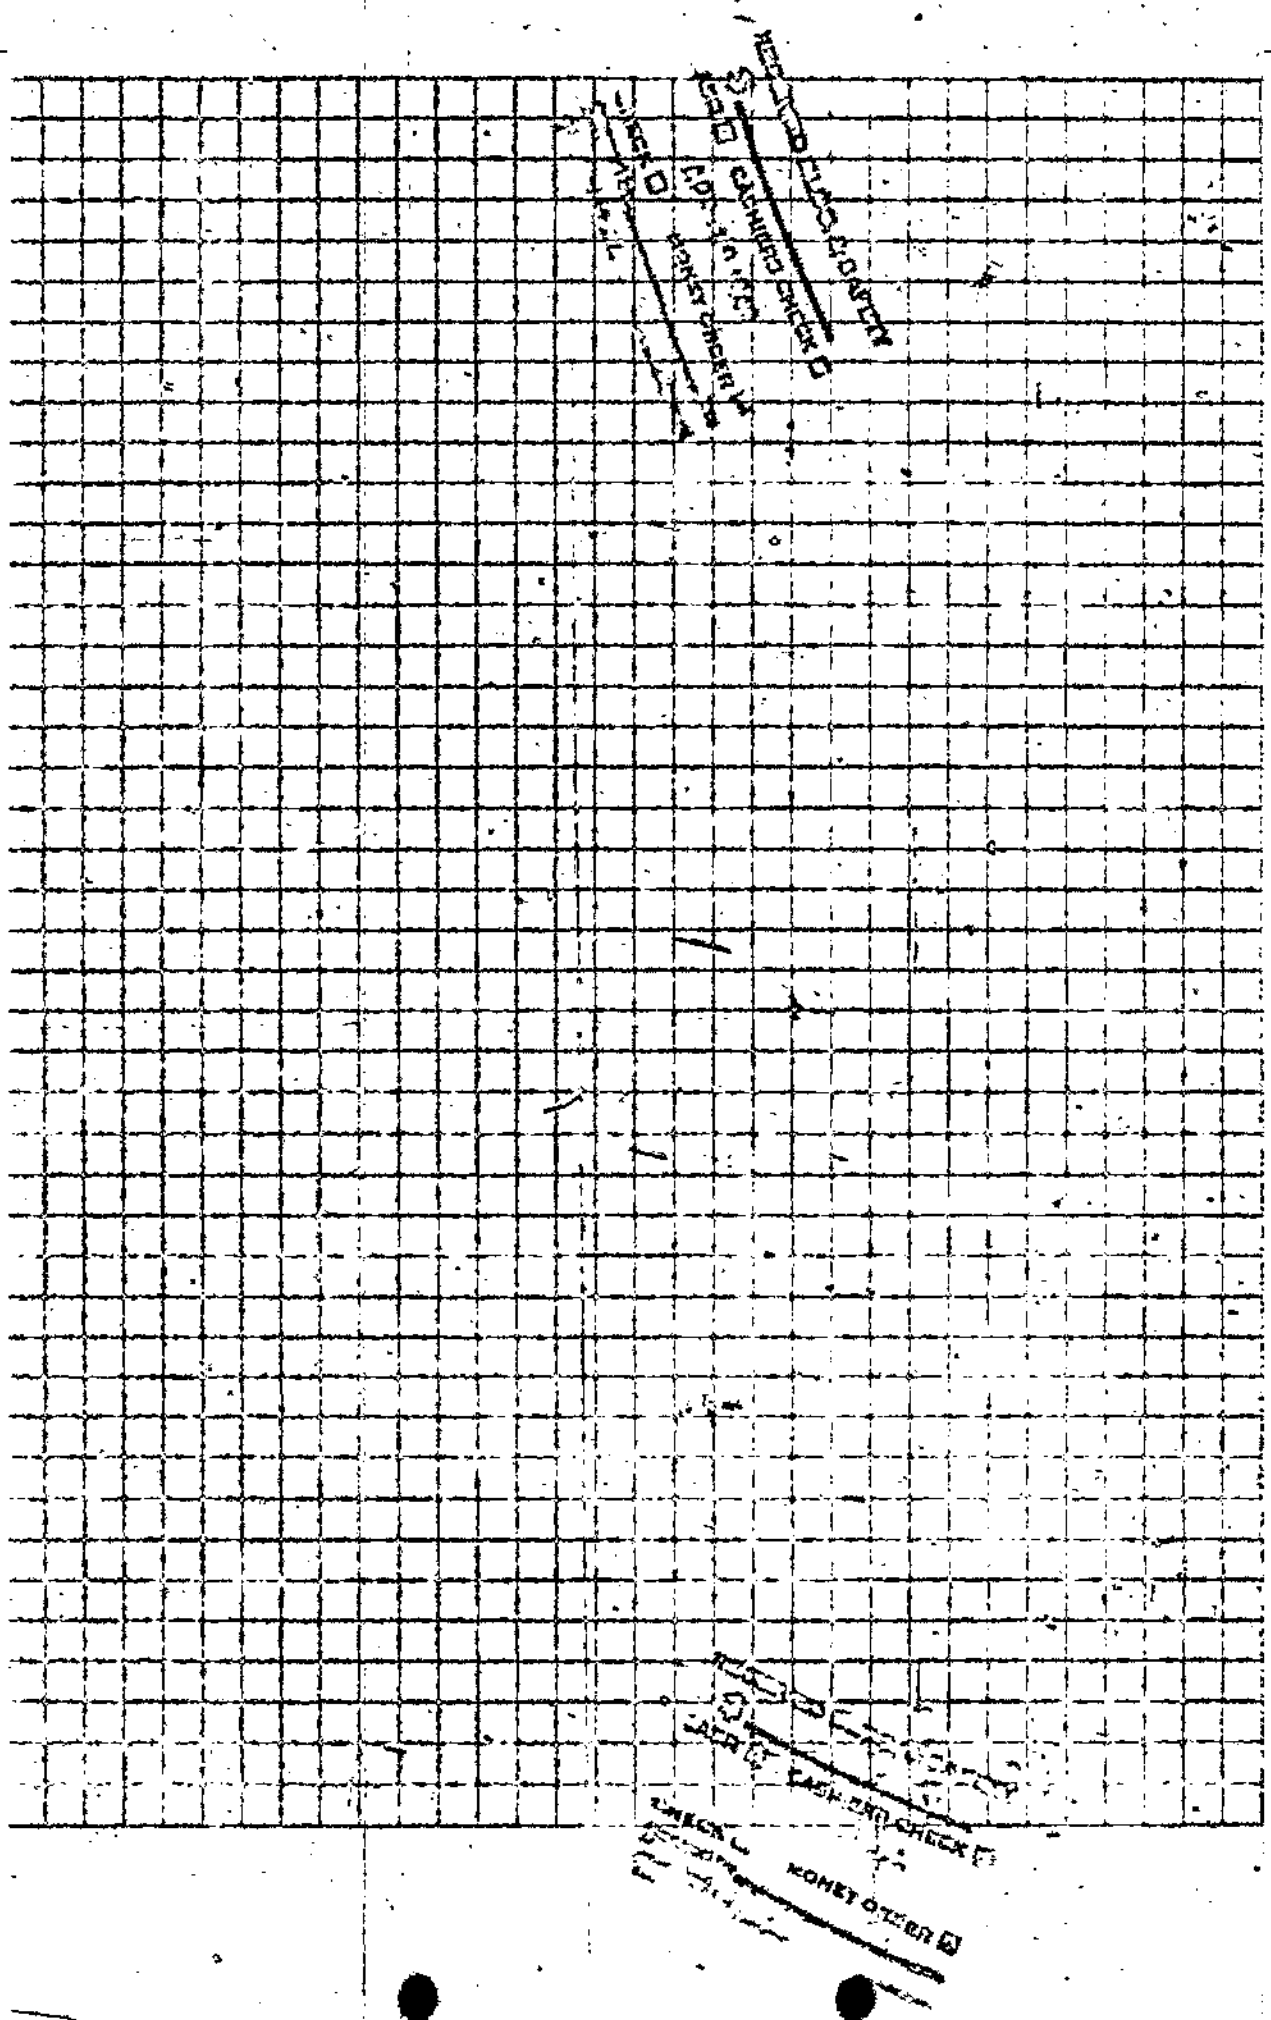
CASHIERS CHECK
COMET OFFICER

All Applications Must be Filled Out by Applicant

Bldg. Form 3

PLANS AND SPECIFICATIONS and other data must also be filed

3

BOARD OF PUBLIC WORKS

DEPARTMENT OF BUILDINGS

Application to Alter, Repair or Demolish

To the Board of Public Works of the City of Los Angeles:

Application is hereby made to the Board of Public Works of the City of Los Angeles, through the office of the Chief Inspector of Buildings, for a building permit in accordance with the description and for the purpose hereinafter set forth. This application is made subject to the following conditions, which are hereby agreed to by the undersigned applicant and which shall be deemed conditions entering into the exercise of the permit:

First: That the permit does not grant any right or privilege to erect any building or other structure therein described, or any portion thereof, upon any street, alley, or other public place or portion thereof.

Second: That the permit does not grant any right or privilege to use any building or other structure therein described, or any portion thereof, for any purpose that is, or may hereafter be prohibited by ordinance of the City of Los Angeles.

Third: That the granting of the permit does not affect or prejudice any claim of title to, or right of possession in, the property described in such permit.

	REMOVED FROM	REMOVED TO
TAKE TO ROOM No. 6 REAR OF NORTH ANNEX 1st FLOOR CITY CLERK PLEASE VERIFY	Lot 4 Block	Lot Block
	Tract Lake Side Tract	Tract
TAKE TO ROOM No. 405 SOUTH ANNEX ENGINEER PLEASE VERIFY	Book 7 Page 14 F. B. Page	Book Page F. B. Page
	From No. 1929 Sunset Blvd Street	
	To No. Bet Alvarado & Beaudry's Street	

O.K. City Clerk — By ____ Deputy

O.K. City Engineer — By ____ Deputy

(USE INK OR INDELIBLE PENCIL)

1. What purpose is the present Building now used for? Store Room
2. What purpose will Building be used for hereafter? Store Room
3. Owner's name Jos Ignatz Phone
4. Owner's address 2131 Sunset Blvd
5. Architect's name Phone
6. Contractor's name W J Gray Phone Dr 22795
7. Contractor's address 2131 Sunset Blvd
8. VALUATION OF PROPOSED WORK (Including Plumbing, Gas Fitting, Sewers, Cesspools, Elevators, Painting, Finishing, all Labor, etc.) $ 350.00
9. Class of present Building C No. of rooms at present one
10. Number of stories in height one Size of present Building 40 x 50
11. State how many buildings are on this lot one
12. State purpose buildings on lot are used for Store (Apartment House, Hotel, Residence, or any other purpose.)

STATE ON FOLLOWING LINES EXACTLY WHAT ALTERATIONS, ADDITIONS, ETC., WILL BE MADE TO THIS BUILDING:

Am addition, one Store
12 x 14

I have carefully examined and read the above application and know the same is true and correct, and that all provisions of the Ordinances and Laws governing Building Construction will be complied with, whether herein specified or not.

OVER 1/27/25 (Sign here) W J Gray (Owner or Authorized Agent.)

FOR DEPARTMENT USE ONLY

PERMIT NO. 4471	Plans and Specifications checked and found to conform to Ordinances, State Laws, etc. 1/27/25 J M Sutton Plan Examiner	Application checked and found O. K. 2/4/25 Bob Clerk	Stamp here when permit is issued. FEB 4 1925 LOS ANGELES

for PLANS J M Sutton - 6 JM 175

13. Size of new addition 17 x 14 No. of Stories in height one

14. Material of exterior walls Tile

15. Will all provisions of State Housing Act be complied with? Yes

I have carefully examined and read the above application and know the same is true and correct, and that all provisions of the Ordinances and Laws governing Building Construction will be complied with, whether herein specified or not.

(Sign here) [signature]
(Owner or Authorized Agent.)

FOR DEPARTMENT USE ONLY

APPLICATION	O. K.
CONSTRUCTION	O. K.
ZONING	O. K.
SET-BACK LINE	O. K.
ORD. 33761 (N. S.)	O. K.
FIRE DISTRICT	O. K.

REMARKS

7

Application for Permit To Erect or Alter an Electric Sign

To be made in duplicate
[If filed in a Branch Office, to be made in quadruplicate]

CITY OF LOS ANGELES
DEPARTMENT OF BUILDING AND SAFETY

Location of Building 1929 Sunset
(House Number and Street)

Between what cross streets Glendale & Alvarado

USE INK OR INDELIBLE PENCIL

1. Purpose of building Store
(Store, Dwelling, Apartment House, Hotel or other purpose)
2. Owner M. Vacu Phone
(Print Name)
3. Owner's address Same P.O. 26 L.A.
4. Certificated Architect or Registered Engineer — State Certificate No. — Phone
5. Contractor R.C. Johnston State License No. 116053 Phone Hu 1909
6. Contractor's address 1465 Arm Park Terrace
7. VALUATION OF PROPOSED WORK [Including all labor and material and all electrical wiring and equipment therein or thereon.] $
8. Size of building x No. Stories 1 Material Exterior Walls Stucco
9. Type (A) (B) Projecting (A) (B) Wall ☐ Roof
10. ☐ New ☑ Alteration
11. Weight B-50 lbs A-25 Square Feet of Area (B) 24' + (A) 4'-11"
12. Materials of Sign Construction Metal
13. Height of Lower Edge above Grade B-14' A-16
14. Height of Upper Edge above Grade B-16' A-18
15. Distance of Outer Edge from Building B-6" A-30"
16. Height of Roof Sign above Roof or Parapet

ELECTRICAL FEES

17. Number of Lamp Holders Signs (2) For issuing permit $ 1.10 1.25
18. Number of Transformers (1) 1.25
19. Number of Flashers
20. ☐ Shop Inspection

I hereby certify that to the best of my knowledge and belief the above application is correct and that this work will comply with all laws, and that in the doing of the work authorized thereby I will not employ any person in violation of the Labor Code of the State of California relating to Workmen's Compensation Insurance.

The undersigned affirms and agrees that all fluorescent or other gaseous tube equipment installed and connected to facilities authorized by this permit will comply in all respects with the rules and requirements of the Department of Water and Power relating to power factor and other regulations governing service to such equipment.

(Sign here) R.C. Johnston Registered Electrical Contractor. By R.C. Johnston Supervising Electrician

DISTRICT OFFICE

FOR DEPARTMENT USE ONLY

PLAN CHECKING
Date
Receipt No.
Valuation $
Fee Paid $

FEES
Building Permit 1.50
Electrical Permit 3.00
TOTAL FEE 4.50

BUILDING PERMIT No. LA 6231	Plans and Specifications checked	Zone C-2	Fire District No. 2	District Map No.
	Corrections Required	Bldg. Line Ft.	Allowed to Occupy Ft.	Stamp here date permit are issued 4-4-50
ELECTRICAL PERMIT No.	Plans, Specifications and Application reckoned and approved Brock	Application checked and approved 4-4-50 Brock Clerk		Inspector G.B.F.
	For Plans See	Filed with		

ELECTRIC SIGN

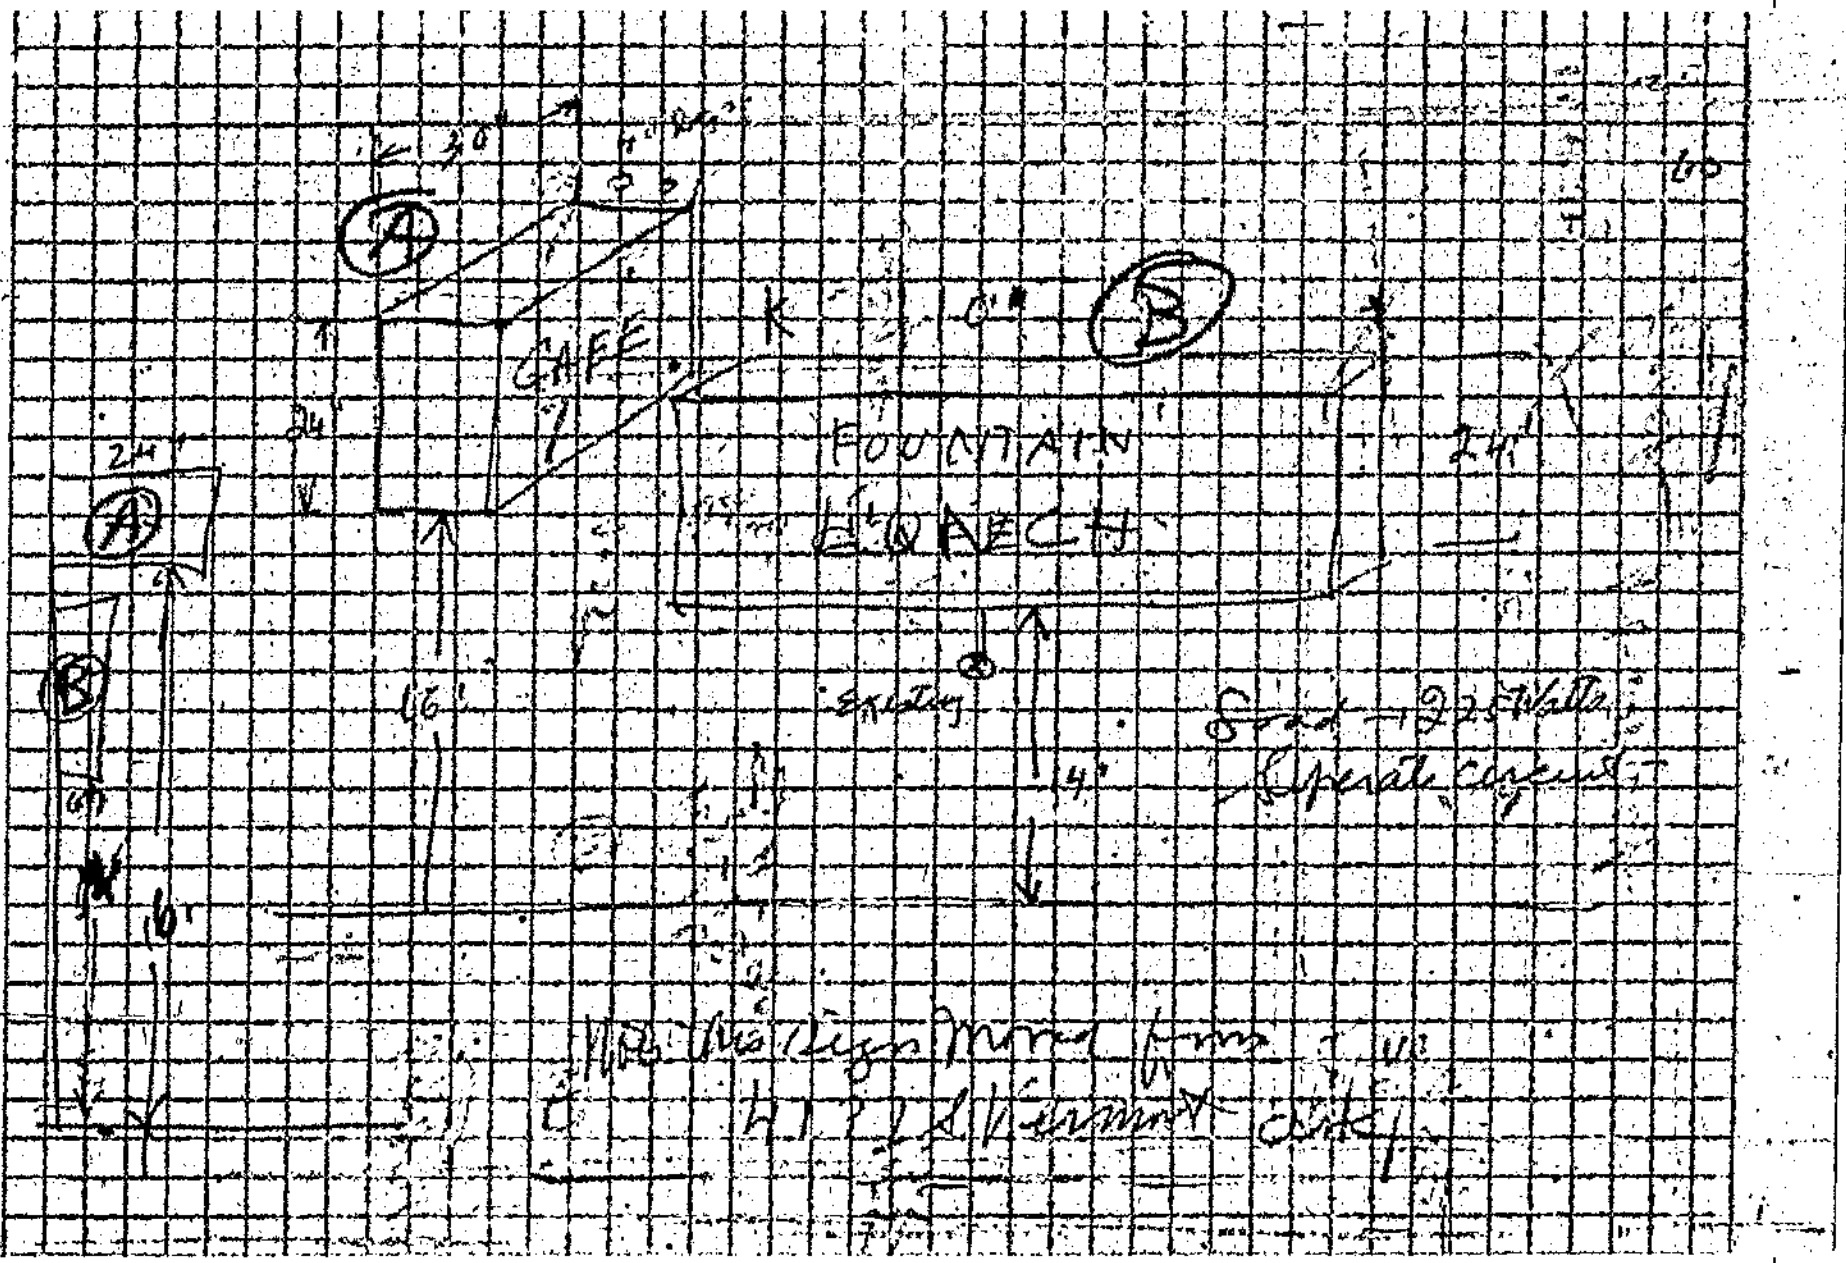
A
B
CAFE
FOUNTAIN
LOUNGE
Existing
Grad - 225 Valle
Operate separat
24'
46'
16'
4'

Bldg. Form 3

USE INK OR INDELIBLE PENCIL

3

CITY OF LOS ANGELES

DEPARTMENT OF BUILDING AND SAFETY

BUILDING DIVISION

Application to Alter, Repair, Move or Demolish

To the Board of Building and Safety Commissioners of the City of Los Angeles:

Application is hereby made to the Board of Building and Safety Commissioners of the City of Los Angeles, through the office of the Superintendent of Building, for a building permit in accordance with the description and for the purpose hereinafter set forth. This application is made subject to the following conditions, which are hereby agreed to by the undersigned applicant and which shall be deemed conditions entering into the exercise of the permit:

First: That the permit does not grant any right or privilege to erect any building or other structure therein described, or any portion thereof, upon any street, alley, or other public place or portion thereof.

Second: That the permit does not grant any right or privilege to use any building or other structure therein described, or any portion thereof, for any purpose that is, or may hereafter be prohibited by ordinance of the City of Los Angeles.

Third: That the granting of the permit does not affect or prejudice any claim of title to, or right of possession in, the property described in such permit.

REMOVED FROM	REMOVED TO
Lot.....	Lot.....
.....	.....
Tract.....	Tract.....

Present location of building } 1925-27 Sunset Blvd (House Number and Street)

New location of building } ..... (House Number and Street)

Between what cross streets } Alvarado and Glendale Blvds.

Approved by City Engineer.

..... Deputy.

1. Purpose of PRESENT building Store Families..... Rooms..... (Store, Residence, Apartment House, or any other purpose.)
2. Use of building AFTER alteration or moving Store Families..... Rooms.....
3. Owner (Print Name) Alameda Croft Phone ALh 15784
4. Owner's address 2003 So Second St Alhambra.
5. Certificated Architect..... State License No..... Phone.....
6. Licensed Engineer..... State License No..... Phone.....
7. Contractor..... State License No..... Phone.....
8. Contractor's address.....
9. VALUATION OF PROPOSED WORK (Including all Material, Labor, Finishing, Equipment and Appliances in Completed Building.) $ 150.00
10. State how many buildings NOW on lot and give use of each. ..... (Residence, Hotel, Apartment House, or any other purpose.)
11. Size of existing building 46 x 84 Number of stories high 1 Height to highest point.....
12. Class of building C Material of existing walls brick Exterior framework..... (Wood or Steel)

Describe briefly and fully all proposed construction and work:

Erect 60'-0" partition of 2x4 studs plastered both sides, between existing parts, dividing into two stores.
Two new toilet rooms in rear, construct of 2x4 studs plastered both sides and vented by outside windows.
No structural changes in Building.

Fill in Application on other Side and Sign Statement (OVER)

PERMIT NO.	FOR DEPARTMENT USE ONLY			Fee.....
6686	Plans and Specifications checked	Zone C3	Fire District No. 3	Stamp here when Permit is issued
	Corrections verified	Set Back 10 Ft.	Street Widening Ft.	MAY -9 1933
PLANS	Plans, Specifications and Applications rechecked and approved	Application checked and approved 5-8-33 Clerk.		
Sets	For Plans See	Filed with	SPRINKLER Required Valuation Included	Specified Yes—No
				Inspector

PLANS, SPECIFICATIONS, and other data must be filed if required.

NEW CONSTRUCTION

Size of Addition.....x.....Size of Lot.....x.....Number of Stories when complete.....

Material of Foundation.....Width of Footing.....Depth of footing below ground.....

Width Foundation Wall.....Size of Redwood Sill.....x.....Material Exterior Walls.....

Size of Exterior Studs.....x.....Size of Interior Bearing Studs.....x.....

Joists: First Floor.....x.....Second Floor.....x.....Rafters.....x.....Roofing Material.....

I have carefully examined and read both sides of this completed Application and know the same is true and correct and hereby certify and agree, if a Permit is issued, that all the provisions of the Building Ordinances and State Laws will be complied with whether herein specified or not; also certify that plans and specifications, if required to be filed, will conform to all of the provisions of the Building Ordinances and State laws.

Sign Here Almeda Croft
(Owner or Authorized Agent)

By.....

FOR DEPARTMENT USE ONLY

Application	Fire District	Set back	Termite Inspection
Construction	Zoning	Street Widening	Forced Draft Ventil.

(1)
REINFORCED CONCRETE

Barrels of Cement.....

Tons of Reinforcing Steel.....

(2)
The building (and, or, addition) referred to in this Application is, or will be when moved, more than 100 feet from

.....Street

Sign Here.....
(Owner or Authorized Agent)

(3)
No required windows will be obstructed.

Sign Here.....
Owner or Authorized Agent.

(4)
There will be an unobstructed passageway at least ten (10) feet wide, extending from any dwelling on lot to a Public Street or Public Alley at least 10 feet in width.

Sign Here.....
(Owner or Authorized Agent)

REMARKS: .....

Bldg. Supt. 408-24-15-2m

Ward 7

Applicant must indicate the Building Line or Lines clearly and distinctly on the Drawings.

Application to Alter, Repair or Demolish

Application is hereby made to the Superintendent of Buildings of the City of Los Angeles, for the approval of the detailed statement of the specifications and plans herewith submitted for the alteration, repair or demolition of the building herein described. All provisions of the Building Ordinances shall be complied with in the alteration, repair or demolition of said building , whether specified herein or not.

(Sign Here) O. E. Roberts

Los Angeles, Cal., 1926 S. Bkd Oct 30 1925

LOCATION AND DESCRIPTION OF PRESENT BUILDING

CITY ASSESSOR: Please verify

REMOVED FROM	REMOVED TO
Lot 4 Block Ward	Lot 5-a Block Ward
Tract Lake Side Tract	Tract Lake Side Tract
O.K. Lewis Dorn	O.K. Lewis Davis
Book 7 Page 15-a F. B. Page 133	Book 7 Page 15-a F. B. Page 133

CITY ENGINEER: Please verify Street Number

From Street No. 1927 Sunset Blvd To Street No. 1926 Reservoir St HH

1. Owner's name O. E. Roberts
2. Owner's address 1921 Sunset Blvd
3. Architect's name
4. Builder's name owner
5. Builder's address
6. Estimated cost of the Proposed Improvements, $ 75.00

move Gar. Add 2 Room to a 1 Room Fr. Res.

Permit No. 7295

Bldg. Form 3

USE INK OR INDELIBLE PENCIL

3

CITY OF LOS ANGELES

DEPARTMENT OF BUILDING AND SAFETY

BUILDING DIVISION

Application to Alter, Repair, Move or Demolish

To the Board of Building and Safety Commissioners of the City of Los Angeles:

Application is hereby made to the Board of Building and Safety Commissioners of the City of Los Angeles, through the office of the Superintendent of Building, for a building permit in accordance with the description and for the purpose hereinafter set forth. This application is made subject to the following conditions, which are hereby agreed to by the undersigned applicant and which shall be deemed conditions entering into the exercise of the permit:

First: That the permit does not grant any right or privilege to erect any building or other structure therein described, or any portion thereof, upon any street, alley or other public place or portion thereof.

Second: That the permit does not grant any right or privilege to use any building or other structure therein described, or any portion thereof, for any purpose that is, or may hereafter be prohibited by ordinance of the City of Los Angeles.

Third: That the granting of the permit does not affect or prejudice any claim of title to, or right of possession in, the property described in such permit.

REMOVED FROM	REMOVED TO
Lot.....	Lot.....
.....	.....
Tract.....	Tract.....

Present location of building } 1929 Sunset Blvd (House Number and Street)

New location of building } Same (House Number and Street)

Between what cross streets } .....

Approved by City Engineer.

.....

Deputy.

1. Purpose of PRESENT building..... Store (Store, Residence, Apartment House, Hotel, or any other purpose) Families..... Rooms.....
2. Use of building AFTER alteration or moving..... Families..... Rooms.....
3. Owner (Print Name) EARL PERON Phone.....
4. Owner's Address 1929 Sunset Blvd
5. Certificated Architect..... State License No..... Phone.....
6. Licensed Engineer..... State License No..... Phone.....
7. Contractor HUNTINGTON PARK AWNING CO. State License No..... Phone 9...4159.
8. Contractor's Address 8253 LONG BEACH BLVD SOUTH GATE, C
9. VALUATION OF PROPOSED WORK (including all labor and material and all permanent lighting, heating, ventilating, water supply, plumbing, fire sprinkler, electrical wiring and/or elevator equipment therein or thereon.) $ 16 65
10. State how many buildings NOW on lot and give use of each. ..... 17 00 (Residence, Hotel, Apartment House, or any other purpose)
11. Size of existing building..... x ..... Number of stories high..... Height to highest point..... DOUBLE FEES
12. Class of building..... Material of existing walls..... Exterior framework..... (Wood or Steel)

Describe briefly and fully all proposed construction and work:

Recovers 1 collapsible frame awning.

Fill in Application on other Side and Sign Statement DOUBLE FEES (OVER)

PERMIT NO.	FOR DEPARTMENT USE ONLY			Fee 2 00
8982	Plans and Specifications checked	Zone	Fire District No.	Stamp here when Permit is issued
	Corrections verified	Bldg. Line Ft.	Street Widening Ft.	MAR 11 1940
PLANS Rec'd.....	Plans, Specifications and Applications rechecked and approved	Application checked and approved Price 3/11/40 Clerk		
	For Plans See / Filed with	SPRINKLER Required / Valuation Included / Specified Yes—No		Inspector

PLANS, SPECIFICATIONS, and other data must be filed if required.

NEW CONSTRUCTION

Size of Addition.....x.....Size of Lot.....x..... ...Number of Stories when complete.....

Material of Foundation.....Width of Footing.....Depth of footing below ground.....

Width Foundation Wall.....Size of Redwood Sill.....x.....Material Exterior Walls.....

Size of Exterior Studs.....x.....Size of Interior Bearing Studs.....x.....

Joists: First Floor.....x.....Second Floor.....x.....Rafters.....x.....Roofing Material.....

I have carefully examined and read both sides of this completed Application and know the same is true and correct and hereby certify and agree, if a Permit is issued, that all the provisions of the Building Ordinances and State Laws will be complied with whether herein specified or not; also certify that plans and specifications, if required to be filed, will conform to all of the provisions of the Building Ordinances and State laws.

Sign Here Huntington Park awning Co.
(Owner or Authorized Agent)

By Chas. F. Mills.

FOR DEPARTMENT USE ONLY

Application	Fire District.....	Bldg. Line	Termite Inspection.....
Construction.....	Zoning	Street Widening	Forced Draft Ventil.....

(1)
REINFORCED CONCRETE

Barrels of Cement.....

Tons of Reinforcing Steel.....

(2)
The building (and, or, addition) referred to in this Application is, or will be when moved, more than 100 feet from

.....Street

Sign Here.....
(Owner or Authorized Agent)

(3)
No required windows will be obstructed.

Sign Here.....
(Owner or Authorized Agent)

(4)
There will be an unobstructed passageway at least ten (10) feet wide, extending from any dwelling on lot to a Public Street or Public Alley at least 10 feet in width.

Sign Here.....
(Owner or Authorized Agent)

REMARKS: .....

All Applications Must be Filled Out by Applicant

Bldg. Form 3

PLANS AND SPECIFICATIONS and other data must also be filed

3

BOARD OF PUBLIC WORKS

DEPARTMENT OF BUILDINGS

Application to Alter, Repair or Demolish

To the Board of Public Works of the City of Los Angeles:

Application is hereby made to the Board of Public Works of the City of Los Angeles, through the office of the Chief Inspector of Buildings, for a building permit in accordance with the description and for the purpose hereinafter set forth. This application is made subject to the following conditions, which are hereby agreed to by the undersigned applicant and which shall be deemed conditions entering into the exercise of the permit:

First: That the permit does not grant any right or privilege to erect any building or other structure therein described, or any portion thereof, upon any street, alley, or other public place or portion thereof;

Second: That the permit does not grant any right or privilege to use any building or other structure therein described, or any portion thereof, for any purpose that is, or may hereafter be prohibited by ordinance of the City of Los Angeles;

Third: That the granting of the permit does not affect or prejudice any claim of title to, or right of possession in, the property described in such permit.

TAKE TO ROOM No. 6 REAR OF NORTH ANNEX 1st FLOOR CITY CLERK PLEASE VERIFY

TAKE TO ROOM No. 405 SOUTH ANNEX ENGINEER PLEASE VERIFY

TAKE TO FIRST FLOOR BROADWAY 242 S.

REMOVED FROM	REMOVED TO
Lot ..... Block	Lot ..... Block .....
Tract	Tract .....
Book ..... Page ..... F. B. Page	Book ..... Page ..... F. B. Page .....
From No. 1925-27-29 Sunset Blvd ..... Street	
To No. ..... Street	

O.K. City Clerk ..... By ..... Deputy

O.K. City Engineer ..... By ..... Deputy

(USE INK OR INDELIBLE PENCIL)

1. What purpose is the present Building now used for? Poultry, Vegetables + Grocery Store
2. What purpose will Building be used for hereafter? The Same
3. Owner's name Joseph Iguata Phone Dun. 6969
4. Owner's address 1037 W. Alpine St
5. Architect's name ..... Phone .....
6. Contractor's name T. T. Kaye Phone Ver. 1746
7. Contractor's address 4906 S. Gramercy Pl.
8. VALUATION OF PROPOSED WORK (Including Plumbing, Gas Fitting, Sewers, Cesspools, Elevators, Painting, Finishing, all Labor, etc.) $ 150
9. Class of present Building ..... No. of rooms at present 3
10. Number of stories in height One Size of present Building 46' x 85'
11. State how many buildings are on this lot One
12. State purpose buildings on lot are used for As listed above (Apartment House, Hotel, Residence, or any other purpose.)

STATE ON FOLLOWING LINES EXACTLY WHAT ALTERATIONS, ADDITIONS, ETC., WILL BE MADE TO THIS BUILDING:

18" x 18" brick pier removed and door opening
increased 3'-3"
New lintel called to accommodate lintel and
span.

I have carefully examined and read the above application and know the same is true and correct, and that all provisions of the Ordinances and Laws governing Building Construction will be complied with, whether herein specified or not.

OVER 7/21

(Sign here) R. L. Burton
(Owner or Authorized Agent.)

FOR DEPARTMENT USE ONLY

PERMIT NO.	Plans and Specifications checked and found to conform to Ordinances, State Laws, etc.	Application checked and found O. K.	Stamp
21316 / 21316	7/21 Plan Examiner	7/22/36 ZC Clerk	JUL 22 1936 LOS ANGELES

DC PLANS

150

13. Size of new addition ____ x ____ No. of Stories in height ____

14. Material of exterior walls ____

15. Will all provisions of State Housing Act be complied with? Yes

I have carefully examined and read the above application and know the same is true and correct, and that all provisions of the Ordinances and Laws governing Building Construction will be complied with, whether herein specified or not.

(Sign here) R. L. Hunter
(Owner or Authorized Agent.)

FOR DEPARTMENT USE ONLY

APPLICATION	O. K.
CONSTRUCTION	O. K.
ZONING	O. K.
SET-BACK LINE	O. K.
ORD. 33761 (N. S.)	O. K.
FIRE DISTRICT #3	O. K.

REMARKS

3

APPLICATION TO ALTER, REPAIR OR DEMOLISH

Form D-3
CITY OF LOS ANGELES
DEPARTMENT OF BUILDING AND SAFETY
BUILDING DIVISION

Lot No. ....

Tract ....

Location of Building 1929 SUNSET BLVD. (House Number and Street) — Approved by City Engineer

Between what cross streets ALVARADO and GLENDALE BLVD. — Deputy

USE INK OR INDELIBLE PENCIL

1. Present use of building VACANT (Store, Dwelling, Apartment House, Hotel or other purpose) Families .... Rooms ....
2. State how long building has been used for present occupancy 4 MONTHS
3. Use of building AFTER alteration or moving RETAIL STORE RESTAURANT Families .... Rooms ....
4. Owner C. T. CHARACK (Print Name) Phone WY 3328
5. Owner's Address 6600 ORANGE P. O. LOS ANGELES
6. Certificated Architect .... State License No. .... Phone ....
7. Licensed Engineer .... State License No. .... Phone ....
8. Contractor SELF (C. T. CHARACK) State License No. .... Phone ....
9. Contractor's Address ....
10. VALUATION OF PROPOSED WORK (Including all labor and material and all permanent lighting, heating, ventilating, water supply, plumbing, fire sprinkler, electrical wiring and elevator equipment therein or thereon.) $ 450
11. State how many buildings NOW on lot and give use of each 1 STORE (Store, Dwelling, Apartment House, Hotel or other purpose)
12. Size of existing building 48 x 82 Number of stories high ONE Height to highest point ....
13. Material Exterior Walls BRICK (Wood, Steel or Masonry) Exterior framework BRICK (Wood or Steel)
14. Describe briefly all proposed construction and work:

STORE

INSTALL FRONT AND STUCCO FRONT OF [illegible]

[illegible] SAME [illegible]

AND [illegible]

NEW CONSTRUCTION

15. Size of Addition .... x .... Size of Lot .... x .... Number of Stories when complete ....
16. Footing: Width .... Depth in Ground .... Width of Wall .... Size of Floor Joists .... x ....
17. Size of Studs .... x .... Material of Floor .... Size of Rafters .... x .... Type of Roofing ....

I hereby certify that to the best of my knowledge and belief the above application is correct and that this building or construction work will comply with all laws, and that in the doing of the work authorized thereby I will not employ any person in violation of the Labor Code of the State of California relating to Workmen's Compensation Insurance.

Sign here .... (Owner or Authorized Agent)

By ....

FOR DEPARTMENT USE ONLY

(1) PLAN CHECKING
Receipt No. ....
Valuation $ ....
Fee Paid $ ....

(2) REINFORCED CONCRETE
Bbls. Cement ....
Tons of Reinforcing Steel ....

(3) The building referred to in this Application will be more than 100 ft. from .... Street
Sign here .... Owner or Authorized Agent

TYPE	GROUP	Maximum No. Occupants	Inside Lot / Corner Lot	Key Lot / Corner Lot Keyed	Lot Size	Feet rear alley / Ft. side alley	Clerk

PERMIT No. 23917

Plans and Specifications checked

Correction Verified

Plans, Specifications and Application rechecked and approved W. A. Knight

PLANS

For Plans Fee .... Filed with ....

Zone C2

Fire District No. 2

Bldg. Line .... Ft.

Street Widening .... Ft.

Application checked and approved OCT 15 1948

Clerk

Continuous Inspection

SPRINKLER Specified—Required Valuation Excluded Yes—No

District Map No. ....

Fee 7.50

Stamp here when Permit is issued OCT 19 1948

Inspector

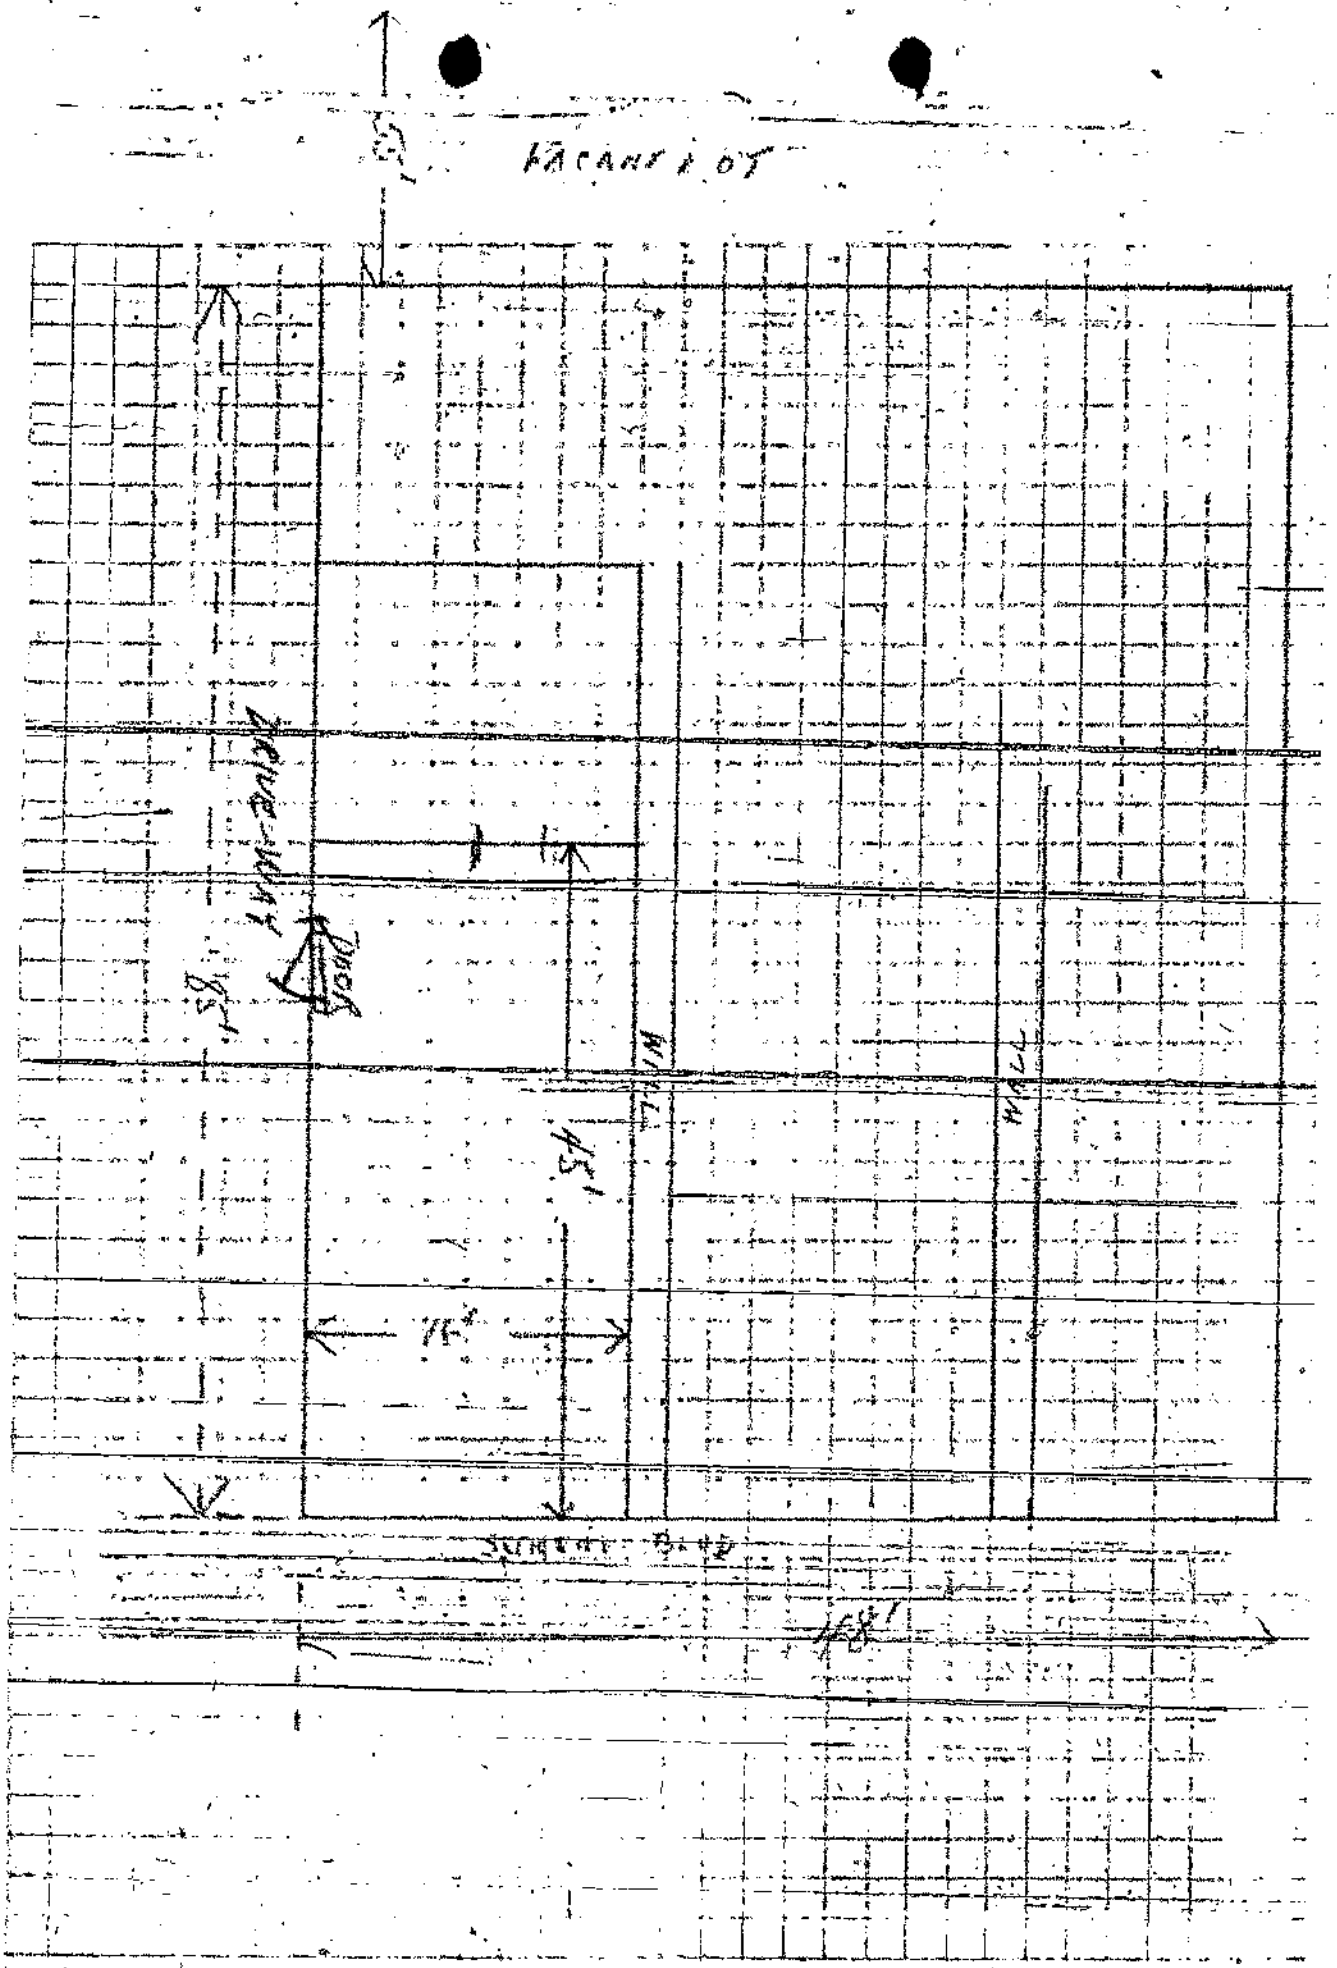
VACANT LOT
WALL
WALL

All Applications Must be Filled Out by Applicant

s. Form 3

PLANS AND SPECIFICATIONS and other data must also be filed

BOARD OF PUBLIC WORKS

DEPARTMENT OF BUILDINGS

5

Application to Alter, Repair or Demolish

To the Board of Public Works of the City of Los Angeles:

Application is hereby made to the Board of Public Works of the City of Los Angeles, through the office of the Chief Inspector of Buildings, for a building permit in accordance with the description and for the purpose hereinafter set forth. This application is made subject to the following conditions, which are hereby agreed to by the undersigned applicant and which shall be deemed conditions entering into the exercise of the permit:

First: That the permit does not grant any right or privilege to erect any building or other structure therein described, or any portion thereof, upon any street, alley, or other public place or portion thereof.

Second: That the permit does not grant any right or privilege to use any building or other structure therein described, or any portion thereof, for any purpose that is, or may hereafter be prohibited by ordinance of the City of Los Angeles.

Third: That the granting of the permit does not affect or prejudice any claim of title to, or right of possession in, the property described in such permit.

	REMOVED FROM	REMOVED TO
TAKE TO ROOM No. 6 REAR OF NORTH ANNEX 1st Floor CITY CLERK PLEASE VERIFY	Lot 4 Block Tract Left Bldg Sec Westerly 140 ft of Lot 4	Lot Block Tract
TAKE TO ROOM No. 405 SOUTH ANNEX ENGINEER PLEASE VERIFY	Book Page F. B. Page From No. 1927 Sunset Blvd Street To No. Ben Reservoir & Alvarado Street	Book Page F. B. Page

TAKE TO FIRST FLOOR 242 SO BROADWAY

O. K. City Clerk Deputy By

O. K. City Engineer Deputy By

(USE INK OR INDELIBLE PENCIL)

1. What purpose is the present Building now used for? Store Rooms
2. What purpose will Building be used for hereafter? Store Rooms
3. Owner's name Jno Ignatt Phone
4. Owner's address 2131 Sunset Blvd
5. Architect's name Phone
6. Contractor's name W J Gray Phone Wk 2295
7. Contractor's address 2131 Sunset Blvd
8. VALUATION OF PROPOSED WORK (Including Plumbing, Gas Fitting, Sewers, Cesspools, Elevators, Painting, Finishing, all Labor, etc.) $ 2000 00
9. Class of present Building C No. of rooms at present two
10. Number of stories in height one Size of present Building 46 x 50
11. State how many buildings are on this lot one
12. State purpose buildings on lot are used for Store Rooms (Apartment House, Hotel, Residence, or any other purpose.)

STATE ON FOLLOWING LINES EXACTLY WHAT ALTERATIONS, ADDITIONS, ETC., WILL BE MADE TO THIS BUILDING:

New additions 46 x 35

I have carefully examined and read the above application and know the same is true and correct, and that all provisions of the Ordinances and Laws governing Building Construction will be complied with, whether herein specified or not.

OVER 8/19 (Sign here) W J Gray (Owner or authorized Agent.)

FOR DEPARTMENT USE ONLY

PERMIT NO.	Plans and Specifications checked and found to conform to Ordinances, State Laws, etc.	Application checked and found O. K.	Stamp Here When Permit is Issued
29116	Plan Examiner	Clerk	RECEIVED AUG 25 1926 L.A. Bldg. Dept.

PLANS

JW Austin

Pg 14 of Specifications

13. Size of new addition 35 x 46 No. of Stories in height One

14. Material of foundation Concrete Size footings 12-9 Size wall 12-4 Depth below ground 12'0"

15. Size of Redwood Mudsills 2 x 6 Size of interior bearing studs 2 x 4

16. Size of exterior studs — x — Size of interior non-bearing studs 2 x 4

17. Size of first floor joists — x — Second floor joists 2 x 6

18. Will all provisions of State Housing Act be complied with? Yes

I have carefully examined and read the above blank and know the same is true and correct, and that all provisions of the Ordinances and Laws governing Building Construction will be complied with, whether herein specified or not.

(Sign here) W J Gray
(Owner or Authorized Agent)

FOR DEPARTMENT USE ONLY

APPLICATION	O. K.
CONSTRUCTION	O. K.
ZONING	O. K.
SET-BACK LINE	O. K.
ORD. 33761 (N. S.)	O. K.
FIRE DISTRICT #3	O. K.

REMARKS

3

APPLICATION TO ALTER, REPAIR OR DEMOLISH AND FOR A Certificate of Occupancy

Form 3 A

CITY OF LOS ANGELES
DEPARTMENT
OF
BUILDING AND SAFETY
BUILDING DIVISION

Lot No. ....

Tract ....

Location of Building 1927½ 25 SUNSET BLVD (House Number and Street)

Between what cross streets GLENDALE & ALVARADO BLVD

Approved by City Engineer

Deputy

USE INK OR INDELIBLE PENCIL

1. Present use of building LIQUOR STORE (Store, Dwelling, Apartment House, Hotel or other purpose) Families .... Rooms ....
2. State how long building has been used for present occupancy 3 YEARS
3. Use of building AFTER alteration or moving SAME Families .... Rooms ....
4. Owner W J ABEL (Print Name) Phone ....
5. Owner's Address 1925 SUNSET BLVD P. O. ....
6. Certificated Architect .... State License No. .... Phone ....
7. Licensed Engineer .... State License No. .... Phone ....
8. Contractor SELF State License No. .... Phone ....
9. Contractor's Address ....
10. VALUATION OF PROPOSED WORK (Including all labor and material and all permanent lighting, heating, ventilating, water supply, plumbing, fire sprinkler, electrical wiring and elevator equipment therein or thereon.) $ 600 2MC
11. State how many buildings NOW on lot and give use of each. 4 STORE (Store, Dwelling, Apartment House, Hotel or other purpose)
12. Size of existing building .... x .... Number of stories high ONE Height to highest point 11'
13. Material Exterior Walls MASONRY & BRICK (Wood, Steel or Masonry) Exterior framework BRICK & STEEL (Wood or Steel)
14. Describe briefly all proposed construction and work:
CHANGING STORE FRONT - BY - SLANTING DISPLAY WINDOW INWARD AND CHANGING DOOR TO OPEN OUTWARD COMPLETE COST MAXIMUM $600 ~

NEW CONSTRUCTION

15. Size of Addition .... x .... Size of Lot .... x .... Number of Stories when complete ....
16. Footing: Width .... Depth in Ground .... Width of Wall .... Size of Floor Joists .... x ....
17. Size of Studs .... x .... Material of Floor .... Size of Rafters .... x .... Type of Roofing ....

I hereby certify that to the best of my knowledge and belief the above application is correct and that this building or construction work will comply with all laws, and that in the doing of the work authorized thereby I will not employ any person in violation of the Labor Code of the State of California relating to Workmen's Compensation Insurance.

Sign here .... (Owner or Authorized Agent)

By ....

FOR DEPARTMENT USE ONLY

(1) PLAN CHECKING
Receipt No. ....
Valuation $ ....
Fee Paid $ ....

(2) REINFORCED CONCRETE
Bbls. Cement ....
Tons of Reinforcing Steel ....

FEES
Bldg. Per 4.00
Cert. of Occupancy ....
Total ....

TYPE	GROUP	Maximum No. Occupants	Inside Lot / Corner Lot	Key Lot / Corner Lot Keyed	Lot Size	....Feet rear alley / ....Ft. side alley	Clerk JDY
PERMIT No. 30227		Plans and Specifications checked		Zone C-2	Fire District No. 2	District Map No.	
		Corrections Verified		Bldg. Line .... Ft.	Street Widening .... Ft.	OCT 24 '45 Stamp Here When Permit is Issued	
PLANS Sht's.		Plans, Specifications and Application rechecked and approved		Application checked and approved OCT 23 1945 Clerk			
		Fee Plans $	Filed with	Mechanical Inspection	SPRINKLER Specified—Required Valuation Included Yes—No	Inspector	

Alley
Parking Lot
11'-9"
1925 Lincoln Blvd

3

APPLICATION TO ALTER, REPAIR OR DEMOLISH AND FOR A Certificate of Occupancy

Form B-0-123-0-67
CITY OF LOS ANGELES
DEPARTMENT OF
BUILDING AND SAFETY
BUILDING DIVISION

Lot No. 138 Block 3

Tract Montana

Location of Building 1727 Sunset Blvd. (House Number and Street)

Between what cross streets Kenyon

Approved by City Engineer

Deputy

USE INK OR INDELIBLE PENCIL

1. Present use of building Real Estate office & 1 apt. building (Store, Dwelling, Apartment, Bank, Hotel or other purpose) Families Rooms
2. State how long building has been used for present occupancy
3. Use of building AFTER alteration or moving same Families Rooms
4. Owner Florence Emerson of Emerson Realty Co. (Print Name) Phone Ex. 4330
5. Owner's Address 1727 Sunset Blvd. P. O.
6. Certificated Architect State License No. Phone
7. Licensed Engineer Mackintosh & Mackintosh State License No. 5557 Phone NO-21184
8. Contractor Owner State License No. Phone
9. Contractor's Address
10. VALUATION OF PROPOSED WORK (including all labor and material and all permanent lighting, heating, ventilating, water supply, plumbing, fire sprinkler, electrical work and elevator equipment therein or thereon.) $ 3,000.00
11. State how many buildings NOW on lot and give use of each. 1 (Store, Dwelling, Apartment, Bank, Hotel or other purpose)
12. Size of existing building 40 x 100 Number of stories high 2 Height to highest point 25
13. Material Exterior Walls (Wood, Steel or Masonry) Exterior framework (Wood or Steel)
14. Describe briefly all proposed construction and work
Add masonry store 21 x 28 new plans

NEW CONSTRUCTION

15. Size of Addition 23 x 28 Size of Lot 47 x 131 Number of Stories when complete 1
16. Footing: Width 16 Depth in Ground 12 Width of Wall 8 Size of Floor Joists 2x10
17. Size of Studs 2 x 4 Material of Floor Concrete Size of Rafters 2 x 10 Type of Roofing Comp

I hereby certify that to the best of my knowledge and belief the above application is correct and that this building or construction work will comply with all laws, and that in the doing of the work authorized thereby I will not employ any person in violation of the Labor Code of the State of California relating to Workmen's Compensation Insurance.

Sign here (Owner or Authorized Agent)

By

FOR DEPARTMENT USE ONLY

PLAN CHECKING Date 12-13-67 Receipt No. 8633 Valuation $ 3000 Fee Paid $ 5.00

REINFORCED CONCRETE Bbls. Cement Tons of Reinforcing Steel

FEES Bldg. Per. $12.00 Cert. of Occupancy $1.00 Total $13.00

TYPE	GROUP	Maximum No. Occupants	Grade Lot / Corner Lot	Key Lot / Corner Lot Keyed	Lot Area 47x131	Set Front Line Alley / Dedicated	Date 1-11
III-A	G-1	7					
PERMIT No. 30560		Plans and Specifications checked		Zone C-2	Fire District No. 1	District Map No. 42 x 8	
		Corrections Verified		Bldg. Line Ft.	Street Widening Ft.		
PLANS Sets		Plans, Specifications and Application examined and approved		Application checked and approved SEP 12	Clerk		
		Fee Plans Rec'd	Final Walk	Construction Inspector	DENIED Reason(s) Required Corrections Submitted Fee Yes No	Inspector	

15-24

APPROVED FOR CONSTRUCTION H.D.T. SEP 12 1967 No driveways to be built.

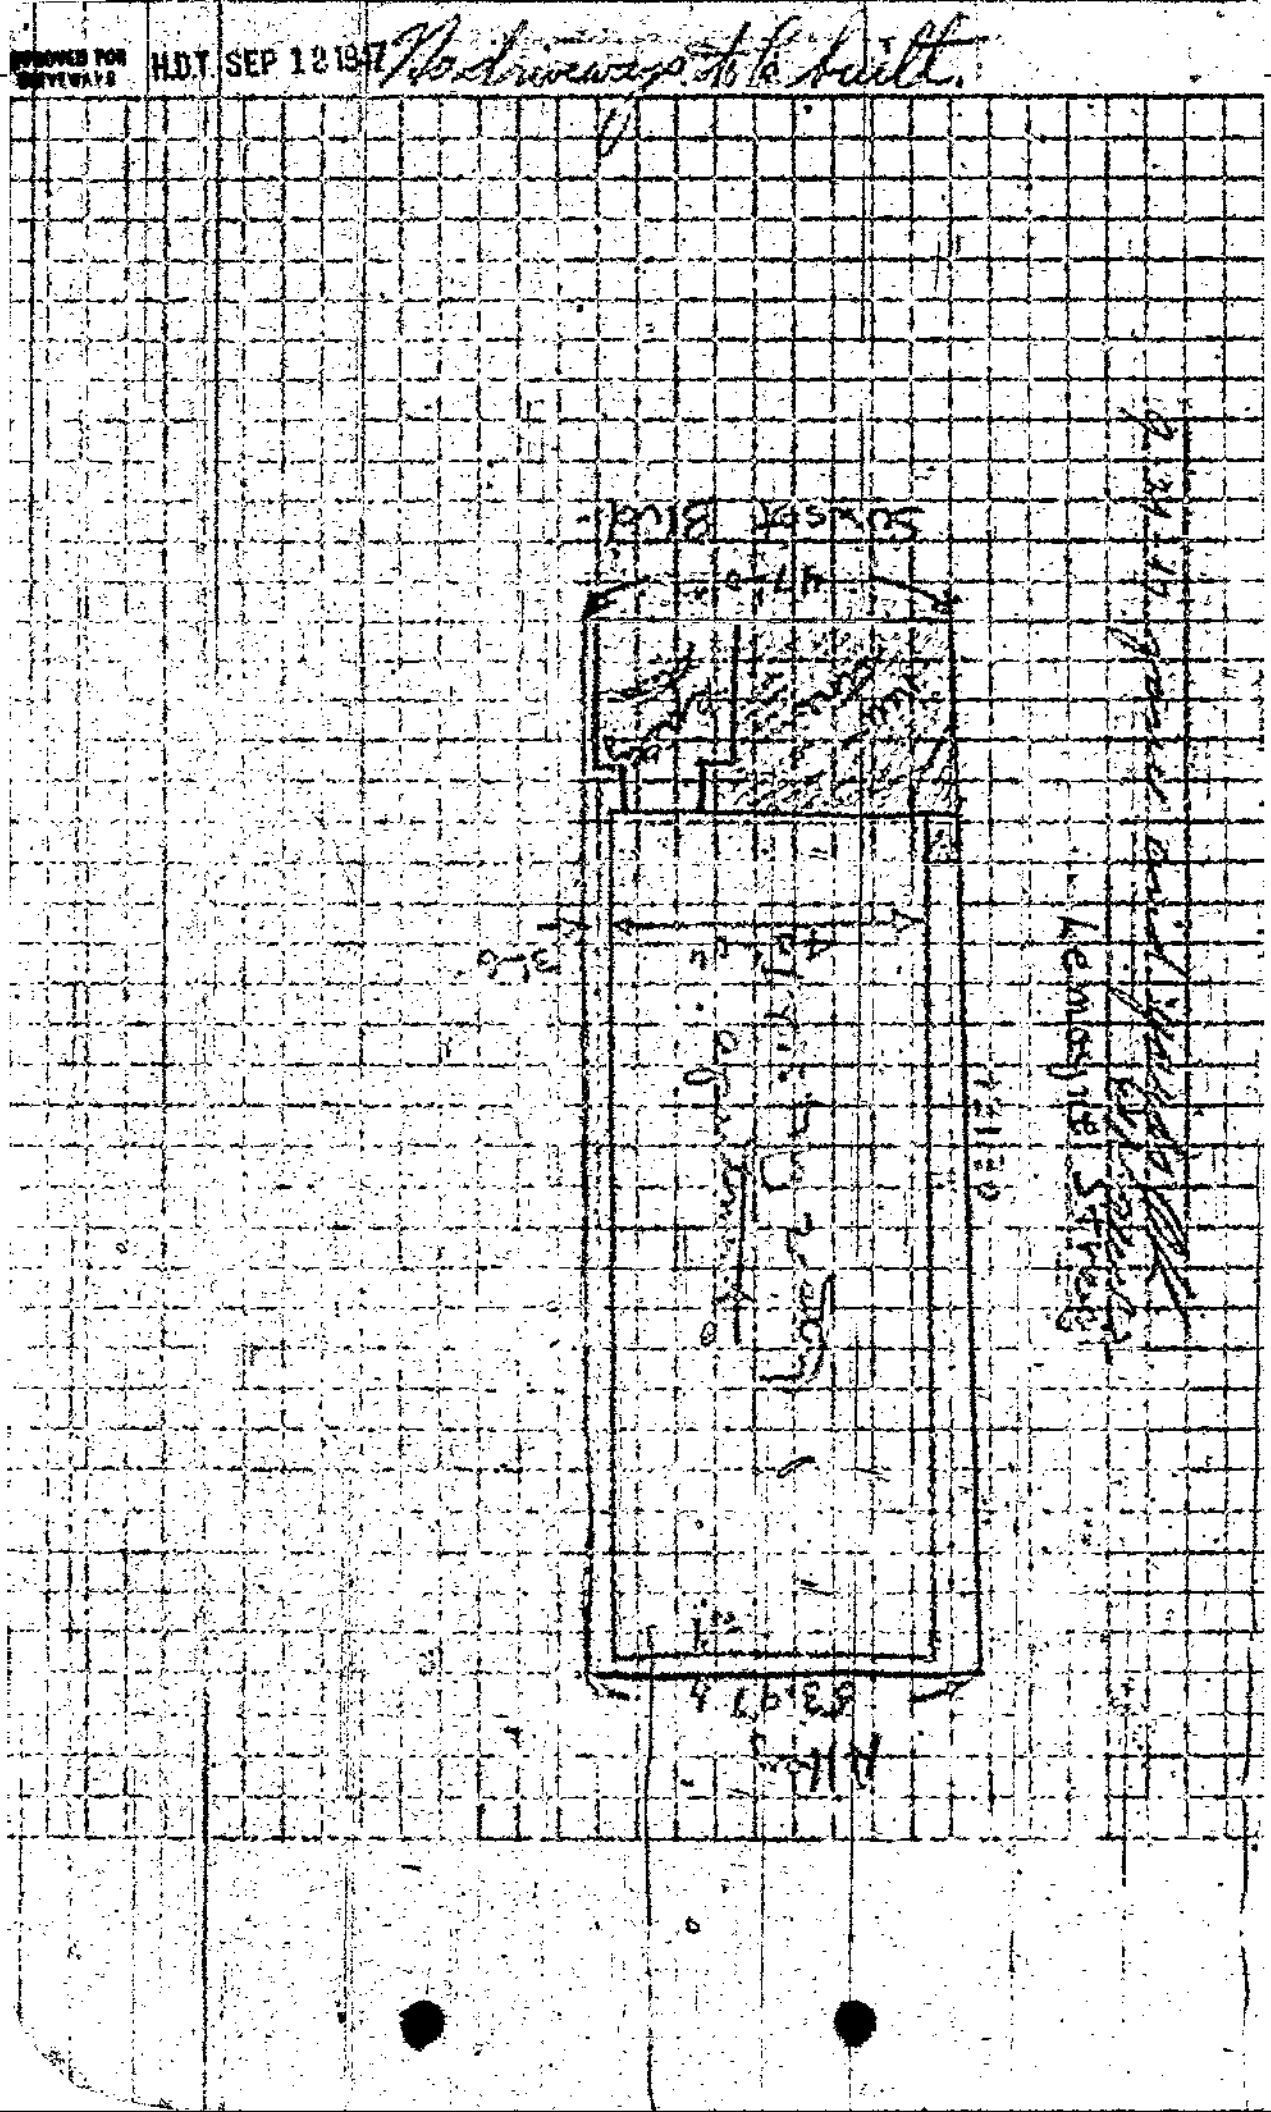

Form B-95—20M—11-47

1727 Sunset Blvd. — Address of Building

Florence Emerson — Owner

Same — Owner's Address

Los Angeles 36, Calif.

30560 Permit Number 1947 Year

CITY OF LOS ANGELES
DEPARTMENT
OF
BUILDING AND SAFETY

CERTIFICATE OF OCCUPANCY

Date Certificate Issued:

MAR 26 1948, 19

This certifies that, so far as ascertained by or made known to the undersigned, the building at the above address complies with the applicable requirements of the Municipal Code, as follows: Chapter 1, as to permitted uses of said property; Chapter 9, Articles 1, ~~3, 4, and 8;~~ and with the applicable requirements of the State Housing Act,—for the following occupancies:

1 Story Type V Addition 23 x 28 Stores G-1 OCCUPANCY

NOTE: Any change of use or occupancy must be approved by the Department of Building and Safety.

G. E. MORRIS
Superintendent of Building

By [signature]

Bldg. Form 3

USE INK OR INDELIBLE PENCIL

CITY OF LOS ANGELES

DEPARTMENT OF BUILDING AND SAFETY

BUILDING DIVISION

Application to Alter, Repair, Move or Demolish

To the Board of Building and Safety Commissioners of the City of Los Angeles:

Application is hereby made to the Board of Building and Safety Commissioners of the City of Los Angeles, through the office of the Superintendent of Building, for a building permit in accordance with the description and for the purpose hereinafter set forth. This application is made subject to the following conditions, which are hereby agreed to by the undersigned applicant and which shall be deemed conditions entering into the exercise of the permit:

First: That the permit does not grant any right or privilege to erect any building or other structure therein described, or any portion thereof, upon any street, alley or other public place or portion thereof.

Second: That the permit does not grant any right or privilege to use any building or other structure therein described, or any portion thereof, for any purpose that is, or may hereafter be prohibited by ordinance of the City of Los Angeles.

Third: That the granting of the permit does not affect or prejudice any claim of title to, or right of possession in, the property described in such permit.

REMOVED FROM	REMOVED TO
Lot.....	Lot.....
.....	.....
Tract.....	Tract.....

Present location of building } 1927 Sunset Blvd (House Number and Street)

New location of building } ..... (House Number and Street)

Between what cross streets } .....

Approved by City Engineer.

.....

Deputy.

1. Purpose of PRESENT building Store (Store, Residence, Apartment House, Hotel, or any other purpose) Families..... Rooms.....
2. Use of building AFTER alteration or moving..... Families..... Rooms.....
3. Owner (Print Name) L. TINTI Phone.....
4. Owner's Address 1927 Sunset Blvd .....
5. Certificated Architect ..... State License No..... Phone.....
6. Licensed Engineer ..... State License No..... Phone.....
7. Contractor Pearles Shady Rest Inc State License No. 38494 Phone.....
8. Contractor's Address 2106 Sunset Blvd .....

DOUBLE FEES

9. VALUATION OF PROPOSED WORK (Including all labor and material and all permanent lighting, heating, ventilating, water supply, plumbing, fire sprinkler, electrical wiring and/or elevator equipment therein or thereon.) $ 50.00
10. State how many buildings NOW on lot and give use of each. } ..... (Residence, Hotel, Apartment House, or any other purpose)
11. Size of existing building.....x.....Number of stories high.....Height to highest point.....
12. Class of building.....Material of existing walls.....Exterior framework..... (Wood or Steel)

Describe briefly and fully all proposed construction and work:

..... Burning .....

..... To Comply Complete .....

..... According to City Code .....

..... PAINT FEES .....

Fill in Application on other Side and Sign Statement (OVER)

FOR DEPARTMENT USE ONLY				
PERMIT NO. 3552	Plans and Specifications checked	Zone	Fire District No.	Fee 2.00 Stamp here when Permit is issued
	Corrections verified	Bldg. Line Ft.	Street Widening Ft.	
PLANS Rec'd	Plans, Specifications and Applications rechecked and approved	Application checked and approved 10/25/26 [illegible] Clerk		
	For Plans See / Filed with	SPRINKLER Required / Specified Valuation Included / Yes—No		Inspector [illegible]

PLANS, SPECIFICATIONS, and other data must be filed if required.

NEW CONSTRUCTION

Size of Addition ..x ..Size of Lot .x Number of Stories when complete .....

Material of Foundation . Width of Footing Depth of footing below ground . . . .

Width Foundation Wall .Size of Redwood Sill. .x .Material Exterior Walls .....

Size of Exterior Studs . .....x ..Size of Interior Bearing Studs .. .x. . . . . .

Joists: First Floor x .Second Floor x ...Rafters ..x ..Roofing Material .....

I have carefully examined and read both sides of this completed Application and know the same is true and correct and hereby certify and agree, if a Permit is issued, that all the provisions of the Building Ordinances and State Laws will be complied with whether herein specified or not; also certify that plans and specifications, if required to be filed, will conform to all of the provisions of the Building Ordinances and State laws.

Sign Here. Peeler Shader & Venetia Phys.
(Owner or Authorized Agent)

By. J. H. Shader

FOR DEPARTMENT USE ONLY			
Application	Fire District	Bldg. Line	Termite Inspection .....
Construction	Zoning	Street Widening	Forced Draft Ventil.....

(1)
REINFORCED CONCRETE

Barrels of Cement.....

Tons of Reinforcing Steel.....

(2)
The building (and, or, addition) referred to in this Application is, or will be when moved, more than 100 feet from

.....Street

Sign Here.....
(Owner or Authorized Agent)

(3)
No required windows will be obstructed.

Sign Here.....
(Owner or Authorized Agent)

(4)
There will be an unobstructed passageway at least ten (10) feet wide, extending from any dwelling on lot to a Public Street or Public Alley at least 10 feet in width.

Sign Here.....
(Owner or Authorized Agent)

REMARKS: .....

All Applications Must be Filled Out by Applicant

Bldg. Form 1

PLANS AND SPECIFICATIONS and other data must also be filed

11/3

BOARD OF PUBLIC WORKS

DEPARTMENT OF BUILDINGS

1

Application for the Erection of Buildings

CLASS [redacted]—"C"

To the Board of Public Works of the City of Los Angeles:

Application is hereby made to the Board of Public Works of the City of Los Angeles, through the office of the Chief Inspector of Buildings, for a building permit in accordance with the description and for the purpose hereinafter set forth. This application is made subject to the following conditions, which are hereby agreed to by the undersigned applicant and which shall be deemed conditions entering into the exercise of the permit:

First: That the permit does not grant any right or privilege to erect any building or other structure therein described, or any portion thereof, upon any street, alley, or other public place or portion thereof.

Second: That the permit does not grant any right or privilege to use any building or other structure therein described, or any portion thereof, for any purpose that is, or may hereafter be prohibited by ordinance of the City of Los Angeles.

Third: That the granting of the permit does not affect or prejudice any claim of title to, or right of possession in, the property described in such permit.

TAKE TO ROOM No. 6 REAR OF NORTH ANNEX 1st FLOOR CITY CLERK PLEASE VERIFY

Lot No. 14 Block [illegible]

(Description of Property) Lake Side Tract

District No. 7 M. B. Page 14 F. B. Page 107

O.K. City Clerk [signature] Deputy

TAKE TO ROOM No. 405 SOUTH ANNEX ENGINEERR PLEASE VERIFY

No. 1929-1929 Sunset Blvd. Street

(Location of Job) Elevation to Top of Curb [illegible]

O.K. City Engineer [signature] By [signature] Deputy

(USE INK OR INDELIBLE PENCIL)

1. Purpose of Building Store Rooms No. of Rooms 2 No. of Families —
2. Owner's name Joe & Dynasty Phone —
3. Owner's address 2131 Sunset Blvd
4. Architect's name — Phone —
5. Contractor's name W. J. Gray Phone Wash 2285
6. Contractor's address 2131 Sunset Blvd.
7. TOTAL VALUATION OF BUILDING (Including Plumbing, Gas Fitting, Sewers, Cesspools, Elevators, Painting, Finishing, all Labor, etc.) $ 4000 00
8. Any other buildings on lot at present? No How used? — No
9. Size of proposed building 50 x 46 Size of lot 50 x 140 feet
10. Number of stories in height One Height to highest point 15
11. Material of foundation Concrete Character of soil Shale
12. Material of exterior walls Brick
13. Material of interior construction Wood
14. Material of floors Cement and wood
15. Material of roof Composition

I have carefully examined and read the above application and know the same is true and correct, and hereby certify and agree, if a permit is issued, that all of the provisions of the Building Ordinances will be complied with, whether herein specified or not; also certify that the plans and specifications herewith filed conform to all of the provisions of the Building Ordinances and State Laws.

OVER 10 Lots 2 Fr

(Sign here) W. J. Gray

(Owner or Authorized Agent.)

FOR DEPARTMENT USE ONLY

PERMIT NO.	Plans and Specifications checked and found to conform to Ordinances, State Laws, etc.	Application checked and found O. K.	Stamp here when permit is issued
46886	Plan Examiner		NOV 22 1924

Plans to [illegible] W. Patton 6

OK to issue [illegible]

8.00

FOR DEPARTMENT USE ONLY

APPLICATION	O. K.
CONSTRUCTION	O. K.
ZONING	O. K.
SET-BACK LINE	O. K.
ORD. 33761 (N. S.)	O. K.
FIRE DISTRICT	O. K. F3

REMARKS

This Building is designed to carry 1 future Story at a later date

G APPLICATION FOR INSPECTION — CITY OF LOS ANGELES — DEPT. OF BUILDING AND SAFETY — OF GRADING AND FOR GRADING CERTIFICATE

INSTRUCTIONS: 1. Applicant to Complete Numbered Items Only. 2. Plot Plan Required on Back of Original.

1. LEGAL DESCR.	LOT 6, 7, 8, 19-22, 18	BLK.	TRACT Baxter Todd Sub of Beaudry #2 10-38	COUNCIL DIST. NO. 9	DIST. MAP 135 B209
2. PURPOSE OF GRADING (40) Prepare for parking lot					ZONE C2-2-O/R4-1
3. JOB ADDRESS 1029 Sunset Bl., ~~1022 Burrtlett Ave.~~					FIRE DIST. 1
4. BETWEEN CROSS STREETS Beaudry AND Pasadena Fwy.					LOT (TYPE) Int / thru
5. OWNER'S NAME Dept of Water & Power Credit Union				PHONE 580-1645	LOT SIZE 1 R
6. OWNER'S ADDRESS 1053 Sunset Bl.	CITY L.A.			ZIP 90012	
7. PLANS BY CIVIL ENGR. CAMPBELL ENGR	BUS. LIC. NO.	ACTIVE STATE LIC. NO. C 22100	PHONE 388 5330		ALLEY —
8. CIVIL ENGR. ADDRESS 1051 W 6TH ST	CITY L.A. CA		ZIP 90017		BLDG. LINE —
9. ENGR. GEOLOGIST	BUS. LIC. NO.	ACTIVE STATE LIC. NO./CERT. NO.	PHONE		AFFIDAVITS 86FF 30319
10. SOIL ENGR.—TESTING AGENCY Jim Pratt	BUS. LIC. NO. 0527150-81	ACTIVE STATE LIC. NO. 310488	PHONE (213)6728092		86RD 164855
11. CONTRACTOR MEYERS ASSOC.	BUS. LIC. NO.	ACTIVE STATE LIC. NO. 431756	PHONE (714) 493-3258		86F 15106
12. CONTRACTOR'S ADDRESS 31587 Via Cruzada	CITY San Juan Capistrano		ZIP CA 92675		P.C. REQ'D ~~Yes~~ No F
13. JOB ADDRESS 1029 Sunset Bl., ~~1022 Burrtlett~~ Ave.			STREET GUIDE		DIST. OFFICE LA
14. NUMBER OF CUBIC YARDS CUT 20	FILL 3	23			SEISMIC STUDY ZONE

15. MAXIMUM SLOPE CUT 2:1 FILL 2:1	RETAINING WALL REQUIRED YES / NO	BOARD FILE NO.	GRADING Yes	FLOOD
FILL DENSITY TESTS & CERTIFICATION X 90% REQUIRED ☐ NOT REQUIRED			HWY DED. Yes	CONS.
		IMPORT / EXPORT REQ.	ZONED BY Rojas	
CALIF. ENVIRONMENTAL QUALITY ACT REQUIREMENTS EXEMPT / COMPLETED		CHECKED Jeff McIntyre	FILE WITH	
BOND ☐ CASH ☐ SURETY	AMOUNT NOT REQ'D. DATE POSTED CA #	APPROVED	TYPIST SS	
			INSPECTOR	

P.C. 50.70	G.P. 42.00	G.P.I. INSPECTOR	
S.P.C.	F	Claims for refund of fees paid on permits must be filed: 1. Within one year from date of payment of fee, or 2. Within one year from date of expiration of extension for building or grading permits granted by the Dept. of B. & S. SECTIONS 22.12 & 22.13 LAMC.	
G.P. 78.00	O.S.S. .00		
DIST. OFFICE LA	S.O.S.S. 1.01		
P.C. NO	20% 0.56		

Unless a shorter period of time has been established by an official action, plan check approval expires one year after the fee is paid and this permit expires two years after the fee is paid or 180 days after the fee is paid if construction is not commenced.

B & S B-100 (R 2/87) -1-

42.00 GP
IEC20789 10/1 [illegible] 5 3
$50.20 1 08/14/89 BC [illegible]
OSS 1.01
TOTAL 51.71
CHECK AMT TND 51.71
CHANGE .00
CASHIER'S USE 51.71 DLA-24 7.5
7/21/90 04:17:05PM LA05 [illegible] C M
GRADING PERMIT 78.00
OVR STOP SURCH 0.56
167.14
167.14

DECLARATIONS AND CERTIFICATIONS

LICENSED CONTRACTORS' DECLARATION

16. I hereby affirm that I am licensed under the provisions of Chapter 9 (commencing with Section 7000) of Division 3 of the Business and Professions Code, and my license is in full force and effect.

Date 7-18-89 Lic. Class C21 Lic. No. 310,488 Contractor Jim PRATT (Signature)

OWNER-BUILDER DECLARATION

17. I hereby affirm that I am exempt from the Contractor's License Law for the following reason (Sec. 7031.5, Business and Professions Code: Any city or county which requires a permit to construct, alter, improve, demolish, or repair any structure, prior to its issuance, also requires the applicant for such permit to file a signed statement that he is licensed pursuant to the provisions of the Contractor's License Law (Chapter 9 (commencing with Section 7000) of Division 3 of the Business and Professions Code) or that he is exempt therefrom and the basis for the alleged exemption. Any violation of Section 7031.5 by any applicant for a permit subjects the applicant to a civil penalty of not more than five hundred dollars ($500).):

☐ I, as owner of the property, or my employees with wages as their sole compensation, will do the work, and the structure is not intended or offered for sale (Sec. 7044, Business and Professions Code: The Contractor's License Law does not apply to an owner of property who builds or improves thereon, and who does such work himself or through his own employees, provided that such improvements are not intended or offered for sale. If, however, the building or improvement is sold within one year of completion, the owner-builder will have the burden of proving that he did not build or improve for the purpose of sale.).

☐ I, as owner of the property, am exclusively contracting with licensed contractors to construct the project (Sec. 7044, Business and Professions Code: The Contractor's License Law does not apply to an owner of property who builds or improves thereon, and who contracts for such projects with a contractor(s) licensed pursuant to the Contractor's License Law.).

☐ I am exempt under Sec. _____, B. & P. C. for this reason _____

Date _____ Owner's Signature _____

WORKERS' COMPENSATION DECLARATION

18. I hereby affirm that I have a certificate of consent to self-insure, or a certificate of Worker's Compensation Insurance, or a certified copy thereof (Sec. 3800, Lab. C.).

Policy No. 10142389 Insurance Company STATE FUND

☐ Certified copy is hereby furnished.

☒ Certified copy is filed with the Los Angeles City Dept. of Bldg. & Safety.

Date 7-18-89 Applicant's Signature [signature]

Applicant's Mailing Address 31587 Via Cruzada San Juan Capistrano 92675

CERTIFICATE OF EXEMPTION FROM WORKERS' COMPENSATION INSURANCE

19. I certify that in the performance of the work for which this permit is issued, I shall not employ any person in any manner so as to become subject to the Workers' Compensation Laws of California.

Date _____ Applicant's Signature _____

NOTICE TO APPLICANT: If, after making this Certificate of Exemption, you should become subject to the Workers' Compensation provisions of the Labor Code, you must forthwith comply with such provisions or this permit shall be deemed revoked.

CONSTRUCTION LENDING AGENCY

20. I hereby affirm that there is a construction lending agency for the performance of the work for which this permit is issued (See Sec. 91.0202 LAMC)

Lender's Name _____ Lender's Address _____

21. I certify that I have read this application and state that the above information is correct. I agree to comply with all city and county ordinances and state laws relating to building construction, and hereby authorize representatives of this city to enter upon the above-mentioned property for inspection purposes.

I realize that this permit is an application for inspection, that it does not approve or authorize the work specified herein, that it does not authorize or permit any violation or failure to comply with any applicable law, that neither the City of Los Angeles nor any board, department, officer or employee thereof make any warranty or shall be responsible for the performance or results of any work described herein or the condition of the property or soil upon which such work is performed. (See Sec. 91.0202 LAMC)

Signed [signature] (Owner or agent having property owner's consent) Engineer Position 7-18-89 Date

22. I certify that all of the land included in the Tentative Tract Map is under my ownership or land on which offsite rights have been granted.

Signed _____ (Owner or agent having property owner's consent) Position Date

		Signature/Date
Bureau Engineering	ADDRESS APPROVED 6053	JPat 7-5-89
	DRIVEWAY	
	FLOOD CLEARANCE	
	DRAINAGE TO WATERCOURSE APPROVED	
	GRADING IN WATERCOURSE APPROVED	
	GRADING ON PUBLIC PROPERTY APPROVED	OK TO ISSUE PERMIT 2-21-90
	SEWER AVAILABILITY	BY
Grad./Plumbing	PRIVATE SEWER SYSTEM APPROVED	
Planning	APPROVED UNDER CASE#	

LEGAL DESCRIPTION

OSHA PERMIT # 0544295

EASEMENT MAINTENANCE CERTIFICATION

UNDER PENALTY OF PERJURY I HEREBY CERTIFY THAT "THE PROPOSED GRADING WILL NOT DESTROY OR UNREASONABLY INTERFERE WITH ANY ACCESS OR UTILITY EASEMENT BELONGING TO OTHERS AND LOCATED ON MY PROPERTY. BUT IN THE EVENT SUCH GRADING DOES DESTROY OR UNREASONABLY INTERFERE WITH SUCH EASEMENT A SUBSTITUTE EASEMENT(S) SATISFACTORY TO THE HOLDER(S) OF THE EASEMENT WILL BE PROVIDED." (See Sec. 91.7002(i) (L.A.M.C.)

SIGNED _____ DATE 2/21/90
(Owner or Agent having Property Owner's Consent)

ON PLOT PLAN SHOW ALL BUILDINGS ON LOT AND USE OF EACH

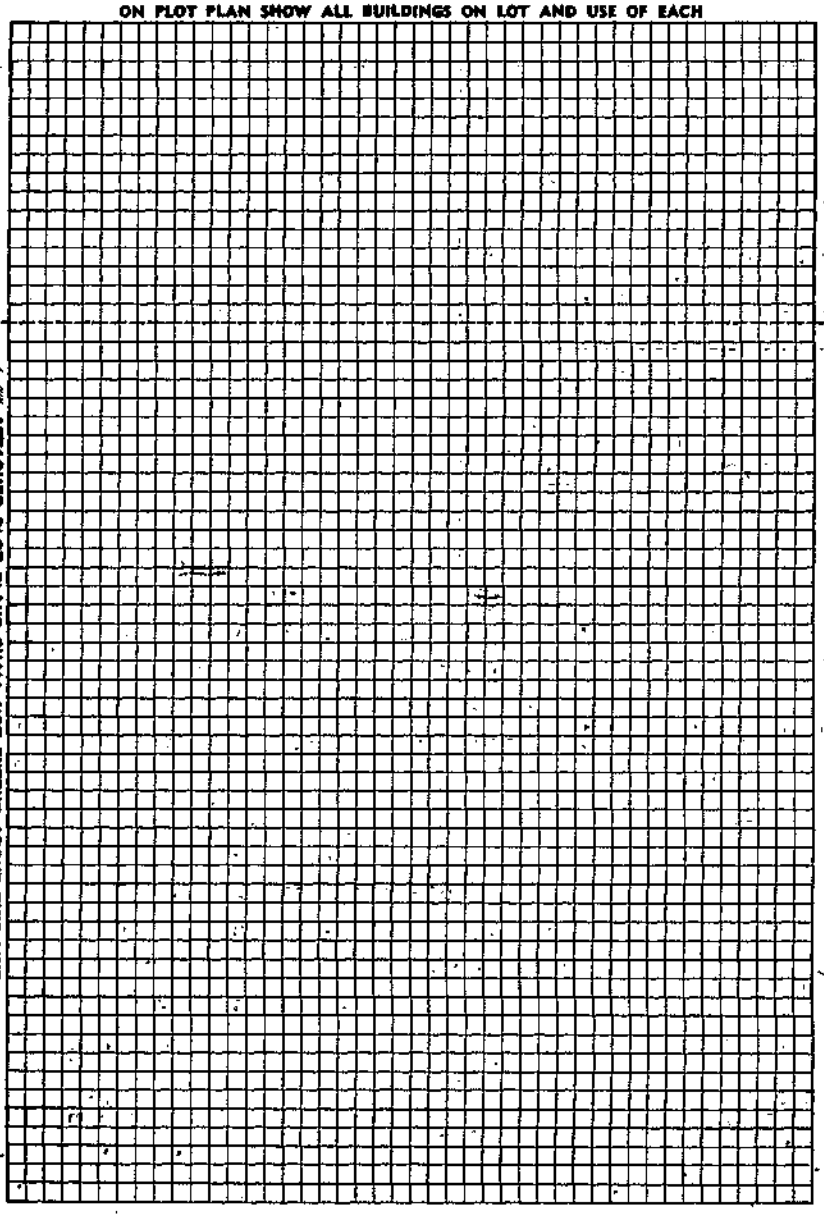

ATTACHED PLOT PLANS SHALL NOT EXTEND ABOVE THIS LINE

3

APPLICATION TO ALTER, REPAIR, or DEMOLISH AND FOR A Certificate of Occupancy

Form B-3
CITY OF LOS ANGELES
DEPARTMENT OF BUILDING AND SAFETY
BUILDING DIVISION

Lot No. .....

Tract .....

Location of Building 1927 Sunset Blvd. (House Number and Street)

Between what cross streets? Alvarado & Glendale Blvds

Approved by City Engineer

Deputy.

USE INK OR INDELIBLE PENCIL

1. Present use of building Stationery Store (Store, Dwelling, Apartment House, Hotel or other purpose) Families ..... Rooms .....
2. State how long building has been used for present occupancy .....
3. Use of building AFTER alteration or moving ..... Families ..... Rooms .....
4. Owner Mullin Stationery (Print Name) Phone .....
5. Owner's Address 1927 Sunset Los Angeles, P. O. .....
6. Certificated Architect ..... State License No. ..... Phone .....
7. Licensed Engineer ..... State License No. ..... Phone .....
8. Contractor GLENDALE AWNING & TENT CO State License No. 0-6031 Phone .....
9. Contractor's Address 112 S. Maryland
10. VALUATION OF PROPOSED WORK (Including all labor and material and all permanent lighting, heating, ventilating, water supply, plumbing, fire sprinkler, electrical wiring and elevator equipment therein or thereon.) $ 75.00 Awning
11. State how many buildings NOW on lot and give use of each. ..... (Store, Dwelling, Apartment House, Hotel or other purpose)
12. Size of existing building ..... x ..... Number of stories high ..... Height to highest point .....
13. Material Exterior Walls ..... (Wood, Steel or Masonry) Exterior framework ..... (Wood or Steel)
14. Describe briefly all proposed construction and work:

1 Roller Awning—recover

ok to omit I.F. fee per GEM MWB

NEW CONSTRUCTION

15. Size of Addition ..... x ..... Size of Lot ..... x ..... Number of Stories when complete .....
16. Footing: Width ..... Depth in Ground ..... Width of Wall ..... Size of Floor Joists ..... x .....
17. Size of Studs ..... x ..... Material of Floor ..... Size of Rafters ..... x ..... Type of Roofing .....

I hereby certify that to the best of my knowledge and belief the above application is correct and that this building or construction work will comply with all laws, and that in the doing of the work authorized thereby I will not employ any person in violation of the Labor Code of the State of California relating to Workmen's Compensation Insurance.

Sign here GLENDALE AWNING & TENT CO (Owner or Authorized Agent)

DISTRICT OFFICE

By M E Carlson

FOR DEPARTMENT USE ONLY

PLAN CHECKING		OCCUPANCY SURVEY	
Valuation $		Area of Bldg. ..... Sq. Ft.	Investigation Fee $
Fee $		Fee $	Cert. of Occupancy Fee $ 2.00
			Bldg. Permit Fee $
			Total $

TYPE	Maximum No. Occupants	Inside Lot / Corner Lot	Key Lot / Corner Lot Keyed	Lot Size	Ft. rear alley / Ft. side alley / Clerk
GROUP	Plans and Specifications checked	Zone C-2	Fire District No. 2		District Map No.
For Plans See	Correction Verified	Bldg. Line Ft.	Street Widening Ft.		Application checked and approved 135 Clerk
Filed with	Plans, Specifications and Application rechecked and approved.	Continuous Inspection	SPRINKLER Specified—Required Valuation Included Yes— —No		Inspector Harvey

DO NOT WRITE BELOW THIS LINE

TYPE OF RECEIPT	DATE ISSUED	TRACER NO. (M)	RECEIPT NO.	CODE	FEE PAID
Plan Checking					
Supplemental Plan Checking					
Building Permit	JUN 16'53		LA62453		

Certificate of Occupancy Issued
Certificate of Occupancy Denied
Survey
TYPE OF RECEIPT
DATE ISSUED
TRACER NO. (M)
RECEIPT NO.
CODE
FEE PAID

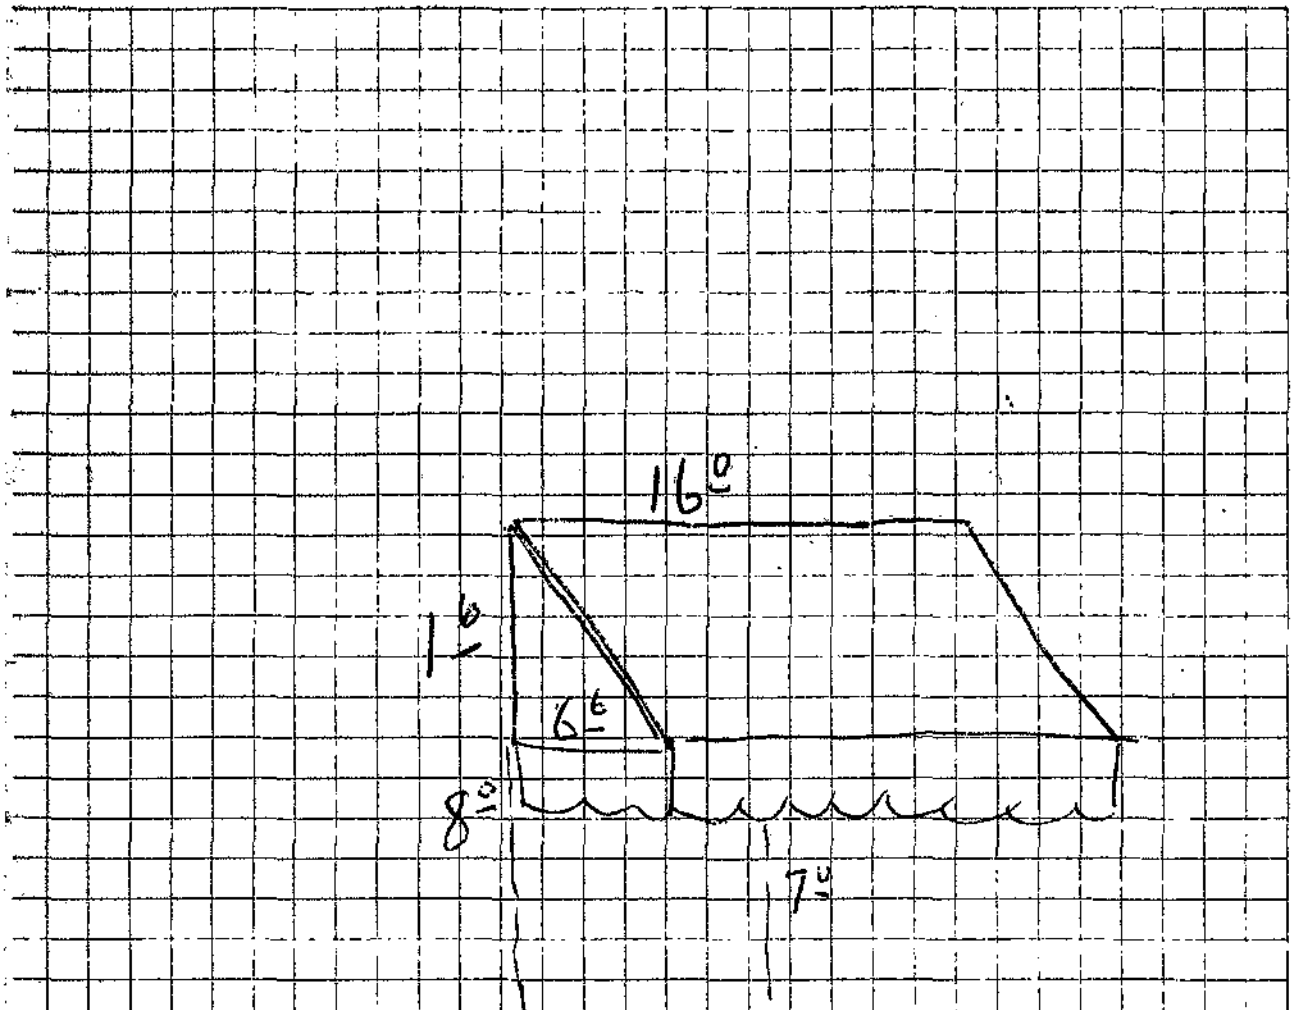

1853 FEB -6 AM 9:13

DC-1

B&S Form B-3—R10-66

3 APPLICATION TO ALTER-REPAIR-DEMOLISH AND FOR CERTIFICATE OF OCCUPANCY

CITY OF LOS ANGELES
DEPT. OF BUILDING AND SAFETY

INSTRUCTIONS: 1. Application to Complete Numbered Items Only
2. Plot Plan Required on Back of Original.

CENSUS TRACT

1. LEGAL DESCR. LOT: 4 | BLK. | TRACT: Lake Side | DIST. MAP: 138-205
2. PRESENT USE O BUILDING: (16 Store | NEW USE OF BUILDING: ( ) Demo | ZONE: C-2-2
3. JOB ADDRESS: 1925-27-29 Sunset Blvd/ | FIRE DIST.: II 100
4. BETWEEN CROSS STREETS: Reservoir AND Alvarado | INSIDE X COR. LOT | KEY | REV. COR.
5. OWNER'S NAME: Freres Taix PHONE | LOT SIZE: 50 x 195.95 ~~236.36~~
6. OWNER'S ADDRESS: 1923 Sunset Blvd. P O BOX ZIP | REAR ALLEY | SIDE ALLEY
7. ARCHITECT OR DESIGNER STATE LICENSE NO. PHONE | BLDG. LINE
8. ENGINEER STATE LICENSE NO. PHONE | AFFIDAVITS
9. CONTRACTOR Williams Wrecking & Demolition ~~Archie V. Parker~~ ~~206104~~ 213 333 702 2555675
10. SIZE OF EXISTING BLDG.: 50 x 60 | STORIES: 1 | HEIGHT: 14 | NO. OF EXISTING BUILDINGS ON LOT AND USE
11. MATERIAL OF CONSTRUCTION | EXT. WALLS: brk | ROOF: compo | FLOOR: conc

3
12. JOB ADDRESS: 1925-27-29 Sunset Blvd. | DISTRICT OFFICE: LA
13. VALUATION TO INCLUDE ALL FIXED EQUIPMENT REQUIRED TO OPERATE AND USE PROPOSED BUILDING: 2250 | GRADING: yes
14. NEW WORK: (Describe) Demolish S. C. 18997 | CRIT. SOIL: /

HIGHWAY DED.: yes

NEW USE OF BUILDING	SIZE OF ADDITION	STORIES	HEIGHT	FLOOD
DEMO	—			/

TYPE	GROUP	SPRINKLERS REQ'D SPECIFIED	VALUATION APPROVED	CONS.
V			Stephens	YES

BLDG. AREA	MAX OCC.	TOTAL	PLANS CHECKED	ZONED BY
				Howe

DWELL. UNITS	GUEST ROOMS	SPACES REQ'D PARKING	PROVIDED	PLANS APROVED	FILE WITH
				—	

P.C. No.	CONT.INSP.	APPLICATION APPROVED	INSPECTOR
		Stephens	

P.C.	S.P.C.	G.P.I.	B.P.	I.F.	O.S.	C/O	TYPIST
—			11 28	/			kg

Plan check expires six months after fee is paid. Permit expires one year after fee is paid or six month after fee is paid if construction is not commenced.

CASHIER'S USE ONLY

APR 15-68 18996 S •64750 X — 1 CK 11.20

STATEMENT OF RESPONSIBILITY

I certify that in doing the work authorized hereby I will not employ any person in violation of the Labor Code of the State of California relating to workmen's compensation insurance.

"This permit is an application for inspection, the issuance of which is not an approval or an authorization of the work specified herein. This permit does not authorize or permit, nor shall it be construed as authorizing or permitting the violation or failure to comply with any applicable law. Neither the City of Los Angeles, nor any board, department, officer or employee thereof make any warranty or shall be responsible for the performance or results of any work described herein, or the condition of the property or soil upon which such work is performed." (See Sec. 91.0202 L.A.M.C.)

Signed _____ (Owner or Agent)

		Name	Date
Bureau of Engineering	ADDRESS APPROVED	E. Adams	4/12/68
	SEWERS AVAILABLE		
	NOT AVAILABLE		
	DRIVEWAY APPROVED		
	HIGHWAY DEDICATION REQUIRED		
	COMPLETED		
	FLOOD CLEARANCE APPROVED		
Conservation	APPROVED FOR ISSUE FILE #		
Plumbing	PRIVATE SEWAGE DISPOSAL SYSTEM APPROVED		
Planning	APPROVED UNDER CASE #		
Fire	APPROVED (TITLE 19) (L.A.M.C.-5700)		
Traffic	APPROVED FOR		

B&S Form 8-3—RTD-66

3 APPLICATION TO ALTER-REPAIR-DEMOLISH AND FOR CERTIFICATE OF OCCUPANCY

CITY OF LOS ANGELES
DEPT. OF BUILDING AND SAFETY C-3

INSTRUCTIONS: 1. Application to Complete Numbered Items Only
2. Plot Plan Required on Back of Original.

CENSUS TRACT: 1956

1. LEGAL DESCR. — LOT: WLY 50' LOT 1 & 2,3,4,5 — BLK. — TRACT: Lakeside MB-6 42/43 — DIST. MAP: 138-205
2. PRESENT USE O BUILDING: (17) Restaurant — NEW USE OF BUILDING: (17) Same — ZONE: C-2-2
3. JOB ADDRESS: 1911 Sunset Blvd. and 1925 Sunset Blvd. — FIRE DIST.: II
4. BETWEEN CROSS STREETS: Reservoir AND Alvarado — INSIDE / COR. LOT: Thru — KEY / REV. COR.:
5. OWNER'S NAME: Les Freres Taix — PHONE: 389-1265 — LOT SIZE: Irreg.
6. OWNER'S ADDRESS: 1911 Sunet Blvd. — P.O. BOX — ZIP — REAR ALLEY:
7. ARCHITECT OR DESIGNER: Nielsen, Moffatt & Wolverton — STATE LICENSE NO.: C2077 — PHONE: 482-8361 — SIDE ALLEY: /
8. ENGINEER: NONE — STATE LICENSE NO. — PHONE — BLDG. LINE: /
9. CONTRACTOR: Owner — STATE LICENSE NO. — PHONE — AFFIDAVITS: AFF325, AFF29602, OB 12266, AFF35657
10. SIZE OF EXISTING BLDG.: 88 x144 — STORIES: 2 — HEIGHT: 15 — NO. OF EXISTING BUILDINGS ON LOT AND USE: one restaurant
11. MATERIAL OF CONSTRUCTION: conc/wood fr.stucco — EXT. WALLS — ROOF: wood/compo — FLOOR: conc
12. JOB ADDRESS: 1911 Sunset Blvd. & 1925 SUNSET BLVD. — DISTRICT OFFICE: LA
13. VALUATION TO INCLUDE ALL FIXED EQUIPMENT REQUIRED TO OPERATE AND USE PROPOSED BUILDING: ~~P.V.--$19,800~~ $165,000 — GRADING: Yes
14. NEW WORK: (Describe): One story & partial basement addn. — CRIT. SOIL: /

HIGHWAY DED.: Yes

NEW USE OF BUILDING	SIZE OF ADDITION	STORIES	HEIGHT	FLOOD
Same	43 x 134	1	15	

TYPE	GROUP	SPRINKLERS	VALUATION APPROVED	CONS.
V	B-2	YES (GROUP / SPECIFIC)	basement	/

BLDG. AREA	MAX OCC.	PLANS CHECKED	ZONED BY
~~2,008~~ 5,748	1st flr. (SEE PLANS)		Bussard

DWELL. UNITS	GUEST ROOMS	SPACES REQ'D	SPACES PROVIDED	PLANS APPROVED	FILE WITH
NC	NC	34	45		NO

P.C. No.	CONT. INSP.	APPLICATION APPROVED	INSPECTOR
23330	CONC "B" 1/c-3000		I

P.C.	S.P.C.	G.P.I.	B.P.	T.F.	O.S.	C/O	TYPIST
52.78	162.70	JU	33158	1			LH

Plan check expires six months after fee is paid. Permit expires one year after fee is paid or six month after fee is paid if construction is not commenced.

PR382

JAN 11-68 36008 F •70274 2 — 2 CK 168.00
JUL 11-68 36009 F •70274 2 — 1 CK 331.50

CASHIER'S — JAN 11-68 01569 LA - - X-2CK 52.78

STATEMENT OF RESPONSIBILITY

I certify that in doing the work authorized hereby I will not employ any person in violation of the Labor Code of the State of California relating to workmen's compensation insurance.

"This permit is an application for inspection, the issuance of which is not an approval or an authorization of the work specified herein. This permit does not authorize or permit, nor shall it be construed as authorizing or permitting the violation or failure to comply with any applicable law. Neither the City of Los Angeles, nor any board, department, officer or employee thereof make any warranty or shall be responsible for the performance or results of any work described herein, or the condition of the property or soil upon which such work is performed." (See Sec. 91.0202 L.A.M.C.)

Signed Owner L Wolverton (Owner or Agent)

		Name	Date
Bureau of Engineering	ADDRESS APPROVED	Warren	5/21
	SEWERS AVAILABLE	Lauer	5/21
	~~TOPOGRAPHIC~~		
	DRIVEWAY APPROVED	Woodruff	7/11/68
	HIGHWAY DEDICATION REQUIRED	Hoffman	6-20-68
	COMPLETED		7-1-68
	FLOOD CLEARANCE APPROVED		
Conservation	APPROVED FOR ISSUE FILE #		
Plumbing	PRIVATE SEWAGE DISPOSAL SYSTEM APPROVED		
Planning	APPROVED UNDER CASE #		
Fire	APPROVED (TITLE 19) (L.A.M.C.-5700)	Norm Crisler	7-10-68
Traffic	APPROVED FOR		

460
705-A

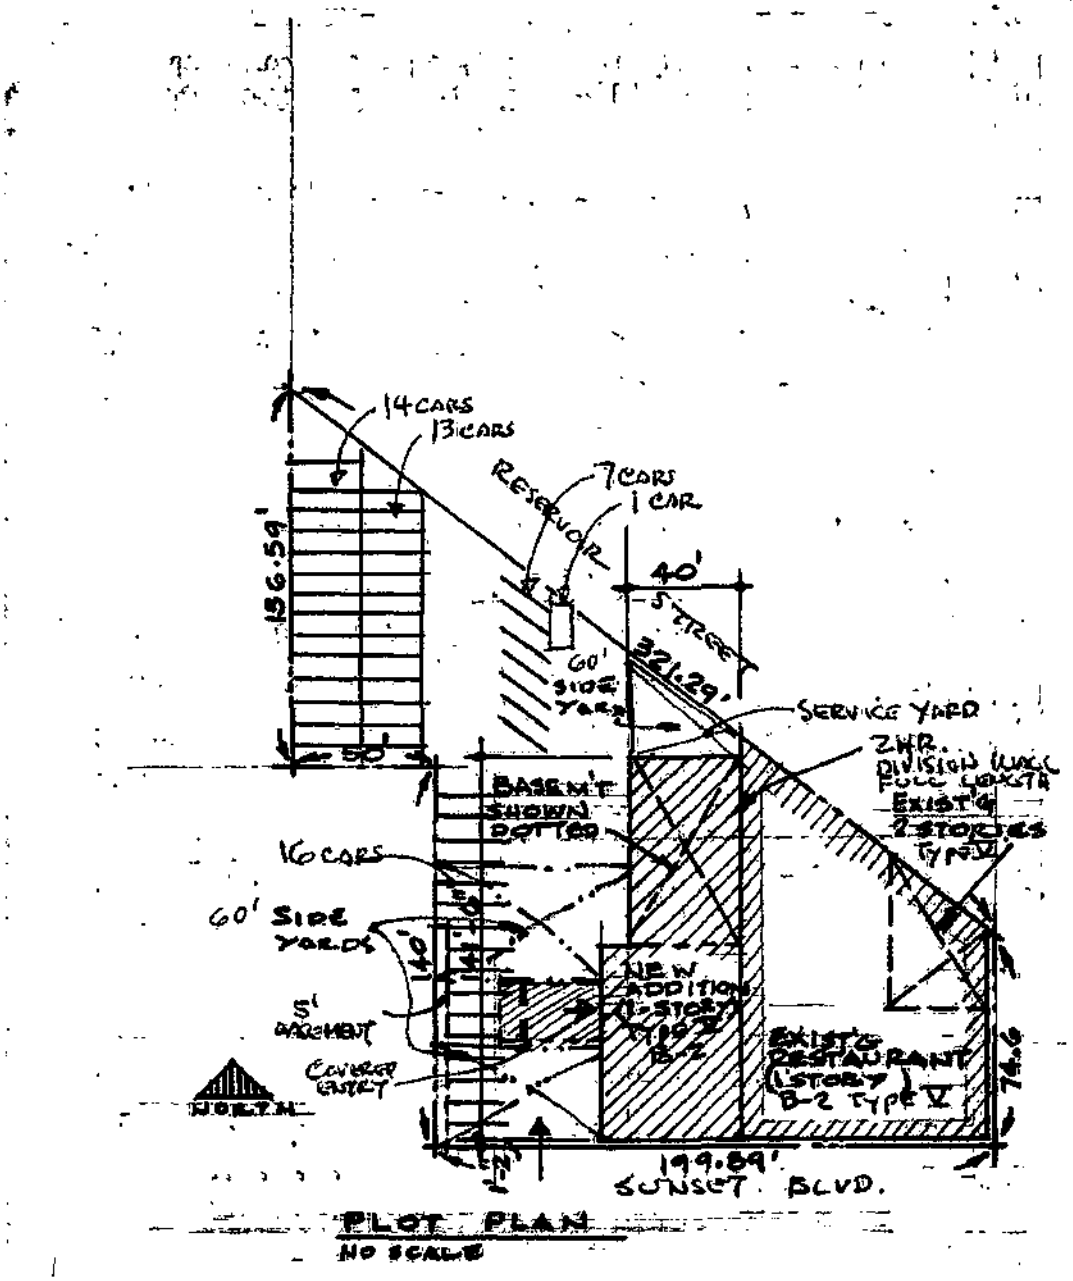

PLOT PLAN
NO SCALE

The attachment on the ensuing permit is pasted and could not be removed.

B&S Form B-3—R10-66

3 APPLICATION TO ALTER-REPAIR-DEMOLISH AND FOR CERTIFICATE OF OCCUPANCY

CITY OF LOS ANGELES
DEPT. OF BUILDING AND SAFETY

AC-2

INSTRUCTIONS: 1. Application to Complete Numbered Items Only
2. Plot Plan Required on Back of Original.

CENSUS TRACT: 1956

1. LEGAL DESCR. — LOT: 1 — BLK: — TRACT: LAKE SIDE — DIST. MAP: 138-205

2. PRESENT USE 0 BUILDING: (17) Restaurant — NEW USE OF BUILDING: ( ) Restaurant — ZONE: C-2-2

3. JOB ADDRESS: 1911-1925 Sunset Blvd. — FIRE DIST.: 2

4. BETWEEN CROSS STREETS: Alvarado AND ~~Glendale Blvd.~~ RESERVOIR ST. — INSIDE ~~COR. LOT~~ — KEY — REV. COX.

5. OWNER'S NAME: Les Freres Taix Restaurant — PHONE — LOT SIZE: 1R Reg

6. OWNER'S ADDRESS: 1911-1925 Sunset Blvd. — P.O. BOX — ZIP

7. ARCHITECT OR DESIGNER: Nielsen, Moffatt and Wolverton — STATE LICENSE NO. — PHONE: 482-8361 — REAR ALLEY — SIDE ALLEY

8. ENGINEER: Geo. J. Fosdyke — STATE LICENSE NO.: S149 — PHONE: 482-5480 — BLDG. LINE

9. CONTRACTOR — STATE LICENSE NO. — PHONE — AFFIDAVITS: AFF. 35657, AFF 32523, OB. 12266

10. SIZE OF EXISTING BLDG. — STORIES — HEIGHT — NO. OF EXISTING BUILDINGS ON LOT AND USE

11. MATERIAL OF CONSTRUCTION — EXT. WALLS — ROOF — FLOOR

3

12. JOB ADDRESS: 1911-1925 Sunset Blvd. — DISTRICT OFFICE: L A

13. VALUATION TO INCLUDE ALL FIXED EQUIPMENT REQUIRED TO OPERATE AND USE PROPOSED BUILDING: $500.00 — GRADING: Yes

14. NEW WORK: (Describe) Shoring for installation of new ~~retaining wall~~ BASEMENT. — CERT. SOIL

HIGHWAY DED.

NEW USE OF BUILDING — SIZE OF ADDITION: NONE — STORIES — HEIGHT — FLOOD

TYPE: V — GROUP — SPRINKLERS REQ'D SPECIFIED — VALUATION APPROVED — CONS.

BLDG. AREA — MAX OCC. — TOTAL — PLANS CHECKED — ZONED BY: CFRY

DWELL. UNITS — GUEST ROOMS — SPACES REQ'D PROVIDED PARKING — PLANS APROVED — FILE WITH

P.C. No. U 3822 — CONT.INSP. — APPLICATION APPROVED — INSPECTOR: M

P.C.	S.P.C.	G.P.I. NO	B.P.	I.F.	O.S.	C/O	TYPIST
228			350				

Plan check expires six months after fee is paid. Permit expires one year after fee is paid or six month after fee is paid if construction is not commenced.

JUL 23 68 37954 C •70929 W — 6 CK 2.28
JUL 23 68 37955 C •70929 W — 1 CK 3.50

CASHIER'S USE ONLY

STATEMENT OF RESPONSIBILITY

I certify that in doing the work authorized hereby I will not employ any person in violation of the Labor Code of the State of California relating to workmen's compensation insurance.

"This permit is an application for inspection, the issuance of which is not an approval or an authorization of the work specified herein. This permit does not authorize or permit, nor shall it be construed as authorizing or permitting the violation or failure to comply with any applicable law. Neither the City of Los Angeles, nor any board, department, officer or employee thereof make any warranty or shall be responsible for the performance or results of any work described herein, or the condition of the property or soil upon which such work is performed." (See Sec. 91.0202 L.A.M.C.)

Signed: Geo. J. Fosdyke (Owner or Agent)

		Name	Date
Bureau of Engineering	ADDRESS APPROVED	Warren	7/23
	SEWERS AVAILABLE / NOT AVAILABLE		
	DRIVEWAY APPROVED		
	HIGHWAY DEDICATION REQUIRED / COMPLETED		
	FLOOD CLEARANCE APPROVED		
Conservation	APPROVED FOR ISSUE FILE #	—	
Plumbing	PRIVATE SEWAGE DISPOSAL SYSTEM APPROVED		
Planning	APPROVED UNDER CASE #		
Fire	APPROVED (TITLE 19) (L.A.M.C.–5700)		
Traffic	APPROVED FOR		

3

APPLICATION TO ALTER - REPAIR - DEMOLISH AND FOR CERTIFICATE OF OCCUPANCY

Form B-3

CITY OF LOS ANGELES — DEPT. OF BUILDING AND SAFETY

INSTRUCTIONS: 1. Applicant to Complete Numbered Items Only. 2. Plot Plan Required on Back of Original.

1. LEGAL DESCR.	LOT: Pt of 4	BLK.	TRACT: Lake Side Tr.	ADDRESS APPROVED: MY
2. BUILDING ADDRESS: 1929 Sunset Blvd.				DIST. MAP: 138-205
3. BETWEEN CROSS STREETS: Alvarado St. AND Roseview St.				ZONE: C-2-2
4. PRESENT USE OF BUILDING: Cafe	NEW USE OF BUILDING: SAME			FIRE DIST.: II/100'
5. OWNER'S NAME: Mikes Cafe	PHONE			INSIDE XX
6. OWNER'S ADDRESS: 1929 Sunset Blvd.	P. O.: Los Angeles	ZONE		KEY / COR. LOT / REV. COR.
7. CERT. ARCH.	STATE LICENSE	PHONE		LOT SIZE
8. LIC. ENGR.	STATE LICENSE	PHONE		IRREG
9. CONTRACTOR: Van Nuys Awning Co	STATE LICENSE	PHONE		REAR ALLEY / SIDE ALLEY
10. CONTRACTOR'S ADDRESS: 6160 VanNuys Blvd.	P. O.: VN	ZONE		BLDG. LINE
11. SIZE OF EXISTING BLDG.	STORIES	HEIGHT	NO. OF EXISTING BUILDINGS ON LOT AND USE	BLDG. AREA: NC

SEWER (Available) (Not Available)

3 1929 Sunset Blvd.

DISTRICT OFFICE: LA

12. MATERIAL EXT. WALLS: ☐ WOOD ☐ METAL ☐ CONC. BLOCK ☐ STUCCO ☐ BRICK ☐ CONCRETE	ROOF CONST. ☐ WOOD ☐ STEEL ☐ CONC. ☐ OTHER	ROOFING	SPRINKLERS REQ'D. SPECIFIED
13. VALUATION: TO INCLUDE ALL FIXED EQUIPMENT REQUIRED TO OPERATE AND USE PROPOSED BUILDING. $ 150.00	VALUATION APPROVED		AFFIDAVITS
14. SIZE OF ADDITION: 16x6 Awning — STORIES — HEIGHT	APPLICATION CHECKED: BOEHM*(MAH)		
15. NEW WORK: (Describe) Std Awning #23 — EXT. WALLS — ROOFING	PLANS CHECKED		DWELL. UNITS
	CORRECTIONS VERIFIED		SPACES PARKING
	PLANS APPROVED		GUEST ROOMS
	APPLICATION APPROVED		FILE WITH
	INSPECTOR		CONT. INSP.

CRITICAL SOIL

I certify that in doing the work authorized hereby I will not employ any person in violation of the Labor Code of the State of California relating to workmen's compensation insurance.

Signed .....

This Form When Properly Validated is a Permit to Do the Work Described.

TYPE	GROUP	MAX. OCC.	P.C.	S.P.C.	G.P.I.	B.P.	I.F.	O.S.	C/O
NC	Nt	—	100			500			

CASHIER'S USE ONLY

1A92245

FEB-28-61 14139 NL — 2 CS 1.00
FEB-28-61 14140 NL — 1 CS 5.00

..... P.C. No. ..... GRADING ..... CRIT. SOIL ..... CONS. .....

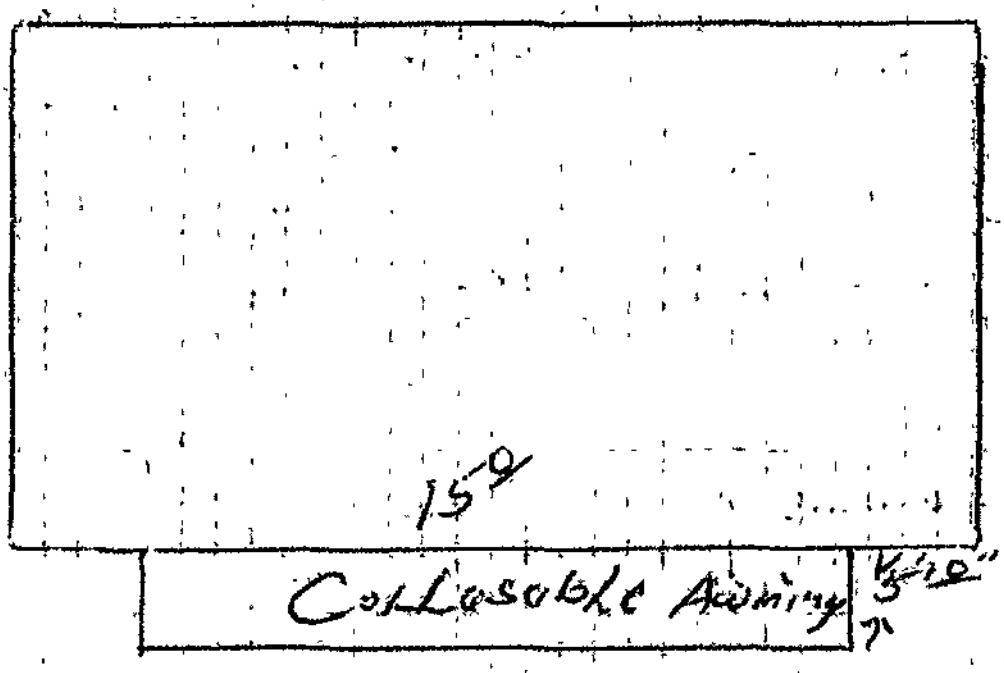

7½ off Sidewall

1929 Sunset Blvd

[redacted]

3

APPLICATION TO ALTER - REPAIR - DEMOLISH AND FOR CERTIFICATE OF OCCUPANCY

Form B-3

CITY OF LOS ANGELES — DEPT. OF BUILDING AND SAFETY

INSTRUCTIONS: 1. Applicant to Complete Numbered Items Only. 2. Plot Plan Required on Back of Original.

1. LEGAL DESCR.	LOT: 4	BLK.	TRACT: Lakeside Tr.	ADDRESS APPROVED: RJA
2. BUILDING ADDRESS: 1927 Sunset Blvd.				DIST. MAP: 138-205
3. BETWEEN CROSS STREETS: Reservior AND Alvarado				ZONE: C-2-2
4. PRESENT USE OF BUILDING: Commercial	NEW USE OF BUILDING: SAME			FIRE DIST.: II 100/91.25
5. OWNER'S NAME: Harold Parsons	PHONE: HO 49132			INSIDE KEY: thru
6. OWNER'S ADDRESS: 1927 Sunset	P. O.	ZONE		COR. LOT / REV. COR.
7. CERT. ARCH.	STATE LICENSE	PHONE		LOT SIZE
8. LIC. ENGR.	STATE LICENSE	PHONE		
9. CONTRACTOR: Owner	STATE LICENSE	PHONE		REAR ALLEY / SIDE ALLEY
10. CONTRACTOR'S ADDRESS	P. O.	ZONE		BLDG. LINE
11. SIZE OF EXISTING BLDG.	STORIES	HEIGHT: 19'	NO. OF EXISTING BUILDINGS ON LOT AND USE: 8 commer	BLDG. AREA

SEWER (Available)

3 1927 Sunset Blvd.

DISTRICT OFFICE: LA

12. MATERIAL: ☐ WOOD ☒ METAL ☐ CONC. BLOCK; EXT. WALLS: ☒ STUCCO ☐ BRICK ☐ CONCRETE	ROOF CONST.: ☐ WOOD ☐ STEEL ☐ CONC. ☐ OTHER	ROOFING	SPRINKLERS REQ'D. SPECIFIED	CRITICAL SOIL
13. VALUATION: TO INCLUDE ALL FIXED EQUIPMENT REQUIRED TO OPERATE AND USE PROPOSED BUILDING. $ 102 —	VALUATION APPROVED: Landig		AFFIDAVITS	
14. SIZE OF ADDITION: [redacted] 5'x3' STORIES HEIGHT: 3'	APPLICATION CHECKED: WHATLEY*			
15. NEW WORK: (Describe) EXT. WALLS / ROOFING	PLANS CHECKED: Landig		DWELL. UNITS	
	CORRECTIONS VERIFIED: Landig		SPACES PARKING	
	PLANS APPROVED: Landig		GUEST ROOMS	
	APPLICATION APPROVED: Landig		FILE WITH	
	INSPECTOR		CONT. INSP.	

I certify that in doing the work authorized hereby I will not employ any person in violation of the Labor Code of the State of California relating to workmen's compensation insurance.

Signed: [signature]

This Form When Properly Validated is a Permit to Do the Work Described.

TYPE	GROUP	MAX. OCC.	P.C.	S.P.C.	G.P.I.	B.P.	I.F.	O.S.	C/O
Pro	Sign		1 —		NONE RW	2 —			

CASHIER'S USE ONLY

Fr 3 PK — OCT-13-61 69752 ML — 2 CK 1.00

CA99794 OCT-13-61 69753 ML — 1 CK 2.00

P.C. No. ..... GRADING YES CRIT. SOIL ..... CONS. .....

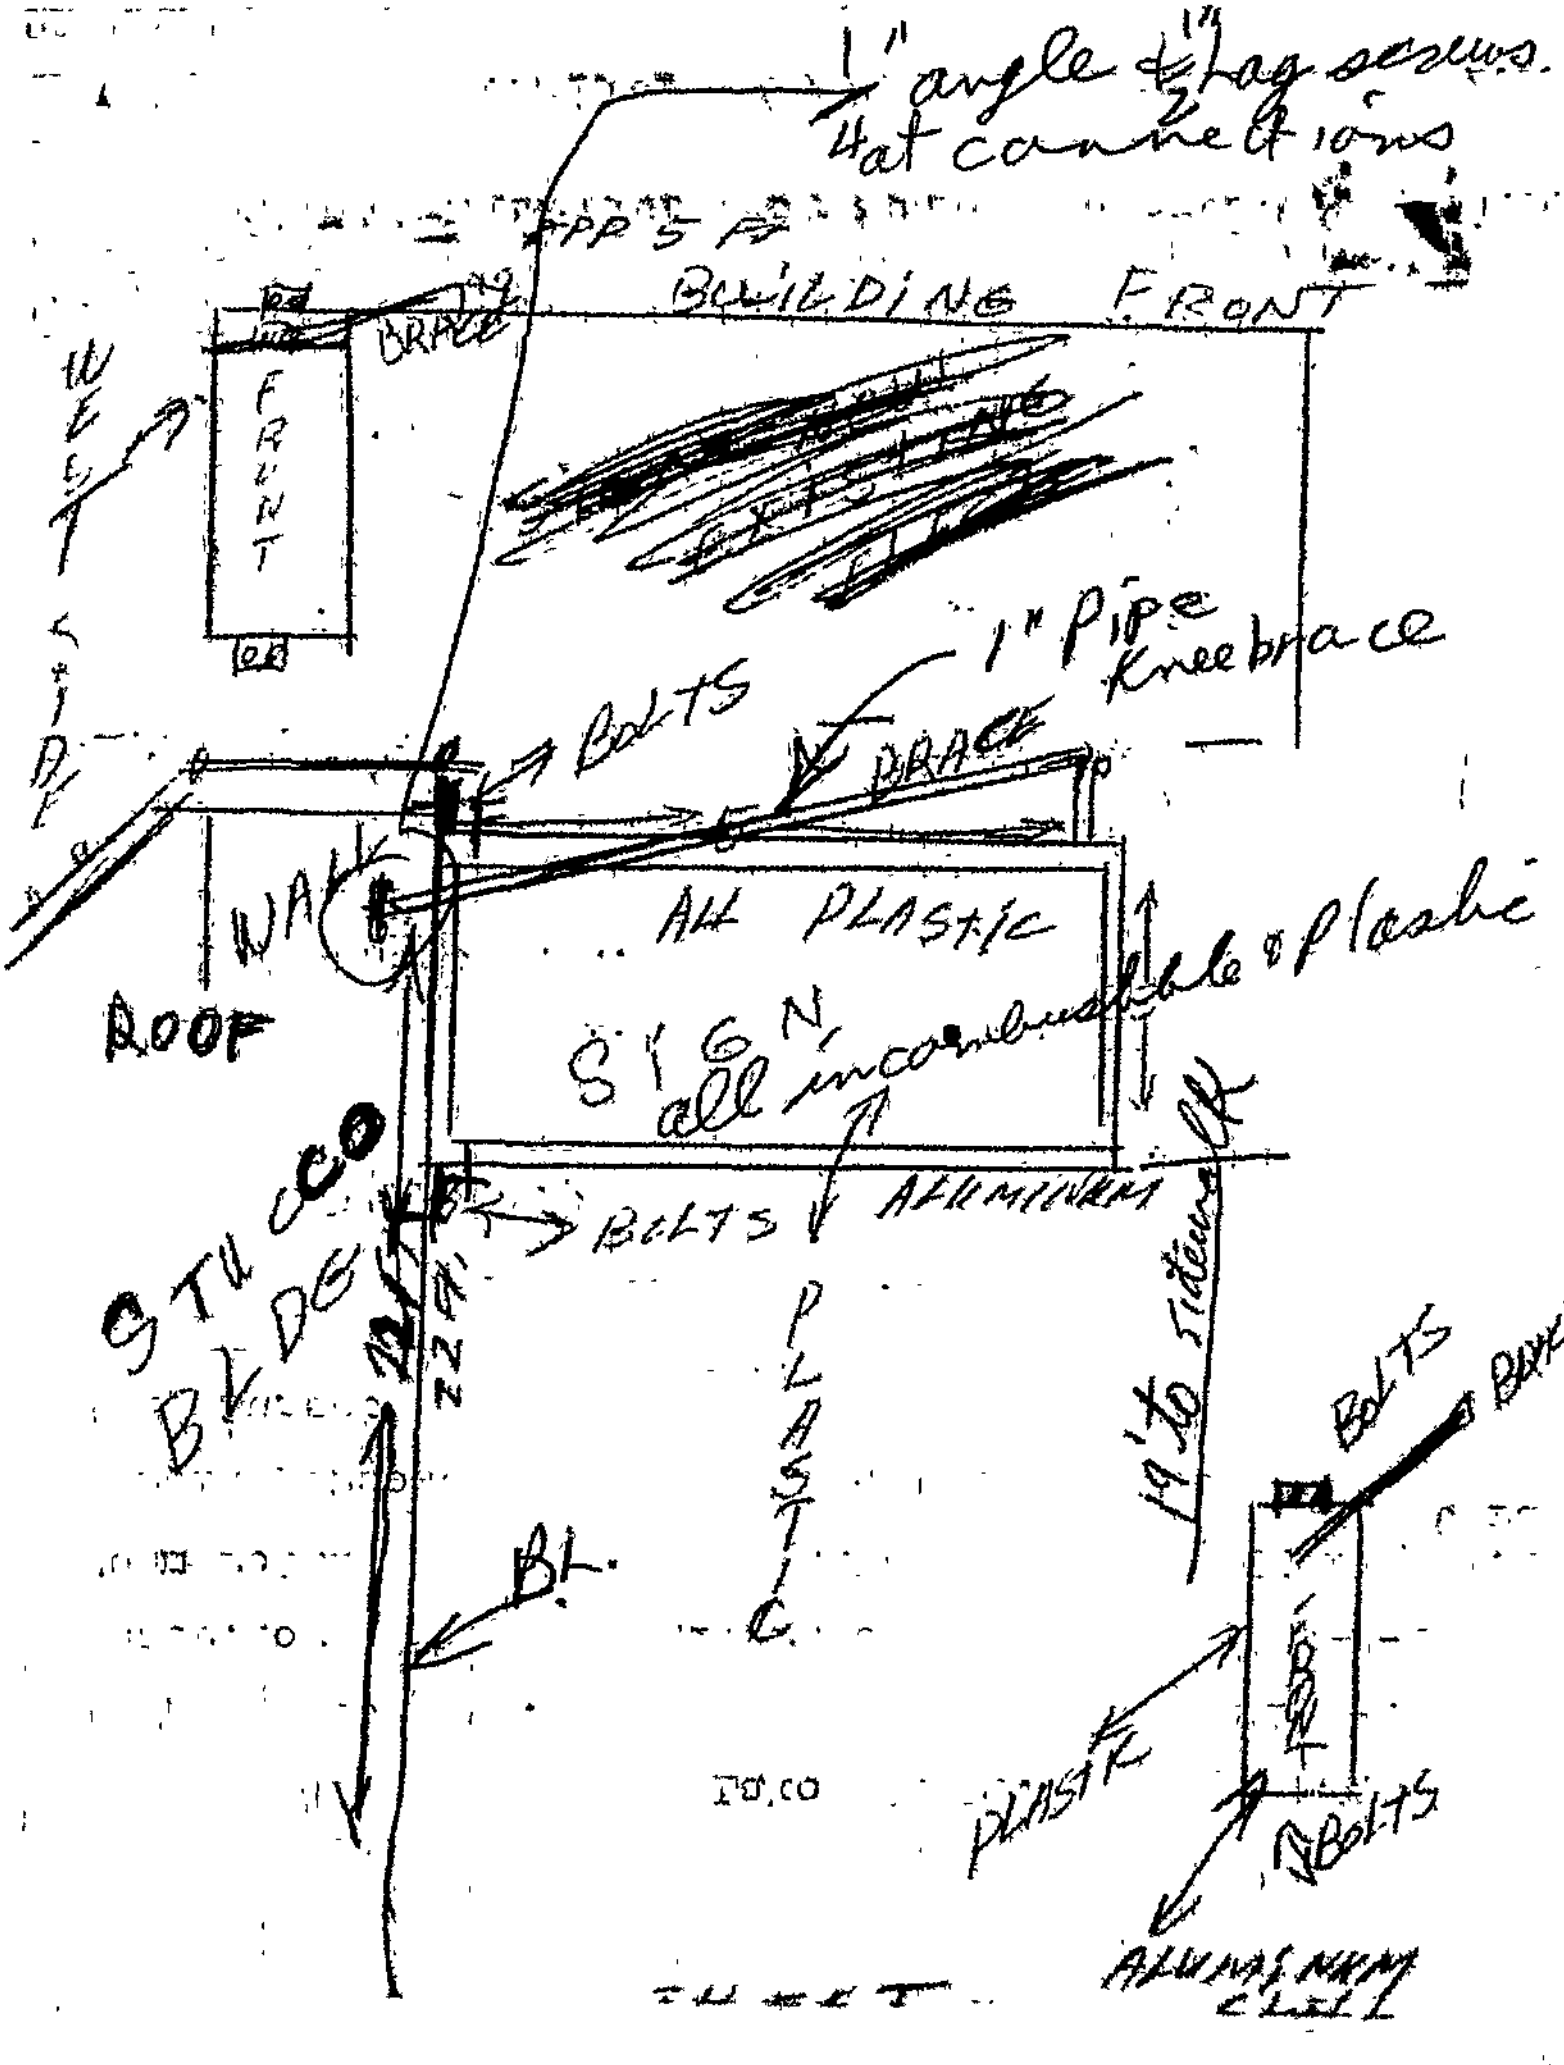
1" angle & lag screws
4 at connections
PP'S
BUILDING FRONT
BRACE
WEST SIDE
FRONT
1" Pipe knee brace
BOLTS
BRACE
WALL
ROOF
ALL PLASTIC
SIGN
all incombustible & plastic
STUCCO BLDG
BOLTS
ALUMINUM
PLASTIC
19'10" to sidewalk
BOLTS
BRACE
FRONT
PLASTIC
BOLTS
ALUMINUM CLIP

Summary

AIN: 5404-001-007 2

Situs Address:
1929 W SUNSET BLVD
LOS ANGELES CA 90026-3228

Use Type:	Commercial
Parcel Type:	Regular Fee Parcel
Tax Rate Area:	00013
Parcel Status:	**ACTIVE**
Create Date:	
Delete Date:	
Tax Status:	**CURRENT**
Year Defaulted:	
Exemption:	None

Building (0101) & Land Overview

Use Code:	2700
Design Type:	2700
Quality Class:	
# of Units:	0
Beds/Baths:	0/0
Building SqFt:	7,000
Year Built:	1969
Effective Year:	1969
Land SqFt:	6,998

(http://assessormap.co.la.ca.us/Geocortex/Essentials/REST/sites/PAIS/VirtualDirectory/AssessorMaps/ViewMap.html?val=5404-001)

Parcel Map (http://assessormap.co.la.ca.us/Geocortex/Essentials/REST/sites/PAIS/VirtualDirectory/AssessorMaps/ViewMap.html?val=5404-001) / Map Index (http://maps.assessor.lacounty.gov/Geocortex/Essentials/REST/sites/PAIS/VirtualDirectory/AssessorMaps/ViewMap.html?val=5404-NDX)

	2019 Roll Preparation		2018 Current Roll	RC	Year		2016 Base Value
$	1,541,041	$	1,510,825	P	2016	$	1,425,000
$	13,584	$	13,318	P	2016	$	12,500
$	1,554,625	$	1,524,143			$	1,437,500

Assessor's Responsible Division

District:	West District Office
Region:	25
Cluster:	25697 SILVER LAKE

West District Office (https://maps.google.com/?q=6120+Bristol+Parkway+Culver+City%2C+CA+90230)
6120 Bristol Parkway
Culver City, CA 90230

Phone: (310) 665-5300
Toll Free: 1 (888) 807-2111
M-F 7:30 am to 5:00 pm

1984 Park Ave
Los Angeles, California
View on Google Maps (https://www.google.com/maps/@34.07767909150624,-118.2617252474572,13z?hl=en-US&gl=US)
(https://www.google.com/maps/@34.0776791,-118.2617252,0a,73.7y,-12.21h,90t/data=!3m4!1e1!3m2!1sJZ2p1jlHRU5rV7fI7JOW1A!2e0?source=apiv3)

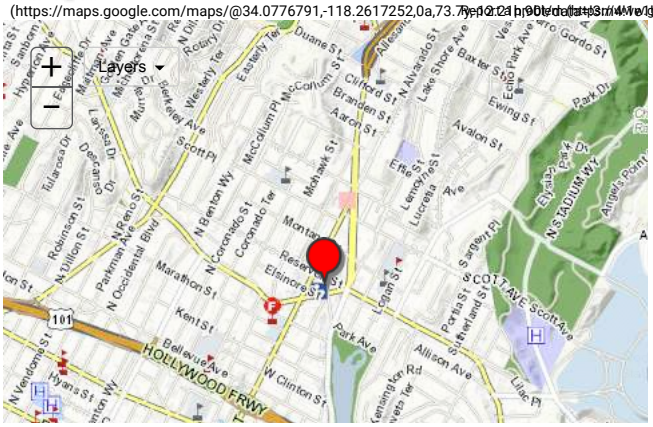

Building and Land Characteristics

Land Information

Use Code = 2700 (Commercial)

Total SqFt (GIS):	6,998
Total SqFt (PDB):	7,000
Usable SqFt:	7,000
Acres:	
Land W' x D':	50 x 140
Sewers:	Yes
Flight Path:	No
X-Traffic:	No
Freeway:	No
Corner Lot:	No
Golf Front:	No
Horse Lot:	No
View:	None
Zoning:	LAC2

Code Split: No
Impairment: None

Situs Address:
1929 W SUNSET BLVD LOS ANGELES CA 90026-3228

Legal Description *(for assessment purposes)*:
LAKESIDE TRACT S 140 FT OF LOT 4

Use Code: 2700 (Commercial)
2 = Commercial
7 = Parking Lot (Commercial Use Property)
0 = Lots - Patron or Employee
0 = One Story

Building Information

SUBPART: ***0101***
Design Type: 2700
Quality Class:

# of Units: 0
Beds/Baths: 0/0
Building SqFt: 7,000

Year Built: 1969
Effective Year: 1969
Depreciation: UC20 / / 0

RCN Other: $ 0
RCN Other Trended: $ 0
Year Change: 1972

Design Type: 2700
2 = Commercial
7 = Parking Lot (Commercial or Patron)
0 = Unused or Unknown Code (No Meaning)
0 = Unused or Unknown Code (No Meaning)

SUMMARY: ***Total***

# of Units: 0
Beds/Baths: 0/0
Building SqFt: 0
Avg SqFt/Unit:

Events History

Ownership () Parcel Change ()

Show Re-Assessable Only:

Recording Date	Seq. #	Re-Assessed	# Parcels	%	Ver. Code	DTT Sale Price	Assessed Value
03/14/2016	50	No	2	00%-0	2	$ 9	$ 1,494,258
03/11/2016	50	Yes	2+	50%-0	M	$ 0	$ 1,464,959
11/12/2013	50	No		00%-0		$ 0	$ 1,371,197
09/04/2013	50	No		00%-0		$ 0	$ 0
05/01/2013	50	Yes	1	00%-0	1	$ 9	$ 1,365,000
10/06/2002	50	Yes	1	33%-4	1	$ 9	$ 389,908
04/29/1999	50	Yes	1	00%-0		$ 75,500	$ 150,000
10/07/1966	50	Yes		00%-0		$ 0	$ 0

Assessment History

Show All: **Hide Inactive Rolls:**

Showing 1 to 10 of 56 entries.

Bill Number	Bill Type	Bill Status	Date to Auditor	Recording Date	Total Value	Land Value	Improvement Value
219-PSEG				03/14/2016	$ 1,554,625	$ 1,541,041	$ 13,584
2180000	R	A	07/19/2018	03/14/2016	$ 1,524,143	$ 1,510,825	$ 13,318
2170000	R	A	06/26/2017	03/14/2016	$ 1,494,258	$ 1,481,201	$ 13,057
2160100	T	A	06/20/2017	03/11/2016	$ 1,464,959	$ 1,452,158	$ 12,801
2160000	R	A	07/05/2016	11/12/2013	$ 1,419,921	$ 1,404,318	$ 15,603
2150100	T	A	06/20/2017	03/11/2016	$ 1,454,295	$ 1,441,611	$ 12,684
2150000	R	A	06/23/2015	11/12/2013	$ 1,398,593	$ 1,383,224	$ 15,369
2140000	R	A	06/24/2014	11/12/2013	$ 1,371,197	$ 1,356,129	$ 15,068
2130100	T	A	04/27/2014	05/01/2013	$ 1,365,000	$ 1,350,000	$ 15,000
2130001	C	A	04/27/2014	10/06/2002	$ 461,072	$ 446,710	$ 14,362

« 1 2 3 4 5 … »

© 2017- Los Angeles County Assessor
Contact Us (https://assessor.lacounty.gov/contact-us/) | Disclaimer (disclaimer) | FAQ (faq)
PDB Effective Date: 10/07/2018

(https://facebook.com/LACAssessor) (https://www.twitter.com/LACASSESSOR) (https://www.linkedin.com/company/los-angeles-county-office-of-the-assessor) (https://youtube.com/u

Summary

AIN: 5404-001-034 9

Situs Address:
1980 RESERVOIR ST
LOS ANGELES CA 90026-3221

Use Type:	Commercial (Identifies the property's primary use)
Parcel Type:	Regular Fee Parcel
Tax Rate Area:	00013
Parcel Status:	**ACTIVE**
Create Date:	
Delete Date:	
Tax Status:	**CURRENT**
Year Defaulted:	
Exemption:	None

Building (0101) & Land Overview

Use Code:	2100
Design Type:	2101
Quality Class:	DX
# of Units:	0
Beds/Baths:	0/0
Building SqFt:	18,418
Year Built:	1929
Effective Year:	1953
Land SqFt:	29,862

(http://assessormap.co.la.ca.us/Geocortex/Essentials/REST/sites/PAIS/VirtualDirectory/AssessorMaps/ViewMap.html?val=5404-001)

Parcel Map (http://assessormap.co.la.ca.us/Geocortex/Essentials/REST/sites/PAIS/VirtualDirectory/AssessorMaps/ViewMap.html?val=5404-001) / Map Index (http://maps.assessor.lacounty.gov/Geocortex/Essentials/REST/sites/PAIS/VirtualDirectory/AssessorMaps/ViewMap.html?val=5404-NDX)

	2019 Roll Preparation		2018 Current Roll	RC	Year		2016 Base Value
$	5,447,684	$	5,340,867	P	2016	$	5,058,691
$	2,795,987	$	2,741,164	P	2016	$	2,586,501
$	8,243,671	$	8,082,031			$	7,645,192

Assessor's Responsible Division

District:	West District Office
Region:	25
Cluster:	25697 SILVER LAKE

West District Office (https://maps.google.com/?q=6120+Bristol+Parkway+Culver+City%2C+CA+90230)
6120 Bristol Parkway
Culver City, CA 90230

Phone: (310) 665-5300
Toll Free: 1 (888) 807-2111
M-F 7:30 am to 5:00 pm

1984 Park Ave
Los Angeles, California
View on Google Maps (https://www.google.com/maps/@34.07767909150624,-118.2617252474572,13z?hl=en-US&gl=US)
(https://www.google.com/maps/@34.0776791,-118.2617252,0a,73.7y,33.03h,90t/data=!3m4!1e1!3m2!1sJZ2p1jlHRU5rV7fI7JOW1A!2e0?source=apiv3)

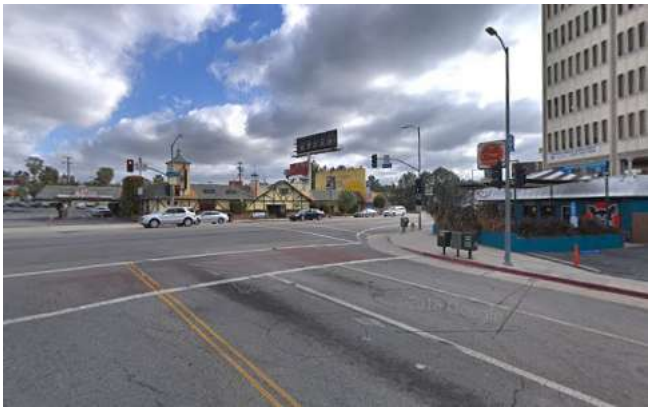

Google
(https://maps.google.com/maps/@34.0776791,-118.2617252,0a,73.7...)
©2018 Google

Building and Land Characteristics

Land Information

Use Code = 2100 (Commercial)

Total SqFt (GIS):	29,862
Total SqFt (PDB):	
Usable SqFt:	15,553
Acres:	
Land W' x D':	0 x 0
Sewers:	Yes
Flight Path:	No
X-Traffic:	No
Freeway:	No
Corner Lot:	No
Golf Front:	No
Horse Lot:	No
View:	None
Zoning:	LAC2

Code Split: No
Impairment: None

Situs Address:
1980 RESERVOIR ST LOS ANGELES CA 90026-3221

Legal Description *(for assessment purposes)*:
LAKE SIDE TRACT LOT COM AT MOST N COR OF LOT 5A TH S 11¢24' E 136.78 FT TH N 78¢36' E 100 FT TH S 11¢24' E TO NW LINE OF SUNSET BLVD TH NE THEREON AND NW ON SW LINE OF RESERVOIR ST TO BEG PART OF LOTS 1 AND 4 AND ALL OF LOTS 2, 3 AND LOT 5A

Use Code: 2100 (Commercial)
2 = Commercial
1 = Restaurant, Cocktail Lounge
0 = Restaurant, Cocktail Lounge, Tavern
0 = One Story

Building Information

SUBPART: ***0101***
Design Type: 2101
Quality Class: DX

# of Units: 0
Beds/Baths: 0/0
Building SqFt: 18,418

Year Built: 1929
Effective Year: 1953
Depreciation: NC45 / / 0

RCN Other: $ 3,410
RCN Other Trended: $ 33,881
Year Change: 1970

Design Type: 2101
2 = Commercial
1 = Restaurant, Cocktail Lounge, Drive-In, Coffee Shop, etc.
0 = Unused or Unknown Code (No Meaning)
1 = Air Conditioned

SUMMARY: ***Total***

# of Units: 0
Beds/Baths: 0/0
Building SqFt: 18,418
Avg SqFt/Unit:

Events History

Ownership () Parcel Change ()

Show Re-Assessable Only:

Recording Date	Seq. #	Re-Assessed	# Parcels	%	Ver. Code	DTT Sale Price	Assessed Value
03/14/2016	50	No	2	00%-0	2	$ 9	$ 7,923,561
03/11/2016	50	Yes	2+	50%-0	M	$ 0	$ 7,768,198
11/12/2013	50	No		00%-0		$ 0	$ 6,197,700
09/04/2013	50	No		00%-0		$ 0	$ 0
05/01/2013	50	Yes	1	50%-2	1	$ 9	$ 6,169,691
10/06/2002	50	Yes	1	33%-4	1	$ 9	$ 2,428,572
12/12/1994	50	No		00%-0		$ 0	$ 737,094
06/12/1962	50	Yes	1	00%-0		$ 0	$ 0

Assessment History

Show All: **Hide Inactive Rolls:**

Showing 1 to 10 of 58 entries.

Bill Number	Bill Type	Bill Status	Date to Auditor	Recording Date	Total Value	Land Value	Improvement Value
219-PSEG				03/14/2016	$ 8,243,671	$ 5,447,684	$ 2,795,987
2180000	R	A	07/19/2018	03/14/2016	$ 8,082,031	$ 5,340,867	$ 2,741,164
2170000	R	A	06/26/2017	03/14/2016	$ 7,923,561	$ 5,236,145	$ 2,687,416
2160100	T	A	06/20/2017	03/11/2016	$ 7,768,198	$ 5,133,476	$ 2,634,722
2160001	C	A	06/20/2017	11/12/2013	$ 6,417,931	$ 3,901,931	$ 2,516,000
2160000	R	I	07/05/2016	11/12/2013	$ 8,254,270	$ 6,137,392	$ 2,116,878
2150100	T	A	06/20/2017	03/11/2016	$ 7,720,430	$ 5,104,434	$ 2,615,996
2150001	C	A	06/20/2017	11/12/2013	$ 6,321,529	$ 3,843,321	$ 2,478,208
2150000	R	I	06/23/2015	11/12/2013	$ 8,130,284	$ 6,045,203	$ 2,085,081
2140001	C	A	06/20/2017	11/12/2013	$ 6,197,700	$ 3,768,036	$ 2,429,664

« 1 2 3 4 5 … »

© 2017- Los Angeles County Assessor
Contact Us (https://assessor.lacounty.gov/contact-us/) | Disclaimer (disclaimer) | FAQ (faq)
PDB Effective Date: 10/07/2018
(https://facebook.com/LACAssessor) (https://www.twitter.com/LACASSESSOR) (https://www.linkedin.com/company/los-angeles-county-office-of-the-assessor) (https://youtube.com/u

Summary

AIN: 5419-033-031 8

Situs Address:
2007 W RESERVOIR ST
LOS ANGELES 90026-0000

Use Type:	Commercial
Parcel Type:	Regular Fee Parcel
Tax Rate Area:	00013
Parcel Status:	**ACTIVE**
Create Date:	
Delete Date:	
Tax Status:	**CURRENT**
Year Defaulted:	
Exemption:	None

Building (0101) & Land Overview

Use Code:	2700
Design Type:	2700
Quality Class:	
# of Units:	0
Beds/Baths:	0/0
Building SqFt:	9,200
Year Built:	1967
Effective Year:	1968
Land SqFt:	9,887

(http://assessormap.co.la.ca.us/Geocortex/Essentials/REST/sites/PAIS/VirtualDirectory/AssessorMaps/ViewMap.html?val=5419-033)

Parcel Map (http://assessormap.co.la.ca.us/Geocortex/Essentials/REST/sites/PAIS/VirtualDirectory/AssessorMaps/ViewMap.html?val=5419-033) / Map Index (http://maps.assessor.lacounty.gov/Geocortex/Essentials/REST/sites/PAIS/VirtualDirectory/AssessorMaps/ViewMap.html?val=5419-NDX)

	2019 Roll Preparation		2018 Current Roll	RC	Year		2016 Base Value
$	1,687,568	$	1,654,479	P	2016	$	1,550,000
$	0	$	0	P	2016	$	0
$	1,687,568	$	1,654,479			$	1,550,000

Assessor's Responsible Division

District:	West District Office
Region:	25
Cluster:	25697 SILVER LAKE

West District Office (https://maps.google.com/?q=6120+Bristol+Parkway+Culver+City%2C+CA+90230)
6120 Bristol Parkway
Culver City, CA 90230

Phone: (310) 665-5300
Toll Free: 1 (888) 807-2111
M-F 7:30 am to 5:00 pm

1398 Liberty St
Los Angeles, California
View on Google Maps (https://www.google.com/maps/@34.07866347541722,-118.26148350233233,13z?hl=en-US&gl=US)
(https://www.google.com/maps/@34.0786635,-118.2614835,0a,73.7y,-8.17h,90t/data=!3m4!1e1!3m2!1seVeHqlrep-igWuyTqNt_6Q!2e0?source=apiv3)

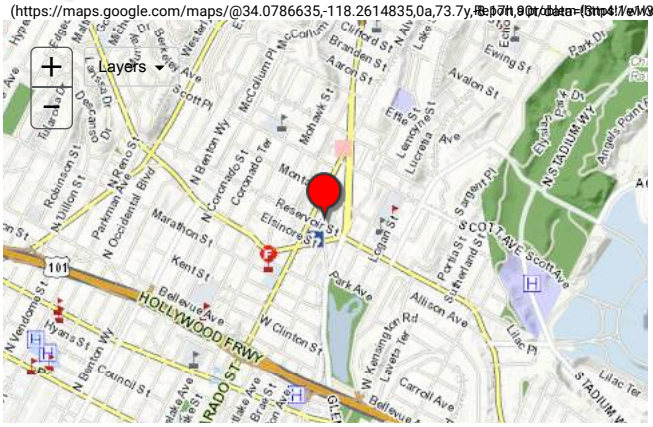

Google
(https://maps.google.com/maps/@34.0786635,-118.2614835,0a,73.7y,[illegible]) ©2018 Google

Building and Land Characteristics

Land Information

Use Code = 2700 (Commercial)
Total SqFt (GIS): 9,887
Total SqFt (PDB):
Usable SqFt: 0
Acres:
Land W' x D': 0 x 0

Sewers:
Flight Path:
X-Traffic:
Freeway:

Corner Lot:
Golf Front:
Horse Lot:
View:

Zoning: LAR4

Code Split:
Impairment: None

Situs Address:
2007 W RESERVOIR ST LOS ANGELES 90026-0000

Legal Description *(for assessment purposes)*:
MONTANA TR SE 25 FT OF LOT 293 AND ALL OF LOT 292 BLK G

Use Code: 2700 (Commercial)
2 = Commercial
7 = Parking Lot (Commercial Use Property)
0 = Lots - Patron or Employee
0 = One Story

Building Information

SUBPART: ***0101***
Design Type: 2700
Quality Class:

# of Units: 0
Beds/Baths: 0/0
Building SqFt: 9,200

Year Built: 1967
Effective Year: 1968
Depreciation: UC20 / / 0

RCN Other: $ 2,490
RCN Other Trended: $ 24,740
Year Change: 1972

Design Type: 2700
2 = Commercial
7 = Parking Lot (Commercial or Patron)
0 = Unused or Unknown Code (No Meaning)
0 = Unused or Unknown Code (No Meaning)

SUMMARY: ***Total***

# of Units: 0
Beds/Baths: 0/0
Building SqFt: 0
Avg SqFt/Unit:

Events History

Ownership () Parcel Change ()

Show Re-Assessable Only:

Recording Date	Seq. #	Re-Assessed	# Parcels	%	Ver. Code	DTT Sale Price	Assessed Value
03/14/2016	50	No	1	00%-0	1	$ 9	$ 1,622,039
03/11/2016	50	Yes	1	50%-0	K	$ 693,000	$ 1,590,235
01/20/2016	50	No		00%-0		$ 0	$ 0
05/01/2013	50	Yes	1	00%-0	K	$ 0	$ 1,132,000
10/06/2002	50	Yes	1	33%-4	K	$ 0	$ 130,662
12/12/1994	50	No		00%-0		$ 0	$ 62,304
09/27/1965	50	Yes		00%-0		$ 0	$ 0

Assessment History

Show All: **Hide Inactive Rolls:** Showing 1 to 10 of 58 entries.

Bill Number	Bill Type	Bill Status	Date to Auditor	Recording Date	Total Value	Land Value	Improvement Value

Bill Number	Bill Type	Bill Status	Date to Auditor	Recording Date	Total Value	Land Value	Improvement Value
219-PSEG				03/14/2016	$ 1,687,568	$ 1,687,568	$
2180000	R	A	07/19/2018	03/14/2016	$ 1,654,479	$ 1,654,479	$ 0
2170000	R	A	06/26/2017	03/14/2016	$ 1,622,039	$ 1,622,039	$ 0
2160100	T	A	06/20/2017	03/11/2016	$ 1,590,235	$ 1,590,235	$ 0
2160001	C	A	06/20/2017	05/01/2013	$ 1,177,545	$ 1,175,465	$ 2,080
2160000	R	I	07/05/2016	10/06/2002	$ 161,000	$ 151,428	$ 9,572
2150100	T	A	06/20/2017	03/11/2016	$ 1,574,610	$ 1,574,610	$ 0
2150002	C	A	06/20/2017	05/01/2013	$ 1,159,858	$ 1,157,809	$ 2,049
2150001	C	I	06/05/2016	10/06/2002	$ 158,583	$ 149,154	$ 9,429
2150000	R	I	06/23/2015	12/12/1994	$ 87,057	$ 78,924	$ 8,133

« 1 2 3 4 5 … »

© 2017- Los Angeles County Assessor
Contact Us (https://assessor.lacounty.gov/contact-us/) | Disclaimer (disclaimer) | FAQ (faq)
PDB Effective Date: 10/07/2018

(https://facebook.com/LACAssessor) (https://www.twitter.com/LACASSESSOR) (https://www.linkedin.com/company/los-angeles-county-office-of-the-assessor) (https://youtube.com/u

Summary

AIN: 5419-033-032 7

Situs Address:

Use Type: Commercial
Parcel Type: Regular Fee Parcel
Tax Rate Area: 00013

Parcel Status: **ACTIVE**
Create Date:
Delete Date:
Tax Status: **CURRENT**
Year Defaulted:
Exemption: None

Building (0101) & Land Overview
Use Code: 2700
Design Type: 2700
Quality Class:

# of Units: 0
Beds/Baths: 0/0
Building SqFt: 9,500

Year Built: 1967
Effective Year: 1968
Land SqFt: 9,863

(http://assessormap.co.la.ca.us/Geocortex/Essentials/REST/sites/PAIS/VirtualDirectory/AssessorMaps/ViewMap.html?val=5419-033)

Parcel Map (http://assessormap.co.la.ca.us/Geocortex/Essentials/REST/sites/PAIS/VirtualDirectory/AssessorMaps/ViewMap.html?val=5419-033) / Map Index (http://maps.assessor.lacounty.gov/Geocortex/Essentials/REST/sites/PAIS/VirtualDirectory/AssessorMaps/ViewMap.html?val=5419-NDX)

	2019 Roll Preparation		2018 Current Roll	RC	Year		1981 Base Value
$	136,874	$	134,191	P	1981	$	70,142
$	6,434	$	6,308	P	1981	$	3,308
$	143,308	$	140,499			$	73,450

Assessor's Responsible Division
District: West District Office
Region: 25
Cluster: 25697 SILVER LAKE

West District Office (https://maps.google.com/?q=6120+Bristol+Parkway+Culver+City%2C+CA+90230)
6120 Bristol Parkway
Culver City, CA 90230

Phone: (310) 665-5300
Toll Free: 1 (888) 807-2111
M-F 7:30 am to 5:00 pm

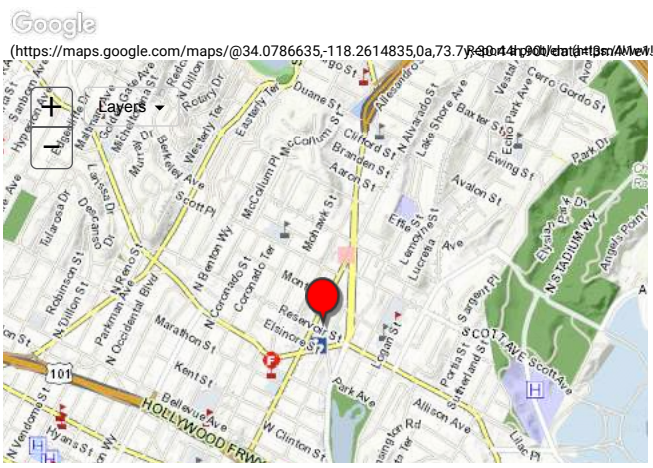

Building and Land Characteristics

Land Information

Use Code = 2700 (Commercial)

Total SqFt (GIS):	9,863
Total SqFt (PDB):	
Usable SqFt:	0
Acres:	
Land W' x D':	0 x 0
Sewers:	
Flight Path:	
X-Traffic:	
Freeway:	
Corner Lot:	
Golf Front:	
Horse Lot:	
View:	
Zoning:	LAR4
Code Split:	

Impairment: None

Situs Address:

Legal Description *(for assessment purposes)*:
MONTANA TRACT AS PER BK 17 PG 99-100 OF M R NW 25 FT OF LOT 293 AND ALL OF LOT 294 BLK G

Use Code: 2700 (Commercial)
2 = Commercial
7 = Parking Lot (Commercial Use Property)
0 = Lots - Patron or Employee
0 = One Story

Building Information

SUBPART: ***0101***
Design Type: 2700
Quality Class:

# of Units: 0
Beds/Baths: 0/0
Building SqFt: 9,500

Year Built: 1967
Effective Year: 1968
Depreciation: UC20 / / 0

RCN Other: $ 2,500
RCN Other Trended: $ 24,840
Year Change: 1972

Design Type: 2700
2 = Commercial
7 = Parking Lot (Commercial or Patron)
0 = Unused or Unknown Code (No Meaning)
0 = Unused or Unknown Code (No Meaning)

SUMMARY: ***Total***

# of Units: 0
Beds/Baths: 0/0
Building SqFt: 0
Avg SqFt/Unit:

Events History

Ownership () Parcel Change ()

Show Re-Assessable Only:

Recording Date	Seq. #	Re-Assessed	# Parcels	%	Ver. Code	DTT Sale Price	Assessed Value
11/29/2017	75	No	1	00%-0	1	$ 9	$ 0
11/29/2017	25	Yes	1	25%-0	K	$ 0	$ 0
11/12/1997	50	No		00%-0		$ 0	$ 100,131
02/08/1986	50	No		00%-0		$ 0	$ 80,294
01/15/1981	50	Yes	1	50%-0	1	$ 25,000	$ 0
12/29/1966	50	Yes	1		1	$ 999,999,999	$ 0

Assessment History

Show All: **Hide Inactive Rolls:**

Showing 1 to 10 of 50 entries.

Bill Number	Bill Type	Bill Status	Date to Auditor	Recording Date	Total Value	Land Value	Improvement Value
219-PSEG				11/29/2017	$ 143,308	$ 136,874	$ 6,434
2180001	C		0	11/29/2017	$	$	$
2180000	R	A	07/19/2018	11/12/1997	$ 140,499	$ 134,191	$ 6,308

Bill Number	Bill Type	Bill Status	Date to Auditor	Recording Date	Total Value	Land Value	Improvement Value
2170100	T		0	11/29/2017	$	$	$
2170000	R	A	06/26/2017	11/12/1997	$ 137,745	$ 131,560	$ 6,185
2160000	R	A	07/05/2016	11/12/1997	$ 135,045	$ 128,981	$ 6,064
2150000	R	A	06/23/2015	11/12/1997	$ 133,017	$ 127,044	$ 5,973
2140000	R	A	06/24/2014	11/12/1997	$ 130,412	$ 124,556	$ 5,856
2130000	R	A	06/25/2013	11/12/1997	$ 129,824	$ 123,994	$ 5,830
2120000	R	A	06/27/2012	11/12/1997	$ 127,279	$ 121,563	$ 5,716

« 1 2 3 4 5 »

© 2017- Los Angeles County Assessor
Contact Us (https://assessor.lacounty.gov/contact-us/) | Disclaimer (disclaimer) | FAQ (faq)
PDB Effective Date: 10/07/2018
(https://facebook.com/LACAssessor) (https://www.twitter.com/LACASSESSOR) (https://www.linkedin.com/company/los-angeles-county-office-of-the-assessor) (https://youtube.com/u

RESERVOIR

LIBERTY ST.

ALVARADO ST.

SUNSET

BONNIE BRAE ST.

PARK AVE.

BLVD.

SUNSET BLVD.

GLENDALE BLVD.

LAKE SIDE TRACT
M. B. 6 - 42

ECHO PARK TRACT
M. B. 3 - 58

CODE
13

FOR PREV. ASSM'T. SEE: 564 - 31, 33, & 39

200109280901000I-25

5419 | 33

SCALE 1" = 80'

1996

MONTANA TRACT
M.R. 17 - 99 - 100

TRACT NO. 2336
M.B. 22 - 156

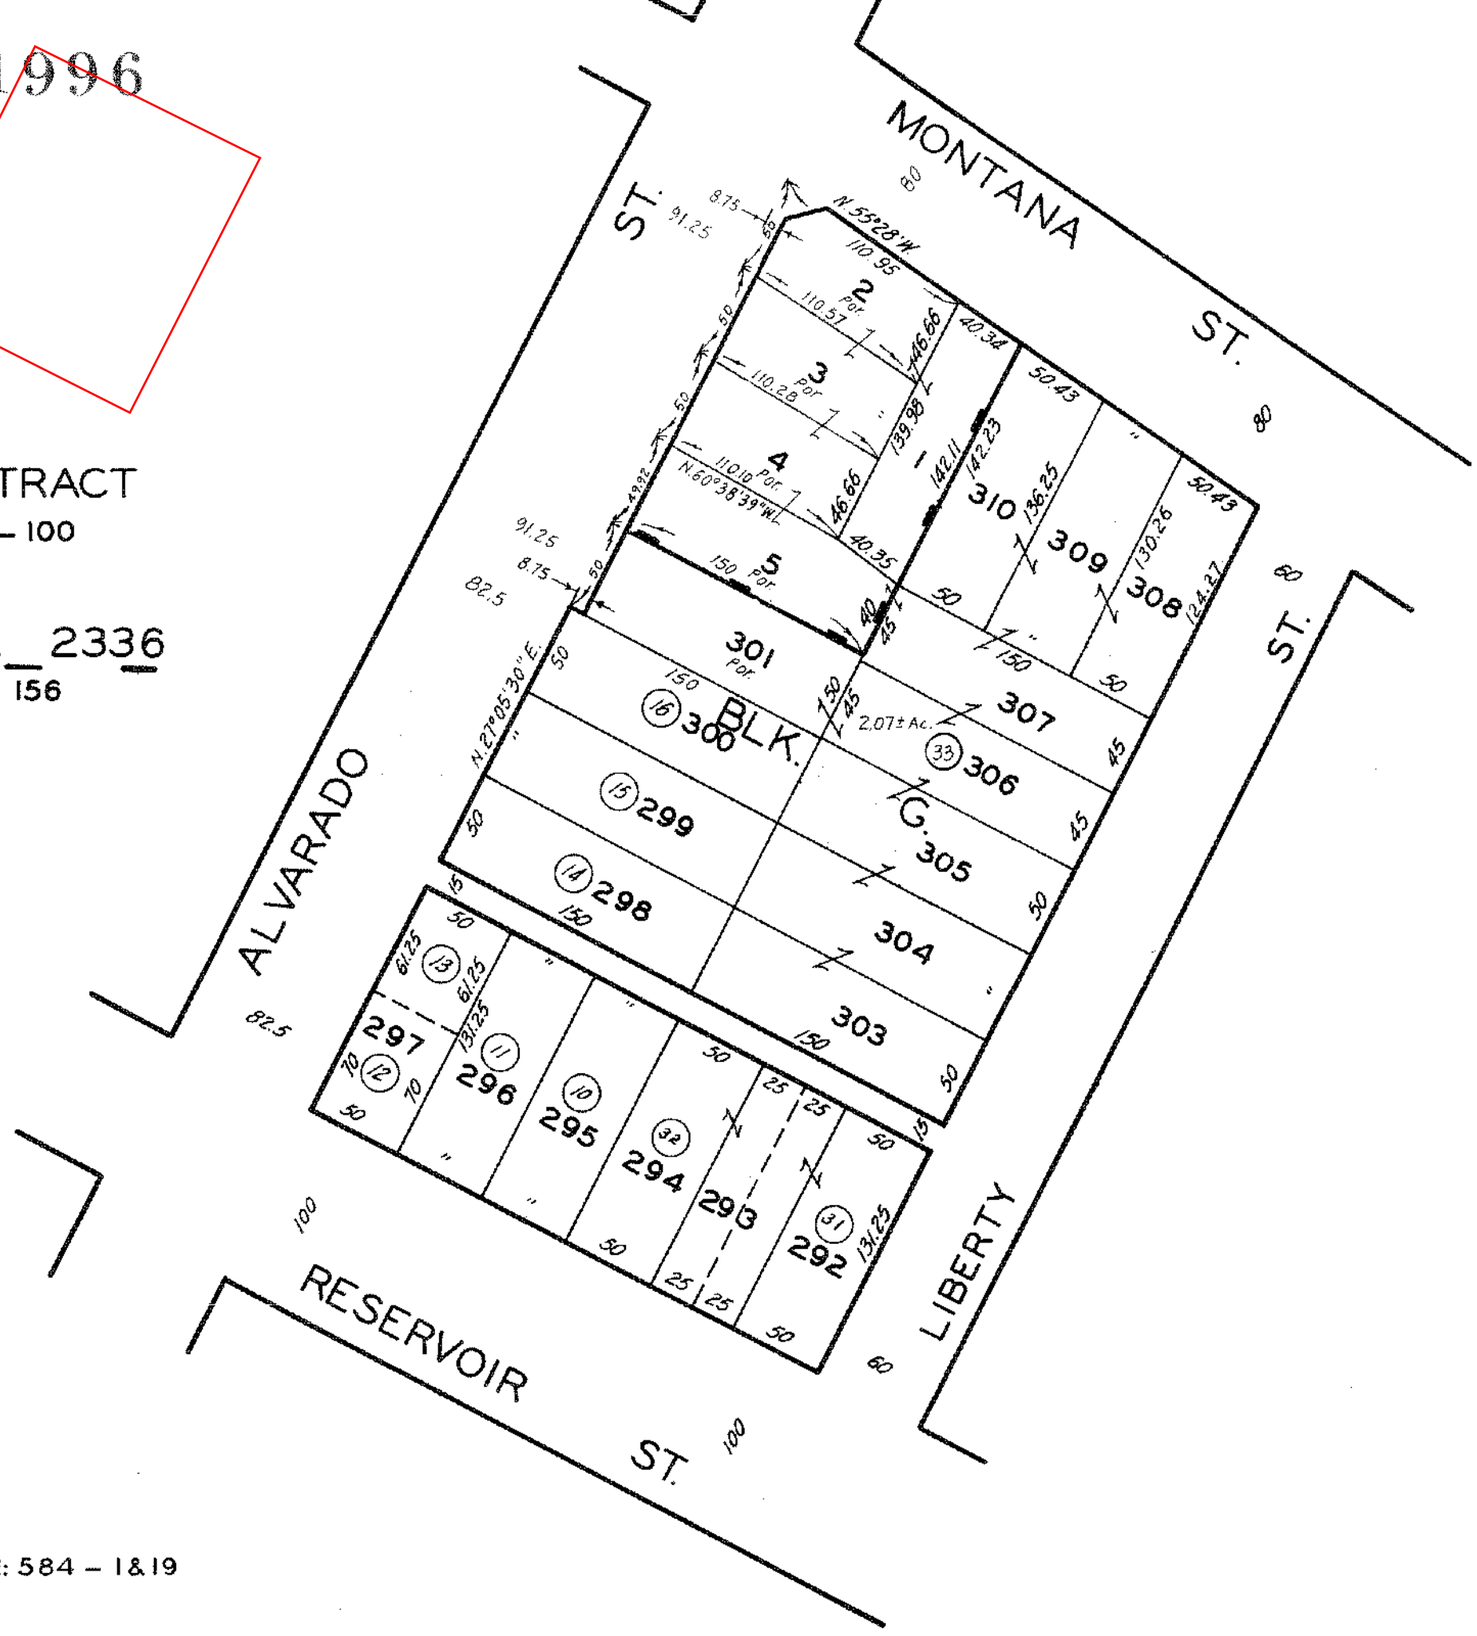

CODE
13

FOR PREV. ASSM'T. SEE: 584 - 1&19

REVISED
6-6-84
4-11-66
680226
12-1-60
2-22-641
9509150400900 1-25

ASSESSOR'S MAP
COUNTY OF LOS ANGELES, CALIF.

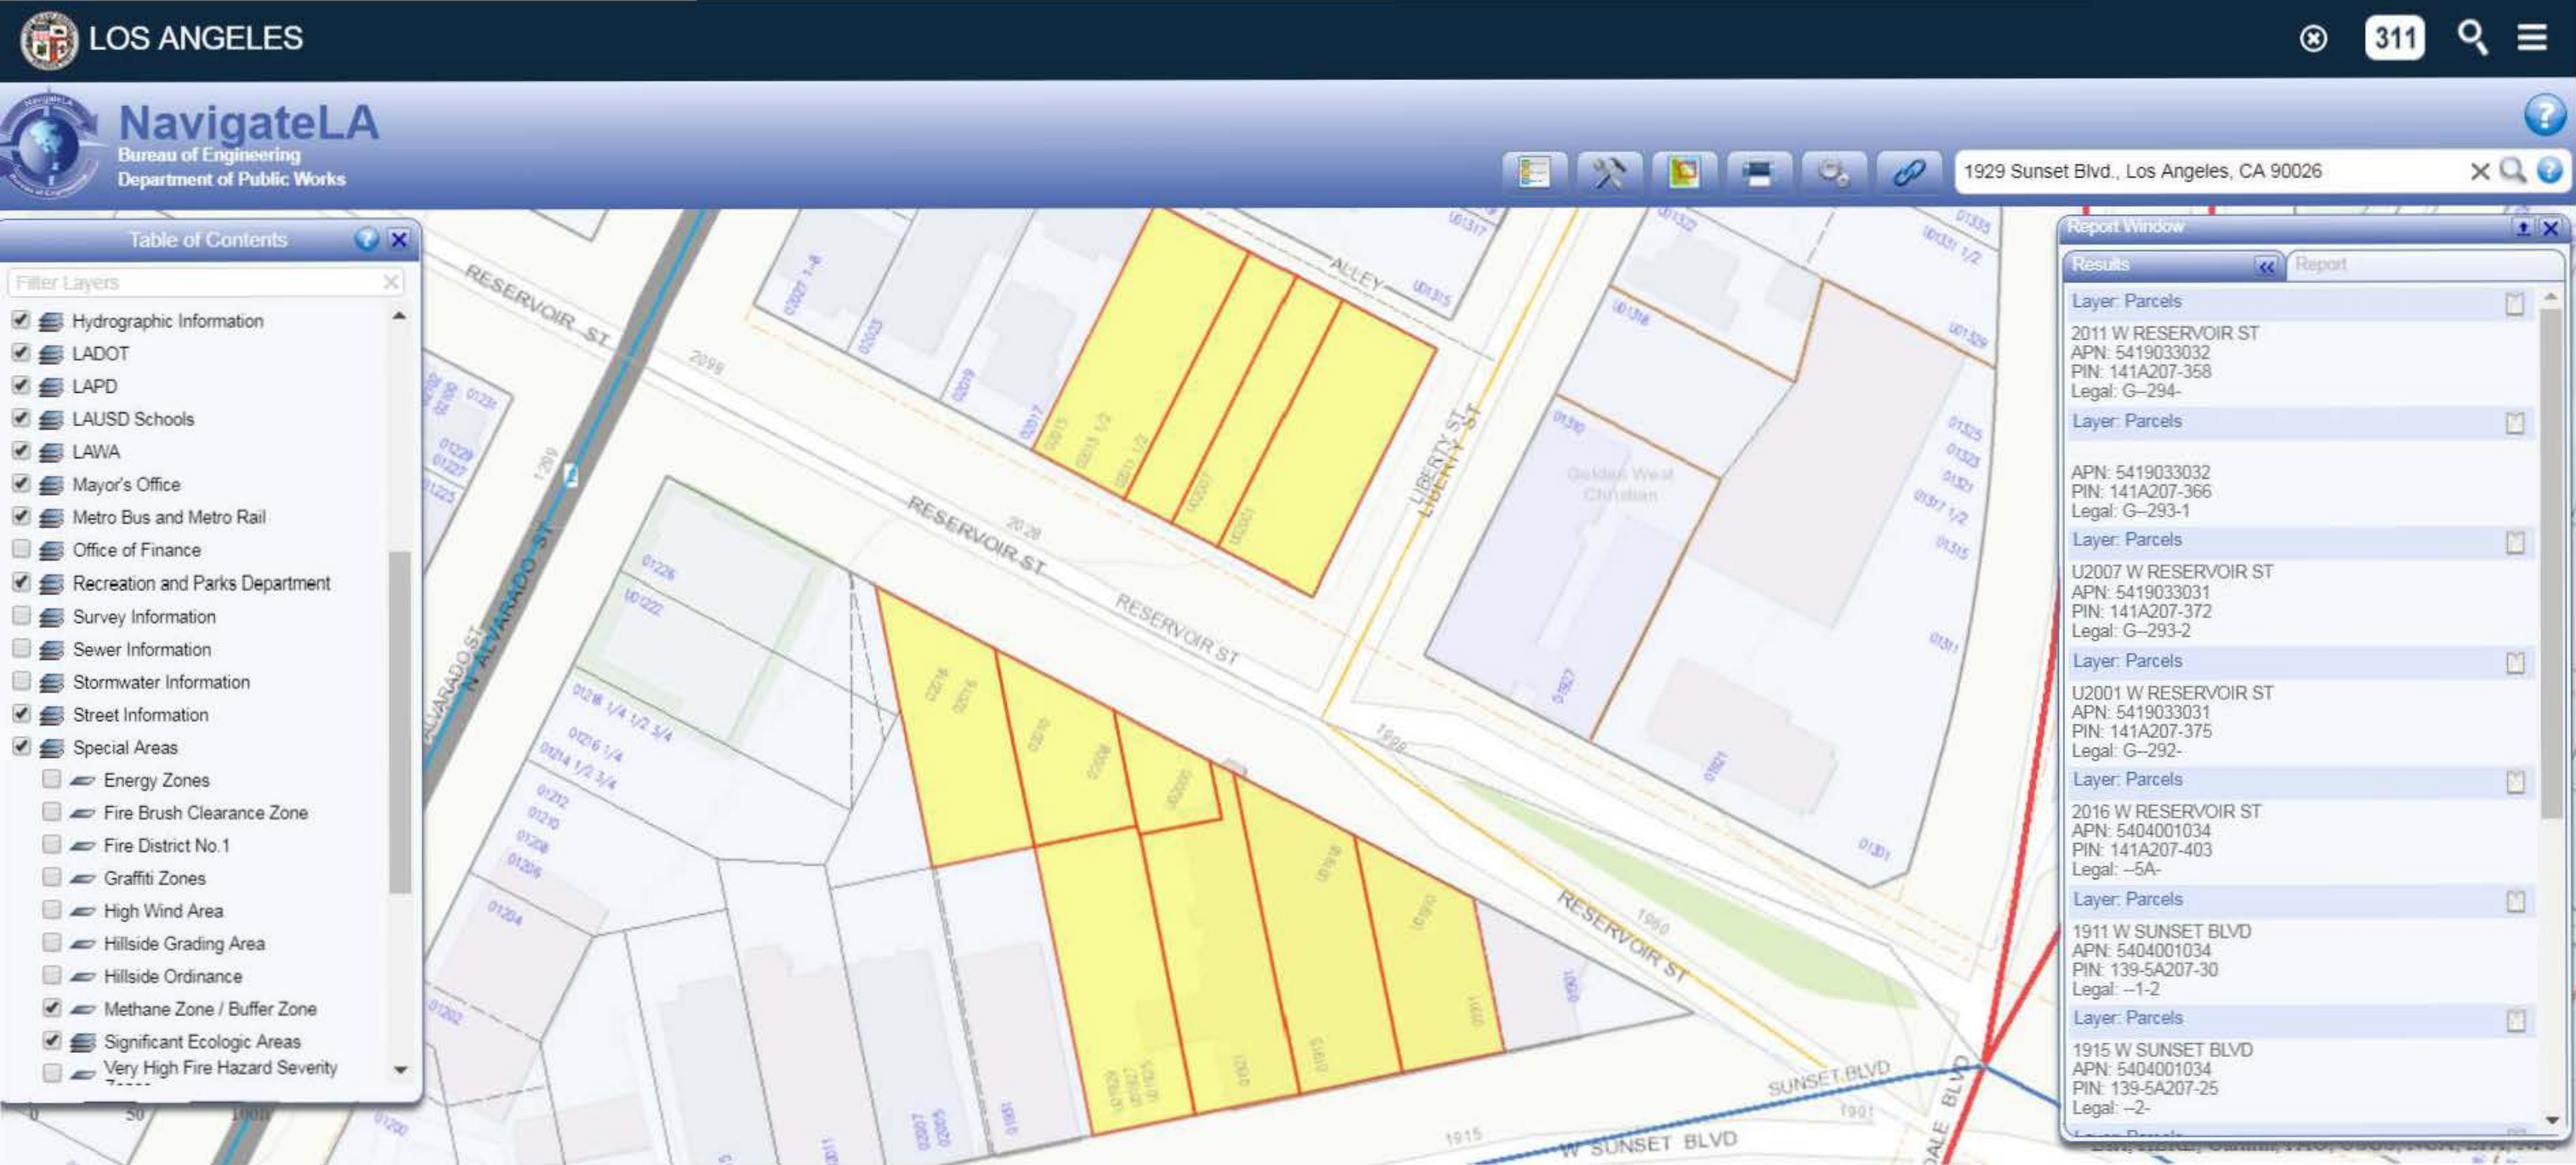
LOS ANGELES
311
NavigateLA
Bureau of Engineering
Department of Public Works
1929 Sunset Blvd., Los Angeles, CA 90026
Table of Contents
Filter Layers
Hydrographic Information
LADOT
LAPD
LAUSD Schools
LAWA
Mayor's Office
Metro Bus and Metro Rail
Office of Finance
Recreation and Parks Department
Survey Information
Sewer Information
Stormwater Information
Street Information
Special Areas
Energy Zones
Fire Brush Clearance Zone
Fire District No.1
Graffiti Zones
High Wind Area
Hillside Grading Area
Hillside Ordinance
Methane Zone / Buffer Zone
Significant Ecologic Areas
Very High Fire Hazard Severity
Report Window
Results
Report
Layer: Parcels
2011 W RESERVOIR ST
APN: 5419033032
PIN: 141A207-358
Legal: G--294-
Layer: Parcels
APN: 5419033032
PIN: 141A207-366
Legal: G--293-1
Layer: Parcels
U2007 W RESERVOIR ST
APN: 5419033031
PIN: 141A207-372
Legal: G--293-2
Layer: Parcels
U2001 W RESERVOIR ST
APN: 5419033031
PIN: 141A207-375
Legal: G--292-
Layer: Parcels
2016 W RESERVOIR ST
APN: 5404001034
PIN: 141A207-403
Legal: --5A-
Layer: Parcels
1911 W SUNSET BLVD
APN: 5404001034
PIN: 139-5A207-30
Legal: --1-2
Layer: Parcels
1915 W SUNSET BLVD
APN: 5404001034
PIN: 139-5A207-25
Legal: --2-
RESERVOIR ST
ALLEY
LIBERTY ST
N ALVARADO ST
W SUNSET BLVD
SUNSET BLVD

CITY OF LOS ANGELES
SUBSTRUCTURE MAP

141 - 205 - 4

BUREAU OF ENGINEERING
CENTRAL DISTRICT

DRAWN BY M. KUSZTAK DATE 5-30-75
J. ARAGON 10-25-79
CHECKED BY D. ANTHONY DATE 11-20-79

DONALD C. TILLMAN
CITY ENGINEER

D.J. MC NEIL
DIVISION ENGINEER
UTILITY & ESTIMATING DIVISION

SCALE 1" = 50'

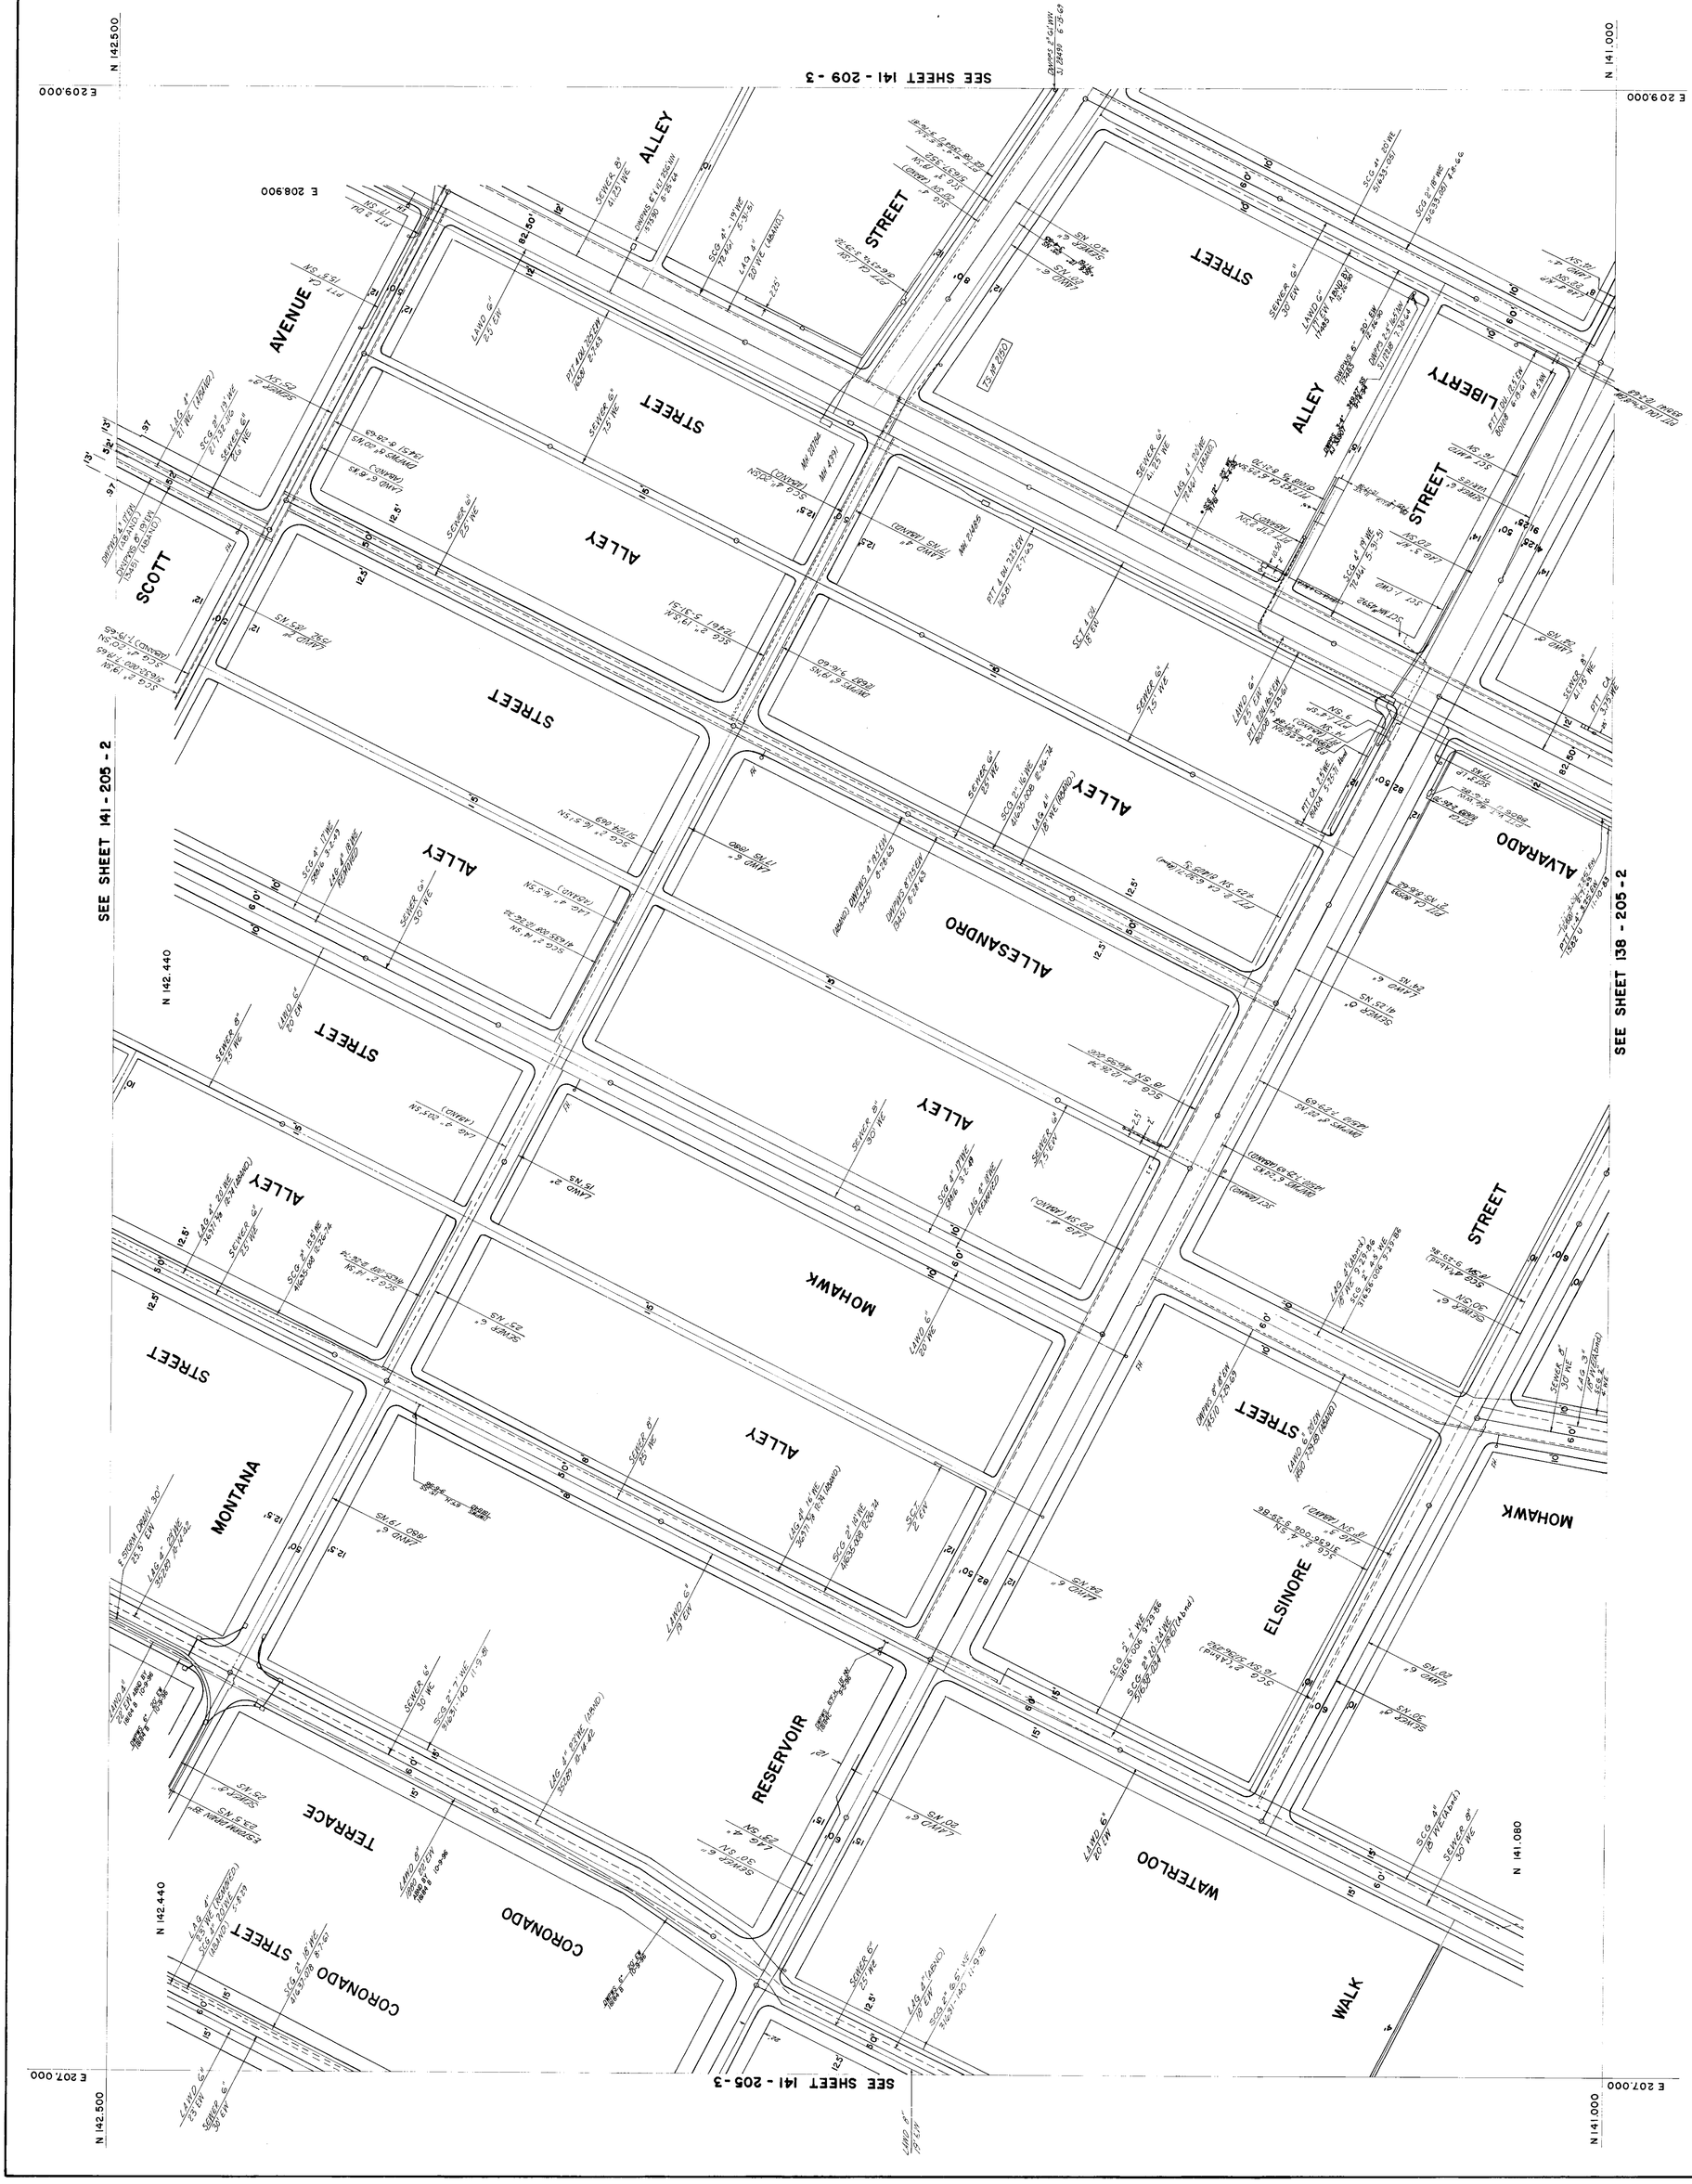

CITY OF LOS ANGELES
SUBSTRUCTURE MAP

138 - 205 - 2

BUREAU OF ENGINEERING
CENTRAL DISTRICT

DRAWN BY M. BUSTOS DATE 6-28-78
CHECKED BY W.E. JOHNSON DATE 5-29-80
G-17-80

DONALD C. TILLMAN
CITY ENGINEER

D.J. Mc NEIL.
DIVISION ENGINEER
UTILITY & ESTIMATING DIVISION

SCALE 1" = 50'

SEE SHEET 138 - 209 - 1

SEE SHEET 141 - 205 - 4

SEE SHEET 138 - 205 - 4

SEE SHEET 138 - 205 - 1

N 141.000
E 209.000
N 139.500
E 208.950
E 208.880
N 139.420
N 139.440
E 207.060
N 141.080
E 207.000

RESERVOIR STREET
BOULEVARD
PARK AVENUE
GLENDALE
STREET
ALLEY
BONNIE BRAE STREET
MONTROSE
YNEZ
SANTA
KENT
ELSINORE
MOHAWK STREET
SUNSET
MARATHON
ROSEMONT AVENUE
WATERLOO
ALVARADO

1929 W SUNSET BLVD | Font: A A A | +/-

Address/Legal

Site Address	1925 W SUNSET BLVD
Site Address	1927 W SUNSET BLVD
Site Address	1929 W SUNSET BLVD
ZIP Code	90026
PIN Number	139-5A207 29
Lot/Parcel Area (Calculated)	6,999.9 (sq ft)
Thomas Brothers Grid	PAGE 594 - GRID D7
Assessor Parcel No. (APN)	5404001007
Tract	LAKE SIDE TRACT
Map Reference	M B 6-42
Block	None
Lot	4
Arb (Lot Cut Reference)	2
Map Sheet	139-5A207

- Jurisdictional
- Planning and Zoning
- Assessor
- Case Numbers
- Citywide/Code Amendment Cases
- Additional
- Seismic Hazards
- Economic Development Areas
- Housing
- Public Safety

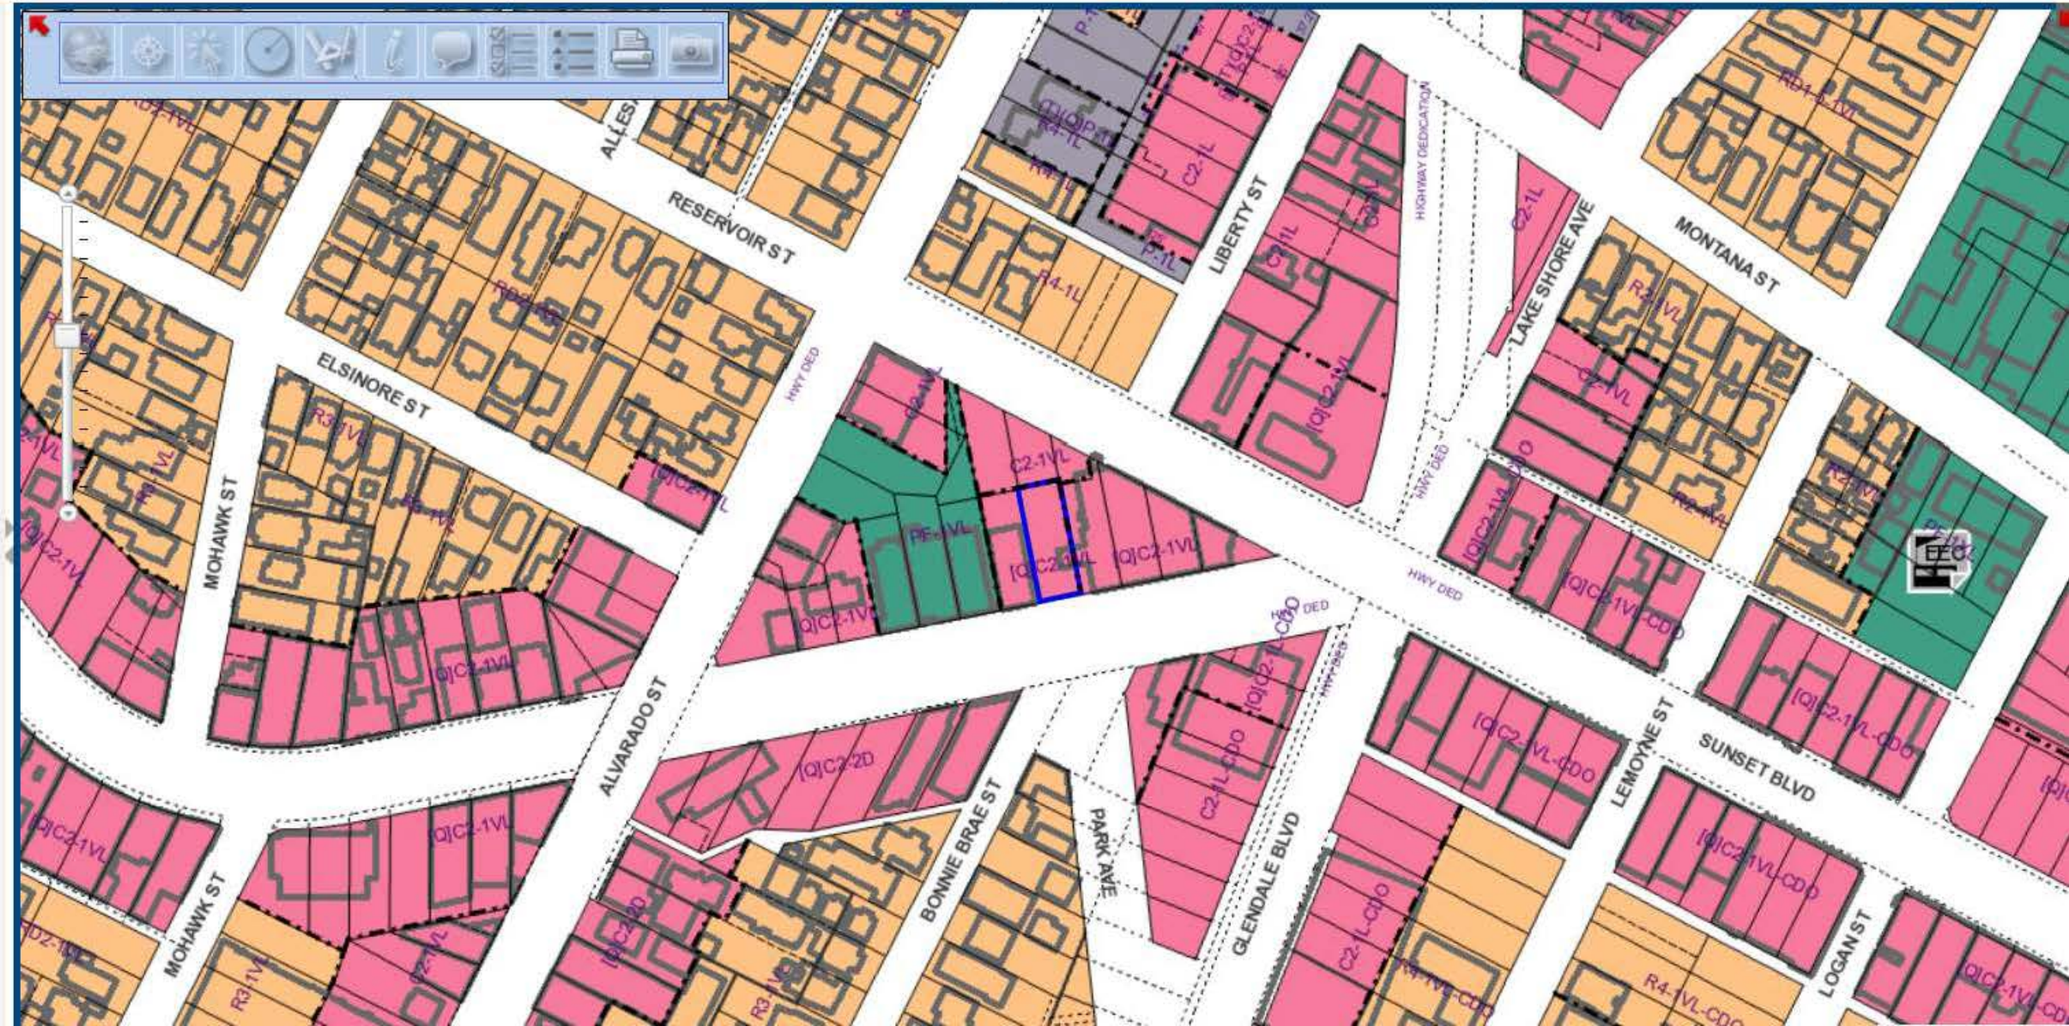

City of Los Angeles
Department of City Planning

10/18/2018
PARCEL PROFILE REPORT

PROPERTY ADDRESSES
1911 W SUNSET BLVD
1910 W RESERVOIR ST

ZIP CODES
90026

RECENT ACTIVITY
None

CASE NUMBERS
CPC-8125
CPC-1995-357-CPU
CPC-1986-255
ORD-176825-SA38A
ORD-165167-SA2310
ORD-129279
ORD-111561
OB-12266-A
AFF-35657
AFF-32523
FG

Address/Legal Information	
PIN Number	139-5A207 30
Lot/Parcel Area (Calculated)	4,737.8 (sq ft)
Thomas Brothers Grid	PAGE 594 - GRID D7
	PAGE 594 - GRID E7
Assessor Parcel No. (APN)	5404001034
Tract	LAKE SIDE TRACT
Map Reference	M B 6-42
Block	None
Lot	1
Arb (Lot Cut Reference)	2
Map Sheet	139-5A207
Jurisdictional Information	
Community Plan Area	Silver Lake - Echo Park - Elysian Valley
Area Planning Commission	East Los Angeles
Neighborhood Council	Echo Park
Council District	CD 13 - Mitch O'Farrell
Census Tract #	1956.00
LADBS District Office	Los Angeles Metro
Planning and Zoning Information	
Special Notes	None
Zoning	[Q]C2-1VL
Zoning Information (ZI)	ZI-2452 Transit Priority Area in the City of Los Angeles
	ZI-2374 LOS ANGELES STATE ENTERPRISE ZONE
General Plan Land Use	Community Commercial
General Plan Note(s)	Yes
Hillside Area (Zoning Code)	No
Specific Plan Area	None
Subarea	None
Special Land Use / Zoning	None
Design Review Board	No
Historic Preservation Review	No
Historic Preservation Overlay Zone	None
Other Historic Designations	None
Other Historic Survey Information	None
Mills Act Contract	None
CDO: Community Design Overlay	None
CPIO: Community Plan Imp. Overlay	None
Subarea	None
CUGU: Clean Up-Green Up	None
NSO: Neighborhood Stabilization Overlay	No
POD: Pedestrian Oriented Districts	None
RFA: Residential Floor Area District	None
SN: Sign District	No
Streetscape	No
Adaptive Reuse Incentive Area	None
Affordable Housing Linkage Fee	

This report is subject to the terms and conditions as set forth on the website. For more details, please refer to the terms and conditions at zimas.lacity.org
(*) - APN Area is provided "as is" from the Los Angeles County's Public Works, Flood Control, Benefit Assessment.

Residential Market Area	Medium-High
Non-Residential Market Area	High
Transit Oriented Communities (TOC)	Tier 3
CRA - Community Redevelopment Agency	None
Central City Parking	No
Downtown Parking	No
Building Line	None
500 Ft School Zone	No
500 Ft Park Zone	No
Assessor Information	
Assessor Parcel No. (APN)	5404001034
APN Area (Co. Public Works)*	0.682 (ac)
Use Code	2100 - Commercial - Restaurant, Cocktail Lounge - Restaurant, Cocktail Lounge, Tavern - One Story
Assessed Land Val.	$5,447,684
Assessed Improvement Val.	$2,795,987
Last Owner Change	03/14/2016
Last Sale Amount	$9
Tax Rate Area	13
Deed Ref No. (City Clerk)	809
	5-76
	4-446
	3-947
	2200779
	2200778
Building 1	
Year Built	1929
Building Class	DX
Number of Units	0
Number of Bedrooms	0
Number of Bathrooms	0
Building Square Footage	18,418.0 (sq ft)
Building 2	No data for building 2
Building 3	No data for building 3
Building 4	No data for building 4
Building 5	No data for building 5
Additional Information	
Airport Hazard	None
Coastal Zone	None
Farmland	Area Not Mapped
Urban Agriculture Incentive Zone	YES
Very High Fire Hazard Severity Zone	No
Fire District No. 1	No
Flood Zone	None
Watercourse	No
Hazardous Waste / Border Zone Properties	No
Methane Hazard Site	None
High Wind Velocity Areas	No
Special Grading Area (BOE Basic Grid Map A-13372)	Yes
Oil Wells	None
Seismic Hazards	
Active Fault Near-Source Zone	
Nearest Fault (Distance in km)	0.19869912
Nearest Fault (Name)	Upper Elysian Park

This report is subject to the terms and conditions as set forth on the website. For more details, please refer to the terms and conditions at zimas.lacity.org
(*) - APN Area is provided "as is" from the Los Angeles County's Public Works, Flood Control, Benefit Assessment.

Region	Los Angeles Blind Thrusts
Fault Type	B
Slip Rate (mm/year)	1.30000000
Slip Geometry	Reverse
Slip Type	Poorly Constrained
Down Dip Width (km)	13.00000000
Rupture Top	3.00000000
Rupture Bottom	13.00000000
Dip Angle (degrees)	50.00000000
Maximum Magnitude	6.40000000
Alquist-Priolo Fault Zone	No
Landslide	No
Liquefaction	Yes
Preliminary Fault Rupture Study Area	No
Tsunami Inundation Zone	No
Economic Development Areas	
Business Improvement District	None
Promise Zone	None
Renewal Community	No
Revitalization Zone	None
State Enterprise Zone	LOS ANGELES STATE ENTERPRISE ZONE
Targeted Neighborhood Initiative	Echo Park
Housing	
Direct all Inquiries to	Housing+Community Investment Department
Telephone	(866) 557-7368
Website	http://hcidla.lacity.org
Rent Stabilization Ordinance (RSO)	No
Ellis Act Property	No
Public Safety	
Police Information	
Bureau	Central
Division / Station	Northeast
Reporting District	1181
Fire Information	
Bureau	Central
Batallion	11
District / Fire Station	20
Red Flag Restricted Parking	No

This report is subject to the terms and conditions as set forth on the website. For more details, please refer to the terms and conditions at zimas.lacity.org
(*) - APN Area is provided "as is" from the Los Angeles County's Public Works, Flood Control, Benefit Assessment.

CASE SUMMARIES

Note: Information for case summaries is retrieved from the Planning Department's Plan Case Tracking System (PCTS) database.

Case Number:	CPC-1995-357-CPU
Required Action(s):	CPU-COMMUNITY PLAN UPDATE
Project Descriptions(s):	SILVERLAKE/ECHO PARK COMMUNITY PLAN UPDATE PROGRAM (CPU) - THESILVERLAKE/ECHO PARK COMMUNITY PLAN IS ONE OF TEN COMMUNITY PLANS THAT ARE PART OF THE COMMUNITY PLAN UPDATE PROGRAM PHASE II(7-1-95 TO 12-31-96)
Case Number:	CPC-1986-255
Required Action(s):	Data Not Available
Project Descriptions(s):	AB-283 PROGRAM - GENERAL PLAN/ZONE CONSISTENCY - SILVER LAKE AREA - COMMUNITY WIDE ZONE CHANGES AND COMMUNITY PLAN CHANGES TOBRING THE ZONING INTO CONSISTENCY WITH THE COMMUNITY PLAN. INCLUDES CHANGES OF HEIGHT AS NEEDED. REQUIRED BY COURT AS PART OF SETTLEMENT IN THE HILLSIDE FEDERATION LAWSUIT
Case Number:	OB-12266-A
Required Action(s):	A-PRIVATE STREET MODIFICATIONS (1ST REQUEST)
Project Descriptions(s):	Data Not Available

DATA NOT AVAILABLE

CPC-8125

ORD-176825-SA38A

ORD-165167-SA2310

ORD-129279

ORD-111561

AFF-35657

AFF-32523

FG

This report is subject to the terms and conditions as set forth on the website. For more details, please refer to the terms and conditions at zimas.lacity.org
(*) - APN Area is provided "as is" from the Los Angeles County's Public Works, Flood Control, Benefit Assessment.

ZIMAS PUBLIC

Generalized Zoning

10/18/2018

City of Los Angeles
Department of City Planning

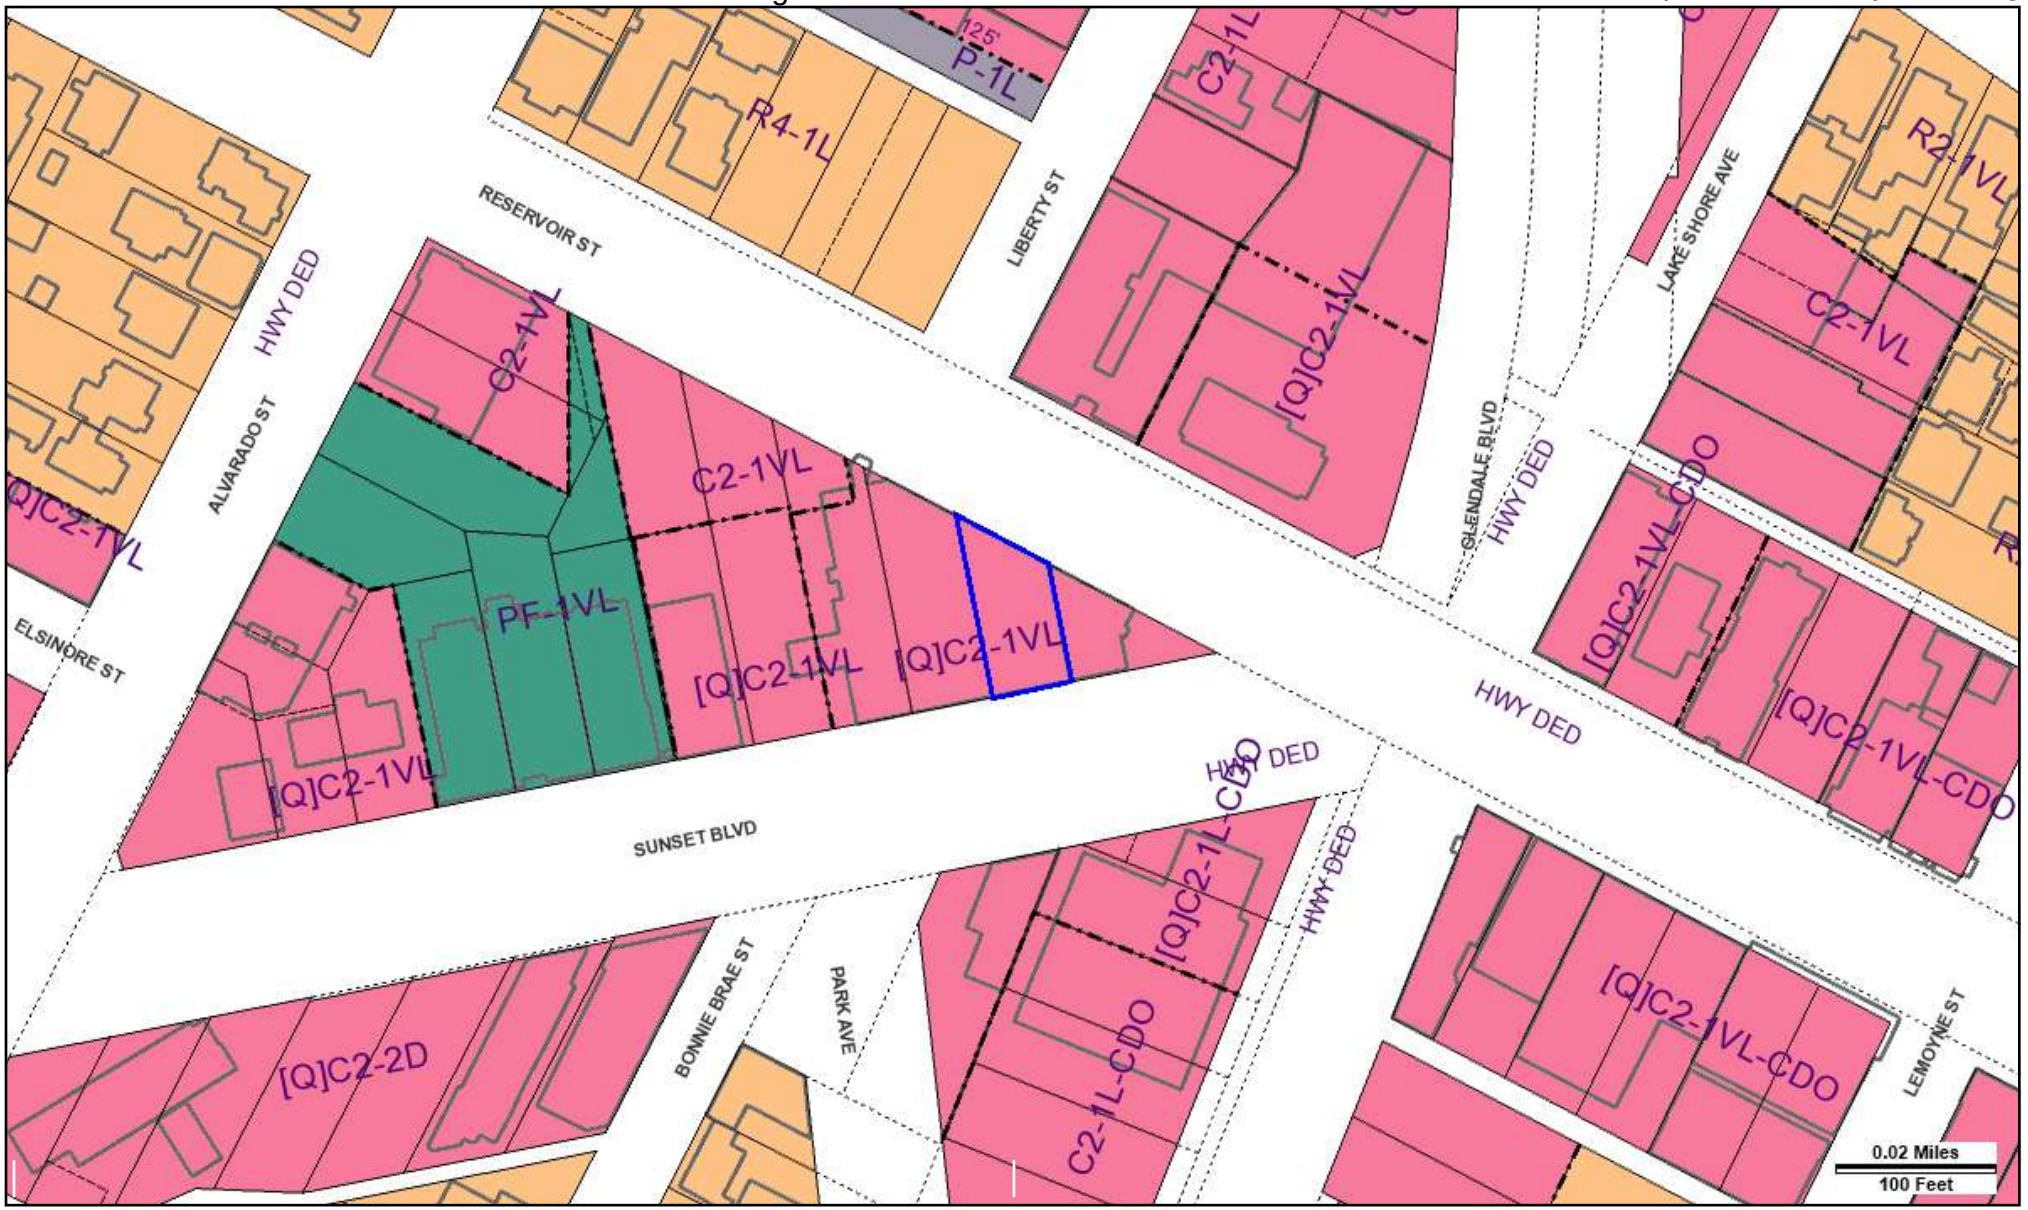

Address: 1910 W RESERVOIR ST
APN: 5404001034
PIN #: 139-5A207 30

Tract: LAKE SIDE TRACT
Block: None
Lot: 1
Arb: 2

Zoning: [Q]C2-1VL
General Plan: Community Commercial

Streets Copyright (c) Thomas Brothers Maps, Inc.

LEGEND

GENERALIZED ZONING

- OS, GW
- A, RA
- RE, RS, R1, RU, RZ, RW1
- R2, RD, RMP, RW2, R3, RAS, R4, R5
- CR, C1, C1.5, C2, C4, C5, CW, ADP, LASED, CEC, USC, PVSP, PPSP
- CM, MR, WC, CCS, UV, UI, UC, M1, M2, LAX, M3, SL
- P, PB
- PF

GENERAL PLAN LAND USE

LAND USE

RESIDENTIAL

- Minimum Residential
- Very Low / Very Low I Residential
- Very Low II Residential
- Low / Low I Residential
- Low II Residential
- Low Medium / Low Medium I Residential
- Low Medium II Residential
- Medium Residential
- High Medium Residential
- High Density Residential
- Very High Medium Residential

COMMERCIAL

- Limited Commercial
- Limited Commercial - Mixed Medium Residential
- Highway Oriented Commercial
- Highway Oriented and Limited Commercial
- Highway Oriented Commercial - Mixed Medium Residential
- Neighborhood Office Commercial
- Community Commercial
- Community Commercial -Mixed High Residential
- Regional Center Commercial

INDUSTRIAL

- Commercial Manufacturing
- Limited Manufacturing
- Light Manufacturing
- Heavy Manufacturing
- Hybrid Industrial

PARKING

- Parking Buffer

PORT OF LOS ANGELES

- General / Bulk Cargo - Non Hazardous (Industrial / Commercial)
- General / Bulk Cargo - Hazard
- Commercial Fishing
- Recreation and Commercial
- Intermodal Container Transfer Facility Site

LOS ANGELES INTERNATIONAL AIRPORT

- Airport Landside / Airport Landside Support
- Airport Airside
- LAX Airport Northside

OPEN SPACE / PUBLIC FACILITIES

- Open Space
- Public / Open Space
- Public / Quasi-Public Open Space
- Other Public Open Space
- Public Facilities

FRAMEWORK

COMMERCIAL

- Neighborhood Commercial
- General Commercial
- Community Commercial
- Regional Mixed Commercial

INDUSTRIAL

- Limited Industrial
- Light Industrial

CIRCULATION

STREET

- Arterial Mountain Road
- Collector Scenic Street
- Collector Street
- Collector Street (Hillside)
- Collector Street (Modified)
- Collector Street (Proposed)
- Country Road
- Divided Major Highway II
- Divided Secondary Scenic Highway
- Local Scenic Road
- Local Street
- Major Highway (Modified)
- Major Highway I
- Major Highway II
- Major Highway II (Modified)
- Major Scenic Highway
- Major Scenic Highway (Modified)
- Major Scenic Highway II
- Mountain Collector Street
- Park Road
- Parkway
- Principal Major Highway
- Private Street
- Scenic Divided Major Highway II
- Scenic Park
- Scenic Parkway
- Secondary Highway
- Secondary Highway (Modified)
- Secondary Scenic Highway
- Special Collector Street
- Super Major Highway

FREEWAYS

- Freeway
- Interchange
- On-Ramp / Off- Ramp
- Railroad
- Scenic Freeway Highway

MISC. LINES

- Airport Boundary
- Bus Line
- Coastal Zone Boundary
- Coastline Boundary
- Collector Scenic Street (Proposed)
- Commercial Areas
- Commercial Center
- Community Redevelopment Project Area
- Country Road
- DWP Power Lines
- Desirable Open Space
- Detached Single Family House
- Endangered Ridgeline
- Equestrian and/or Hiking Trail
- Hiking Trail
- Historical Preservation
- Horsekeeping Area
- Local Street
- MSA Desirable Open Space
- Major Scenic Controls
- Multi-Purpose Trail
- Natural Resource Reserve
- Park Road
- Park Road (Proposed)
- Quasi-Public
- Rapid Transit Line
- Residential Planned Development
- Scenic Highway (Obsolete)
- Secondary Scenic Controls
- Secondary Scenic Highway (Proposed)
- Site Boundary
- Southern California Edison Power
- Special Study Area
- Specific Plan Area
- Stagecoach Line
- Wildlife Corridor

POINTS OF INTEREST

- Alternative Youth Hostel (Proposed)
- Animal Shelter
- Area Library
- Area Library (Proposed)
- Bridge
- Campground
- Campground (Proposed)
- Cemetery
- HW Church
- City Hall
- Community Center
- Community Library
- Community Library (Proposed Expansion)
- Community Library (Proposed)
- Community Park
- Community Park (Proposed Expansion)
- Community Park (Proposed)
- Community Transit Center
- Convalescent Hospital
- Correctional Facility
- Cultural / Historic Site (Proposed)
- Cultural / Historical Site
- Cultural Arts Center
- DMV DMV Office
- DWP DWP
- DWP Pumping Station
- Equestrian Center
- HQ Fire Department Headquarters
- Fire Station
- Fire Station (Proposed Expansion)
- Fire Station (Proposed)
- Fire Supply & Maintenance
- Fire Training Site
- Fireboat Station
- Health Center / Medical Facility
- Helistop
- Historic Monument
- Historical / Cultural Monument
- Horsekeeping Area
- Horsekeeping Area (Proposed)
- Horticultural Center
- Hospital
- Hospital (Proposed)
- HW House of Worship
- e Important Ecological Area
- e Important Ecological Area (Proposed)
- Interpretive Center (Proposed)
- JC Junior College
- M MTA / Metrolink Station
- M MTA Station
- MTA Stop
- MWD MWD Headquarters
- Maintenance Yard
- Municipal Office Building
- P Municipal Parking lot
- Neighborhood Park
- Neighborhood Park (Proposed Expansion)
- Neighborhood Park (Proposed)
- Oil Collection Center
- P Parking Enforcement
- HQ Police Headquarters
- Police Station
- Police Station (Proposed Expansion)
- Police Station (Proposed)
- Police Training site
- PO Post Office
- Power Distribution Station
- Power Distribution Station (Proposed)
- Power Receiving Station
- Power Receiving Station (Proposed)
- C Private College
- E Private Elementary School
- Private Golf Course
- Private Golf Course (Proposed)
- JH Private Junior High School
- PS Private Pre-School
- Private Recreation & Cultural Facility
- SH Private Senior High School
- SF Private Special School
- E Public Elementary (Proposed Expansion)
- E Public Elementary School
- E Public Elementary School (Proposed)
- Public Golf Course
- Public Golf Course (Proposed)
- Public Housing
- Public Housing (Proposed Expansion)
- JH Public Junior High School
- JH Public Junior High School (Proposed)
- MS Public Middle School
- SH Public Senior High School
- SH Public Senior High School (Proposed)
- Pumping Station
- Pumping Station (Proposed)
- Refuse Collection Center
- Regional Library
- Regional Library (Proposed Expansion)
- Regional Library (Proposed)
- Regional Park
- Regional Park (Proposed)
- RPD Residential Plan Development
- Scenic View Site
- Scenic View Site (Proposed)
- ADM School District Headquarters
- SC School Unspecified Loc/Type (Proposed)
- Skill Center
- SS Social Services
- ★ Special Feature
- Special Recreation (a)
- SF Special School Facility
- SF Special School Facility (Proposed)
- Steam Plant
- SM Surface Mining
- Trail & Assembly Area
- Trail & Assembly Area (Proposed)
- UTL Utility Yard
- Water Tank Reservoir
- Wildlife Migration Corridor
- Wildlife Preserve Gate

SCHOOLS/PARKS WITH 500 FT. BUFFER

- Existing School/Park Site
- Planned School/Park Site
- Inside 500 Ft. Buffer

- Aquatic Facilities
- Beaches
- Child Care Centers
- Dog Parks
- Golf Course
- Historic Sites
- Horticulture/Gardens
- Skate Parks
- Other Facilities
- Park / Recreation Centers
- Parks
- Performing / Visual Arts Centers
- Recreation Centers
- Senior Citizen Centers
- Opportunity School
- Charter School
- Elementary School
- Span School
- Special Education School
- High School
- Middle School
- Early Education Center

COASTAL ZONE

- Coastal Zone Commission Authority
- Calvo Exclusion Area
- Not in Coastal Zone
- Dual Jurisdictional Coastal Zone

TRANSIT ORIENTED COMMUNITIES (TOC)

- Tier 1
- Tier 2
- Tier 3
- Tier 4

Note: TOC Tier designation and map layers are for reference purposes only. Eligible projects shall demonstrate compliance with Tier eligibility standards prior to the issuance of any permits or approvals. As transit service changes, eligible TOC Incentive Areas will be updated.

WAIVER OF DEDICATION OR IMPROVEMENT

- Public Work Approval (PWA)
- Waiver of Dedication or Improvement (WDI)

LAMC SECTION 85.02 (VEHICLE DWELLING)

- No vehicle dwelling anytime
- No vehicle dwelling overnight between 9:00 PM - 6:00 AM. Must comply with all posted parking restrictions
- Vehicle dwelling allowed. Must comply with all posted parking restrictions

OTHER SYMBOLS

- Lot Line
- Tract Line
- Lot Cut
- Easement
- Zone Boundary
- Building Line
- Lot Split
- Community Driveway
- Building Outlines 2014
- Building Outlines 2008
- Airport Hazard Zone
- Census Tract
- Coastal Zone
- Council District
- LADBS District Office
- Downtown Parking
- Fault Zone
- Fire District No. 1
- Tract Map
- Parcel Map
- Flood Zone
- Hazardous Waste
- High Wind Zone
- Hillside Grading
- Historic Preservation Overlay Zone
- Specific Plan Area
- Very High Fire Hazard Severity Zone
- Oil Wells

City of Los Angeles
Department of City Planning

10/18/2018
PARCEL PROFILE REPORT

PROPERTY ADDRESSES
1915 W SUNSET BLVD
1918 W RESERVOIR ST

ZIP CODES
90026

RECENT ACTIVITY
None

CASE NUMBERS
CPC-8125
CPC-1995-357-CPU
CPC-1986-255
ORD-176825-SA38A
ORD-165167-SA2310
ORD-129279
ORD-111561
OB-12266-A
AFF-35657
AFF-32523
AFF-29602

Address/Legal Information	
PIN Number	139-5A207 25
Lot/Parcel Area (Calculated)	6,755.5 (sq ft)
Thomas Brothers Grid	PAGE 594 - GRID D7
Assessor Parcel No. (APN)	5404001034
Tract	LAKE SIDE TRACT
Map Reference	M B 6-42
Block	None
Lot	2
Arb (Lot Cut Reference)	None
Map Sheet	139-5A207
Jurisdictional Information	
Community Plan Area	Silver Lake - Echo Park - Elysian Valley
Area Planning Commission	East Los Angeles
Neighborhood Council	Echo Park
Council District	CD 13 - Mitch O'Farrell
Census Tract #	1956.00
LADBS District Office	Los Angeles Metro
Planning and Zoning Information	
Special Notes	None
Zoning	[Q]C2-1VL
Zoning Information (ZI)	ZI-2374 LOS ANGELES STATE ENTERPRISE ZONE
	ZI-2452 Transit Priority Area in the City of Los Angeles
General Plan Land Use	Community Commercial
General Plan Note(s)	Yes
Hillside Area (Zoning Code)	No
Specific Plan Area	None
Subarea	None
Special Land Use / Zoning	None
Design Review Board	No
Historic Preservation Review	No
Historic Preservation Overlay Zone	None
Other Historic Designations	None
Other Historic Survey Information	None
Mills Act Contract	None
CDO: Community Design Overlay	None
CPIO: Community Plan Imp. Overlay	None
Subarea	None
CUGU: Clean Up-Green Up	None
NSO: Neighborhood Stabilization Overlay	No
POD: Pedestrian Oriented Districts	None
RFA: Residential Floor Area District	None
SN: Sign District	No
Streetscape	No
Adaptive Reuse Incentive Area	None
Affordable Housing Linkage Fee	
Residential Market Area	Medium-High

This report is subject to the terms and conditions as set forth on the website. For more details, please refer to the terms and conditions at zimas.lacity.org
(*) - APN Area is provided "as is" from the Los Angeles County's Public Works, Flood Control, Benefit Assessment.

Non-Residential Market Area	High
Transit Oriented Communities (TOC)	Tier 3
CRA - Community Redevelopment Agency	None
Central City Parking	No
Downtown Parking	No
Building Line	None
500 Ft School Zone	No
500 Ft Park Zone	No
Assessor Information	
Assessor Parcel No. (APN)	5404001034
APN Area (Co. Public Works)*	0.682 (ac)
Use Code	2100 - Commercial - Restaurant, Cocktail Lounge - Restaurant, Cocktail Lounge, Tavern - One Story
Assessed Land Val.	$5,447,684
Assessed Improvement Val.	$2,795,987
Last Owner Change	03/14/2016
Last Sale Amount	$9
Tax Rate Area	13
Deed Ref No. (City Clerk)	809
	5-76
	4-446
	3-947
	2200779
	2200778
Building 1	
Year Built	1929
Building Class	DX
Number of Units	0
Number of Bedrooms	0
Number of Bathrooms	0
Building Square Footage	18,418.0 (sq ft)
Building 2	No data for building 2
Building 3	No data for building 3
Building 4	No data for building 4
Building 5	No data for building 5
Additional Information	
Airport Hazard	None
Coastal Zone	None
Farmland	Area Not Mapped
Urban Agriculture Incentive Zone	YES
Very High Fire Hazard Severity Zone	No
Fire District No. 1	No
Flood Zone	None
Watercourse	No
Hazardous Waste / Border Zone Properties	No
Methane Hazard Site	None
High Wind Velocity Areas	No
Special Grading Area (BOE Basic Grid Map A-13372)	Yes
Oil Wells	None
Seismic Hazards	
Active Fault Near-Source Zone	
Nearest Fault (Distance in km)	0.203310744
Nearest Fault (Name)	Upper Elysian Park
Region	Los Angeles Blind Thrusts

This report is subject to the terms and conditions as set forth on the website. For more details, please refer to the terms and conditions at zimas.lacity.org
(*) - APN Area is provided "as is" from the Los Angeles County's Public Works, Flood Control, Benefit Assessment.

Fault Type	B
Slip Rate (mm/year)	1.30000000
Slip Geometry	Reverse
Slip Type	Poorly Constrained
Down Dip Width (km)	13.00000000
Rupture Top	3.00000000
Rupture Bottom	13.00000000
Dip Angle (degrees)	50.00000000
Maximum Magnitude	6.40000000
Alquist-Priolo Fault Zone	No
Landslide	No
Liquefaction	Yes
Preliminary Fault Rupture Study Area	No
Tsunami Inundation Zone	No
Economic Development Areas	
Business Improvement District	None
Promise Zone	None
Renewal Community	No
Revitalization Zone	None
State Enterprise Zone	LOS ANGELES STATE ENTERPRISE ZONE
Targeted Neighborhood Initiative	Echo Park
Housing	
Direct all Inquiries to	Housing+Community Investment Department
Telephone	(866) 557-7368
Website	http://hcidla.lacity.org
Rent Stabilization Ordinance (RSO)	No
Ellis Act Property	No
Public Safety	
Police Information	
Bureau	Central
Division / Station	Northeast
Reporting District	1181
Fire Information	
Bureau	Central
Batallion	11
District / Fire Station	20
Red Flag Restricted Parking	No

This report is subject to the terms and conditions as set forth on the website. For more details, please refer to the terms and conditions at zimas.lacity.org
(*) - APN Area is provided "as is" from the Los Angeles County's Public Works, Flood Control, Benefit Assessment.

CASE SUMMARIES

Note: Information for case summaries is retrieved from the Planning Department's Plan Case Tracking System (PCTS) database.

Case Number:	CPC-1995-357-CPU
Required Action(s):	CPU-COMMUNITY PLAN UPDATE
Project Descriptions(s):	SILVERLAKE/ECHO PARK COMMUNITY PLAN UPDATE PROGRAM (CPU) - THESILVERLAKE/ECHO PARK COMMUNITY PLAN IS ONE OF TEN COMMUNITY PLANS THAT ARE PART OF THE COMMUNITY PLAN UPDATE PROGRAM PHASE II(7-1-95 TO 12-31-96)
Case Number:	CPC-1986-255
Required Action(s):	Data Not Available
Project Descriptions(s):	AB-283 PROGRAM - GENERAL PLAN/ZONE CONSISTENCY - SILVER LAKE AREA - COMMUNITY WIDE ZONE CHANGES AND COMMUNITY PLAN CHANGES TOBRING THE ZONING INTO CONSISTENCY WITH THE COMMUNITY PLAN. INCLUDES CHANGES OF HEIGHT AS NEEDED. REQUIRED BY COURT AS PART OF SETTLEMENT IN THE HILLSIDE FEDERATION LAWSUIT
Case Number:	OB-12266-A
Required Action(s):	A-PRIVATE STREET MODIFICATIONS (1ST REQUEST)
Project Descriptions(s):	Data Not Available

DATA NOT AVAILABLE

CPC-8125

ORD-176825-SA38A

ORD-165167-SA2310

ORD-129279

ORD-111561

AFF-35657

AFF-32523

AFF-29602

This report is subject to the terms and conditions as set forth on the website. For more details, please refer to the terms and conditions at zimas.lacity.org
(*) - APN Area is provided "as is" from the Los Angeles County's Public Works, Flood Control, Benefit Assessment.

ZIMAS PUBLIC

Generalized Zoning

10/18/2018

City of Los Angeles
Department of City Planning

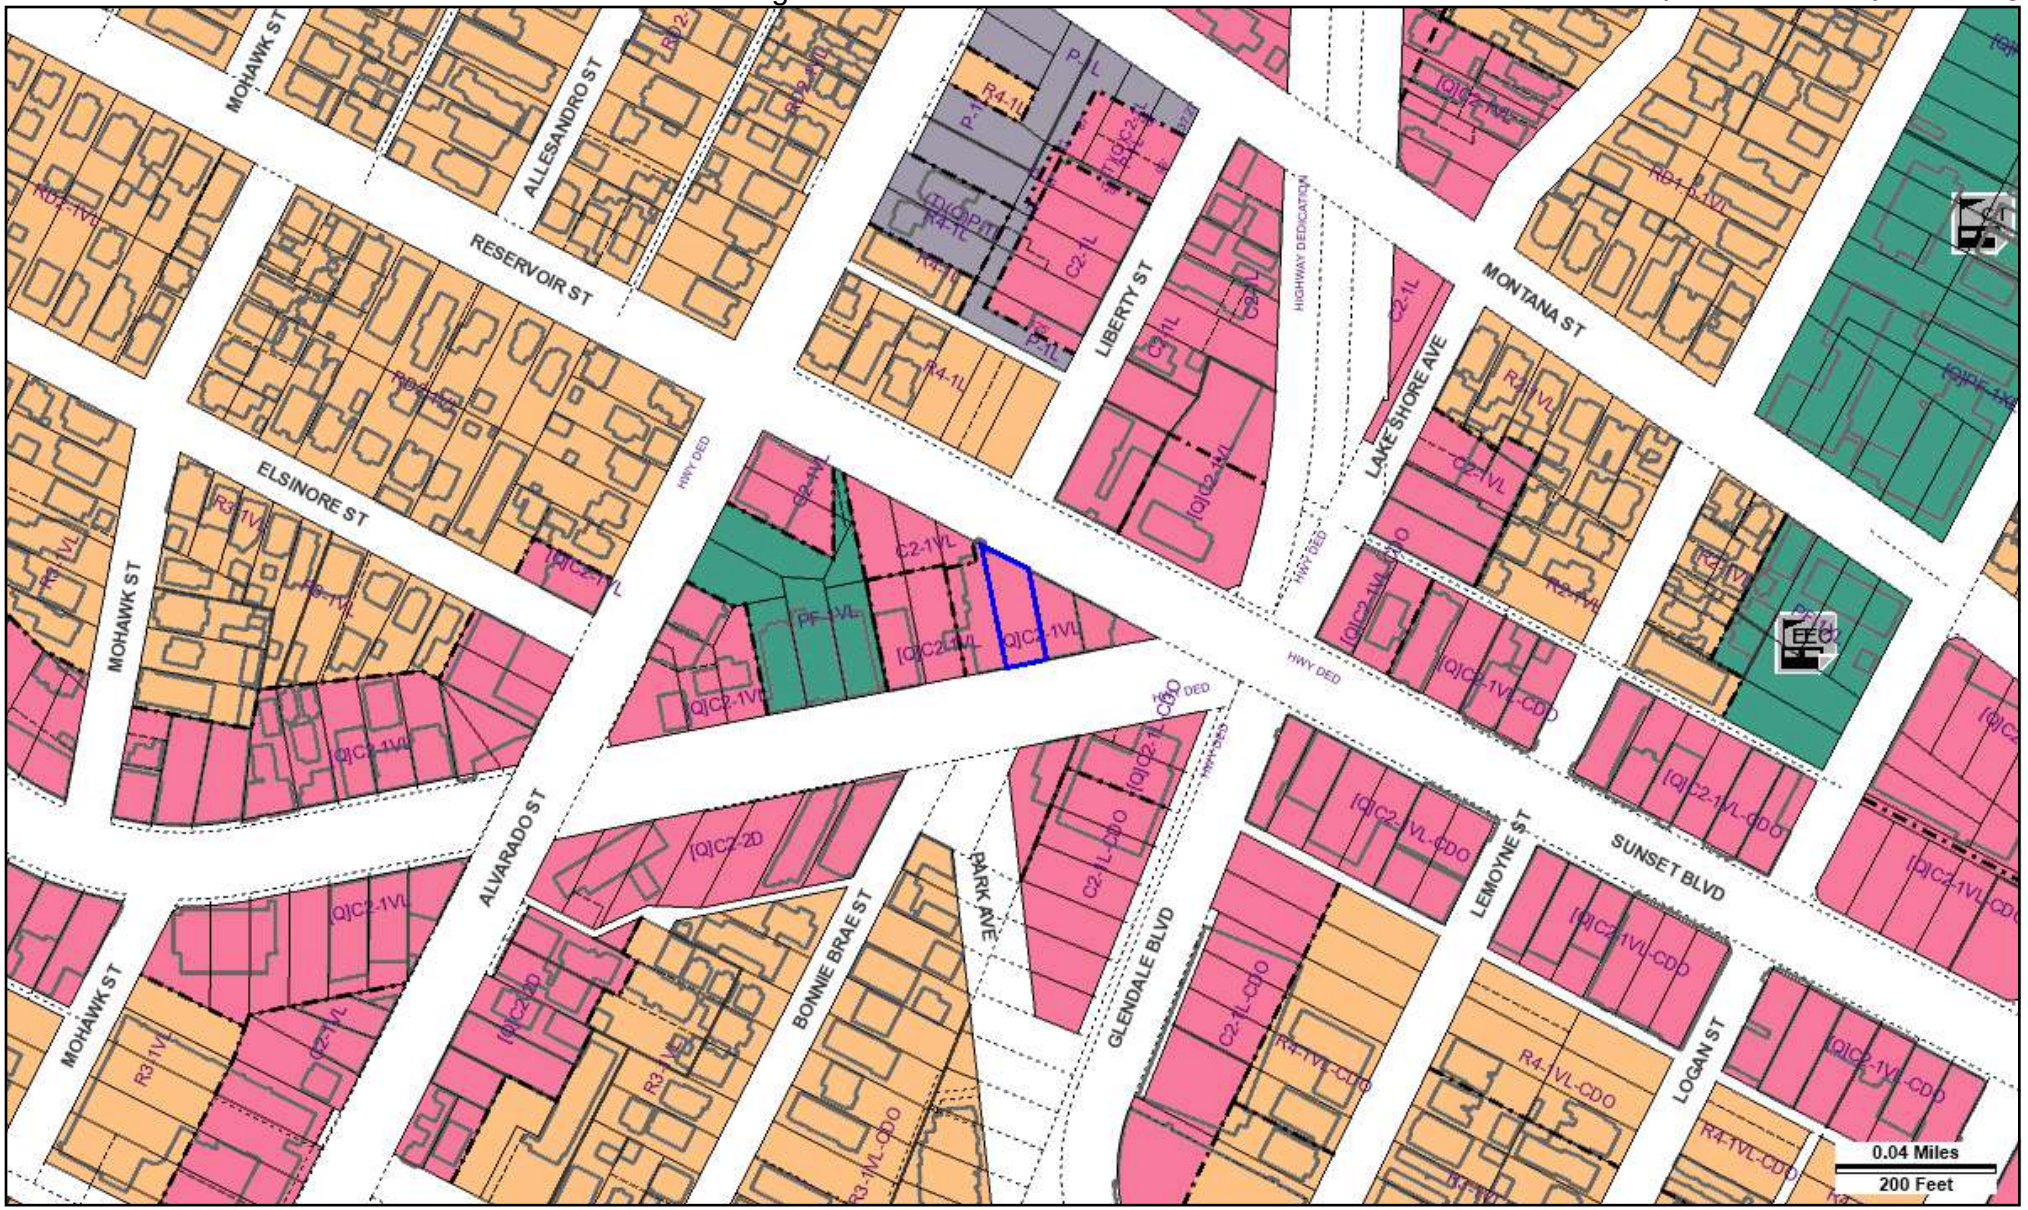

Address: 1915 W SUNSET BLVD
APN: 5404001034
PIN #: 139-5A207 25

Tract: LAKE SIDE TRACT
Block: None
Lot: 2
Arb: None

Zoning: [Q]C2-1VL
General Plan: Community Commercial

N
W
E
S

Streets Copyright (c) Thomas Brothers Maps, Inc.

LEGEND

GENERALIZED ZONING

- OS, GW
- A, RA
- RE, RS, R1, RU, RZ, RW1
- R2, RD, RMP, RW2, R3, RAS, R4, R5
- CR, C1, C1.5, C2, C4, C5, CW, ADP, LASED, CEC, USC, PVSP, PPSP
- CM, MR, WC, CCS, UV, UI, UC, M1, M2, LAX, M3, SL
- P, PB
- PF

GENERAL PLAN LAND USE

LAND USE

RESIDENTIAL

- Minimum Residential
- Very Low / Very Low I Residential
- Very Low II Residential
- Low / Low I Residential
- Low II Residential
- Low Medium / Low Medium I Residential
- Low Medium II Residential
- Medium Residential
- High Medium Residential
- High Density Residential
- Very High Medium Residential

COMMERCIAL

- Limited Commercial
- Limited Commercial - Mixed Medium Residential
- Highway Oriented Commercial
- Highway Oriented and Limited Commercial
- Highway Oriented Commercial - Mixed Medium Residential
- Neighborhood Office Commercial
- Community Commercial
- Community Commercial -Mixed High Residential
- Regional Center Commercial

INDUSTRIAL

- Commercial Manufacturing
- Limited Manufacturing
- Light Manufacturing
- Heavy Manufacturing
- Hybrid Industrial

PARKING

- Parking Buffer

PORT OF LOS ANGELES

- General / Bulk Cargo - Non Hazardous (Industrial / Commercial)
- General / Bulk Cargo - Hazard
- Commercial Fishing
- Recreation and Commercial
- Intermodal Container Transfer Facility Site

LOS ANGELES INTERNATIONAL AIRPORT

- Airport Landside / Airport Landside Support
- Airport Airside
- LAX Airport Northside

OPEN SPACE / PUBLIC FACILITIES

- Open Space
- Public / Open Space
- Public / Quasi-Public Open Space
- Other Public Open Space
- Public Facilities

FRAMEWORK

COMMERCIAL

- Neighborhood Commercial
- General Commercial
- Community Commercial
- Regional Mixed Commercial

INDUSTRIAL

- Limited Industrial
- Light Industrial

CIRCULATION

STREET

- Arterial Mountain Road
- Collector Scenic Street
- Collector Street
- Collector Street (Hillside)
- Collector Street (Modified)
- Collector Street (Proposed)
- Country Road
- Divided Major Highway II
- Divided Secondary Scenic Highway
- Local Scenic Road
- Local Street
- Major Highway (Modified)
- Major Highway I
- Major Highway II
- Major Highway II (Modified)
- Major Scenic Highway
- Major Scenic Highway (Modified)
- Major Scenic Highway II
- Mountain Collector Street
- Park Road
- Parkway
- Principal Major Highway
- Private Street
- Scenic Divided Major Highway II
- Scenic Park
- Scenic Parkway
- Secondary Highway
- Secondary Highway (Modified)
- Secondary Scenic Highway
- Special Collector Street
- Super Major Highway

FREEWAYS

- Freeway
- Interchange
- On-Ramp / Off- Ramp
- Railroad
- Scenic Freeway Highway

MISC. LINES

- Airport Boundary
- Bus Line
- Coastal Zone Boundary
- Coastline Boundary
- Collector Scenic Street (Proposed)
- Commercial Areas
- Commercial Center
- Community Redevelopment Project Area
- Country Road
- DWP Power Lines
- Desirable Open Space
- Detached Single Family House
- Endangered Ridgeline
- Equestrian and/or Hiking Trail
- Hiking Trail
- Historical Preservation
- Horsekeeping Area
- Local Street
- MSA Desirable Open Space
- Major Scenic Controls
- Multi-Purpose Trail
- Natural Resource Reserve
- Park Road
- Park Road (Proposed)
- Quasi-Public
- Rapid Transit Line
- Residential Planned Development
- Scenic Highway (Obsolete)
- Secondary Scenic Controls
- Secondary Scenic Highway (Proposed)
- Site Boundary
- Southern California Edison Power
- Special Study Area
- Specific Plan Area
- Stagecoach Line
- Wildlife Corridor

POINTS OF INTEREST

- Alternative Youth Hostel (Proposed)
- Animal Shelter
- Area Library
- Area Library (Proposed)
- Bridge
- Campground
- Campground (Proposed)
- Cemetery
- HW Church
- City Hall
- Community Center
- Community Library
- Community Library (Proposed Expansion)
- Community Library (Proposed)
- Community Park
- Community Park (Proposed Expansion)
- Community Park (Proposed)
- Community Transit Center
- Convalescent Hospital
- Correctional Facility
- Cultural / Historic Site (Proposed)
- Cultural / Historical Site
- Cultural Arts Center
- DMV DMV Office
- DWP DWP
- DWP Pumping Station
- Equestrian Center
- HQ Fire Department Headquarters
- Fire Station
- Fire Station (Proposed Expansion)
- Fire Station (Proposed)
- Fire Supply & Maintenance
- Fire Training Site
- Fireboat Station
- Health Center / Medical Facility
- Helistop
- Historic Monument
- Historical / Cultural Monument
- Horsekeeping Area
- Horsekeeping Area (Proposed)
- Horticultural Center
- Hospital
- Hospital (Proposed)
- HW House of Worship
- e Important Ecological Area
- e Important Ecological Area (Proposed)
- Interpretive Center (Proposed)
- JC Junior College
- M MTA / Metrolink Station
- M MTA Station
- MTA Stop
- MWD MWD Headquarters
- Maintenance Yard
- Municipal Office Building
- P Municipal Parking lot
- Neighborhood Park
- Neighborhood Park (Proposed Expansion)
- Neighborhood Park (Proposed)
- Oil Collection Center
- P Parking Enforcement
- HQ Police Headquarters
- Police Station
- Police Station (Proposed Expansion)
- Police Station (Proposed)
- Police Training site
- PO Post Office
- Power Distribution Station
- Power Distribution Station (Proposed)
- Power Receiving Station
- Power Receiving Station (Proposed)
- C Private College
- E Private Elementary School
- Private Golf Course
- Private Golf Course (Proposed)
- JH Private Junior High School
- PS Private Pre-School
- Private Recreation & Cultural Facility
- SH Private Senior High School
- SF Private Special School
- E Public Elementary (Proposed Expansion)
- E Public Elementary School
- E Public Elementary School (Proposed)
- Public Golf Course
- Public Golf Course (Proposed)
- Public Housing
- Public Housing (Proposed Expansion)
- JH Public Junior High School
- JH Public Junior High School (Proposed)
- MS Public Middle School
- SH Public Senior High School
- SH Public Senior High School (Proposed)
- Pumping Station
- Pumping Station (Proposed)
- Refuse Collection Center
- Regional Library
- Regional Library (Proposed Expansion)
- Regional Library (Proposed)
- Regional Park
- Regional Park (Proposed)
- RPD Residential Plan Development
- Scenic View Site
- Scenic View Site (Proposed)
- ADM School District Headquarters
- SC School Unspecified Loc/Type (Proposed)
- Skill Center
- SS Social Services
- ★ Special Feature
- Special Recreation (a)
- SF Special School Facility
- SF Special School Facility (Proposed)
- Steam Plant
- SM Surface Mining
- Trail & Assembly Area
- Trail & Assembly Area (Proposed)
- UTL Utility Yard
- Water Tank Reservoir
- Wildlife Migration Corridor
- Wildlife Preserve Gate

SCHOOLS/PARKS WITH 500 FT. BUFFER

- Existing School/Park Site
- Planned School/Park Site
- Inside 500 Ft. Buffer

- Aquatic Facilities
- Beaches
- Child Care Centers
- Dog Parks
- Golf Course
- Historic Sites
- Horticulture/Gardens
- Skate Parks
- Other Facilities
- Park / Recreation Centers
- Parks
- Performing / Visual Arts Centers
- Recreation Centers
- Senior Citizen Centers
- Opportunity School
- Charter School
- Elementary School
- Span School
- Special Education School
- High School
- Middle School
- Early Education Center

COASTAL ZONE

- Coastal Zone Commission Authority
- Calvo Exclusion Area
- Not in Coastal Zone
- Dual Jurisdictional Coastal Zone

TRANSIT ORIENTED COMMUNITIES (TOC)

- Tier 1
- Tier 2
- Tier 3
- Tier 4

Note: TOC Tier designation and map layers are for reference purposes only. Eligible projects shall demonstrate compliance with Tier eligibility standards prior to the issuance of any permits or approvals. As transit service changes, eligible TOC Incentive Areas will be updated.

WAIVER OF DEDICATION OR IMPROVEMENT

- Public Work Approval (PWA)
- Waiver of Dedication or Improvement (WDI)

LAMC SECTION 85.02 (VEHICLE DWELLING)

- No vehicle dwelling anytime
- No vehicle dwelling overnight between 9:00 PM - 6:00 AM. Must comply with all posted parking restrictions
- Vehicle dwelling allowed. Must comply with all posted parking restrictions

OTHER SYMBOLS

- Lot Line
- Tract Line
- Lot Cut
- Easement
- Zone Boundary
- Building Line
- Lot Split
- Community Driveway
- Building Outlines 2014
- Building Outlines 2008
- Airport Hazard Zone
- Census Tract
- Coastal Zone
- Council District
- LADBS District Office
- Downtown Parking
- Fault Zone
- Fire District No. 1
- Tract Map
- Parcel Map
- Flood Zone
- Hazardous Waste
- High Wind Zone
- Hillside Grading
- Historic Preservation Overlay Zone
- Specific Plan Area
- Very High Fire Hazard Severity Zone
- Oil Wells

City of Los Angeles
Department of City Planning

10/18/2018
PARCEL PROFILE REPORT

PROPERTY ADDRESSES
1921 W SUNSET BLVD

ZIP CODES
90026

RECENT ACTIVITY
None

CASE NUMBERS
CPC-8125
CPC-1995-357-CPU
CPC-1986-255
ORD-176825-SA38A
ORD-165167-SA2310
ORD-129279
ORD-111561
OB-12266-A
AFF-35657
AFF-32523
AFF-29602

Address/Legal Information	
PIN Number	139-5A207 23
Lot/Parcel Area (Calculated)	7,010.8 (sq ft)
Thomas Brothers Grid	PAGE 594 - GRID D7
Assessor Parcel No. (APN)	5404001034
Tract	LAKE SIDE TRACT
Map Reference	M B 6-42
Block	None
Lot	3
Arb (Lot Cut Reference)	1
Map Sheet	139-5A207
Jurisdictional Information	
Community Plan Area	Silver Lake - Echo Park - Elysian Valley
Area Planning Commission	East Los Angeles
Neighborhood Council	Echo Park
Council District	CD 13 - Mitch O'Farrell
Census Tract #	1956.00
LADBS District Office	Los Angeles Metro
Planning and Zoning Information	
Special Notes	None
Zoning	[Q]C2-1VL
Zoning Information (ZI)	ZI-2374 LOS ANGELES STATE ENTERPRISE ZONE
	ZI-2452 Transit Priority Area in the City of Los Angeles
General Plan Land Use	Community Commercial
General Plan Note(s)	Yes
Hillside Area (Zoning Code)	No
Specific Plan Area	None
Subarea	None
Special Land Use / Zoning	None
Design Review Board	No
Historic Preservation Review	No
Historic Preservation Overlay Zone	None
Other Historic Designations	None
Other Historic Survey Information	None
Mills Act Contract	None
CDO: Community Design Overlay	None
CPIO: Community Plan Imp. Overlay	None
Subarea	None
CUGU: Clean Up-Green Up	None
NSO: Neighborhood Stabilization Overlay	No
POD: Pedestrian Oriented Districts	None
RFA: Residential Floor Area District	None
SN: Sign District	No
Streetscape	No
Adaptive Reuse Incentive Area	None
Affordable Housing Linkage Fee	
Residential Market Area	Medium-High

This report is subject to the terms and conditions as set forth on the website. For more details, please refer to the terms and conditions at zimas.lacity.org
(*) - APN Area is provided "as is" from the Los Angeles County's Public Works, Flood Control, Benefit Assessment.

Non-Residential Market Area	High
Transit Oriented Communities (TOC)	Tier 3
CRA - Community Redevelopment Agency	None
Central City Parking	No
Downtown Parking	No
Building Line	None
500 Ft School Zone	No
500 Ft Park Zone	No
Assessor Information	
Assessor Parcel No. (APN)	5404001034
APN Area (Co. Public Works)*	0.682 (ac)
Use Code	2100 - Commercial - Restaurant, Cocktail Lounge - Restaurant, Cocktail Lounge, Tavern - One Story
Assessed Land Val.	$5,447,684
Assessed Improvement Val.	$2,795,987
Last Owner Change	03/14/2016
Last Sale Amount	$9
Tax Rate Area	13
Deed Ref No. (City Clerk)	809
	5-76
	4-446
	3-947
	2200779
	2200778
Building 1	
Year Built	1929
Building Class	DX
Number of Units	0
Number of Bedrooms	0
Number of Bathrooms	0
Building Square Footage	18,418.0 (sq ft)
Building 2	No data for building 2
Building 3	No data for building 3
Building 4	No data for building 4
Building 5	No data for building 5
Additional Information	
Airport Hazard	None
Coastal Zone	None
Farmland	Area Not Mapped
Urban Agriculture Incentive Zone	YES
Very High Fire Hazard Severity Zone	No
Fire District No. 1	No
Flood Zone	None
Watercourse	No
Hazardous Waste / Border Zone Properties	No
Methane Hazard Site	None
High Wind Velocity Areas	No
Special Grading Area (BOE Basic Grid Map A-13372)	Yes
Oil Wells	None
Seismic Hazards	
Active Fault Near-Source Zone	
Nearest Fault (Distance in km)	0.207925416
Nearest Fault (Name)	Upper Elysian Park
Region	Los Angeles Blind Thrusts

This report is subject to the terms and conditions as set forth on the website. For more details, please refer to the terms and conditions at zimas.lacity.org
(*) - APN Area is provided "as is" from the Los Angeles County's Public Works, Flood Control, Benefit Assessment.

Fault Type	B
Slip Rate (mm/year)	1.30000000
Slip Geometry	Reverse
Slip Type	Poorly Constrained
Down Dip Width (km)	13.00000000
Rupture Top	3.00000000
Rupture Bottom	13.00000000
Dip Angle (degrees)	50.00000000
Maximum Magnitude	6.40000000
Alquist-Priolo Fault Zone	No
Landslide	No
Liquefaction	Yes
Preliminary Fault Rupture Study Area	No
Tsunami Inundation Zone	No
Economic Development Areas	
Business Improvement District	None
Promise Zone	None
Renewal Community	No
Revitalization Zone	None
State Enterprise Zone	LOS ANGELES STATE ENTERPRISE ZONE
Targeted Neighborhood Initiative	Echo Park
Housing	
Direct all Inquiries to	Housing+Community Investment Department
Telephone	(866) 557-7368
Website	http://hcidla.lacity.org
Rent Stabilization Ordinance (RSO)	No
Ellis Act Property	No
Public Safety	
Police Information	
Bureau	Central
Division / Station	Northeast
Reporting District	1181
Fire Information	
Bureau	Central
Batallion	11
District / Fire Station	20
Red Flag Restricted Parking	No

This report is subject to the terms and conditions as set forth on the website. For more details, please refer to the terms and conditions at zimas.lacity.org
(*) - APN Area is provided "as is" from the Los Angeles County's Public Works, Flood Control, Benefit Assessment.

CASE SUMMARIES

Note: Information for case summaries is retrieved from the Planning Department's Plan Case Tracking System (PCTS) database.

Case Number:	CPC-1995-357-CPU
Required Action(s):	CPU-COMMUNITY PLAN UPDATE
Project Descriptions(s):	SILVERLAKE/ECHO PARK COMMUNITY PLAN UPDATE PROGRAM (CPU) - THESILVERLAKE/ECHO PARK COMMUNITY PLAN IS ONE OF TEN COMMUNITY PLANS THAT ARE PART OF THE COMMUNITY PLAN UPDATE PROGRAM PHASE II(7-1-95 TO 12-31-96)
Case Number:	CPC-1986-255
Required Action(s):	Data Not Available
Project Descriptions(s):	AB-283 PROGRAM - GENERAL PLAN/ZONE CONSISTENCY - SILVER LAKE AREA - COMMUNITY WIDE ZONE CHANGES AND COMMUNITY PLAN CHANGES TOBRING THE ZONING INTO CONSISTENCY WITH THE COMMUNITY PLAN. INCLUDES CHANGES OF HEIGHT AS NEEDED. REQUIRED BY COURT AS PART OF SETTLEMENT IN THE HILLSIDE FEDERATION LAWSUIT
Case Number:	OB-12266-A
Required Action(s):	A-PRIVATE STREET MODIFICATIONS (1ST REQUEST)
Project Descriptions(s):	Data Not Available

DATA NOT AVAILABLE

CPC-8125

ORD-176825-SA38A

ORD-165167-SA2310

ORD-129279

ORD-111561

AFF-35657

AFF-32523

AFF-29602

This report is subject to the terms and conditions as set forth on the website. For more details, please refer to the terms and conditions at zimas.lacity.org
(*) - APN Area is provided "as is" from the Los Angeles County's Public Works, Flood Control, Benefit Assessment.

ZIMAS PUBLIC

Generalized Zoning

10/18/2018

City of Los Angeles
Department of City Planning

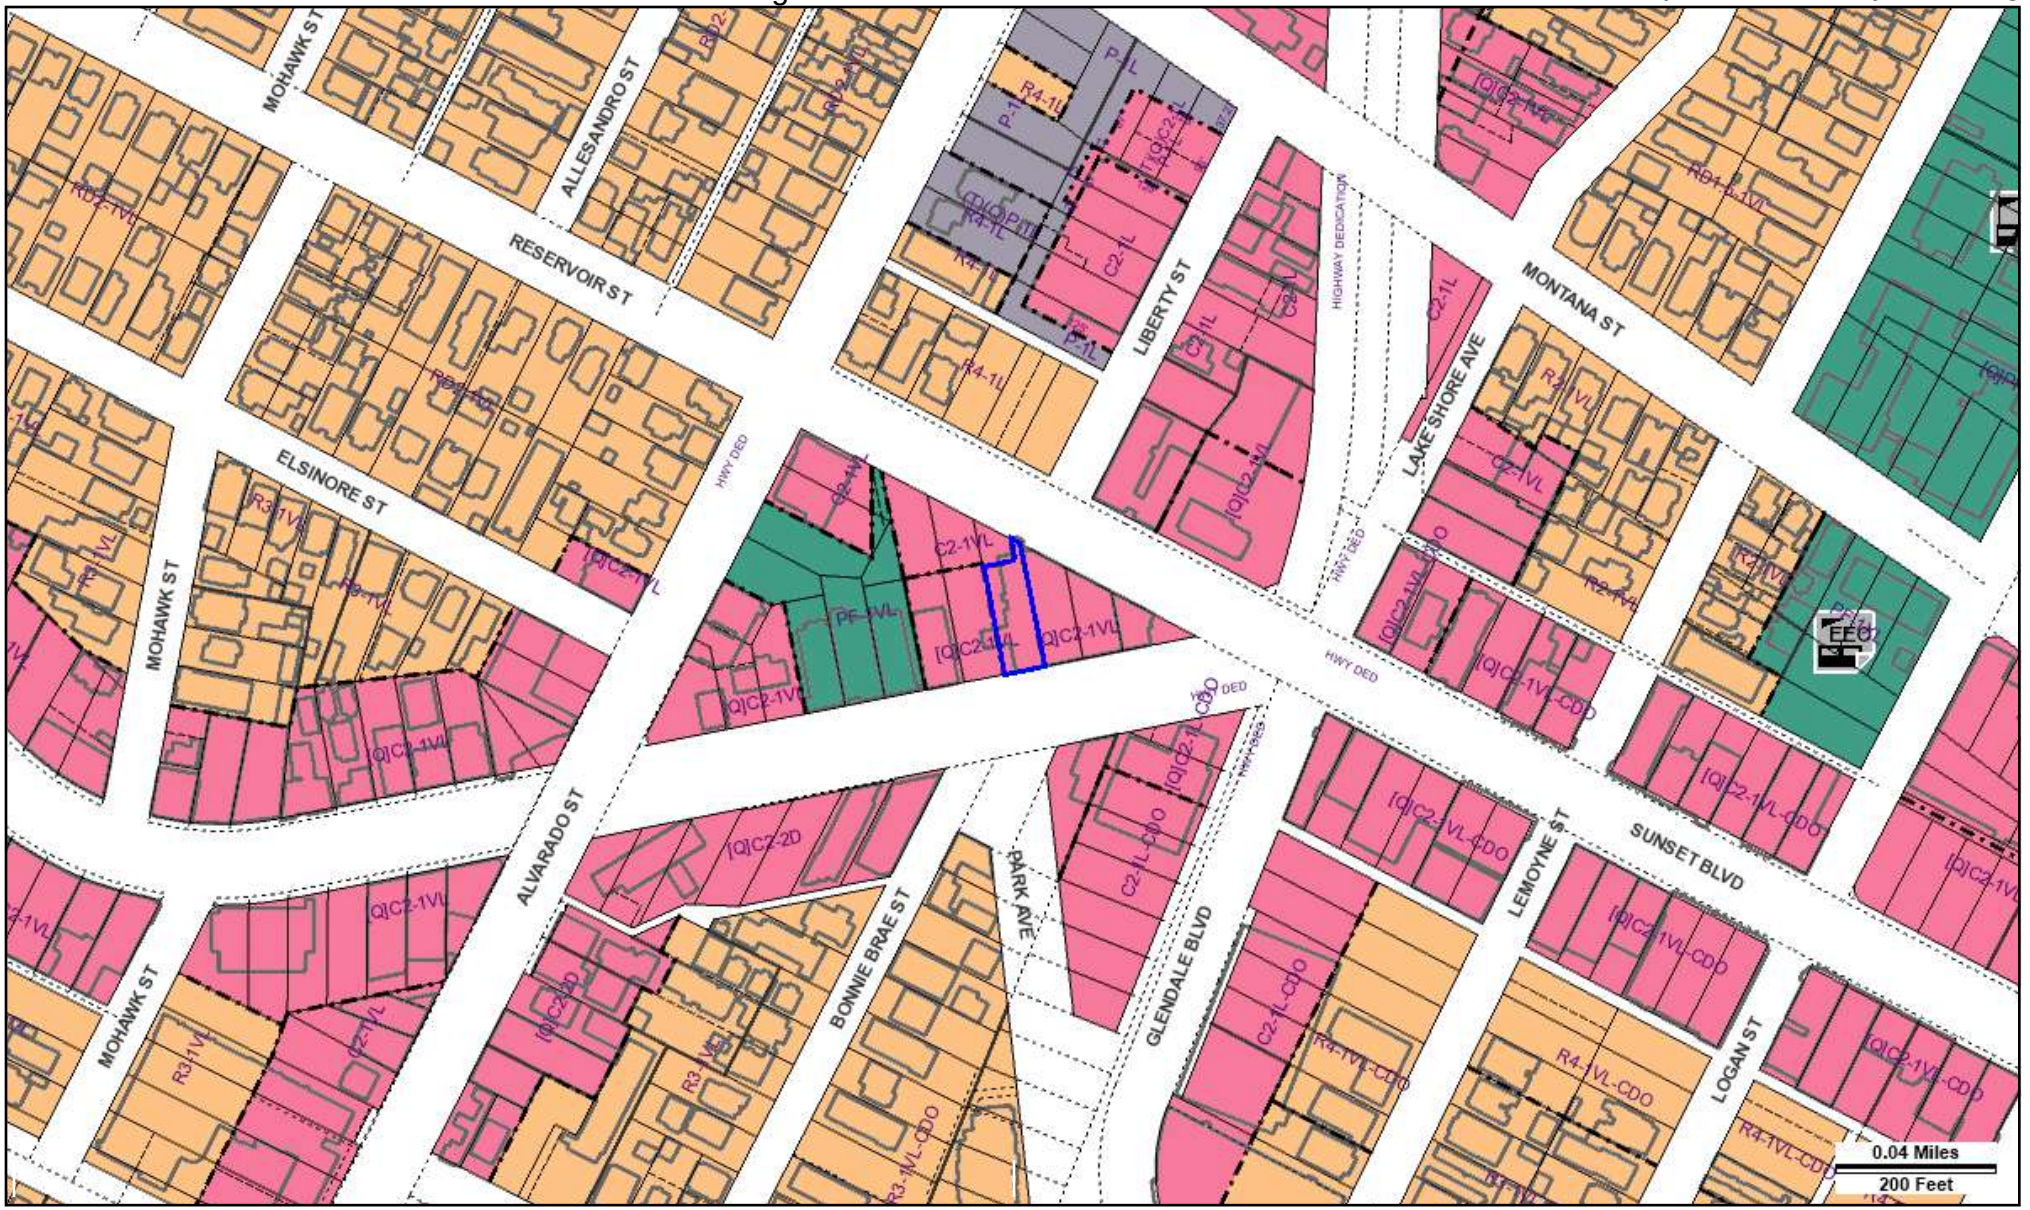

Address: 1921 W SUNSET BLVD
APN: 5404001034
PIN #: 139-5A207 23

Tract: LAKE SIDE TRACT
Block: None
Lot: 3
Arb: 1

Zoning: [Q]C2-1VL
General Plan: Community Commercial

Streets Copyright (c) Thomas Brothers Maps, Inc.

LEGEND

GENERALIZED ZONING

- OS, GW
- A, RA
- RE, RS, R1, RU, RZ, RW1
- R2, RD, RMP, RW2, R3, RAS, R4, R5
- CR, C1, C1.5, C2, C4, C5, CW, ADP, LASED, CEC, USC, PVSP, PPSP
- CM, MR, WC, CCS, UV, UI, UC, M1, M2, LAX, M3, SL
- P, PB
- PF

GENERAL PLAN LAND USE

LAND USE

RESIDENTIAL

- Minimum Residential
- Very Low / Very Low I Residential
- Very Low II Residential
- Low / Low I Residential
- Low II Residential
- Low Medium / Low Medium I Residential
- Low Medium II Residential
- Medium Residential
- High Medium Residential
- High Density Residential
- Very High Medium Residential

COMMERCIAL

- Limited Commercial
- Limited Commercial - Mixed Medium Residential
- Highway Oriented Commercial
- Highway Oriented and Limited Commercial
- Highway Oriented Commercial - Mixed Medium Residential
- Neighborhood Office Commercial
- Community Commercial
- Community Commercial -Mixed High Residential
- Regional Center Commercial

INDUSTRIAL

- Commercial Manufacturing
- Limited Manufacturing
- Light Manufacturing
- Heavy Manufacturing
- Hybrid Industrial

PARKING

- Parking Buffer

PORT OF LOS ANGELES

- General / Bulk Cargo - Non Hazardous (Industrial / Commercial)
- General / Bulk Cargo - Hazard
- Commercial Fishing
- Recreation and Commercial
- Intermodal Container Transfer Facility Site

LOS ANGELES INTERNATIONAL AIRPORT

- Airport Landside / Airport Landside Support
- Airport Airside
- LAX Airport Northside

OPEN SPACE / PUBLIC FACILITIES

- Open Space
- Public / Open Space
- Public / Quasi-Public Open Space
- Other Public Open Space
- Public Facilities

FRAMEWORK

COMMERCIAL

- Neighborhood Commercial
- General Commercial
- Community Commercial
- Regional Mixed Commercial

INDUSTRIAL

- Limited Industrial
- Light Industrial

CIRCULATION

STREET

- Arterial Mountain Road
- Collector Scenic Street
- Collector Street
- Collector Street (Hillside)
- Collector Street (Modified)
- Collector Street (Proposed)
- Country Road
- Divided Major Highway II
- Divided Secondary Scenic Highway
- Local Scenic Road
- Local Street
- Major Highway (Modified)
- Major Highway I
- Major Highway II
- Major Highway II (Modified)
- Major Scenic Highway
- Major Scenic Highway (Modified)
- Major Scenic Highway II
- Mountain Collector Street
- Park Road
- Parkway
- Principal Major Highway
- Private Street
- Scenic Divided Major Highway II
- Scenic Park
- Scenic Parkway
- Secondary Highway
- Secondary Highway (Modified)
- Secondary Scenic Highway
- Special Collector Street
- Super Major Highway

FREEWAYS

- Freeway
- Interchange
- On-Ramp / Off- Ramp
- Railroad
- Scenic Freeway Highway

MISC. LINES

- Airport Boundary
- Bus Line
- Coastal Zone Boundary
- Coastline Boundary
- Collector Scenic Street (Proposed)
- Commercial Areas
- Commercial Center
- Community Redevelopment Project Area
- Country Road
- DWP Power Lines
- Desirable Open Space
- Detached Single Family House
- Endangered Ridgeline
- Equestrian and/or Hiking Trail
- Hiking Trail
- Historical Preservation
- Horsekeeping Area
- Local Street
- MSA Desirable Open Space
- Major Scenic Controls
- Multi-Purpose Trail
- Natural Resource Reserve
- Park Road
- Park Road (Proposed)
- Quasi-Public
- Rapid Transit Line
- Residential Planned Development
- Scenic Highway (Obsolete)
- Secondary Scenic Controls
- Secondary Scenic Highway (Proposed)
- Site Boundary
- Southern California Edison Power
- Special Study Area
- Specific Plan Area
- Stagecoach Line
- Wildlife Corridor

POINTS OF INTEREST

- Alternative Youth Hostel (Proposed)
- Animal Shelter
- Area Library
- Area Library (Proposed)
- Bridge
- Campground
- Campground (Proposed)
- Cemetery
- HW Church
- City Hall
- Community Center
- Community Library
- Community Library (Proposed Expansion)
- Community Library (Proposed)
- Community Park
- Community Park (Proposed Expansion)
- Community Park (Proposed)
- Community Transit Center
- Convalescent Hospital
- Correctional Facility
- Cultural / Historic Site (Proposed)
- Cultural / Historical Site
- Cultural Arts Center
- DMV DMV Office
- DWP DWP
- DWP Pumping Station
- Equestrian Center
- HQ Fire Department Headquarters
- Fire Station
- Fire Station (Proposed Expansion)
- Fire Station (Proposed)
- Fire Supply & Maintenance
- Fire Training Site
- Fireboat Station
- Health Center / Medical Facility
- Helistop
- Historic Monument
- Historical / Cultural Monument
- Horsekeeping Area
- Horsekeeping Area (Proposed)
- Horticultural Center
- Hospital
- Hospital (Proposed)
- HW House of Worship
- e Important Ecological Area
- e Important Ecological Area (Proposed)
- Interpretive Center (Proposed)
- JC Junior College
- M MTA / Metrolink Station
- M MTA Station
- MTA Stop
- MWD MWD Headquarters
- Maintenance Yard
- Municipal Office Building
- P Municipal Parking lot
- Neighborhood Park
- Neighborhood Park (Proposed Expansion)
- Neighborhood Park (Proposed)
- Oil Collection Center
- P Parking Enforcement
- HQ Police Headquarters
- Police Station
- Police Station (Proposed Expansion)
- Police Station (Proposed)
- Police Training site
- PO Post Office
- Power Distribution Station
- Power Distribution Station (Proposed)
- Power Receiving Station
- Power Receiving Station (Proposed)
- C Private College
- E Private Elementary School
- Private Golf Course
- Private Golf Course (Proposed)
- JH Private Junior High School
- PS Private Pre-School
- Private Recreation & Cultural Facility
- SH Private Senior High School
- SF Private Special School
- E Public Elementary (Proposed Expansion)
- E Public Elementary School
- E Public Elementary School (Proposed)
- Public Golf Course
- Public Golf Course (Proposed)
- Public Housing
- Public Housing (Proposed Expansion)
- JH Public Junior High School
- JH Public Junior High School (Proposed)
- MS Public Middle School
- SH Public Senior High School
- SH Public Senior High School (Proposed)
- Pumping Station
- Pumping Station (Proposed)
- Refuse Collection Center
- Regional Library
- Regional Library (Proposed Expansion)
- Regional Library (Proposed)
- Regional Park
- Regional Park (Proposed)
- RPD Residential Plan Development
- Scenic View Site
- Scenic View Site (Proposed)
- ADM School District Headquarters
- SC School Unspecified Loc/Type (Proposed)
- Skill Center
- SS Social Services
- ★ Special Feature
- Special Recreation (a)
- SF Special School Facility
- SF Special School Facility (Proposed)
- Steam Plant
- SM Surface Mining
- Trail & Assembly Area
- Trail & Assembly Area (Proposed)
- UTL Utility Yard
- Water Tank Reservoir
- Wildlife Migration Corridor
- Wildlife Preserve Gate

SCHOOLS/PARKS WITH 500 FT. BUFFER

- Existing School/Park Site
- Planned School/Park Site
- Inside 500 Ft. Buffer

- Aquatic Facilities
- Beaches
- Child Care Centers
- Dog Parks
- Golf Course
- Historic Sites
- Horticulture/Gardens
- Skate Parks
- Other Facilities
- Park / Recreation Centers
- Parks
- Performing / Visual Arts Centers
- Recreation Centers
- Senior Citizen Centers
- Opportunity School
- Charter School
- Elementary School
- Span School
- Special Education School
- High School
- Middle School
- Early Education Center

COASTAL ZONE

- Coastal Zone Commission Authority
- Calvo Exclusion Area
- Not in Coastal Zone
- Dual Jurisdictional Coastal Zone

TRANSIT ORIENTED COMMUNITIES (TOC)

- Tier 1
- Tier 2
- Tier 3
- Tier 4

Note: TOC Tier designation and map layers are for reference purposes only. Eligible projects shall demonstrate compliance with Tier eligibility standards prior to the issuance of any permits or approvals. As transit service changes, eligible TOC Incentive Areas will be updated.

WAIVER OF DEDICATION OR IMPROVEMENT

- Public Work Approval (PWA)
- Waiver of Dedication or Improvement (WDI)

LAMC SECTION 85.02 (VEHICLE DWELLING)

- No vehicle dwelling anytime
- No vehicle dwelling overnight between 9:00 PM - 6:00 AM. Must comply with all posted parking restrictions
- Vehicle dwelling allowed. Must comply with all posted parking restrictions

OTHER SYMBOLS

- Lot Line
- Tract Line
- Lot Cut
- Easement
- Zone Boundary
- Building Line
- Lot Split
- Community Driveway
- Building Outlines 2014
- Building Outlines 2008
- Airport Hazard Zone
- Census Tract
- Coastal Zone
- Council District
- LADBS District Office
- Downtown Parking
- Fault Zone
- Fire District No. 1
- Tract Map
- Parcel Map
- Flood Zone
- Hazardous Waste
- High Wind Zone
- Hillside Grading
- Historic Preservation Overlay Zone
- Specific Plan Area
- Very High Fire Hazard Severity Zone
- Oil Wells

City of Los Angeles
Department of City Planning

10/18/2018
PARCEL PROFILE REPORT

PROPERTY ADDRESSES
1925 W SUNSET BLVD
1927 W SUNSET BLVD
1929 W SUNSET BLVD

ZIP CODES
90026

RECENT ACTIVITY
None

CASE NUMBERS
CPC-8125
CPC-1995-357-CPU
CPC-1986-255
ORD-176825-SA38B
ORD-165167-SA2305
ORD-129279
ORD-111561
OB-12266-A
AFF-35657
AFF-32523

Address/Legal Information	
PIN Number	139-5A207 29
Lot/Parcel Area (Calculated)	6,999.9 (sq ft)
Thomas Brothers Grid	PAGE 594 - GRID D7
Assessor Parcel No. (APN)	5404001007
Tract	LAKE SIDE TRACT
Map Reference	M B 6-42
Block	None
Lot	4
Arb (Lot Cut Reference)	2
Map Sheet	139-5A207
Jurisdictional Information	
Community Plan Area	Silver Lake - Echo Park - Elysian Valley
Area Planning Commission	East Los Angeles
Neighborhood Council	Echo Park
Council District	CD 13 - Mitch O'Farrell
Census Tract #	1956.00
LADBS District Office	Los Angeles Metro
Planning and Zoning Information	
Special Notes	None
Zoning	[Q]C2-1VL
Zoning Information (ZI)	ZI-2374 LOS ANGELES STATE ENTERPRISE ZONE
	ZI-2452 Transit Priority Area in the City of Los Angeles
General Plan Land Use	Community Commercial
General Plan Note(s)	Yes
Hillside Area (Zoning Code)	No
Specific Plan Area	None
Subarea	None
Special Land Use / Zoning	None
Design Review Board	No
Historic Preservation Review	No
Historic Preservation Overlay Zone	None
Other Historic Designations	None
Other Historic Survey Information	None
Mills Act Contract	None
CDO: Community Design Overlay	None
CPIO: Community Plan Imp. Overlay	None
Subarea	None
CUGU: Clean Up-Green Up	None
NSO: Neighborhood Stabilization Overlay	No
POD: Pedestrian Oriented Districts	None
RFA: Residential Floor Area District	None
SN: Sign District	No
Streetscape	No
Adaptive Reuse Incentive Area	None
Affordable Housing Linkage Fee	
Residential Market Area	Medium-High

This report is subject to the terms and conditions as set forth on the website. For more details, please refer to the terms and conditions at zimas.lacity.org
(*) - APN Area is provided "as is" from the Los Angeles County's Public Works, Flood Control, Benefit Assessment.

Non-Residential Market Area	High
Transit Oriented Communities (TOC)	Tier 3
CRA - Community Redevelopment Agency	None
Central City Parking	No
Downtown Parking	No
Building Line	None
500 Ft School Zone	No
500 Ft Park Zone	No
Assessor Information	
Assessor Parcel No. (APN)	5404001007
APN Area (Co. Public Works)*	0.161 (ac)
Use Code	2700 - Commercial - Parking Lot (Commercial Use Property) - Lots - Patron or Employee - One Story
Assessed Land Val.	$1,541,041
Assessed Improvement Val.	$13,584
Last Owner Change	03/14/2016
Last Sale Amount	$9
Tax Rate Area	13
Deed Ref No. (City Clerk)	9-710
	765254-5
	7-35
Building 1	
Year Built	1969
Number of Units	0
Number of Bedrooms	0
Number of Bathrooms	0
Building Square Footage	7,000.0 (sq ft)
Building 2	No data for building 2
Building 3	No data for building 3
Building 4	No data for building 4
Building 5	No data for building 5
Additional Information	
Airport Hazard	None
Coastal Zone	None
Farmland	Area Not Mapped
Urban Agriculture Incentive Zone	YES
Very High Fire Hazard Severity Zone	No
Fire District No. 1	No
Flood Zone	None
Watercourse	No
Hazardous Waste / Border Zone Properties	No
Methane Hazard Site	None
High Wind Velocity Areas	No
Special Grading Area (BOE Basic Grid Map A-13372)	Yes
Oil Wells	None
Seismic Hazards	
Active Fault Near-Source Zone	
Nearest Fault (Distance in km)	0.22285452
Nearest Fault (Name)	Upper Elysian Park
Region	Los Angeles Blind Thrusts
Fault Type	B
Slip Rate (mm/year)	1.30000000
Slip Geometry	Reverse
Slip Type	Poorly Constrained

This report is subject to the terms and conditions as set forth on the website. For more details, please refer to the terms and conditions at zimas.lacity.org
(*) - APN Area is provided "as is" from the Los Angeles County's Public Works, Flood Control, Benefit Assessment.

Down Dip Width (km)	13.00000000
Rupture Top	3.00000000
Rupture Bottom	13.00000000
Dip Angle (degrees)	50.00000000
Maximum Magnitude	6.40000000
Alquist-Priolo Fault Zone	No
Landslide	No
Liquefaction	Yes
Preliminary Fault Rupture Study Area	No
Tsunami Inundation Zone	No
Economic Development Areas	
Business Improvement District	None
Promise Zone	None
Renewal Community	No
Revitalization Zone	None
State Enterprise Zone	LOS ANGELES STATE ENTERPRISE ZONE
Targeted Neighborhood Initiative	Echo Park
Housing	
Direct all Inquiries to	Housing+Community Investment Department
Telephone	(866) 557-7368
Website	http://hcidla.lacity.org
Rent Stabilization Ordinance (RSO)	No
Ellis Act Property	No
Public Safety	
Police Information	
Bureau	Central
Division / Station	Northeast
Reporting District	1181
Fire Information	
Bureau	Central
Batallion	11
District / Fire Station	20
Red Flag Restricted Parking	No

This report is subject to the terms and conditions as set forth on the website. For more details, please refer to the terms and conditions at zimas.lacity.org
(*) - APN Area is provided "as is" from the Los Angeles County's Public Works, Flood Control, Benefit Assessment.

CASE SUMMARIES

Note: Information for case summaries is retrieved from the Planning Department's Plan Case Tracking System (PCTS) database.

Case Number:	CPC-1995-357-CPU
Required Action(s):	CPU-COMMUNITY PLAN UPDATE
Project Descriptions(s):	SILVERLAKE/ECHO PARK COMMUNITY PLAN UPDATE PROGRAM (CPU) - THESILVERLAKE/ECHO PARK COMMUNITY PLAN IS ONE OF TEN COMMUNITY PLANS THAT ARE PART OF THE COMMUNITY PLAN UPDATE PROGRAM PHASE II(7-1-95 TO 12-31-96)
Case Number:	CPC-1986-255
Required Action(s):	Data Not Available
Project Descriptions(s):	AB-283 PROGRAM - GENERAL PLAN/ZONE CONSISTENCY - SILVER LAKE AREA - COMMUNITY WIDE ZONE CHANGES AND COMMUNITY PLAN CHANGES TOBRING THE ZONING INTO CONSISTENCY WITH THE COMMUNITY PLAN. INCLUDES CHANGES OF HEIGHT AS NEEDED. REQUIRED BY COURT AS PART OF SETTLEMENT IN THE HILLSIDE FEDERATION LAWSUIT
Case Number:	OB-12266-A
Required Action(s):	A-PRIVATE STREET MODIFICATIONS (1ST REQUEST)
Project Descriptions(s):	Data Not Available

DATA NOT AVAILABLE

CPC-8125

ORD-176825-SA38B

ORD-165167-SA2305

ORD-129279

ORD-111561

AFF-35657

AFF-32523

This report is subject to the terms and conditions as set forth on the website. For more details, please refer to the terms and conditions at zimas.lacity.org
(*) - APN Area is provided "as is" from the Los Angeles County's Public Works, Flood Control, Benefit Assessment.

ZIMAS PUBLIC

Generalized Zoning

10/18/2018

City of Los Angeles
Department of City Planning

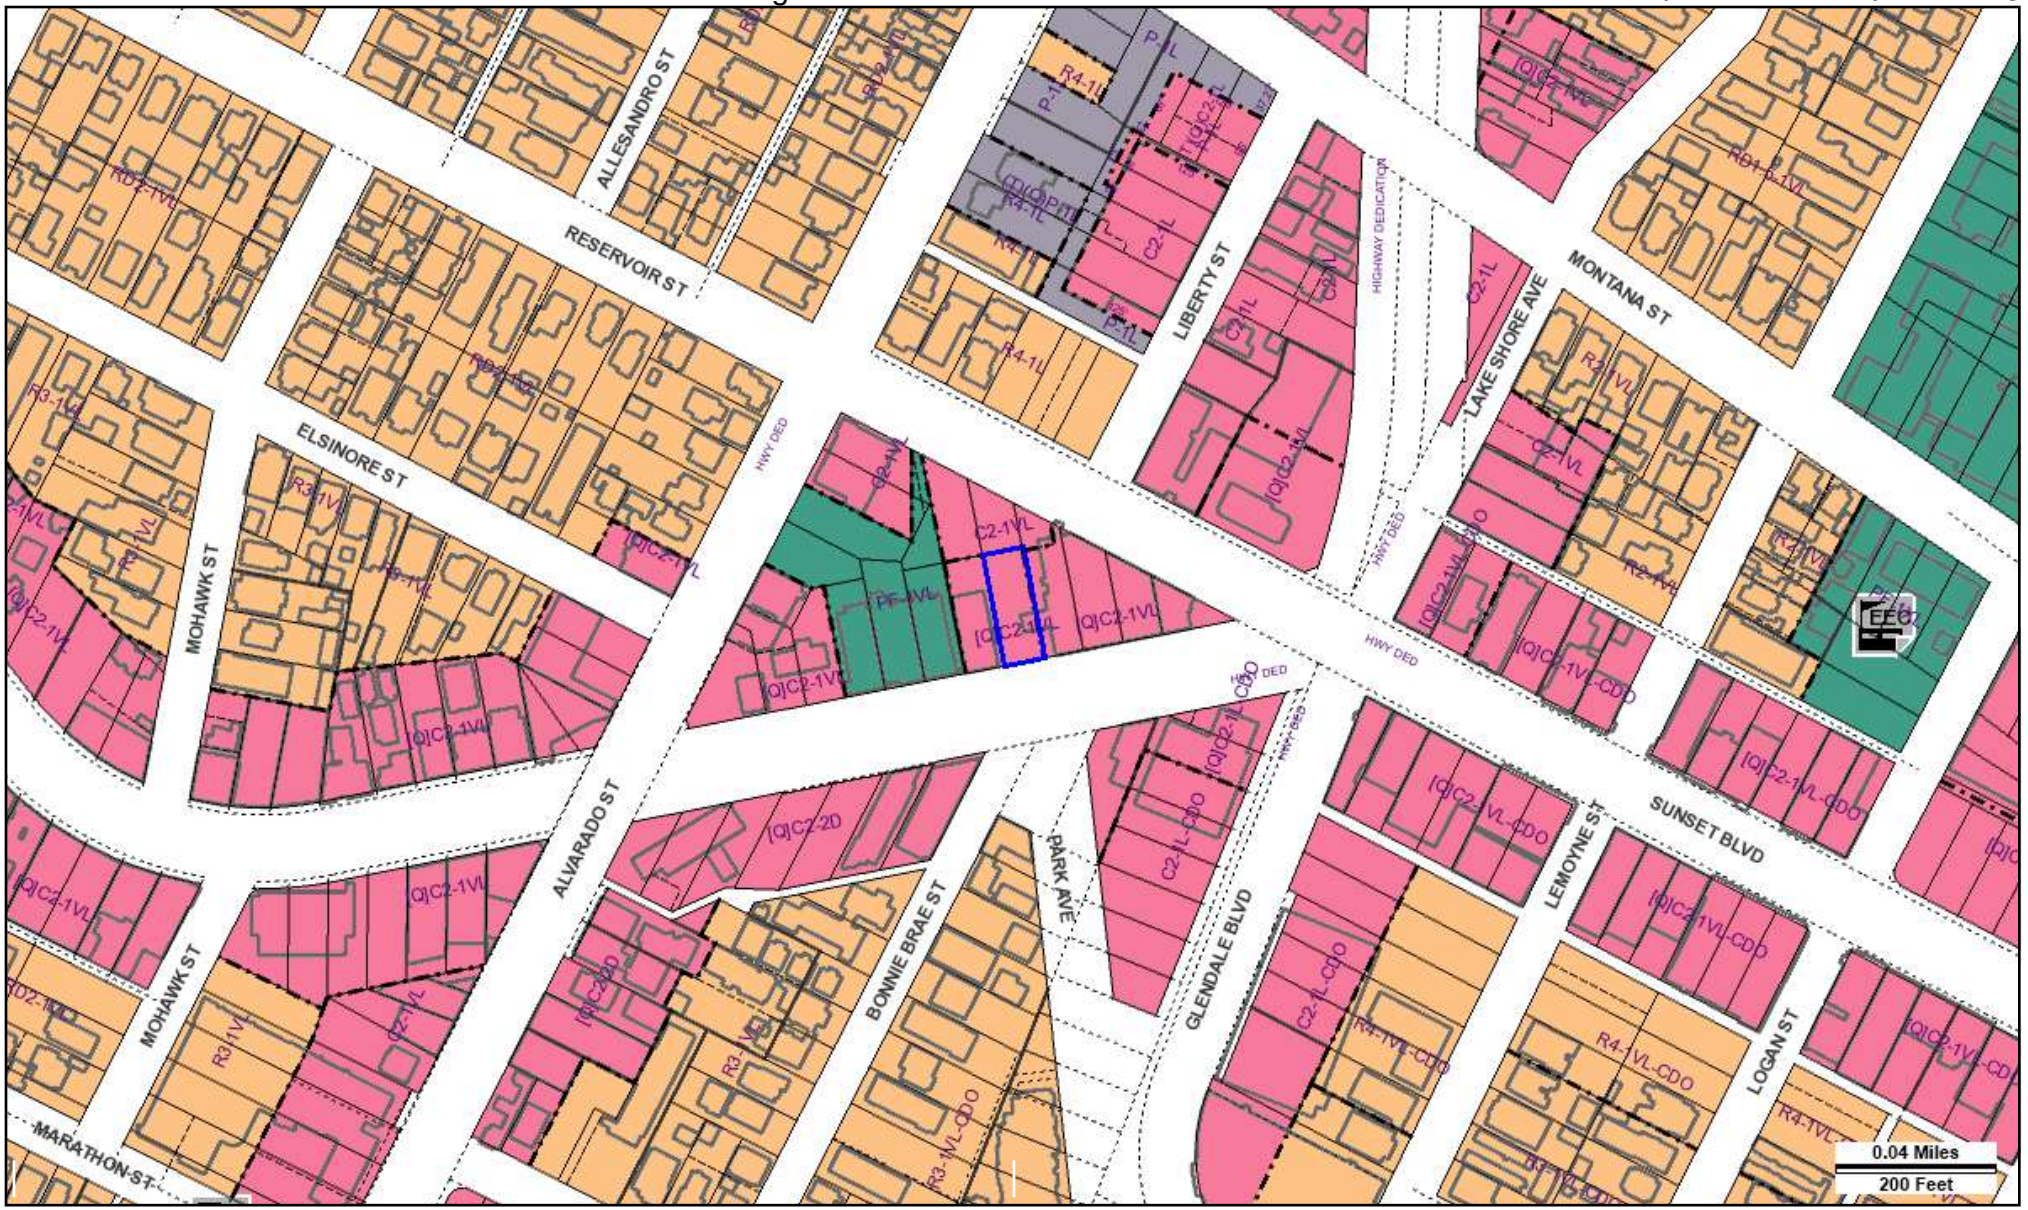

Address: 1929 W SUNSET BLVD
APN: 5404001007
PIN #: 139-5A207 29

Tract: LAKE SIDE TRACT
Block: None
Lot: 4
Arb: 2

Zoning: [Q]C2-1VL
General Plan: Community Commercial

Streets Copyright (c) Thomas Brothers Maps, Inc.

LEGEND

GENERALIZED ZONING

- OS, GW
- A, RA
- RE, RS, R1, RU, RZ, RW1
- R2, RD, RMP, RW2, R3, RAS, R4, R5
- CR, C1, C1.5, C2, C4, C5, CW, ADP, LASED, CEC, USC, PVSP, PPSP
- CM, MR, WC, CCS, UV, UI, UC, M1, M2, LAX, M3, SL
- P, PB
- PF

GENERAL PLAN LAND USE

LAND USE

RESIDENTIAL

- Minimum Residential
- Very Low / Very Low I Residential
- Very Low II Residential
- Low / Low I Residential
- Low II Residential
- Low Medium / Low Medium I Residential
- Low Medium II Residential
- Medium Residential
- High Medium Residential
- High Density Residential
- Very High Medium Residential

COMMERCIAL

- Limited Commercial
- Limited Commercial - Mixed Medium Residential
- Highway Oriented Commercial
- Highway Oriented and Limited Commercial
- Highway Oriented Commercial - Mixed Medium Residential
- Neighborhood Office Commercial
- Community Commercial
- Community Commercial -Mixed High Residential
- Regional Center Commercial

INDUSTRIAL

- Commercial Manufacturing
- Limited Manufacturing
- Light Manufacturing
- Heavy Manufacturing
- Hybrid Industrial

PARKING

- Parking Buffer

PORT OF LOS ANGELES

- General / Bulk Cargo - Non Hazardous (Industrial / Commercial)
- General / Bulk Cargo - Hazard
- Commercial Fishing
- Recreation and Commercial
- Intermodal Container Transfer Facility Site

LOS ANGELES INTERNATIONAL AIRPORT

- Airport Landside / Airport Landside Support
- Airport Airside
- LAX Airport Northside

OPEN SPACE / PUBLIC FACILITIES

- Open Space
- Public / Open Space
- Public / Quasi-Public Open Space
- Other Public Open Space
- Public Facilities

FRAMEWORK

COMMERCIAL

- Neighborhood Commercial
- General Commercial
- Community Commercial
- Regional Mixed Commercial

INDUSTRIAL

- Limited Industrial
- Light Industrial

CIRCULATION

STREET

- Arterial Mountain Road
- Collector Scenic Street
- Collector Street
- Collector Street (Hillside)
- Collector Street (Modified)
- Collector Street (Proposed)
- Country Road
- Divided Major Highway II
- Divided Secondary Scenic Highway
- Local Scenic Road
- Local Street
- Major Highway (Modified)
- Major Highway I
- Major Highway II
- Major Highway II (Modified)
- Major Scenic Highway
- Major Scenic Highway (Modified)
- Major Scenic Highway II
- Mountain Collector Street
- Park Road
- Parkway
- Principal Major Highway
- Private Street
- Scenic Divided Major Highway II
- Scenic Park
- Scenic Parkway
- Secondary Highway
- Secondary Highway (Modified)
- Secondary Scenic Highway
- Special Collector Street
- Super Major Highway

FREEWAYS

- Freeway
- Interchange
- On-Ramp / Off- Ramp
- Railroad
- Scenic Freeway Highway

MISC. LINES

- Airport Boundary
- Bus Line
- Coastal Zone Boundary
- Coastline Boundary
- Collector Scenic Street (Proposed)
- Commercial Areas
- Commercial Center
- Community Redevelopment Project Area
- Country Road
- DWP Power Lines
- Desirable Open Space
- Detached Single Family House
- Endangered Ridgeline
- Equestrian and/or Hiking Trail
- Hiking Trail
- Historical Preservation
- Horsekeeping Area
- Local Street
- MSA Desirable Open Space
- Major Scenic Controls
- Multi-Purpose Trail
- Natural Resource Reserve
- Park Road
- Park Road (Proposed)
- Quasi-Public
- Rapid Transit Line
- Residential Planned Development
- Scenic Highway (Obsolete)
- Secondary Scenic Controls
- Secondary Scenic Highway (Proposed)
- Site Boundary
- Southern California Edison Power
- Special Study Area
- Specific Plan Area
- Stagecoach Line
- Wildlife Corridor

POINTS OF INTEREST

- Alternative Youth Hostel (Proposed)
- Animal Shelter
- Area Library
- Area Library (Proposed)
- Bridge
- Campground
- Campground (Proposed)
- Cemetery
- HW Church
- City Hall
- Community Center
- Community Library
- Community Library (Proposed Expansion)
- Community Library (Proposed)
- Community Park
- Community Park (Proposed Expansion)
- Community Park (Proposed)
- Community Transit Center
- Convalescent Hospital
- Correctional Facility
- Cultural / Historic Site (Proposed)
- Cultural / Historical Site
- Cultural Arts Center
- DMV DMV Office
- DWP DWP
- DWP Pumping Station
- Equestrian Center
- HQ Fire Department Headquarters
- Fire Station
- Fire Station (Proposed Expansion)
- Fire Station (Proposed)
- Fire Supply & Maintenance
- Fire Training Site
- Fireboat Station
- Health Center / Medical Facility
- Helistop
- Historic Monument
- Historical / Cultural Monument
- Horsekeeping Area
- Horsekeeping Area (Proposed)
- Horticultural Center
- Hospital
- Hospital (Proposed)
- HW House of Worship
- e Important Ecological Area
- e Important Ecological Area (Proposed)
- Interpretive Center (Proposed)
- JC Junior College
- M MTA / Metrolink Station
- M MTA Station
- MTA Stop
- MWD MWD Headquarters
- Maintenance Yard
- Municipal Office Building
- P Municipal Parking lot
- Neighborhood Park
- Neighborhood Park (Proposed Expansion)
- Neighborhood Park (Proposed)
- Oil Collection Center
- P Parking Enforcement
- HQ Police Headquarters
- Police Station
- Police Station (Proposed Expansion)
- Police Station (Proposed)
- Police Training site
- PO Post Office
- Power Distribution Station
- Power Distribution Station (Proposed)
- Power Receiving Station
- Power Receiving Station (Proposed)
- C Private College
- E Private Elementary School
- Private Golf Course
- Private Golf Course (Proposed)
- JH Private Junior High School
- PS Private Pre-School
- Private Recreation & Cultural Facility
- SH Private Senior High School
- SF Private Special School
- E Public Elementary (Proposed Expansion)
- E Public Elementary School
- E Public Elementary School (Proposed)
- Public Golf Course
- Public Golf Course (Proposed)
- Public Housing
- Public Housing (Proposed Expansion)
- JH Public Junior High School
- JH Public Junior High School (Proposed)
- MS Public Middle School
- SH Public Senior High School
- SH Public Senior High School (Proposed)
- Pumping Station
- Pumping Station (Proposed)
- Refuse Collection Center
- Regional Library
- Regional Library (Proposed Expansion)
- Regional Library (Proposed)
- Regional Park
- Regional Park (Proposed)
- RPD Residential Plan Development
- Scenic View Site
- Scenic View Site (Proposed)
- ADM School District Headquarters
- SC School Unspecified Loc/Type (Proposed)
- Skill Center
- SS Social Services
- ★ Special Feature
- Special Recreation (a)
- SF Special School Facility
- SF Special School Facility (Proposed)
- Steam Plant
- SM Surface Mining
- Trail & Assembly Area
- Trail & Assembly Area (Proposed)
- UTL Utility Yard
- Water Tank Reservoir
- Wildlife Migration Corridor
- Wildlife Preserve Gate

SCHOOLS/PARKS WITH 500 FT. BUFFER

- Existing School/Park Site
- Planned School/Park Site
- Inside 500 Ft. Buffer

- Aquatic Facilities
- Beaches
- Child Care Centers
- Dog Parks
- Golf Course
- Historic Sites
- Horticulture/Gardens
- Skate Parks
- Other Facilities
- Park / Recreation Centers
- Parks
- Performing / Visual Arts Centers
- Recreation Centers
- Senior Citizen Centers
- Opportunity School
- Charter School
- Elementary School
- Span School
- Special Education School
- High School
- Middle School
- Early Education Center

COASTAL ZONE

- Coastal Zone Commission Authority
- Calvo Exclusion Area
- Not in Coastal Zone
- Dual Jurisdictional Coastal Zone

TRANSIT ORIENTED COMMUNITIES (TOC)

- Tier 1
- Tier 2
- Tier 3
- Tier 4

Note: TOC Tier designation and map layers are for reference purposes only. Eligible projects shall demonstrate compliance with Tier eligibility standards prior to the issuance of any permits or approvals. As transit service changes, eligible TOC Incentive Areas will be updated.

WAIVER OF DEDICATION OR IMPROVEMENT

- Public Work Approval (PWA)
- Waiver of Dedication or Improvement (WDI)

LAMC SECTION 85.02 (VEHICLE DWELLING)

- No vehicle dwelling anytime
- No vehicle dwelling overnight between 9:00 PM - 6:00 AM. Must comply with all posted parking restrictions
- Vehicle dwelling allowed. Must comply with all posted parking restrictions

OTHER SYMBOLS

- Lot Line
- Tract Line
- Lot Cut
- Easement
- Zone Boundary
- Building Line
- Lot Split
- Community Driveway
- Building Outlines 2014
- Building Outlines 2008
- Airport Hazard Zone
- Census Tract
- Coastal Zone
- Council District
- LADBS District Office
- Downtown Parking
- Fault Zone
- Fire District No. 1
- Tract Map
- Parcel Map
- Flood Zone
- Hazardous Waste
- High Wind Zone
- Hillside Grading
- Historic Preservation Overlay Zone
- Specific Plan Area
- Very High Fire Hazard Severity Zone
- Oil Wells

City of Los Angeles
Department of City Planning

10/18/2018
PARCEL PROFILE REPORT

PROPERTY ADDRESSES
2000 W RESERVOIR ST

ZIP CODES
90026

RECENT ACTIVITY
None

CASE NUMBERS
CPC-8125
CPC-1986-255
ORD-165167-SA2310
ORD-129279
ORD-111561

Address/Legal Information	
PIN Number	139-5A207 18
Lot/Parcel Area (Calculated)	1,762.3 (sq ft)
Thomas Brothers Grid	PAGE 594 - GRID D7
Assessor Parcel No. (APN)	5404001034
Tract	LAKE SIDE TRACT
Map Reference	M B 6-42
Block	None
Lot	3
Arb (Lot Cut Reference)	2
Map Sheet	139-5A207
	141A207
Jurisdictional Information	
Community Plan Area	Silver Lake - Echo Park - Elysian Valley
Area Planning Commission	East Los Angeles
Neighborhood Council	Echo Park
Council District	CD 13 - Mitch O'Farrell
Census Tract #	1956.00
LADBS District Office	Los Angeles Metro
Planning and Zoning Information	
Special Notes	None
Zoning	C2-1VL
Zoning Information (ZI)	ZI-2452 Transit Priority Area in the City of Los Angeles
	ZI-2374 LOS ANGELES STATE ENTERPRISE ZONE
General Plan Land Use	Community Commercial
General Plan Note(s)	Yes
Hillside Area (Zoning Code)	No
Specific Plan Area	None
Subarea	None
Special Land Use / Zoning	None
Design Review Board	No
Historic Preservation Review	No
Historic Preservation Overlay Zone	None
Other Historic Designations	None
Other Historic Survey Information	None
Mills Act Contract	None
CDO: Community Design Overlay	None
CPIO: Community Plan Imp. Overlay	None
Subarea	None
CUGU: Clean Up-Green Up	None
NSO: Neighborhood Stabilization Overlay	No
POD: Pedestrian Oriented Districts	None
RFA: Residential Floor Area District	None
SN: Sign District	No
Streetscape	No
Adaptive Reuse Incentive Area	None
Affordable Housing Linkage Fee	

This report is subject to the terms and conditions as set forth on the website. For more details, please refer to the terms and conditions at zimas.lacity.org
(*) - APN Area is provided "as is" from the Los Angeles County's Public Works, Flood Control, Benefit Assessment.

Residential Market Area	Medium-High
Non-Residential Market Area	High
Transit Oriented Communities (TOC)	Tier 3
CRA - Community Redevelopment Agency	None
Central City Parking	No
Downtown Parking	No
Building Line	None
500 Ft School Zone	No
500 Ft Park Zone	No
Assessor Information	
Assessor Parcel No. (APN)	5404001034
APN Area (Co. Public Works)*	0.682 (ac)
Use Code	2100 - Commercial - Restaurant, Cocktail Lounge - Restaurant, Cocktail Lounge, Tavern - One Story
Assessed Land Val.	$5,447,684
Assessed Improvement Val.	$2,795,987
Last Owner Change	03/14/2016
Last Sale Amount	$9
Tax Rate Area	13
Deed Ref No. (City Clerk)	809
	5-76
	4-446
	3-947
	2200779
	2200778
Building 1	
Year Built	1929
Building Class	DX
Number of Units	0
Number of Bedrooms	0
Number of Bathrooms	0
Building Square Footage	18,418.0 (sq ft)
Building 2	No data for building 2
Building 3	No data for building 3
Building 4	No data for building 4
Building 5	No data for building 5
Additional Information	
Airport Hazard	None
Coastal Zone	None
Farmland	Area Not Mapped
Urban Agriculture Incentive Zone	YES
Very High Fire Hazard Severity Zone	No
Fire District No. 1	No
Flood Zone	None
Watercourse	No
Hazardous Waste / Border Zone Properties	No
Methane Hazard Site	None
High Wind Velocity Areas	No
Special Grading Area (BOE Basic Grid Map A-13372)	Yes
Oil Wells	None
Seismic Hazards	
Active Fault Near-Source Zone	
Nearest Fault (Distance in km)	0.208845912
Nearest Fault (Name)	Upper Elysian Park

This report is subject to the terms and conditions as set forth on the website. For more details, please refer to the terms and conditions at zimas.lacity.org
(*) - APN Area is provided "as is" from the Los Angeles County's Public Works, Flood Control, Benefit Assessment.

Region	Los Angeles Blind Thrusts
Fault Type	B
Slip Rate (mm/year)	1.30000000
Slip Geometry	Reverse
Slip Type	Poorly Constrained
Down Dip Width (km)	13.00000000
Rupture Top	3.00000000
Rupture Bottom	13.00000000
Dip Angle (degrees)	50.00000000
Maximum Magnitude	6.40000000
Alquist-Priolo Fault Zone	No
Landslide	No
Liquefaction	Yes
Preliminary Fault Rupture Study Area	No
Tsunami Inundation Zone	No
Economic Development Areas	
Business Improvement District	None
Promise Zone	None
Renewal Community	No
Revitalization Zone	None
State Enterprise Zone	LOS ANGELES STATE ENTERPRISE ZONE
Targeted Neighborhood Initiative	Echo Park
Housing	
Direct all Inquiries to	Housing+Community Investment Department
Telephone	(866) 557-7368
Website	http://hcidla.lacity.org
Rent Stabilization Ordinance (RSO)	No
Ellis Act Property	No
Public Safety	
Police Information	
Bureau	Central
Division / Station	Northeast
Reporting District	1181
Fire Information	
Bureau	Central
Batallion	11
District / Fire Station	20
Red Flag Restricted Parking	No

This report is subject to the terms and conditions as set forth on the website. For more details, please refer to the terms and conditions at zimas.lacity.org
(*) - APN Area is provided "as is" from the Los Angeles County's Public Works, Flood Control, Benefit Assessment.

CASE SUMMARIES

Note: Information for case summaries is retrieved from the Planning Department's Plan Case Tracking System (PCTS) database.

Case Number:	CPC-1986-255
Required Action(s):	Data Not Available
Project Descriptions(s):	AB-283 PROGRAM - GENERAL PLAN/ZONE CONSISTENCY - SILVER LAKE AREA - COMMUNITY WIDE ZONE CHANGES AND COMMUNITY PLAN CHANGES TOBRING THE ZONING INTO CONSISTENCY WITH THE COMMUNITY PLAN. INCLUDES CHANGES OF HEIGHT AS NEEDED. REQUIRED BY COURT AS PART OF SETTLEMENT IN THE HILLSIDE FEDERATION LAWSUIT

DATA NOT AVAILABLE

CPC-8125

ORD-165167-SA2310

ORD-129279

ORD-111561

This report is subject to the terms and conditions as set forth on the website. For more details, please refer to the terms and conditions at zimas.lacity.org
(*) - APN Area is provided "as is" from the Los Angeles County's Public Works, Flood Control, Benefit Assessment.

ZIMAS PUBLIC

Generalized Zoning

10/18/2018

City of Los Angeles
Department of City Planning

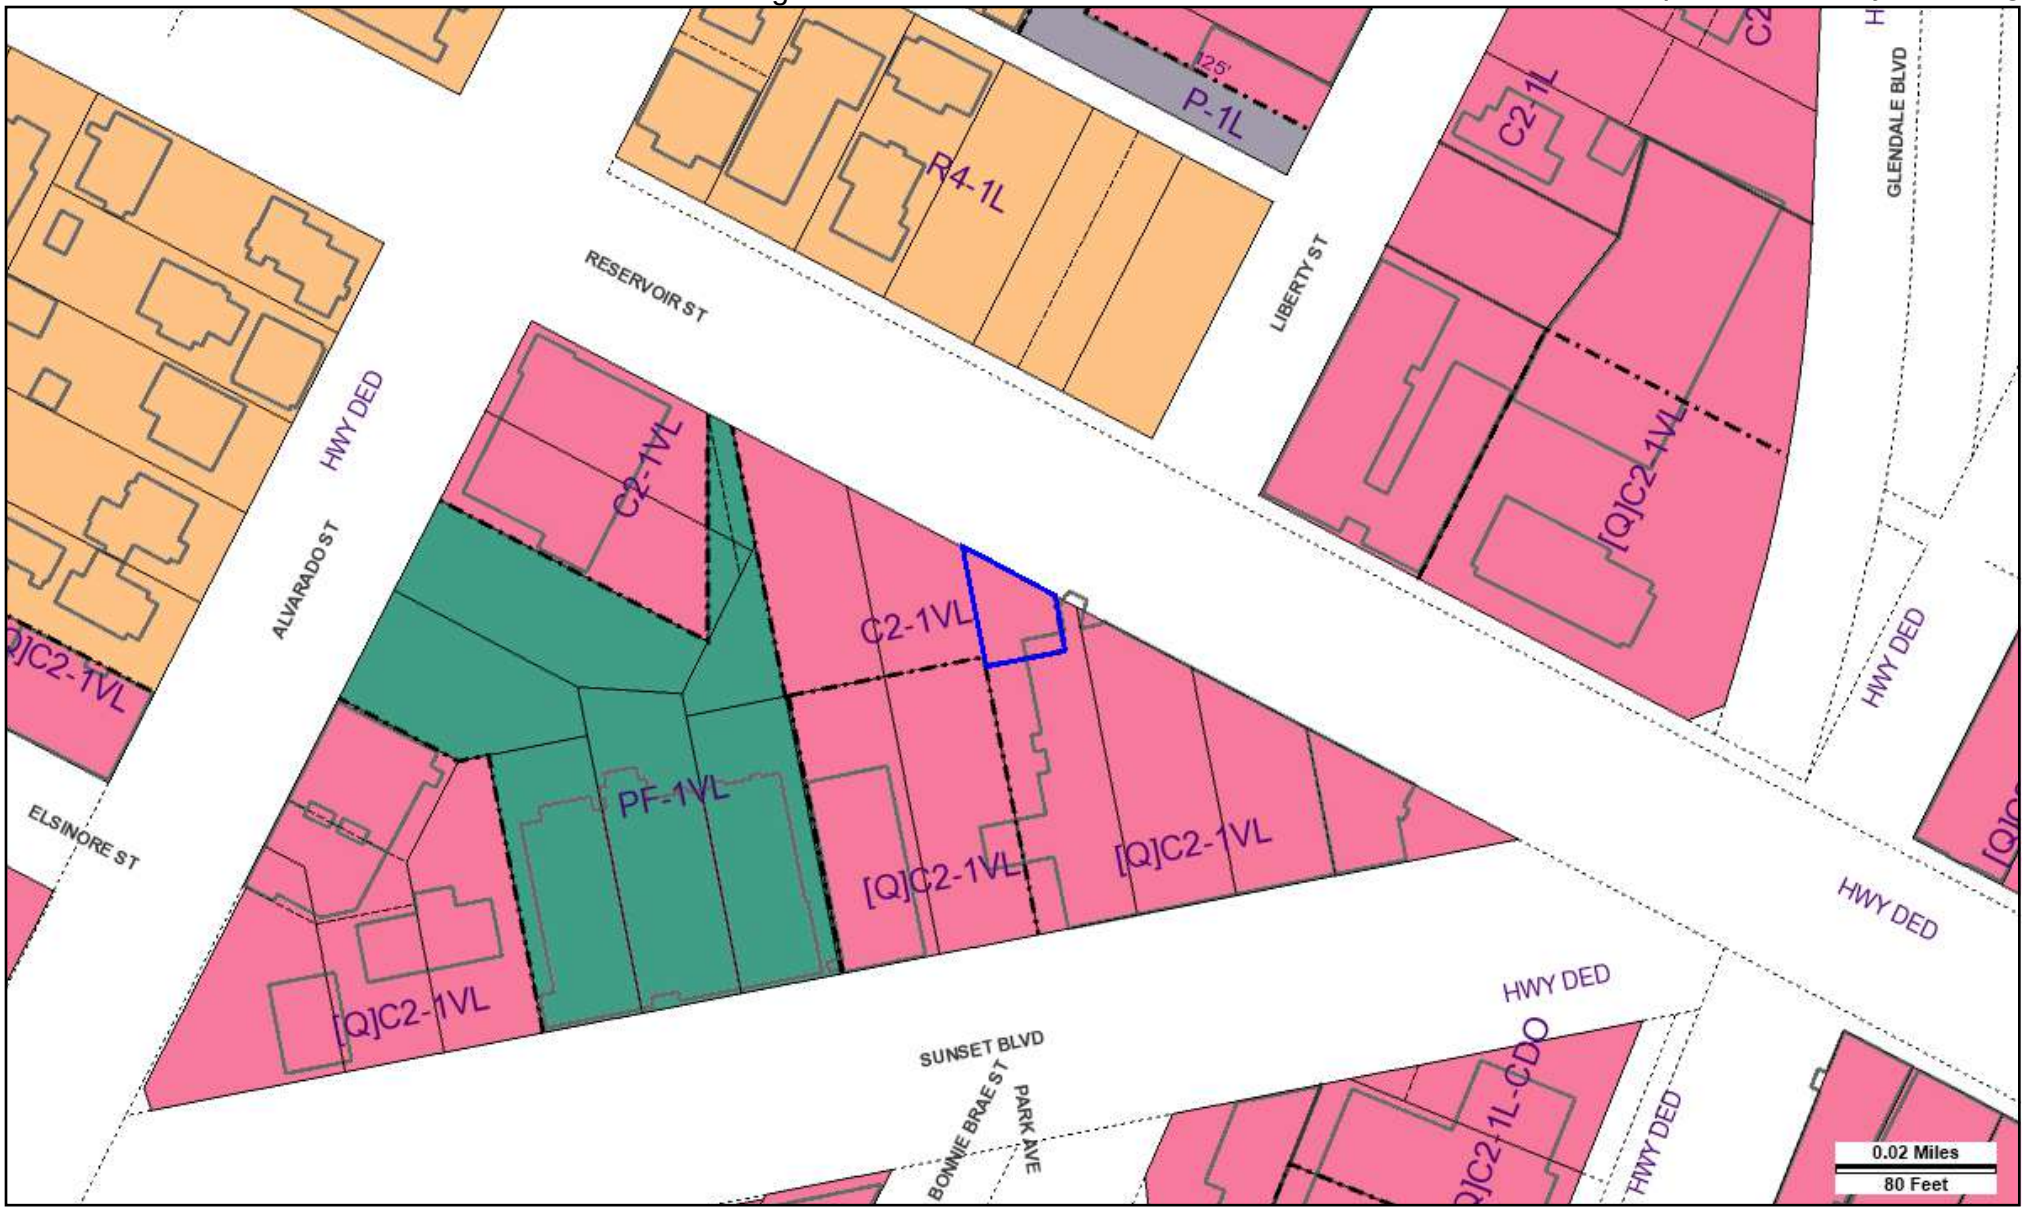

Address: 2000 W RESERVOIR ST
APN: 5404001034
PIN #: 139-5A207 18

Tract: LAKE SIDE TRACT
Block: None
Lot: 3
Arb: 2

Zoning: C2-1VL
General Plan: Community Commercial

N
W
E
S

CITY OF LOS ANGELES FOUNDED 1781

Streets Copyright (c) Thomas Brothers Maps, Inc.

LEGEND

GENERALIZED ZONING

- OS, GW
- A, RA
- RE, RS, R1, RU, RZ, RW1
- R2, RD, RMP, RW2, R3, RAS, R4, R5
- CR, C1, C1.5, C2, C4, C5, CW, ADP, LASED, CEC, USC, PVSP, PPSP
- CM, MR, WC, CCS, UV, UI, UC, M1, M2, LAX, M3, SL
- P, PB
- PF

GENERAL PLAN LAND USE

LAND USE

RESIDENTIAL

- Minimum Residential
- Very Low / Very Low I Residential
- Very Low II Residential
- Low / Low I Residential
- Low II Residential
- Low Medium / Low Medium I Residential
- Low Medium II Residential
- Medium Residential
- High Medium Residential
- High Density Residential
- Very High Medium Residential

COMMERCIAL

- Limited Commercial
- Limited Commercial - Mixed Medium Residential
- Highway Oriented Commercial
- Highway Oriented and Limited Commercial
- Highway Oriented Commercial - Mixed Medium Residential
- Neighborhood Office Commercial
- Community Commercial
- Community Commercial -Mixed High Residential
- Regional Center Commercial

INDUSTRIAL

- Commercial Manufacturing
- Limited Manufacturing
- Light Manufacturing
- Heavy Manufacturing
- Hybrid Industrial

PARKING

- Parking Buffer

PORT OF LOS ANGELES

- General / Bulk Cargo - Non Hazardous (Industrial / Commercial)
- General / Bulk Cargo - Hazard
- Commercial Fishing
- Recreation and Commercial
- Intermodal Container Transfer Facility Site

LOS ANGELES INTERNATIONAL AIRPORT

- Airport Landside / Airport Landside Support
- Airport Airside
- LAX Airport Northside

OPEN SPACE / PUBLIC FACILITIES

- Open Space
- Public / Open Space
- Public / Quasi-Public Open Space
- Other Public Open Space
- Public Facilities

FRAMEWORK

COMMERCIAL

- Neighborhood Commercial
- General Commercial
- Community Commercial
- Regional Mixed Commercial

INDUSTRIAL

- Limited Industrial
- Light Industrial

CIRCULATION

STREET

- Arterial Mountain Road
- Collector Scenic Street
- Collector Street
- Collector Street (Hillside)
- Collector Street (Modified)
- Collector Street (Proposed)
- Country Road
- Divided Major Highway II
- Divided Secondary Scenic Highway
- Local Scenic Road
- Local Street
- Major Highway (Modified)
- Major Highway I
- Major Highway II
- Major Highway II (Modified)
- Major Scenic Highway
- Major Scenic Highway (Modified)
- Major Scenic Highway II
- Mountain Collector Street
- Park Road
- Parkway
- Principal Major Highway
- Private Street
- Scenic Divided Major Highway II
- Scenic Park
- Scenic Parkway
- Secondary Highway
- Secondary Highway (Modified)
- Secondary Scenic Highway
- Special Collector Street
- Super Major Highway

FREEWAYS

- Freeway
- Interchange
- On-Ramp / Off- Ramp
- Railroad
- Scenic Freeway Highway

MISC. LINES

- Airport Boundary
- Bus Line
- Coastal Zone Boundary
- Coastline Boundary
- Collector Scenic Street (Proposed)
- Commercial Areas
- Commercial Center
- Community Redevelopment Project Area
- Country Road
- DWP Power Lines
- Desirable Open Space
- Detached Single Family House
- Endangered Ridgeline
- Equestrian and/or Hiking Trail
- Hiking Trail
- Historical Preservation
- Horsekeeping Area
- Local Street
- MSA Desirable Open Space
- Major Scenic Controls
- Multi-Purpose Trail
- Natural Resource Reserve
- Park Road
- Park Road (Proposed)
- Quasi-Public
- Rapid Transit Line
- Residential Planned Development
- Scenic Highway (Obsolete)
- Secondary Scenic Controls
- Secondary Scenic Highway (Proposed)
- Site Boundary
- Southern California Edison Power
- Special Study Area
- Specific Plan Area
- Stagecoach Line
- Wildlife Corridor

POINTS OF INTEREST

- Alternative Youth Hostel (Proposed)
- Animal Shelter
- Area Library
- Area Library (Proposed)
- Bridge
- Campground
- Campground (Proposed)
- Cemetery
- HW Church
- City Hall
- Community Center
- Community Library
- Community Library (Proposed Expansion)
- Community Library (Proposed)
- Community Park
- Community Park (Proposed Expansion)
- Community Park (Proposed)
- Community Transit Center
- Convalescent Hospital
- Correctional Facility
- Cultural / Historic Site (Proposed)
- Cultural / Historical Site
- Cultural Arts Center
- DMV DMV Office
- DWP DWP
- DWP Pumping Station
- Equestrian Center
- HQ Fire Department Headquarters
- Fire Station
- Fire Station (Proposed Expansion)
- Fire Station (Proposed)
- Fire Supply & Maintenance
- Fire Training Site
- Fireboat Station
- Health Center / Medical Facility
- Helistop
- Historic Monument
- Historical / Cultural Monument
- Horsekeeping Area
- Horsekeeping Area (Proposed)
- Horticultural Center
- Hospital
- Hospital (Proposed)
- HW House of Worship
- e Important Ecological Area
- e Important Ecological Area (Proposed)
- Interpretive Center (Proposed)
- JC Junior College
- M MTA / Metrolink Station
- M MTA Station
- MTA Stop
- MWD MWD Headquarters
- Maintenance Yard
- Municipal Office Building
- P Municipal Parking lot
- Neighborhood Park
- Neighborhood Park (Proposed Expansion)
- Neighborhood Park (Proposed)
- Oil Collection Center
- P Parking Enforcement
- HQ Police Headquarters
- Police Station
- Police Station (Proposed Expansion)
- Police Station (Proposed)
- Police Training site
- PO Post Office
- Power Distribution Station
- Power Distribution Station (Proposed)
- Power Receiving Station
- Power Receiving Station (Proposed)
- C Private College
- E Private Elementary School
- Private Golf Course
- Private Golf Course (Proposed)
- JH Private Junior High School
- PS Private Pre-School
- Private Recreation & Cultural Facility
- SH Private Senior High School
- SF Private Special School
- E Public Elementary (Proposed Expansion)
- E Public Elementary School
- E Public Elementary School (Proposed)
- Public Golf Course
- Public Golf Course (Proposed)
- Public Housing
- Public Housing (Proposed Expansion)
- JH Public Junior High School
- JH Public Junior High School (Proposed)
- MS Public Middle School
- SH Public Senior High School
- SH Public Senior High School (Proposed)
- Pumping Station
- Pumping Station (Proposed)
- Refuse Collection Center
- Regional Library
- Regional Library (Proposed Expansion)
- Regional Library (Proposed)
- Regional Park
- Regional Park (Proposed)
- RPD Residential Plan Development
- Scenic View Site
- Scenic View Site (Proposed)
- ADM School District Headquarters
- SC School Unspecified Loc/Type (Proposed)
- Skill Center
- SS Social Services
- ★ Special Feature
- Special Recreation (a)
- SF Special School Facility
- SF Special School Facility (Proposed)
- Steam Plant
- SM Surface Mining
- Trail & Assembly Area
- Trail & Assembly Area (Proposed)
- UTL Utility Yard
- Water Tank Reservoir
- Wildlife Migration Corridor
- Wildlife Preserve Gate

SCHOOLS/PARKS WITH 500 FT. BUFFER

- Existing School/Park Site
- Planned School/Park Site
- Inside 500 Ft. Buffer

- Aquatic Facilities
- Beaches
- Child Care Centers
- Dog Parks
- Golf Course
- Historic Sites
- Horticulture/Gardens
- Skate Parks
- Other Facilities
- Park / Recreation Centers
- Parks
- Performing / Visual Arts Centers
- Recreation Centers
- Senior Citizen Centers
- Opportunity School
- Charter School
- Elementary School
- Span School
- Special Education School
- High School
- Middle School
- Early Education Center

COASTAL ZONE

- Coastal Zone Commission Authority
- Calvo Exclusion Area
- Not in Coastal Zone
- Dual Jurisdictional Coastal Zone

TRANSIT ORIENTED COMMUNITIES (TOC)

- Tier 1
- Tier 2
- Tier 3
- Tier 4

Note: TOC Tier designation and map layers are for reference purposes only. Eligible projects shall demonstrate compliance with Tier eligibility standards prior to the issuance of any permits or approvals. As transit service changes, eligible TOC Incentive Areas will be updated.

WAIVER OF DEDICATION OR IMPROVEMENT

- Public Work Approval (PWA)
- Waiver of Dedication or Improvement (WDI)

LAMC SECTION 85.02 (VEHICLE DWELLING)

- No vehicle dwelling anytime
- No vehicle dwelling overnight between 9:00 PM - 6:00 AM. Must comply with all posted parking restrictions
- Vehicle dwelling allowed. Must comply with all posted parking restrictions

OTHER SYMBOLS

- Lot Line
- Tract Line
- Lot Cut
- Easement
- Zone Boundary
- Building Line
- Lot Split
- Community Driveway
- Building Outlines 2014
- Building Outlines 2008
- Airport Hazard Zone
- Census Tract
- Coastal Zone
- Council District
- LADBS District Office
- Downtown Parking
- Fault Zone
- Fire District No. 1
- Tract Map
- Parcel Map
- Flood Zone
- Hazardous Waste
- High Wind Zone
- Hillside Grading
- Historic Preservation Overlay Zone
- Specific Plan Area
- Very High Fire Hazard Severity Zone
- Oil Wells

City of Los Angeles
Department of City Planning

10/18/2018
PARCEL PROFILE REPORT

PROPERTY ADDRESSES
2007 W RESERVOIR ST

ZIP CODES
90026

RECENT ACTIVITY
None

CASE NUMBERS
CPC-8125
CPC-1986-255
ORD-165167-SA1980
ORD-129279
ORD-111561
ZA-13503

Address/Legal Information	
PIN Number	141A207 372
Lot/Parcel Area (Calculated)	3,287.9 (sq ft)
Thomas Brothers Grid	PAGE 594 - GRID D7
Assessor Parcel No. (APN)	5419033031
Tract	MONTANA TRACT
Map Reference	M R 17-99/100
Block	G
Lot	293
Arb (Lot Cut Reference)	2
Map Sheet	141A207
Jurisdictional Information	
Community Plan Area	Silver Lake - Echo Park - Elysian Valley
Area Planning Commission	East Los Angeles
Neighborhood Council	Echo Park
Council District	CD 13 - Mitch O'Farrell
Census Tract #	1956.00
LADBS District Office	Los Angeles Metro
Planning and Zoning Information	
Special Notes	None
Zoning	R4-1L
Zoning Information (ZI)	ZI-2374 LOS ANGELES STATE ENTERPRISE ZONE
	ZI-2452 Transit Priority Area in the City of Los Angeles
General Plan Land Use	Community Commercial
General Plan Note(s)	Yes
Hillside Area (Zoning Code)	No
Specific Plan Area	None
Subarea	None
Special Land Use / Zoning	None
Design Review Board	No
Historic Preservation Review	No
Historic Preservation Overlay Zone	None
Other Historic Designations	None
Other Historic Survey Information	None
Mills Act Contract	None
CDO: Community Design Overlay	None
CPIO: Community Plan Imp. Overlay	None
Subarea	None
CUGU: Clean Up-Green Up	None
NSO: Neighborhood Stabilization Overlay	No
POD: Pedestrian Oriented Districts	None
RFA: Residential Floor Area District	None
SN: Sign District	No
Streetscape	No
Adaptive Reuse Incentive Area	None
Affordable Housing Linkage Fee	
Residential Market Area	Medium-High

This report is subject to the terms and conditions as set forth on the website. For more details, please refer to the terms and conditions at zimas.lacity.org
(*) - APN Area is provided "as is" from the Los Angeles County's Public Works, Flood Control, Benefit Assessment.

Non-Residential Market Area	High
Transit Oriented Communities (TOC)	Tier 3
CRA - Community Redevelopment Agency	None
Central City Parking	No
Downtown Parking	No
Building Line	None
500 Ft School Zone	No
500 Ft Park Zone	No
Assessor Information	
Assessor Parcel No. (APN)	5419033031
APN Area (Co. Public Works)*	0.226 (ac)
Use Code	2700 - Commercial - Parking Lot (Commercial Use Property) - Lots - Patron or Employee - One Story
Assessed Land Val.	$1,687,568
Assessed Improvement Val.	$0
Last Owner Change	03/14/2016
Last Sale Amount	$9
Tax Rate Area	13
Deed Ref No. (City Clerk)	3-940
	2200781
	1081
	0-836
Building 1	
Year Built	1967
Number of Units	0
Number of Bedrooms	0
Number of Bathrooms	0
Building Square Footage	9,200.0 (sq ft)
Building 2	No data for building 2
Building 3	No data for building 3
Building 4	No data for building 4
Building 5	No data for building 5
Additional Information	
Airport Hazard	None
Coastal Zone	None
Farmland	Area Not Mapped
Urban Agriculture Incentive Zone	YES
Very High Fire Hazard Severity Zone	No
Fire District No. 1	No
Flood Zone	None
Watercourse	No
Hazardous Waste / Border Zone Properties	No
Methane Hazard Site	None
High Wind Velocity Areas	No
Special Grading Area (BOE Basic Grid Map A-13372)	Yes
Oil Wells	None
Seismic Hazards	
Active Fault Near-Source Zone	
Nearest Fault (Distance in km)	0.146066256
Nearest Fault (Name)	Upper Elysian Park
Region	Los Angeles Blind Thrusts
Fault Type	B
Slip Rate (mm/year)	1.30000000
Slip Geometry	Reverse

This report is subject to the terms and conditions as set forth on the website. For more details, please refer to the terms and conditions at zimas.lacity.org
(*) - APN Area is provided "as is" from the Los Angeles County's Public Works, Flood Control, Benefit Assessment.

Slip Type	Poorly Constrained
Down Dip Width (km)	13.00000000
Rupture Top	3.00000000
Rupture Bottom	13.00000000
Dip Angle (degrees)	50.00000000
Maximum Magnitude	6.40000000
Alquist-Priolo Fault Zone	No
Landslide	No
Liquefaction	Yes
Preliminary Fault Rupture Study Area	No
Tsunami Inundation Zone	No
Economic Development Areas	
Business Improvement District	None
Promise Zone	None
Renewal Community	No
Revitalization Zone	None
State Enterprise Zone	LOS ANGELES STATE ENTERPRISE ZONE
Targeted Neighborhood Initiative	None
Housing	
Direct all Inquiries to	Housing+Community Investment Department
Telephone	(866) 557-7368
Website	http://hcidla.lacity.org
Rent Stabilization Ordinance (RSO)	No
Ellis Act Property	No
Public Safety	
Police Information	
Bureau	Central
Division / Station	Northeast
Reporting District	1181
Fire Information	
Bureau	Central
Batallion	11
District / Fire Station	20
Red Flag Restricted Parking	No

This report is subject to the terms and conditions as set forth on the website. For more details, please refer to the terms and conditions at zimas.lacity.org
(*) - APN Area is provided "as is" from the Los Angeles County's Public Works, Flood Control, Benefit Assessment.

CASE SUMMARIES

Note: Information for case summaries is retrieved from the Planning Department's Plan Case Tracking System (PCTS) database.

Case Number:	CPC-1986-255
Required Action(s):	Data Not Available
Project Descriptions(s):	AB-283 PROGRAM - GENERAL PLAN/ZONE CONSISTENCY - SILVER LAKE AREA - COMMUNITY WIDE ZONE CHANGES AND COMMUNITY PLAN CHANGES TOBRING THE ZONING INTO CONSISTENCY WITH THE COMMUNITY PLAN. INCLUDES CHANGES OF HEIGHT AS NEEDED. REQUIRED BY COURT AS PART OF SETTLEMENT IN THE HILLSIDE FEDERATION LAWSUIT

DATA NOT AVAILABLE

CPC-8125

ORD-165167-SA1980

ORD-129279

ORD-111561

ZA-13503

This report is subject to the terms and conditions as set forth on the website. For more details, please refer to the terms and conditions at zimas.lacity.org
(*) - APN Area is provided "as is" from the Los Angeles County's Public Works, Flood Control, Benefit Assessment.

ZIMAS PUBLIC

Generalized Zoning

10/18/2018

City of Los Angeles
Department of City Planning

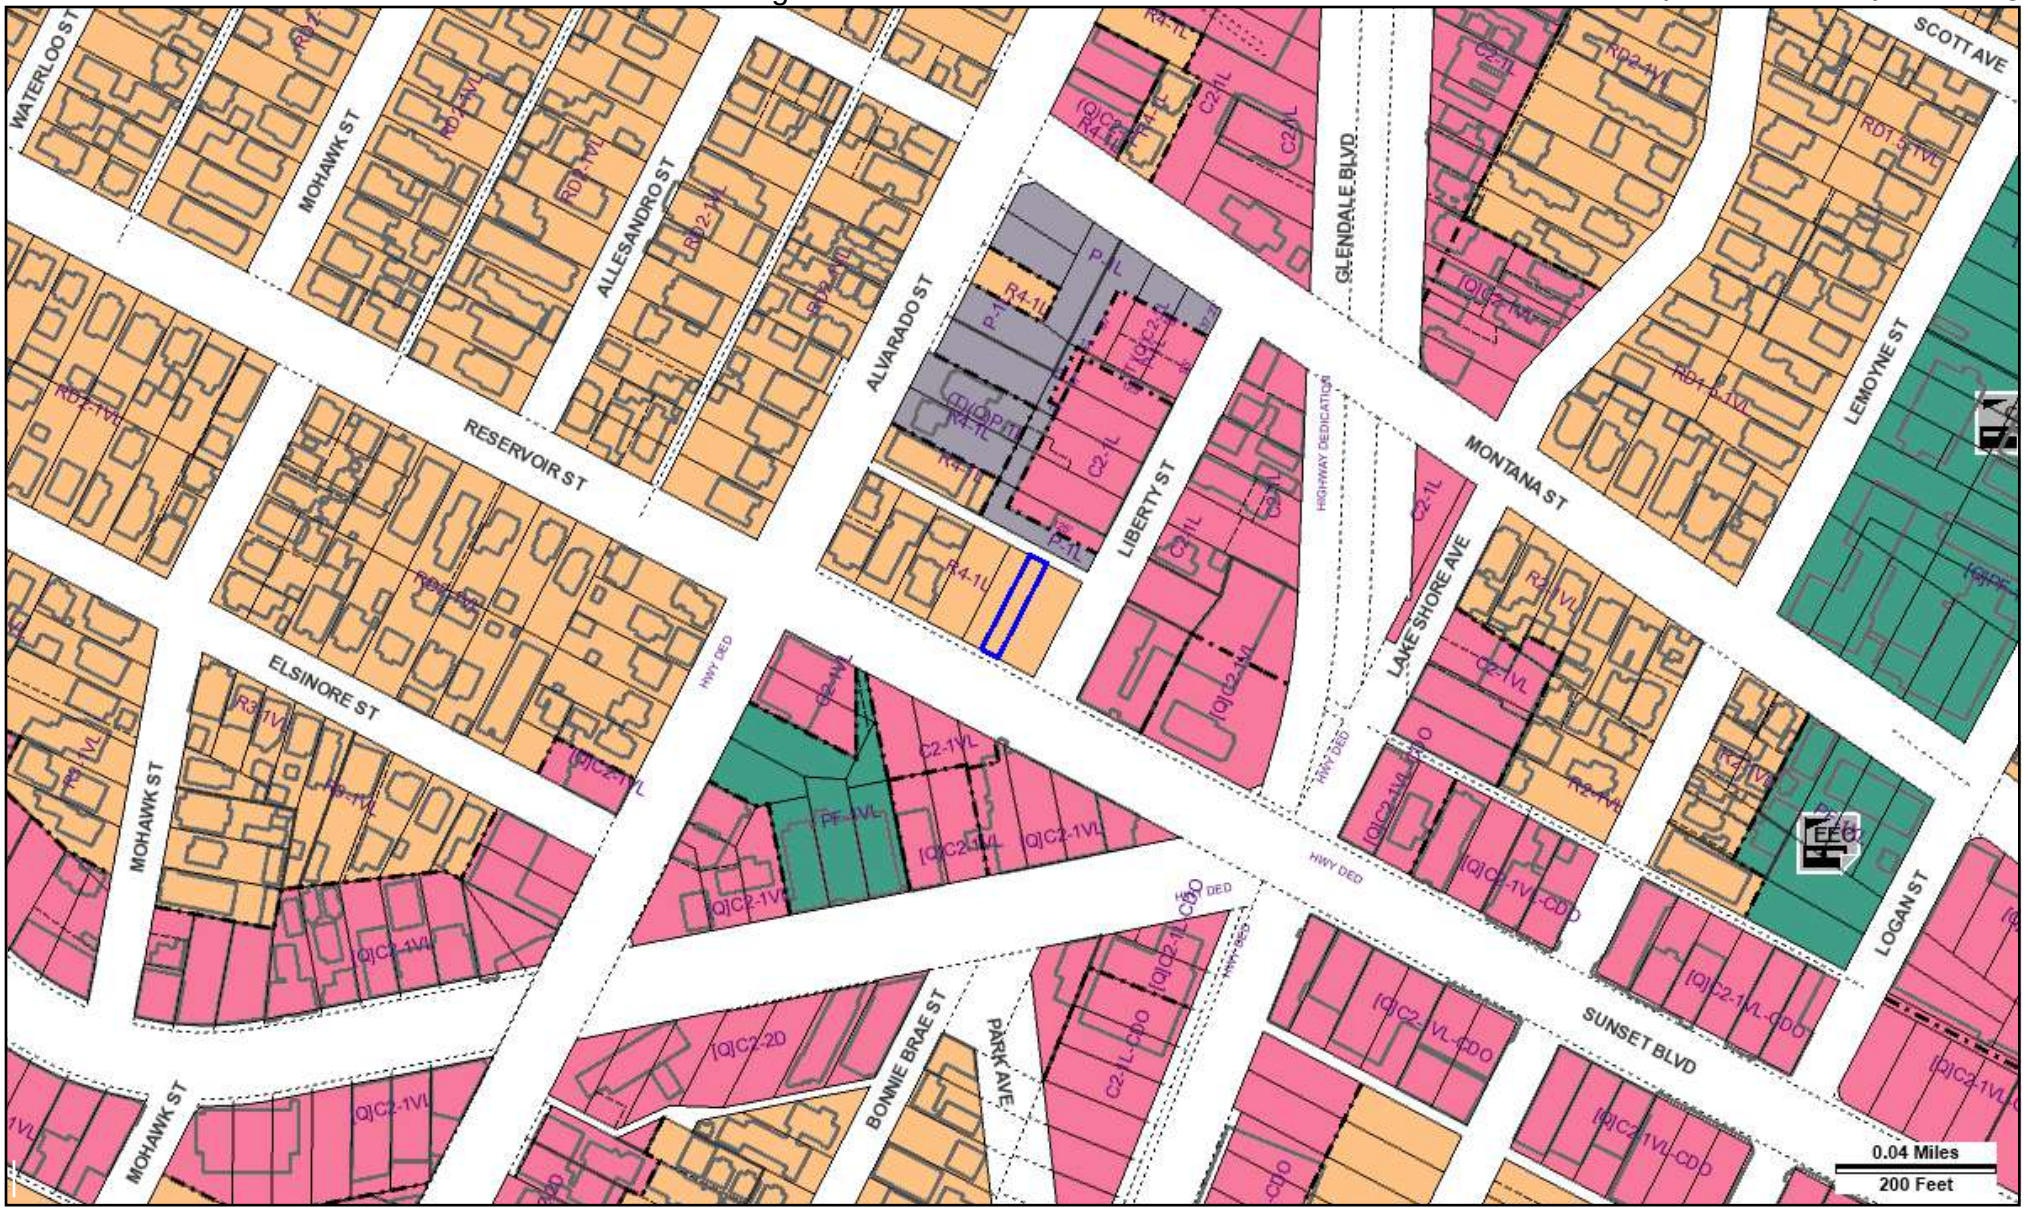

Address: 2007 W RESERVOIR ST
APN: 5419033031
PIN #: 141A207 372

Tract: MONTANA TRACT
Block: G
Lot: 293
Arb: 2

Zoning: R4-1L
General Plan: Community Commercial

N
W
E
S

CITY OF LOS ANGELES FOUNDED 1781

Streets Copyright (c) Thomas Brothers Maps, Inc.

LEGEND

GENERALIZED ZONING

- OS, GW
- A, RA
- RE, RS, R1, RU, RZ, RW1
- R2, RD, RMP, RW2, R3, RAS, R4, R5
- CR, C1, C1.5, C2, C4, C5, CW, ADP, LASED, CEC, USC, PVSP, PPSP
- CM, MR, WC, CCS, UV, UI, UC, M1, M2, LAX, M3, SL
- P, PB
- PF

GENERAL PLAN LAND USE

LAND USE

RESIDENTIAL

- Minimum Residential
- Very Low / Very Low I Residential
- Very Low II Residential
- Low / Low I Residential
- Low II Residential
- Low Medium / Low Medium I Residential
- Low Medium II Residential
- Medium Residential
- High Medium Residential
- High Density Residential
- Very High Medium Residential

COMMERCIAL

- Limited Commercial
- Limited Commercial - Mixed Medium Residential
- Highway Oriented Commercial
- Highway Oriented and Limited Commercial
- Highway Oriented Commercial - Mixed Medium Residential
- Neighborhood Office Commercial
- Community Commercial
- Community Commercial -Mixed High Residential
- Regional Center Commercial

INDUSTRIAL

- Commercial Manufacturing
- Limited Manufacturing
- Light Manufacturing
- Heavy Manufacturing
- Hybrid Industrial

PARKING

- Parking Buffer

PORT OF LOS ANGELES

- General / Bulk Cargo - Non Hazardous (Industrial / Commercial)
- General / Bulk Cargo - Hazard
- Commercial Fishing
- Recreation and Commercial
- Intermodal Container Transfer Facility Site

LOS ANGELES INTERNATIONAL AIRPORT

- Airport Landside / Airport Landside Support
- Airport Airside
- LAX Airport Northside

OPEN SPACE / PUBLIC FACILITIES

- Open Space
- Public / Open Space
- Public / Quasi-Public Open Space
- Other Public Open Space
- Public Facilities

FRAMEWORK

COMMERCIAL

- Neighborhood Commercial
- General Commercial
- Community Commercial
- Regional Mixed Commercial

INDUSTRIAL

- Limited Industrial
- Light Industrial

CIRCULATION

STREET

- Arterial Mountain Road
- Collector Scenic Street
- Collector Street
- Collector Street (Hillside)
- Collector Street (Modified)
- Collector Street (Proposed)
- Country Road
- Divided Major Highway II
- Divided Secondary Scenic Highway
- Local Scenic Road
- Local Street
- Major Highway (Modified)
- Major Highway I
- Major Highway II
- Major Highway II (Modified)
- Major Scenic Highway
- Major Scenic Highway (Modified)
- Major Scenic Highway II
- Mountain Collector Street
- Park Road
- Parkway
- Principal Major Highway
- Private Street
- Scenic Divided Major Highway II
- Scenic Park
- Scenic Parkway
- Secondary Highway
- Secondary Highway (Modified)
- Secondary Scenic Highway
- Special Collector Street
- Super Major Highway

FREEWAYS

- Freeway
- Interchange
- On-Ramp / Off- Ramp
- Railroad
- Scenic Freeway Highway

MISC. LINES

- Airport Boundary
- Bus Line
- Coastal Zone Boundary
- Coastline Boundary
- Collector Scenic Street (Proposed)
- Commercial Areas
- Commercial Center
- Community Redevelopment Project Area
- Country Road
- DWP Power Lines
- Desirable Open Space
- Detached Single Family House
- Endangered Ridgeline
- Equestrian and/or Hiking Trail
- Hiking Trail
- Historical Preservation
- Horsekeeping Area
- Local Street
- MSA Desirable Open Space
- Major Scenic Controls
- Multi-Purpose Trail
- Natural Resource Reserve
- Park Road
- Park Road (Proposed)
- Quasi-Public
- Rapid Transit Line
- Residential Planned Development
- Scenic Highway (Obsolete)
- Secondary Scenic Controls
- Secondary Scenic Highway (Proposed)
- Site Boundary
- Southern California Edison Power
- Special Study Area
- Specific Plan Area
- Stagecoach Line
- Wildlife Corridor

POINTS OF INTEREST

- Alternative Youth Hostel (Proposed)
- Animal Shelter
- Area Library
- Area Library (Proposed)
- Bridge
- Campground
- Campground (Proposed)
- Cemetery
- HW Church
- City Hall
- Community Center
- Community Library
- Community Library (Proposed Expansion)
- Community Library (Proposed)
- Community Park
- Community Park (Proposed Expansion)
- Community Park (Proposed)
- Community Transit Center
- Convalescent Hospital
- Correctional Facility
- Cultural / Historic Site (Proposed)
- Cultural / Historical Site
- Cultural Arts Center
- DMV DMV Office
- DWP DWP
- DWP Pumping Station
- Equestrian Center
- HQ Fire Department Headquarters
- Fire Station
- Fire Station (Proposed Expansion)
- Fire Station (Proposed)
- Fire Supply & Maintenance
- Fire Training Site
- Fireboat Station
- Health Center / Medical Facility
- Helistop
- Historic Monument
- Historical / Cultural Monument
- Horsekeeping Area
- Horsekeeping Area (Proposed)
- Horticultural Center
- Hospital
- Hospital (Proposed)
- HW House of Worship
- e Important Ecological Area
- e Important Ecological Area (Proposed)
- Interpretive Center (Proposed)
- JC Junior College
- M MTA / Metrolink Station
- M MTA Station
- MTA Stop
- MWD MWD Headquarters
- Maintenance Yard
- Municipal Office Building
- P Municipal Parking lot
- Neighborhood Park
- Neighborhood Park (Proposed Expansion)
- Neighborhood Park (Proposed)
- Oil Collection Center
- P Parking Enforcement
- HQ Police Headquarters
- Police Station
- Police Station (Proposed Expansion)
- Police Station (Proposed)
- Police Training site
- PO Post Office
- Power Distribution Station
- Power Distribution Station (Proposed)
- Power Receiving Station
- Power Receiving Station (Proposed)
- C Private College
- E Private Elementary School
- Private Golf Course
- Private Golf Course (Proposed)
- JH Private Junior High School
- PS Private Pre-School
- Private Recreation & Cultural Facility
- SH Private Senior High School
- SF Private Special School
- E Public Elementary (Proposed Expansion)
- E Public Elementary School
- E Public Elementary School (Proposed)
- Public Golf Course
- Public Golf Course (Proposed)
- Public Housing
- Public Housing (Proposed Expansion)
- JH Public Junior High School
- JH Public Junior High School (Proposed)
- MS Public Middle School
- SH Public Senior High School
- SH Public Senior High School (Proposed)
- Pumping Station
- Pumping Station (Proposed)
- Refuse Collection Center
- Regional Library
- Regional Library (Proposed Expansion)
- Regional Library (Proposed)
- Regional Park
- Regional Park (Proposed)
- RPD Residential Plan Development
- Scenic View Site
- Scenic View Site (Proposed)
- ADM School District Headquarters
- SC School Unspecified Loc/Type (Proposed)
- Skill Center
- SS Social Services
- ★ Special Feature
- Special Recreation (a)
- SF Special School Facility
- SF Special School Facility (Proposed)
- Steam Plant
- SM Surface Mining
- Trail & Assembly Area
- Trail & Assembly Area (Proposed)
- UTL Utility Yard
- Water Tank Reservoir
- Wildlife Migration Corridor
- Wildlife Preserve Gate

SCHOOLS/PARKS WITH 500 FT. BUFFER

- Existing School/Park Site
- Planned School/Park Site
- Inside 500 Ft. Buffer

- Aquatic Facilities
- Beaches
- Child Care Centers
- Dog Parks
- Golf Course
- Historic Sites
- Horticulture/Gardens
- Skate Parks
- Other Facilities
- Park / Recreation Centers
- Parks
- Performing / Visual Arts Centers
- Recreation Centers
- Senior Citizen Centers
- Opportunity School
- Charter School
- Elementary School
- Span School
- Special Education School
- High School
- Middle School
- Early Education Center

COASTAL ZONE

- Coastal Zone Commission Authority
- Calvo Exclusion Area
- Not in Coastal Zone
- Dual Jurisdictional Coastal Zone

TRANSIT ORIENTED COMMUNITIES (TOC)

- Tier 1
- Tier 2
- Tier 3
- Tier 4

Note: TOC Tier designation and map layers are for reference purposes only. Eligible projects shall demonstrate compliance with Tier eligibility standards prior to the issuance of any permits or approvals. As transit service changes, eligible TOC Incentive Areas will be updated.

WAIVER OF DEDICATION OR IMPROVEMENT

- Public Work Approval (PWA)
- Waiver of Dedication or Improvement (WDI)

LAMC SECTION 85.02 (VEHICLE DWELLING)

- No vehicle dwelling anytime
- No vehicle dwelling overnight between 9:00 PM - 6:00 AM. Must comply with all posted parking restrictions
- Vehicle dwelling allowed. Must comply with all posted parking restrictions

OTHER SYMBOLS

- Lot Line
- Tract Line
- Lot Cut
- Easement
- Zone Boundary
- Building Line
- Lot Split
- Community Driveway
- Building Outlines 2014
- Building Outlines 2008
- Airport Hazard Zone
- Census Tract
- Coastal Zone
- Council District
- LADBS District Office
- Downtown Parking
- Fault Zone
- Fire District No. 1
- Tract Map
- Parcel Map
- Flood Zone
- Hazardous Waste
- High Wind Zone
- Hillside Grading
- Historic Preservation Overlay Zone
- Specific Plan Area
- Very High Fire Hazard Severity Zone
- Oil Wells

City of Los Angeles
Department of City Planning

10/18/2018
PARCEL PROFILE REPORT

PROPERTY ADDRESSES
2001 W RESERVOIR ST

ZIP CODES
90026

RECENT ACTIVITY
None

CASE NUMBERS
CPC-8125
CPC-1986-255
ORD-165167-SA1980
ORD-129279
ORD-111561
ZA-13503

Address/Legal Information	
PIN Number	141A207 375
Lot/Parcel Area (Calculated)	6,599.1 (sq ft)
Thomas Brothers Grid	PAGE 594 - GRID D7
Assessor Parcel No. (APN)	5419033031
Tract	MONTANA TRACT
Map Reference	M R 17-99/100
Block	G
Lot	292
Arb (Lot Cut Reference)	None
Map Sheet	141A207
Jurisdictional Information	
Community Plan Area	Silver Lake - Echo Park - Elysian Valley
Area Planning Commission	East Los Angeles
Neighborhood Council	Echo Park
Council District	CD 13 - Mitch O'Farrell
Census Tract #	1956.00
LADBS District Office	Los Angeles Metro
Planning and Zoning Information	
Special Notes	None
Zoning	R4-1L
Zoning Information (ZI)	ZI-2452 Transit Priority Area in the City of Los Angeles
	ZI-2374 LOS ANGELES STATE ENTERPRISE ZONE
General Plan Land Use	Community Commercial
General Plan Note(s)	Yes
Hillside Area (Zoning Code)	No
Specific Plan Area	None
Subarea	None
Special Land Use / Zoning	None
Design Review Board	No
Historic Preservation Review	No
Historic Preservation Overlay Zone	None
Other Historic Designations	None
Other Historic Survey Information	None
Mills Act Contract	None
CDO: Community Design Overlay	None
CPIO: Community Plan Imp. Overlay	None
Subarea	None
CUGU: Clean Up-Green Up	None
NSO: Neighborhood Stabilization Overlay	No
POD: Pedestrian Oriented Districts	None
RFA: Residential Floor Area District	None
SN: Sign District	No
Streetscape	No
Adaptive Reuse Incentive Area	None
Affordable Housing Linkage Fee	
Residential Market Area	Medium-High

This report is subject to the terms and conditions as set forth on the website. For more details, please refer to the terms and conditions at zimas.lacity.org
(*) - APN Area is provided "as is" from the Los Angeles County's Public Works, Flood Control, Benefit Assessment.

Non-Residential Market Area	High
Transit Oriented Communities (TOC)	Tier 3
CRA - Community Redevelopment Agency	None
Central City Parking	No
Downtown Parking	No
Building Line	None
500 Ft School Zone	No
500 Ft Park Zone	No
Assessor Information	
Assessor Parcel No. (APN)	5419033031
APN Area (Co. Public Works)*	0.226 (ac)
Use Code	2700 - Commercial - Parking Lot (Commercial Use Property) - Lots - Patron or Employee - One Story
Assessed Land Val.	$1,687,568
Assessed Improvement Val.	$0
Last Owner Change	03/14/2016
Last Sale Amount	$9
Tax Rate Area	13
Deed Ref No. (City Clerk)	3-940
	2200781
	1081
	0-836
Building 1	
Year Built	1967
Number of Units	0
Number of Bedrooms	0
Number of Bathrooms	0
Building Square Footage	9,200.0 (sq ft)
Building 2	No data for building 2
Building 3	No data for building 3
Building 4	No data for building 4
Building 5	No data for building 5
Additional Information	
Airport Hazard	None
Coastal Zone	None
Farmland	Area Not Mapped
Urban Agriculture Incentive Zone	YES
Very High Fire Hazard Severity Zone	No
Fire District No. 1	No
Flood Zone	None
Watercourse	No
Hazardous Waste / Border Zone Properties	No
Methane Hazard Site	None
High Wind Velocity Areas	No
Special Grading Area (BOE Basic Grid Map A-13372)	Yes
Oil Wells	None
Seismic Hazards	
Active Fault Near-Source Zone	
Nearest Fault (Distance in km)	0.14246352
Nearest Fault (Name)	Upper Elysian Park
Region	Los Angeles Blind Thrusts
Fault Type	B
Slip Rate (mm/year)	1.30000000
Slip Geometry	Reverse

This report is subject to the terms and conditions as set forth on the website. For more details, please refer to the terms and conditions at zimas.lacity.org
(*) - APN Area is provided "as is" from the Los Angeles County's Public Works, Flood Control, Benefit Assessment.

Slip Type	Poorly Constrained
Down Dip Width (km)	13.00000000
Rupture Top	3.00000000
Rupture Bottom	13.00000000
Dip Angle (degrees)	50.00000000
Maximum Magnitude	6.40000000
Alquist-Priolo Fault Zone	No
Landslide	No
Liquefaction	Yes
Preliminary Fault Rupture Study Area	No
Tsunami Inundation Zone	No
Economic Development Areas	
Business Improvement District	None
Promise Zone	None
Renewal Community	No
Revitalization Zone	None
State Enterprise Zone	LOS ANGELES STATE ENTERPRISE ZONE
Targeted Neighborhood Initiative	None
Housing	
Direct all Inquiries to	Housing+Community Investment Department
Telephone	(866) 557-7368
Website	http://hcidla.lacity.org
Rent Stabilization Ordinance (RSO)	No
Ellis Act Property	No
Public Safety	
Police Information	
Bureau	Central
Division / Station	Northeast
Reporting District	1181
Fire Information	
Bureau	Central
Batallion	11
District / Fire Station	20
Red Flag Restricted Parking	No

This report is subject to the terms and conditions as set forth on the website. For more details, please refer to the terms and conditions at zimas.lacity.org
(*) - APN Area is provided "as is" from the Los Angeles County's Public Works, Flood Control, Benefit Assessment.

CASE SUMMARIES

Note: Information for case summaries is retrieved from the Planning Department's Plan Case Tracking System (PCTS) database.

Case Number:	CPC-1986-255
Required Action(s):	Data Not Available
Project Descriptions(s):	AB-283 PROGRAM - GENERAL PLAN/ZONE CONSISTENCY - SILVER LAKE AREA - COMMUNITY WIDE ZONE CHANGES AND COMMUNITY PLAN CHANGES TOBRING THE ZONING INTO CONSISTENCY WITH THE COMMUNITY PLAN. INCLUDES CHANGES OF HEIGHT AS NEEDED. REQUIRED BY COURT AS PART OF SETTLEMENT IN THE HILLSIDE FEDERATION LAWSUIT

DATA NOT AVAILABLE

CPC-8125

ORD-165167-SA1980

ORD-129279

ORD-111561

ZA-13503

This report is subject to the terms and conditions as set forth on the website. For more details, please refer to the terms and conditions at zimas.lacity.org
(*) - APN Area is provided "as is" from the Los Angeles County's Public Works, Flood Control, Benefit Assessment.

ZIMAS PUBLIC

Generalized Zoning

10/18/2018

City of Los Angeles
Department of City Planning

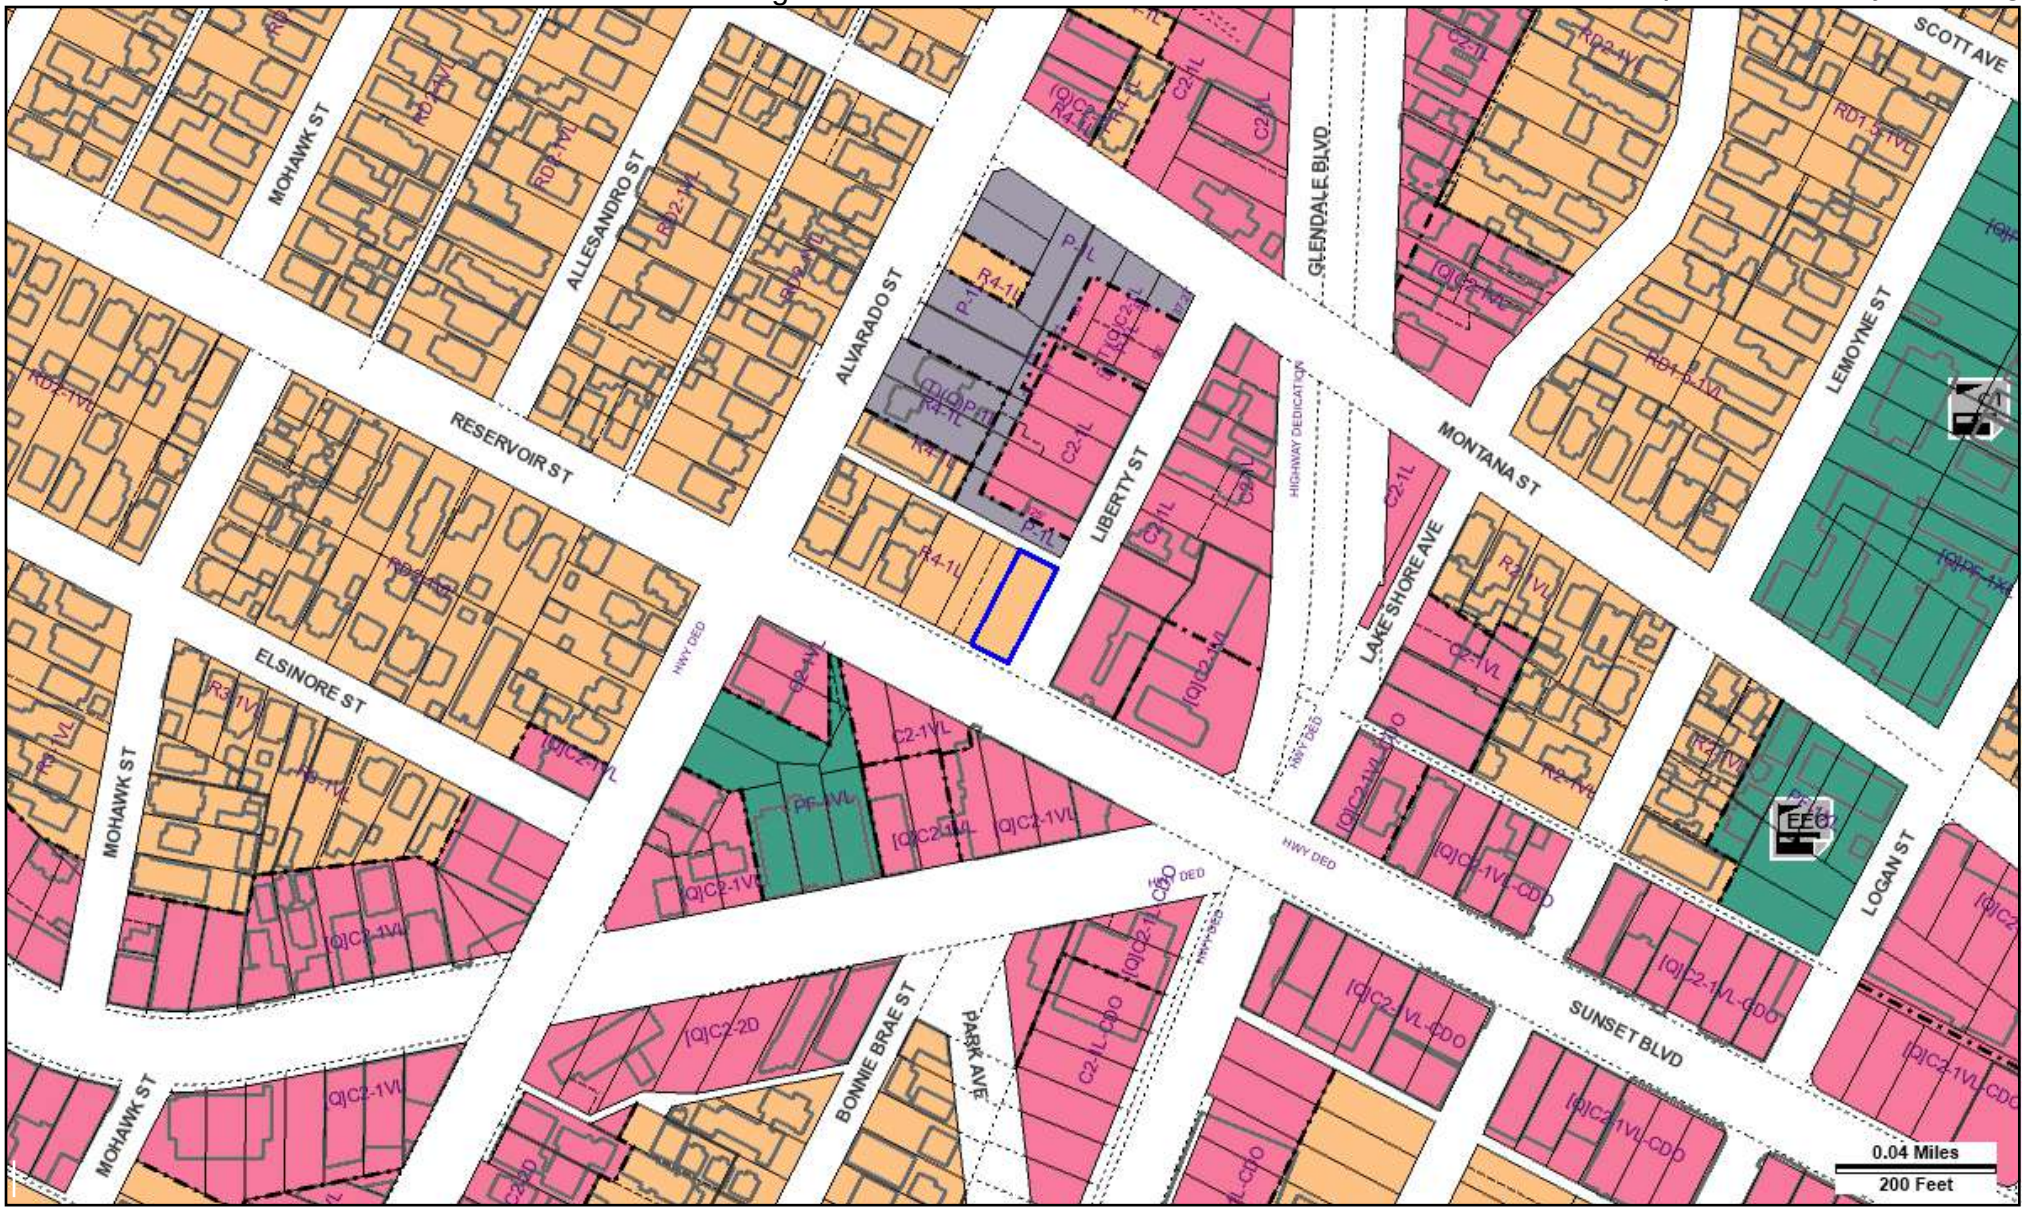

Address: 2001 W RESERVOIR ST
APN: 5419033031
PIN #: 141A207 375

Tract: MONTANA TRACT
Block: G
Lot: 292
Arb: None

Zoning: R4-1L
General Plan: Community Commercial

N
W
E
S

CITY OF LOS ANGELES FOUNDED 1781

Streets Copyright (c) Thomas Brothers Maps, Inc.

LEGEND

GENERALIZED ZONING

- OS, GW
- A, RA
- RE, RS, R1, RU, RZ, RW1
- R2, RD, RMP, RW2, R3, RAS, R4, R5
- CR, C1, C1.5, C2, C4, C5, CW, ADP, LASED, CEC, USC, PVSP, PPSP
- CM, MR, WC, CCS, UV, UI, UC, M1, M2, LAX, M3, SL
- P, PB
- PF

GENERAL PLAN LAND USE

LAND USE

RESIDENTIAL

- Minimum Residential
- Very Low / Very Low I Residential
- Very Low II Residential
- Low / Low I Residential
- Low II Residential
- Low Medium / Low Medium I Residential
- Low Medium II Residential
- Medium Residential
- High Medium Residential
- High Density Residential
- Very High Medium Residential

COMMERCIAL

- Limited Commercial
- Limited Commercial - Mixed Medium Residential
- Highway Oriented Commercial
- Highway Oriented and Limited Commercial
- Highway Oriented Commercial - Mixed Medium Residential
- Neighborhood Office Commercial
- Community Commercial
- Community Commercial -Mixed High Residential
- Regional Center Commercial

INDUSTRIAL

- Commercial Manufacturing
- Limited Manufacturing
- Light Manufacturing
- Heavy Manufacturing
- Hybrid Industrial

PARKING

- Parking Buffer

PORT OF LOS ANGELES

- General / Bulk Cargo - Non Hazardous (Industrial / Commercial)
- General / Bulk Cargo - Hazard
- Commercial Fishing
- Recreation and Commercial
- Intermodal Container Transfer Facility Site

LOS ANGELES INTERNATIONAL AIRPORT

- Airport Landside / Airport Landside Support
- Airport Airside
- LAX Airport Northside

OPEN SPACE / PUBLIC FACILITIES

- Open Space
- Public / Open Space
- Public / Quasi-Public Open Space
- Other Public Open Space
- Public Facilities

FRAMEWORK

COMMERCIAL

- Neighborhood Commercial
- General Commercial
- Community Commercial
- Regional Mixed Commercial

INDUSTRIAL

- Limited Industrial
- Light Industrial

CIRCULATION

STREET

- Arterial Mountain Road
- Collector Scenic Street
- Collector Street
- Collector Street (Hillside)
- Collector Street (Modified)
- Collector Street (Proposed)
- Country Road
- Divided Major Highway II
- Divided Secondary Scenic Highway
- Local Scenic Road
- Local Street
- Major Highway (Modified)
- Major Highway I
- Major Highway II
- Major Highway II (Modified)
- Major Scenic Highway
- Major Scenic Highway (Modified)
- Major Scenic Highway II
- Mountain Collector Street
- Park Road
- Parkway
- Principal Major Highway
- Private Street
- Scenic Divided Major Highway II
- Scenic Park
- Scenic Parkway
- Secondary Highway
- Secondary Highway (Modified)
- Secondary Scenic Highway
- Special Collector Street
- Super Major Highway

FREEWAYS

- Freeway
- Interchange
- On-Ramp / Off- Ramp
- Railroad
- Scenic Freeway Highway

MISC. LINES

- Airport Boundary
- Bus Line
- Coastal Zone Boundary
- Coastline Boundary
- Collector Scenic Street (Proposed)
- Commercial Areas
- Commercial Center
- Community Redevelopment Project Area
- Country Road
- DWP Power Lines
- Desirable Open Space
- Detached Single Family House
- Endangered Ridgeline
- Equestrian and/or Hiking Trail
- Hiking Trail
- Historical Preservation
- Horsekeeping Area
- Local Street
- MSA Desirable Open Space
- Major Scenic Controls
- Multi-Purpose Trail
- Natural Resource Reserve
- Park Road
- Park Road (Proposed)
- Quasi-Public
- Rapid Transit Line
- Residential Planned Development
- Scenic Highway (Obsolete)
- Secondary Scenic Controls
- Secondary Scenic Highway (Proposed)
- Site Boundary
- Southern California Edison Power
- Special Study Area
- Specific Plan Area
- Stagecoach Line
- Wildlife Corridor

POINTS OF INTEREST

- Alternative Youth Hostel (Proposed)
- Animal Shelter
- Area Library
- Area Library (Proposed)
- Bridge
- Campground
- Campground (Proposed)
- Cemetery
- HW Church
- City Hall
- Community Center
- Community Library
- Community Library (Proposed Expansion)
- Community Library (Proposed)
- Community Park
- Community Park (Proposed Expansion)
- Community Park (Proposed)
- Community Transit Center
- Convalescent Hospital
- Correctional Facility
- Cultural / Historic Site (Proposed)
- Cultural / Historical Site
- Cultural Arts Center
- DMV DMV Office
- DWP DWP
- DWP Pumping Station
- Equestrian Center
- HQ Fire Department Headquarters
- Fire Station
- Fire Station (Proposed Expansion)
- Fire Station (Proposed)
- Fire Supply & Maintenance
- Fire Training Site
- Fireboat Station
- Health Center / Medical Facility
- Helistop
- Historic Monument
- Historical / Cultural Monument
- Horsekeeping Area
- Horsekeeping Area (Proposed)
- Horticultural Center
- Hospital
- Hospital (Proposed)
- HW House of Worship
- e Important Ecological Area
- e Important Ecological Area (Proposed)
- Interpretive Center (Proposed)
- JC Junior College
- M MTA / Metrolink Station
- M MTA Station
- MTA Stop
- MWD MWD Headquarters
- Maintenance Yard
- Municipal Office Building
- P Municipal Parking lot
- Neighborhood Park
- Neighborhood Park (Proposed Expansion)
- Neighborhood Park (Proposed)
- Oil Collection Center
- P Parking Enforcement
- HQ Police Headquarters
- Police Station
- Police Station (Proposed Expansion)
- Police Station (Proposed)
- Police Training site
- PO Post Office
- Power Distribution Station
- Power Distribution Station (Proposed)
- Power Receiving Station
- Power Receiving Station (Proposed)
- C Private College
- E Private Elementary School
- Private Golf Course
- Private Golf Course (Proposed)
- JH Private Junior High School
- PS Private Pre-School
- Private Recreation & Cultural Facility
- SH Private Senior High School
- SF Private Special School
- E Public Elementary (Proposed Expansion)
- E Public Elementary School
- E Public Elementary School (Proposed)
- Public Golf Course
- Public Golf Course (Proposed)
- Public Housing
- Public Housing (Proposed Expansion)
- JH Public Junior High School
- JH Public Junior High School (Proposed)
- MS Public Middle School
- SH Public Senior High School
- SH Public Senior High School (Proposed)
- Pumping Station
- Pumping Station (Proposed)
- Refuse Collection Center
- Regional Library
- Regional Library (Proposed Expansion)
- Regional Library (Proposed)
- Regional Park
- Regional Park (Proposed)
- RPD Residential Plan Development
- Scenic View Site
- Scenic View Site (Proposed)
- ADM School District Headquarters
- SC School Unspecified Loc/Type (Proposed)
- Skill Center
- SS Social Services
- ★ Special Feature
- Special Recreation (a)
- SF Special School Facility
- SF Special School Facility (Proposed)
- Steam Plant
- SM Surface Mining
- Trail & Assembly Area
- Trail & Assembly Area (Proposed)
- UTL Utility Yard
- Water Tank Reservoir
- Wildlife Migration Corridor
- Wildlife Preserve Gate

SCHOOLS/PARKS WITH 500 FT. BUFFER

- Existing School/Park Site
- Planned School/Park Site
- Inside 500 Ft. Buffer

- Aquatic Facilities
- Beaches
- Child Care Centers
- Dog Parks
- Golf Course
- Historic Sites
- Horticulture/Gardens
- Skate Parks
- Other Facilities
- Park / Recreation Centers
- Parks
- Performing / Visual Arts Centers
- Recreation Centers
- Senior Citizen Centers
- Opportunity School
- Charter School
- Elementary School
- Span School
- Special Education School
- High School
- Middle School
- Early Education Center

COASTAL ZONE

- Coastal Zone Commission Authority
- Calvo Exclusion Area
- Not in Coastal Zone
- Dual Jurisdictional Coastal Zone

TRANSIT ORIENTED COMMUNITIES (TOC)

- Tier 1
- Tier 2
- Tier 3
- Tier 4

Note: TOC Tier designation and map layers are for reference purposes only. Eligible projects shall demonstrate compliance with Tier eligibility standards prior to the issuance of any permits or approvals. As transit service changes, eligible TOC Incentive Areas will be updated.

WAIVER OF DEDICATION OR IMPROVEMENT

- Public Work Approval (PWA)
- Waiver of Dedication or Improvement (WDI)

LAMC SECTION 85.02 (VEHICLE DWELLING)

- No vehicle dwelling anytime
- No vehicle dwelling overnight between 9:00 PM - 6:00 AM. Must comply with all posted parking restrictions
- Vehicle dwelling allowed. Must comply with all posted parking restrictions

OTHER SYMBOLS

- Lot Line
- Tract Line
- Lot Cut
- Easement
- Zone Boundary
- Building Line
- Lot Split
- Community Driveway
- Building Outlines 2014
- Building Outlines 2008
- Airport Hazard Zone
- Census Tract
- Coastal Zone
- Council District
- LADBS District Office
- Downtown Parking
- Fault Zone
- Fire District No. 1
- Tract Map
- Parcel Map
- Flood Zone
- Hazardous Waste
- High Wind Zone
- Hillside Grading
- Historic Preservation Overlay Zone
- Specific Plan Area
- Very High Fire Hazard Severity Zone
- Oil Wells

City of Los Angeles
Department of City Planning

10/18/2018
PARCEL PROFILE REPORT

PROPERTY ADDRESSES
2010 W RESERVOIR ST
2008 W RESERVOIR ST

ZIP CODES
90026

RECENT ACTIVITY
None

CASE NUMBERS
CPC-8125
CPC-1986-255
ORD-165167-SA2310
ORD-129279
ORD-111561
PRIOR-07/29/1962

Address/Legal Information	
PIN Number	139-5A207 10
Lot/Parcel Area (Calculated)	3,790.5 (sq ft)
Thomas Brothers Grid	PAGE 594 - GRID D7
Assessor Parcel No. (APN)	5404001034
Tract	LAKE SIDE TRACT
Map Reference	M B 6-42
Block	None
Lot	4
Arb (Lot Cut Reference)	1
Map Sheet	139-5A207
	141A207
Jurisdictional Information	
Community Plan Area	Silver Lake - Echo Park - Elysian Valley
Area Planning Commission	East Los Angeles
Neighborhood Council	Echo Park
Council District	CD 13 - Mitch O'Farrell
Census Tract #	1956.00
LADBS District Office	Los Angeles Metro
Planning and Zoning Information	
Special Notes	None
Zoning	C2-1VL
Zoning Information (ZI)	ZI-2452 Transit Priority Area in the City of Los Angeles
	ZI-2374 LOS ANGELES STATE ENTERPRISE ZONE
General Plan Land Use	Community Commercial
General Plan Note(s)	Yes
Hillside Area (Zoning Code)	No
Specific Plan Area	None
Subarea	None
Special Land Use / Zoning	None
Design Review Board	No
Historic Preservation Review	No
Historic Preservation Overlay Zone	None
Other Historic Designations	None
Other Historic Survey Information	None
Mills Act Contract	None
CDO: Community Design Overlay	None
CPIO: Community Plan Imp. Overlay	None
Subarea	None
CUGU: Clean Up-Green Up	None
NSO: Neighborhood Stabilization Overlay	No
POD: Pedestrian Oriented Districts	None
RFA: Residential Floor Area District	None
SN: Sign District	No
Streetscape	No
Adaptive Reuse Incentive Area	None
Affordable Housing Linkage Fee	

This report is subject to the terms and conditions as set forth on the website. For more details, please refer to the terms and conditions at zimas.lacity.org
(*) - APN Area is provided "as is" from the Los Angeles County's Public Works, Flood Control, Benefit Assessment.

Residential Market Area	Medium-High
Non-Residential Market Area	High
Transit Oriented Communities (TOC)	Tier 3
CRA - Community Redevelopment Agency	None
Central City Parking	No
Downtown Parking	No
Building Line	None
500 Ft School Zone	No
500 Ft Park Zone	No
Assessor Information	
Assessor Parcel No. (APN)	5404001034
APN Area (Co. Public Works)*	0.682 (ac)
Use Code	2100 - Commercial - Restaurant, Cocktail Lounge - Restaurant, Cocktail Lounge, Tavern - One Story
Assessed Land Val.	$5,447,684
Assessed Improvement Val.	$2,795,987
Last Owner Change	03/14/2016
Last Sale Amount	$9
Tax Rate Area	13
Deed Ref No. (City Clerk)	809
	5-76
	4-446
	3-947
	2200779
	2200778
Building 1	
Year Built	1929
Building Class	DX
Number of Units	0
Number of Bedrooms	0
Number of Bathrooms	0
Building Square Footage	18,418.0 (sq ft)
Building 2	No data for building 2
Building 3	No data for building 3
Building 4	No data for building 4
Building 5	No data for building 5
Additional Information	
Airport Hazard	None
Coastal Zone	None
Farmland	Area Not Mapped
Urban Agriculture Incentive Zone	YES
Very High Fire Hazard Severity Zone	No
Fire District No. 1	No
Flood Zone	None
Watercourse	No
Hazardous Waste / Border Zone Properties	No
Methane Hazard Site	None
High Wind Velocity Areas	No
Special Grading Area (BOE Basic Grid Map A-13372)	Yes
Oil Wells	None
Seismic Hazards	
Active Fault Near-Source Zone	
Nearest Fault (Distance in km)	0.21253704
Nearest Fault (Name)	Upper Elysian Park

This report is subject to the terms and conditions as set forth on the website. For more details, please refer to the terms and conditions at zimas.lacity.org
(*) - APN Area is provided "as is" from the Los Angeles County's Public Works, Flood Control, Benefit Assessment.

Region	Los Angeles Blind Thrusts
Fault Type	B
Slip Rate (mm/year)	1.30000000
Slip Geometry	Reverse
Slip Type	Poorly Constrained
Down Dip Width (km)	13.00000000
Rupture Top	3.00000000
Rupture Bottom	13.00000000
Dip Angle (degrees)	50.00000000
Maximum Magnitude	6.40000000
Alquist-Priolo Fault Zone	No
Landslide	No
Liquefaction	Yes
Preliminary Fault Rupture Study Area	No
Tsunami Inundation Zone	No
Economic Development Areas	
Business Improvement District	None
Promise Zone	None
Renewal Community	No
Revitalization Zone	None
State Enterprise Zone	LOS ANGELES STATE ENTERPRISE ZONE
Targeted Neighborhood Initiative	Echo Park
Housing	
Direct all Inquiries to	Housing+Community Investment Department
Telephone	(866) 557-7368
Website	http://hcidla.lacity.org
Rent Stabilization Ordinance (RSO)	No
Ellis Act Property	No
Public Safety	
Police Information	
Bureau	Central
Division / Station	Northeast
Reporting District	1181
Fire Information	
Bureau	Central
Batallion	11
District / Fire Station	20
Red Flag Restricted Parking	No

This report is subject to the terms and conditions as set forth on the website. For more details, please refer to the terms and conditions at zimas.lacity.org
(*) - APN Area is provided "as is" from the Los Angeles County's Public Works, Flood Control, Benefit Assessment.

CASE SUMMARIES

Note: Information for case summaries is retrieved from the Planning Department's Plan Case Tracking System (PCTS) database.

Case Number:	CPC-1986-255
Required Action(s):	Data Not Available
Project Descriptions(s):	AB-283 PROGRAM - GENERAL PLAN/ZONE CONSISTENCY - SILVER LAKE AREA - COMMUNITY WIDE ZONE CHANGES AND COMMUNITY PLAN CHANGES TOBRING THE ZONING INTO CONSISTENCY WITH THE COMMUNITY PLAN. INCLUDES CHANGES OF HEIGHT AS NEEDED. REQUIRED BY COURT AS PART OF SETTLEMENT IN THE HILLSIDE FEDERATION LAWSUIT

DATA NOT AVAILABLE

CPC-8125

ORD-165167-SA2310

ORD-129279

ORD-111561

PRIOR-07/29/1962

This report is subject to the terms and conditions as set forth on the website. For more details, please refer to the terms and conditions at zimas.lacity.org
(*) - APN Area is provided "as is" from the Los Angeles County's Public Works, Flood Control, Benefit Assessment.

ZIMAS PUBLIC

Generalized Zoning

10/18/2018

City of Los Angeles
Department of City Planning

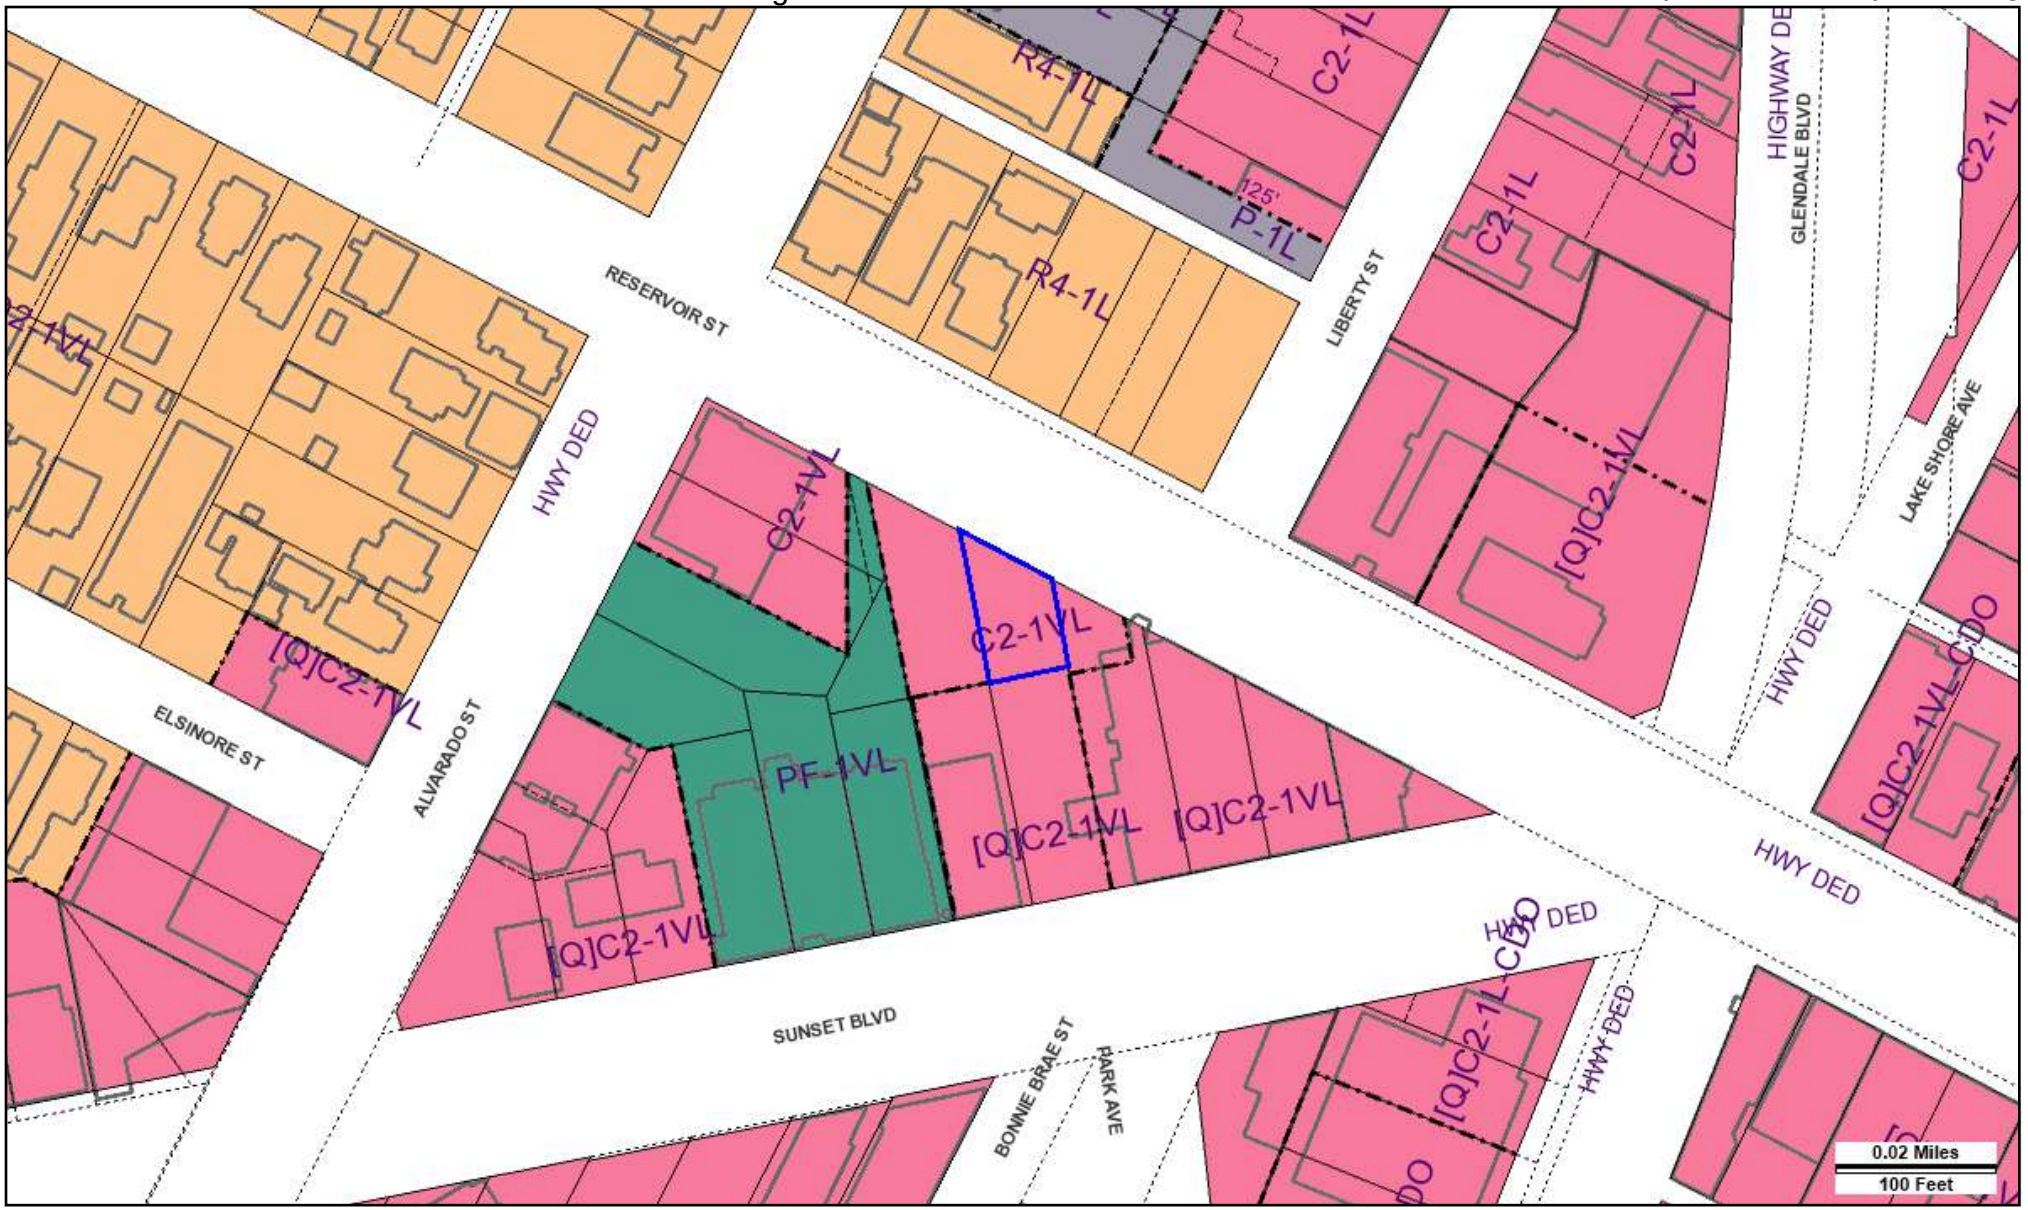

Address: 2008 W RESERVOIR ST
APN: 5404001034
PIN #: 139-5A207 10

Tract: LAKE SIDE TRACT
Block: None
Lot: 4
Arb: 1

Zoning: C2-1VL
General Plan: Community Commercial

Streets Copyright (c) Thomas Brothers Maps, Inc.

LEGEND

GENERALIZED ZONING

- OS, GW
- A, RA
- RE, RS, R1, RU, RZ, RW1
- R2, RD, RMP, RW2, R3, RAS, R4, R5
- CR, C1, C1.5, C2, C4, C5, CW, ADP, LASED, CEC, USC, PVSP, PPSP
- CM, MR, WC, CCS, UV, UI, UC, M1, M2, LAX, M3, SL
- P, PB
- PF

GENERAL PLAN LAND USE

LAND USE

RESIDENTIAL

- Minimum Residential
- Very Low / Very Low I Residential
- Very Low II Residential
- Low / Low I Residential
- Low II Residential
- Low Medium / Low Medium I Residential
- Low Medium II Residential
- Medium Residential
- High Medium Residential
- High Density Residential
- Very High Medium Residential

COMMERCIAL

- Limited Commercial
- Limited Commercial - Mixed Medium Residential
- Highway Oriented Commercial
- Highway Oriented and Limited Commercial
- Highway Oriented Commercial - Mixed Medium Residential
- Neighborhood Office Commercial
- Community Commercial
- Community Commercial -Mixed High Residential
- Regional Center Commercial

INDUSTRIAL

- Commercial Manufacturing
- Limited Manufacturing
- Light Manufacturing
- Heavy Manufacturing
- Hybrid Industrial

PARKING

- Parking Buffer

PORT OF LOS ANGELES

- General / Bulk Cargo - Non Hazardous (Industrial / Commercial)
- General / Bulk Cargo - Hazard
- Commercial Fishing
- Recreation and Commercial
- Intermodal Container Transfer Facility Site

LOS ANGELES INTERNATIONAL AIRPORT

- Airport Landside / Airport Landside Support
- Airport Airside
- LAX Airport Northside

OPEN SPACE / PUBLIC FACILITIES

- Open Space
- Public / Open Space
- Public / Quasi-Public Open Space
- Other Public Open Space
- Public Facilities

FRAMEWORK

COMMERCIAL

- Neighborhood Commercial
- General Commercial
- Community Commercial
- Regional Mixed Commercial

INDUSTRIAL

- Limited Industrial
- Light Industrial

CIRCULATION

STREET

- Arterial Mountain Road
- Collector Scenic Street
- Collector Street
- Collector Street (Hillside)
- Collector Street (Modified)
- Collector Street (Proposed)
- Country Road
- Divided Major Highway II
- Divided Secondary Scenic Highway
- Local Scenic Road
- Local Street
- Major Highway (Modified)
- Major Highway I
- Major Highway II
- Major Highway II (Modified)
- Major Scenic Highway
- Major Scenic Highway (Modified)
- Major Scenic Highway II
- Mountain Collector Street
- Park Road
- Parkway
- Principal Major Highway
- Private Street
- Scenic Divided Major Highway II
- Scenic Park
- Scenic Parkway
- Secondary Highway
- Secondary Highway (Modified)
- Secondary Scenic Highway
- Special Collector Street
- Super Major Highway

FREEWAYS

- Freeway
- Interchange
- On-Ramp / Off- Ramp
- Railroad
- Scenic Freeway Highway

MISC. LINES

- Airport Boundary
- Bus Line
- Coastal Zone Boundary
- Coastline Boundary
- Collector Scenic Street (Proposed)
- Commercial Areas
- Commercial Center
- Community Redevelopment Project Area
- Country Road
- DWP Power Lines
- Desirable Open Space
- Detached Single Family House
- Endangered Ridgeline
- Equestrian and/or Hiking Trail
- Hiking Trail
- Historical Preservation
- Horsekeeping Area
- Local Street
- MSA Desirable Open Space
- Major Scenic Controls
- Multi-Purpose Trail
- Natural Resource Reserve
- Park Road
- Park Road (Proposed)
- Quasi-Public
- Rapid Transit Line
- Residential Planned Development
- Scenic Highway (Obsolete)
- Secondary Scenic Controls
- Secondary Scenic Highway (Proposed)
- Site Boundary
- Southern California Edison Power
- Special Study Area
- Specific Plan Area
- Stagecoach Line
- Wildlife Corridor

POINTS OF INTEREST

- Alternative Youth Hostel (Proposed)
- Animal Shelter
- Area Library
- Area Library (Proposed)
- Bridge
- Campground
- Campground (Proposed)
- Cemetery
- HW Church
- City Hall
- Community Center
- Community Library
- Community Library (Proposed Expansion)
- Community Library (Proposed)
- Community Park
- Community Park (Proposed Expansion)
- Community Park (Proposed)
- Community Transit Center
- Convalescent Hospital
- Correctional Facility
- Cultural / Historic Site (Proposed)
- Cultural / Historical Site
- Cultural Arts Center
- DMV DMV Office
- DWP DWP
- DWP Pumping Station
- Equestrian Center
- HQ Fire Department Headquarters
- Fire Station
- Fire Station (Proposed Expansion)
- Fire Station (Proposed)
- Fire Supply & Maintenance
- Fire Training Site
- Fireboat Station
- Health Center / Medical Facility
- Helistop
- Historic Monument
- Historical / Cultural Monument
- Horsekeeping Area
- Horsekeeping Area (Proposed)
- Horticultural Center
- Hospital
- Hospital (Proposed)
- HW House of Worship
- e Important Ecological Area
- e Important Ecological Area (Proposed)
- Interpretive Center (Proposed)
- JC Junior College
- M MTA / Metrolink Station
- M MTA Station
- MTA Stop
- MWD MWD Headquarters
- Maintenance Yard
- Municipal Office Building
- P Municipal Parking lot
- Neighborhood Park
- Neighborhood Park (Proposed Expansion)
- Neighborhood Park (Proposed)
- Oil Collection Center
- P Parking Enforcement
- HQ Police Headquarters
- Police Station
- Police Station (Proposed Expansion)
- Police Station (Proposed)
- Police Training site
- PO Post Office
- Power Distribution Station
- Power Distribution Station (Proposed)
- Power Receiving Station
- Power Receiving Station (Proposed)
- C Private College
- E Private Elementary School
- Private Golf Course
- Private Golf Course (Proposed)
- JH Private Junior High School
- PS Private Pre-School
- Private Recreation & Cultural Facility
- SH Private Senior High School
- SF Private Special School
- E Public Elementary (Proposed Expansion)
- E Public Elementary School
- E Public Elementary School (Proposed)
- Public Golf Course
- Public Golf Course (Proposed)
- Public Housing
- Public Housing (Proposed Expansion)
- JH Public Junior High School
- JH Public Junior High School (Proposed)
- MS Public Middle School
- SH Public Senior High School
- SH Public Senior High School (Proposed)
- Pumping Station
- Pumping Station (Proposed)
- Refuse Collection Center
- Regional Library
- Regional Library (Proposed Expansion)
- Regional Library (Proposed)
- Regional Park
- Regional Park (Proposed)
- RPD Residential Plan Development
- Scenic View Site
- Scenic View Site (Proposed)
- ADM School District Headquarters
- SC School Unspecified Loc/Type (Proposed)
- Skill Center
- SS Social Services
- ★ Special Feature
- Special Recreation (a)
- SF Special School Facility
- SF Special School Facility (Proposed)
- Steam Plant
- SM Surface Mining
- Trail & Assembly Area
- Trail & Assembly Area (Proposed)
- UTL Utility Yard
- Water Tank Reservoir
- Wildlife Migration Corridor
- Wildlife Preserve Gate

SCHOOLS/PARKS WITH 500 FT. BUFFER

- Existing School/Park Site
- Planned School/Park Site
- Inside 500 Ft. Buffer

- Aquatic Facilities
- Beaches
- Child Care Centers
- Dog Parks
- Golf Course
- Historic Sites
- Horticulture/Gardens
- Skate Parks
- Other Facilities
- Park / Recreation Centers
- Parks
- Performing / Visual Arts Centers
- Recreation Centers
- Senior Citizen Centers
- Opportunity School
- Charter School
- Elementary School
- Span School
- Special Education School
- High School
- Middle School
- Early Education Center

COASTAL ZONE

- Coastal Zone Commission Authority
- Calvo Exclusion Area
- Not in Coastal Zone
- Dual Jurisdictional Coastal Zone

TRANSIT ORIENTED COMMUNITIES (TOC)

- Tier 1
- Tier 2
- Tier 3
- Tier 4

Note: TOC Tier designation and map layers are for reference purposes only. Eligible projects shall demonstrate compliance with Tier eligibility standards prior to the issuance of any permits or approvals. As transit service changes, eligible TOC Incentive Areas will be updated.

WAIVER OF DEDICATION OR IMPROVEMENT

- Public Work Approval (PWA)
- Waiver of Dedication or Improvement (WDI)

LAMC SECTION 85.02 (VEHICLE DWELLING)

- No vehicle dwelling anytime
- No vehicle dwelling overnight between 9:00 PM - 6:00 AM. Must comply with all posted parking restrictions
- Vehicle dwelling allowed. Must comply with all posted parking restrictions

OTHER SYMBOLS

- Lot Line
- Tract Line
- Lot Cut
- Easement
- Zone Boundary
- Building Line
- Lot Split
- Community Driveway
- Building Outlines 2014
- Building Outlines 2008
- Airport Hazard Zone
- Census Tract
- Coastal Zone
- Council District
- LADBS District Office
- Downtown Parking
- Fault Zone
- Fire District No. 1
- Tract Map
- Parcel Map
- Flood Zone
- Hazardous Waste
- High Wind Zone
- Hillside Grading
- Historic Preservation Overlay Zone
- Specific Plan Area
- Very High Fire Hazard Severity Zone
- Oil Wells

City of Los Angeles
Department of City Planning

10/18/2018
PARCEL PROFILE REPORT

PROPERTY ADDRESSES
2015 W RESERVOIR ST
2013 W RESERVOIR ST
2011 W RESERVOIR ST
2013 1/2 W RESERVOIR ST
2011 1/2 W RESERVOIR ST

ZIP CODES
90026

RECENT ACTIVITY
None

CASE NUMBERS
CPC-8125
CPC-1986-255
CPC-1966-21646
ORD-165167-SA1980
ORD-129279
ORD-111561
ZA-18609
ZA-18309
ZA-18254

Address/Legal Information	
PIN Number	141A207 358
Lot/Parcel Area (Calculated)	6,575.5 (sq ft)
Thomas Brothers Grid	PAGE 594 - GRID D7
Assessor Parcel No. (APN)	5419033032
Tract	MONTANA TRACT
Map Reference	M R 17-99/100
Block	G
Lot	294
Arb (Lot Cut Reference)	None
Map Sheet	141A207
Jurisdictional Information	
Community Plan Area	Silver Lake - Echo Park - Elysian Valley
Area Planning Commission	East Los Angeles
Neighborhood Council	Echo Park
Council District	CD 13 - Mitch O'Farrell
Census Tract #	1956.00
LADBS District Office	Los Angeles Metro
Planning and Zoning Information	
Special Notes	None
Zoning	R4-1L
Zoning Information (ZI)	ZI-2374 LOS ANGELES STATE ENTERPRISE ZONE
	ZI-2452 Transit Priority Area in the City of Los Angeles
General Plan Land Use	Community Commercial
General Plan Note(s)	Yes
Hillside Area (Zoning Code)	No
Specific Plan Area	None
Subarea	None
Special Land Use / Zoning	None
Design Review Board	No
Historic Preservation Review	No
Historic Preservation Overlay Zone	None
Other Historic Designations	None
Other Historic Survey Information	None
Mills Act Contract	None
CDO: Community Design Overlay	None
CPIO: Community Plan Imp. Overlay	None
Subarea	None
CUGU: Clean Up-Green Up	None
NSO: Neighborhood Stabilization Overlay	No
POD: Pedestrian Oriented Districts	None
RFA: Residential Floor Area District	None
SN: Sign District	No
Streetscape	No
Adaptive Reuse Incentive Area	None
Affordable Housing Linkage Fee	
Residential Market Area	Medium-High

This report is subject to the terms and conditions as set forth on the website. For more details, please refer to the terms and conditions at zimas.lacity.org
(*) - APN Area is provided "as is" from the Los Angeles County's Public Works, Flood Control, Benefit Assessment.

Non-Residential Market Area	High
Transit Oriented Communities (TOC)	Tier 3
CRA - Community Redevelopment Agency	None
Central City Parking	No
Downtown Parking	No
Building Line	None
500 Ft School Zone	No
500 Ft Park Zone	No
Assessor Information	
Assessor Parcel No. (APN)	5419033032
APN Area (Co. Public Works)*	0.226 (ac)
Use Code	2700 - Commercial - Parking Lot (Commercial Use Property) - Lots - Patron or Employee - One Story
Assessed Land Val.	$136,874
Assessed Improvement Val.	$6,434
Last Owner Change	11/29/2017
Last Sale Amount	$9
Tax Rate Area	13
Deed Ref No. (City Clerk)	9-710
	8-820
	46483
	464483
	1795023
	1371458-60
	0268826-8
Building 1	
Year Built	1967
Number of Units	0
Number of Bedrooms	0
Number of Bathrooms	0
Building Square Footage	9,500.0 (sq ft)
Building 2	No data for building 2
Building 3	No data for building 3
Building 4	No data for building 4
Building 5	No data for building 5
Additional Information	
Airport Hazard	None
Coastal Zone	None
Farmland	Area Not Mapped
Urban Agriculture Incentive Zone	YES
Very High Fire Hazard Severity Zone	No
Fire District No. 1	No
Flood Zone	None
Watercourse	No
Hazardous Waste / Border Zone Properties	No
Methane Hazard Site	None
High Wind Velocity Areas	No
Special Grading Area (BOE Basic Grid Map A-13372)	Yes
Oil Wells	None
Seismic Hazards	
Active Fault Near-Source Zone	
Nearest Fault (Distance in km)	0.149653752
Nearest Fault (Name)	Upper Elysian Park
Region	Los Angeles Blind Thrusts

This report is subject to the terms and conditions as set forth on the website. For more details, please refer to the terms and conditions at zimas.lacity.org
(*) - APN Area is provided "as is" from the Los Angeles County's Public Works, Flood Control, Benefit Assessment.

Fault Type	B
Slip Rate (mm/year)	1.30000000
Slip Geometry	Reverse
Slip Type	Poorly Constrained
Down Dip Width (km)	13.00000000
Rupture Top	3.00000000
Rupture Bottom	13.00000000
Dip Angle (degrees)	50.00000000
Maximum Magnitude	6.40000000
Alquist-Priolo Fault Zone	No
Landslide	No
Liquefaction	Yes
Preliminary Fault Rupture Study Area	No
Tsunami Inundation Zone	No
Economic Development Areas	
Business Improvement District	None
Promise Zone	None
Renewal Community	No
Revitalization Zone	None
State Enterprise Zone	LOS ANGELES STATE ENTERPRISE ZONE
Targeted Neighborhood Initiative	None
Housing	
Direct all Inquiries to	Housing+Community Investment Department
Telephone	(866) 557-7368
Website	http://hcidla.lacity.org
Rent Stabilization Ordinance (RSO)	No
Ellis Act Property	No
Public Safety	
Police Information	
Bureau	Central
Division / Station	Northeast
Reporting District	1181
Fire Information	
Bureau	Central
Batallion	11
District / Fire Station	20
Red Flag Restricted Parking	No

This report is subject to the terms and conditions as set forth on the website. For more details, please refer to the terms and conditions at zimas.lacity.org
(*) - APN Area is provided "as is" from the Los Angeles County's Public Works, Flood Control, Benefit Assessment.

CASE SUMMARIES

Note: Information for case summaries is retrieved from the Planning Department's Plan Case Tracking System (PCTS) database.

Case Number:	CPC-1986-255
Required Action(s):	Data Not Available
Project Descriptions(s):	AB-283 PROGRAM - GENERAL PLAN/ZONE CONSISTENCY - SILVER LAKE AREA - COMMUNITY WIDE ZONE CHANGES AND COMMUNITY PLAN CHANGES TOBRING THE ZONING INTO CONSISTENCY WITH THE COMMUNITY PLAN. INCLUDES CHANGES OF HEIGHT AS NEEDED. REQUIRED BY COURT AS PART OF SETTLEMENT IN THE HILLSIDE FEDERATION LAWSUIT
Case Number:	CPC-1966-21646
Required Action(s):	Data Not Available
Project Descriptions(s):	

DATA NOT AVAILABLE

CPC-8125

ORD-165167-SA1980

ORD-129279

ORD-111561

ZA-18609

ZA-18309

ZA-18254

This report is subject to the terms and conditions as set forth on the website. For more details, please refer to the terms and conditions at zimas.lacity.org
(*) - APN Area is provided "as is" from the Los Angeles County's Public Works, Flood Control, Benefit Assessment.

ZIMAS PUBLIC

Generalized Zoning

10/18/2018

City of Los Angeles
Department of City Planning

Address: 2011 W RESERVOIR ST
APN: 5419033032
PIN #: 141A207 358

Tract: MONTANA TRACT
Block: G
Lot: 294
Arb: None

Zoning: R4-1L
General Plan: Community Commercial

Streets Copyright (c) Thomas Brothers Maps, Inc.

LEGEND

GENERALIZED ZONING

- OS, GW
- A, RA
- RE, RS, R1, RU, RZ, RW1
- R2, RD, RMP, RW2, R3, RAS, R4, R5
- CR, C1, C1.5, C2, C4, C5, CW, ADP, LASED, CEC, USC, PVSP, PPSP
- CM, MR, WC, CCS, UV, UI, UC, M1, M2, LAX, M3, SL
- P, PB
- PF

GENERAL PLAN LAND USE

LAND USE

RESIDENTIAL

- Minimum Residential
- Very Low / Very Low I Residential
- Very Low II Residential
- Low / Low I Residential
- Low II Residential
- Low Medium / Low Medium I Residential
- Low Medium II Residential
- Medium Residential
- High Medium Residential
- High Density Residential
- Very High Medium Residential

COMMERCIAL

- Limited Commercial
- Limited Commercial - Mixed Medium Residential
- Highway Oriented Commercial
- Highway Oriented and Limited Commercial
- Highway Oriented Commercial - Mixed Medium Residential
- Neighborhood Office Commercial
- Community Commercial
- Community Commercial -Mixed High Residential
- Regional Center Commercial

INDUSTRIAL

- Commercial Manufacturing
- Limited Manufacturing
- Light Manufacturing
- Heavy Manufacturing
- Hybrid Industrial

PARKING

- Parking Buffer

PORT OF LOS ANGELES

- General / Bulk Cargo - Non Hazardous (Industrial / Commercial)
- General / Bulk Cargo - Hazard
- Commercial Fishing
- Recreation and Commercial
- Intermodal Container Transfer Facility Site

LOS ANGELES INTERNATIONAL AIRPORT

- Airport Landside / Airport Landside Support
- Airport Airside
- LAX Airport Northside

OPEN SPACE / PUBLIC FACILITIES

- Open Space
- Public / Open Space
- Public / Quasi-Public Open Space
- Other Public Open Space
- Public Facilities

FRAMEWORK

COMMERCIAL

- Neighborhood Commercial
- General Commercial
- Community Commercial
- Regional Mixed Commercial

INDUSTRIAL

- Limited Industrial
- Light Industrial

CIRCULATION

STREET

- Arterial Mountain Road
- Collector Scenic Street
- Collector Street
- Collector Street (Hillside)
- Collector Street (Modified)
- Collector Street (Proposed)
- Country Road
- Divided Major Highway II
- Divided Secondary Scenic Highway
- Local Scenic Road
- Local Street
- Major Highway (Modified)
- Major Highway I
- Major Highway II
- Major Highway II (Modified)
- Major Scenic Highway
- Major Scenic Highway (Modified)
- Major Scenic Highway II
- Mountain Collector Street
- Park Road
- Parkway
- Principal Major Highway
- Private Street
- Scenic Divided Major Highway II
- Scenic Park
- Scenic Parkway
- Secondary Highway
- Secondary Highway (Modified)
- Secondary Scenic Highway
- Special Collector Street
- Super Major Highway

FREEWAYS

- Freeway
- Interchange
- On-Ramp / Off- Ramp
- Railroad
- Scenic Freeway Highway

MISC. LINES

- Airport Boundary
- Bus Line
- Coastal Zone Boundary
- Coastline Boundary
- Collector Scenic Street (Proposed)
- Commercial Areas
- Commercial Center
- Community Redevelopment Project Area
- Country Road
- DWP Power Lines
- Desirable Open Space
- Detached Single Family House
- Endangered Ridgeline
- Equestrian and/or Hiking Trail
- Hiking Trail
- Historical Preservation
- Horsekeeping Area
- Local Street
- MSA Desirable Open Space
- Major Scenic Controls
- Multi-Purpose Trail
- Natural Resource Reserve
- Park Road
- Park Road (Proposed)
- Quasi-Public
- Rapid Transit Line
- Residential Planned Development
- Scenic Highway (Obsolete)
- Secondary Scenic Controls
- Secondary Scenic Highway (Proposed)
- Site Boundary
- Southern California Edison Power
- Special Study Area
- Specific Plan Area
- Stagecoach Line
- Wildlife Corridor

POINTS OF INTEREST

- Alternative Youth Hostel (Proposed)
- Animal Shelter
- Area Library
- Area Library (Proposed)
- Bridge
- Campground
- Campground (Proposed)
- Cemetery
- HW Church
- City Hall
- Community Center
- Community Library
- Community Library (Proposed Expansion)
- Community Library (Proposed)
- Community Park
- Community Park (Proposed Expansion)
- Community Park (Proposed)
- Community Transit Center
- Convalescent Hospital
- Correctional Facility
- Cultural / Historic Site (Proposed)
- Cultural / Historical Site
- Cultural Arts Center
- DMV DMV Office
- DWP DWP
- DWP Pumping Station
- Equestrian Center
- HQ Fire Department Headquarters
- Fire Station
- Fire Station (Proposed Expansion)
- Fire Station (Proposed)
- Fire Supply & Maintenance
- Fire Training Site
- Fireboat Station
- Health Center / Medical Facility
- Helistop
- Historic Monument
- Historical / Cultural Monument
- Horsekeeping Area
- Horsekeeping Area (Proposed)
- Horticultural Center
- Hospital
- Hospital (Proposed)
- HW House of Worship
- e Important Ecological Area
- e Important Ecological Area (Proposed)
- Interpretive Center (Proposed)
- JC Junior College
- M MTA / Metrolink Station
- M MTA Station
- MTA Stop
- MWD MWD Headquarters
- Maintenance Yard
- Municipal Office Building
- P Municipal Parking lot
- Neighborhood Park
- Neighborhood Park (Proposed Expansion)
- Neighborhood Park (Proposed)
- Oil Collection Center
- P Parking Enforcement
- HQ Police Headquarters
- Police Station
- Police Station (Proposed Expansion)
- Police Station (Proposed)
- Police Training site
- PO Post Office
- Power Distribution Station
- Power Distribution Station (Proposed)
- Power Receiving Station
- Power Receiving Station (Proposed)
- C Private College
- E Private Elementary School
- Private Golf Course
- Private Golf Course (Proposed)
- JH Private Junior High School
- PS Private Pre-School
- Private Recreation & Cultural Facility
- SH Private Senior High School
- SF Private Special School
- E Public Elementary (Proposed Expansion)
- E Public Elementary School
- E Public Elementary School (Proposed)
- Public Golf Course
- Public Golf Course (Proposed)
- Public Housing
- Public Housing (Proposed Expansion)
- JH Public Junior High School
- JH Public Junior High School (Proposed)
- MS Public Middle School
- SH Public Senior High School
- SH Public Senior High School (Proposed)
- Pumping Station
- Pumping Station (Proposed)
- Refuse Collection Center
- Regional Library
- Regional Library (Proposed Expansion)
- Regional Library (Proposed)
- Regional Park
- Regional Park (Proposed)
- RPD Residential Plan Development
- Scenic View Site
- Scenic View Site (Proposed)
- ADM School District Headquarters
- SC School Unspecified Loc/Type (Proposed)
- Skill Center
- SS Social Services
- ★ Special Feature
- Special Recreation (a)
- SF Special School Facility
- SF Special School Facility (Proposed)
- Steam Plant
- SM Surface Mining
- Trail & Assembly Area
- Trail & Assembly Area (Proposed)
- UTL Utility Yard
- Water Tank Reservoir
- Wildlife Migration Corridor
- Wildlife Preserve Gate

SCHOOLS/PARKS WITH 500 FT. BUFFER

- Existing School/Park Site
- Planned School/Park Site
- Inside 500 Ft. Buffer

- Aquatic Facilities
- Beaches
- Child Care Centers
- Dog Parks
- Golf Course
- Historic Sites
- Horticulture/Gardens
- Skate Parks
- Other Facilities
- Park / Recreation Centers
- Parks
- Performing / Visual Arts Centers
- Recreation Centers
- Senior Citizen Centers
- Opportunity School
- Charter School
- Elementary School
- Span School
- Special Education School
- High School
- Middle School
- Early Education Center

COASTAL ZONE

- Coastal Zone Commission Authority
- Calvo Exclusion Area
- Not in Coastal Zone
- Dual Jurisdictional Coastal Zone

TRANSIT ORIENTED COMMUNITIES (TOC)

- Tier 1
- Tier 2
- Tier 3
- Tier 4

Note: TOC Tier designation and map layers are for reference purposes only. Eligible projects shall demonstrate compliance with Tier eligibility standards prior to the issuance of any permits or approvals. As transit service changes, eligible TOC Incentive Areas will be updated.

WAIVER OF DEDICATION OR IMPROVEMENT

- Public Work Approval (PWA)
- Waiver of Dedication or Improvement (WDI)

LAMC SECTION 85.02 (VEHICLE DWELLING)

- No vehicle dwelling anytime
- No vehicle dwelling overnight between 9:00 PM - 6:00 AM. Must comply with all posted parking restrictions
- Vehicle dwelling allowed. Must comply with all posted parking restrictions

OTHER SYMBOLS

- Lot Line
- Tract Line
- Lot Cut
- Easement
- Zone Boundary
- Building Line
- Lot Split
- Community Driveway
- Building Outlines 2014
- Building Outlines 2008
- Airport Hazard Zone
- Census Tract
- Coastal Zone
- Council District
- LADBS District Office
- Downtown Parking
- Fault Zone
- Fire District No. 1
- Tract Map
- Parcel Map
- Flood Zone
- Hazardous Waste
- High Wind Zone
- Hillside Grading
- Historic Preservation Overlay Zone
- Specific Plan Area
- Very High Fire Hazard Severity Zone
- Oil Wells

City of Los Angeles
Department of City Planning

10/18/2018
PARCEL PROFILE REPORT

PROPERTY ADDRESSES
2018 W RESERVOIR ST
2016 W RESERVOIR ST

ZIP CODES
90026

RECENT ACTIVITY
None

CASE NUMBERS
CPC-8125
CPC-1986-255
ORD-165167-SA2310
ORD-129279
ORD-111561
ZAI-1801
OB-12266
AFF-35657
PRIOR-06/01/1946

Address/Legal Information	
PIN Number	141A207 403
Lot/Parcel Area (Calculated)	5,806.1 (sq ft)
Thomas Brothers Grid	PAGE 594 - GRID D7
Assessor Parcel No. (APN)	5404001034
Tract	LAKE SIDE TRACT
Map Reference	M B 6-42
Block	None
Lot	5A
Arb (Lot Cut Reference)	None
Map Sheet	139-5A207
	141A207
Jurisdictional Information	
Community Plan Area	Silver Lake - Echo Park - Elysian Valley
Area Planning Commission	East Los Angeles
Neighborhood Council	Echo Park
Council District	CD 13 - Mitch O'Farrell
Census Tract #	1956.00
LADBS District Office	Los Angeles Metro
Planning and Zoning Information	
Special Notes	None
Zoning	C2-1VL
Zoning Information (ZI)	ZI-2374 LOS ANGELES STATE ENTERPRISE ZONE
	ZI-2452 Transit Priority Area in the City of Los Angeles
General Plan Land Use	Community Commercial
General Plan Note(s)	Yes
Hillside Area (Zoning Code)	No
Specific Plan Area	None
Subarea	None
Special Land Use / Zoning	None
Design Review Board	No
Historic Preservation Review	No
Historic Preservation Overlay Zone	None
Other Historic Designations	None
Other Historic Survey Information	None
Mills Act Contract	None
CDO: Community Design Overlay	None
CPIO: Community Plan Imp. Overlay	None
Subarea	None
CUGU: Clean Up-Green Up	None
NSO: Neighborhood Stabilization Overlay	No
POD: Pedestrian Oriented Districts	None
RFA: Residential Floor Area District	None
SN: Sign District	No
Streetscape	No
Adaptive Reuse Incentive Area	None
Affordable Housing Linkage Fee	

This report is subject to the terms and conditions as set forth on the website. For more details, please refer to the terms and conditions at zimas.lacity.org
(*) - APN Area is provided "as is" from the Los Angeles County's Public Works, Flood Control, Benefit Assessment.

Residential Market Area	Medium-High
Non-Residential Market Area	High
Transit Oriented Communities (TOC)	Tier 3
CRA - Community Redevelopment Agency	None
Central City Parking	No
Downtown Parking	No
Building Line	None
500 Ft School Zone	No
500 Ft Park Zone	No
Assessor Information	
Assessor Parcel No. (APN)	5404001034
APN Area (Co. Public Works)*	0.682 (ac)
Use Code	2100 - Commercial - Restaurant, Cocktail Lounge - Restaurant, Cocktail Lounge, Tavern - One Story
Assessed Land Val.	$5,447,684
Assessed Improvement Val.	$2,795,987
Last Owner Change	03/14/2016
Last Sale Amount	$9
Tax Rate Area	13
Deed Ref No. (City Clerk)	809
	5-76
	4-446
	3-947
	2200779
	2200778
Building 1	
Year Built	1929
Building Class	DX
Number of Units	0
Number of Bedrooms	0
Number of Bathrooms	0
Building Square Footage	18,418.0 (sq ft)
Building 2	No data for building 2
Building 3	No data for building 3
Building 4	No data for building 4
Building 5	No data for building 5
Additional Information	
Airport Hazard	None
Coastal Zone	None
Farmland	Area Not Mapped
Urban Agriculture Incentive Zone	YES
Very High Fire Hazard Severity Zone	No
Fire District No. 1	No
Flood Zone	None
Watercourse	No
Hazardous Waste / Border Zone Properties	No
Methane Hazard Site	None
High Wind Velocity Areas	No
Special Grading Area (BOE Basic Grid Map A-13372)	Yes
Oil Wells	None
Seismic Hazards	
Active Fault Near-Source Zone	
Nearest Fault (Distance in km)	0.217157808
Nearest Fault (Name)	Upper Elysian Park

This report is subject to the terms and conditions as set forth on the website. For more details, please refer to the terms and conditions at zimas.lacity.org
(*) - APN Area is provided "as is" from the Los Angeles County's Public Works, Flood Control, Benefit Assessment.

Region	Los Angeles Blind Thrusts
Fault Type	B
Slip Rate (mm/year)	1.30000000
Slip Geometry	Reverse
Slip Type	Poorly Constrained
Down Dip Width (km)	13.00000000
Rupture Top	3.00000000
Rupture Bottom	13.00000000
Dip Angle (degrees)	50.00000000
Maximum Magnitude	6.40000000
Alquist-Priolo Fault Zone	No
Landslide	No
Liquefaction	Yes
Preliminary Fault Rupture Study Area	No
Tsunami Inundation Zone	No
Economic Development Areas	
Business Improvement District	None
Promise Zone	None
Renewal Community	No
Revitalization Zone	None
State Enterprise Zone	LOS ANGELES STATE ENTERPRISE ZONE
Targeted Neighborhood Initiative	Echo Park
Housing	
Direct all Inquiries to	Housing+Community Investment Department
Telephone	(866) 557-7368
Website	http://hcidla.lacity.org
Rent Stabilization Ordinance (RSO)	No
Ellis Act Property	No
Public Safety	
Police Information	
Bureau	Central
Division / Station	Northeast
Reporting District	1181
Fire Information	
Bureau	Central
Batallion	11
District / Fire Station	20
Red Flag Restricted Parking	No

This report is subject to the terms and conditions as set forth on the website. For more details, please refer to the terms and conditions at zimas.lacity.org
(*) - APN Area is provided "as is" from the Los Angeles County's Public Works, Flood Control, Benefit Assessment.

CASE SUMMARIES

Note: Information for case summaries is retrieved from the Planning Department's Plan Case Tracking System (PCTS) database.

Case Number:	CPC-1986-255
Required Action(s):	Data Not Available
Project Descriptions(s):	AB-283 PROGRAM - GENERAL PLAN/ZONE CONSISTENCY - SILVER LAKE AREA - COMMUNITY WIDE ZONE CHANGES AND COMMUNITY PLAN CHANGES TOBRING THE ZONING INTO CONSISTENCY WITH THE COMMUNITY PLAN. INCLUDES CHANGES OF HEIGHT AS NEEDED. REQUIRED BY COURT AS PART OF SETTLEMENT IN THE HILLSIDE FEDERATION LAWSUIT

DATA NOT AVAILABLE

CPC-8125

ORD-165167-SA2310

ORD-129279

ORD-111561

ZAI-1801

OB-12266

AFF-35657

PRIOR-06/01/1946

This report is subject to the terms and conditions as set forth on the website. For more details, please refer to the terms and conditions at zimas.lacity.org
(*) - APN Area is provided "as is" from the Los Angeles County's Public Works, Flood Control, Benefit Assessment.

ZIMAS PUBLIC

Generalized Zoning

10/18/2018

City of Los Angeles
Department of City Planning

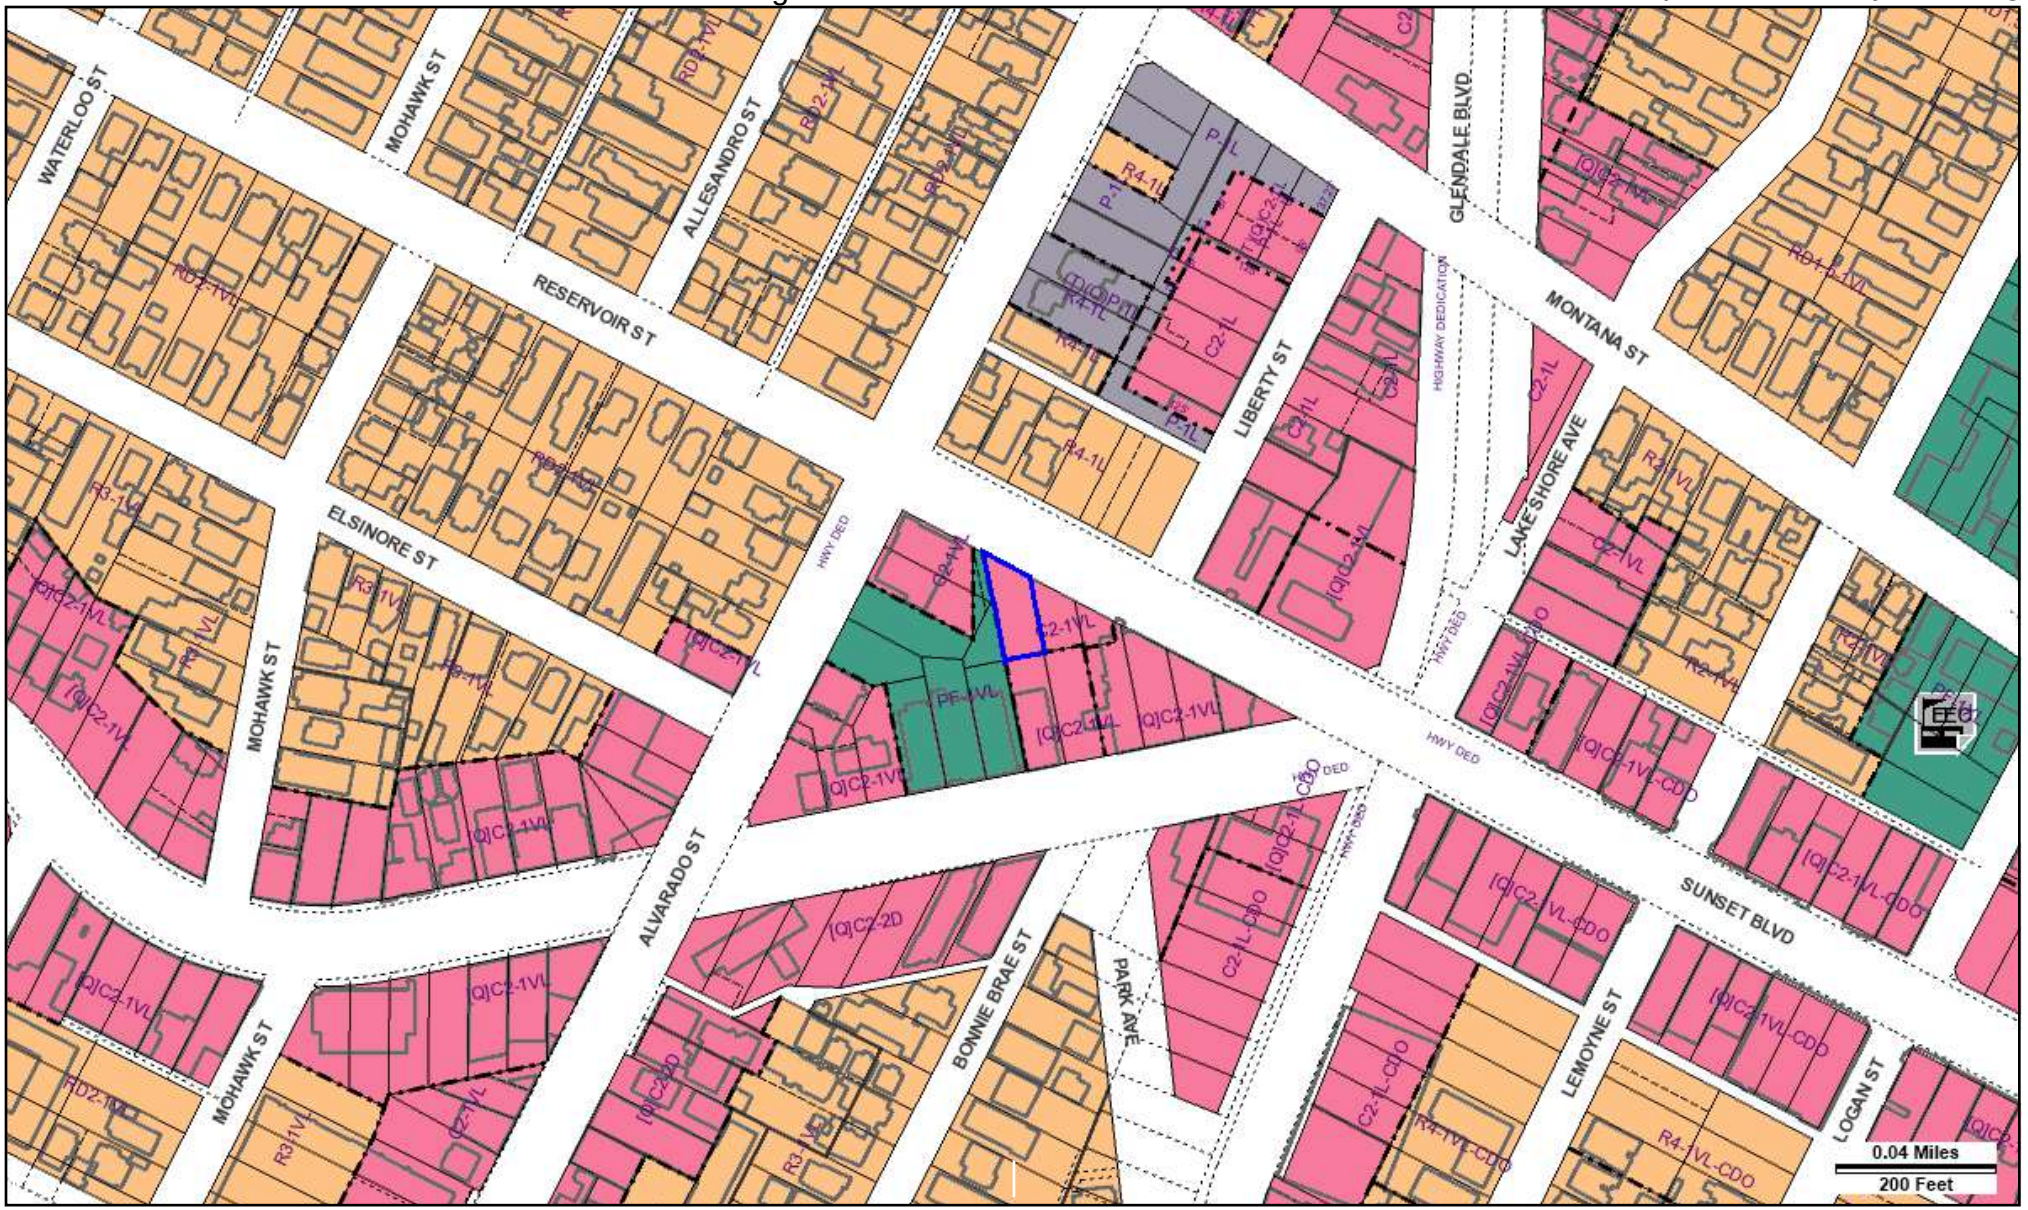

Address: 2016 W RESERVOIR ST
APN: 5404001034
PIN #: 141A207 403

Tract: LAKE SIDE TRACT
Block: None
Lot: 5A
Arb: None

Zoning: C2-1VL
General Plan: Community Commercial

N
W E
S

Streets Copyright (c) Thomas Brothers Maps, Inc.

LEGEND

GENERALIZED ZONING

- OS, GW
- A, RA
- RE, RS, R1, RU, RZ, RW1
- R2, RD, RMP, RW2, R3, RAS, R4, R5
- CR, C1, C1.5, C2, C4, C5, CW, ADP, LASED, CEC, USC, PVSP, PPSP
- CM, MR, WC, CCS, UV, UI, UC, M1, M2, LAX, M3, SL
- P, PB
- PF

GENERAL PLAN LAND USE

LAND USE

RESIDENTIAL

- Minimum Residential
- Very Low / Very Low I Residential
- Very Low II Residential
- Low / Low I Residential
- Low II Residential
- Low Medium / Low Medium I Residential
- Low Medium II Residential
- Medium Residential
- High Medium Residential
- High Density Residential
- Very High Medium Residential

COMMERCIAL

- Limited Commercial
- Limited Commercial - Mixed Medium Residential
- Highway Oriented Commercial
- Highway Oriented and Limited Commercial
- Highway Oriented Commercial - Mixed Medium Residential
- Neighborhood Office Commercial
- Community Commercial
- Community Commercial -Mixed High Residential
- Regional Center Commercial

INDUSTRIAL

- Commercial Manufacturing
- Limited Manufacturing
- Light Manufacturing
- Heavy Manufacturing
- Hybrid Industrial

PARKING

- Parking Buffer

PORT OF LOS ANGELES

- General / Bulk Cargo - Non Hazardous (Industrial / Commercial)
- General / Bulk Cargo - Hazard
- Commercial Fishing
- Recreation and Commercial
- Intermodal Container Transfer Facility Site

LOS ANGELES INTERNATIONAL AIRPORT

- Airport Landside / Airport Landside Support
- Airport Airside
- LAX Airport Northside

OPEN SPACE / PUBLIC FACILITIES

- Open Space
- Public / Open Space
- Public / Quasi-Public Open Space
- Other Public Open Space
- Public Facilities

FRAMEWORK

COMMERCIAL

- Neighborhood Commercial
- General Commercial
- Community Commercial
- Regional Mixed Commercial

INDUSTRIAL

- Limited Industrial
- Light Industrial

CIRCULATION

STREET

- Arterial Mountain Road
- Collector Scenic Street
- Collector Street
- Collector Street (Hillside)
- Collector Street (Modified)
- Collector Street (Proposed)
- Country Road
- Divided Major Highway II
- Divided Secondary Scenic Highway
- Local Scenic Road
- Local Street
- Major Highway (Modified)
- Major Highway I
- Major Highway II
- Major Highway II (Modified)
- Major Scenic Highway
- Major Scenic Highway (Modified)
- Major Scenic Highway II
- Mountain Collector Street
- Park Road
- Parkway
- Principal Major Highway
- Private Street
- Scenic Divided Major Highway II
- Scenic Park
- Scenic Parkway
- Secondary Highway
- Secondary Highway (Modified)
- Secondary Scenic Highway
- Special Collector Street
- Super Major Highway

FREEWAYS

- Freeway
- Interchange
- On-Ramp / Off- Ramp
- Railroad
- Scenic Freeway Highway

MISC. LINES

- Airport Boundary
- Bus Line
- Coastal Zone Boundary
- Coastline Boundary
- Collector Scenic Street (Proposed)
- Commercial Areas
- Commercial Center
- Community Redevelopment Project Area
- Country Road
- DWP Power Lines
- Desirable Open Space
- Detached Single Family House
- Endangered Ridgeline
- Equestrian and/or Hiking Trail
- Hiking Trail
- Historical Preservation
- Horsekeeping Area
- Local Street
- MSA Desirable Open Space
- Major Scenic Controls
- Multi-Purpose Trail
- Natural Resource Reserve
- Park Road
- Park Road (Proposed)
- Quasi-Public
- Rapid Transit Line
- Residential Planned Development
- Scenic Highway (Obsolete)
- Secondary Scenic Controls
- Secondary Scenic Highway (Proposed)
- Site Boundary
- Southern California Edison Power
- Special Study Area
- Specific Plan Area
- Stagecoach Line
- Wildlife Corridor

POINTS OF INTEREST

- Alternative Youth Hostel (Proposed)
- Animal Shelter
- Area Library
- Area Library (Proposed)
- Bridge
- Campground
- Campground (Proposed)
- Cemetery
- HW Church
- City Hall
- Community Center
- Community Library
- Community Library (Proposed Expansion)
- Community Library (Proposed)
- Community Park
- Community Park (Proposed Expansion)
- Community Park (Proposed)
- Community Transit Center
- Convalescent Hospital
- Correctional Facility
- Cultural / Historic Site (Proposed)
- Cultural / Historical Site
- Cultural Arts Center
- DMV DMV Office
- DWP DWP
- DWP Pumping Station
- Equestrian Center
- HQ Fire Department Headquarters
- Fire Station
- Fire Station (Proposed Expansion)
- Fire Station (Proposed)
- Fire Supply & Maintenance
- Fire Training Site
- Fireboat Station
- Health Center / Medical Facility
- Helistop
- Historic Monument
- Historical / Cultural Monument
- Horsekeeping Area
- Horsekeeping Area (Proposed)
- Horticultural Center
- Hospital
- Hospital (Proposed)
- HW House of Worship
- e Important Ecological Area
- e Important Ecological Area (Proposed)
- Interpretive Center (Proposed)
- JC Junior College
- M MTA / Metrolink Station
- M MTA Station
- MTA Stop
- MWD MWD Headquarters
- Maintenance Yard
- Municipal Office Building
- P Municipal Parking lot
- Neighborhood Park
- Neighborhood Park (Proposed Expansion)
- Neighborhood Park (Proposed)
- Oil Collection Center
- P Parking Enforcement
- HQ Police Headquarters
- Police Station
- Police Station (Proposed Expansion)
- Police Station (Proposed)
- Police Training site
- PO Post Office
- Power Distribution Station
- Power Distribution Station (Proposed)
- Power Receiving Station
- Power Receiving Station (Proposed)
- C Private College
- E Private Elementary School
- Private Golf Course
- Private Golf Course (Proposed)
- JH Private Junior High School
- PS Private Pre-School
- Private Recreation & Cultural Facility
- SH Private Senior High School
- SF Private Special School
- E Public Elementary (Proposed Expansion)
- E Public Elementary School
- E Public Elementary School (Proposed)
- Public Golf Course
- Public Golf Course (Proposed)
- Public Housing
- Public Housing (Proposed Expansion)
- JH Public Junior High School
- JH Public Junior High School (Proposed)
- MS Public Middle School
- SH Public Senior High School
- SH Public Senior High School (Proposed)
- Pumping Station
- Pumping Station (Proposed)
- Refuse Collection Center
- Regional Library
- Regional Library (Proposed Expansion)
- Regional Library (Proposed)
- Regional Park
- Regional Park (Proposed)
- RPD Residential Plan Development
- Scenic View Site
- Scenic View Site (Proposed)
- ADM School District Headquarters
- SC School Unspecified Loc/Type (Proposed)
- Skill Center
- SS Social Services
- ★ Special Feature
- Special Recreation (a)
- SF Special School Facility
- SF Special School Facility (Proposed)
- Steam Plant
- SM Surface Mining
- Trail & Assembly Area
- Trail & Assembly Area (Proposed)
- UTL Utility Yard
- Water Tank Reservoir
- Wildlife Migration Corridor
- Wildlife Preserve Gate

SCHOOLS/PARKS WITH 500 FT. BUFFER

- Existing School/Park Site
- Planned School/Park Site
- Inside 500 Ft. Buffer

- Aquatic Facilities
- Beaches
- Child Care Centers
- Dog Parks
- Golf Course
- Historic Sites
- Horticulture/Gardens
- Skate Parks
- Other Facilities
- Park / Recreation Centers
- Parks
- Performing / Visual Arts Centers
- Recreation Centers
- Senior Citizen Centers
- Opportunity School
- Charter School
- Elementary School
- Span School
- Special Education School
- High School
- Middle School
- Early Education Center

COASTAL ZONE

- Coastal Zone Commission Authority
- Calvo Exclusion Area
- Not in Coastal Zone
- Dual Jurisdictional Coastal Zone

TRANSIT ORIENTED COMMUNITIES (TOC)

- Tier 1
- Tier 2
- Tier 3
- Tier 4

Note: TOC Tier designation and map layers are for reference purposes only. Eligible projects shall demonstrate compliance with Tier eligibility standards prior to the issuance of any permits or approvals. As transit service changes, eligible TOC Incentive Areas will be updated.

WAIVER OF DEDICATION OR IMPROVEMENT

- Public Work Approval (PWA)
- Waiver of Dedication or Improvement (WDI)

LAMC SECTION 85.02 (VEHICLE DWELLING)

- No vehicle dwelling anytime
- No vehicle dwelling overnight between 9:00 PM - 6:00 AM. Must comply with all posted parking restrictions
- Vehicle dwelling allowed. Must comply with all posted parking restrictions

OTHER SYMBOLS

- Lot Line
- Tract Line
- Lot Cut
- Easement
- Zone Boundary
- Building Line
- Lot Split
- Community Driveway
- Building Outlines 2014
- Building Outlines 2008
- Airport Hazard Zone
- Census Tract
- Coastal Zone
- Council District
- LADBS District Office
- Downtown Parking
- Fault Zone
- Fire District No. 1
- Tract Map
- Parcel Map
- Flood Zone
- Hazardous Waste
- High Wind Zone
- Hillside Grading
- Historic Preservation Overlay Zone
- Specific Plan Area
- Very High Fire Hazard Severity Zone
- Oil Wells

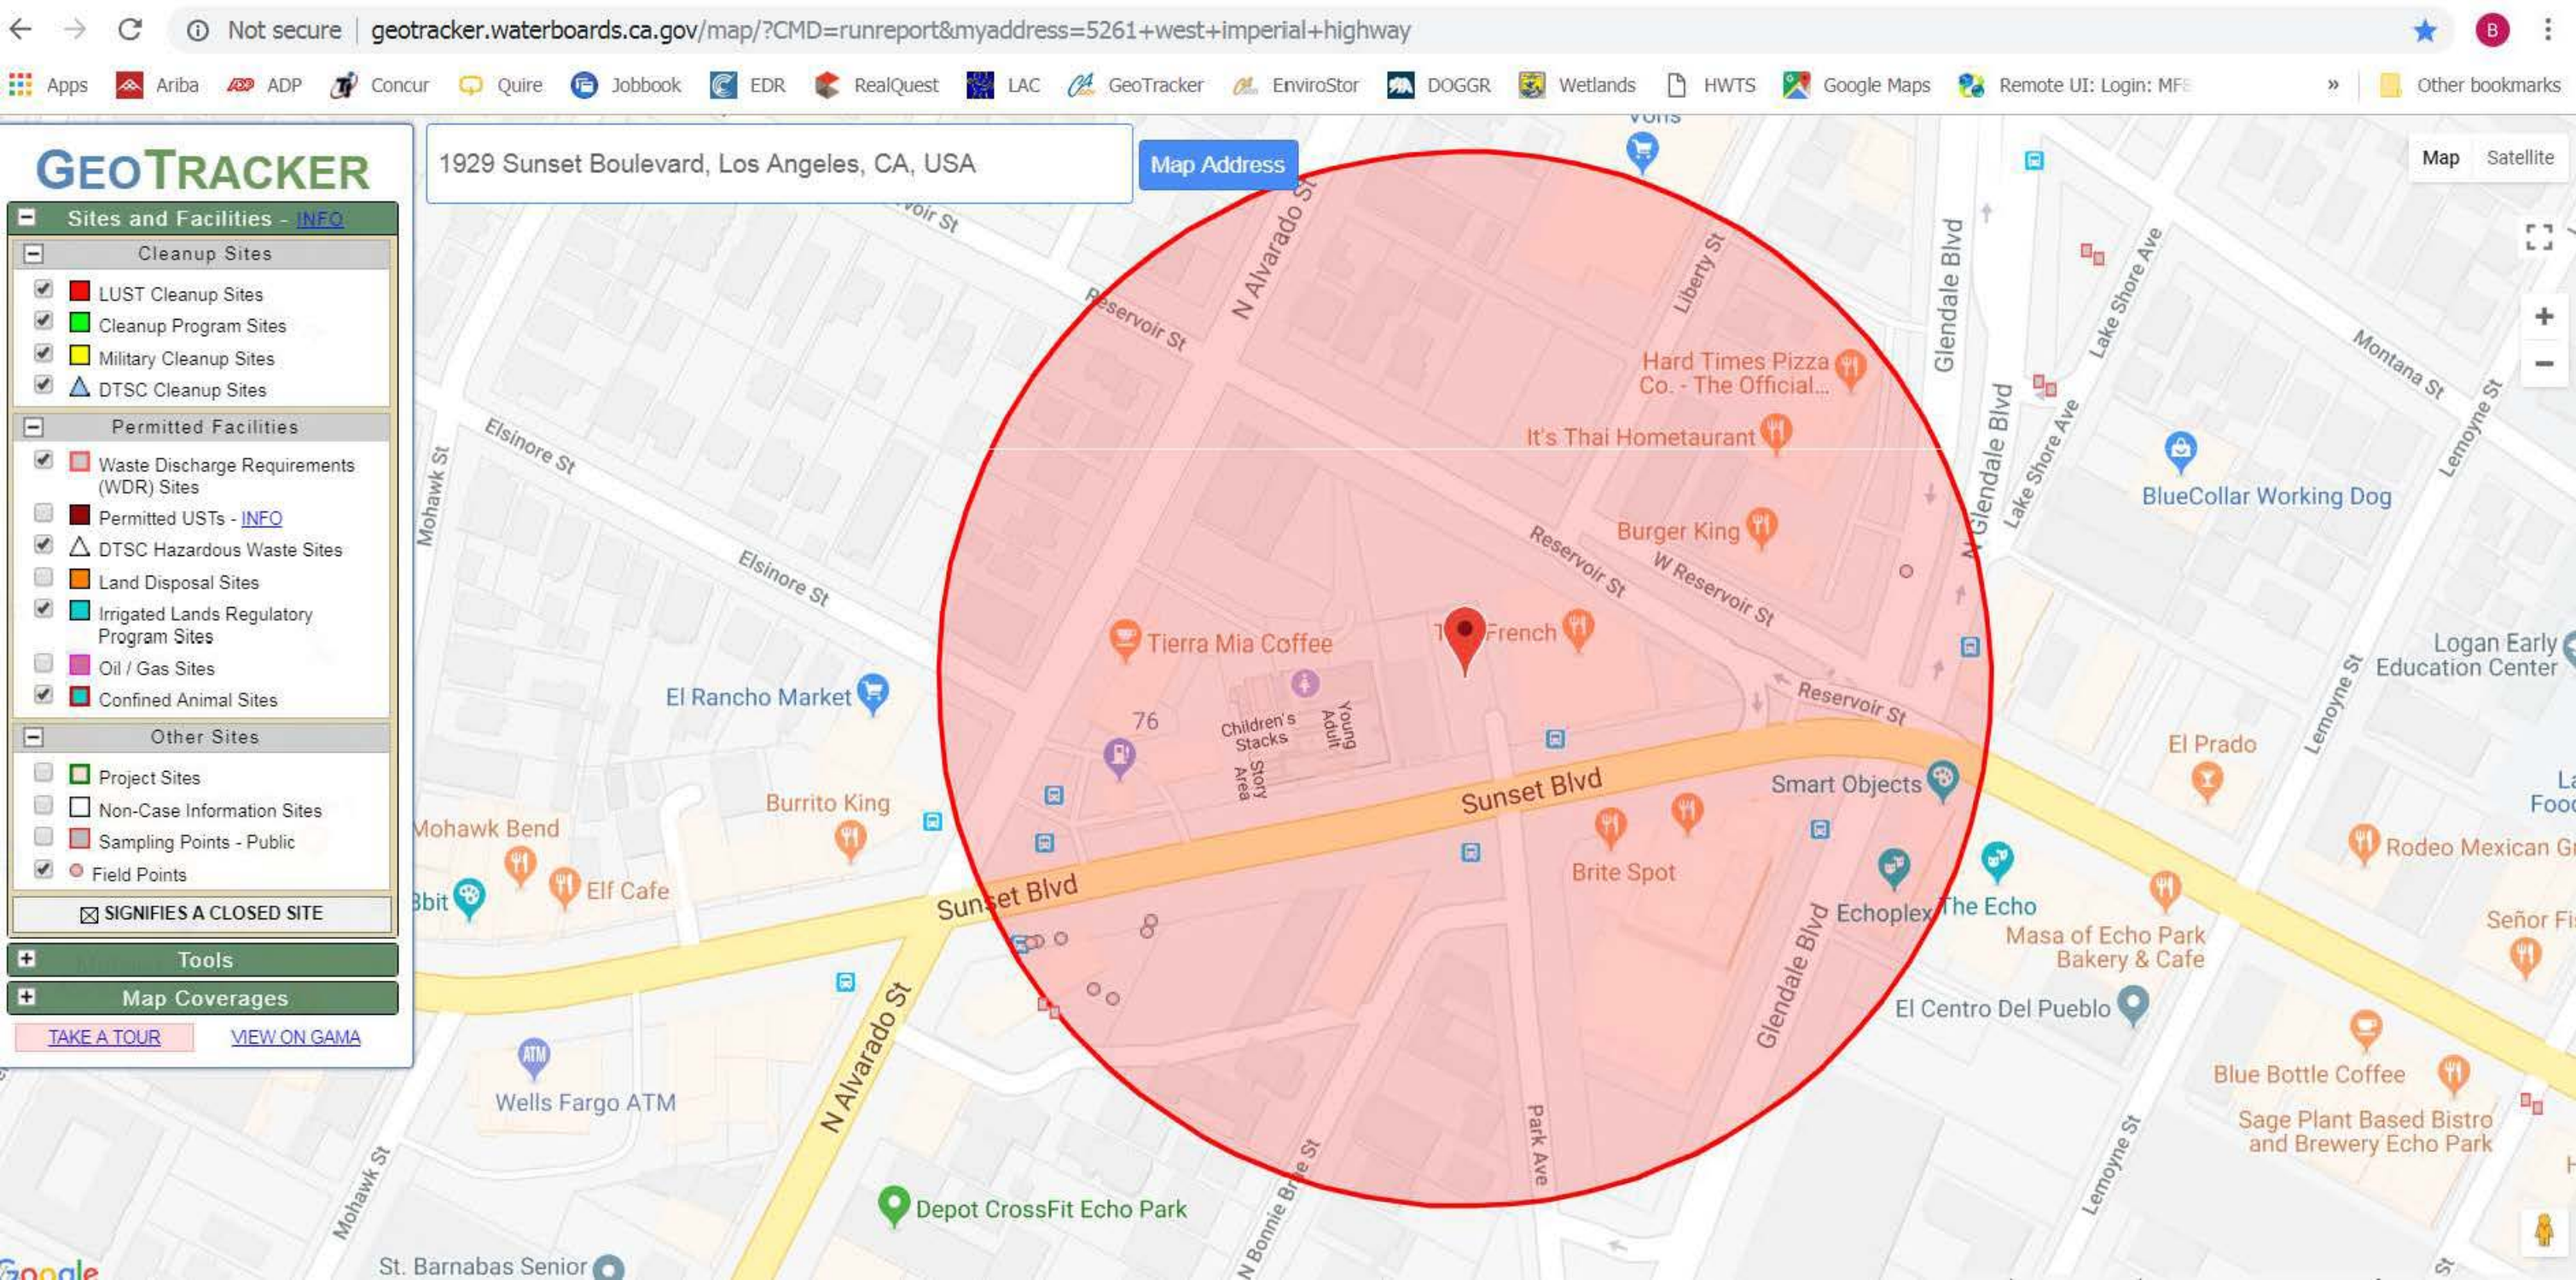
Not secure | geotracker.waterboards.ca.gov/map/?CMD=runreport&myaddress=5261+west+imperial+highway
Apps Ariba ADP Concur Quire Jobbook EDR RealQuest LAC GeoTracker EnviroStor DOGGR Wetlands HWTS Google Maps Other bookmarks
GEOTRACKER
1929 Sunset Boulevard, Los Angeles, CA, USA
Map Address
Map
Satellite
Sites and Facilities - INFO
Cleanup Sites
LUST Cleanup Sites
Cleanup Program Sites
Military Cleanup Sites
DTSC Cleanup Sites
Permitted Facilities
Waste Discharge Requirements (WDR) Sites
Permitted USTs - INFO
DTSC Hazardous Waste Sites
Land Disposal Sites
Irrigated Lands Regulatory Program Sites
Oil / Gas Sites
Confined Animal Sites
Other Sites
Project Sites
Non-Case Information Sites
Sampling Points - Public
Field Points
SIGNIFIES A CLOSED SITE
Tools
Map Coverages
TAKE A TOUR
VIEW ON GAMA
Sunset Blvd
N Alvarado St
Reservoir St
W Reservoir St
Elsinore St
Mohawk St
Glendale Blvd
Lake Shore Ave
Montana St
Lemoyne St
Liberty St
Park Ave
Hard Times Pizza Co. - The Official...
It's Thai Hometaurant
Burger King
BlueCollar Working Dog
Tierra Mia Coffee
El Rancho Market
Burrito King
Mohawk Bend
Elf Cafe
Wells Fargo ATM
Depot CrossFit Echo Park
Smart Objects
Brite Spot
Echoplex
The Echo
Masa of Echo Park Bakery & Cafe
El Centro Del Pueblo
El Prado
Logan Early Education Center
Rodeo Mexican
Blue Bottle Coffee
Sage Plant Based Bistro and Brewery Echo Park
St. Barnabas Senior
Children's Stacks
Young Adult
Story Area
76

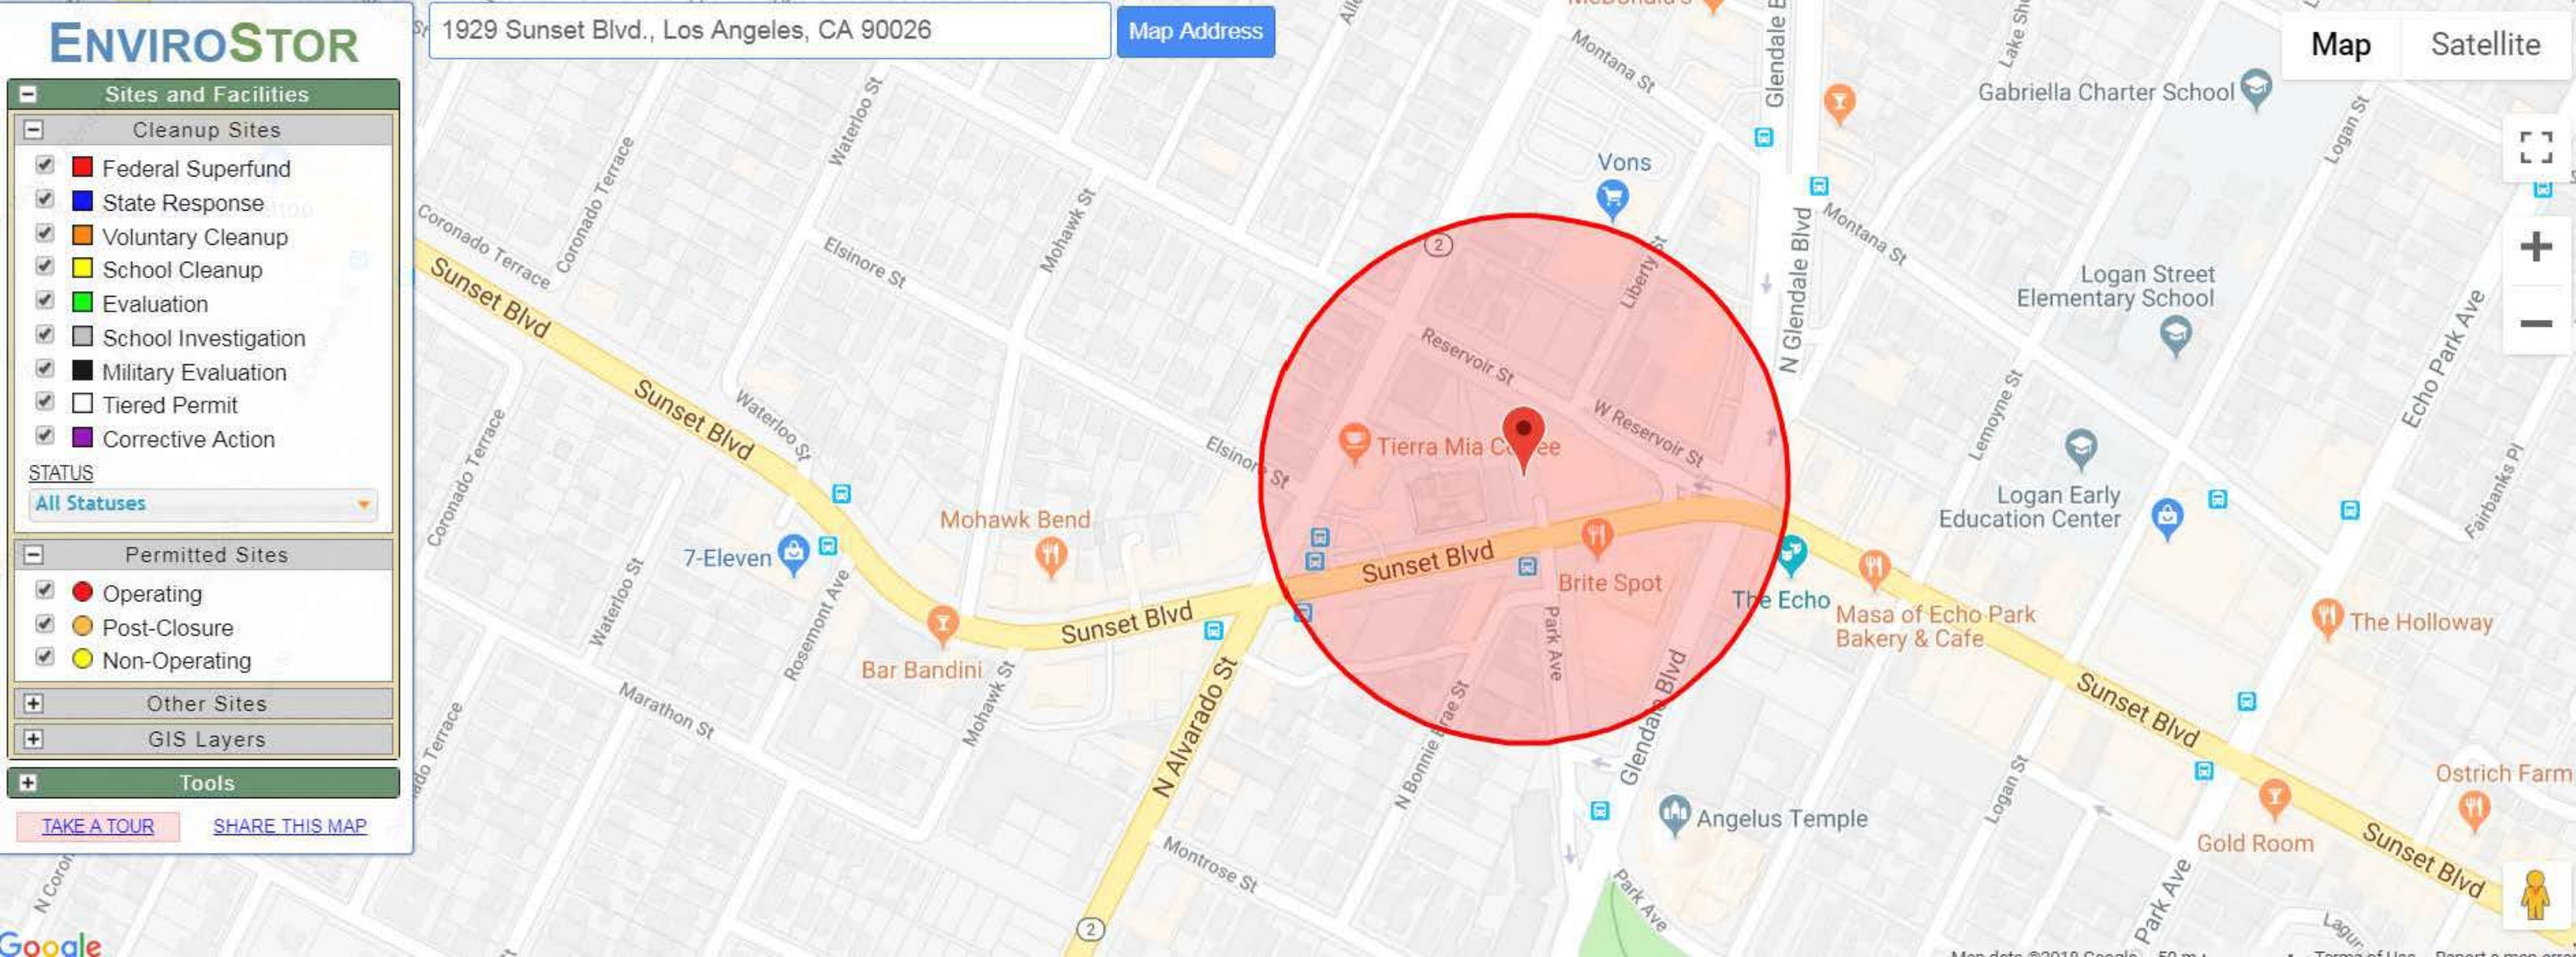
ENVIROSTOR
1929 Sunset Blvd., Los Angeles, CA 90026
Map Address
Map
Satellite
Sites and Facilities
Cleanup Sites
Federal Superfund
State Response
Voluntary Cleanup
School Cleanup
Evaluation
School Investigation
Military Evaluation
Tiered Permit
Corrective Action
STATUS
All Statuses
Permitted Sites
Operating
Post-Closure
Non-Operating
Other Sites
GIS Layers
Tools
TAKE A TOUR
SHARE THIS MAP
Sunset Blvd
Coronado Terrace
Waterloo St
Elsinore St
Mohawk St
Reservoir St
W Reservoir St
Tierra Mia Coffee
Vons
Liberty St
Montana St
N Glendale Blvd
Gabriella Charter School
Logan Street Elementary School
Logan Early Education Center
Lemoyne St
Logan St
Echo Park Ave
Fairbanks Pl
Mohawk Bend
7-Eleven
Bar Bandini
Rosemont Ave
Marathon St
N Alvarado St
Brite Spot
Park Ave
N Bonnie Brae St
Glendale Blvd
The Echo
Masa of Echo Park Bakery & Cafe
The Holloway
Ostrich Farm
Angelus Temple
Gold Room
Montrose St
Google

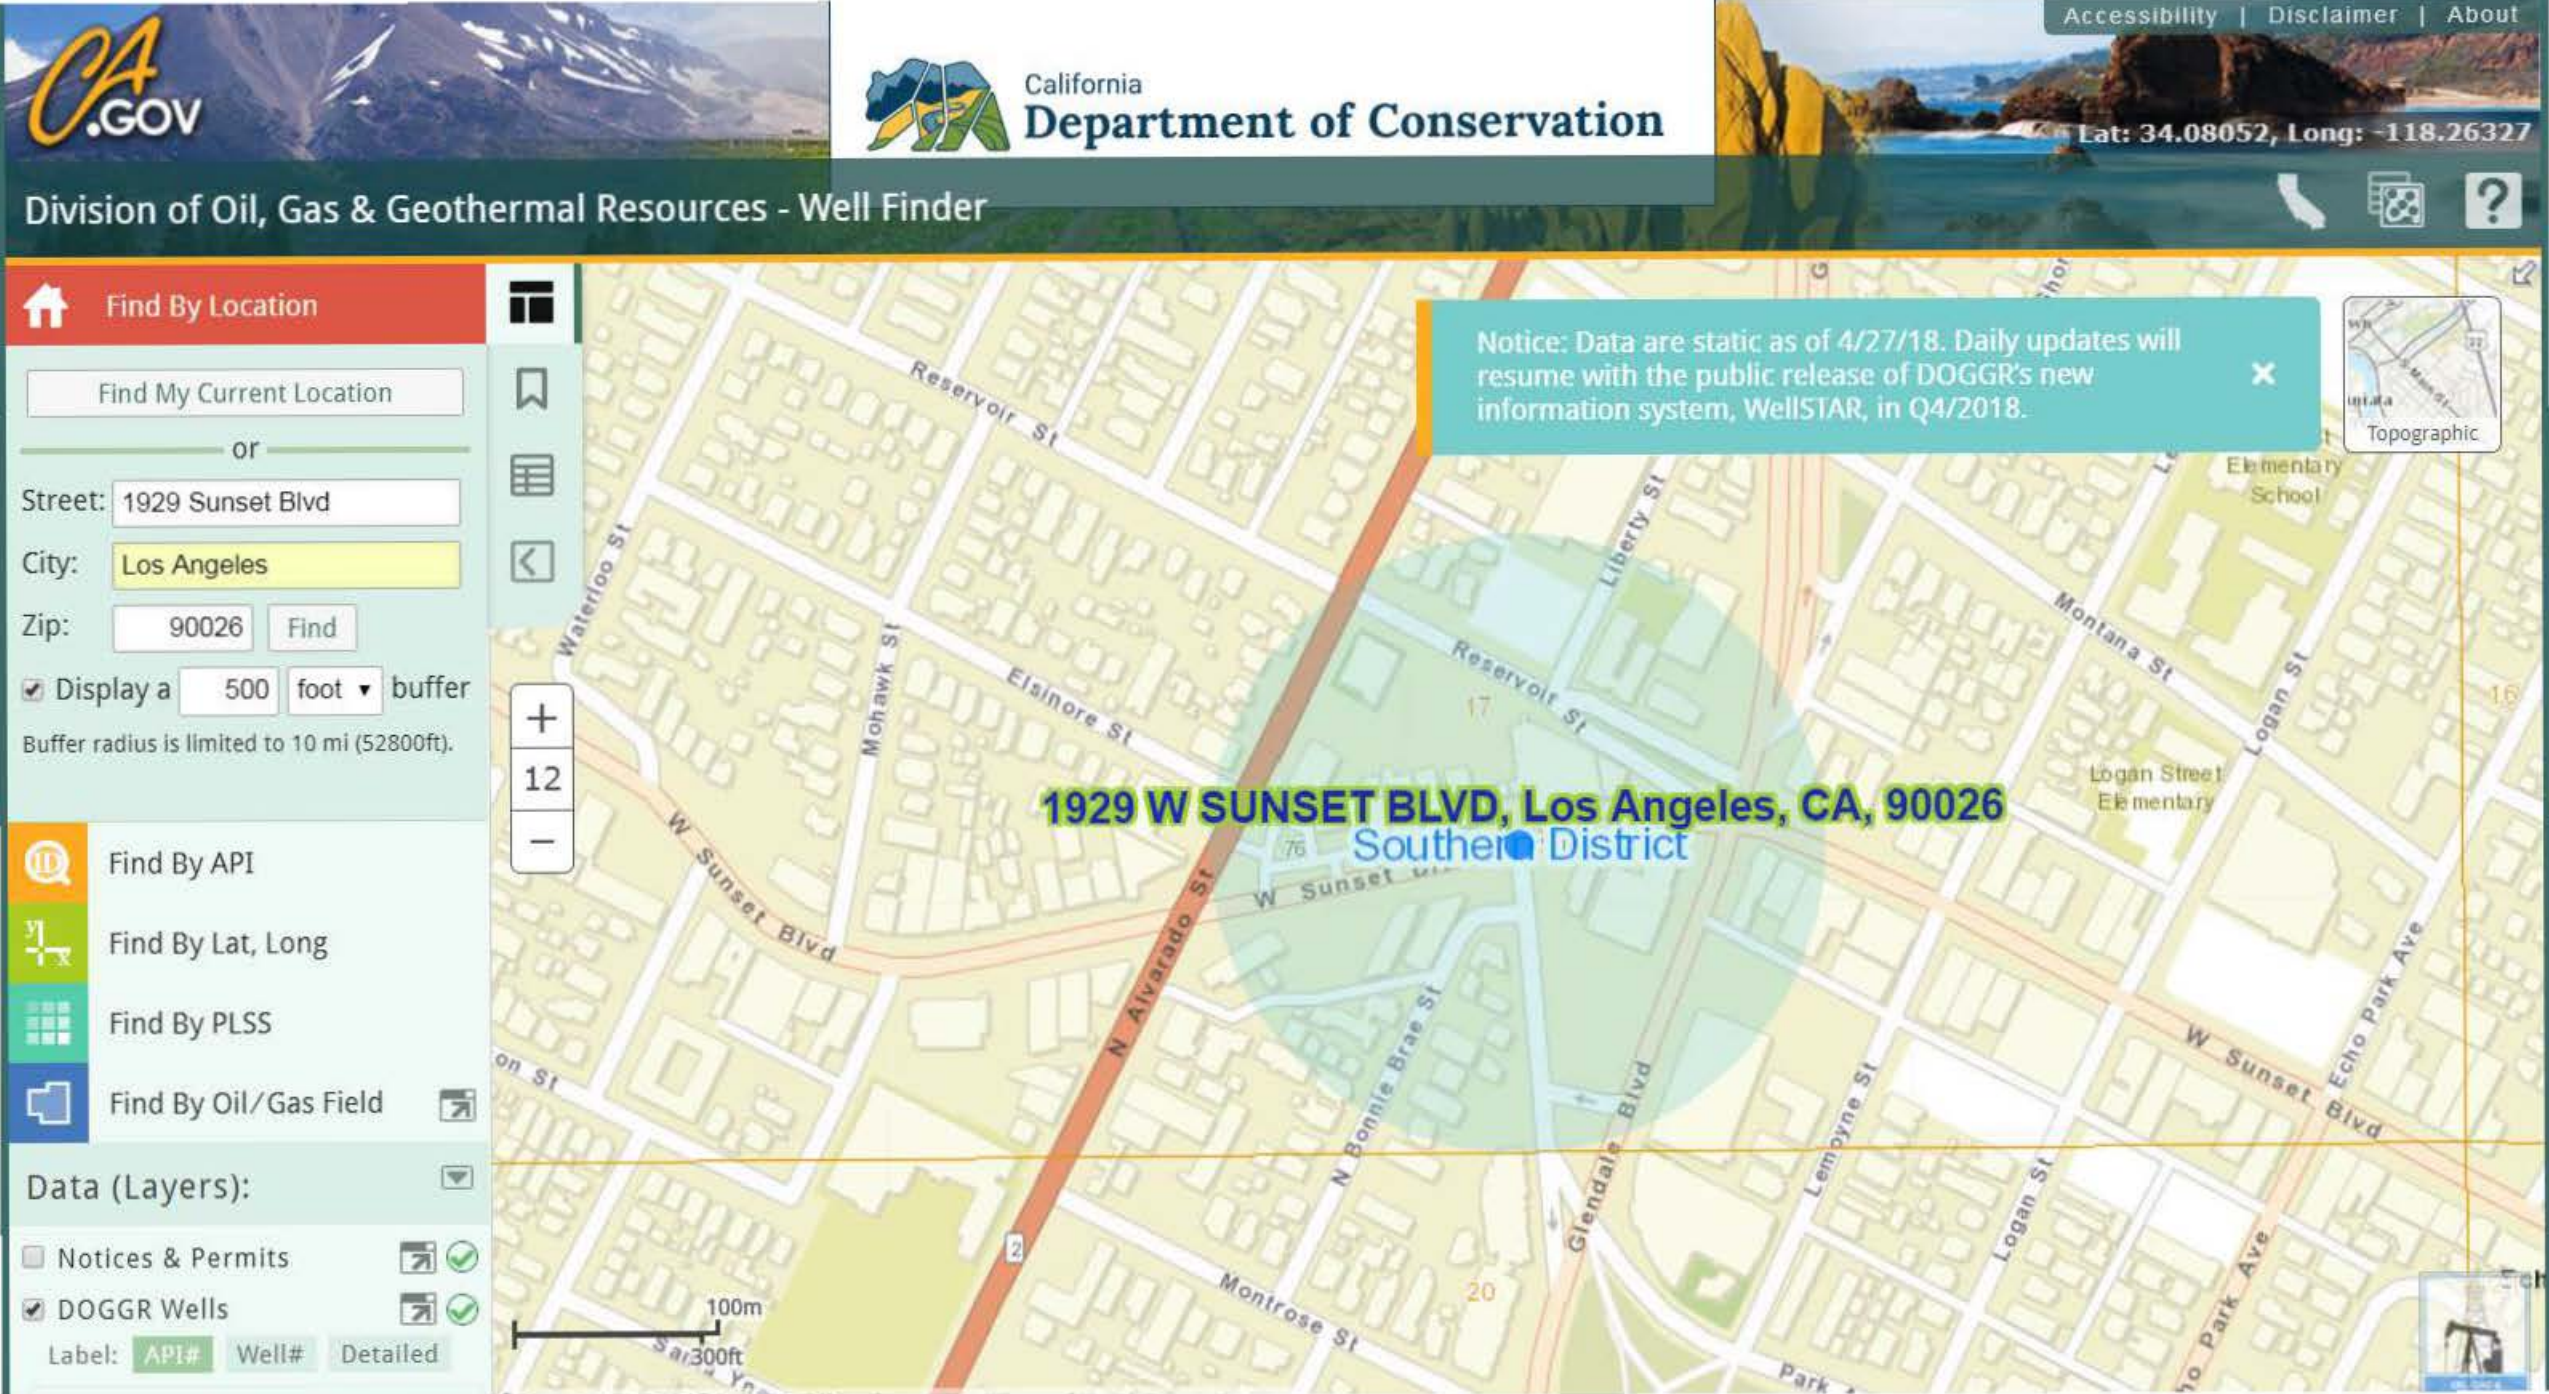
CA.GOV
California
Department of Conservation
Accessibility | Disclaimer | About
Lat: 34.08052, Long: -118.26327
Division of Oil, Gas & Geothermal Resources - Well Finder
Find By Location
Find My Current Location
or
Street: 1929 Sunset Blvd
City: Los Angeles
Zip: 90026 Find
Display a 500 foot buffer
Buffer radius is limited to 10 mi (52800ft).
Find By API
Find By Lat, Long
Find By PLSS
Find By Oil/Gas Field
Data (Layers):
Notices & Permits
DOGGR Wells
Label: API# Well# Detailed
Notice: Data are static as of 4/27/18. Daily updates will resume with the public release of DOGGR's new information system, WellSTAR, in Q4/2018.
Topographic
1929 W SUNSET BLVD, Los Angeles, CA, 90026
Southern District
Reservoir St
Waterloo St
Mohawk St
Elsinore St
Liberty St
Montana St
Logan St
Logan Street Elementary School
W Sunset Blvd
N Alvarado St
N Bonnie Brae St
Glendale Blvd
Lemoyne St
Echo Park Ave
Montrose St
100m
300ft

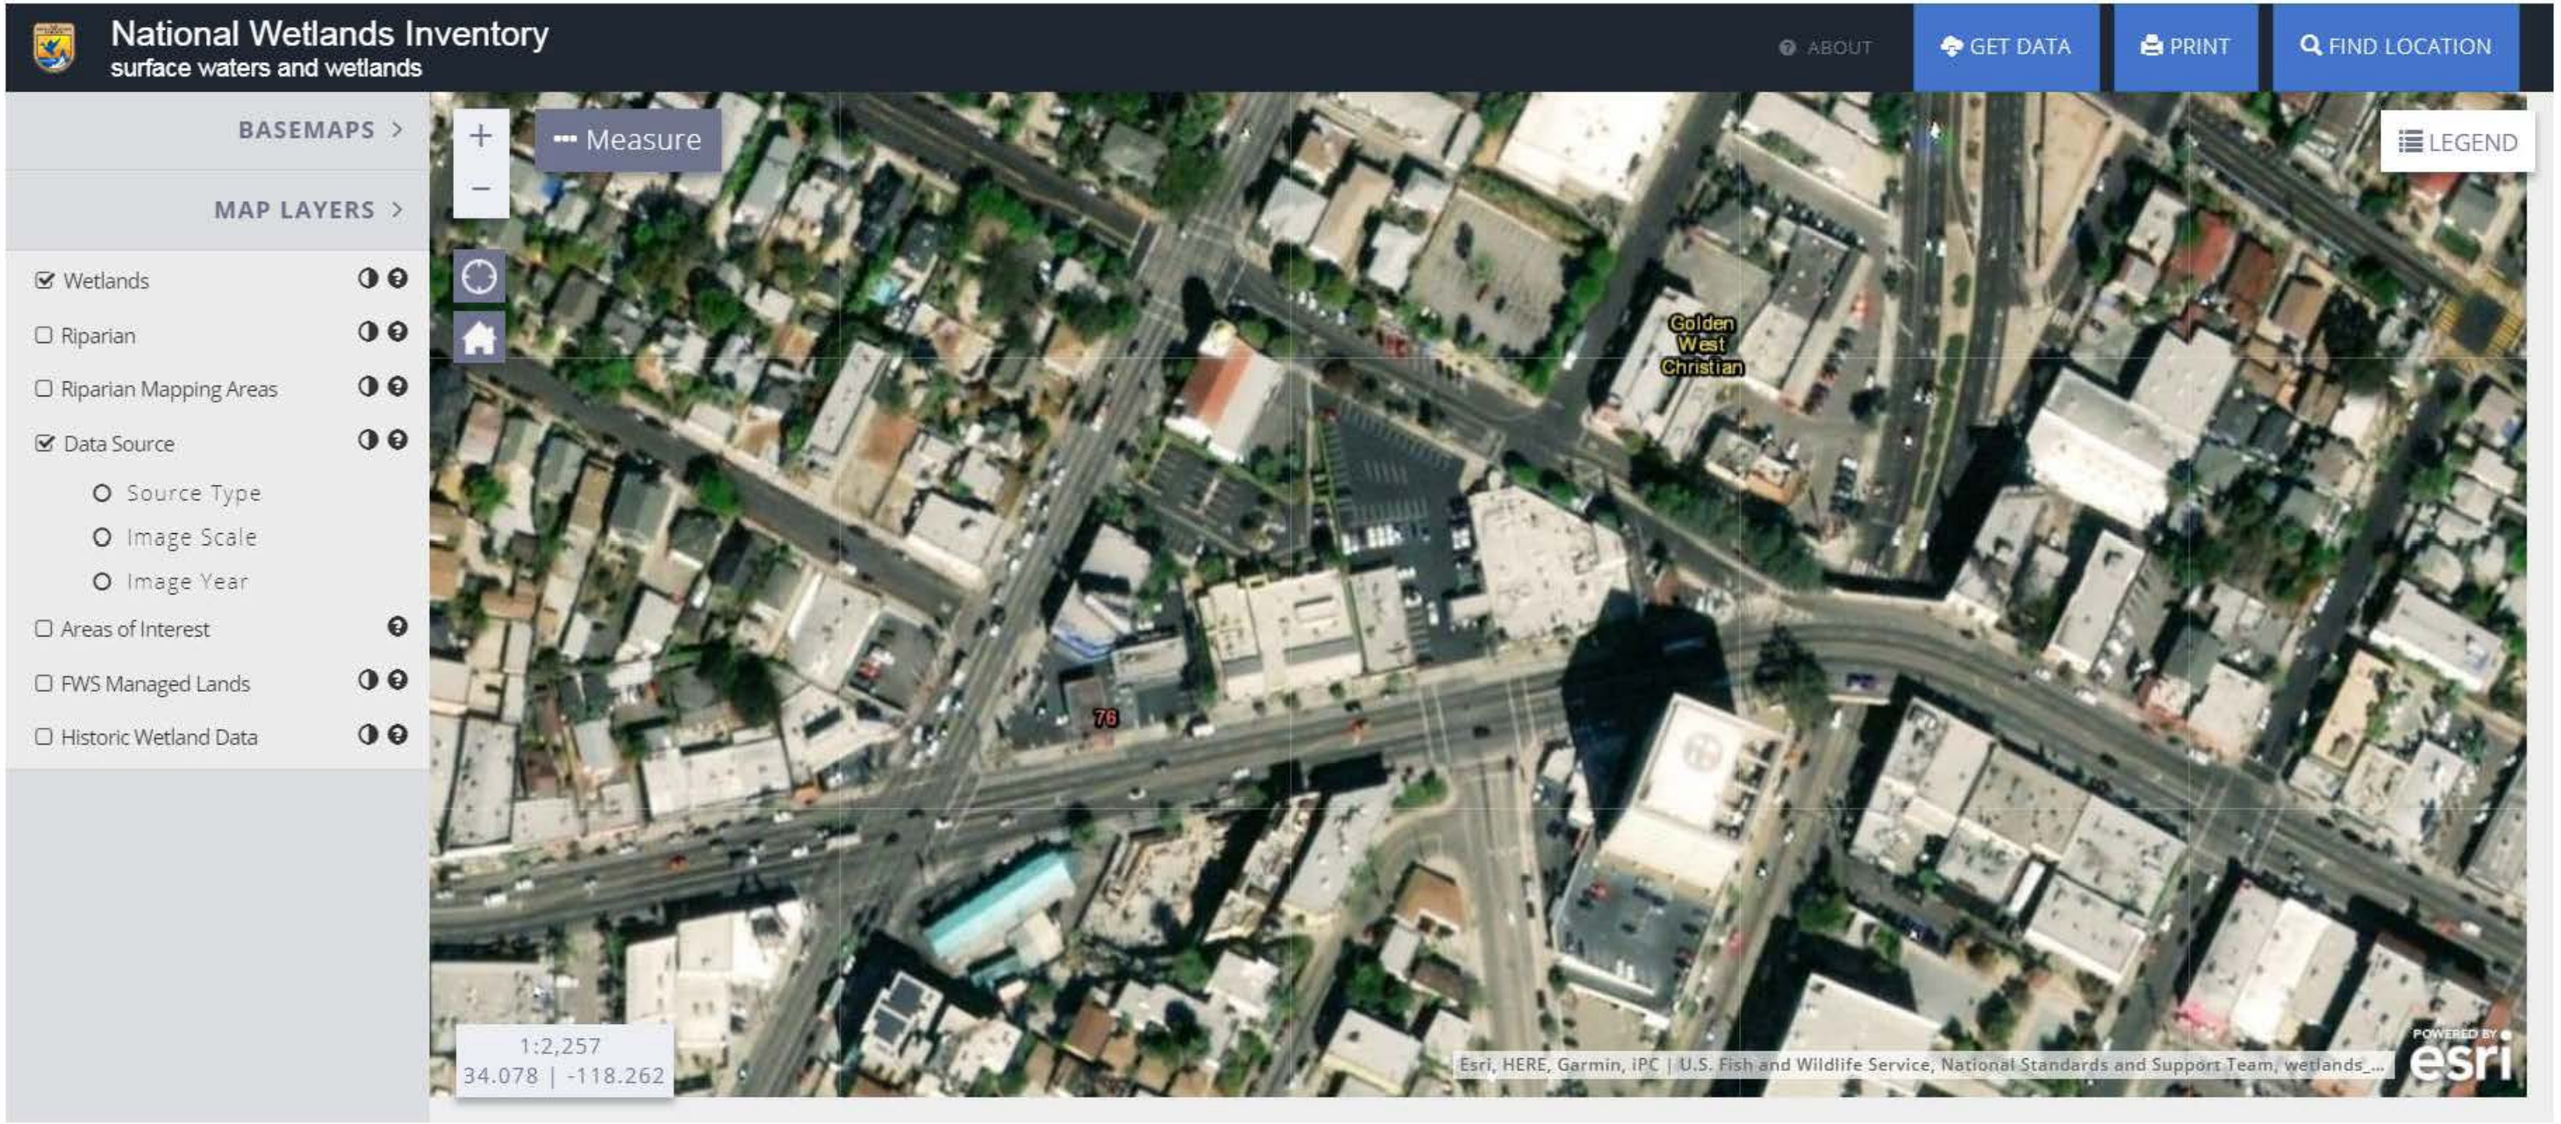
National Wetlands Inventory
surface waters and wetlands
ABOUT
GET DATA
PRINT
FIND LOCATION
BASEMAPS
MAP LAYERS
Wetlands
Riparian
Riparian Mapping Areas
Data Source
Source Type
Image Scale
Image Year
Areas of Interest
FWS Managed Lands
Historic Wetland Data
Measure
LEGEND
Golden West Christian
76
1:2,257
34.078 | -118.262
Esri, HERE, Garmin, iPC | U.S. Fish and Wildlife Service, National Standards and Support Team, wetlands_...
POWERED BY esri

Matthew Rodriquez
Secretary for
Environmental Protection

Department of Toxic Substances Control

Barbara A. Lee , Director
1001 I Street
P.O. Box 806
Sacramento , CA 958120806

Edmund G. Brown Jr.
Governor

Facility Search Results

Selection Criteria:

Facility:
Search on: Physical Address
Street: Sunset
Zip: 90026
Status: Active and Inactive
Sort Direction: asc
Sorted By: EPA ID
Records Found: 150

EPA ID Number	Name	Address	City	Zip
CAC000101253	1X CHEVRON USA INC. #0953	2035 WEST SUNSET BLVD.	LOS ANGELES	900260000
CAC000210773	1X DONALD COZEN	1301 WEST SUNSET BOULEVARD	LOS ANGELES	900260000
CAC000229849	1X CHEVRON USA, STATION #90953	2035 WEST SUNSET BLVD.	LOS ANGELES	900260000
CAC000230737	1X UN -SANG SANG	2028-2040 SUNSET BLVD.	LOS ANGELES	900260000
CAC000256873	1X SONG, LINSANG	2028 SUNSET BLVD	LOS ANGELES	900260000
CAC000533032	1X REIYUKAI TEMPLE	2741 SUNSET BLVD.	HOLLYWOOD	900260000
CAC000538832	1X INTN'L CHURCH OF 4 SQ GOSPEL	1910 W SUNSET BLVD	LOS ANGELES	900260000
CAC000650952	1X FIRST INTERSTATE BANK 115	2134 SUNSET BLVD	LOS ANGELES	900260000
CAC000775120	APPLIED GRAPHICS TECHNOLOGY	5419 SUNSET BLVD	HOLLYWOOD	900260000
CAC000893688	1X BANK OF AMERICA	1572 SUNSET BLVD	LOS ANGELES	900260000
CAC001321744	ALEGRIA PARTNERS LP	2737 & 2741 SUNSET BLVD	LOS ANGELES	900260000
CAC001378856	LEO'S AUTO REPAIR	3100 W SUNSET BLVD	LOS ANGELES	900260000
CAC001488592	L & A SERVICE STATION	1467 SUNSET BLVD	LOS ANGELES	900260000
CAC002187857	SUNSET LANDMARK	2525 W SUNSET BLVD	LOS ANGELES	90026
CAC002330849	BIG MAC LIQUOR STORE	3735 SUNSET BLVD	LOS ANGELES	900260000
CAC002333905	BENZEENE INC	2035 SUNSET BLVD	LOS ANGELES	900263122
CAC002348775	LAMBERT JAVERELA	1614 SUNSET BLVD	LOS ANGELES	900260000
CAC002382615	CITY OF LOS ANGELES	2005-2015 SUNSET BLVD	LOS ANGELES	900260000
CAC002585901	LE AUTO GLASS & SERVICE	1467 SUNSET BLVD	LOS ANGELES	90026
CAC002590458	INTERNATIONAL CHURCH OF FOUR SQ GOSPEL	1910 W SUNSET BLVD	LOS ANGELES	900260000
CAC002591040	DIG & DAY DESIGN	2450 W SUNSET BLVD	LOS ANGELES	900260000
CAC002600370	BANK OF AMERICA	1572 SUNSET BLVD	LOS ANGELES	90026
CAC002601314	JAMES W SCOVEL	2487 W SUNSET BLVD	LOS ANGELES	900263901
CAC002629946	CITY OF LOS ANGELES GENERAL SERVICES	2011 W SUNSET BLVD	LOS ANGELES	90026
CAC002630001	INTERNATIONAL CHURCH OF FOUR SQUARE GOSPEL	1910 W SUNSET BLVD	LOS ANGELES	900260000
CAC002632589	WEST SIDE MOTORS INC	3224 W SUNSET BLVD	LOS ANGELES	90026
CAC002633962	JENSENS RECREATIONAL CENTER	1700 W SUNSET BLVD	LOS ANGELES	90026
CAC002642455	LOWINGER SUNSET LLC	1467 W SUNSET BLVD	LOS ANGELES	90026
CAC002647425	RAPID GAS INC	1467 W SUNSET BLVD	LOS ANGELES	90026
CAC002652892	FOUNDATION TO SUPPORT ANIMAL PROTECTION/PETA	2154 W SUNSET BLVD	LOS ANGELES	90026
CAC002657184	INTERNATIONAL CHURCH OF THE FOUR SQUARE GOSPEL	1910 W SUNSET BLVD	LOS ANGELES	900263275
CAC002660439	M & J CHUNG INC	3042 W SUNSET BLVD	LOS ANGELES	900262130
CAC002660504	NBC-UNIVERSAL	1438 W SUNSET BLVD	LOS ANGELES	900263432
CAC002684510	BANK OF AMERICA	1572 W SUNSET BLVD	LOS ANGELES	900263332

CAC002713684	BANK OF AMERICA	1572 W SUNSET BLVD	LOS ANGELES	900263332
CAC002714931	FOUR SQUARE CHURCH	1910 W. SUNSET BLVD.	LOS ANGELES	90026
CAC002730241	LANSTONE PROPERTIES LLC	2624 W SUNSET BLVD	LOS ANGELES	900263906
CAC002738836	MICHAEL COHEN	2920 W SUNSET BLVD	LOS ANGELES	900262128
CAC002746753	WONG, SHIOW	2500 W SUNSET BLVD	LOS ANGELES	900263904
CAC002778429	INTERNATIONAL CHURCH OF THE FOURSQUARE GOSPEL	1910 W. SUNSET BLVD	LOS ANGELES	90026
CAC002779276	2624 SUNSET BLVD LLC	2624 W SUNSET BLVD	LOS ANGELES	900263906
CAC002788526	DUFFY CULLIGAN	1829 W SUNSET BLVD	LOS ANGELES	900263226
CAC002792345	ROBERT MATLOW	2856 W SUNSET BLVD # 2860	LOS ANGELES	900262126
CAC002797240	GPG SUNSET LLC	1436 W SUNSET BLVD	LOS ANGELES	900263432
CAC002799904	2624 SUNSET BOULEVARD LLC	2624 W SUNSET BLVD	LOS ANGELES	900263906
CAC002816820	SUNSET CAR WASH	2028 W SUNSET BLVD	LOS ANGELES	900263123
CAC002826414	JEFF THOMAS	1494 W SUNSET BLVD	LOS ANGELES	900263470
CAC002826429	JEFF THOMAS	1494 W SUNSET BLVD	LOS ANGELES	900263470
CAC002842144	JENSEN'S SUNSET LLC	1706 W SUNSET BLVD	LOS ANGELES	900263252
CAC002866108	JENSEN'S SUNSET LLC	1700 W SUNSET BLVD	LOS ANGELES	900263225
CAC002879398	INTERNATIONAL CHURCH OF THE FOURSQUARE GOSPEL	1910 W. SUNSET BLVD.	LOS ANGELES	90026
CAC002885539	BANK OF AMERICA	1572 WEST SUNSET BLVD	LOS ANGELES	90026
CAC002888708	SMITTEN VENTURES LLC	3100 W. SUNSET BLVD.	LOS ANGELES	90026
CAC002890485	SYNDCORE HOLDINGS, LLC	1301 W SUNSET BLVD	LOS ANGELES	90026
CAC002914554	3400 SUNSET, LLC	3400 SUNSET BLVD.	LOS ANGELES	90026
CAC002915682	ENGINE CONSTRUCTION - SMITTEN ICE CREAM	3100 W SUNSET BLVD	LOS ANGELES	90026
CAC002943486	XIUWER BU	3815 1/2 W SUNSET BLVD.	LOS ANGELES	90026
CAC002946548	DR. VALERY SWEENY	3706 SUNSET BLVD.	LOS ANGELES	90026
CAC002967357	ADALGISA GRAZZIANI	3815 1/2 W SUNSET BLVD.	LOS ANGELES	90026
CAC002973703	RUSSEL BEILFUSS	1185-1427 1/2 WEST SUNSET BLVD	LOS ANGELES	90026
CAC002977958	JONES BUILDING	2807 SUNSET BLVD.	LOS ANGELES	90026
CAD981625916	S&H DRY CLEANERS	2103 SUNSET BLVD	LOS ANGELES	900260000
CAD981962640	CITY OF LA GENERAL SERVICES	2144 SUNSET BLVD	LOS ANGELES	900260000
CAD982003683	SUNSET RADIATORS	1354 SUNSET BLVD	LOS ANGELES	900260000
CAD982041519	KING CLEANER	2103 SUNSET BLVD	LOS ANGELES	900260000
CAD982320434	RAUL'S BODY SHOP INC	3300 SUNSET BLVD	LOS ANGELES	900260000
CAL000005664	CACERES CHEVRON	2035 SUNSET BLVD	LOS ANGELES	900260000
CAL000007826	MARTINS AUTO PARTS	1528 W SUNSET BLVD	LOS ANGELES	900263332
CAL000015600	JASMINE CLEANERS	3514 SUNSET BLVD	LOS ANGELES	900260000
CAL000025527	PARKMAN CLEANERS	2925 SUNSET BLVD	LOS ANGELES	900260000
CAL000027212	A QUALITY AUTO SVCS INC	1301 W SUNSET BLVD	LOS ANGELES	900264424
CAL000031331	LANIGAN'S AUTOMOTIVE	2624 SUNSET BLVD	LOS ANGELES	900260000
CAL000035662	M&K BODY SHOP	3225 SUNSET BLVD	HOLLYWOOD	900260000
CAL000037827	IN OUT PAINT BODY CENTER	3004 SUNSET BLVD	LOS ANGELES	900260000
CAL000045164	ALS CHEVRON	2035 W SUNSET BLVD	LOS ANGELES	900263122
CAL000048412	CHIEF AUTO PARTS #25591	2202 SUNSET BLVD	LOS ANGELES	900260000
CAL000059581	SUNSET MOTORCYCLE SERVICE	3022 SUNSET BLVD	LOS ANGELES	900260000
CAL000065658	BIG M	3300 W SUNSET BLV	LOS ANGELES	900260000
CAL000075553	J & B AUTO REPAIR	1467 W SUNSET BLVD	LOS ANGELES	900263457
CAL000080428	ARBITER COWAN BELLER MDS	1931 SUNSET BLVD	LOS ANGELES	900260000
CAL000088080	J AND B AUTO REPAIR	1967 W SUNSET BLVD	LOS ANGELES	900260000
CAL000093909	INDEPENDENT AUTO PARTS	2170 SUNSET BLVD	LOS ANGELES	900260000
CAL000094146	LOS ANGELES MEDICAL CENTER	1569 SUNSET BLVD	LOS ANGELES	900260000
CAL000104950	CLINICA DENTAL DORA GUEVARA DDS	2815 SUNSET BLVD STE 105	LOS ANGELES	900260000
CAL000111691	DR ALFREDO SWEENY	3706 SUNSET BLVD	LOS ANGELES	900260000
CAL000128209	PHOTO A PLUS	1381 SUNSET BLVD STE A	LOS ANGELES	900260000
CAL000135906	REYNALDO D. ECLAVEA, DMD, INC.	3508-B SUNSET BLVD	LOS ANGELES	900260000
CAL000137699	SOLER DENTAL CORP	3727 SUNSET BLVD	LOS ANGELES	900260000
CAL000140706	JOSEPH MICHERI DDS INC	2815 SUNSET BLVD STE 106	LOS ANGELES	900260000
CAL000141391	SUNSET FAMILY DENTISTRY	2613 SUNSET BLVD.	LOS ANGELES	900260000
CAL000142698	CLARITA OBEJERA, D.D.S.	3827 SUNSET BLVD. #A	LOS ANGELES	900260000
CAL000146420	AMERICAN GIANT COLLISION CENTER	3424 SUNSET BLVD	LOS ANGELES	900260000
CAL000159400	CHONG H. SHIN, D.D.S.	2907 SUNSET BLVD.	LOS ANGELES	900260000
CAL000162596	FERNANDO BARRETO DDS	1612 W SUNSET BLVD	LOS ANGELES	900260000
CAL000169048	CHEVRON 90953	2035 W SUNSET BLVD	LOS ANGELES	900260000
CAL000170593	DR THIHUNG TRINH_DENTAL OFFICE	1498 SUNSET BLVD	LOS ANGELES	900260000
CAL000181009	TONY WANG DDS	1803 SUNSET BLVD STE 1	LOS ANGELES	900260000
CAL000181330	PRISCILLA S BUSTAMANTE DDS	3748 SUNSET BLVD	LOS ANGELES	900260000
CAL000183421	JOSE ROQUE BODY & PAINT	2824 1/2 SUNSET BLVD	LOS ANGELES	900262126
CAL000188742	LEOS AUTO REPAIR	3100 W SUNSET	LOS ANGELES	900260000
CAL000196501	SUNSET'S SERVICE	1467 W SUNSET BLVD	LOS ANGELES	900260000

CAL000196737	JOE'S AUTO PARTS	1528 SUNSET BLVD	LOS ANGELES	900260000
CAL000197109	LOS ANGELES MEDICAL CENTER DENTAL OFFICE	1569 SUNSET BLVD 2ND FLR	ECHO PARK	900260000
CAL000249922	RADI'S MECHANICS SERVICE INC	1344 Sunset Blvd	LOS ANGELES	90026
CAL000267279	PARKMAN CLEANERS	2925 SUNSET BLVD	LOS ANGELES	900260000
CAL000270004	FAR EAST AUTO SERVICES	1289 W SUNSET BLVD	LOS ANGELES	90026
CAL000284516	ALL MAGIC PAINT & BODY	3225 SUNSET BLVD	LOS ANGELES	90026
CAL000286866	PARKMAN CLEANERS	2925 W SUNSET BLVD	LOS ANGELES	900262127
CAL000290926	GEORGE D. LIM, DMD, INC.	1569 W SUNSET BLVD FL 2	LOS ANGELES	900263333
CAL000292741	L.E AUTO GLASS & SERVICE	1467 W SUNSET BLVD	LOS ANGELES	900263457
CAL000302486	KINGS CLEANER	2103 W SUNSET BLVD	LOS ANGELES	900260000
CAL000303789	L E AUTO REPAIR	1467 W SUNSET BLVD	LOS ANGELES	900263457
CAL000308057	SCOVEL'S SHOPPING CENTER	3827 SUNSET BLVD	LOS ANGELES	900261594
CAL000314535	GASPRO INC DBA SUNSET 76	2035 W SUNSET BLVD	LOS ANGELES	900263122
CAL000315122	ALKO AUTO CENTER	1301 W SUNSET BLVD	LOS ANGELES	900264424
CAL000318643	MANUEL C LAZO JR DDS	3827 W SUNSET BLVD STE A	LOS ANGELES	900261594
CAL000323475	WALGREENS #9136	1625 W SUNSET BLVD	LOS ANGELES	90026
CAL000325698	JOSE ROQUE BODY & PAINT	2824 1/2 W SUNSET BLVD	LOS ANGELES	900262126
CAL000328739	4EVERS AUTO SERVICE	2824 W SUNSET BLVD	LOS ANGELES	900262126
CAL000329514	LEJ LLC DBA SUNSET AUTO CRAFTERS	3225 W SUNSET BLVD	LOS ANGELES	900262115
CAL000330910	LEJ LLC DBA FIRST CLASS AUTO CRAFT	3225 W SUNSET BLVD	LOS ANGELES	900262115
CAL000331959	BIYAN YANGS DENTAL OFFICE	1498 W SUNSET BLVD STE 4	LOS ANGELES	900263471
CAL000332589	SUNSET CAR WASH/ AUTO SPA EXPRESS	2028 W SUNSET BLVD	LOS ANGELES	900263123
CAL000341339	C&G AUTO BODY SHOP INC	3300 W SUNSET BLVD	LOS ANGELES	900260000
CAL000343145	ATLANTIS MOTOR CORP	3300 W SUNSET BLVD	LOS ANGELES	900262118
CAL000348937	RAPID GAS INC. #88	1467 W SUNSET BLVD	LOS ANGELES	90026
CAL000356499	SUNSET CAR WASH	2028 W SUNSET BLVD	LOS ANGELES	900263123
CAL000358233	K & K OIL INC DBA SUNSET 76	2035 W SUNSET BLVD	LOS ANGELES	900263122
CAL000362101	C&G AUTO BODY	3300 W SUNSET BLVD	LOS ANGELES	900260000
CAL000363418	LEJ LLC DBA FIRST CLASS AUTO CRAFT	3300 W SUNSET BLVD #C	LOS ANGELES	900262118
CAL000366988	THE AUTO COLLISION 4 U INC SILVER LAKE COLLISION CENTER	3424 W SUNSET BLVD	LOS ANGELES	900262104
CAL000369774	99 CENTS ONLY STORES	3600 W SUNSET BLVD	LOS ANGELES	90026
CAL000379022	PACIFIC AUTOMOTIVE COLLISION	3300 W SUNSET BLVD UNIT B	LOS ANGELES	900262118
CAL000393752	INFRA RED AUTO BAKE PAINTING CO DBA	3424 W SUNSET BLVD	LOS ANGELES	90026
CAL000398637	APRO LLC DBA UNITED OIL #188	1467 W SUNSET BLVD	LOS ANGELES	90026
CAL000405985	SUNSET PETROL	2035 W SUNSET BLVD	LOS ANGELES	90026
CAL000419750	LETR INC DBA SUNSET BODY WORKS	3225 W SUNSET BLVD	LOS ANGELES	900262115
CAL000419848	LETR INC DBA SUNSET BODY WORKS	3225 W SUNSET BLVD	LOS ANGELES	900262115
CAL000434555	LE LABO 40	3531 SUNSET BLVD	LOS ANGELES	90026
CAL912965509	INDEPENDENT AUTO PARTS #2	2170 SUNSET BLVD	LOS ANGELES	900260000
CAL920565976	THE FOOT CLINIC	2711 SUNSET BLVD	LOS ANGELES	900260000
CAL922603776	CARROLL AND PETER AUTO	2450 SUNSET BLVD	LOS ANGELES	900260000
CAP000114652	City Of L A Edendale Branch Library Facs	2011 W Sunset Blvd	Los Angeles	90026
CAR000017798	I&A CLEANERS	3729 W SUNSET BLVD	LOS ANGELES	900261527
CAR000073676	JOES AUTO PARTS	1528 SUNSET BLVD	LOS ANGELES	900260000
CAX000075630	CARROLL & PETER AUTO CENTER	2450 SUNSET BLVD.	LOS ANGELES	900260000
CAX000076620	RAUL'S AUTO REPAIR AND BODY SHOP	3300 SUNSET BLVD.	LOS ANGELES	900260000
CAX000086264	SUNSET RADIATORS	1354 SUNSET BLVD	LOS ANGELES	900260000
CAX000127985	PARKMAN CLEANERS	2925 W SUNSET BLVD	LOS ANGELES	900260000
CAX000201566	INFRA-RED AUTO BODY	3424 SUNSET BLVD	LOS ANGELES	900260000

The Department of Toxics Substances Control (DTSC) takes every precaution to ensure the accuracy of data in the Hazardous Waste Tracking System (HWTS). However, because of the large number of manifests handled, inaccuracies in the submitted data, limitations of the manifest system and the technical limitations of the database, DTSC cannot guarantee that the data accurately reflect what was actually transported or produced.

Report Generation Date: 10/18/2018

Matthew Rodriquez
Secretary for
Environmental Protection

Department of Toxic Substances Control

Barbara A. Lee , Director
1001 I Street
P.O. Box 806
Sacramento , CA 958120806

Edmund G. Brown Jr.
Governor

Facility Search Results

Selection Criteria:

Facility:	
Search on:	Physical Address
Street:	reservoir
Zip:	90026
Status:	Active and Inactive
Sort Direction:	asc
Sorted By:	EPA ID
Records Found:	1

EPA ID Number	Name	Address	City	Zip
CAC000765816	ALAN VIAU	2828 RESERVOIR	LOS ANGELES	900260000

The Department of Toxics Substances Control (DTSC) takes every precaution to ensure the accuracy of data in the Hazardous Waste Tracking System (HWTS). However, because of the large number of manifests handled, inaccuracies in the submitted data, limitations of the manifest system and the technical limitations of the database, DTSC cannot guarantee that the data accurately reflect what was actually transported or produced.

Report Generation Date: 10/26/2018

Matthew Rodriquez
Secretary for
Environmental Protection

Department of Toxic Substances Control

Barbara A. Lee , Director
1001 I Street
P.O. Box 806
Sacramento , CA 958120806

Edmund G. Brown Jr.
Governor

Facility Search Results

Selection Criteria:

Facility:	
Search on:	Physical Address
Street:	liberty
Zip:	90026
Status:	Active and Inactive
Sort Direction:	asc
Sorted By:	EPA ID
Records Found:	0

The Department of Toxics Substances Control (DTSC) takes every precaution to ensure the accuracy of data in the Hazardous Waste Tracking System (HWTS). However, because of the large number of manifests handled, inaccuracies in the submitted data, limitations of the manifest system and the technical limitations of the database, DTSC cannot guarantee that the data accurately reflect what was actually transported or produced.

Report Generation Date: 10/26/2018

SOUTH COAST AQMD

Facility INformation Detail (FIND)

Search Again

Facility ID	Facility Name	Facility Address	RECLAIM	Title V	Facility Status
76892	'A' QUALITY AUTO SERVICES INC	1301 W SUNSET BLVD , LOS ANGELES, CA 90026			
167527	3300 AUTO BODY AND REPAIR	3300 SUNSET BLVD , LOS ANGELES, CA 90026			
100701	88 GAS STATION	1467 W SUNSET BLVD , LOS ANGELES, CA 90026			
110154	A QUALITY AUTO SERVICE BODY & PAINT	1301 W SUNSET BLVD , LOS ANGELES, CA 90026			
180455	A.A.A. INVESTMENTS	3300 W SUNSET BLVD , LOS ANGELES, CA 90026			ACTIVE
74911	AFGHANISTAN CUISINE	2827 SUNSET BLVD , LOS ANGELES, CA 90026			
178195	AGC COLLISION CENTER	3424 SUNSET BLVD , LOS ANGELES, CA 90026			ACTIVE
188008	ALL DAY BABY	3200 SUNSET BLVD , LOS ANGELES, CA 90026			ACTIVE
141455	ALL MAGIC PAINT & BODY, INC.	3225 SUNSET BLVD , LOS ANGELES, CA 90026			
177995	APRO LLC DBA UNITED OIL #188	1467 W SUNSET BLVD , LOS ANGELES, CA 90026			ACTIVE
117263	ARCO DLR. L & A SERVICE STATION	1467 SUNSET BLVD , LOS ANGELES, CA 90026			
67559	BAMBOO BROILER	2206 SUNSET BLVD , LOS ANGELES, CA 90026			
124215	BANK OF AMERICA, SUNSET-ECHO PK. BRANCH	1572 SUNSET BLVD , LOS ANGELES, CA 90026			ACTIVE
74932	BURRITO KING, INC.	2109 SUNSET BLVD , LOS ANGELES, CA 90026			
178200	BUTTON MASH LLC	1391 W SUNSET BLVD , LOS ANGELES, CA 90026			ACTIVE
159193	C & G AUTO BODY SHOP INC.	3300 W SUNSET BLVD , LOS ANGELES, CA 90026			
178121	CAFE STELLA, INC	1608 SUNSET BLVD , LOS ANGELES, CA 90026			ACTIVE
91986	CARROLL & PETER AUTO	2450 SUNSET BLVD , LOS ANGELES, CA 90026			ACTIVE
82081	CASA DE TACO	2501 SUNSET BLVD , LOS ANGELES, CA 90026			ACTIVE
48947	CENTRAL AREA TEACHING HOSPITAL	1910 W SUNSET BLVD , LOS ANGELES, CA 90026			
76797	CHEVRON DLR, AL GAMBOA	2035 SUNSET BLVD , LOS ANGELES, CA			

		90026			
27250	CHEVRON DLR, VICTOR CACERES SS#90953	2035 SUNSET BLVD , LOS ANGELES, CA 90026			
67237	CHICKEN BOWL	3510 SUNSET BLVD , LOS ANGELES, CA 90026			
85188	COURIER EXPRESS	1250 SUNSET BLVD , LOS ANGELES, CA 90026			
67570	CREST COFFEE SHOP	3725 SUNSET BLVD , LOS ANGELES, CA 90026			ACTIVE

First Prev Page 1 of 5 (102 records) Next Last Page 1 ▼ Export To Excel

SOUTH COAST AQMD

Facility INformation Detail (FIND)

Search Again

Facility ID	Facility Name	Facility Address	RECLAIM	Title V	Facility Status
67565	TOM'S BURGERS, INC	2861 SUNSET BLVD , LOS ANGELES, CA 90026			ACTIVE
59405	ZAMORA BROS MEAT & BAKERY M. ZAMORA DBA	3322 SUNSET BLVD , LOS ANGELES, CA 90026			

First Prev Page 5 of 5 (102 records) Next Last Page 5 Export To Excel

SOUTH COAST AQMD

Facility INformation Detail (FIND)

Search Again

Facility ID	Facility Name	Facility Address	RECLAIM	Title V	Facility Status
158847	PSI DISTRIBUTION CORP.	1467 SUNSET BLVD , LOS ANGELES, CA 90026			
162630	RAPID GAS #88	1467 W SUNSET BLVD , LOS ANGELES, CA 90026			
168751	RAUL'S AUTO BODY & REPAIR	3300 W SUNSET BLVD , LOS ANGELES, CA 90026			
20866	RAUL'S AUTO REPAIR & BODY SHOP	3300 SUNSET BLVD , LOS ANGELES, CA 90026			
133620	RAUL'S BODY SHOP INC	3300 SUNSET BLVD , LOS ANGELES, CA 90026			
49788	ROYAL BUILDING MAINTENANCE	1250 SUNSET BLVD , LOS ANGELES, CA 90026			
46746	S & H DRY CLEANERS	2103 SUNSET BLVD , LOS ANGELES, CA 90026			
67561	SAM'S PIZZA	2202 SUNSET BLVD , LOS ANGELES, CA 90026			ACTIVE
71997	SARATOGA RESTAURANT & BAR	1449 W SUNSET BLVD , LOS ANGELES, CA 90026			ACTIVE
5166	SHELL OIL CO	1467 SUNSET BLVD , LOS ANGELES, CA 90026			
146864	SILVER LAKE COLLISION CENTER	3424 SUNSET BLVD , LOS ANGELES, CA 90026			
145241	SILVERLAKE COLLISION CENTER	3424 SUNSET BLVD , LOS ANGELES, CA 90026			ACTIVE
183013	SUNSET BODYWORKS	3225 SUNSET BLVD , LOS ANGELES, CA 90026			ACTIVE
43601	SUNSET EAST CARWASH, UNSANG SONG	2028-40 SUNSET BLVD , LOS ANGELES, CA 90026			
177695	SUNSET PETROL INC	2035 W SUNSET BLVD , LOS ANGELES, CA 90026			ACTIVE
99629	SUNSET TACO	2040 SUNSET BLVD , LOS ANGELES, CA 90026			ACTIVE
33519	SUNSET-EAST CAR WASH, HOWARD B. PYUNE	2028-40 SUNSET BLVD , LOS ANGELES, CA 90026			
62295	TEXACO DLR	1467 SUNSET BLVD , LOS ANGELES, CA 90026			
73607	TEXACO DLR, C A LUONG	1467 SUNSET BLVD , LOS ANGELES, CA 90026			
40316	TEXACO DLR, C.N. SHOOSTER, SUNNY GAS CO	1467 SUNSET BLVD , LOS ANGELES, CA 90026			
26670	TEXACO DLR, J. HAYDAR & D. H.	3827 SUNSET BLVD , LOS ANGELES, CA			

	TORRES	90026			
51828	TEXACO DLR, SAKULPOJ POJANANOND	1467 SUNSET BLVD , LOS ANGELES, CA 90026			
165573	THE AUTO COLLISION CENTER 4 U, INC.	3424 SUNSET BLVD , LOS ANGELES, CA 90026			
185611	THE HABIT BURGER GRILL	2134 W SUNSET BLVD , LOS ANGELES, CA 90026			ACTIVE
87944	TIPPRAYA RESTAURANT	2606 SUNSET BLVD , LOS ANGELES, CA 90026			ACTIVE

First Prev Page 4 of 5 (102 records) Next Last Page 4 ▼ Export To Excel

SOUTH COAST AQMD

Facility INformation Detail (FIND)

Search Again

Facility ID	Facility Name	Facility Address	RECLAIM	Title V	Facility Status
12333	JOSE ROQUE BODY SHOP	2824 SUNSET BLVD , LOS ANGELES, CA 90026			
163500	K & K OIL INC DBA SUNSET 76	2035 W SUNSET BLVD , LOS ANGELES, CA 90026			
67558	KING BOWL	2214 SUNSET BLVD , LOS ANGELES, CA 90026			
108194	KING CLEANERS	2103 W SUNSET BLVD , LOS ANGELES, CA 90026			
58550	KING CLEANERS	2103 W SUNSET BLVD , LOS ANGELES, CA 90026			
72932	KUKO'S, MARGARITA KRISMANN, ETAL	1525 SUNSET BLVD , LOS ANGELES, CA 90026			
67563	LES FRERES TAIX, INC	1911 SUNSET BLVD , LOS ANGELES, CA 90026			ACTIVE
186648	LIBRE	1606- SUNSET BLVD , LOS ANGELES, CA 90026			ACTIVE
67238	LOS ARRIEROS	2619 SUNSET BLVD , LOS ANGELES, CA 90026			ACTIVE
108375	LUXOR CAFE	4329 SUNSET BLVD , LOS ANGELES, CA 90026			ACTIVE
18519	M & K BODY SHOP	3225 SUNSET BLVD , HOLLYWOOD, CA 90026			ACTIVE
42160	NEW ENCORE CLEANERS	2103 SUNSET BLVD , LOS ANGELES, CA 90026			
175273	NIGHT & MARKET SONG	3322 W SUNSET BLVD , LOS ANGELES, CA 90026			ACTIVE
38365	PAR PAINT CO	1801 SUNSET BLVD , LOS ANGELES, CA 90026			
52363	PAR PAINT CO.	1801 W SUNSET , LOS ANGELES, CA 90026			
70523	PAR PAINT CO.	1801 SUNSET BLVD , LOS ANGELES, CA 90026			
7098	PARKMAN CLEANERS	2925 W SUNSET BLVD , LOS ANGELES, CA 90026			
47615	PARKMAN CLEANERS	2925 W SUNSET BLVD , LOS ANGELES, CA 90026			
126397	PARKMAN CLEANERS	2925 W SUNSET BLVD , LOS ANGELES, CA 90026			
154979	PARKMAN DRY CLEANER	2925 W SUNSET BLVD , LOS ANGELES, CA 90026			ACTIVE
138743	PARKMAN DRY CLEANER, JIN OK LEE DBA	2925 W SUNSET BLVD , LOS ANGELES, CA 90026			

70547	PATRA BURGERS	1524 SUNSET BLVD , LOS ANGELES, CA 90026			ACTIVE
72037	PESCADO MOJADO, INC	1701 W SUNSET BLVD , LOS ANGELES, CA 90026			ACTIVE
48746	PIONEER FOODS INC	1601-160 SUNSET BLVD , LOS ANGELES, CA 90026			
68814	PLAYAS DE ROSARITO FAMILY RESTAURANT	3129 W SUNSET BLVD , LOS ANGELES, CA 90026			ACTIVE

First Prev Page 3 of 5 (102 records) Next Last Page 3 ▼ Export To Excel

SOUTH COAST AQMD

Facility INformation Detail (FIND)

Search Again

Facility ID	Facility Name	Facility Address	RECLAIM	Title V	Facility Status
38888	DAGS TEXACO, D. TORRES & C. FAY LAU	3827 SUNSET BLVD , LOS ANGELES, CA 90026			
129629	DAJOVAN INC/CREST ON SUNSET	3725 SUNSET BLVD , LOS ANGELES, CA 90026			ACTIVE
72038	EL NAYARIT, JOSE G MARTINEZ, ETAL	1822 SUNSET BLVD , LOS ANGELES, CA 90026			
75858	EL POLLO NORTENO	3510 SUNSET BLVD , LOS ANGELES, CA 90026			
75949	EL POLLO NORTENO, GRACIELA SANDOVAL	3510 SUNSET BLVD , LOS ANGELES, CA 90026			ACTIVE
131835	ELITE BODY SHOP, INC.	3225 W SUNSET BLVD , LOS ANGELES, CA 90026			ACTIVE
22417	ENCORE CLEANERS	2103 SUNSET BLVD , LOS ANGELES, CA 90026			
92223	FAR EAST AUTO SERVICES	1289 W SUNSET BLVD , LOS ANGELES, CA 90026			ACTIVE
154453	FIRST CLASS AUTO CRAFT	3225 SUNSET BLVD , LOS ANGELES, CA 90026			
19808	FRANCO AUTO SERV	2501 SUNSET BLVD , LOS ANGELES, CA 90026			
127895	GAS EXPRESS-PSI	1467 W SUNSET BLVD , LOS ANGELES, CA 90026			
125691	GAS PRO INC/SUNSET 76	2035 W SUNSET BLVD , LOS ANGELES, CA 90026			
142548	GASPRO INC, SUNSET 76	2035 W SUNSET BLVD , LOS ANGELES, CA 90026			
23707	GEN REPAIR	1461 W SUNSET , LOS ANGELES, CA 90026			
68894	GLORIA'S CAFE	3603 SUNSET BLVD , LOS ANGELES, CA 90026			
59574	HIGH QUALITY CLEANERS	1612 W SUNSET BLVD , LOS ANGELES, CA 90026			
132200	I & A CLEANERS	3729 SUNSET BLVD , LOS ANGELES, CA 90026			ACTIVE
35051	IN & OUT PAINT & BODY CTR	3004 SUNSET BLVD , LOS ANGELES, CA 90026			
10652	INFRA-RED AUTO BODY & PAINTING CO INC	3424 SUNSET BLVD , LOS ANGELES, CA 90026			
46950	INFRA-RED AUTO BODY & PAINTING CO INC	3424 SUNSET BLVD , LOS ANGELES, CA 90026			
72039	INTL CHURCH FOUR SQ GOSPEL PK	1910 W SUNSET BLVD , LOS ANGELES,			ACTIVE

	SUNSET BLG	CA 90026			
100651	JASMINE CLEANERS	3514 SUNSET BLVD , LOS ANGELES, CA 90026			ACTIVE
58077	JASMINE CLEANERS	3514 W SUNSET BLVD , LOS ANGELES, CA 90026			ACTIVE
68099	JASMINE CLEANERS	3514 W SUNSET BLVD , LOS ANGELES, CA 90026			ACTIVE
154708	JOSE ROQUE BODY & PAINT, HENRY ALONSO	2824 1/2 SUNSET BLVD , LOS ANGELES, CA 90026			ACTIVE

First Prev Page 2 of 5 (102 records) Next Last Page 2 ▼ Export To Excel

SOUTH COAST AQMD

Facility INformation Detail (FIND)

Equipment List

Facility ID 67563

Company Name LES FRERES TAIX, INC

Address 1911 SUNSET BLVD

LOS ANGELES, CA 90026

Appl_Nbr	Permit_Nbr	Issued_Date	Permit_Status	Eq_Type	Equip_Description	Appl_Date	Appl_Status
197837				Basic	CHARBROILER - NATURAL GAS	6/9/1989	APPLICATION CANCELLED
355669	F26784	3/29/2000	ACTIVE	Basic	CHARBROILER - NATURAL GAS	3/31/1989	PERMIT TO OPERATE GRANTED
190800	D26899	9/18/1990	INACTIVE	Basic	CHARBROILER - NATURAL GAS	3/31/1989	PERMIT TO OPERATE GRANTED

First Prev Page 1 of 1 (3 records) Next Last Page 1 Export To Excel

Facility INformation Detail (FIND)

Facility INformation Detail provides consolidated access to public information about facilities in the AQMD basin. If you have a Facility ID, Application Number, Notice Number and/or Case Number, you can access detail information directly, OR you can utilize the Facility Search feature as your facility information gateway. Regularly scheduled updates are made to this data at least once per week.

Click here for a detailed map search.

Search

- (•) Find a Facility

Facility Name: ( ) Select Facility ID:

Street Name: reservoir ( ) Select Application Nbr:

City: ( ) Select NOV or NC:

Zip Code: 90026 ( ) Select Hearing Board Case: -

- [ ] RECLAIM
- [ ] TITLE V

Search Reset

There are no facilities that match your search criteria. If you think this result is incorrect, call the number below.

If you are having trouble finding a facility, please Click Here for Instructions

For further information or if you have any questions about the data returned by FIND, email: webinquiry@aqmd.gov

V1.54

Facility INformation Detail (FIND)

Facility INformation Detail provides consolidated access to public information about facilities in the AQMD basin. If you have a Facility ID, Application Number, Notice Number and/or Case Number, you can access detail information directly, OR you can utilize the Facility Search feature as your facility information gateway. Regularly scheduled updates are made to this data at least once per week.

Click here for a detailed map search.

Search

- (•) Find a Facility

Facility Name: ( ) Select Facility ID:

Street Name: liberty ( ) Select Application Nbr:

City: ( ) Select NOV or NC:

Zip Code: 90026 ( ) Select Hearing Board Case: -

[ ] RECLAIM
[ ] TITLE V

Search Reset

There are no facilities that match your search criteria. If you think this result is incorrect, call the number below.

If you are having trouble finding a facility, please Click Here for Instructions

For further information or if you have any questions about the data returned by FIND, email: webinquiry@aqmd.gov

V1.54

FACILITY ID	FACILITY NAME	SITE ADDRESS	CITY	ZIP	LAST RUN DATE
FA0032108	UNIVERSITY 76	18050 NORDHOFF ST	NORTHRIDGE	91325	9/1/2018
FA0028663	G & M OIL #77 - RESEDA	18056 SATICOY ST	RESEDA	91335	9/1/2018
FA0010300	SAVINGS R & S OIL CO	18076 W VENTURA BLVD	ENCINO	91316	9/1/2018
FA0010301	ENCINO CHEVRON	18081 VENTURA BLVD	ENCINO	91316	9/1/2018
FA0011866	FRONTIER CALIFORNIA - WESTWOOD	1810 S PARNELL AVE	LOS ANGELES	90025	9/1/2018
FA0030310	TARZANA SHELL	18101 VENTURA BLVD	TARZANA	91356	9/1/2018
FA0015956	CALIFORNIA STATE UNIVERSITY AT NORTHRIDGE	18111 NORDHOFF ST	NORTHRIDGE	91330	9/1/2018
FA0003918	LAFD - FIRE STATION 103	18143 W PARTHENIA ST	NORTHRIDGE	91325	9/1/2018
FA0032028	LA DWP - WTR-WEST VALLEY DISTRICT Y	18144 W DEVONSHIRE ST	NORTHRIDGE	91325	9/1/2018
FA0024067	NORTHWEST EXCAVATING, INC	18201 NAPA ST	NORTHRIDGE	91325	9/1/2018
FA0012697	SUNBELT RENTALS	18251 NAPA ST	NORTHRIDGE	91325	9/1/2018
FA0032852	USC MEDICAL CENTER-TRANSPORATION YA	1830 N GRIFFIN AVE	LOS ANGELES	90031	9/1/2018
FA0031369	NORTHRIDGE HOSPITAL MEDICAL CENTER	18300 ROSCOE BLVD	NORTHRIDGE	91325	9/1/2018
FA0025670	PROVIDENCE TARZANA MEDICAL CENTER	18321 W CLARK ST	TARZANA	91356	9/1/2018
FA0006740	LAUSD - GARDENA GARAGE	18421 S HOOVER ST	LOS ANGELES	90248	9/1/2018
FA0005007	CIRCLE K STORES SITE #2211095	18468 W BURBANK BLVD	TARZANA	91356	9/1/2018
FA0003112	DEVONSHIRE ARCO	18473 W DEVONSHIRE ST	NORTHRIDGE	91325	9/1/2018
FA0001917	GSE 76 MARENGO #256863	1848 E MARENGO ST	LOS ANGELES	90033	9/1/2018
FA0030334	TARZANA OIL CORP	18500 VENTURA BLVD	TARZANA	91356	9/1/2018
FA0005765	DEVONSHIRE SHELL #0406	18501 DEVONSHIRE ST	NORTHRIDGE	91324	9/1/2018
FA0002987	UNOCAL #5188 TOSCO CORP/ TARZANA FOOD MART	18524 W VENTURA BLVD	TARZANA	91356	9/1/2018
FA0024658	1868 N. WESTERN, LLC	1868 N WESTERN AVE	LOS ANGELES	90027	9/1/2018
FA0026104	CT VALERO PROPANE	1871 COLORADO BLVD	LOS ANGELES	90041	9/1/2018
FA0031782	LA DWP - NORTHRIDGE DISTRICT	18718 RAYEN ST	NORTHRIDGE	91324	9/1/2018
FA0001734	WATT PLAZA	1875 CENTURY PARK # 1110	LOS ANGELES	90067	9/1/2018
FA0030775	M & Z ENTERPRISES	18855 NORDHOFF ST	NORTHRIDGE	91324	9/1/2018
FA0030683	JEWISH HOME FOR THE AGING	18855 VICTORY BLVD	RESEDA	91335	9/1/2018
FA0013078	TOPA MANAGEMENT	1900 S AVENUE OF THE STARS	LOS ANGELES	90067	9/1/2018
FA0001767	AT&T CALIFORNIA - G4101	1900 S GRAND AVE	LOS ANGELES	90007	9/1/2018
FA0012547	DOUGLAS EMMETT	1901 S AVENUE OF THE STARS	LOS ANGELES	90067	9/1/2018
FA0002230	LAPD - WEST VALLEY GARAGE	19020 VANOWEN ST	RESEDA	91335	9/1/2018
FA0028402	EZB INC	1904 W WASHINGTON BLVD	LOS ANGELES	90018	9/1/2018
FA0019460	CHEVRON - IBRAHIM MEKHAIL	1907 S ARLINGTON AVE	LOS ANGELES	90018	9/1/2018
FA0020537	LAFD - FIRE STATION 66	1909 W SLAUSON AVE	LOS ANGELES	90047	9/1/2018
FA0012791	RYDER TRUCK RENTAL #1136	19133 PARTHENIA ST	NORTHRIDGE	91324	9/1/2018
FA0018019	CHEVRON FOOD MART	19156 VENTURA BLVD	TARZANA	91356	9/1/2018
FA0026367	PACIFIC GATEWAY II	19191 S VERMONT AVE	TORRANCE	90502	9/1/2018
FA0000858	RESEDA MOBIL	19248 VICTORY BLVD	RESEDA	91335	9/1/2018
FA0015663	CIRCLE K STORES #2211146	1925 S CRENSHAW BLVD	LOS ANGELES	90016	9/1/2018
FA0022687	NORTHRIDGE CHEVRON	19260 NORDHOFF ST	NORTHRIDGE	91324	9/1/2018
FA0032695	GSE TAMPA 76	19271 SHERMAN WY	RESEDA	91335	9/1/2018
FA0003834	LAFD - FIRE STATION 63	1930 S SHELL AVE	VENICE	90291	9/1/2018

FACILITY ID	FACILITY NAME	SITE ADDRESS	CITY	ZIP	LAST RUN DATE
FA0032579	NORTHRIDGE 76	19301 NORDHOFF ST	NORTHRIDGE	91324	9/1/2018
FA0029747	TESORO USA #68176	19301 PARTHENIA ST	NORTHRIDGE	91324	9/1/2018
FA0009146	BEZ ENERGY CORPORATION	19304 W SATICOY ST	RESEDA	91335	9/1/2018
FA0030232	HOLLYWOOD OIL CORPORATION	1934 N CAHUENGA BLVD	LOS ANGELES	90068	9/1/2018
FA0003721	AT&T CALIFORNIA - H1116	1935 W ADAMS BLVD	LOS ANGELES	90018	9/1/2018
FA0022867	CIRCLE K STORES #2211253	1940 S HOOVER ST	LOS ANGELES	90007	9/1/2018
FA0028782	CON-WAY WESTERN EXPRESS / FREIGHT	1955 E WASHINGTON BLVD	LOS ANGELES	90021	9/1/2018
FA0025329	GUS HILU CHEVRON	19650 SHERMAN WY	RESEDA	91335	9/1/2018
FA0020673	WESTMINSTER FUEL #11166	19655 PARTHENIA ST	NORTHRIDGE	91324	9/1/2018
FA0030304	UNITED OIL #176	19706 VENTURA BLVD	WOODLAND HILLS	91364	9/1/2018
FA0033837	FOX TELEVISION - KTTV	1999 BUNDY DR	LOS ANGELES	90025	9/1/2018
FA0030693	1999 AVENUE OF THE STARS	1999 S AVENUE OF THE STARS	LOS ANGELES	90067	9/1/2018
FA0040583	UNIVERSITY OF CALIF - LOS ANGELES	200 MEDICAL PLAZA DRIVEWAY AVE	LOS ANGELES	90095	9/1/2018
FA0009541	CITY OF LA - DEPT OF GENERAL SERVIC	200 N SPRING ST	LOS ANGELES	90012	9/1/2018
FA0024748	THE ANGELES PLAZA	200 S OLIVE ST	LOS ANGELES	90012	9/1/2018
FA0033844	CITY OF LA - PW - STREET MAINT DIV	2000 ABBOT KINNEY BLVD	VENICE	90291	9/1/2018
FA0019548	LOS ANGELES TIMES - OLYMPIC	2000 E 8TH ST	LOS ANGELES	90021	9/1/2018
FA0003585	BARLOW HOSPITAL	2000 N STADIUM WY	LOS ANGELES	90026	9/1/2018
FA0004866	UNOCAL	2001 N BROADWAY	LOS ANGELES	90031	9/1/2018
FA0022465	SEPULVEDA WEST CAR WASH	2001 S SEPULVEDA BLVD	LOS ANGELES	90025	9/1/2018
FA0025842	WOODLAND HILLS 76	20021 VENTURA BLVD	WOODLAND HILLS	91364	9/1/2018
FA0035554	BOYLE GAS STATION	2005 E 4TH ST	LOS ANGELES	90033	9/1/2018
FA0032388	TESORO (USA) 63142	20055 VANOWEN ST	CANOGA PARK	91306	9/1/2018
FA0003913	LAFD - FIRE STATION 26	2009 S WESTERN AVE	LOS ANGELES	90018	9/1/2018
FA0037138	AUTOPARK 18	201 N HILL ST	LOS ANGELES	90012	9/1/2018
FA0030884	MISSION SCHOOL TRANSPORTATION INC.	201 W SOTELLO ST	LOS ANGELES	90012	9/1/2018
FA0016565	AT&T CALIFORNIA - H2115	2010 CENTURY PARK E	LOS ANGELES	90067	9/1/2018
FA0020657	JOE'S MOBIL INC	20101 ROSCOE BLVD	WINNETKA	91306	9/1/2018
FA0023809	HASHEMYAR'S SERVICE & OIL	20105 VANOWEN ST	WINNETKA	91306	9/1/2018
FA0035533	CARDLOCK FUELS SYSTEMS 131	2015 LONG BEACH AVE	LOS ANGELES	90058	9/1/2018
FA0012453	BETTER LIFE ORGANICS	2020 E 7TH PL	LOS ANGELES	90021	9/1/2018
FA0003827	LAFD - FIRE STATION 42	2021 W COLORADO BLVD	LOS ANGELES	90041	9/1/2018
FA0009434	ARCO - ANAND, USHA	20250 W SHERMAN WY	WINNETKA	91306	9/1/2018
FA0016985	CITY OF LA - DEPT OF GENERAL SERVIC	2027 S STONER AVE	LOS ANGELES	90025	9/1/2018
FA0020098	SUNSET 76	2035 W SUNSET BLVD	LOS ANGELES	90026	9/1/2018
FA0003567	CHEVRON GAS & FOOD MART	2041 W BEVERLY BLVD	LOS ANGELES	90057	9/1/2018
FA0030368	PROFUEL INC	20450 LASSEN ST	CHATSWORTH	91311	9/1/2018
FA0032061	SAROJ MALHI AM/PM	20455 DEVONSHIRE ST	CHATSWORTH	91311	9/1/2018
FA0026052	VEER FUEL PARTNERS (ARCO)	2050 W MANCHESTER AVE	LOS ANGELES	90047	9/1/2018
FA0001183	ENWAVE LOS ANGELES, INC	2052 CENTURY PARK E	LOS ANGELES	90067	9/1/2018
FA0040426	LAC+USC EAST CENTRAL POWER PLANT	2053 E MARENGO ST	LOS ANGELES	90033	9/1/2018
FA0036343	THE CENTURY	2055 S AVENUE OF THE STARS	LOS ANGELES	90067	9/1/2018
FA0022368	CHEVRON - IBRAHIM, SAMEH #93691	2065 S LA CIENEGA BLVD	LOS ANGELES	90034	9/1/2018

FACILITY ID	FACILITY NAME	SITE ADDRESS	CITY	ZIP	LAST RUN DATE
FA0001913	CITY OF LA - PW - STREET SERVICES	1274 S COCHRAN AVE	LOS ANGELES	90019	9/1/2018
FA0003004	CITY OF LA - PW - STREET SERVICES D	1274 W 2ND ST	LOS ANGELES	90026	9/1/2018
FA0023972	UNITED PARCEL SERVICE	12745 W ARROYO ST	SYLMAR	91342	9/1/2018
FA0002233	LAPD - FOOTHILL, MOTOR TRANSPORT DI	12760 W OSBORNE ST	PACOIMA	91331	9/1/2018
FA0026417	MV TRANSPORTATION DIV 163	12776 W FOOTHILL BLVD	SYLMAR	91342	9/1/2018
FA0030323	NEIGHBORHOOD SHELL GAS	1285 E VERNON AVE	LOS ANGELES	90011	9/1/2018
FA0030774	LILOS BP INC	12856 SHERMAN WY	N HOLLYWOOD	91605	9/1/2018
FA0030338	UNIVERSAL SUN VALLEY (SHELL)	12858 ROSCOE BLVD	SUN VALLEY	91352	9/1/2018
FA0012376	COLDWATER CHEVRON	12860 RIVERSIDE DR	N HOLLYWOOD	91607	9/1/2018
FA0023704	STUDIO CITY 76 #251747	12863 W VENTURA BLVD	STUDIO CITY	91604	9/1/2018
FA0030428	ROXFORD CHEVRON	12881 ENCINITAS AVE	SYLMAR	91342	9/1/2018
FA0025418	GSE 76 MAGNOLIA # 257659	12909 MAGNOLIA BLVD	SHERMAN OAKS	91423	9/1/2018
FA0010480	R & S OIL COMPANY	12950 VICTORY BLVD	N HOLLYWOOD	91606	9/1/2018
FA0026136	TESORO USA #63230	12957 VAN NUYS BLVD	PACOIMA	91331	9/1/2018
FA0031693	HOLLYWOOD PRESBYTERIAN MED. CENTER	1300 N VERMONT AVE	LOS ANGELES	90027	9/1/2018
FA0010715	SUNRISE ENERGY #253739	1300 N WESTERN AVE	LOS ANGELES	90027	9/1/2018
FA0014256	CITY OF LA - LOS ANGELES CONVENTION	1301 S FIGUEROA ST	LOS ANGELES	90015	9/1/2018
FA0030701	PICO SHELL	1303 S WESTERN AVE	LOS ANGELES	90006	9/1/2018
FA0038522	26TH STREET AUTO CENTER	13060 SAN VICENTE BLVD B	LOS ANGELES	90049	9/1/2018
FA0003023	26TH STREET UNION SERVICE	13060 W SAN VICENTE BLVD	LOS ANGELES	90049	9/1/2018
FA0024435	DOWNTOWN UNION SERVICE STATION	1307 W 6TH ST	LOS ANGELES	90017	9/1/2018
FA0030332	FOUNTAIN SHELL, INC	1309 N LA BREA AVE	LOS ANGELES	90028	9/1/2018
FA0004593	MWD - JENSEN FACILITY	13100 BALBOA BLVD	GRANADA HILLS	91344	9/1/2018
FA0000773	LA DWP - AQUEDUCT FILTRATION PLANT	13101 N SEPULVEDA BLVD	GRANADA HILLS	91344	9/1/2018
FA0003736	SAN FERNANDO SEVENTY SIX	13131 W FOOTHILL BLVD	SYLMAR	91342	9/1/2018
FA0008505	ROBERTSON'S READY MIX	13132 W RAYMER ST	NORTH HOLLYWOOD	91605	9/1/2018
FA0007972	ARCO AM/PM MINI MARKET #82307	13150 OSBORNE ST	PACOIMA	91331	9/1/2018
FA0031996	G.T. MINI-MARKET	13151 W VAN NUYS BLVD	PACOIMA	91331	9/1/2018
FA0000374	SYLMAR CHEVRON	13153 FOOTHILL BLVD	SYLMAR	91342	9/1/2018
FA0030386	CENTRON SHELL	1317 E WASHINGTON BLVD	LOS ANGELES	90021	9/1/2018
FA0034062	LOS ANGELES COUNTRY CLUB	1318 S CLUB VIEW DR	LOS ANGELES	90024	9/1/2018
FA0003858	LAFD - FIRE STATION 102	13200 W BURBANK BLVD	VAN NUYS	91401	9/1/2018
FA0036506	ALLIED BEVERAGES INC	13235 GOLDEN STATE RD	SYLMAR	91342	9/1/2018
FA0011890	FRONTIER CALIFORNIA - DEL REY	13246 W FIJI WY	MARINA DEL REY	90292	9/1/2018
FA0030426	G & M OIL #107	13255 W OSBORNE ST	PACOIMA	91331	9/1/2018
FA0002541	H & K GAS AND GROCERY	13260 W SHERMAN WY	NORTH HOLLYWOOD	91605	9/1/2018
FA0024417	LAFD - FIRE STATION 27	1327 N COLE AVE	LOS ANGELES	90028	9/1/2018
FA0030314	PMM ANAHEIM 76	1327 W ANAHEIM ST	WILMINGTON	90744	9/1/2018
FA0003866	LAFD - FIRE STATION 85	1331 W 253RD ST	HARBOR CITY	90710	9/1/2018
FA0030524	MOBIL - ARLETA	13310 W OSBORNE ST	ARLETA	91331	9/1/2018
FA0003907	LAFD - FIRE STATION 10	1335 S OLIVE ST	LOS ANGELES	90015	9/1/2018
FA0001915	GSE 76 OSBORNE #257102	13455 OSBORNE ST	PACOIMA	91331	9/1/2018

FACILITY ID	FACILITY NAME	SITE ADDRESS	CITY	ZIP	LAST RUN DATE
FA0032108	UNIVERSITY 76	18050 NORDHOFF ST	NORTHRIDGE	91325	9/1/2018
FA0028663	G & M OIL #77 - RESEDA	18056 SATICOY ST	RESEDA	91335	9/1/2018
FA0010300	SAVINGS R & S OIL CO	18076 W VENTURA BLVD	ENCINO	91316	9/1/2018
FA0010301	ENCINO CHEVRON	18081 VENTURA BLVD	ENCINO	91316	9/1/2018
FA0011866	FRONTIER CALIFORNIA - WESTWOOD	1810 S PARNELL AVE	LOS ANGELES	90025	9/1/2018
FA0030310	TARZANA SHELL	18101 VENTURA BLVD	TARZANA	91356	9/1/2018
FA0015956	CALIFORNIA STATE UNIVERSITY AT NORTHRIDGE	18111 NORDHOFF ST	NORTHRIDGE	91330	9/1/2018
FA0003918	LAFD - FIRE STATION 103	18143 W PARTHENIA ST	NORTHRIDGE	91325	9/1/2018
FA0032028	LA DWP - WTR-WEST VALLEY DISTRICT Y	18144 W DEVONSHIRE ST	NORTHRIDGE	91325	9/1/2018
FA0024067	NORTHWEST EXCAVATING, INC	18201 NAPA ST	NORTHRIDGE	91325	9/1/2018
FA0012697	SUNBELT RENTALS	18251 NAPA ST	NORTHRIDGE	91325	9/1/2018
FA0032852	USC MEDICAL CENTER-TRANSPORATION YA	1830 N GRIFFIN AVE	LOS ANGELES	90031	9/1/2018
FA0031369	NORTHRIDGE HOSPITAL MEDICAL CENTER	18300 ROSCOE BLVD	NORTHRIDGE	91325	9/1/2018
FA0025670	PROVIDENCE TARZANA MEDICAL CENTER	18321 W CLARK ST	TARZANA	91356	9/1/2018
FA0006740	LAUSD - GARDENA GARAGE	18421 S HOOVER ST	LOS ANGELES	90248	9/1/2018
FA0005007	CIRCLE K STORES SITE #2211095	18468 W BURBANK BLVD	TARZANA	91356	9/1/2018
FA0003112	DEVONSHIRE ARCO	18473 W DEVONSHIRE ST	NORTHRIDGE	91325	9/1/2018
FA0001917	GSE 76 MARENGO #256863	1848 E MARENGO ST	LOS ANGELES	90033	9/1/2018
FA0030334	TARZANA OIL CORP	18500 VENTURA BLVD	TARZANA	91356	9/1/2018
FA0005765	DEVONSHIRE SHELL #0406	18501 DEVONSHIRE ST	NORTHRIDGE	91324	9/1/2018
FA0002987	UNOCAL #5188 TOSCO CORP/ TARZANA FOOD MART	18524 W VENTURA BLVD	TARZANA	91356	9/1/2018
FA0024658	1868 N. WESTERN, LLC	1868 N WESTERN AVE	LOS ANGELES	90027	9/1/2018
FA0026104	CT VALERO PROPANE	1871 COLORADO BLVD	LOS ANGELES	90041	9/1/2018
FA0031782	LA DWP - NORTHRIDGE DISTRICT	18718 RAYEN ST	NORTHRIDGE	91324	9/1/2018
FA0001734	WATT PLAZA	1875 CENTURY PARK # 1110	LOS ANGELES	90067	9/1/2018
FA0030775	M & Z ENTERPRISES	18855 NORDHOFF ST	NORTHRIDGE	91324	9/1/2018
FA0030683	JEWISH HOME FOR THE AGING	18855 VICTORY BLVD	RESEDA	91335	9/1/2018
FA0013078	TOPA MANAGEMENT	1900 S AVENUE OF THE STARS	LOS ANGELES	90067	9/1/2018
FA0001767	AT&T CALIFORNIA - G4101	1900 S GRAND AVE	LOS ANGELES	90007	9/1/2018
FA0012547	DOUGLAS EMMETT	1901 S AVENUE OF THE STARS	LOS ANGELES	90067	9/1/2018
FA0002230	LAPD - WEST VALLEY GARAGE	19020 VANOWEN ST	RESEDA	91335	9/1/2018
FA0028402	EZB INC	1904 W WASHINGTON BLVD	LOS ANGELES	90018	9/1/2018
FA0019460	CHEVRON - IBRAHIM MEKHAIL	1907 S ARLINGTON AVE	LOS ANGELES	90018	9/1/2018
FA0020537	LAFD - FIRE STATION 66	1909 W SLAUSON AVE	LOS ANGELES	90047	9/1/2018
FA0012791	RYDER TRUCK RENTAL #1136	19133 PARTHENIA ST	NORTHRIDGE	91324	9/1/2018
FA0018019	CHEVRON FOOD MART	19156 VENTURA BLVD	TARZANA	91356	9/1/2018
FA0026367	PACIFIC GATEWAY II	19191 S VERMONT AVE	TORRANCE	90502	9/1/2018
FA0000858	RESEDA MOBIL	19248 VICTORY BLVD	RESEDA	91335	9/1/2018
FA0015663	CIRCLE K STORES #2211146	1925 S CRENSHAW BLVD	LOS ANGELES	90016	9/1/2018
FA0022687	NORTHRIDGE CHEVRON	19260 NORDHOFF ST	NORTHRIDGE	91324	9/1/2018
FA0032695	GSE TAMPA 76	19271 SHERMAN WY	RESEDA	91335	9/1/2018
FA0003834	LAFD - FIRE STATION 63	1930 S SHELL AVE	VENICE	90291	9/1/2018

FACILITY ID	FACILITY NAME	SITE ADDRESS	CITY	ZIP	LAST RUN DATE
FA0032579	NORTHRIDGE 76	19301 NORDHOFF ST	NORTHRIDGE	91324	9/1/2018
FA0029747	TESORO USA #68176	19301 PARTHENIA ST	NORTHRIDGE	91324	9/1/2018
FA0009146	BEZ ENERGY CORPORATION	19304 W SATICOY ST	RESEDA	91335	9/1/2018
FA0030232	HOLLYWOOD OIL CORPORATION	1934 N CAHUENGA BLVD	LOS ANGELES	90068	9/1/2018
FA0003721	AT&T CALIFORNIA - H1116	1935 W ADAMS BLVD	LOS ANGELES	90018	9/1/2018
FA0022867	CIRCLE K STORES #2211253	1940 S HOOVER ST	LOS ANGELES	90007	9/1/2018
FA0028782	CON-WAY WESTERN EXPRESS / FREIGHT	1955 E WASHINGTON BLVD	LOS ANGELES	90021	9/1/2018
FA0025329	GUS HILU CHEVRON	19650 SHERMAN WY	RESEDA	91335	9/1/2018
FA0020673	WESTMINSTER FUEL #11166	19655 PARTHENIA ST	NORTHRIDGE	91324	9/1/2018
FA0030304	UNITED OIL #176	19706 VENTURA BLVD	WOODLAND HILLS	91364	9/1/2018
FA0033837	FOX TELEVISION - KTTV	1999 BUNDY DR	LOS ANGELES	90025	9/1/2018
FA0030693	1999 AVENUE OF THE STARS	1999 S AVENUE OF THE STARS	LOS ANGELES	90067	9/1/2018
FA0040583	UNIVERSITY OF CALIF - LOS ANGELES	200 MEDICAL PLAZA DRIVEWAY AVE	LOS ANGELES	90095	9/1/2018
FA0009541	CITY OF LA - DEPT OF GENERAL SERVIC	200 N SPRING ST	LOS ANGELES	90012	9/1/2018
FA0024748	THE ANGELES PLAZA	200 S OLIVE ST	LOS ANGELES	90012	9/1/2018
FA0033844	CITY OF LA - PW - STREET MAINT DIV	2000 ABBOT KINNEY BLVD	VENICE	90291	9/1/2018
FA0019548	LOS ANGELES TIMES - OLYMPIC	2000 E 8TH ST	LOS ANGELES	90021	9/1/2018
FA0003585	BARLOW HOSPITAL	2000 N STADIUM WY	LOS ANGELES	90026	9/1/2018
FA0004866	UNOCAL	2001 N BROADWAY	LOS ANGELES	90031	9/1/2018
FA0022465	SEPULVEDA WEST CAR WASH	2001 S SEPULVEDA BLVD	LOS ANGELES	90025	9/1/2018
FA0025842	WOODLAND HILLS 76	20021 VENTURA BLVD	WOODLAND HILLS	91364	9/1/2018
FA0035554	BOYLE GAS STATION	2005 E 4TH ST	LOS ANGELES	90033	9/1/2018
FA0032388	TESORO (USA) 63142	20055 VANOWEN ST	CANOGA PARK	91306	9/1/2018
FA0003913	LAFD - FIRE STATION 26	2009 S WESTERN AVE	LOS ANGELES	90018	9/1/2018
FA0037138	AUTOPARK 18	201 N HILL ST	LOS ANGELES	90012	9/1/2018
FA0030884	MISSION SCHOOL TRANSPORTATION INC.	201 W SOTELLO ST	LOS ANGELES	90012	9/1/2018
FA0016565	AT&T CALIFORNIA - H2115	2010 CENTURY PARK E	LOS ANGELES	90067	9/1/2018
FA0020657	JOE'S MOBIL INC	20101 ROSCOE BLVD	WINNETKA	91306	9/1/2018
FA0023809	HASHEMYAR'S SERVICE & OIL	20105 VANOWEN ST	WINNETKA	91306	9/1/2018
FA0035533	CARDLOCK FUELS SYSTEMS 131	2015 LONG BEACH AVE	LOS ANGELES	90058	9/1/2018
FA0012453	BETTER LIFE ORGANICS	2020 E 7TH PL	LOS ANGELES	90021	9/1/2018
FA0003827	LAFD - FIRE STATION 42	2021 W COLORADO BLVD	LOS ANGELES	90041	9/1/2018
FA0009434	ARCO - ANAND, USHA	20250 W SHERMAN WY	WINNETKA	91306	9/1/2018
FA0016985	CITY OF LA - DEPT OF GENERAL SERVIC	2027 S STONER AVE	LOS ANGELES	90025	9/1/2018
FA0020098	SUNSET 76	2035 W SUNSET BLVD	LOS ANGELES	90026	9/1/2018
FA0003567	CHEVRON GAS & FOOD MART	2041 W BEVERLY BLVD	LOS ANGELES	90057	9/1/2018
FA0030368	PROFUEL INC	20450 LASSEN ST	CHATSWORTH	91311	9/1/2018
FA0032061	SAROJ MALHI AM/PM	20455 DEVONSHIRE ST	CHATSWORTH	91311	9/1/2018
FA0026052	VEER FUEL PARTNERS (ARCO)	2050 W MANCHESTER AVE	LOS ANGELES	90047	9/1/2018
FA0001183	ENWAVE LOS ANGELES, INC	2052 CENTURY PARK E	LOS ANGELES	90067	9/1/2018
FA0040426	LAC+USC EAST CENTRAL POWER PLANT	2053 E MARENGO ST	LOS ANGELES	90033	9/1/2018
FA0036343	THE CENTURY	2055 S AVENUE OF THE STARS	LOS ANGELES	90067	9/1/2018
FA0022368	CHEVRON - IBRAHIM, SAMEH #93691	2065 S LA CIENEGA BLVD	LOS ANGELES	90034	9/1/2018

FACILITY ID	FACILITY NAME	SITE ADDRESS	CITY	ZIP	LAST RUN DATE
FA0004935	SHELL - MARQUEZ, CARLOS H	1900 E CESAR E CHAVEZ AVE	LOS ANGELES	90033	9/1/2018
FA0003335	SHELL - SUNG, ANDY J	1900 E IMPERIAL HWY	LOS ANGELES	90059	9/1/2018
FA0019278	MM UNION #254484	1900 S BROADWAY ST	LOS ANGELES	90007	9/1/2018
FA0030393	SHELL - KIM'S	1900 S SAN PEDRO ST	LOS ANGELES	90011	9/1/2018
FA0021668	MCDONALD'S #24695	1900 W SLAUSON AVE	LOS ANGELES	90047	9/1/2018
FA0034101	LA COUNTY USC MEDICAL CENTER-REAR O	1900 ZONAL AVE	LOS ANGELES	90033	9/1/2018
FA0025009	TEXACO - TEXACO REFINING & MKTG, IN	19008 S NORMANDIE AVE	TORRANCE	90502	9/1/2018
FA0002348	SCS RENEWABLE ENERGY-MOUNTAINGATE	1901 N SEPULVEDA BLVD	LOS ANGELES	90049	9/1/2018
FA0039358	AUTO CENTER, LLC	1901 S FIGUEROA ST	LOS ANGELES	90007	9/1/2018
FA0003229	LOYOLA HIGH SCHOOL	1901 VENICE BLVD	LOS ANGELES	90006	9/1/2018
FA0035582	SOL AZTECA TRANSPORTATION GROUP	1901 W BLAKE AVE	LOS ANGELES	90039	9/1/2018
FA0032717	JEFFERSON AUTO CENTER	1901 W JEFFERSON BLVD	LOS ANGELES	90018	9/1/2018
FA0010720	LA DWP - LOS FELIZ PUMP STATION	1904 N WESTERN AVE	LOS ANGELES	90027	9/1/2018
FA0003878	LAFD - FIRE STATION 93	19059 VENTURA BLVD	TARZANA	91356	9/1/2018
FA0007293	B & S AUTO BODY	1906 S LINCOLN BLVD	VENICE	90291	9/1/2018
FA0026284	BUDGET CAR & TRUCK RENTAL	1910 E WASHINGTON BLVD	LOS ANGELES	90021	9/1/2018
FA0019170	BERTS GARAGE	1912 CAHUENGA BLVD	LOS ANGELES	90068	9/1/2018
FA0008442	DISPOSAL SERVICE	1913 S PONTIUS AVE	LOS ANGELES	90025	9/1/2018
FA0030708	TARICCO CORP.	1915 E PACIFIC COAST HWY	WILMINGTON	90744	9/1/2018
FA0023048	INTERMODAL BRIDGE TRANSPORT (IBT)	1919 E PACIFIC COAST HWY	WILMINGTON	90744	9/1/2018
FA0015751	TRW INC - DEFENSE SYSTEMS DIVISION	19191 S VERMONT AVE	TORRANCE	90502	9/1/2018
FA0001674	CARLSON INDUSTRIES	1920 N MAIN ST	LOS ANGELES	90031	9/1/2018
FA0034207	BELKIN	19200 S WESTERN AVE	TORRANCE	90501	9/1/2018
FA0012727	PORTER VALLEY COUNTRY CLUB	19216 SINGING HILLS DR	NORTHRIDGE	91326	9/1/2018
FA0003133	VACANT LOT - DYNAMIC BUILDERS	1925 N MARIANNA AVE UN C50	LOS ANGELES	90032	9/1/2018
FA0002383	7 - ELEVEN #18919	19259 W SATICOY ST	RESEDA	91335	9/1/2018
FA0030520	SHELL OIL PRODUCTS US-LA LUBRICANTS	1926 E PACIFIC COAST HWY STE B	WILMINGTON	90744	9/1/2018
FA0034312	SUMITOMO WAREHOUSE	19301 PACIFIC GATEWAY DR	TORRANCE	90502	9/1/2018
FA0030336	TAMPA SHELL	19309 W SHERMAN WY	RESEDA	91335	9/1/2018
FA0000656	A-ABBEY METALS INTERNATIONAL	1931 S MATEO ST	LOS ANGELES	90021	9/1/2018
FA0035167	GENERAL ELECTRIC COMPANY	19310 S PACIFIC GATEWAY DR	TORRANCE	90502	9/1/2018
FA0029699	RTM AUTOMOTIVE	19314 VENTURA BLVD	TARZANA	91356	9/1/2018
FA0019608	FIRESTONE COMPLETE AUTO CARE #029874	19320 PLUMMER ST	NORTHRIDGE	91324	9/1/2018
FA0031160	MICOR CARDLOCK FUELING STATION	1935 E 7TH ST	LOS ANGELES	90021	9/1/2018
FA0012364	LAUSD - GRAPE ST ELEMENTARY SCHOOL	1940 E 111TH ST	LOS ANGELES	90059	9/1/2018
FA0025741	HAYASHI FOR HAIR, INC	19401 W BUSINESS CENTER DR	NORTHRIDGE	91324	9/1/2018
FA0034614	GROUT & CONCRETE PUMP SUPPLY	1945 BLAKE AVE	LOS ANGELES	90039	9/1/2018
FA0025939	EISENHAUER ROOFING CO.	1946 W 1ST ST	SAN FERNANDO	91340	9/1/2018
FA0029720	VEOLIA TRANSPORTATION	1950 E WASHINGTON BLVD	LOS ANGELES	90021	9/1/2018
FA0033316	AT&T MOBILITY-ALHAMBRA OVLY	1950 MARENGO ST	LOS ANGELES	90033	9/1/2018
FA0033756	ARTESTION COMPANY LIMITED	1950 S VERMONT AVE	LOS ANGELES	90007	9/1/2018
FA0011736	MULLIN LUMBER CO INC	1950 W SLAUSON AVE	LOS ANGELES	90047	9/1/2018
FA0030279	WAL-MART #5072	19503 S NORMANDIE AVE	TORRANCE	90502	9/1/2018

FACILITY ID	FACILITY NAME	SITE ADDRESS	CITY	ZIP	LAST RUN DATE
FA0029768	NORTHRIDGE TOYOTA	19550 NORDHOFF ST	NORTHRIDGE	91324	9/1/2018
FA0003842	LAFD - FIRE STATION 2	1962 E CESAR E CHAVEZ AVE	LOS ANGELES	90033	9/1/2018
FA0010102	TEXACO - GULESSERIAN, GARY A	19651 W VANOWEN ST	RESEDA	91335	9/1/2018
FA0001758	PACIFIC BELL	1968 W ADAMS BLVD	LOS ANGELES	90018	9/1/2018
FA0002319	VISTA-KRAFT, INC	19700 W VANOWEN ST	WINNETKA	91306	9/1/2018
FA0024310	FIRESTONE COMPLETE AUTO CARE #356720	1975 S LA CIENEGA BLVD	LOS ANGELES	90034	9/1/2018
FA0001352	EGREMONT SCHOOLS INC	19850 W DEVONSHIRE ST	CHATSWORTH	91311	9/1/2018
FA0021498	COCA COLA REFRESHMENTS	19875 S PACIFIC GATEWAY DR	TORRANCE	90502	9/1/2018
FA0017752	DOUGLAS EMMETT MANAGEMENT	1990 S BUNDY DR	LOS ANGELES	90025	9/1/2018
FA0022875	3M NORTHRIDGE	19901 W NORDHOFF ST	NORTHRIDGE	91324	9/1/2018
FA0013211	RALPHS GROCERY COMPANY DIV #450	1991 E 20TH ST	LOS ANGELES	90006	9/1/2018
FA0034056	REGENTS OF THE UNIV. OF CA.	200 MEDICAL PLZ	LOS ANGELES		9/1/2018
FA0035629	CITY OF LA - CITY HALL EAST	200 N MAIN ST	LOS ANGELES	90014	9/1/2018
FA0033669	VAL'S JEWELRY (TEST SITE ONLY)	200 N MAIN ST RM 1780	LOS ANGELES	90012	9/1/2018
FA0018986	LAFD - HEADQUARTERS CHE	200 N MAIN ST UN P-2	LOS ANGELES	90012	9/1/2018
FA0024334	CITY OF LA - TECHNICAL CONTROL	200 N MAIN ST UN P-4	LOS ANGELES	90012	9/1/2018
FA0016690	LOS ANGELES TIMES	200 S SPRING ST	LOS ANGELES	90012	9/1/2018
FA0002571	UNOCAL	200 W 22ND ST	SAN PEDRO	90731	9/1/2018
FA0031799	AUTOZONE #5222	200 W MANCHESTER AVE	LOS ANGELES	90003	9/1/2018
FA0010994	LAWA - TERMINAL 2	200 WORLD WY	LOS ANGELES	90045	9/1/2018
FA0029908	AIR NEW ZEALAND LIMITED	200 WORLD WY UN 1	LOS ANGELES	90045	9/1/2018
FA0017428	HAWAIIAN AIRLINES INC	200 WORLD WY UN 3	LOS ANGELES	90045	9/1/2018
FA0028322	NORTHWEST AIRLINES	200 WORLD WY W UN 2	LOS ANGELES	90045	9/1/2018
FA0020756	SUNNYVIEW CONVALESCENT CENTER	2000 W WASHINGTON BLVD	LOS ANGELES	90018	9/1/2018
FA0003005	CITY OF LA - PW - STREET SERVICES	2000 W WASHINGTON BLVD	LOS ANGELES	90018	9/1/2018
FA0003948	MGA NORTH LLC	20000 PRAIRIE ST	CHATSWORTH	91311	9/1/2018
FA0022787	H G AUTO SERVICE	2001 N BROADWAY SU B	LOS ANGELES	90031	9/1/2018
FA0017617	HP AUTO SERVICE	2001 N BROADWAY UN 20	LOS ANGELES	90031	9/1/2018
FA0020358	EXPRESS TIRE SERVICE	2001 N BROADWAY UN D-E	LOS ANGELES	90031	9/1/2018
FA0012632	PONY EXPRESS COURIER CORP	2001 S SANTA FE AVE	LOS ANGELES	90021	9/1/2018
FA0039147	SAN PEDRO/ TERMINAL ISLAND FACILITY	2001 S SEASIDE AVE	SAN PEDRO	90731	9/1/2018
FA0018905	AMERICAN PRESIDENT LINES,EAGLE MARI	2001 W JOHN S GIBSON BLVD	LOS ANGELES	90731	9/1/2018
FA0015379	CITY OF LA - PW - WCSD SOUTH YARD	2002 W SLAUSON AVE	LOS ANGELES	90047	9/1/2018
FA0024414	WORLD OIL CO #58	2003 S LINCOLN BLVD	VENICE	90291	9/1/2018
FA0034552	FRANK NIX ARCO	20032 W VENTURA BLVD	WOODLAND HILLS	91364	9/1/2018
FA0031628	MOZY'S AUTO REPAIR	20045 W ROSCOE BLVD	WINNETKA	91306	9/1/2018
FA0031326	APRO OIL #1	2005 S LINCOLN BLVD	VENICE	90291	9/1/2018
FA0019950	CRAFT AUTO REPAIR	2008 N HYPERION AVE	LOS ANGELES	90027	9/1/2018
FA0029758	PRECISION DYEING INC. (ROCK INTERNA	201 N WESTMORELAND AVE	LOS ANGELES	90004	9/1/2018
FA0013248	ST VINCENT DIALYSIS CENTER, INC	201 S ALVARADO ST	LOS ANGELES	90057	9/1/2018
FA0013249	ST VINCENT DIALYSIS CENTER	201 S ALVARADO ST SU 220	LOS ANGELES	90057	9/1/2018
FA0013250	ST VINCENT RADIOLOGICAL MED GROUP I	201 S ALVARADO ST SU 311	LOS ANGELES	90057	9/1/2018
FA0013251	ST VINCENT MED CTR	201 S ALVARADO ST SU 312	LOS ANGELES	90057	9/1/2018

FACILITY ID	FACILITY NAME	SITE ADDRESS	CITY	ZIP	LAST RUN DATE
FA0013252	ST VINCENT RADIOLOGICAL MED GRP	201 S ALVARADO ST SU 329	LOS ANGELES	90057	9/1/2018
FA0013254	LASER THERAPY	201 S ALVARADO ST SU 407	LOS ANGELES	90057	9/1/2018
FA0013255	MID-WILSHIRE MEDICAL GROUP INC	201 S ALVARADO ST SU 500	LOS ANGELES	90057	9/1/2018
FA0024258	ST VINCENT EYE SURGERY CENTER	201 S ALVARADO ST SU 718	LOS ANGELES	90057	9/1/2018
FA0013256	NORMAN N NAKATA MD	201 S ALVARADO ST SU 828	LOS ANGELES	90057	9/1/2018
FA0017710	NACHMAN BRAUTBAR M.D.	201 S ALVARADO ST UN 405	LOS ANGELES	90057	9/1/2018
FA0016857	ST VINCENT PROFESSIONAL OFFICE BUIL	201 S ALVARADO ST UN A	LOS ANGELES	90057	9/1/2018
FA0031463	DAECO FUELS & ENGINEERING	201 W D ST	WILMINGTON	90744	9/1/2018
FA0032073	A.T.S. NORTHEAST TOW, INC	2010 N FIGUEROA ST	LOS ANGELES	90065	9/1/2018
FA0001494	JOE & MIKES AUTOMOTIVE	2010 S PACIFIC AVE	SAN PEDRO	90731	9/1/2018
FA0022127	MOBIL SERVICE STATION #00183	20101 W VENTURA BLVD	WOODLAND HILLS	91367	9/1/2018
FA0003839	LAFD - FIRE STATION 16	2011 N EASTERN AVE	LOS ANGELES	90032	9/1/2018
FA0012309	AMLAP INC. DBA POINT CAR RENTAL AND	20112 SHERMAN WY	WINNETKA	91306	9/1/2018
FA0031872	STEVE'S TRANSMISSION SERVICE	20122 SHERMAN WY	WINNETKA	91306	9/1/2018
FA0037327	VACANT PROPERTY	20136 SATICOY ST	CANOGA PARK	91306	9/1/2018
FA0037064	NTA INVESTMENTS (PROPERTY OWNER)	20138 ROSCOE BLVD	WINNETKA	91306	9/1/2018
FA0029820	GRAND TIRE & SERVICE CENTER	20138 ROSCOE BLVD # 1	WINNETKA	91306	9/1/2018
FA0033520	C & B AUTO REPAIR	20138 ROSCOE BLVD # 5	WINNETKA	91306	9/1/2018
FA0024649	A & M AUTOMOTIVE CENTER	20138 ROSCOE BLVD # 9	WINNETKA	91306	9/1/2018
FA0024648	KAR TEK AUTO CLINIC	20138 ROSCOE BLVD UN 11	WINNETKA	91306	9/1/2018
FA0031593	VIRK AUTOMOTIVE INC.	20138 W ROSCOE BLVD	WINNETKA	91306	9/1/2018
FA0033521	ARTZ MUFFLER AND AUTOMOTIVE	20138 W ROSCOE BLVD # 3	WINNETKA	91306	9/1/2018
FA0035102	A-B PLUS COMPLETE AUTO	20138 W ROSCOE BLVD UN 2	WINNETKA	91306	9/1/2018
FA0035108	SUPER SPORT	20138 W ROSCOE BLVD UN 7	WINNETKA	91306	9/1/2018
FA0029959	S & J FOREIGN AUTO REPAIR	20138 W ROSCOE BLVD UN 8	WINNETKA	91306	9/1/2018
FA0037615	SATICOY AUTO CENTER LLC	20146 SATICOY ST	WINNETKA	91306	9/1/2018
FA0029103	RUBY'S AUTO REPAIR	20146 SATICOY ST UN B-3 &	WINNETKA	91306	9/1/2018
FA0029866	A-1 TRANSMISSION	20146 SATICOY ST UN B1-2	CANOGA PARK	91306	9/1/2018
FA0029865	JOEL'S AUTO REPAIR	20146 W SATICOY ST	WINNETKA	91306	9/1/2018
FA0030109	AJ AUTO REPAIR	20146 W SATICOY ST UN A-1	WINNETKA	91306	9/1/2018
FA0029855	D & T COMPLETE AUTO REPAIR	20146 W SATICOY ST UN A-5	WINNETKA	91306	9/1/2018
FA0033641	MUFFLER NAYARIT	20146 W SATICOY ST UN A-5	WINNETKA	91306	9/1/2018
FA0034972	LIMON AUTO BODY	20146 W SATICOY ST UN B-6	WINNETKA	91306	9/1/2018
FA0033541	M & D AUTO BODY	20146 W SATICOY ST UN B5	WINNETKA	91306	9/1/2018
FA0003947	LOS ANGELES TIMES BLDG	202 W 1ST ST	LOS ANGELES	90012	9/1/2018
FA0012453	BETTER LIFE ORGANICS	2020 E 7TH PL	LOS ANGELES	90021	9/1/2018
FA0039208	DUPLICATE	2020 E 7TH PL	LOS ANGELES	90021	9/1/2018
FA0001999	PCO, INC	20200 W SUNBURST ST	CHATSWORTH	91311	9/1/2018
FA0032036	CONTINENTAL FLEET PAINT & BODY	2021 E 25TH ST	LOS ANGELES	90058	9/1/2018
FA0012693	LESLIE'S SWIMMING POOL SUPPLIES	20222 W PLUMMER ST	CHATSWORTH	91311	9/1/2018
FA0003920	LAFD - FIRE STATION 107	20225 DEVONSHIRE ST	CHATSWORTH	91311	9/1/2018
FA0028477	RAY DUFF AUTO REPAIR 4 LESS	20230 W SATICOY ST	WINNETKA	91306	9/1/2018
FA0030754	HYATT REGENCY CENTURY PLAZA	2025 AVENUE OF THE STARS	LOS ANGELES	90067	9/1/2018

FACILITY ID	FACILITY NAME	SITE ADDRESS	CITY	ZIP	LAST RUN DATE
FA0014049	JACK FARENBAUGH AND SONS	12667 N SAN FERNANDO RD	SYLMAR	91342	9/1/2018
FA0013535	FAMILIAN PIPE AND SUPPLY #76	12685 W VAN NUYS BLVD	PACOIMA	91331	9/1/2018
FA0016630	BRENTWOOD COUNTRY CLUB CORP	12687 W MONTANA AVE	LOS ANGELES	90049	9/1/2018
FA0034704	ULTRA GAS	12706 S CENTRAL AVE	LOS ANGELES	90059	9/1/2018
FA0012775	LANDSBERG	12708 BRANFORD ST	PACOIMA	91331	9/1/2018
FA0012188	SLATER ROOF CO INC	1273 S COCHRAN AVE	LOS ANGELES	90019	9/1/2018
FA0025648	LA COUNTY - GREATER LACO VECTOR CON	12741 W SATICOY ST	NORTH HOLLYWOOD	91605	9/1/2018
FA0000212	FORMER CHEVRON STATION 9-8723	1276 N WESTERN AVE	LOS ANGELES	90029	9/1/2018
FA0029663	SCORPION MOTORING, INC.	12762 W SHERMAN WY	NORTH HOLLYWOOD	91605	9/1/2018
FA0010714	STARBUCKS	1277 N WESTERN AVE	LOS ANGELES	90029	9/1/2018
FA0010463	ORTIZ JR AUTO REPAIR	1277 W VERNON AVE	LOS ANGELES	90037	9/1/2018
FA0020873	EXXON - WU, KENNETH Z	12786 W VAN NUYS BLVD	PACOIMA	91331	9/1/2018
FA0003118	UNOCAL - PAK, SUK YUN	12800 S FIGUEROA ST	LOS ANGELES	90061	9/1/2018
FA0025142	C & C TIRE & AUTO REPAIR	12800 W ROSCOE BLVD	NORTH HOLLYWOOD	91352	9/1/2018
FA0033086	ANTHONY INTERNATIONAL	12812 W ARROYO ST	SYLMAR	91342	9/1/2018
FA0003333	TELEDYNE REYNOLDS, INC	12820 PANAMA ST	LOS ANGELES	90066	9/1/2018
FA0029661	EMBER CARE CORPORATION	12831 N MACLAY ST	SYLMAR	91342	9/1/2018
FA0019717	ATLAS FOAM PRODUCTS, INC.	12836 W ARROYO ST	SYLMAR	91342	9/1/2018
FA0034302	VALLEY SHELL AUTO CENTER	12857 MAGNOLIA BLVD	VALLEY VILLAGE	91607	9/1/2018
FA0032081	DUNN-EDWARDS PAINTS #147	12861 SHERMAN WY	N HOLLYWOOD	91605	9/1/2018
FA0019225	RENT A WRECK OF THE VALLEY, INC	12868 W MAGNOLIA BLVD	VALLEY VILLAGE	91607	9/1/2018
FA0008686	WAT THAI OF LOS ANGELES	12904 ROSCOE BLVD	SUN VALLEY	91352	9/1/2018
FA0022249	MOBIL SERVICE STATION #00164	12904 W VENTURA BLVD	STUDIO CITY	91604	9/1/2018
FA0029637	CARR TRUCKING CO, INC	12906 W BRANFORD ST	PACOIMA	91331	9/1/2018
FA0012713	NICKERSON LUMBER/PLYWOOD CORP	12906 W SATICOY ST	NORTH HOLLYWOOD	91605	9/1/2018
FA0031043	AUTO CRAFT COLLISION CENTER	12919 SATICOY ST	NORTH HOLLYWOOD	91605	9/1/2018
FA0003348	REYES COCA-COLA BOTTLING, LLC	12925 BRADLEY AVE	SYLMAR	91342	9/1/2018
FA0015242	R & R STAMPING & FOURSLIDE CORP.	12955 W SHERMAN WY	NORTH HOLLYWOOD	91605	9/1/2018
FA0000760	R & R STAMPING & FOURSLIDE CORP	12957 W SHERMAN WY	NORTH HOLLYWOOD	91605	9/1/2018
FA0019941	COMPUTER PROCESSING	12960 W CORAL TREE PL	LOS ANGELES	90066	9/1/2018
FA0033139	TELEDYNE MICROELECTRONIC TECHNOLOGI	12964 PANAMA ST	LOS ANGELES	90066	9/1/2018
FA0017278	T.J. INDUSTRIES	12990 W BRANFORD ST	PACOIMA	91331	9/1/2018
FA0003000	GENEX / LESTER CATALOG CO	130 E JEFFERSON BLVD	LOS ANGELES	90011	9/1/2018
FA0002494	QUEEN OF ANGELS-HOLLYWOOD PRESBYTER	1300 N VERMONT AVE LV A	LOS ANGELES	90027	9/1/2018
FA0005956	STATE OF CALIF - NAT'L GUARD ARMORY	1300 S FEDERAL AVE	LOS ANGELES	90025	9/1/2018
FA0035924	CHILDRENS HOME SOCIETY OF CALFORNIA	1300 W 4TH ST	LOS ANGELES	90017	9/1/2018
FA0020152	KRUSE METALS MFG	1301 S CHANNING ST	LOS ANGELES	90021	9/1/2018
FA0031703	SAFETY-KLEEN SYSTEMS, INC	13024 BRADLEY AVE	SYLMAR	91342	9/1/2018

FACILITY ID	FACILITY NAME	SITE ADDRESS	CITY	ZIP	LAST RUN DATE
FA0004935	SHELL - MARQUEZ, CARLOS H	1900 E CESAR E CHAVEZ AVE	LOS ANGELES	90033	9/1/2018
FA0003335	SHELL - SUNG, ANDY J	1900 E IMPERIAL HWY	LOS ANGELES	90059	9/1/2018
FA0019278	MM UNION #254484	1900 S BROADWAY ST	LOS ANGELES	90007	9/1/2018
FA0030393	SHELL - KIM'S	1900 S SAN PEDRO ST	LOS ANGELES	90011	9/1/2018
FA0021668	MCDONALD'S #24695	1900 W SLAUSON AVE	LOS ANGELES	90047	9/1/2018
FA0034101	LA COUNTY USC MEDICAL CENTER-REAR O	1900 ZONAL AVE	LOS ANGELES	90033	9/1/2018
FA0025009	TEXACO - TEXACO REFINING & MKTG, IN	19008 S NORMANDIE AVE	TORRANCE	90502	9/1/2018
FA0002348	SCS RENEWABLE ENERGY-MOUNTAINGATE	1901 N SEPULVEDA BLVD	LOS ANGELES	90049	9/1/2018
FA0039358	AUTO CENTER, LLC	1901 S FIGUEROA ST	LOS ANGELES	90007	9/1/2018
FA0003229	LOYOLA HIGH SCHOOL	1901 VENICE BLVD	LOS ANGELES	90006	9/1/2018
FA0035582	SOL AZTECA TRANSPORTATION GROUP	1901 W BLAKE AVE	LOS ANGELES	90039	9/1/2018
FA0032717	JEFFERSON AUTO CENTER	1901 W JEFFERSON BLVD	LOS ANGELES	90018	9/1/2018
FA0010720	LA DWP - LOS FELIZ PUMP STATION	1904 N WESTERN AVE	LOS ANGELES	90027	9/1/2018
FA0003878	LAFD - FIRE STATION 93	19059 VENTURA BLVD	TARZANA	91356	9/1/2018
FA0007293	B & S AUTO BODY	1906 S LINCOLN BLVD	VENICE	90291	9/1/2018
FA0026284	BUDGET CAR & TRUCK RENTAL	1910 E WASHINGTON BLVD	LOS ANGELES	90021	9/1/2018
FA0019170	BERTS GARAGE	1912 CAHUENGA BLVD	LOS ANGELES	90068	9/1/2018
FA0008442	DISPOSAL SERVICE	1913 S PONTIUS AVE	LOS ANGELES	90025	9/1/2018
FA0030708	TARICCO CORP.	1915 E PACIFIC COAST HWY	WILMINGTON	90744	9/1/2018
FA0023048	INTERMODAL BRIDGE TRANSPORT (IBT)	1919 E PACIFIC COAST HWY	WILMINGTON	90744	9/1/2018
FA0015751	TRW INC - DEFENSE SYSTEMS DIVISION	19191 S VERMONT AVE	TORRANCE	90502	9/1/2018
FA0001674	CARLSON INDUSTRIES	1920 N MAIN ST	LOS ANGELES	90031	9/1/2018
FA0034207	BELKIN	19200 S WESTERN AVE	TORRANCE	90501	9/1/2018
FA0012727	PORTER VALLEY COUNTRY CLUB	19216 SINGING HILLS DR	NORTHRIDGE	91326	9/1/2018
FA0003133	VACANT LOT - DYNAMIC BUILDERS	1925 N MARIANNA AVE UN C50	LOS ANGELES	90032	9/1/2018
FA0002383	7 - ELEVEN #18919	19259 W SATICOY ST	RESEDA	91335	9/1/2018
FA0030520	SHELL OIL PRODUCTS US-LA LUBRICANTS	1926 E PACIFIC COAST HWY STE B	WILMINGTON	90744	9/1/2018
FA0034312	SUMITOMO WAREHOUSE	19301 PACIFIC GATEWAY DR	TORRANCE	90502	9/1/2018
FA0030336	TAMPA SHELL	19309 W SHERMAN WY	RESEDA	91335	9/1/2018
FA0000656	A-ABBEY METALS INTERNATIONAL	1931 S MATEO ST	LOS ANGELES	90021	9/1/2018
FA0035167	GENERAL ELECTRIC COMPANY	19310 S PACIFIC GATEWAY DR	TORRANCE	90502	9/1/2018
FA0029699	RTM AUTOMOTIVE	19314 VENTURA BLVD	TARZANA	91356	9/1/2018
FA0019608	FIRESTONE COMPLETE AUTO CARE #029874	19320 PLUMMER ST	NORTHRIDGE	91324	9/1/2018
FA0031160	MICOR CARDLOCK FUELING STATION	1935 E 7TH ST	LOS ANGELES	90021	9/1/2018
FA0012364	LAUSD - GRAPE ST ELEMENTARY SCHOOL	1940 E 111TH ST	LOS ANGELES	90059	9/1/2018
FA0025741	HAYASHI FOR HAIR, INC	19401 W BUSINESS CENTER DR	NORTHRIDGE	91324	9/1/2018
FA0034614	GROUT & CONCRETE PUMP SUPPLY	1945 BLAKE AVE	LOS ANGELES	90039	9/1/2018
FA0025939	EISENHAUER ROOFING CO.	1946 W 1ST ST	SAN FERNANDO	91340	9/1/2018
FA0029720	VEOLIA TRANSPORTATION	1950 E WASHINGTON BLVD	LOS ANGELES	90021	9/1/2018
FA0033316	AT&T MOBILITY-ALHAMBRA OVLY	1950 MARENGO ST	LOS ANGELES	90033	9/1/2018
FA0033756	ARTESTION COMPANY LIMITED	1950 S VERMONT AVE	LOS ANGELES	90007	9/1/2018
FA0011736	MULLIN LUMBER CO INC	1950 W SLAUSON AVE	LOS ANGELES	90047	9/1/2018
FA0030279	WAL-MART #5072	19503 S NORMANDIE AVE	TORRANCE	90502	9/1/2018

FACILITY ID	FACILITY NAME	SITE ADDRESS	CITY	ZIP	LAST RUN DATE
FA0029768	NORTHRIDGE TOYOTA	19550 NORDHOFF ST	NORTHRIDGE	91324	9/1/2018
FA0003842	LAFD - FIRE STATION 2	1962 E CESAR E CHAVEZ AVE	LOS ANGELES	90033	9/1/2018
FA0010102	TEXACO - GULESSERIAN, GARY A	19651 W VANOWEN ST	RESEDA	91335	9/1/2018
FA0001758	PACIFIC BELL	1968 W ADAMS BLVD	LOS ANGELES	90018	9/1/2018
FA0002319	VISTA-KRAFT, INC	19700 W VANOWEN ST	WINNETKA	91306	9/1/2018
FA0024310	FIRESTONE COMPLETE AUTO CARE #356720	1975 S LA CIENEGA BLVD	LOS ANGELES	90034	9/1/2018
FA0001352	EGREMONT SCHOOLS INC	19850 W DEVONSHIRE ST	CHATSWORTH	91311	9/1/2018
FA0021498	COCA COLA REFRESHMENTS	19875 S PACIFIC GATEWAY DR	TORRANCE	90502	9/1/2018
FA0017752	DOUGLAS EMMETT MANAGEMENT	1990 S BUNDY DR	LOS ANGELES	90025	9/1/2018
FA0022875	3M NORTHRIDGE	19901 W NORDHOFF ST	NORTHRIDGE	91324	9/1/2018
FA0013211	RALPHS GROCERY COMPANY DIV #450	1991 E 20TH ST	LOS ANGELES	90006	9/1/2018
FA0034056	REGENTS OF THE UNIV. OF CA.	200 MEDICAL PLZ	LOS ANGELES		9/1/2018
FA0035629	CITY OF LA - CITY HALL EAST	200 N MAIN ST	LOS ANGELES	90014	9/1/2018
FA0033669	VAL'S JEWELRY (TEST SITE ONLY)	200 N MAIN ST RM 1780	LOS ANGELES	90012	9/1/2018
FA0018986	LAFD - HEADQUARTERS CHE	200 N MAIN ST UN P-2	LOS ANGELES	90012	9/1/2018
FA0024334	CITY OF LA - TECHNICAL CONTROL	200 N MAIN ST UN P-4	LOS ANGELES	90012	9/1/2018
FA0016690	LOS ANGELES TIMES	200 S SPRING ST	LOS ANGELES	90012	9/1/2018
FA0002571	UNOCAL	200 W 22ND ST	SAN PEDRO	90731	9/1/2018
FA0031799	AUTOZONE #5222	200 W MANCHESTER AVE	LOS ANGELES	90003	9/1/2018
FA0010994	LAWA - TERMINAL 2	200 WORLD WY	LOS ANGELES	90045	9/1/2018
FA0029908	AIR NEW ZEALAND LIMITED	200 WORLD WY UN 1	LOS ANGELES	90045	9/1/2018
FA0017428	HAWAIIAN AIRLINES INC	200 WORLD WY UN 3	LOS ANGELES	90045	9/1/2018
FA0028322	NORTHWEST AIRLINES	200 WORLD WY W UN 2	LOS ANGELES	90045	9/1/2018
FA0020756	SUNNYVIEW CONVALESCENT CENTER	2000 W WASHINGTON BLVD	LOS ANGELES	90018	9/1/2018
FA0003005	CITY OF LA - PW - STREET SERVICES	2000 W WASHINGTON BLVD	LOS ANGELES	90018	9/1/2018
FA0003948	MGA NORTH LLC	20000 PRAIRIE ST	CHATSWORTH	91311	9/1/2018
FA0022787	H G AUTO SERVICE	2001 N BROADWAY SU B	LOS ANGELES	90031	9/1/2018
FA0017617	HP AUTO SERVICE	2001 N BROADWAY UN 20	LOS ANGELES	90031	9/1/2018
FA0020358	EXPRESS TIRE SERVICE	2001 N BROADWAY UN D-E	LOS ANGELES	90031	9/1/2018
FA0012632	PONY EXPRESS COURIER CORP	2001 S SANTA FE AVE	LOS ANGELES	90021	9/1/2018
FA0039147	SAN PEDRO/ TERMINAL ISLAND FACILITY	2001 S SEASIDE AVE	SAN PEDRO	90731	9/1/2018
FA0018905	AMERICAN PRESIDENT LINES,EAGLE MARI	2001 W JOHN S GIBSON BLVD	LOS ANGELES	90731	9/1/2018
FA0015379	CITY OF LA - PW - WCSD SOUTH YARD	2002 W SLAUSON AVE	LOS ANGELES	90047	9/1/2018
FA0024414	WORLD OIL CO #58	2003 S LINCOLN BLVD	VENICE	90291	9/1/2018
FA0034552	FRANK NIX ARCO	20032 W VENTURA BLVD	WOODLAND HILLS	91364	9/1/2018
FA0031628	MOZY'S AUTO REPAIR	20045 W ROSCOE BLVD	WINNETKA	91306	9/1/2018
FA0031326	APRO OIL #1	2005 S LINCOLN BLVD	VENICE	90291	9/1/2018
FA0019950	CRAFT AUTO REPAIR	2008 N HYPERION AVE	LOS ANGELES	90027	9/1/2018
FA0029758	PRECISION DYEING INC. (ROCK INTERNA	201 N WESTMORELAND AVE	LOS ANGELES	90004	9/1/2018
FA0013248	ST VINCENT DIALYSIS CENTER, INC	201 S ALVARADO ST	LOS ANGELES	90057	9/1/2018
FA0013249	ST VINCENT DIALYSIS CENTER	201 S ALVARADO ST SU 220	LOS ANGELES	90057	9/1/2018
FA0013250	ST VINCENT RADIOLOGICAL MED GROUP I	201 S ALVARADO ST SU 311	LOS ANGELES	90057	9/1/2018
FA0013251	ST VINCENT MED CTR	201 S ALVARADO ST SU 312	LOS ANGELES	90057	9/1/2018

FACILITY ID	FACILITY NAME	SITE ADDRESS	CITY	ZIP	LAST RUN DATE
FA0032827	MEDTRONIC DIABETES INC (MINIMED)	18000 DEVONSHIRE ST	NORTHRIDGE	91325	9/1/2018
FA0001988	DOWNTOWN LA MOTORS MERCEDES BENZ	1801 S FIGUEROA ST	LOS ANGELES	90015	9/1/2018
FA0018662	CITY NATIONAL BANK	1801 W OLYMPIC BLVD	LOS ANGELES	90006	9/1/2018
FA0015956	CALIFORNIA STATE UNIVERSITY AT NORTHRIDGE	18111 NORDHOFF ST	NORTHRIDGE	91330	9/1/2018
FA0012697	SUNBELT RENTALS	18251 NAPA ST	NORTHRIDGE	91325	9/1/2018
FA0013378	EL CABALLERO COUNTRY CLUB INC	18300 W TARZANA DR	TARZANA	91356	9/1/2018
FA0025670	PROVIDENCE TARZANA MEDICAL CENTER	18321 W CLARK ST	TARZANA	91356	9/1/2018
FA0020809	SOUTH BAY TOYOTA	18416 S WESTERN AVE	GARDENA	90248	9/1/2018
FA0037025	JIFFY LUBE #3077	18503 DEVONSHIRE ST	NORTHRIDGE	91324	9/1/2018
FA0012171	NORTHRIDGE LUMBER CO INC	18537 PARTHENIA ST	NORTHRIDGE	91324	9/1/2018
FA0031351	RYDELL CHEVROLET, NORTHRIDGE	18600 DEVONSHIRE ST	NORTHRIDGE	91324	9/1/2018
FA0031782	LA DWP - NORTHRIDGE DISTRICT	18718 RAYEN ST	NORTHRIDGE	91324	9/1/2018
FA0030683	JEWISH HOME FOR THE AGING	18855 VICTORY BLVD	RESEDA	91335	9/1/2018
FA0012462	PICK YOUR PART AUTO WRECKING	1903 N BLINN AVE	WILMINGTON	90744	9/1/2018
FA0026284	BUDGET CAR & TRUCK RENTAL	1910 E WASHINGTON BLVD	LOS ANGELES	90021	9/1/2018
FA0012727	PORTER VALLEY COUNTRY CLUB	19216 SINGING HILLS DR	NORTHRIDGE	91326	9/1/2018
FA0030520	SHELL OIL PRODUCTS US-LA LUBRICANTS	1926 E PACIFIC COAST HWY STE B	WILMINGTON	90744	9/1/2018
FA0036786	TESORO WILMINGTON SALES TERMINAL	1930 E PACIFIC COAST HWY	WILMINGTON	90744	9/1/2018
FA0037667	CLEAR CHANNEL OUTDOOR	19320 HARBOR GATEWAY	TORRANCE	90501	9/1/2018
FA0021043	JIFFY LUBE #571	19360 W VENTURA BLVD	TARZANA	91356	9/1/2018
FA0036472	METROPOLITAN COURTHOUSE, JCC/AOC	1945 S HILL ST	LOS ANGELES	90007	9/1/2018
FA0030279	WAL-MART #5072	19503 S NORMANDIE AVE	TORRANCE	90502	9/1/2018
FA0029768	NORTHRIDGE TOYOTA	19550 NORDHOFF ST	NORTHRIDGE	91324	9/1/2018
FA0024948	LOWE'S #1873	19601 NORDHOFF ST	NORTHRIDGE	91324	9/1/2018
FA0032403	LSC COMMUNICATIONS	19681 S PACIFIC GATEWAY DR	TORRANCE	90502	9/1/2018
FA0010377	SAGE HYUNDAI	200 N VERMONT AVE	LOS ANGELES	90004	9/1/2018
FA0010994	LAWA - TERMINAL 2	200 WORLD WY	LOS ANGELES	90045	9/1/2018
FA0038981	2000 AVENUE OF THE STARS	2000 AVENUE OF THE STARS	LOS ANGELES	90067	9/1/2018
FA0015380	ACTIVE RECYCLING CO INC	2000 W SLAUSON AVE	LOS ANGELES	90047	9/1/2018
FA0031949	VALVOLINE INSTANT OIL CHANGE GN0054	201 S LA BREA AVE	LOS ANGELES	90036	9/1/2018
FA0030884	MISSION SCHOOL TRANSPORTATION INC.	201 W SOTELLO ST	LOS ANGELES	90012	9/1/2018
FA0003947	LOS ANGELES TIMES BLDG	202 W 1ST ST	LOS ANGELES	90012	9/1/2018
FA0031585	COSMETIC LABS OF AMERICA, LLC	20245 SUNBURST ST	CHATSWORTH	91311	9/1/2018
FA0038037	MOTOR VILLAGE LA	2025 S FIGUEROA ST	LOS ANGELES	90007	9/1/2018
FA0023143	LAMPS PLUS INC	20250 PLUMMER ST	CHATSWORTH	91311	9/1/2018
FA0031047	VALVOLINE INSTANT OIL CHANGE GN0104	2029 S SEPULVEDA BLVD	LOS ANGELES	90025	9/1/2018
FA0035316	SA RECYCLING	2035 E 15TH ST	LOS ANGELES	90021	9/1/2018
FA0000026	RWC GROUP	2045 E WASHINGTON BLVD	LOS ANGELES	90021	9/1/2018
FA0024561	SA RECYCLING	2047 E 15TH ST	LOS ANGELES	90021	9/1/2018
FA0035943	WOODLAND HILLS HYUNDAI	20539 W VENTURA BLVD	WOODLAND HILLS	91364	9/1/2018
FA0032482	REXAM - BEVERAGE CAN AMERICAS	20730 PRAIRIE ST	CHATSWORTH	91311	9/1/2018
FA0028660	JIFFY LUBE #1467	20860 ROSCOE BLVD	CANOGA PARK	91306	9/1/2018
FA0034911	VALVOLINE INSTANT OIL CHANGE GN0048	20860 SHERMAN WY	WINNETKA	91306	9/1/2018
FA0038296	AIMCO	210 W 7TH ST	LOS ANGELES	90014	9/1/2018
FA0013241	CLARA SHORTRIDGE FOLTZ JCC/AOC	210 W TEMPLE ST	LOS ANGELES	90012	9/1/2018

FACILITY ID	FACILITY NAME	SITE ADDRESS	CITY	ZIP	LAST RUN DATE
FA0020861	E&B NATURAL RESOURCES- SAN VICENTE	130 S SAN VICENTE BLVD	LOS ANGELES	90048	9/1/2018
FA0000786	ULTRAMAR - MARINE TANK FARM	130 W A ST	WILMINGTON	90744	9/1/2018
FA0037182	DWP-HELIPORT	13001 SEPULVEDA BLVD	GRANADA HILLS	91342	9/1/2018
FA0025285	ATHENS SERVICES	1301 W 228TH ST	TORRANCE	90501	9/1/2018
FA0022666	CONGLOBAL INDUSTRIES - RCS	1304 E LOMITA BLVD	WILMINGTON	90744	9/1/2018
FA0004593	MWD - JENSEN FACILITY	13100 BALBOA BLVD	GRANADA HILLS	91344	9/1/2018
FA0034439	UNITED TRUCK CENTERS, INC	13101 FOOTHILL BLVD	SYLMAR	91342	9/1/2018
FA0000773	LA DWP - AQUEDUCT FILTRATION PLANT	13101 N SEPULVEDA BLVD	GRANADA HILLS	91344	9/1/2018
FA0037418	DISTRICT 7, MAINT EQUIP SHOP	13200 GOLDEN STATE RD	SYLMAR	91342	9/1/2018
FA0025568	S. LETVIN & SONS	13210 S FIGUEROA ST	LOS ANGELES	90061	9/1/2018
FA0036291	THE FEIT CO	1325 S OLIVE ST	LOS ANGELES	90015	9/1/2018
FA0025890	AIRDRAULICS	13261 SATICOY ST	N HOLLYWOOD	91605	9/1/2018
FA0038255	QUINN COMPANY	13275 GOLDEN STATE RD	SYLMAR	91342	9/1/2018
FA0012616	ALPHA RECYCLING RSA	13314 SATICOY ST	N HOLLYWOOD	91605	9/1/2018
FA0015016	McKibben Addition (MCA) - HSC	1333 N SAN PABLO ST	LOS ANGELES	90033	9/1/2018
FA0033013	LOWE'S #1852	13500 PAXTON ST	PACOIMA	91331	9/1/2018
FA0020862	SENTINEL PEAK RESOURCES CALIFORNIA LLC	1353 S SPAULDING AVE	LOS ANGELES	90019	9/1/2018
FA0036211	MS AEROSPACE INC	13928 BALBOA BLVD	SYLMAR	91342	9/1/2018
FA0016991	CITY OF LA -SANITATION MAINTENANCE	1400 N GAFFEY ST B	SAN PEDRO	90731	9/1/2018
FA0040620	PREFERRED FREEZER SERVICES	1400 S LOS PALOS ST	LOS ANGELES	90023	9/1/2018
FA0036731	STUDIO SERVICES, INC	14002 BALBOA BLVD	SYLMAR	91342	9/1/2018
FA0025874	JIFFY LUBE #1346	14103 VENTURA BLVD	SHERMAN OAKS	91423	9/1/2018
FA0031906	SAWYER PETROLEUM	14117 W AETNA ST	VAN NUYS	91401	9/1/2018
FA0016932	CERTAINTEED	1431 W E ST	LOS ANGELES	90744	9/1/2018
FA0000771	LA DWP - VALLEY SERVICE CENTER	14401 SATICOY ST	VAN NUYS	91405	9/1/2018
FA0015581	CASA DE CADILLAC	14401 VENTURA BLVD	SHERMAN OAKS	91423	9/1/2018
FA0036711	SUNRIDER MANUFACTURING, LP	1461 W FRANCISCO ST	TORRANCE	90501	9/1/2018
FA0038647	DIVERSIFIED TRANSPORTATION, LLC.	14663 KESWICK ST	VAN NUYS	91405	9/1/2018
FA0025180	BOHAN'S QUICK LUBE & AUTO REPAIR	14724 SAN FERNANDO MISSION BLVD	MISSION HILLS	91345	9/1/2018
FA0040393	SUNSHINE GAS PRODUCERS, LLC	14747 SAN FERNANDO RD	SYLMAR	91342	9/1/2018
FA0000409	DESIGNED METAL CONNECTIONS	14800 S FIGUEROA ST # 14500	GARDENA	90248	9/1/2018
FA0013092	AT&T CALIFORNIA B5161	14800 VENTURA BLVD	SHERMAN OAKS	91403	9/1/2018
FA0011905	COLOR GRAPHICS INC	150 N MYERS ST	LOS ANGELES	90033	9/1/2018
FA0036596	JIFFY LUBE #3242	15000 OLIVE VIEW DR # C	SYLMAR	91342	9/1/2018
FA0034209	EQUINIX	1501 W FRANCISCO ST	TORRANCE	90501	9/1/2018
FA0034306	HORNBURG JAGUAR	1520 WILCOX AVE	LOS ANGELES	90028	9/1/2018
FA0006579	LAUSD - HOLLYWOOD HIGH SCHOOL	1521 N HIGHLAND AVE	LOS ANGELES	90028	9/1/2018
FA0011892	EBERHARD ROOFING INCORPORATED	15220 RAYMER ST	VAN NUYS	91405	9/1/2018
FA0011280	MCSTARLITE CO	1531 W 240TH ST	HARBOR CITY	90710	9/1/2018
FA0033207	GALPIN RAYMER	15330 W RAYMER ST	VAN NUYS	91406	9/1/2018
FA0002516	E&B NATURAL RESOURCE - 1535 FRIGATE	1535 N FRIGATE AVE	WILMINGTON	90744	9/1/2018
FA0008105	CHEVRON PRODUCTS CO	15359 OXNARD ST	VAN NUYS	91411	9/1/2018
FA0000658	DIAL INDUSTRIES INC	1538 S ESPERANZA ST	LOS ANGELES	90023	9/1/2018
FA0023179	USC - CENTER FOR HEALTH PROFESSIONS	1540 E ALCAZAR ST	LOS ANGELES	90033	9/1/2018
FA0001704	HONDA OF DOWNTOWN LOS ANGELES	1540 S FIGUEROA ST	LOS ANGELES	90015	9/1/2018
FA0018428	QUICK-LUBE	15416 W NORDHOFF ST	NORTH HILLS	91343	9/1/2018

FACILITY ID	FACILITY NAME	SITE ADDRESS	CITY	ZIP	LAST RUN DATE
FA0032827	MEDTRONIC DIABETES INC (MINIMED)	18000 DEVONSHIRE ST	NORTHRIDGE	91325	9/1/2018
FA0001988	DOWNTOWN LA MOTORS MERCEDES BENZ	1801 S FIGUEROA ST	LOS ANGELES	90015	9/1/2018
FA0018662	CITY NATIONAL BANK	1801 W OLYMPIC BLVD	LOS ANGELES	90006	9/1/2018
FA0015956	CALIFORNIA STATE UNIVERSITY AT NORTHRIDGE	18111 NORDHOFF ST	NORTHRIDGE	91330	9/1/2018
FA0012697	SUNBELT RENTALS	18251 NAPA ST	NORTHRIDGE	91325	9/1/2018
FA0013378	EL CABALLERO COUNTRY CLUB INC	18300 W TARZANA DR	TARZANA	91356	9/1/2018
FA0025670	PROVIDENCE TARZANA MEDICAL CENTER	18321 W CLARK ST	TARZANA	91356	9/1/2018
FA0020809	SOUTH BAY TOYOTA	18416 S WESTERN AVE	GARDENA	90248	9/1/2018
FA0037025	JIFFY LUBE #3077	18503 DEVONSHIRE ST	NORTHRIDGE	91324	9/1/2018
FA0012171	NORTHRIDGE LUMBER CO INC	18537 PARTHENIA ST	NORTHRIDGE	91324	9/1/2018
FA0031351	RYDELL CHEVROLET, NORTHRIDGE	18600 DEVONSHIRE ST	NORTHRIDGE	91324	9/1/2018
FA0031782	LA DWP - NORTHRIDGE DISTRICT	18718 RAYEN ST	NORTHRIDGE	91324	9/1/2018
FA0030683	JEWISH HOME FOR THE AGING	18855 VICTORY BLVD	RESEDA	91335	9/1/2018
FA0012462	PICK YOUR PART AUTO WRECKING	1903 N BLINN AVE	WILMINGTON	90744	9/1/2018
FA0026284	BUDGET CAR & TRUCK RENTAL	1910 E WASHINGTON BLVD	LOS ANGELES	90021	9/1/2018
FA0012727	PORTER VALLEY COUNTRY CLUB	19216 SINGING HILLS DR	NORTHRIDGE	91326	9/1/2018
FA0030520	SHELL OIL PRODUCTS US-LA LUBRICANTS	1926 E PACIFIC COAST HWY STE B	WILMINGTON	90744	9/1/2018
FA0036786	TESORO WILMINGTON SALES TERMINAL	1930 E PACIFIC COAST HWY	WILMINGTON	90744	9/1/2018
FA0037667	CLEAR CHANNEL OUTDOOR	19320 HARBOR GATEWAY	TORRANCE	90501	9/1/2018
FA0021043	JIFFY LUBE #571	19360 W VENTURA BLVD	TARZANA	91356	9/1/2018
FA0036472	METROPOLITAN COURTHOUSE, JCC/AOC	1945 S HILL ST	LOS ANGELES	90007	9/1/2018
FA0030279	WAL-MART #5072	19503 S NORMANDIE AVE	TORRANCE	90502	9/1/2018
FA0029768	NORTHRIDGE TOYOTA	19550 NORDHOFF ST	NORTHRIDGE	91324	9/1/2018
FA0024948	LOWE'S #1873	19601 NORDHOFF ST	NORTHRIDGE	91324	9/1/2018
FA0032403	LSC COMMUNICATIONS	19681 S PACIFIC GATEWAY DR	TORRANCE	90502	9/1/2018
FA0010377	SAGE HYUNDAI	200 N VERMONT AVE	LOS ANGELES	90004	9/1/2018
FA0010994	LAWA - TERMINAL 2	200 WORLD WY	LOS ANGELES	90045	9/1/2018
FA0038981	2000 AVENUE OF THE STARS	2000 AVENUE OF THE STARS	LOS ANGELES	90067	9/1/2018
FA0015380	ACTIVE RECYCLING CO INC	2000 W SLAUSON AVE	LOS ANGELES	90047	9/1/2018
FA0031949	VALVOLINE INSTANT OIL CHANGE GN0054	201 S LA BREA AVE	LOS ANGELES	90036	9/1/2018
FA0030884	MISSION SCHOOL TRANSPORTATION INC.	201 W SOTELLO ST	LOS ANGELES	90012	9/1/2018
FA0003947	LOS ANGELES TIMES BLDG	202 W 1ST ST	LOS ANGELES	90012	9/1/2018
FA0031585	COSMETIC LABS OF AMERICA, LLC	20245 SUNBURST ST	CHATSWORTH	91311	9/1/2018
FA0038037	MOTOR VILLAGE LA	2025 S FIGUEROA ST	LOS ANGELES	90007	9/1/2018
FA0023143	LAMPS PLUS INC	20250 PLUMMER ST	CHATSWORTH	91311	9/1/2018
FA0031047	VALVOLINE INSTANT OIL CHANGE GN0104	2029 S SEPULVEDA BLVD	LOS ANGELES	90025	9/1/2018
FA0035316	SA RECYCLING	2035 E 15TH ST	LOS ANGELES	90021	9/1/2018
FA0000026	RWC GROUP	2045 E WASHINGTON BLVD	LOS ANGELES	90021	9/1/2018
FA0024561	SA RECYCLING	2047 E 15TH ST	LOS ANGELES	90021	9/1/2018
FA0035943	WOODLAND HILLS HYUNDAI	20539 W VENTURA BLVD	WOODLAND HILLS	91364	9/1/2018
FA0032482	REXAM - BEVERAGE CAN AMERICAS	20730 PRAIRIE ST	CHATSWORTH	91311	9/1/2018
FA0028660	JIFFY LUBE #1467	20860 ROSCOE BLVD	CANOGA PARK	91306	9/1/2018
FA0034911	VALVOLINE INSTANT OIL CHANGE GN0048	20860 SHERMAN WY	WINNETKA	91306	9/1/2018
FA0038296	AIMCO	210 W 7TH ST	LOS ANGELES	90014	9/1/2018
FA0013241	CLARA SHORTRIDGE FOLTZ JCC/AOC	210 W TEMPLE ST	LOS ANGELES	90012	9/1/2018

In-Active Above Ground Storage Petroleum Tanks (AST) Inventory

FACILITY ID	FACILITY NAME	SITE ADDRESS	CITY	ZIP	LAST RUN DATE
FA0028285	US AIRWAYS	100 WORLD WY W GT 5&7	LOS ANGELES	90045	9/1/2018
FA0003127	FERRANTE LLC	1000 W TEMPLE ST	LOS ANGELES	90012	9/1/2018
FA0038187	E&B NATURAL RESOURCE - 1019 SANDISON	1019 SANDISON	WILMINGTON	90744	9/1/2018
FA0003320	E&B NATURAL RESOURCE - GIRTIN	1027 W MAURETANIA ST	WILMINGTON	90744	9/1/2018
FA0003321	E&B NATURAL RESOURCE - 1032 CRUCES	1032 W CRUCES ST	WILMINGTON	90744	9/1/2018
FA0003325	E&B NATURAL RESOURCE - 1032 DON	1032 W DON ST	WILMINGTON	90744	9/1/2018
FA0003305	WOODWARD HRT	10445 GLENOAKS BLVD	PACOIMA	91331	9/1/2018
FA0008276	HILLCREST BEVERLY OIL - RANCHO PARK	10460 W PICO BLVD	LOS ANGELES	90064	9/1/2018
FA0029736	26 IN-OUT CARWASH	10505 VICTORY BLVD	N HOLLYWOOD	91606	9/1/2018
FA0028622	PURRFECT AUTO #42	10721 LINDLEY AVE	GRANADA HILLS	91344	9/1/2018
FA0038188	E&B NATURAL RESOURCE - 1105 CRUCES	1105 CRUCES	WILMINGTON	90744	9/1/2018
FA0038186	E&B NATURAL RESOURCE - 1105 DOLORES	1105 DOLORES ST	WILMINGTON	90744	9/1/2018
FA0018052	CATALINA PACIFIC CONCRETE COMPANY	11122 W PICO BLVD	LOS ANGELES	90064	9/1/2018
FA0035637	KDL PRECISION MOLDING CORP.	11381 BRADLEY AVE	PACOIMA	91331	9/1/2018
FA0035674	ALL AMERICAN ASPHALT	11549 N BRADLEY AVE	SAN FERNANDO	91340	9/1/2018
FA0012649	ADLEN BROS AUTO WRECKING	11590 W TUXFORD ST	SUN VALLEY	91352	9/1/2018
FA0023388	WESTWOOD AUTO	11700 W OLYMPIC BLVD	LOS ANGELES	90064	9/1/2018
FA0017055	LA DWP - DISTRIBUTION STATION - 59	11701 W VENICE BLVD	LOS ANGELES	90066	9/1/2018
FA0002176	BUERGE FORD	11800 W SANTA MONICA BLVD	LOS ANGELES	90025	9/1/2018
FA0010576	LA DWP - NORTH HOLLYWOOD AERATION T	11845 1/2 W VOSE ST	NORTH HOLLYWOOD	91605	9/1/2018
FA0039039	YAHOO	11975 BLUFF CREEK DR	LOS ANGELES	90094	9/1/2018
FA0023222	WARREN E&P, INC	1200 E COLON ST	WILMINGTON	90744	9/1/2018
FA0025683	J PAUL GETTY TRUST	1200 W GETTY CENTER DR	LOS ANGELES	90049	9/1/2018
FA0003884	LAFD - FIRE STATION 13	1206 S VERMONT AVE	LOS ANGELES	90006	9/1/2018
FA0001013	MODESTI'S INDEPENDENT REPAIR	12121 W JEFFERSON BLVD	CULVER CITY	90230	9/1/2018
FA0004655	PS126 INVESTMENTS	122 BELMONT AVE	LOS ANGELES	90026	9/1/2018
FA0025386	DOUGLAS EMMETT & COMPANY	12400 W WILSHIRE BLVD	LOS ANGELES	90025	9/1/2018
FA0008905	PPG AEROSPACE	12780 N SAN FERNANDO RD	SYLMAR	91342	9/1/2018
FA0017439	COOPER & BRAIN	13200 S ESTRELLA AVE	GARDENA	90248	9/1/2018
FA0020530	NASCO PETROLEUM	1325 S BROADWAY ST	LOS ANGELES	90015	9/1/2018
FA0038190	WISE OIL WELL	1345 MAURETANIA	WILMINGTON	90744	9/1/2018
FA0025091	LA - DWP RECEIVING STATION R/VAN NO	13945 N SAN FERNANDO RD	GRANADA HILLS	91344	9/1/2018
FA0033130	E&B NATURAL RESOURCE - 1396 MAURETANIA	1396 W MAURETANIA ST	WILMINGTON	90744	9/1/2018
FA0038244	MISSION FOODS	14200 ARMINTA ST	PANORAMA CITY	91402	9/1/2018
FA0000780	LA DWP - FOOTHILL POWER PLANT	14351 N SAN FERNANDO RD	GRANADA HILLS	91344	9/1/2018
FA0032657	BREITBURN ENERGY COMPANY LLC	14501 S FIGUEROA ST	GARDENA	90248	9/1/2018
FA0035938	DCOR, LLC	14737 N SAN FERNANDO RD	SYLMAR	91342	9/1/2018
FA0014613	LA DWP - RECEIVING STATION - F	1506 S DE LA TORRE WY	LOS ANGELES	90023	9/1/2018
FA0033181	SAMPSON OPERATORS	1545 N BLINN AVE	WILMINGTON	90744	9/1/2018
FA0039509	PICK YOUR PART AUTO WRECKING	1550 N GAMBLE	WILMINGTON	90744	9/1/2018
FA0034018	TOPANGA CENTRAL OFFICE	156 N TOPANGA CANYON BLVD	TOPANGA	90290	9/1/2018

FACILITY ID	FACILITY NAME	SITE ADDRESS	CITY	ZIP	LAST RUN DATE
FA0037952	KIEWIT INFRASTRUCTURES WEST CO	15635 MULHOLLAND DR	LOS ANGELES	90077	9/1/2018
FA0000104	PERFECTION MACHINE & TOOL WORKS	1575 E 23RD ST	LOS ANGELES	90011	9/1/2018
FA0037519	KIEWIT INFRASTRUCTURE WEST CO	15775 MULHOLLAND DR	LOS ANGELES	90049	9/1/2018
FA0036800	BROWN BEVIS LEASE	1598 W PACIFIC COAST HWY	WILMINGTON	90744	9/1/2018
FA0021272	BREA WATSON B LEASE	1603 N ALAMEDA ST	WILMINGTON	90744	9/1/2018
FA0035820	SAVAGE SERVICES CORPORATION	1635 E DENNI ST	WILMINGTON	90744	9/1/2018
FA0010068	ROTORCRAFT SUPPORT INC	16425 HART ST # 1	VAN NUYS	91406	9/1/2018
FA0020683	E&B NATURAL RESOURCE - 1645 VAN TRESS	1645 N VAN TRESS AVE	WILMINGTON	90744	9/1/2018
FA0022860	CLEAN HARBORS WILMINGTON LLC	1737 E DENNI ST	WILMINGTON	90744	9/1/2018
FA0032959	ENTERPRISE RENT A CAR	17717 VENTURA BLVD	ENCINO	91316	9/1/2018
FA0010306	EUROMOTIVE AUTO CENTER	18444 VENTURA BLVD	TARZANA	91356	9/1/2018
FA0010720	LA DWP - LOS FELIZ PUMP STATION	1904 N WESTERN AVE	LOS ANGELES	90027	9/1/2018
FA0034579	KIA OF DOWNTOWN LA	1940 S LOVELACE AVE	LOS ANGELES	90015	9/1/2018
FA0038295	MV TRANSPORTATION DIV 64	2016 BAY ST	LOS ANGELES	90021	9/1/2018
FA0002818	FARMER BROS CO	20333 S NORMANDIE AVE	TORRANCE	90502	9/1/2018
FA0013243	PROLOGIS-EXCHANGE 20502 DENKER AVE LLC	20502 S DENKER AVE	TORRANCE	90501	9/1/2018
FA0020350	MACHINE TOOLS SUPPLY	21122 NORDHOFF ST # A	CHATSWORTH	91311	9/1/2018
FA0032550	SENTINEL PEAK RESOURCES LLC	2126 W ADAMS BLVD	LOS ANGELES	90018	9/1/2018
FA0032364	CALTRANS -SILVERLAKE SPECIAL CREW	2133 RIVERSIDE DR	LOS ANGELES	90039	9/1/2018
FA0014279	PM INDUSTRIAL SUPPLY CO	21615 MARILLA ST	CHATSWORTH	91311	9/1/2018
FA0014786	CALTRANS - SILVERLAKE METRO MAINTENANCE	2187 W RIVERSIDE DR	LOS ANGELES	90039	9/1/2018
FA0021621	DONALD G HUNT	24715 S FRAMPTON AVE	HARBOR CITY	90710	9/1/2018
FA0031769	O'DONNELL OIL, LLC	25131 S VERMONT AVE	LOS ANGELES	90744	9/1/2018
FA0036128	ALL PRO LUBE AND REPAIR INC	2740 E OLYMPIC BLVD # C	LOS ANGELES	90023	9/1/2018
FA0022994	WARREN E&P SAT 6	3003 E GRANT ST	WILMINGTON	90744	9/1/2018
FA0021951	AT&T - H5126	3164 N HOLLYCREST DR	LOS ANGELES	90068	9/1/2018
FA0032548	SENTINEL PEAK RESOURCES 4TH AVE	3304 W WASHINGTON BLVD	LOS ANGELES	90007	9/1/2018
FA0011108	UNIFIED GROCERS INC	3625 S 11TH AVE	LOS ANGELES	90018	9/1/2018
FA0030152	ALLIED CEMENT COMPANY	401 S CANAL AVE	WILMINGTON	90744	9/1/2018
FA0005967	CITY OF LA - PW - T.I.W.R.P.	445 S FERRY ST	SAN PEDRO	90731	9/1/2018
FA0018039	CITY OF LA - GLENDALE S.A.F.E. CENTER	4600 W COLORADO BLVD	LOS ANGELES	90039	9/1/2018
FA0039257	FX EXPRESS INC	531 FLINT AVE	WILMINGTON	90744	9/1/2018
FA0018645	KEYES HYUNDAI	5319 VAN NUYS BLVD	VAN NUYS	91401	9/1/2018
FA0025728	AIRPORT MARINA FORD - ANNEX	5425 S GROSVENOR BLVD	LOS ANGELES	90066	9/1/2018
FA0024350	L A COUNTY METRO TRANSPORTATION AUTHORITY	5630 W ARBOR VITAE ST	LOS ANGELES	90045	9/1/2018
FA0030816	MENZIES AVIATION	5701 W IMPERIAL HWY	EL SEGUNDO	90045	9/1/2018
FA0002007	TEXTURED COATINGS OF AMERICA	5950 S AVALON BLVD	LOS ANGELES	90003	9/1/2018
FA0025385	INTERSTATE BRANDS CORP	5983 S ST ANDREWS PL	LOS ANGELES	90047	9/1/2018
FA0034715	600 WILSHIRE PROPERTY	611 W 7TH ST	LOS ANGELES	90017	9/1/2018
FA0024308	SOUTH TORRANCE UNIT	630 W LOMITA BLVD	WILMINGTON	90744	9/1/2018
FA0003297	FOREST LAWN MEMORIAL PARK	6300 W FOREST LAWN DR	LOS ANGELES	90068	9/1/2018
FA0034300	GUZMAN ENERGY SUTHERLAND	631 W ROSECRANS AVE	GARDENA	90248	9/1/2018
FA0034354	GUZMAN ENERGY LEITCH	635 W ROSECRANS AVE	GARDENA	90248	9/1/2018
FA0036445	TITUS MRF SERVICES	6625 S STANFORD AVE	LOS ANGELES	90001	9/1/2018

FACILITY ID	FACILITY NAME	SITE ADDRESS	CITY	ZIP	LAST RUN DATE
FA0025911	AEROJET ROCKETDYNE	6633 CANOGA AVE	CANOGA PARK	91303	9/1/2018
FA0035559	VALVOLINE INSTANT OIL CHANGE GN0059	6761 RESEDA BLVD	RESEDA	91335	9/1/2018
FA0016575	US COAST GUARD	7159 WORLD WY W BLDG	LOS ANGELES	90045	9/1/2018
FA0006480	COOPER & BRAIN INC	720 W GRAND AVE	LOS ANGELES	90245	9/1/2018
FA0008815	HOLLYWOOD BURBANK AIRPORT MAINTENANCE FACILITY	7901 N SAN FERNANDO RD	SUN VALLEY	91352	9/1/2018
FA0026281	GARNER ENGINEERING INC	800 W 125TH ST	LOS ANGELES	90044	9/1/2018
FA0009846	LOS ANGELES COUNTY FLOOD CONTROL DISTRICT	8216 TUJUNGA AVE	SUN VALLEY	91352	9/1/2018
FA0016000	DONALD P & KATHERINE B LOKER HYDROCARBON INSTITUTE- UPC	837 BLOOM WK	LOS ANGELES	90089	9/1/2018
FA0003269	CONSOLIDATED FABRICATORS CORP	8809 BRADLEY AVE	SUN VALLEY	91352	9/1/2018
FA0032908	QUINN RENTAL SERVICES	8950 GLENOAKS BLVD	SUN VALLEY	91352	9/1/2018
FA0023350	PACIFIC COAST ENERGY CO LP	9151 W PICO BLVD	LOS ANGELES	90035	9/1/2018
FA0031005	THE ONE STOP AUTO COLLISION	922 E FLORENCE AVE	LOS ANGELES	90001	9/1/2018
FA0013880	SEARS #1508	9301 TAMPA AVE	NORTHRIDGE	91324	9/1/2018
FA0003099	ARROWHEAD WATER CORP	9400 MASON AVE	CHATSWORTH	91311	9/1/2018
FA0017345	SYNEAR FOODS USA	9601 CANOGA AVE	CHATSWORTH	91311	9/1/2018
FA0008275	HILLCREST-BEVERLY OIL CORP	9996 W PICO BLVD	LOS ANGELES	90035	9/1/2018
FA0024248	KINDER MORGAN LIQUIDS TERMINALS	BERTH 119	LOS ANGELES	90810	9/1/2018
TOTAL RECORD COUNTS:		**102**			

In-Active Above Ground Storage Petroleum Tanks (AST) Inventory

FACILITY ID	FACILITY NAME	SITE ADDRESS	CITY	ZIP	LAST RUN DATE
FA0028285	US AIRWAYS	100 WORLD WY W GT 5&7	LOS ANGELES	90045	9/1/2018
FA0003127	FERRANTE LLC	1000 W TEMPLE ST	LOS ANGELES	90012	9/1/2018
FA0038187	E&B NATURAL RESOURCE - 1019 SANDISON	1019 SANDISON	WILMINGTON	90744	9/1/2018
FA0003320	E&B NATURAL RESOURCE - GIRTIN	1027 W MAURETANIA ST	WILMINGTON	90744	9/1/2018
FA0003321	E&B NATURAL RESOURCE - 1032 CRUCES	1032 W CRUCES ST	WILMINGTON	90744	9/1/2018
FA0003325	E&B NATURAL RESOURCE - 1032 DON	1032 W DON ST	WILMINGTON	90744	9/1/2018
FA0003305	WOODWARD HRT	10445 GLENOAKS BLVD	PACOIMA	91331	9/1/2018
FA0008276	HILLCREST BEVERLY OIL - RANCHO PARK	10460 W PICO BLVD	LOS ANGELES	90064	9/1/2018
FA0029736	26 IN-OUT CARWASH	10505 VICTORY BLVD	N HOLLYWOOD	91606	9/1/2018
FA0028622	PURRFECT AUTO #42	10721 LINDLEY AVE	GRANADA HILLS	91344	9/1/2018
FA0038188	E&B NATURAL RESOURCE - 1105 CRUCES	1105 CRUCES	WILMINGTON	90744	9/1/2018
FA0038186	E&B NATURAL RESOURCE - 1105 DOLORES	1105 DOLORES ST	WILMINGTON	90744	9/1/2018
FA0018052	CATALINA PACIFIC CONCRETE COMPANY	11122 W PICO BLVD	LOS ANGELES	90064	9/1/2018
FA0035637	KDL PRECISION MOLDING CORP.	11381 BRADLEY AVE	PACOIMA	91331	9/1/2018
FA0035674	ALL AMERICAN ASPHALT	11549 N BRADLEY AVE	SAN FERNANDO	91340	9/1/2018
FA0012649	ADLEN BROS AUTO WRECKING	11590 W TUXFORD ST	SUN VALLEY	91352	9/1/2018
FA0023388	WESTWOOD AUTO	11700 W OLYMPIC BLVD	LOS ANGELES	90064	9/1/2018
FA0017055	LA DWP - DISTRIBUTION STATION - 59	11701 W VENICE BLVD	LOS ANGELES	90066	9/1/2018
FA0002176	BUERGE FORD	11800 W SANTA MONICA BLVD	LOS ANGELES	90025	9/1/2018
FA0010576	LA DWP - NORTH HOLLYWOOD AERATION T	11845 1/2 W VOSE ST	NORTH HOLLYWOOD	91605	9/1/2018
FA0039039	YAHOO	11975 BLUFF CREEK DR	LOS ANGELES	90094	9/1/2018
FA0023222	WARREN E&P, INC	1200 E COLON ST	WILMINGTON	90744	9/1/2018
FA0025683	J PAUL GETTY TRUST	1200 W GETTY CENTER DR	LOS ANGELES	90049	9/1/2018
FA0003884	LAFD - FIRE STATION 13	1206 S VERMONT AVE	LOS ANGELES	90006	9/1/2018
FA0001013	MODESTI'S INDEPENDENT REPAIR	12121 W JEFFERSON BLVD	CULVER CITY	90230	9/1/2018
FA0004655	PS126 INVESTMENTS	122 BELMONT AVE	LOS ANGELES	90026	9/1/2018
FA0025386	DOUGLAS EMMETT & COMPANY	12400 W WILSHIRE BLVD	LOS ANGELES	90025	9/1/2018
FA0008905	PPG AEROSPACE	12780 N SAN FERNANDO RD	SYLMAR	91342	9/1/2018
FA0017439	COOPER & BRAIN	13200 S ESTRELLA AVE	GARDENA	90248	9/1/2018
FA0020530	NASCO PETROLEUM	1325 S BROADWAY ST	LOS ANGELES	90015	9/1/2018
FA0038190	WISE OIL WELL	1345 MAURETANIA	WILMINGTON	90744	9/1/2018
FA0025091	LA - DWP RECEIVING STATION R/VAN NO	13945 N SAN FERNANDO RD	GRANADA HILLS	91344	9/1/2018
FA0033130	E&B NATURAL RESOURCE - 1396 MAURETANIA	1396 W MAURETANIA ST	WILMINGTON	90744	9/1/2018
FA0038244	MISSION FOODS	14200 ARMINTA ST	PANORAMA CITY	91402	9/1/2018
FA0000780	LA DWP - FOOTHILL POWER PLANT	14351 N SAN FERNANDO RD	GRANADA HILLS	91344	9/1/2018
FA0032657	BREITBURN ENERGY COMPANY LLC	14501 S FIGUEROA ST	GARDENA	90248	9/1/2018
FA0035938	DCOR, LLC	14737 N SAN FERNANDO RD	SYLMAR	91342	9/1/2018
FA0014613	LA DWP - RECEIVING STATION - F	1506 S DE LA TORRE WY	LOS ANGELES	90023	9/1/2018
FA0033181	SAMPSON OPERATORS	1545 N BLINN AVE	WILMINGTON	90744	9/1/2018
FA0039509	PICK YOUR PART AUTO WRECKING	1550 N GAMBLE	WILMINGTON	90744	9/1/2018
FA0034018	TOPANGA CENTRAL OFFICE	156 N TOPANGA CANYON BLVD	TOPANGA	90290	9/1/2018

FACILITY ID	FACILITY NAME	SITE ADDRESS	CITY	ZIP	LAST RUN DATE
FA0037952	KIEWIT INFRASTRUCTURES WEST CO	15635 MULHOLLAND DR	LOS ANGELES	90077	9/1/2018
FA0000104	PERFECTION MACHINE & TOOL WORKS	1575 E 23RD ST	LOS ANGELES	90011	9/1/2018
FA0037519	KIEWIT INFRASTRUCTURE WEST CO	15775 MULHOLLAND DR	LOS ANGELES	90049	9/1/2018
FA0036800	BROWN BEVIS LEASE	1598 W PACIFIC COAST HWY	WILMINGTON	90744	9/1/2018
FA0021272	BREA WATSON B LEASE	1603 N ALAMEDA ST	WILMINGTON	90744	9/1/2018
FA0035820	SAVAGE SERVICES CORPORATION	1635 E DENNI ST	WILMINGTON	90744	9/1/2018
FA0010068	ROTORCRAFT SUPPORT INC	16425 HART ST # 1	VAN NUYS	91406	9/1/2018
FA0020683	E&B NATURAL RESOURCE - 1645 VAN TRESS	1645 N VAN TRESS AVE	WILMINGTON	90744	9/1/2018
FA0022860	CLEAN HARBORS WILMINGTON LLC	1737 E DENNI ST	WILMINGTON	90744	9/1/2018
FA0032959	ENTERPRISE RENT A CAR	17717 VENTURA BLVD	ENCINO	91316	9/1/2018
FA0010306	EUROMOTIVE AUTO CENTER	18444 VENTURA BLVD	TARZANA	91356	9/1/2018
FA0010720	LA DWP - LOS FELIZ PUMP STATION	1904 N WESTERN AVE	LOS ANGELES	90027	9/1/2018
FA0034579	KIA OF DOWNTOWN LA	1940 S LOVELACE AVE	LOS ANGELES	90015	9/1/2018
FA0038295	MV TRANSPORTATION DIV 64	2016 BAY ST	LOS ANGELES	90021	9/1/2018
FA0002818	FARMER BROS CO	20333 S NORMANDIE AVE	TORRANCE	90502	9/1/2018
FA0013243	PROLOGIS-EXCHANGE 20502 DENKER AVE LLC	20502 S DENKER AVE	TORRANCE	90501	9/1/2018
FA0020350	MACHINE TOOLS SUPPLY	21122 NORDHOFF ST # A	CHATSWORTH	91311	9/1/2018
FA0032550	SENTINEL PEAK RESOURCES LLC	2126 W ADAMS BLVD	LOS ANGELES	90018	9/1/2018
FA0032364	CALTRANS -SILVERLAKE SPECIAL CREW	2133 RIVERSIDE DR	LOS ANGELES	90039	9/1/2018
FA0014279	PM INDUSTRIAL SUPPLY CO	21615 MARILLA ST	CHATSWORTH	91311	9/1/2018
FA0014786	CALTRANS - SILVERLAKE METRO MAINTENANCE	2187 W RIVERSIDE DR	LOS ANGELES	90039	9/1/2018
FA0021621	DONALD G HUNT	24715 S FRAMPTON AVE	HARBOR CITY	90710	9/1/2018
FA0031769	O'DONNELL OIL, LLC	25131 S VERMONT AVE	LOS ANGELES	90744	9/1/2018
FA0036128	ALL PRO LUBE AND REPAIR INC	2740 E OLYMPIC BLVD # C	LOS ANGELES	90023	9/1/2018
FA0022994	WARREN E&P SAT 6	3003 E GRANT ST	WILMINGTON	90744	9/1/2018
FA0021951	AT&T - H5126	3164 N HOLLYCREST DR	LOS ANGELES	90068	9/1/2018
FA0032548	SENTINEL PEAK RESOURCES 4TH AVE	3304 W WASHINGTON BLVD	LOS ANGELES	90007	9/1/2018
FA0011108	UNIFIED GROCERS INC	3625 S 11TH AVE	LOS ANGELES	90018	9/1/2018
FA0030152	ALLIED CEMENT COMPANY	401 S CANAL AVE	WILMINGTON	90744	9/1/2018
FA0005967	CITY OF LA - PW - T.I.W.R.P.	445 S FERRY ST	SAN PEDRO	90731	9/1/2018
FA0018039	CITY OF LA - GLENDALE S.A.F.E. CENTER	4600 W COLORADO BLVD	LOS ANGELES	90039	9/1/2018
FA0039257	FX EXPRESS INC	531 FLINT AVE	WILMINGTON	90744	9/1/2018
FA0018645	KEYES HYUNDAI	5319 VAN NUYS BLVD	VAN NUYS	91401	9/1/2018
FA0025728	AIRPORT MARINA FORD - ANNEX	5425 S GROSVENOR BLVD	LOS ANGELES	90066	9/1/2018
FA0024350	L A COUNTY METRO TRANSPORTATION AUTHORITY	5630 W ARBOR VITAE ST	LOS ANGELES	90045	9/1/2018
FA0030816	MENZIES AVIATION	5701 W IMPERIAL HWY	EL SEGUNDO	90045	9/1/2018
FA0002007	TEXTURED COATINGS OF AMERICA	5950 S AVALON BLVD	LOS ANGELES	90003	9/1/2018
FA0025385	INTERSTATE BRANDS CORP	5983 S ST ANDREWS PL	LOS ANGELES	90047	9/1/2018
FA0034715	600 WILSHIRE PROPERTY	611 W 7TH ST	LOS ANGELES	90017	9/1/2018
FA0024308	SOUTH TORRANCE UNIT	630 W LOMITA BLVD	WILMINGTON	90744	9/1/2018
FA0003297	FOREST LAWN MEMORIAL PARK	6300 W FOREST LAWN DR	LOS ANGELES	90068	9/1/2018
FA0034300	GUZMAN ENERGY SUTHERLAND	631 W ROSECRANS AVE	GARDENA	90248	9/1/2018
FA0034354	GUZMAN ENERGY LEITCH	635 W ROSECRANS AVE	GARDENA	90248	9/1/2018
FA0036445	TITUS MRF SERVICES	6625 S STANFORD AVE	LOS ANGELES	90001	9/1/2018

FACILITY ID	FACILITY NAME	SITE ADDRESS	CITY	ZIP	LAST RUN DATE
FA0040739	Verizon Wireless: Dodgers	1855 N ACADEMY DR	LOS ANGELES	90012	9/1/2018
FA0006328	MARIEN BODY SHOP	1855 W GAGE AVE	LOS ANGELES	90047	9/1/2018
FA0027267	HOLLY PARK CLEANERS	1855 W MANCHESTER AVE	LOS ANGELES	90047	9/1/2018
FA0025094	VERIZON WIRELESS - CAPITOL RECORDS	1860 N VINE ST	LOS ANGELES	90028	9/1/2018
FA0017489	GRAIN CRAFT	1861 E 55TH ST	LOS ANGELES	90058	9/1/2018
FA0007012	SPECIALTY CAR CRAFT MOTORGROUP LLC	1862 S LA CIENEGA BLVD	LOS ANGELES	90035	9/1/2018
FA0036490	CERDA'S AUTO SERVICE, LLC	1867 E 1ST ST	LOS ANGELES	90033	9/1/2018
FA0024658	1868 N. WESTERN, LLC	1868 N WESTERN AVE	LOS ANGELES	90027	9/1/2018
FA0026104	CT VALERO PROPANE	1871 COLORADO BLVD	LOS ANGELES	90041	9/1/2018
FA0039781	7-ELEVEN #26188	1874 S WESTERN AVE	LOS ANGELES	90006	9/1/2018
FA0001734	WATT PLAZA	1875 CENTURY PARK # 1110	LOS ANGELES	90067	9/1/2018
FA0018182	LAPD - EXPLOSIVES UNIT	1880 N ACADEMY RD	LOS ANGELES	90012	9/1/2018
FA0037126	AT&T CORP -CA2831	1880 CENTURY PARK E	LOS ANGELES	90067	9/1/2018
FA0031853	CENTURY PARK EAST	1880 CENTURY PARK E	LOS ANGELES	90067	9/1/2018
FA0025912	GATEWAYS HOSPITAL	1891 W EFFIE ST	LOS ANGELES	90026	9/1/2018
FA0029214	AT&T MOBILITY-ALAMEDA 15TH ST	1900 E 15TH ST	LOS ANGELES	90021	9/1/2018
FA0033052	ADVANCE PAPER BOX CO INC	1900 W 62ND ST	LOS ANGELES	90047	9/1/2018
FA0038061	JACK IN THE BOX #3215	1900 W 6TH ST	LOS ANGELES	90057	9/1/2018
FA0013078	TOPA MANAGEMENT	1900 S AVENUE OF THE STARS	LOS ANGELES	90067	9/1/2018
FA0002957	DOWNTOWN L.A. MOTORS	1900 S FIGUEROA ST	LOS ANGELES	90007	9/1/2018
FA0001767	AT&T CALIFORNIA - G4101	1900 S GRAND AVE	LOS ANGELES	90007	9/1/2018
FA0028538	HOLLYWOOD HILLS CLEANERS	1900 N HIGHLAND AVE	LOS ANGELES	90068	9/1/2018
FA0037808	DICKINSON FLEET / CDB SERVICES	1900 SACRAMENTO ST	LOS ANGELES	90021	9/1/2018
FA0038613	VCA WEST LA ANIMAL HOSPITAL	1900 S SEPULVEDA BLVD	LOS ANGELES	90025	9/1/2018
FA0021668	MCDONALD'S #24695	1900 W SLAUSON AVE	LOS ANGELES	90047	9/1/2018
FA0012547	DOUGLAS EMMETT	1901 S AVENUE OF THE STARS	LOS ANGELES	90067	9/1/2018
FA0040555	Toyota of Downtown Los Angeles	1901 S FIGUEROA ST	LOS ANGELES	90007	9/1/2018
FA0003229	LOYOLA HIGH SCHOOL	1901 VENICE BLVD	LOS ANGELES	90006	9/1/2018
FA0021965	777 CLEANERS & LAUNDRY	1904 S LA BREA AVE # 4	LOS ANGELES	90016	9/1/2018
FA0028402	EZB INC	1904 W WASHINGTON BLVD	LOS ANGELES	90018	9/1/2018
FA0010720	LA DWP - LOS FELIZ PUMP STATION	1904 N WESTERN AVE	LOS ANGELES	90027	9/1/2018
FA0031861	AUTOZONE # 5419	1905 S WESTERN AVE	LOS ANGELES	90018	9/1/2018
FA0010855	LIDO CLEANERS	1905 N WILCOX AVE	LOS ANGELES	90068	9/1/2018
FA0038067	JACK IN THE BOX #3377	1906 CRENSHAW BLVD	LOS ANGELES	90016	9/1/2018
FA0019460	CHEVRON - IBRAHIM MEKHAIL	1907 S ARLINGTON AVE	LOS ANGELES	90018	9/1/2018
FA0022146	LA CIENEGA CAR WASH	1907 S LA CIENEGA BLVD	LOS ANGELES	90034	9/1/2018
FA0035246	LA AUTO REPAIR	1908 E CESAR E CHAVEZ AVE	LOS ANGELES	90033	9/1/2018
FA0020537	LAFD - FIRE STATION 66	1909 W SLAUSON AVE	LOS ANGELES	90047	9/1/2018
FA0031902	PARK SUNSET BUILDING	1910 W SUNSET BLVD	LOS ANGELES	90026	9/1/2018
FA0026284	BUDGET CAR & TRUCK RENTAL	1910 E WASHINGTON BLVD	LOS ANGELES	90021	9/1/2018
FA0019170	BERTS GARAGE	1912 CAHUENGA BLVD	LOS ANGELES	90068	9/1/2018
FA0024570	VERIZON WIRELESS	1914 S MARIPOSA AVE	LOS ANGELES	90007	9/1/2018
FA0029203	AT&T MOBILITY-WASHINGTON/NORMANDIE (USID 11765)	1914 S RAYMOND AVE	LOS ANGELES	90007	9/1/2018
FA0028925	GRAND CENTRAL USED AUTO PARTS	1916 E DARWIN AVE	LOS ANGELES	90031	9/1/2018
FA0037245	AT&T MOBILITY - W WASHINGTON	1919 3RD AVE	LOS ANGELES	90018	9/1/2018
FA0037989	LAUSD - SANTEE EDUCATION COMPLEX	1921 MAPLE AVE	LOS ANGELES	90011	9/1/2018

FACILITY ID	FACILITY NAME	SITE ADDRESS	CITY	ZIP	LAST RUN DATE
FA0004044	ROY E HANSON JR MFG	1924 S COMPTON AVE	LOS ANGELES	90011	9/1/2018
FA0032191	HOLLY HILLS CLEANERS	1925 N BRONSON AVE	LOS ANGELES	90068	9/1/2018
FA0002240	LAUSD - SALVIN SCHOOL	1925 S BUDLONG AVE	LOS ANGELES	90007	9/1/2018
FA0015663	CIRCLE K STORES #2211146	1925 S CRENSHAW BLVD	LOS ANGELES	90016	9/1/2018
FA0029931	CALIBER COLLISION CENTER	1925 N WILCOX AVE	LOS ANGELES	90068	9/1/2018
FA0034398	PALLET AGENTS INC	1928 S COMPTON AVE	LOS ANGELES	90011	9/1/2018
FA0015198	LOOMIS, FARGO & CO.	1929 W PICO BLVD	LOS ANGELES	90006	9/1/2018
FA0022650	ARCO IRIS MUFFLER SHOP	1930 W COLORADO BLVD	LOS ANGELES	90041	9/1/2018
FA0038023	METRO MEDICAL MALL	1930 WILSHIRE BLVD	LOS ANGELES	90057	9/1/2018
FA0004864	STADCO	1931 N BROADWAY	LOS ANGELES	90031	9/1/2018
FA0023311	TWO BROTHERS AUTO & BODY REPAIR	1933 W SLAUSON AVE	LOS ANGELES	90062	9/1/2018
FA0030232	HOLLYWOOD OIL CORPORATION	1934 N CAHUENGA BLVD	LOS ANGELES	90068	9/1/2018
FA0039912	EL POLLO LOCO #5502	1934 W OLYMPIC Blvd	LOS ANGELES	90006	9/1/2018
FA0003721	AT&T CALIFORNIA - H1116	1935 W ADAMS BLVD	LOS ANGELES	90018	9/1/2018
FA0004332	CALIFORNIA CRYOBANK	1935 S ARMACOST AVE	LOS ANGELES	90025	9/1/2018
FA0022867	CIRCLE K STORES #2211253	1940 S HOOVER ST	LOS ANGELES	90007	9/1/2018
FA0034579	KIA OF DOWNTOWN LA	1940 S LOVELACE AVE	LOS ANGELES	90015	9/1/2018
FA0031992	RANTZ AUTO CENTER	1941 W COLORADO BLVD	LOS ANGELES	90041	9/1/2018
FA0034614	GROUT & CONCRETE PUMP SUPPLY	1945 BLAKE AVE	LOS ANGELES	90039	9/1/2018
FA0006175	KIA DOWNTOWN	1945 S FLOWER ST	LOS ANGELES	90007	9/1/2018
FA0036472	METROPOLITAN COURTHOUSE, JCC/AOC	1945 S HILL ST	LOS ANGELES	90007	9/1/2018
FA0003037	ELECTROLIZING INC	1947 S HOOPER AVE	LOS ANGELES	90011	9/1/2018
FA0033316	AT&T MOBILITY-ALHAMBRA OVLY	1950 MARENGO ST	LOS ANGELES	90033	9/1/2018
FA0029216	AT&T MOBILITY-SAWTELLE	1950 S SAWTELLE BLVD 340	LOS ANGELES	90025	9/1/2018
FA0029720	VEOLIA TRANSPORTATION	1950 E WASHINGTON BLVD	LOS ANGELES	90021	9/1/2018
FA0040458	CLEAN ENERGY - 1950 E WASHINGTON BLVD	1950 E WASHINGTON BLVD UN B	LOS ANGELES	90021	9/1/2018
FA0040078	VERIZON WIRELESS - CIMARRON	1955 W FLORENCE AVE	LOS ANGELES	90047	9/1/2018
FA0039935	Family Dollar Store 10469	1955 W Slauson Ave	Los Angeles	90047	9/1/2018
FA0028782	CON-WAY WESTERN EXPRESS / FREIGHT	1955 E WASHINGTON BLVD	LOS ANGELES	90021	9/1/2018
FA0002945	ROY E HANSON JR MFG	1960 S ALAMEDA ST	LOS ANGELES	90058	9/1/2018
FA0031911	A/S METALS RECYCLING	1960 S MATEO ST	LOS ANGELES	90021	9/1/2018
FA0024095	AIRGAS USA #18	1961 S SANTA FE AVE	LOS ANGELES	90021	9/1/2018
FA0003842	LAFD - FIRE STATION 2	1962 E CESAR E CHAVEZ AVE	LOS ANGELES	90033	9/1/2018
FA0023922	VERIZON WIRELESS	1964 S WESTWOOD BLVD	LOS ANGELES	90025	9/1/2018
FA0040068	Verizon Wireless: ATC Shirmanadia	19640 Sherman Way	Los Angeles	91335	9/1/2018
FA0018196	LA DWP - GRAMERCY SWITCHING STATION	1975 W CENTURY BLVD	LOS ANGELES	90047	9/1/2018
FA0024310	FIRESTONE COMPLETE AUTO CARE #356720	1975 S LA CIENEGA BLVD	LOS ANGELES	90034	9/1/2018
FA0024613	MACHINE BUILDING SPEC. INC./CONVEYO	1977 BLAKE AVE	LOS ANGELES	90039	9/1/2018
FA0039262	QUICK SILVER TOWING	1981 COTNER AVE	LOS ANGELES	90025	9/1/2018
FA0016640	USC - STAUFFER PHARMACEUTICAL SCIEN	1985 E ZONAL AVE	LOS ANGELES	90033	9/1/2018
FA0024482	HI-TECH AUTO	1989 W WASHINGTON BLVD # B	LOS ANGELES	90018	9/1/2018
FA0017752	DOUGLAS EMMETT MANAGEMENT	1990 S BUNDY DR	LOS ANGELES	90025	9/1/2018
FA0025614	VERIZON WIRELESS	1990 S BUNDY DR	LOS ANGELES	90025	9/1/2018
FA0009289	PEP BOYS #1677	1992 S SEPULVEDA BLVD	LOS ANGELES	90025	9/1/2018
FA0038576	INTEGRA TRANSPORT MOBILE	1995 E 20TH ST	LOS ANGELES	90058	9/1/2018

FACILITY ID	FACILITY NAME	SITE ADDRESS	CITY	ZIP	LAST RUN DATE
FA0030693	1999 AVENUE OF THE STARS	1999 S AVENUE OF THE STARS	LOS ANGELES	90067	9/1/2018
FA0033837	FOX TELEVISION - KTTV	1999 BUNDY DR	LOS ANGELES	90025	9/1/2018
FA0037224	AT&T MOBILITY - BRENTWOOD / BARR O	200 S BARRINGTON PLACE UN A	LOS ANGELES	90049	9/1/2018
FA0018986	LAFD - HEADQUARTERS CHE	200 N MAIN ST UN P-2	LOS ANGELES	90012	9/1/2018
FA0024334	CITY OF LA - TECHNICAL CONTROL	200 N MAIN ST UN P-4	LOS ANGELES	90012	9/1/2018
FA0031799	AUTOZONE #5222	200 W MANCHESTER AVE	LOS ANGELES	90003	9/1/2018
FA0040583	UNIVERSITY OF CALIF - LOS ANGELES	200 MEDICAL PLAZA DRIVEWAY AVE	LOS ANGELES	90095	9/1/2018
FA0024748	THE ANGELES PLAZA	200 S OLIVE ST	LOS ANGELES	90012	9/1/2018
FA0023890	VERIZON WIRELESS: ANGELES	200 S SAN PEDRO ST STE 508	LOS ANGELES	90012	9/1/2018
FA0009541	CITY OF LA - DEPT OF GENERAL SERVIC	200 N SPRING ST	LOS ANGELES	90012	9/1/2018
FA0010377	SAGE HYUNDAI	200 N VERMONT AVE	LOS ANGELES	90004	9/1/2018
FA0000438	CONTRERAS AUTO MECHANIC SHOP #2	200 E WASHINGTON BLVD	LOS ANGELES	90015	9/1/2018
FA0010994	LAWA - TERMINAL 2	200 WORLD WY	LOS ANGELES	90045	9/1/2018
FA0019548	LOS ANGELES TIMES - OLYMPIC	2000 E 8TH ST	LOS ANGELES	90021	9/1/2018
FA0038980	CREATIVE ARTISTS AGENCY	2000 AVENUE OF THE STARS UNIT 100 S	LOS ANGELES	90067	9/1/2018
FA0038981	2000 AVENUE OF THE STARS	2000 AVENUE OF THE STARS	LOS ANGELES	90067	9/1/2018
FA0038394	SUPERIOR GROCERS #135	2000 S CENTRAL AVE	LOS ANGELES	90011	9/1/2018
FA0006668	WESTERN DIAGNOSIS AND REPAIR INC	2000 N HILLHURST AVE	LOS ANGELES	90027	9/1/2018
FA0031827	FEDEX EXPRESS - JGXA	2000 N SAN FERNANDO RD	LOS ANGELES	90065	9/1/2018
FA0015380	ACTIVE RECYCLING CO INC	2000 W SLAUSON AVE	LOS ANGELES	90047	9/1/2018
FA0003585	BARLOW HOSPITAL	2000 N STADIUM WY	LOS ANGELES	90026	9/1/2018
FA0020756	SUNNYVIEW CONVALESCENT CENTER	2000 W WASHINGTON BLVD	LOS ANGELES	90018	9/1/2018
FA0022787	H G AUTO SERVICE	2001 N BROADWAY SU B	LOS ANGELES	90031	9/1/2018
FA0004866	UNOCAL	2001 N BROADWAY	LOS ANGELES	90031	9/1/2018
FA0031737	AUTOZONE #5414	2001 E CESAR E CHAVEZ AVE	LOS ANGELES	90033	9/1/2018
FA0022225	DUNN EDWARDS PAINTS #51	2001 S HOOVER ST	LOS ANGELES	90007	9/1/2018
FA0032203	COLLISION CRAFT	2001 S LA CIENEGA BLVD	LOS ANGELES	90034	9/1/2018
FA0026407	GASPAR'S AUTO REPAIR	2001 N MARIANNA AVE	LOS ANGELES	90032	9/1/2018
FA0022465	SEPULVEDA WEST CAR WASH	2001 S SEPULVEDA BLVD	LOS ANGELES	90025	9/1/2018
FA0001749	BROADWAY RADIATOR SHOP	2003 N PASADENA AVE	LOS ANGELES	90031	9/1/2018
FA0035554	BOYLE GAS STATION	2005 E 4TH ST	LOS ANGELES	90033	9/1/2018
FA0040043	Verizon Wireless: Laveta	2006 1/2 Reservoir St	Los Angeles	90026	9/1/2018
FA0038233	SPRINT CELL SITE LA03XC398	2007 W 3RD ST	LOS ANGELES	90057	9/1/2018
FA0040838	AT&T MOBILITY - USID107646	2007 W 3RD ST	LOS ANGELES	90057	9/1/2018
FA0040058	VERIZON WIRELESS: SESNON	20074 SESNON BLVD	LOS ANGELES	91326	9/1/2018
FA0003913	LAFD - FIRE STATION 26	2009 S WESTERN AVE	LOS ANGELES	90018	9/1/2018
FA0027626	MARIO'S AUTOMOTIVE	201 W 31ST ST	LOS ANGELES	90007	9/1/2018
FA0013248	ST VINCENT DIALYSIS CENTER, INC	201 S ALVARADO ST	LOS ANGELES	90057	9/1/2018
FA0013254	LASER THERAPY	201 S ALVARADO ST SU 407	LOS ANGELES	90057	9/1/2018
FA0030289	FIGUEROA PLAZA	201 N FIGUEROA ST	LOS ANGELES	90012	9/1/2018
FA0037138	AUTOPARK 18	201 N HILL ST	LOS ANGELES	90012	9/1/2018
FA0031949	VALVOLINE INSTANT OIL CHANGE GN0054	201 S LA BREA AVE	LOS ANGELES	90036	9/1/2018
FA0007369	CVS PHARMACY #9603	201 N LOS ANGELES ST SP 5	LOS ANGELES	90012	9/1/2018
FA0030884	MISSION SCHOOL TRANSPORTATION INC.	201 W SOTELLO ST	LOS ANGELES	90012	9/1/2018
FA0036244	LAWA - THEME BL	201 WORLD WY W	LOS ANGELES	90045	9/1/2018
FA0040059	Verizon Wireless: Shubert	2010 Century Park Ea	Los Angeles	90067	9/1/2018

FACILITY ID	FACILITY NAME	SITE ADDRESS	CITY	ZIP	LAST RUN DATE
FA0034508	LOGICAL LINK	1255 N HIGHLAND AVE	LOS ANGELES	90038	9/1/2018
FA0001779	AT&T CALIFORNIA- G1125	1255 N VERMONT AVE	LOS ANGELES	90029	9/1/2018
FA0039041	IMAX THEATRE	12582 MILLENNIUM DR	LOS ANGELES	90094	9/1/2018
FA0000336	GABEL'S COSMETICS	126 S AVENUE 18 UNIT 3	LOS ANGELES	90031	9/1/2018
FA0033594	MISSION RD AUTO WRECKING	126 S MISSION RD	LOS ANGELES	90033	9/1/2018
FA0028778	SHERWIN WILLIAMS #1544	126 S VERMONT AVE	LOS ANGELES	90004	9/1/2018
FA0034094	FBI PARKING GARAGE	1260 S SEPULVEDA BLVD	LOS ANGELES	90049	9/1/2018
FA0039906	El Pollo Loco #5386	1260 Vine St	Los Angeles	90038	9/1/2018
FA0027681	AMBER'S AUTO REPAIR & TIRE	1262 E 21ST ST	LOS ANGELES	90011	9/1/2018
FA0037311	AT&T MOBILITY - NOGUEIRA BUILDING	1262 N AVENUE 50	LOS ANGELES	90042	9/1/2018
FA0039666	Verizon Wireless: Bozzio	12650 1/2 W ROSCOE BLVD	LOS ANGELES	91605	9/1/2018
FA0026683	O'NEIL DATA SYSTEMS LLC	12655 W BEATRICE ST	LOS ANGELES	90066	9/1/2018
FA0024332	CITY OF LA - ELYSIAN PARK RADIO SIT	1266 N STADIUM WY	LOS ANGELES	90012	9/1/2018
FA0016630	BRENTWOOD COUNTRY CLUB CORP	12687 W MONTANA AVE	LOS ANGELES	90049	9/1/2018
FA0010381	K. NALBANDIAN SERVICE CENTER	1270 N VERMONT AVE	LOS ANGELES	90029	9/1/2018
FA0012188	SLATER ROOF CO INC	1273 S COCHRAN AVE	LOS ANGELES	90019	9/1/2018
FA0003004	CITY OF LA - PW - STREET SERVICES D	1274 W 2ND ST	LOS ANGELES	90026	9/1/2018
FA0001913	CITY OF LA - PW - STREET SERVICES	1274 S COCHRAN AVE	LOS ANGELES	90019	9/1/2018
FA0039042	CVS PHARMACY #10146	12746 W JEFFERSON BLVD # 3160	LOS ANGELES	90094	9/1/2018
FA0039668	VERIZON WIRELESS: ERSKINE	12754 1/2 GOODLAND AVE	LOS ANGELES	91604	9/1/2018
FA0010463	ORTIZ JR AUTO REPAIR	1277 W VERNON AVE	LOS ANGELES	90037	9/1/2018
FA0003549	AT&T, DIRECTV - LA BROADCASTING CTR	12800 CULVER BLVD	LOS ANGELES	90066	9/1/2018
FA0039997	Rebuilt Master	12820 S Main St	Los Angeles	90061	9/1/2018
FA0030323	NEIGHBORHOOD SHELL GAS	1285 E VERNON AVE	LOS ANGELES	90011	9/1/2018
FA0037229	AT&T MOBILITY - MARINA DEL REY	12870 CULVER BLVD	LOS ANGELES	90066	9/1/2018
FA0023172	FAR EAST AUTO SERVICES	1289 W SUNSET BLVD	LOS ANGELES	90026	9/1/2018
FA0039669	VERIZON WIRELESS: WILSHIRE CC	129 1/2 LARCHMONT BLVD	LOS ANGELES	90004	9/1/2018
FA0039829	B&F METAL FINISHING LLC	12930 ATHENS WY	LOS ANGELES	90061	9/1/2018
FA0017100	LA DWP - DISTRIBUTING STATION 86 (B	12960 N BALBOA BLVD	LOS ANGELES	91344	9/1/2018
FA0024579	HOME DEPOT #6611	12975 W JEFFERSON BLVD	LOS ANGELES	90066	9/1/2018
FA0040009	STADCO	130 S 20 Ave	Los Angeles	90031	9/1/2018
FA0020861	E&B NATURAL RESOURCES- SAN VICENTE	130 S SAN VICENTE BLVD	LOS ANGELES	90048	9/1/2018
FA0005956	STATE OF CALIF - NAT'L GUARD ARMORY	1300 S FEDERAL AVE	LOS ANGELES	90025	9/1/2018
FA0023884	VERIZON WIRELESS: DOWNTOWN LA	1300 W OLYMPIC BLVD # 402	LOS ANGELES	90021	9/1/2018
FA0031693	HOLLYWOOD PRESBYTERIAN MED. CENTER	1300 N VERMONT AVE	LOS ANGELES	90027	9/1/2018
FA0010715	SUNRISE ENERGY #253739	1300 N WESTERN AVE	LOS ANGELES	90027	9/1/2018
FA0016019	LAUSD - VENICE HIGH SCHOOL	13000 W VENICE BLVD	LOS ANGELES	90066	9/1/2018
FA0014256	CITY OF LA - LOS ANGELES CONVENTION	1301 S FIGUEROA ST	LOS ANGELES	90015	9/1/2018
FA0014256	CITY OF LA - LOS ANGELES CONVENTION	1301 S FIGUEROA ST	LOS ANGELES	90015	9/1/2018
FA0032113	ORI'S TIRE & SERVICE CENTER	1301 N HIGHLAND AVE	LOS ANGELES	90028	9/1/2018
FA0025098	JOE'S MUFFLER BRAKE	1301 S LA BREA AVE # D	LOS ANGELES	90019	9/1/2018
FA0039108	DEPENDABLE HIGHWAY EXPRESS DHE	1301 RIO VISTA AVE	LOS ANGELES	90023	9/1/2018
FA0030701	PICO SHELL	1303 S WESTERN AVE	LOS ANGELES	90006	9/1/2018
FA0040085	EDGECAST	13031 W JEFFERSON BLVD	LOS ANGELES	90094	9/1/2018
FA0024183	VERIZON WIRELESS - SAN VICENTE SITE	13050 W SAN VICENTE BLVD	LOS ANGELES	90049	9/1/2018
FA0031748	AUTOZONE #5434	1306 N HIGHLAND AVE	LOS ANGELES	90028	9/1/2018

FACILITY ID	FACILITY NAME	SITE ADDRESS	CITY	ZIP	LAST RUN DATE
FA0004044	ROY E HANSON JR MFG	1924 S COMPTON AVE	LOS ANGELES	90011	9/1/2018
FA0032191	HOLLY HILLS CLEANERS	1925 N BRONSON AVE	LOS ANGELES	90068	9/1/2018
FA0002240	LAUSD - SALVIN SCHOOL	1925 S BUDLONG AVE	LOS ANGELES	90007	9/1/2018
FA0015663	CIRCLE K STORES #2211146	1925 S CRENSHAW BLVD	LOS ANGELES	90016	9/1/2018
FA0029931	CALIBER COLLISION CENTER	1925 N WILCOX AVE	LOS ANGELES	90068	9/1/2018
FA0034398	PALLET AGENTS INC	1928 S COMPTON AVE	LOS ANGELES	90011	9/1/2018
FA0015198	LOOMIS, FARGO & CO.	1929 W PICO BLVD	LOS ANGELES	90006	9/1/2018
FA0022650	ARCO IRIS MUFFLER SHOP	1930 W COLORADO BLVD	LOS ANGELES	90041	9/1/2018
FA0038023	METRO MEDICAL MALL	1930 WILSHIRE BLVD	LOS ANGELES	90057	9/1/2018
FA0004864	STADCO	1931 N BROADWAY	LOS ANGELES	90031	9/1/2018
FA0023311	TWO BROTHERS AUTO & BODY REPAIR	1933 W SLAUSON AVE	LOS ANGELES	90062	9/1/2018
FA0030232	HOLLYWOOD OIL CORPORATION	1934 N CAHUENGA BLVD	LOS ANGELES	90068	9/1/2018
FA0039912	EL POLLO LOCO #5502	1934 W OLYMPIC Blvd	LOS ANGELES	90006	9/1/2018
FA0003721	AT&T CALIFORNIA - H1116	1935 W ADAMS BLVD	LOS ANGELES	90018	9/1/2018
FA0004332	CALIFORNIA CRYOBANK	1935 S ARMACOST AVE	LOS ANGELES	90025	9/1/2018
FA0022867	CIRCLE K STORES #2211253	1940 S HOOVER ST	LOS ANGELES	90007	9/1/2018
FA0034579	KIA OF DOWNTOWN LA	1940 S LOVELACE AVE	LOS ANGELES	90015	9/1/2018
FA0031992	RANTZ AUTO CENTER	1941 W COLORADO BLVD	LOS ANGELES	90041	9/1/2018
FA0034614	GROUT & CONCRETE PUMP SUPPLY	1945 BLAKE AVE	LOS ANGELES	90039	9/1/2018
FA0006175	KIA DOWNTOWN	1945 S FLOWER ST	LOS ANGELES	90007	9/1/2018
FA0036472	METROPOLITAN COURTHOUSE, JCC/AOC	1945 S HILL ST	LOS ANGELES	90007	9/1/2018
FA0003037	ELECTROLIZING INC	1947 S HOOPER AVE	LOS ANGELES	90011	9/1/2018
FA0033316	AT&T MOBILITY-ALHAMBRA OVLY	1950 MARENGO ST	LOS ANGELES	90033	9/1/2018
FA0029216	AT&T MOBILITY-SAWTELLE	1950 S SAWTELLE BLVD 340	LOS ANGELES	90025	9/1/2018
FA0029720	VEOLIA TRANSPORTATION	1950 E WASHINGTON BLVD	LOS ANGELES	90021	9/1/2018
FA0040458	CLEAN ENERGY - 1950 E WASHINGTON BLVD	1950 E WASHINGTON BLVD UN B	LOS ANGELES	90021	9/1/2018
FA0040078	VERIZON WIRELESS - CIMARRON	1955 W FLORENCE AVE	LOS ANGELES	90047	9/1/2018
FA0039935	Family Dollar Store 10469	1955 W Slauson Ave	Los Angeles	90047	9/1/2018
FA0028782	CON-WAY WESTERN EXPRESS / FREIGHT	1955 E WASHINGTON BLVD	LOS ANGELES	90021	9/1/2018
FA0002945	ROY E HANSON JR MFG	1960 S ALAMEDA ST	LOS ANGELES	90058	9/1/2018
FA0031911	A/S METALS RECYCLING	1960 S MATEO ST	LOS ANGELES	90021	9/1/2018
FA0024095	AIRGAS USA #18	1961 S SANTA FE AVE	LOS ANGELES	90021	9/1/2018
FA0003842	LAFD - FIRE STATION 2	1962 E CESAR E CHAVEZ AVE	LOS ANGELES	90033	9/1/2018
FA0023922	VERIZON WIRELESS	1964 S WESTWOOD BLVD	LOS ANGELES	90025	9/1/2018
FA0040068	Verizon Wireless: ATC Shirmanadia	19640 Sherman Way	Los Angeles	91335	9/1/2018
FA0018196	LA DWP - GRAMERCY SWITCHING STATION	1975 W CENTURY BLVD	LOS ANGELES	90047	9/1/2018
FA0024310	FIRESTONE COMPLETE AUTO CARE #356720	1975 S LA CIENEGA BLVD	LOS ANGELES	90034	9/1/2018
FA0024613	MACHINE BUILDING SPEC. INC./CONVEYO	1977 BLAKE AVE	LOS ANGELES	90039	9/1/2018
FA0039262	QUICK SILVER TOWING	1981 COTNER AVE	LOS ANGELES	90025	9/1/2018
FA0016640	USC - STAUFFER PHARMACEUTICAL SCIEN	1985 E ZONAL AVE	LOS ANGELES	90033	9/1/2018
FA0024482	HI-TECH AUTO	1989 W WASHINGTON BLVD # B	LOS ANGELES	90018	9/1/2018
FA0017752	DOUGLAS EMMETT MANAGEMENT	1990 S BUNDY DR	LOS ANGELES	90025	9/1/2018
FA0025614	VERIZON WIRELESS	1990 S BUNDY DR	LOS ANGELES	90025	9/1/2018
FA0009289	PEP BOYS #1677	1992 S SEPULVEDA BLVD	LOS ANGELES	90025	9/1/2018
FA0038576	INTEGRA TRANSPORT MOBILE	1995 E 20TH ST	LOS ANGELES	90058	9/1/2018

FACILITY ID	FACILITY NAME	SITE ADDRESS	CITY	ZIP	LAST RUN DATE
FA0007762	LAUSD - MONTAGUE ST SCHOOL	13000 W MONTAGUE ST	PACOIMA	91331	9/1/2018
FA0012283	LOS ANGELES MISSION COLLEGE	13000 W SAYRE ST	SYLMAR	91342	9/1/2018
FA0021971	LAURELWOOD CONVALESCENT HOSPITAL	13000 W VICTORY BLVD	LOS ANGELES	91607	9/1/2018
FA0027424	LANCE INDUSTRIES	13001 N BRADLEY AVE	SYLMAR	91342	9/1/2018
FA0001262	CITY OF SAN FERNANDO	13003 N BORDEN AVE	SYLMAR	91342	9/1/2018
FA0009102	GARCO SUPPLY CO, INC	13006 W SATICOY ST	NORTH HOLLYWOOD	91605	9/1/2018
FA0001412	B & T INDUSTRIAL SUPPLY INC	13008 W SHERMAN WY	NORTH HOLLYWOOD	91605	9/1/2018
FA0023872	REMO, INC	13009 W SATICOY ST	NORTH HOLLYWOOD	91605	9/1/2018
FA0006295	LAUSD - FRIES AVENUE ELEMENTARY SCH	1301 N FRIES AVE	WILMINGTON	90744	9/1/2018
FA0010716	CALLANAN MORTUARY	1301 N WESTERN AVE	LOS ANGELES	90027	9/1/2018
FA0020152	KRUSE METALS MFG	1301 S CHANNING ST	LOS ANGELES	90021	9/1/2018
FA0014256	CITY OF LA - LOS ANGELES CONVENTION	1301 S FIGUEROA ST	LOS ANGELES	90015	9/1/2018
FA0018884	PEAK PERFORMANCE BMW AUTO SERVICE	1301 S LA BREA AVE	LOS ANGELES	90019	9/1/2018
FA0029826	VIP TIRE & AUTOMOTIVE	1301 S LA BREA AVE # B	LOS ANGELES	90019	9/1/2018
FA0018975	M&A UNIVERSAL AUTO BODY	1301 S LA BREA AVE UN A	LOS ANGELES	90019	9/1/2018
FA0007896	MERCEDES BENZ AND DATSUN INC	1301 S OLIVE ST	LOS ANGELES	90015	9/1/2018
FA0028575	ONE HOUR FROMEX PHOO SYSTEM	1301 S WESTWOOD BLVD	LOS ANGELES	90024	9/1/2018
FA0012219	LA DWP - EAGLE ROCK RESERVOIR	1301 W BLUE HILL RD	LOS ANGELES	90041	9/1/2018
FA0004079	GILBERT MORET	1301 W COLTON ST	LOS ANGELES	90026	9/1/2018
FA0032509	HUBBARD ONE INC	1301 W SUNSET BLVD	LOS ANGELES	90026	9/1/2018
FA0004809	GENERAL AMERICAN FOODS	13010 N BRADLEY AVE	SYLMAR	91342	9/1/2018
FA0008911	SOUTHERN CALIFORNIA FLEET SERVICES	13010 N SAN FERNANDO RD	SYLMAR	91342	9/1/2018
FA0008910	MATECH INC	13010 N SAN FERNANDO RD SU 5	SYLMAR	91342	9/1/2018
FA0009103	WINDSTONE EDITIONS	13012 W SATICOY ST SU 2/3	NORTH HOLLYWOOD	91605	9/1/2018
FA0030280	BISHOP'S IRON WORKS	13015 W RAYMER ST	NORTH HOLLYWOOD	91605	9/1/2018
FA0001857	KENJI	13017 W STRATHERN ST	NORTH HOLLYWOOD	91605	9/1/2018
FA0020295	REGAL PRECISION MACHINE CO	13020 N SAN FERNANDO RD	SYLMAR	91342	9/1/2018
FA0038198	USPF, INC	13020 SAN FERNANDO RD SU B	SYLMAR	91342	9/1/2018
FA0030896	CARLSON & CO	13023 ARROYO ST	SAN FERNANDO	91340	9/1/2018
FA0009104	BEST YEAR	13026 W SATICOY ST SU 126	NORTH HOLLYWOOD	91605	9/1/2018
FA0009105	AMES LETTERPRESS, INC	13026 W SATICOY ST SU 19	NORTH HOLLYWOOD	91605	9/1/2018
FA0029818	JAY'S AUTOMATIC	13026 W SATICOY ST UN 25	NORTH HOLLYWOOD	91605	9/1/2018
FA0008912	FRIEDRICH TOOL & MANUFACTURE	13028 N SAN FERNANDO RD	SYLMAR	91342	9/1/2018
FA0012550	SAN PEDRO STORAGE & RENTAL	1303 N GAFFEY ST	SAN PEDRO	90731	9/1/2018
FA0025541	CHARLIES DING REPAIR	1303 N GAFFEY ST	SAN PEDRO	90731	9/1/2018
FA0016636	USC - SAFETY DEPT.	1303 N MISSION RD RM 214	LOS ANGELES	90033	9/1/2018
FA0011074	LAUSD - ROCKDALE FUNDAMENTAL SCHOOL	1303 W YOSEMITE DR	LOS ANGELES	90041	9/1/2018
FA0033517	U S POSTAL SERVICE	13031 W JEFFERSON BLVD	LOS ANGELES	90066	9/1/2018
FA0003096	OPI PRODUCTS INC	13034 SATICOY ST	N HOLLYWOOD	91605	9/1/2018
FA0003096	OPI PRODUCTS INC	13034 SATICOY ST	N HOLLYWOOD	91605	9/1/2018
FA0039187	OPI PRODUCTS	13034 SATICOY ST	N HOLLYWOOD	91605	9/1/2018
FA0002781	MATECH INC	13038 N SAN FERNANDO RD	SYLMAR	91342	9/1/2018

FACILITY ID	FACILITY NAME	SITE ADDRESS	CITY	ZIP	LAST RUN DATE
FA0001674	CARLSON INDUSTRIES	1920 N MAIN ST	LOS ANGELES	90031	9/1/2018
FA0034207	BELKIN	19200 S WESTERN AVE	TORRANCE	90501	9/1/2018
FA0036000	FRAMATIC	1921 BLAKE AVE	LOS ANGELES	90039	9/1/2018
FA0037098	SEI CHEMICALS	19215 W PARTHENIA ST UN C	NORTHRIDGE	91324	9/1/2018
FA0002136	BEST/HILLYARD	1922 E 7TH PL	LOS ANGELES	90021	9/1/2018
FA0010313	CROWN DISCOUNT BEAUTY SUPPLY	19228 W VENTURA BLVD	TARZANA	91356	9/1/2018
FA0028440	ELECTRONIC AUTOMOTIVE ENGINEERING	1923 S CENTRAL AVE	LOS ANGELES	90011	9/1/2018
FA0031147	UNITED AUTO BODY & PAINT	1923 S VERMONT AVE	LOS ANGELES	90007	9/1/2018
FA0034275	K & J AUTO REPAIR	1923 S VERMONT AVE UN B	LOS ANGELES	90007	9/1/2018
FA0037570	T-MOBILE CELL SITE: SV00793A	19230 SESNON BLVD T-Mo SiteA	PORTER RANCH	91326	9/1/2018
FA0022099	ALFRED A FRIEDMAN DDS	19231 W VICTORY BLVD	RESEDA	91335	9/1/2018
FA0030048	DR CLEANERS INC.	19233 W VENTURA BLVD	TARZANA	91356	9/1/2018
FA0014269	WIL-POWER BATTERY DISTRIBUTION	1924 W 1ST ST	SAN FERNANDO	91340	9/1/2018
FA0000289	AMERICAN TIRE DEPOT	1924 W COLORADO BLVD	LOS ANGELES	90041	9/1/2018
FA0025163	DAVID'S CELEBRITY CLEANERS	19245 W VENTURA BLVD	TARZANA	91356	9/1/2018
FA0025163	DAVID'S CELEBRITY CLEANERS	19245 W VENTURA BLVD	TARZANA	91356	9/1/2018
FA0014047	SCORPION PEST CONTROL CO	1925 E 7TH ST	SAN FERNANDO	91340	9/1/2018
FA0003133	VACANT LOT - DYNAMIC BUILDERS	1925 N MARIANNA AVE UN C50	LOS ANGELES	90032	9/1/2018
FA0024545	ARROWHEAD MOUNTAIN SPRING WATER CO	1925 S COMPTON AVE	LOS ANGELES	90011	9/1/2018
FA0002748	CONTINENTAL BAKING CO INC	1925 W 62ND ST	LOS ANGELES	90047	9/1/2018
FA0002383	7 - ELEVEN #18919	19259 W SATICOY ST	RESEDA	91335	9/1/2018
FA0027802	MERRILL CORP.	1926 E 14TH ST	LOS ANGELES	90021	9/1/2018
FA0030520	SHELL OIL PRODUCTS US-LA LUBRICANTS	1926 E PACIFIC COAST HWY STE B	WILMINGTON	90744	9/1/2018
FA0017085	COMPREHENSIVE SPECIALISTS MED GRP	1926 W WILSHIRE BLVD	LOS ANGELES	90057	9/1/2018
FA0010737	JC CHEMICAL CO	1927 S WESTERN AVE	LOS ANGELES	90018	9/1/2018
FA0037954	KIEWIT INFRASTRUCTURES WEST CO	1928 1/2 COTNER AVE	LOS ANGELES	90025	9/1/2018
FA0014845	MACHINERY CONSULTANTS, INC	1928 S SANTA FE AVE	LOS ANGELES	90021	9/1/2018
FA0006025	CALIFORNIA TOOL COMPANY INC	1929 S FIGUEROA ST	LOS ANGELES	90007	9/1/2018
FA0016222	CA DEER MFG COMPANY	1929 S HOOPER AVE	LOS ANGELES	90011	9/1/2018
FA0011086	FELIPE BAGUES MORTUARY	1930 E 1ST ST	LOS ANGELES	90033	9/1/2018
FA0011592	TRIPLE "T" SERVICE	1930 W 6TH ST	LOS ANGELES	90057	9/1/2018
FA0022650	ARCO IRIS MUFFLER SHOP	1930 W COLORADO BLVD	LOS ANGELES	90041	9/1/2018
FA0018055	COLORADO AUTO BODY SHOP	1930 W COLORADO BLVD UN A	LOS ANGELES	90041	9/1/2018
FA0013353	SANTA FE PSYCHOLOGICAL MEDICAL CLIN	1930 W WILSHIRE BLVD SU 305	LOS ANGELES	90017	9/1/2018
FA0009424	LORENZEN MORTUARY INC	19300 W SHERMAN WY	RESEDA	91335	9/1/2018
FA0011990	LUCKY STORES - #661	19301 W SATICOY ST	RESEDA	91335	9/1/2018
FA0014186	KING AUTO SUPPLY	19305 W VANOWEN ST	RESEDA	91335	9/1/2018
FA0030336	TAMPA SHELL	19309 W SHERMAN WY	RESEDA	91335	9/1/2018
FA0000656	A-ABBEY METALS INTERNATIONAL	1931 S MATEO ST	LOS ANGELES	90021	9/1/2018
FA0000656	A-ABBEY METALS INTERNATIONAL	1931 S MATEO ST	LOS ANGELES	90021	9/1/2018
FA0010508	A COMPANY CLEANERS	19315 W VICTORY BLVD	RESEDA	91335	9/1/2018
FA0000233	TRUDYS CLEANERS	19317 W SATICOY ST	RESEDA	91335	9/1/2018
FA0029744	PACIFIC TRENDS CAR CARE CENTER	1932 N HYPERION AVE	LOS ANGELES	90027	9/1/2018
FA0020136	JMR ELECTRONICS INC	19320 W LONDELIUS ST	NORTHRIDGE	91324	9/1/2018
FA0037562	T-MOBILE CELL SITE: SV00497A	19323 1/2 LANARK ST T-Mo SiteA	RESEDA	91335	9/1/2018
FA0017971	MAMMOTH COLOR LABS INC	19328 W LONDELIUS ST	NORTHRIDGE	91324	9/1/2018

FACILITY ID	FACILITY NAME	SITE ADDRESS	CITY	ZIP	LAST RUN DATE
FA0000629	HAPI PRODUCTS, INC	1933 S ALAMEDA ST	LOS ANGELES	90058	9/1/2018
FA0016775	JAMES GILE COMPANY INC	1933 W 60TH ST	LOS ANGELES	90047	9/1/2018
FA0010509	HOLIDAY HARDWARE INC	19337 W VICTORY BLVD	RESEDA	91335	9/1/2018
FA0007340	PRINT CO	19339 1/2 W LONDELIUS ST	NORTHRIDGE	91324	9/1/2018
FA0011650	J'S JEWELERS	1934 W 7TH ST	LOS ANGELES	90057	9/1/2018
FA0007838	NORTHRIDGE AUTO CENTER INC	19340 W NORDHOFF ST	NORTHRIDGE	91324	9/1/2018
FA0007341	GENERAL REPRO SYSTEMS COMPANY	19341 W LONDELIUS ST	NORTHRIDGE	91324	9/1/2018
FA0022007	MUSEUM TEXTILE CLEANERS	19343 W LONDELIUS ST	NORTHRIDGE	91324	9/1/2018
FA0007342	HELIUM LEAK TESTING	19348 LONDELIUS ST	NORTHRIDGE	91324	9/1/2018
FA0011087	JIMMY'S CARPENTER SHOP	1935 E 1ST ST	LOS ANGELES	90033	9/1/2018
FA0031160	MICOR CARDLOCK FUELING STATION	1935 E 7TH ST	LOS ANGELES	90021	9/1/2018
FA0038012	T-MOBILE CELL SITE SV11266A	19350 SATICOY ST	RESEDA	91335	9/1/2018
FA0001476	BUTLIN BUICK	19350 W SHERMAN WY	RESEDA	91335	9/1/2018
FA0000171	INSTRUMENTATION TECHNOLOGY SYSTEMS	19360 W BUSINESS CENTER DR	NORTHRIDGE	91324	9/1/2018
FA0017300	JIFFY LUBE	19360 W VENTURA BLVD	TARZANA	91356	9/1/2018
FA0024519	CHEMAT TECHNOLOGY, INC	19365 W BUSINESS CENTER DR UN 9	NORTHRIDGE	91324	9/1/2018
FA0012364	LAUSD - GRAPE ST ELEMENTARY SCHOOL	1940 E 111TH ST	LOS ANGELES	90059	9/1/2018
FA0036232	NEXTEL CA-7856 AVENUE OF THE STARS	1940 S CENTURY PARK E	LOS ANGELES	90067	9/1/2018
FA0030933	SOLIGEN TECHNOLOGIES INC	19400 W LONDELIUS ST	NORTHRIDGE	91324	9/1/2018
FA0030933	SOLIGEN TECHNOLOGIES INC	19400 W LONDELIUS ST	NORTHRIDGE	91324	9/1/2018
FA0025741	HAYASHI FOR HAIR, INC	19401 W BUSINESS CENTER DR	NORTHRIDGE	91324	9/1/2018
FA0033179	ORYX ENERGY COMPANY	1941 E GRANT ST	WILMINGTON	90744	9/1/2018
FA0029139	Y TIRE SALES INC	1941 N MARIANNA AVE	LOS ANGELES	90032	9/1/2018
FA0008783	HENDERSON FENCE CO	1941 N SAN FERNANDO RD	LOS ANGELES	90065	9/1/2018
FA0016770	RTI\TRIESE CO.	1941 W 1ST ST	SAN FERNANDO	91340	9/1/2018
FA0011243	LAUSD - 2ND STREET SCHOOL	1942 E 2ND ST	LOS ANGELES	90033	9/1/2018
FA0037718	SPRINT NEXTEL CELL SITE LA35XR905	19420 NORDHOFF ST	NORTHRIDGE	91324	9/1/2018
FA0007343	THOMOSN COMPONENTS-MOSTEK CORP	19420 W LONDELIUS ST	NORTHRIDGE	91324	9/1/2018
FA0007344	CENTURY CIRCUIT CORP	19425 W LONDELIUS ST	NORTHRIDGE	91324	9/1/2018
FA0001579	MASTER TOOL INC	19431 W BUSINESS CENTER DR SU 31	NORTHRIDGE	91324	9/1/2018
FA0007345	A EDDY GOLDFARB/ASSOCIATES	19434 W LONDELIUS ST	NORTHRIDGE	91324	9/1/2018
FA0008631	MARK FULLER ENTERPRISES INC	1944 W RIVERSIDE DR	LOS ANGELES	90039	9/1/2018
FA0005024	DAVID KUO CO	19441 W BUSINESS CENTER DR SU 102	NORTHRIDGE	91324	9/1/2018
FA0018816	RELIABLE PRINTING	19441 W BUSINESS CENTER DR SU 103	NORTHRIDGE	91324	9/1/2018
FA0005025	JAYBEE OFFSET PRINTING	19441 W BUSINESS CENTER DR SU 113	NORTHRIDGE	91324	9/1/2018
FA0007346	ADVANCE LITHO PRINTING INC	19448 W LONDELIUS ST	NORTHRIDGE	91324	9/1/2018
FA0006175	KIA DOWNTOWN	1945 S FLOWER ST	LOS ANGELES	90007	9/1/2018
FA0011034	LAUSD - SVEN LOKRANTZ SCHOOL	19451 W WYANDOTTE ST	RESEDA	91335	9/1/2018
FA0006523	LAUSD - SHIRLEY AVENUE ELEMENTARY S	19452 W HART ST UN H	RESEDA	91335	9/1/2018
FA0010317	KAMAL MATIAN,DDS	19458 W VENTURA BLVD SU 9	TARZANA	91356	9/1/2018
FA0026921	PALMIERI CLEANERS	19458 W VENTURA BLVD UN 8	TARZANA	91356	9/1/2018
FA0033671	FRITH-SMITH CONSTRUCTION INC	1946 1ST ST	SAN FERNANDO	91340	9/1/2018
FA0025939	EISENHAUER ROOFING CO.	1946 W 1ST ST	SAN FERNANDO	91340	9/1/2018
FA0002620	PORTER RANCH POOL SUPPLY/POOL SERVI	19474 W RINALDI ST	NORTHRIDGE	91326	9/1/2018
FA0007799	LUTZOFF AUTOMOTIVE WAREHOUSE /C	1950 S NAOMI AVE	LOS ANGELES	90011	9/1/2018
FA0033756	ARTESTION COMPANY LIMITED	1950 S VERMONT AVE	LOS ANGELES	90007	9/1/2018

FACILITY ID	FACILITY NAME	SITE ADDRESS	CITY	ZIP	LAST RUN DATE
FA0011736	MULLIN LUMBER CO INC	1950 W SLAUSON AVE	LOS ANGELES	90047	9/1/2018
FA0013195	TOSHIBA AMERICA INC	19500 S VERMONT AVE	TORRANCE	90502	9/1/2018
FA0030734	TEHRAN RENTAL INC	19507 W VENTURA BLVD	TARZANA	91356	9/1/2018
FA0018602	WANG LABORATORIES, INC	19515 S VERMONT AVE	TORRANCE	90502	9/1/2018
FA0005027	WILMAN CO	19529 W BUSINESS CENTER DR	NORTHRIDGE	91324	9/1/2018
FA0016374	NICKS WELDING	1953 S PONTIUS AVE	LOS ANGELES	90025	9/1/2018
FA0022996	AT&T - NORTHRIDEG TSPS CAK573	19531 W PARTHENIA ST	NORTHRIDGE	91324	9/1/2018
FA0033752	ENTERPRISE AUTOMOTIVE	19545 PARTHENIA ST # 18	NORTHRIDGE	91324	9/1/2018
FA0031661	MOISES AUTO BODY & PAINT	19545 PARTHENIA ST UN 7	NORTHRIDGE	91324	9/1/2018
FA0011785	SWAN BRASS BEDS	1955 E 16TH ST	LOS ANGELES	90021	9/1/2018
FA0035794	AUTOZONE INC	1955 E CESAR E CHAVEZ AVE	LOS ANGELES	90033	9/1/2018
FA0020944	MINASIAN/SONS IRON WORKS	1955 W BLAKE AVE UN E	LOS ANGELES	90039	9/1/2018
FA0024672	WEST VALLEY TOYOTA, INC	19550 W NORDHOFF ST UN 1	NORTHRIDGE	91324	9/1/2018
FA0028620	LORI'S TAILORS & CLEANERS	19555 PARTHENIA ST	NORTHRIDGE	91324	9/1/2018
FA0016922	LORIS TAILORS & CLEANERS	19555 W PARTHENIA ST SU 2	NORTHRIDGE	91324	9/1/2018
FA0031811	EXECUPRINT	19559 W PARTHENIA ST	NORTHRIDGE	91324	9/1/2018
FA0026580	PACIFIC CUTTING DIE CORPORAT	1957 S LOS ANGELES	LOS ANGELES	90011	9/1/2018
FA0002159	WILLIAMSON AUTO SUPPLY CO INC	1958 W COLORADO BLVD	LOS ANGELES	90041	9/1/2018
FA0006852	CARTER'S AUTO PARTS INC	1958 W JEFFERSON BLVD	LOS ANGELES	90018	9/1/2018
FA0010319	CAPRI PLAZA PET CLINIC	19588 W VENTURA BLVD	TARZANA	91356	9/1/2018
FA0002424	SUNSTOP-SUNTINT	1959 S LA CIENEGA BLVD	LOS ANGELES	90034	9/1/2018
FA0031911	A/S METALS RECYCLING	1960 S MATEO ST	LOS ANGELES	90021	9/1/2018
FA0008632	PEOPLES HARDWARE	1960 W RIVERSIDE DR	LOS ANGELES	90039	9/1/2018
FA0020328	K-MART #4240	19600 PLUMMER ST	NORTHRIDGE	91324	9/1/2018
FA0021666	LA WEB	19600 S MAGELLAN DR	TORRANCE	90502	9/1/2018
FA0014264	SILVER REED (USA) INC	19600 S VERMONT AVE	TORRANCE	90502	9/1/2018
FA0013171	CITY OF LA - HOUSING AUTHORITY	19600 W HAMILTON AVE	TORRANCE	90502	9/1/2018
FA0008458	RAPHAEL STUDIOS INC.	19607 W PRAIRIE ST	NORTHRIDGE	91324	9/1/2018
FA0011971	LUCKY STORE #665	19611 W PARTHENIA ST	NORTHRIDGE	91324	9/1/2018
FA0029197	AT&T MOBILITY-101 FWY/SHIRLEY	19617 W VENTURA BLVD SU 207	TARZANA	91356	9/1/2018
FA0024646	OPTRONICS SPECIALTY CO, INC	19619 W PRAIRIE ST	NORTHRIDGE	91324	9/1/2018
FA0014340	LAUSD - 102ND STREET SCHOOL	1963 E 103RD ST	LOS ANGELES	90002	9/1/2018
FA0021438	R R DONNELLEY	19630 S PACIFIC GATEWAY DR	TORRANCE	90502	9/1/2018
FA0021438	R R DONNELLEY	19630 S PACIFIC GATEWAY DR	TORRANCE	90502	9/1/2018
FA0021438	R R DONNELLEY	19630 S PACIFIC GATEWAY DR	TORRANCE	90502	9/1/2018
FA0030761	DEFCO INDUSTRIES	19631 W PRAIRIE ST	NORTHRIDGE	91324	9/1/2018
FA0023062	NEXTEL COMMUNICATIONS - SITE #418	19634 W VENTURA BLVD	TARZANA	91356	9/1/2018
FA0010102	TEXACO - GULESSERIAN, GARY A	19651 W VANOWEN ST	RESEDA	91335	9/1/2018
FA0037838	SPRINT NEXTEL CELL SITE CA5664	19656 SHERMAN WAY	RESEDA	91335	9/1/2018
FA0019455	CHIEF AUTO PARTS #23950	19656 W VANOWEN ST	RESEDA	91335	9/1/2018
FA0000917	KOSUGA FURNITURE INC	19700 S MAGELLAN DR	LOS ANGELES	90507	9/1/2018
FA0002319	VISTA-KRAFT, INC	19700 W VANOWEN ST	WINNETKA	91306	9/1/2018
FA0018231	MM FAB, INC	19701 S MAGELLAN DR	TORRANCE	90502	9/1/2018
FA0025189	SERV-TECH INC.	19701 S VERMONT AVE	TORRANCE	90502	9/1/2018
FA0030847	ANACOMP, INC	19701 W HAMILTON AVE SU 100	TORRANCE	90502	9/1/2018
FA0009426	DEALS ON WHEELS	19701 W SHERMAN WY	WINNETKA	91306	9/1/2018
FA0007839	MINUTEMAN PRESS OF NORTHRIDGE	19709 W NORDHOFF ST	NORTHRIDGE	91324	9/1/2018

FACILITY ID	FACILITY NAME	SITE ADDRESS	CITY	ZIP	LAST RUN DATE
FA0031658	WHITE OAK MERCEDES	19719 W VENTURA BLVD	WOODLAND HILLS	91364	9/1/2018
FA0020047	A BATTERY CO	1972 W WASHINGTON BLVD	LOS ANGELES	90018	9/1/2018
FA0032825	ALBERTSON'S #6332	19725 W VANOWEN ST	WINNETKA	91306	9/1/2018
FA0009427	O T AUTO SERVICE	19729 W SHERMAN WY	WINNETKA	91306	9/1/2018
FA0019198	HELDELBERG WEST INC	19730 S MAGELLAN DR	TORRANCE	90502	9/1/2018
FA0003048	COVERCRAFT INDUSTRIES INC	19731 W NORDHOFF ST	NORTHRIDGE	91324	9/1/2018
FA0001822	A/P AUTO BODY	19733 W SHERMAN WY SU 5	WINNETKA	91306	9/1/2018
FA0009428	GREG & MIKE'S AUTOBODY, INC	19733 W SHERMAN WY SU 7	WINNETKA	91306	9/1/2018
FA0029513	MIKE & GREG'S AUTO BODY	19733 W SHERMAN WY UN 1	WINNETKA	91306	9/1/2018
FA0029942	PERFORMANCE AUTO CARE	19735 W SHERMAN WY UN 1	WINNETKA	91306	9/1/2018
FA0034931	FLASH AUTO SERVICE	19735 W SHERMAN WY UN 4	WINNETKA	91306	9/1/2018
FA0009469	ADVANCED BUSINESS SYSTEMS	19736 W DEARBORN ST	CHATSWORTH	91311	9/1/2018
FA0009469	ADVANCED BUSINESS SYSTEMS	19736 W DEARBORN ST	CHATSWORTH	91311	9/1/2018
FA0020682	BROKEN DRUM INSULATION	19739 W BAHAMA ST	NORTHRIDGE	91324	9/1/2018
FA0004504	DICK LANDY INC	19743 W BAHAMA ST	NORTHRIDGE	91324	9/1/2018
FA0036288	ADVANCED BUSINESS SYSTEMS	19748 DEARBORN ST	CHATSWORTH	91311	9/1/2018
FA0004507	SECURA KEY	19749 W BAHAMA ST	NORTHRIDGE	91324	9/1/2018
FA0027878	DYNO TUNE	1975 W SLAUSON AVE	LOS ANGELES	90047	9/1/2018
FA0001268	JEAN PIERRE PRODUCTS INC	19750 S MAGELLAN DR	TORRANCE	90502	9/1/2018
FA0027294	HAPPY DRY CLEANER, INC	19752 W SHERMAN WY	WINNETKA	91306	9/1/2018
FA0034821	SCMH INC	19755 BAHAMA ST	NORTHRIDGE	91324	9/1/2018
FA0016355	SIGN XPRESS, INC	1976 S SEPULVEDA BLVD	LOS ANGELES	90025	9/1/2018
FA0039206	COCO'S AUTO REPAIR	19761 SHERMAN WY	WINNETKA	91306	9/1/2018
FA0009432	COCO'S AUTO REPAIR	19763 SHERMAN WY	WINNETKA	91306	9/1/2018
FA0004508	CUSTOM SUPPRESSION INC	19767 W BAHAMA ST	NORTHRIDGE	91324	9/1/2018
FA0020787	SHILPARK PAINT COMPANY	1980 S VERMONT AVE	LOS ANGELES	90007	9/1/2018
FA0031387	HOOPER CAMERA VIDEO CENTER	19800 W VENTURA BLVD	WOODLAND HILLS	91364	9/1/2018
FA0025905	AUTOSPECIALTY	19801 S VERMONT AVE	TORRANCE	90502	9/1/2018
FA0010323	CORBIN VILLAGE CLEANERS	19812 W VENTURA BLVD	WOODLAND HILLS	91364	9/1/2018
FA0039381	PARADISE PAINT & SUPPLY	19819 HAMILTON AVE	TORRANCE	90502	9/1/2018
FA0007840	CENTURY REPROGRAPHICS INC	19821 W NORDHOFF ST	NORTHRIDGE	91324	9/1/2018
FA0000147	WOODLAND HILLS MEDICAL CLINIC INC	19825 W VENTURA BLVD	WOODLAND HILLS	91364	9/1/2018
FA0020973	METAL TECHNOLOGY INC	19827 W NORDHOFF ST	NORTHRIDGE	91324	9/1/2018
FA0001740	JAVELIN ELECTRONICS	19831 S MAGELLAN DR	LOS ANGELES	90507	9/1/2018
FA0005729	LAUSD - CALVERT STREET SCHOOL	19850 W DELANO ST	WOODLAND HILLS	91367	9/1/2018
FA0001352	EGREMONT SCHOOLS INC	19850 W DEVONSHIRE ST	CHATSWORTH	91311	9/1/2018
FA0001619	GRINDLEY MFG INC	1989 W BLAKE AVE	LOS ANGELES	90039	9/1/2018
FA0015358	HALLELUIAH AUTO CENTER	1989 W WASHINGTON BLVD UN 1	LOS ANGELES	90018	9/1/2018
FA0015359	WORLD VAN CONVERSION	1989 W WASHINGTON BLVD UN 2	LOS ANGELES	90018	9/1/2018
FA0029862	KIM'S AUTO CENTER	1989 W WASHINGTON BLVD UN C	LOS ANGELES	90018	9/1/2018
FA0013211	RALPHS GROCERY COMPANY DIV #450	1991 E 20TH ST	LOS ANGELES	90006	9/1/2018
FA0031117	CROWN USED CARS	1993 N MARIANNA AVE	LOS ANGELES	90032	9/1/2018
FA0001620	GRINDLEY MFG INC	1993 W BLAKE AVE	LOS ANGELES	90039	9/1/2018
FA0038837	DUPLICATE	1995 E 20TH ST UN B	LOS ANGELES	90021	9/1/2018
FA0010325	CARE CENTER	19967 W VENTURA BLVD	WOODLAND HILLS	91364	9/1/2018
FA0037635	T-MOBILE SITE ID# SV11114A	200 BARRINGTON AVE UN B	LOS ANGELES	90049	9/1/2018
FA0009482	DELUXE FINISH LLC	200 E SLAUSON AVE UN A4-A	LOS ANGELES	90011	9/1/2018

FACILITY ID	FACILITY NAME	SITE ADDRESS	CITY	ZIP	LAST RUN DATE
FA0030789	G & L PLATING	19011 W PARTHENIA ST UN E	NORTHRIDGE	91324	9/1/2018
FA0002187	STANDARD ABRASIVES INC	19015 W PARTHENIA ST	NORTHRIDGE	91324	9/1/2018
FA0002187	STANDARD ABRASIVES INC	19015 W PARTHENIA ST	NORTHRIDGE	91324	9/1/2018
FA0014506	LAUSD - VANALDEN AVENUE SCHOOL	19019 W DELANO ST	RESEDA	91335	9/1/2018
FA0024444	JMP PLATING	19019 W PARTHENIA ST	NORTHRIDGE	91324	9/1/2018
FA0039382	WALGREENS #16482	1902 MARENGO ST	LOS ANGELES	90033	9/1/2018
FA0023748	CHECKPOINT IMPORTED CAR SERVICE	19025 W PARTHENIA ST	NORTHRIDGE	91324	9/1/2018
FA0021474	TANTRA INC	19025 W PARTHENIA ST SU 122	NORTHRIDGE	91324	9/1/2018
FA0012520	LAUSD - DIANE S LEICHMAN HIGH SCHOO	19034 W GAULT ST	RESEDA	91335	9/1/2018
FA0029863	OTTO'S CLEANERS	1904 S LA BREA AVE	LOS ANGELES	90016	9/1/2018
FA0011630	DOUGLAS INDUSTRIAL SUPPLY CO INC	1905 E 7TH ST	LOS ANGELES	90021	9/1/2018
FA0032140	ICG TELECOM GROUP, INC	1905 S ARMACOST AVE	LOS ANGELES	90025	9/1/2018
FA0009166	YAMAGUCHI BONSAI NURSERY	1905 S SAWTELLE BLVD	LOS ANGELES	90025	9/1/2018
FA0007293	B & S AUTO BODY	1906 S LINCOLN BLVD	VENICE	90291	9/1/2018
FA0010624	ALAMEDA INDUSTRIAL MEDICAL GROUP IN	1907 E WASHINGTON BLVD	LOS ANGELES	90021	9/1/2018
FA0003492	CONTINENTAL BAKING COMPANY	1907 W 60TH ST	LOS ANGELES	90047	9/1/2018
FA0024267	MARQUEZ AUTO & TIRE SERVICE	1908 E 4TH ST	LOS ANGELES	90033	9/1/2018
FA0007564	C & W SUPPLY	1909 S MAPLE AVE	LOS ANGELES	90011	9/1/2018
FA0016018	GOLD MOUNTAIN RECYCLING	1910 E OLYMPIC BLVD	LOS ANGELES	90021	9/1/2018
FA0027722	CENTRAL TIRE SERVICE	1910 S CENTRAL AVE	LOS ANGELES	90011	9/1/2018
FA0018142	DE LA MARE ENGINEERING, INC.	1910 W 1ST ST	SAN FERNANDO	91340	9/1/2018
FA0025060	NORSE DAIRY SYSTEMS L.P.	1910 W TEMPLE ST	LOS ANGELES	90026	9/1/2018
FA0018941	PRINTING MART	1911 S WESTWOOD BLVD	LOS ANGELES	90024	9/1/2018
FA0032942	NORTH VALLEY COLLISION CENTER	1912 1ST ST	SAN FERNANDO	91340	9/1/2018
FA0026147	AVILA'S AUTO GLASS	1913 E I ST	WILMINGTON	90744	9/1/2018
FA0008442	DISPOSAL SERVICE	1913 S PONTIUS AVE	LOS ANGELES	90025	9/1/2018
FA0010881	ROLAND T SHEPARD	1913 W WILSHIRE BLVD	LOS ANGELES	90057	9/1/2018
FA0009854	LAUSD - BECKFORD AVENUE SCHOOL	19130 W TULSA ST	NORTHRIDGE	91326	9/1/2018
FA0010312	DIANE & RUDY & SONS FOUNTAINS & STA	19130 W VENTURA BLVD	TARZANA	91356	9/1/2018
FA0036046	NUCO2 INC - NORTH HOLLYWOOD DEPOT	19133 PARTHENIA ST	NORTHRIDGE	91324	9/1/2018
FA0015338	DIVERSIFIED PRODUCTS CO	1914 S MATEO ST	LOS ANGELES	90021	9/1/2018
FA0008215	LEES ENTERPRISES	19145 W PARTHENIA ST SU K	NORTHRIDGE	91324	9/1/2018
FA0030708	TARICCO CORP.	1915 E PACIFIC COAST HWY	WILMINGTON	90744	9/1/2018
FA0004331	ADVANCED TECHNICAL CORP	1915 S ARMACOST AVE	LOS ANGELES	90025	9/1/2018
FA0008991	FALKNER MACHINERY	1915 S SANTA FE AVE	LOS ANGELES	90021	9/1/2018
FA0002673	IMPERIAL ASTRONICS	19151 W PARTHENIA ST SU 8	NORTHRIDGE	91324	9/1/2018
FA0020826	IMPERIAL ASTRONICS & FOUNTAINS FOR	19151 W PARTHENIA ST SU J	NORTHRIDGE	91324	9/1/2018
FA0011084	ASAHI GRAPHIC ARTS CORP	1916 E 1ST ST	LOS ANGELES	90033	9/1/2018
FA0010738	TAE SUN KIM	1916 S WESTERN AVE	LOS ANGELES	90018	9/1/2018
FA0027635	PRECISION ENGINE VOLUME, INC	1918 S SAN PEDRO ST	LOS ANGELES	90011	9/1/2018
FA0037534	T-MOBILE CELL SITE: SV00246A	1919 3RD AVE T-Mo SiteA	LOS ANGELES	90018	9/1/2018
FA0025351	DANNY'S AUTO DISMANTLING	1919 E I ST	WILMINGTON	90744	9/1/2018
FA0021528	NARDON MANUFACTURING CORPORATION	1919 N VINEBURN AVE	LOS ANGELES	90032	9/1/2018
FA0022327	J L AUTOMOTIVE	1919 S RAYMOND AVE	LOS ANGELES	90007	9/1/2018
FA0008782	B H TANK WORKS INC	1919 W SAN FERNANDO RD	LOS ANGELES	90065	9/1/2018
FA0015751	TRW INC - DEFENSE SYSTEMS DIVISION	19191 S VERMONT AVE	TORRANCE	90502	9/1/2018
FA0014907	PEGASUS PRESS	192 E JEFFERSON BLVD	LOS ANGELES	90011	9/1/2018

FACILITY ID	FACILITY NAME	SITE ADDRESS	CITY	ZIP	LAST RUN DATE
FA0001674	CARLSON INDUSTRIES	1920 N MAIN ST	LOS ANGELES	90031	9/1/2018
FA0034207	BELKIN	19200 S WESTERN AVE	TORRANCE	90501	9/1/2018
FA0036000	FRAMATIC	1921 BLAKE AVE	LOS ANGELES	90039	9/1/2018
FA0037098	SEI CHEMICALS	19215 W PARTHENIA ST UN C	NORTHRIDGE	91324	9/1/2018
FA0002136	BEST/HILLYARD	1922 E 7TH PL	LOS ANGELES	90021	9/1/2018
FA0010313	CROWN DISCOUNT BEAUTY SUPPLY	19228 W VENTURA BLVD	TARZANA	91356	9/1/2018
FA0028440	ELECTRONIC AUTOMOTIVE ENGINEERING	1923 S CENTRAL AVE	LOS ANGELES	90011	9/1/2018
FA0031147	UNITED AUTO BODY & PAINT	1923 S VERMONT AVE	LOS ANGELES	90007	9/1/2018
FA0034275	K & J AUTO REPAIR	1923 S VERMONT AVE UN B	LOS ANGELES	90007	9/1/2018
FA0037570	T-MOBILE CELL SITE: SV00793A	19230 SESNON BLVD T-Mo SiteA	PORTER RANCH	91326	9/1/2018
FA0022099	ALFRED A FRIEDMAN DDS	19231 W VICTORY BLVD	RESEDA	91335	9/1/2018
FA0030048	DR CLEANERS INC.	19233 W VENTURA BLVD	TARZANA	91356	9/1/2018
FA0014269	WIL-POWER BATTERY DISTRIBUTION	1924 W 1ST ST	SAN FERNANDO	91340	9/1/2018
FA0000289	AMERICAN TIRE DEPOT	1924 W COLORADO BLVD	LOS ANGELES	90041	9/1/2018
FA0025163	DAVID'S CELEBRITY CLEANERS	19245 W VENTURA BLVD	TARZANA	91356	9/1/2018
FA0025163	DAVID'S CELEBRITY CLEANERS	19245 W VENTURA BLVD	TARZANA	91356	9/1/2018
FA0014047	SCORPION PEST CONTROL CO	1925 E 7TH ST	SAN FERNANDO	91340	9/1/2018
FA0003133	VACANT LOT - DYNAMIC BUILDERS	1925 N MARIANNA AVE UN C50	LOS ANGELES	90032	9/1/2018
FA0024545	ARROWHEAD MOUNTAIN SPRING WATER CO	1925 S COMPTON AVE	LOS ANGELES	90011	9/1/2018
FA0002748	CONTINENTAL BAKING CO INC	1925 W 62ND ST	LOS ANGELES	90047	9/1/2018
FA0002383	7 - ELEVEN #18919	19259 W SATICOY ST	RESEDA	91335	9/1/2018
FA0027802	MERRILL CORP.	1926 E 14TH ST	LOS ANGELES	90021	9/1/2018
FA0030520	SHELL OIL PRODUCTS US-LA LUBRICANTS	1926 E PACIFIC COAST HWY STE B	WILMINGTON	90744	9/1/2018
FA0017085	COMPREHENSIVE SPECIALISTS MED GRP	1926 W WILSHIRE BLVD	LOS ANGELES	90057	9/1/2018
FA0010737	JC CHEMICAL CO	1927 S WESTERN AVE	LOS ANGELES	90018	9/1/2018
FA0037954	KIEWIT INFRASTRUCTURES WEST CO	1928 1/2 COTNER AVE	LOS ANGELES	90025	9/1/2018
FA0014845	MACHINERY CONSULTANTS, INC	1928 S SANTA FE AVE	LOS ANGELES	90021	9/1/2018
FA0006025	CALIFORNIA TOOL COMPANY INC	1929 S FIGUEROA ST	LOS ANGELES	90007	9/1/2018
FA0016222	CA DEER MFG COMPANY	1929 S HOOPER AVE	LOS ANGELES	90011	9/1/2018
FA0011086	FELIPE BAGUES MORTUARY	1930 E 1ST ST	LOS ANGELES	90033	9/1/2018
FA0011592	TRIPLE "T" SERVICE	1930 W 6TH ST	LOS ANGELES	90057	9/1/2018
FA0022650	ARCO IRIS MUFFLER SHOP	1930 W COLORADO BLVD	LOS ANGELES	90041	9/1/2018
FA0018055	COLORADO AUTO BODY SHOP	1930 W COLORADO BLVD UN A	LOS ANGELES	90041	9/1/2018
FA0013353	SANTA FE PSYCHOLOGICAL MEDICAL CLIN	1930 W WILSHIRE BLVD SU 305	LOS ANGELES	90017	9/1/2018
FA0009424	LORENZEN MORTUARY INC	19300 W SHERMAN WY	RESEDA	91335	9/1/2018
FA0011990	LUCKY STORES - #661	19301 W SATICOY ST	RESEDA	91335	9/1/2018
FA0014186	KING AUTO SUPPLY	19305 W VANOWEN ST	RESEDA	91335	9/1/2018
FA0030336	TAMPA SHELL	19309 W SHERMAN WY	RESEDA	91335	9/1/2018
FA0000656	A-ABBEY METALS INTERNATIONAL	1931 S MATEO ST	LOS ANGELES	90021	9/1/2018
FA0000656	A-ABBEY METALS INTERNATIONAL	1931 S MATEO ST	LOS ANGELES	90021	9/1/2018
FA0010508	A COMPANY CLEANERS	19315 W VICTORY BLVD	RESEDA	91335	9/1/2018
FA0000233	TRUDYS CLEANERS	19317 W SATICOY ST	RESEDA	91335	9/1/2018
FA0029744	PACIFIC TRENDS CAR CARE CENTER	1932 N HYPERION AVE	LOS ANGELES	90027	9/1/2018
FA0020136	JMR ELECTRONICS INC	19320 W LONDELIUS ST	NORTHRIDGE	91324	9/1/2018
FA0037562	T-MOBILE CELL SITE: SV00497A	19323 1/2 LANARK ST T-Mo SiteA	RESEDA	91335	9/1/2018
FA0017971	MAMMOTH COLOR LABS INC	19328 W LONDELIUS ST	NORTHRIDGE	91324	9/1/2018

FACILITY ID	FACILITY NAME	SITE ADDRESS	CITY	ZIP	LAST RUN DATE
FA0031658	WHITE OAK MERCEDES	19719 W VENTURA BLVD	WOODLAND HILLS	91364	9/1/2018
FA0020047	A BATTERY CO	1972 W WASHINGTON BLVD	LOS ANGELES	90018	9/1/2018
FA0032825	ALBERTSON'S #6332	19725 W VANOWEN ST	WINNETKA	91306	9/1/2018
FA0009427	O T AUTO SERVICE	19729 W SHERMAN WY	WINNETKA	91306	9/1/2018
FA0019198	HELDELBERG WEST INC	19730 S MAGELLAN DR	TORRANCE	90502	9/1/2018
FA0003048	COVERCRAFT INDUSTRIES INC	19731 W NORDHOFF ST	NORTHRIDGE	91324	9/1/2018
FA0001822	A/P AUTO BODY	19733 W SHERMAN WY SU 5	WINNETKA	91306	9/1/2018
FA0009428	GREG & MIKE'S AUTOBODY, INC	19733 W SHERMAN WY SU 7	WINNETKA	91306	9/1/2018
FA0029513	MIKE & GREG'S AUTO BODY	19733 W SHERMAN WY UN 1	WINNETKA	91306	9/1/2018
FA0029942	PERFORMANCE AUTO CARE	19735 W SHERMAN WY UN 1	WINNETKA	91306	9/1/2018
FA0034931	FLASH AUTO SERVICE	19735 W SHERMAN WY UN 4	WINNETKA	91306	9/1/2018
FA0009469	ADVANCED BUSINESS SYSTEMS	19736 W DEARBORN ST	CHATSWORTH	91311	9/1/2018
FA0009469	ADVANCED BUSINESS SYSTEMS	19736 W DEARBORN ST	CHATSWORTH	91311	9/1/2018
FA0020682	BROKEN DRUM INSULATION	19739 W BAHAMA ST	NORTHRIDGE	91324	9/1/2018
FA0004504	DICK LANDY INC	19743 W BAHAMA ST	NORTHRIDGE	91324	9/1/2018
FA0036288	ADVANCED BUSINESS SYSTEMS	19748 DEARBORN ST	CHATSWORTH	91311	9/1/2018
FA0004507	SECURA KEY	19749 W BAHAMA ST	NORTHRIDGE	91324	9/1/2018
FA0027878	DYNO TUNE	1975 W SLAUSON AVE	LOS ANGELES	90047	9/1/2018
FA0001268	JEAN PIERRE PRODUCTS INC	19750 S MAGELLAN DR	TORRANCE	90502	9/1/2018
FA0027294	HAPPY DRY CLEANER, INC	19752 W SHERMAN WY	WINNETKA	91306	9/1/2018
FA0034821	SCMH INC	19755 BAHAMA ST	NORTHRIDGE	91324	9/1/2018
FA0016355	SIGN XPRESS, INC	1976 S SEPULVEDA BLVD	LOS ANGELES	90025	9/1/2018
FA0039206	COCO'S AUTO REPAIR	19761 SHERMAN WY	WINNETKA	91306	9/1/2018
FA0009432	COCO'S AUTO REPAIR	19763 SHERMAN WY	WINNETKA	91306	9/1/2018
FA0004508	CUSTOM SUPPRESSION INC	19767 W BAHAMA ST	NORTHRIDGE	91324	9/1/2018
FA0020787	SHILPARK PAINT COMPANY	1980 S VERMONT AVE	LOS ANGELES	90007	9/1/2018
FA0031387	HOOPER CAMERA VIDEO CENTER	19800 W VENTURA BLVD	WOODLAND HILLS	91364	9/1/2018
FA0025905	AUTOSPECIALTY	19801 S VERMONT AVE	TORRANCE	90502	9/1/2018
FA0010323	CORBIN VILLAGE CLEANERS	19812 W VENTURA BLVD	WOODLAND HILLS	91364	9/1/2018
FA0039381	PARADISE PAINT & SUPPLY	19819 HAMILTON AVE	TORRANCE	90502	9/1/2018
FA0007840	CENTURY REPROGRAPHICS INC	19821 W NORDHOFF ST	NORTHRIDGE	91324	9/1/2018
FA0000147	WOODLAND HILLS MEDICAL CLINIC INC	19825 W VENTURA BLVD	WOODLAND HILLS	91364	9/1/2018
FA0020973	METAL TECHNOLOGY INC	19827 W NORDHOFF ST	NORTHRIDGE	91324	9/1/2018
FA0001740	JAVELIN ELECTRONICS	19831 S MAGELLAN DR	LOS ANGELES	90507	9/1/2018
FA0005729	LAUSD - CALVERT STREET SCHOOL	19850 W DELANO ST	WOODLAND HILLS	91367	9/1/2018
FA0001352	EGREMONT SCHOOLS INC	19850 W DEVONSHIRE ST	CHATSWORTH	91311	9/1/2018
FA0001619	GRINDLEY MFG INC	1989 W BLAKE AVE	LOS ANGELES	90039	9/1/2018
FA0015358	HALLELUIAH AUTO CENTER	1989 W WASHINGTON BLVD UN 1	LOS ANGELES	90018	9/1/2018
FA0015359	WORLD VAN CONVERSION	1989 W WASHINGTON BLVD UN 2	LOS ANGELES	90018	9/1/2018
FA0029862	KIM'S AUTO CENTER	1989 W WASHINGTON BLVD UN C	LOS ANGELES	90018	9/1/2018
FA0013211	RALPHS GROCERY COMPANY DIV #450	1991 E 20TH ST	LOS ANGELES	90006	9/1/2018
FA0031117	CROWN USED CARS	1993 N MARIANNA AVE	LOS ANGELES	90032	9/1/2018
FA0001620	GRINDLEY MFG INC	1993 W BLAKE AVE	LOS ANGELES	90039	9/1/2018
FA0038837	DUPLICATE	1995 E 20TH ST UN B	LOS ANGELES	90021	9/1/2018
FA0010325	CARE CENTER	19967 W VENTURA BLVD	WOODLAND HILLS	91364	9/1/2018
FA0037635	T-MOBILE SITE ID# SV11114A	200 BARRINGTON AVE UN B	LOS ANGELES	90049	9/1/2018
FA0009482	DELUXE FINISH LLC	200 E SLAUSON AVE UN A4-A	LOS ANGELES	90011	9/1/2018

FACILITY ID	FACILITY NAME	SITE ADDRESS	CITY	ZIP	LAST RUN DATE
FA0003540	MANLEY ENERGY RESOURCES	200 N BELMONT AVE	LOS ANGELES	90026	9/1/2018
FA0006399	BUDGET AUTO REPAIR	200 N GLENDALE BLVD	LOS ANGELES	90026	9/1/2018
FA0033669	VAL'S JEWELRY (TEST SITE ONLY)	200 N MAIN ST RM 1780	LOS ANGELES	90012	9/1/2018
FA0031790	PURETEK CORPORATION	200 N PARKSIDE DR	SAN FERNANDO	91340	9/1/2018
FA0010377	SAGE HYUNDAI	200 N VERMONT AVE	LOS ANGELES	90004	9/1/2018
FA0004448	EXXON COMPANY USA	200 S AVALON BLVD	WILMINGTON	90744	9/1/2018
FA0035932	NEXTEL OF CA INC. SITE CA-7538	200 S GRAND AVE	LOS ANGELES	90012	9/1/2018
FA0002571	UNOCAL	200 W 22ND ST	SAN PEDRO	90731	9/1/2018
FA0024892	L.A. CELLULAR - # 46	2000 E MARENGO ST UN D	LOS ANGELES	90033	9/1/2018
FA0018173	HIUKA AMERICA CORPORATION	2000 N GAFFEY ST	SAN PEDRO	90731	9/1/2018
FA0015965	RAY'S AUTOMOTIVE/ELECTRIC	2000 N HYPERION AVE	LOS ANGELES	90027	9/1/2018
FA0021972	S & A BUTTON DYERS	2000 S MAPLE AVE	LOS ANGELES	90011	9/1/2018
FA0034397	G & F ROOF SUPPLY	2000 S VERMONT AVE	LOS ANGELES	90007	9/1/2018
FA0010163	VERMONT AUTO CENTER INC.	2000 W VENICE BLVD	LOS ANGELES	90006	9/1/2018
FA0003005	CITY OF LA - PW - STREET SERVICES	2000 W WASHINGTON BLVD	LOS ANGELES	90018	9/1/2018
FA0003948	MGA NORTH LLC	20000 PRAIRIE ST	CHATSWORTH	91311	9/1/2018
FA0032464	CALIFORNIA COIL PROCESSORS	20000 S WESTERN AVE	TORRANCE	90501	9/1/2018
FA0008718	ADMIRAL POOL & SPA SUPPLY	20003 W ROSCOE BLVD	WINNETKA	91306	9/1/2018
FA0020358	EXPRESS TIRE SERVICE	2001 N BROADWAY UN D-E	LOS ANGELES	90031	9/1/2018
FA0026407	GASPAR'S AUTO REPAIR	2001 N MARIANNA AVE	LOS ANGELES	90032	9/1/2018
FA0024088	GEORGE RICE & SONS A DIV OF GUEBECO	2001 N SOTO ST	LOS ANGELES	90032	9/1/2018
FA0016127	SAMUEL K CHENG DDS	2001 S BARRINGTON AVE	LOS ANGELES	90025	9/1/2018
FA0001465	L A TOW	2001 S FIGUEROA ST # B	LOS ANGELES	90007	9/1/2018
FA0007294	STEVE'S AUTO SUPPLY	2001 S LINCOLN BLVD	VENICE	90291	9/1/2018
FA0012632	PONY EXPRESS COURIER CORP	2001 S SANTA FE AVE	LOS ANGELES	90021	9/1/2018
FA0035769	NEXTEL OF CA INC., SITE CA-7885	2001 W 60TH ST	LOS ANGELES	90047	9/1/2018
FA0006329	PRINCESS FRAMES	2001 W GAGE AVE	LOS ANGELES	90047	9/1/2018
FA0018905	AMERICAN PRESIDENT LINES,EAGLE MARI	2001 W JOHN S GIBSON BLVD	LOS ANGELES	90731	9/1/2018
FA0015379	CITY OF LA - PW - WCSD SOUTH YARD	2002 W SLAUSON AVE	LOS ANGELES	90047	9/1/2018
FA0024414	WORLD OIL CO #58	2003 S LINCOLN BLVD	VENICE	90291	9/1/2018
FA0034552	FRANK NIX ARCO	20032 W VENTURA BLVD	WOODLAND HILLS	91364	9/1/2018
FA0010106	BONNET TO BOOT	20036 W VANOWEN ST	WINNETKA	91306	9/1/2018
FA0032448	J & EDS AUTO BODY GROUP	20043 W ROSCOE BLVD	WINNETKA	91306	9/1/2018
FA0031628	MOZY'S AUTO REPAIR	20045 W ROSCOE BLVD	WINNETKA	91306	9/1/2018
FA0037941	SPRINT NEXTEL CELL SITE LA35XC883	2005 N HIGHLAND AVE	HOLLYWOOD	90068	9/1/2018
FA0024079	TYNER PAVING CO	2005 N SAN FERNANDO RD	LOS ANGELES	90065	9/1/2018
FA0002802	O'NEIL DATA SYSTEMS INC	2005 S ARMACOST AVE	LOS ANGELES	90025	9/1/2018
FA0031326	APRO OIL #1	2005 S LINCOLN BLVD	VENICE	90291	9/1/2018
FA0019942	TOPLINE DRY CLEANERS	2005 W 6TH ST	LOS ANGELES	90057	9/1/2018
FA0002341	PEERLESS HARDWARE INC	2005 W SUNSET BLVD SU 3	LOS ANGELES	90026	9/1/2018
FA0037213	AT&T MOBILITY - WINNETKA / 101 FWY	20051 VENTURA BLVD D2	WOODLAND HILLS	91364	9/1/2018
FA0037214	AT&T MOBILITY - WINNETKA/101 FWY	20051 VENTURA BLVD D2	WOODLAND HILLS	91364	9/1/2018
FA0024534	PRIME CLEANERS	20051 W VENTURA BLVD UN H	WOODLAND HILLS	91364	9/1/2018
FA0037259	AT&T MOBILITY - SATICOY & SINNETKA	20061 SATICOY ST	WINNETKA	91306	9/1/2018
FA0037891	SPRINT NEXTEL CELL SITE LA60XC513	20061 SATICOY ST UN B	WINNETKA	91306	9/1/2018
FA0037890	SPRINT NEXTEL CELL SITE CA7123	20061 SATICOY UN A	WINNETKA	91306	9/1/2018
FA0013359	CRAFTSMAN DENTAL LABORATORY	2007 W WILSHIRE BLVD SU 524	LOS ANGELES	90017	9/1/2018

FACILITY ID	FACILITY NAME	SITE ADDRESS	CITY	ZIP	LAST RUN DATE
FA0023287	CHROME MASTER	2007 W WILSHIRE BLVD UN 416	LOS ANGELES	90017	9/1/2018
FA0019950	CRAFT AUTO REPAIR	2008 N HYPERION AVE	LOS ANGELES	90027	9/1/2018
FA0034399	CALDWELL & SON, INC.	2008 S MATEO ST	LOS ANGELES	90021	9/1/2018
FA0014784	JOHNNIES METAL DESIGN	2009 W RIVERSIDE DR	LOS ANGELES	90027	9/1/2018
FA0019530	BALLOON MADNESS	201 E PACIFIC COAST HWY	WILMINGTON	90744	9/1/2018
FA0035696	SAV-ON #3203	201 N LOS ANGELES ST	LOS ANGELES	90012	9/1/2018
FA0020980	EL PUEBLO RESTAURANT	201 N LOS ANGELES ST UN 104	LOS ANGELES	90012	9/1/2018
FA0020981	ANNIE'S FAST FOOD	201 N LOS ANGELES ST UN 106	LOS ANGELES	90012	9/1/2018
FA0029758	PRECISION DYEING INC. (ROCK INTERNA	201 N WESTMORELAND AVE	LOS ANGELES	90004	9/1/2018
FA0013250	ST VINCENT RADIOLOGICAL MED GROUP I	201 S ALVARADO ST SU 311	LOS ANGELES	90057	9/1/2018
FA0013251	ST VINCENT MED CTR	201 S ALVARADO ST SU 312	LOS ANGELES	90057	9/1/2018
FA0013252	ST VINCENT RADIOLOGICAL MED GRP	201 S ALVARADO ST SU 329	LOS ANGELES	90057	9/1/2018
FA0013255	MID-WILSHIRE MEDICAL GROUP INC	201 S ALVARADO ST SU 500	LOS ANGELES	90057	9/1/2018
FA0024258	ST VINCENT EYE SURGERY CENTER	201 S ALVARADO ST SU 718	LOS ANGELES	90057	9/1/2018
FA0017710	NACHMAN BRAUTBAR M.D.	201 S ALVARADO ST UN 405	LOS ANGELES	90057	9/1/2018
FA0016857	ST VINCENT PROFESSIONAL OFFICE BUIL	201 S ALVARADO ST UN A	LOS ANGELES	90057	9/1/2018
FA0014510	LAUSD - 3RD STREET ELEMENTARY SCHOOL	201 S JUNE ST	LOS ANGELES	90004	9/1/2018
FA0033239	CALIFORNIA COLOR CORP	201 S OXFORD AVE	LOS ANGELES	90004	9/1/2018
FA0033239	CALIFORNIA COLOR CORP	201 S OXFORD AVE	LOS ANGELES	90004	9/1/2018
FA0031463	DAECO FUELS & ENGINEERING	201 W D ST	WILMINGTON	90744	9/1/2018
FA0010995	HMS HOST	201 WORLD WY	LOS ANGELES	90045	9/1/2018
FA0037551	T-MOBILE CELL SITE: SV00572A	2010 CENTURY PARK EAST T-Mo SiteA	LOS ANGELES	90067	9/1/2018
FA0007707	BOATECH INC	2010 S MESA ST	SAN PEDRO	90731	9/1/2018
FA0018886	METRO MEDICAL MALL	2010 W WILSHIRE BLVD	LOS ANGELES	90057	9/1/2018
FA0035908	NEXTEL OF CA SITE CA-8041	20100 S WESTERN AVE	LOS ANGELES	90501	9/1/2018
FA0022127	MOBIL SERVICE STATION #00183	20101 W VENTURA BLVD	WOODLAND HILLS	91367	9/1/2018
FA0028662	1 HOUR PHOTO EXPRESS	20107 W SHERMAN WY	WINNETKA	91306	9/1/2018
FA0037802	AT&T MOBILITY-LA0521-01 USC HMR	2011 E ZONAL AVE ATT-M	LOS ANGELES	90033	9/1/2018
FA0009522	LAUSD - TRANSPORTATION BRANCH	2011 N SOTO ST	LOS ANGELES	90032	9/1/2018
FA0009634	PEERLESS HARDWARE INC	2011 W SUNSET BLVD	LOS ANGELES	90026	9/1/2018
FA0012309	AMLAP INC. DBA POINT CAR RENTAL AND	20112 SHERMAN WY	WINNETKA	91306	9/1/2018
FA0010107	COPY CENTER	20113 W VANOWEN ST	WINNETKA	91306	9/1/2018
FA0029869	SUPER TECH AUTO SERVICE	20118 W SHERMAN WY	WINNETKA	91306	9/1/2018
FA0017521	G T A AUTO BODY INC	20119 W NORDHOFF ST	CHATSWORTH	91311	9/1/2018
FA0017521	G T A AUTO BODY INC	20119 W NORDHOFF ST	CHATSWORTH	91311	9/1/2018
FA0023976	AAA SECURITY IRON	2012 N HYPERION AVE	LOS ANGELES	90027	9/1/2018
FA0023976	AAA SECURITY IRON	2012 N HYPERION AVE	LOS ANGELES	90027	9/1/2018
FA0009590	DYER GRINDING CO	2012 S STONER AVE	LOS ANGELES	90025	9/1/2018
FA0019435	SPACE VECTOR CORP	20120 W PLUMMER ST	CHATSWORTH	91311	9/1/2018
FA0002167	C & B RADIATOR	20120 W SHERMAN WY	WINNETKA	91306	9/1/2018
FA0031872	STEVE'S TRANSMISSION SERVICE	20122 SHERMAN WY	WINNETKA	91306	9/1/2018
FA0027828	HECTOR'S AUTO REPAIR & MOBIL SERVICE	20124 SHERMAN WY UN H	WINNETKA	91306	9/1/2018
FA0037962	SPRINT NEXTEL CELL SITE LA54XC171	20127 VENTURA BLVD	WOODLAND HILLS	91364	9/1/2018
FA0030980	ALCO PRECISION INC	20127 W NORDHOFF ST	CHATSWORTH	91311	9/1/2018
FA0025954	MIZUNO AUTO REPAIR	20128 SHERMAN WY	WINNETKA	91306	9/1/2018
FA0002250	CHALCO INDUSTRIES, INC	20130 W SUNBURST ST	CHATSWORTH	91311	9/1/2018

FACILITY ID	FACILITY NAME	SITE ADDRESS	CITY	ZIP	LAST RUN DATE
FA0004509	SENIOR SYSTEMS TECHNOLOGY INC	20131 W BAHAMA ST	CHATSWORTH	91311	9/1/2018
FA0037327	VACANT PROPERTY	20136 SATICOY ST	CANOGA PARK	91306	9/1/2018
FA0037064	NTA INVESTMENTS (PROPERTY OWNER)	20138 ROSCOE BLVD	WINNETKA	91306	9/1/2018
FA0033520	C & B AUTO REPAIR	20138 ROSCOE BLVD # 5	WINNETKA	91306	9/1/2018
FA0024649	A & M AUTOMOTIVE CENTER	20138 ROSCOE BLVD # 9	WINNETKA	91306	9/1/2018
FA0024648	KAR TEK AUTO CLINIC	20138 ROSCOE BLVD UN 11	WINNETKA	91306	9/1/2018
FA0031593	VIRK AUTOMOTIVE INC.	20138 W ROSCOE BLVD	WINNETKA	91306	9/1/2018
FA0033521	ARTZ MUFFLER AND AUTOMOTIVE	20138 W ROSCOE BLVD # 3	WINNETKA	91306	9/1/2018
FA0035108	SUPER SPORT	20138 W ROSCOE BLVD UN 7	WINNETKA	91306	9/1/2018
FA0000140	CORONA PLATING	2014 S MAPLE AVE	LOS ANGELES	90011	9/1/2018
FA0031500	Z AND G AUTO PARTS	2014 S SAN PEDRO ST	LOS ANGELES	90011	9/1/2018
FA0035323	RITE AID #5542	20141 SHERMAN WY	CANOGA PARK	91306	9/1/2018
FA0037615	SATICOY AUTO CENTER LLC	20146 SATICOY ST	WINNETKA	91306	9/1/2018
FA0029865	JOEL'S AUTO REPAIR	20146 W SATICOY ST	WINNETKA	91306	9/1/2018
FA0030109	AJ AUTO REPAIR	20146 W SATICOY ST UN A-1	WINNETKA	91306	9/1/2018
FA0009147	CIRCLE T LETTERING	20149 W SATICOY ST	WINNETKA	91306	9/1/2018
FA0030503	EQUILON ENTERPRISES, LLC - LOS ANGE	2015 S LONG BEACH AVE	LOS ANGELES	90058	9/1/2018
FA0016375	OMRAM CORPORATION	2015 S PONTIUS AVE	LOS ANGELES	90025	9/1/2018
FA0031385	TIM'S PRINTING	2015 S SAWTELLE BLVD	LOS ANGELES	90025	9/1/2018
FA0034738	NEW VAC DIV. DCX-CHOL ENT.	20150 W SUNBURST ST	CHATSWORTH	91311	9/1/2018
FA0037345	AT&T MOBILITY - JON'S MARKET	20151 ROSCOE BLVD B	WINNETKA	91306	9/1/2018
FA0007845	TITAN / SESCO	20151 W NORDHOFF ST	CHATSWORTH	91311	9/1/2018
FA0019393	VONS #28	20151 W ROSCOE BLVD	WINNETKA	91306	9/1/2018
FA0022958	US POSTAL SERVICE - BOYLE STATION	2016 E 1ST ST	LOS ANGELES	90033	9/1/2018
FA0000459	CONTINENTAL GRAPHICS (CENTRAL CITY	2016 W RIVERSIDE DR	LOS ANGELES	90039	9/1/2018
FA0037966	SPRINT NEXTEL CELL SITE LA54XC535	20160 ROSCOE BLVD	WINNETKA	91306	9/1/2018
FA0008444	FINDLAY'S MACHINE SHOP INC	2017 S PONTIUS AVE	LOS ANGELES	90025	9/1/2018
FA0008992	SHANKMAN LABORATORIES INC	2017 S SANTA FE AVE	LOS ANGELES	90021	9/1/2018
FA0014785	ALEX ELECTRIC	2017 W RIVERSIDE DR	LOS ANGELES	90027	9/1/2018
FA0027877	DUMAS AUTO CLINIC	2017 W SLAUSON AVE	LOS ANGELES	90047	9/1/2018
FA0035643	FOTO ESQ	20175 W SATICOY ST	CANOGA PARK	91306	9/1/2018
FA0007461	R & R REFRIGERATION	2018 S MAIN ST	LOS ANGELES	90007	9/1/2018
FA0010650	ALOHA AUTO PARTS	2018 W WASHINGTON BLVD	LOS ANGELES	90018	9/1/2018
FA0015147	SOUTH AMERICAN PEST CONTROL SUPPLIE	202 S WESTERN AVE	LOS ANGELES	90004	9/1/2018
FA0036308	SPECTRUM PLATING CO.	202 W 140TH ST	LOS ANGELES	90061	9/1/2018
FA0003947	LOS ANGELES TIMES BLDG	202 W 1ST ST	LOS ANGELES	90012	9/1/2018
FA0003947	LOS ANGELES TIMES BLDG	202 W 1ST ST	LOS ANGELES	90012	9/1/2018
FA0012453	BETTER LIFE ORGANICS	2020 E 7TH PL	LOS ANGELES	90021	9/1/2018
FA0039208	DUPLICATE	2020 E 7TH PL	LOS ANGELES	90021	9/1/2018
FA0007449	JOE BLASCO COSMETICS	2020 N MAIN ST SU 240	LOS ANGELES	90031	9/1/2018
FA0033562	OLD GOOD ROOFING	2020 S MAIN ST	LOS ANGELES	90007	9/1/2018
FA0007882	LAUSD - NORWOOD STREET SCHOOL	2020 S OAK ST	LOS ANGELES	90007	9/1/2018
FA0030446	THE SHOP	2020 W 1ST ST	SAN FERNANDO	91340	9/1/2018
FA0004687	LA COUNTY - SHERIFFS DEPARTMENT	2020 W BEVERLY BLVD	LOS ANGELES	90057	9/1/2018
FA0001999	PCO, INC	20200 W SUNBURST ST	CHATSWORTH	91311	9/1/2018
FA0008461	MAJESTIC CABINETS	20201 W PRAIRIE ST SU G & H	CHATSWORTH	91311	9/1/2018

18920 LINNET ST TARZANA
18920 S NORMANDIE AVE LOS ANGELES
18930 NORDHOFF ST NORTHRIDGE
18934 S WESTERN AVE TORRANCE
18934 S WESTERN TORRANCE
18968 VENTURA BLVD TARZANA
1899 E 103RD ST LOS ANGELES
18TH & FLOWER SITE LOS ANGELES
1900 BROOKLYN AVE LOS ANGELES_1
1900 BROOKLYN AVE LOS ANGELES
1900 E 103RD ST WATTS
1900 E 22ND ST LOS ANGELES
1900 E 7TH ST LOS ANGELES
1900 E BROOKLYN & STATE LOS ANGELES
1900 E WASHINGTON BLVD LOS ANGELES
1900 HUNTER ST LOS ANGELES
1900 N HILLHURST AVE LOS ANGELES
1900 S LA BREA AVE LOS ANGELES
1900 S STATE COLLEGE BLVD ANAHEIM
1900 W TEMPLE ST LOS ANGELES
1900 W WASHINGTON BLVD LOS ANGELES
1900 WESTERN AVE LOS ANGELES
1900 WESTWOOD BLVD LOS ANGELES
1900 WILSHIRE BLVD LOS ANGELES
1901 N HILLHURST AVE LOS ANGELES
1901 N WILCOX AVE LOS ANGELES
1901 S SAN PEDRO ST LOS ANGELES
1901 VIOLET ST LOS ANGELES
1901 W OLYMPIC BLVD LOS ANGELES
1901 W SLAUSON AVE LOS ANGELES
1901 W TEMPLE ST LOS ANGELES
1901 WESTWOOD BLVD LOS ANGELES
1901 WILSHIRE BLVD LOS ANGELES
1904 S ARLINGTON LOS ANGELES
1905 S FIGUEROA ST LOS ANGELES
19056 PLUMMER ST VAN NUYS
1908 BROOKLYN AVE LOS ANGELES
1910 BAY ST LOS ANGELES
1910 N MAIN ST LOS ANGELES
1911 DALY ST LOS ANGELES
1911 W 7TH ST LOS ANGELES
1912 BROOKLYN AVE LOS ANGELES_1
1912 BROOKLYN AVE LOS ANGELES
1913 S FLOWER ST LOS ANGELES
1914 W SLAUSON AVE LOS ANGELES
1915 TARLETON AVE LOS ANGELES
1918 S BAY ST LOS ANGELES

1919 GLENDALE BLVD LOS ANGELES
1919 S SAN PEDRO ST LOS ANGELES
1919-27 S SAN PEDRO LOS ANGELES
192 S ALVARADO ST LOS ANGELES
1920 RANDOLPH ST LOS ANGELES
1920 S CENTRAL AVE LOS ANGELES
1920 S FIGUEROA ST LOS ANGELES
1921 PONTIUS AVE LOS ANGELES
1921 S CENTRAL AVE LOS ANGELES
1921 S FLOWER ST LOS ANGELES
1921 W 7TH ST LOS ANGELES
1922 N CAHUENGA BLVD LOS ANGELES
1925 PACIFIC COAST HWY WILMINGTON
1925 WILSHIRE BLVD LOS ANGELES
19253 S VERMONT AVE LOS ANGELES
19255 SATICOY ST LOS ANGELES
19259 VENTURA BLVD TARZANA
1926 E OLYMPIC BLVD LOS ANGELES
19260 ROSCOE BLVD NORTHRIDGE
19260 VANOWEN ST RESEDA
19263 ROSCOE BLVD NORTHRIDGE
1927 10TH ST LOS ANGELES
1930 BROADWAY ST LOS ANGELES
1930 N BROADWAY ST LOS ANGELES
1930 W 120TH ST LOS ANGELES
1930 W STONE CANYON RD LOS ANGELES
19300 ROSCOE BLVD NORTHRIDGE
19300 VENTURA BLVD TARZANA
19315 W VENTURA BLVD TARZANA
1933 BROADWAY BLVD LOS ANGELES
1934 E 3RD ST LOS ANGELES
1935 E FLORENCE AVE LOS ANGELES
1940 TARLETON AVE LOS ANGELES
1940-42 MATEO ST LOS ANGELES
19424 PLUMMER ST NORTHRIDGE
19436 VENTURA BLVD TARZANA
19438 VENTURA BLVD TARZANA
1944 S FIGUEROA ST LOS ANGELES
1944 S SEPULVEDA BLVD LOS ANGELES
19442 W SOLEDAD RD CANYON COUNTRY
1945 SAN FERNANDO RD LOS ANGELES
1946 S HOOVER ST LOS ANGELES
1947 BROOKLYN AVE LOS ANGELES
1949 16TH ST LOS ANGELES
1949 S HOOVER ST LOS ANGELES
1950 S SANTA FE AVE LOS ANGELES
1950-60 HUNTER ST LOS ANGELES

LAFD
HAZ WASTE
UST
AST
2
3
2
W
CALARP
CUPA
Est. 1997

19500 NORDHOFF ST NORTHRIDGE
19500 VENTURA BLVD TARZANA
19503 DEVONSHIRE ST NORTHRIDGE
1951 MCGARRY ST LOS ANGELES
1951 S MCKINLEY AVE LOS ANGELES
1953 BLAKE AVE LOS ANGELES
1954 BROOKLYN AVE LOS ANGELES
1955 GLENOAKS BLVD SAN FERNANDO
1955 W SLAUSON AVE LOS ANGELES
1956 NAOMI AVE LOS ANGELES
1957 SAWTELLE BLVD LOS ANGELES
1960 TORRANCE BLVD TORRANCE
19600 DEVONSHIRE ST CHATSWORTH
19600 NORDHOFF ST NORTHRIDGE
19620 NORDHOFF ST NORTHRIDGE
19650 CANTARA ST PANORAMA CITY
19650 VANOWEN ST RESEDA
19654 VENTURA BLVD TARZANA
1969 ZONAL AVE LOS ANGELES
19700 PARTHENIA ST NORTHRIDGE
19703 NORDHOFF ST NORTHRIDGE
1974 E SANTEE ST LOS ANGELES
1975 W LOMITA BLVD LOMITA
1979-81 W SLAUSON AVE LOS ANGELES
19800 DEVONSHIRE ST CHATSWORTH
19808 W PRAIRIE ST CHATSWORTH
19824 VENTURA BLVD WOODLAND HILLS
19839 SATICOY ST CANOGA PARK
1985 E 16TH ST LOS ANGELES
1985 E WASHINGTON BLVD LOS ANGELES
1985 W ADAMS BLVD LOS ANGELES
1989 S SEPULVEDA BLVD LOS ANGELES
19899 S PACIFIC GATEWAY TORRANCE
19900 DEVONSHIRE ST NORTHRIDGE
19950 NORDHOFF ST NORTHRIDGE
200 S LA BREA AVE LOS ANGELES
200 S LOS ANGELES ST LOS ANGELES
200 S SPRING ST DOWNTOWN LOS ANGELES
200 W 6TH ST LOS ANGELES
200 W ANAHEIM ST WILMINGTON
2000 BEVERLY BLVD LOS ANGELES
2000 GRACE AVE HOLLYWOOD
2000 HAUSER BLVD LOS ANGELES
2000 HUNTER ST LOS ANGELES
2000 RUSTIC CANYON BLVD PACIFIC PALISADES
2000 W 62ND ST LOS ANGELES
2000 W 6TH ST LOS ANGELES

2000 W ADAMS BLVD LOS ANGELES
2000 W JEFFERSON BLVD LOS ANGELES
2000 W MANCHESTER AVE LOS ANGELES
2000 W MIRAMAR ST LOS ANGELES
2000 WESTWOOD BLVD LOS ANGELES
2001 N PASADENA AVE LOS ANGELES
2001 S WESTERN AVE LOS ANGELES
2001 SACRAMENTO ST LOS ANGELES
2001-2015 E OLYMPIC BLVD LOS ANGELES
2002 S GRAND AVE LOS ANGELES
2003 2ND ST LOS ANGELES
2004 SAWTELLE BLVD LOS ANGELES
2004 W 3RD ST LOS ANGELES
2005 5TH ST SAN FERNANDO
2005 COLORADO BLVD LOS ANGELES
20052 SATICOY ST CANOGA PARK
20056 SHERMAN WY CANOGA PARK
2006 S LA CIENEGA BLVD LOS ANGELES
20060 SATICOY ST LOS ANGELES
2009-29 W WASHINGTON BLVD LOS ANGELES
201 E ANAHEIM ST WILMINGTON
201 E WASHINGTON BLVD LOS ANGELES
201 LEROY ST LOS ANGELES
201 N MISSION RD LOS ANGELES
201 N WESTERN AVE LOS ANGELES
201 S GAFFEY ST SAN PEDRO
201 S SPRING ST LOS ANGELES
201 VIGNES ST LOS ANGELES
201 W WASHINGTON BLVD LOS ANGELES
2010 S SANTA FE AVE LOS ANGELES
2010 W SLAUSON AVE LOS ANGELES
2010-2021 S ALAMEDA ST LOS ANGELES
20100 ROSCOE BLVD CANOGA PARK
20100 SAN FERNANDO MISSOIN RD CHATS WORTH
20104 SHERMAN WY CANOGA PARK
20105 SATICOY ST CANOGA PARK
20105 VENTURA BLVD WOODLAND HILLS
2011 S ALAMEDA ST LOS ANGELES
2011 VIOLET ST LOS ANGELES
20116 SHERMAN WAY LOS ANGELES
2012 COLORADO BLVD LOS ANGELES
2012 W JEFFERSON BLVD LOS ANGELES
2013 N MAIN ST LOS ANGELES
20136 STAGG ST CANOGA PARK
2014 W 8TH ST LOS ANGELES
20140 SHERMAN WY CANOGA PARK
2015 E 1ST ST LOS ANGELES

2015 LINCOLN BLVD LOS ANGELES
20156 DEVONSHIRE - MASON CHATSWORTH
2016 BAY ST LOS ANGELES
2016 N EASTERN AVE LOS ANGELES
2016 PASEO DEL MAR SAN PEDRO
2018 BAY ST LOS ANGELES
2018-2657 MENLO AVENUE LOS ANGELES
202 E WASHINGTON BLVD LOS ANGELES
202 N WILMINGTON BLVD WILMINGTON
202 N WILMINGTON WILMINGTON
202 S PACIFIC AVE SAN PEDRO
2020 LACY ST LOS ANGELES
2020 S PACIFIC AVE SAN PEDRO
2020 SAN FERNANDO RD LOS ANGELES
2020 W 11TH ST LOS ANGELES
2021 W WASHINGTON BLVD LOS ANGELES
2022 PACIFIC AVE VENICE
2022 W PICO BLVD LOS ANGELES
2023 RIVERSIDE DR LOS ANGELES
2025 SAN FERNANDO RD LOS ANGELES
20258 ARMINTA ST WINNETKA
2026 N MAIN ST LOS ANGELES
2026 SANTA FE AVE LOS ANGELES_1 OF 2
2026 SANTA FE AVE LOS ANGELES_2 OF 2
2026 W OLYMPIC BLVD LOS ANGELES
2027 S FIGUEROA ST LOS ANGELES
2028-30 COLORADO BLVD EAGLE ROCK
203 N MISSION RD LOS ANGELES
203 S SAN PEDRO ST LOS ANGELES
2030 E 7TH ST LOS ANGELES
2030 W 17TH ST LONG BEACH
20303 SHERMAN WY CANOGA PARK
2031 HURON ST LOS ANGELES
2032 S WESTGATE AVE LOS ANGELES
20322 S WESTERN AVE TORRANCE
20329 DEVONSHIRE ST CHATSWORTH
2034 AMES ST LOS ANGELES
2035 BAY ST LOS ANGELES
2035-37 E 7TH PL LOS ANGELES
2039 MARENGO ST UN D LOS ANGELES
2039 W SUNSET BLVD LOS ANGELES
204 CANNERY ST TERMINAL ISLAND
204 MESNAGER ST SAN PEDRO
2040 S SANTA FE AVE LOS ANGELES
2040 W SUNSET BLVD LOS ANGELES
2042 STONER AVE LOS ANGELES
20447 SHERMAN WY LOS ANGELES

12930 PIERCE ST LOS ANGELES
12935 SAN FERNANDO RD SYLMAR
1294 W 29TH ST LOS ANGELES
12940 RAYMER ST NORTH HOLLYWOOD
12940 SAN FERNANDO RD SYLMAR
12940 SATICOY ST NORTH HOLLYWOOD
12949 SAN FERNANDO RD SYLMAR
12949 SHERMAN WY N HOLLYWOOD
12950 BRANFORD ST PACOIMA
12950 CORAL TREE LOS ANGELES
12950 PIERCE ST LOS ANGELES
1298 N ALAMEDA ST WILMINGTON
1298 W JEFFERSON ST LOS ANGELES
1299 E ARTESIA BLVD CARSON
12TH & NOAMI LOS ANGELES
12TH S-W CORNER NAOMI AVE LOS ANGELES
130 COLLEGE ST LOS ANGELES
130 N JUANITA AVE LOS ANGELES
130 S BROADWAY LOS ANGELES
130 W COLLEGE ST LOS ANGELES
1300 CARDINAL ST LOS ANGELES_1 OF 3
1300 CARDINAL ST LOS ANGELES_2 OF 3
1300 CARDINAL ST LOS ANGELES_3 OF 3
1300 EXPOSITION BLVD LOS ANGELES
1300 N HIGHLAND AVE LOS ANGELES
1300 N SEPULVEDA BLVD LOS ANGELES
1300 S ALVARADO ST LOS ANGELES
1300 S BEACH BLVD LA HABRA
1300 S GAFFEY ST SAN PEDRO
1300 S SAN JULIAN ST LOS ANGELES
1300 SAN FERNANDO RD SAN FERNANDO
1300 SPENCE ST LOS ANGELES
1300 WESTWOOD BLVD LOS ANGELES
1300-02 E OLYMPIC BLVD LOS ANGELES
1300-10 S SAN PEDRO ST LOS ANGELES
1300-1310 S SAN PEDRO ST LOS ANGELES
13001 SATICOY ST NORTH HOLLYWOOD
13005 SHERMAN WY NORTH HOLLYWOOD
1301 E 6TH ST LOS ANGELES
1301 N MISSION RD LOS ANGELES
1301 N SPRING ST LOS ANGELES
1301 REGAN WAY SAN PEDRO
1301 S SAN PEDRO ST LOS ANGELES
1301 W 11TH ST LOS ANGELES
1301 W VERNON AVE LOS ANGELES
13017 N LOPEZ CANYON RD SAN FERNANDO
1302 E 41ST ST LOS ANGELES

1919 GLENDALE BLVD LOS ANGELES
1919 S SAN PEDRO ST LOS ANGELES
1919-27 S SAN PEDRO LOS ANGELES
192 S ALVARADO ST LOS ANGELES
1920 RANDOLPH ST LOS ANGELES
1920 S CENTRAL AVE LOS ANGELES
1920 S FIGUEROA ST LOS ANGELES
1921 PONTIUS AVE LOS ANGELES
1921 S CENTRAL AVE LOS ANGELES
1921 S FLOWER ST LOS ANGELES
1921 W 7TH ST LOS ANGELES
1922 N CAHUENGA BLVD LOS ANGELES
1925 PACIFIC COAST HWY WILMINGTON
1925 WILSHIRE BLVD LOS ANGELES
19253 S VERMONT AVE LOS ANGELES
19255 SATICOY ST LOS ANGELES
19259 VENTURA BLVD TARZANA
1926 E OLYMPIC BLVD LOS ANGELES
19260 ROSCOE BLVD NORTHRIDGE
19260 VANOWEN ST RESEDA
19263 ROSCOE BLVD NORTHRIDGE
1927 10TH ST LOS ANGELES
1930 BROADWAY ST LOS ANGELES
1930 N BROADWAY ST LOS ANGELES
1930 W 120TH ST LOS ANGELES
1930 W STONE CANYON RD LOS ANGELES
19300 ROSCOE BLVD NORTHRIDGE
19300 VENTURA BLVD TARZANA
19315 W VENTURA BLVD TARZANA
1933 BROADWAY BLVD LOS ANGELES
1934 E 3RD ST LOS ANGELES
1935 E FLORENCE AVE LOS ANGELES
1940 TARLETON AVE LOS ANGELES
1940-42 MATEO ST LOS ANGELES
19424 PLUMMER ST NORTHRIDGE
19436 VENTURA BLVD TARZANA
19438 VENTURA BLVD TARZANA
1944 S FIGUEROA ST LOS ANGELES
1944 S SEPULVEDA BLVD LOS ANGELES
19442 W SOLEDAD RD CANYON COUNTRY
1945 SAN FERNANDO RD LOS ANGELES
1946 S HOOVER ST LOS ANGELES
1947 BROOKLYN AVE LOS ANGELES
1949 16TH ST LOS ANGELES
1949 S HOOVER ST LOS ANGELES
1950 S SANTA FE AVE LOS ANGELES
1950-60 HUNTER ST LOS ANGELES

LAFD
HAZ WASTE
UST
AST
2
3
2
W
CALARP
CUPA
Est. 1997

19500 NORDHOFF ST NORTHRIDGE
19500 VENTURA BLVD TARZANA
19503 DEVONSHIRE ST NORTHRIDGE
1951 MCGARRY ST LOS ANGELES
1951 S MCKINLEY AVE LOS ANGELES
1953 BLAKE AVE LOS ANGELES
1954 BROOKLYN AVE LOS ANGELES
1955 GLENOAKS BLVD SAN FERNANDO
1955 W SLAUSON AVE LOS ANGELES
1956 NAOMI AVE LOS ANGELES
1957 SAWTELLE BLVD LOS ANGELES
1960 TORRANCE BLVD TORRANCE
19600 DEVONSHIRE ST CHATSWORTH
19600 NORDHOFF ST NORTHRIDGE
19620 NORDHOFF ST NORTHRIDGE
19650 CANTARA ST PANORAMA CITY
19650 VANOWEN ST RESEDA
19654 VENTURA BLVD TARZANA
1969 ZONAL AVE LOS ANGELES
19700 PARTHENIA ST NORTHRIDGE
19703 NORDHOFF ST NORTHRIDGE
1974 E SANTEE ST LOS ANGELES
1975 W LOMITA BLVD LOMITA
1979-81 W SLAUSON AVE LOS ANGELES
19800 DEVONSHIRE ST CHATSWORTH
19808 W PRAIRIE ST CHATSWORTH
19824 VENTURA BLVD WOODLAND HILLS
19839 SATICOY ST CANOGA PARK
1985 E 16TH ST LOS ANGELES
1985 E WASHINGTON BLVD LOS ANGELES
1985 W ADAMS BLVD LOS ANGELES
1989 S SEPULVEDA BLVD LOS ANGELES
19899 S PACIFIC GATEWAY TORRANCE
19900 DEVONSHIRE ST NORTHRIDGE
19950 NORDHOFF ST NORTHRIDGE
200 S LA BREA AVE LOS ANGELES
200 S LOS ANGELES ST LOS ANGELES
200 S SPRING ST DOWNTOWN LOS ANGELES
200 W 6TH ST LOS ANGELES
200 W ANAHEIM ST WILMINGTON
2000 BEVERLY BLVD LOS ANGELES
2000 GRACE AVE HOLLYWOOD
2000 HAUSER BLVD LOS ANGELES
2000 HUNTER ST LOS ANGELES
2000 RUSTIC CANYON BLVD PACIFIC PALISADES
2000 W 62ND ST LOS ANGELES
2000 W 6TH ST LOS ANGELES

LOS ANGELES COUNTY CUPA
ACTIVE - FACILITY INVENTORY

FACILITY NAME	SITE ADDRESS				CITY	ZIP	CERS ID	Facility ID	PE
CVS PHARMACY #9674	1050		SUNSET	BLVD	LOS ANGELES	90012	10254187	FA0025775	1001
QUEEN OF THE VALLEY CAMPUS (QVC)	1115	S	SUNSET	AVE	WEST COVINA	91790	10266349	FA0025908	3004
QUEEN OF THE VALLEY CAMPUS (QVC)	1115	S	SUNSET	AVE	WEST COVINA	91790	10266349	FA0025908	7124
QUEEN OF THE VALLEY CAMPUS (QVC)	1115	S	SUNSET	AVE	WEST COVINA	91790	10266349	FA0025908	1005
SENG'S AUTO REPAIR	1165	W	SUNSET	BLVD	LOS ANGELES	90012	10240234	FA0025814	1001
B & F MECHANICA GENERAL	1185	W	SUNSET	BLVD	LOS ANGELES	90012	10252639	FA0025862	1000
TRIPLE "S" CHEVRON	1209	S	SUNSET	AVE	WEST COVINA	91790	10282762	FA0025900	7124
TRIPLE "S" CHEVRON	1209	S	SUNSET	AVE	WEST COVINA	91790	10282762	FA0025900	1001
TRIPLE "S" CHEVRON	1209	S	SUNSET	AVE	WEST COVINA	91790	10282762	FA0025900	3002
RADI'S MECHANIC SERVICE INC	1344	W	SUNSET	BLVD	LOS ANGELES	90026	10262215	FA0044054	1000
WALGREENS #9136	1625	W	SUNSET	BLVD	LOS ANGELES	90026	10260598	FA0037602	1001
UNOCAL SUNSET 76	2035	W	SUNSET	BLVD	LOS ANGELES	90026	10247443	FA0025824	1000
KING'S CLEANERS	2103	W	SUNSET	BLVD	LOS ANGELES	90026	10252618	FA0025859	1001
LAFD-FIRE STATION 20	2144	W	SUNSET	BLVD	LOS ANGELES	90026	10242106	FA0047365	1001
4 EVERS AUTOMOTIVE SERVICE	2824	W	SUNSET	BLVD	LOS ANGELES	90026	10246444	FA0037766	1001
CMH AUTOBODY AND PAINT	2824		SUNSET	BLVD	LOS ANGELES	90026	10257865	FA0031394	1000
SUNSET BODY WORKS	3225		SUNSET	BLVD	LOS ANGELES	90026	0	FA0025798	1001
ATLANTIS MOTOR CORP	3300		SUNSET	BLVD B	LOS ANGELES	90026	10254823	FA0025776	1001
AGC COLLISION CENTER	3424	W	SUNSET	BLVD	LOS ANGELES	90026	10245880	FA0025799	1002
JASMINE CLEANERS	3514	W	SUNSET	BLVD	LOS ANGELES	90026	10252840	FA0025870	1001
99 CENTS ONLY STORES # 83	3600	W	SUNSET	BLVD	LOS ANGELES	90026	10263067	FA0045239	1001
I & A CLEANERS	3729	W	SUNSET	BLVD	LOS ANGELES	90026	10253728	FA0025853	1001
JIFFY LUBE #706	4020		SUNSET	BLVD	LOS ANGELES	90029	10246585	FA0025819	1002
GROSH SCENIC RENTALS INC	4114		SUNSET	BLVD	LOS ANGELES	90029	10251121	FA0025784	1000
VALVOLINE INST OIL CHANGE GN-0061	4359		SUNSET	BLVD	HOLLYWOOD	90029	10173881	FA0045181	1002
HOVSON AUTOMOTIVE CENTER	4385		SUNSET	BLVD	LOS ANGELES	90029	10248550	FA0025861	1001
VONS #2665	4520		SUNSET	BLVD	LOS ANGELES	90027	10173787	FA0043196	1001
CHILDREN'S HOSPITAL OF LA	4650		SUNSET	BLVD	LOS ANGELES	90027	10241233	FA0025823	1005
KAISER FOUNDATION HOSPITAL	4867		SUNSET	BLVD	LOS ANGELES	90027	10245826	FA0025836	1005
SUNSET SATER INC.	5007		SUNSET	BLVD	LOS ANGELES	90027	10241107	FA0025830	1002
TESORO (USA) 63183	5025	W	SUNSET	BLVD	LOS ANGELES	90027	10250860	FA0040861	1002
AUTOZONE #5390	5110		SUNSET	BLVD	LOS ANGELES	90027	10139501	FA0025849	1002
VINE AUTO BODY - SALES	5208		SUNSET	BLVD	LOS ANGELES	90027	10257565	FA0025857	1000
COAST 1 HR CLEANERS	5213		SUNSET	BLVD	LOS ANGELES	90027	10249432	FA0025854	1001
99 CENT STORE #63	5270	W	SUNSET	BLVD	LOS ANGELES	90027	10263064	FA0045238	1001
SUNSET WHEELS AND TIRES	5280	W	SUNSET	BLVD	LOS ANGELES	90027	10689556	FA0025820	1000

LOS ANGELES COUNTY CUPA
ACTIVE - FACILITY INVENTORY

FACILITY NAME	SITE ADDRESS					CITY	ZIP	CERS ID	Facility ID	PE
BECKCO INC	972	S	RESERVOIR	ST		POMONA	91766	10295347	FA0021947	1001
BECKCO INC	972	S	RESERVOIR	ST		POMONA	91766	10295347	FA0021947	3002
YRC INC (833)	1130	S	RESERVOIR	ST		POMONA	91766	10294150	FA0032576	1003
YRC INC (833)	1130	S	RESERVOIR	ST		POMONA	91766	10294150	FA0032576	3003
DYNASTY TRUCKING SCHOOL	1810	S	RESERVOIR	ST		POMONA	91766	10469782	FA0046154	1002
DYNASTY TRUCKING SCHOOL	1810	S	RESERVOIR	ST		POMONA	91766	10469782	FA0046154	3002
DYNASTY TRUCKING SCHOOL	1810	S	RESERVOIR	ST		POMONA	91766	10469782	FA0046154	3701
MACO IMPORT & EXPORT INC	1820	S	RESERVOIR	ST		POMONA	91766	10310395	FA0045054	3002
MASTER RECYCLING INC	1980	S	RESERVOIR	ST		POMONA	91766	10285024	FA0021926	1003
MASTER RECYCLING INC	1980	S	RESERVOIR	ST		POMONA	91766	10285024	FA0021926	3002
VERIZON WIRELESS - SIGNAL HILL	1999		RESERVOIR	DR		SIGNAL HILL	90755	10164737	FA0035714	3001
L/G WOOD PRODUCTS	2000	S	RESERVOIR	ST		POMONA	91766	10295032	FA0021948	3001
ROOFLINE SUPPLY & DELIVERY	2016	S	RESERVOIR	ST		POMONA	91766	10660039	FA0045757	3001
HCH SERVICE STATIONS, INC	2087	S	RESERVOIR	ST		POMONA	91766	10275901	FA0021935	7124
HCH SERVICE STATIONS, INC	2087	S	RESERVOIR	ST		POMONA	91766	10275901	FA0021935	1001
HCH SERVICE STATIONS, INC	2087	S	RESERVOIR	ST		POMONA	91766	10275901	FA0021935	3002
VIRUN, INC	2160	S	RESERVOIR	ST		POMONA	91766	10673692	FA0047886	3001
F-D-S MANUFACTURING CO INC	2200	S	RESERVOIR	ST		POMONA	91766	10268482	FA0021938	7124
F-D-S MANUFACTURING CO INC	2200	S	RESERVOIR	ST		POMONA	91766	10268482	FA0021938	1004
F-D-S MANUFACTURING CO INC	2200	S	RESERVOIR	ST		POMONA	91766	10268482	FA0021938	3003
F-D-S MANUFACTURING CO INC	2200	S	RESERVOIR	ST		POMONA	91766	10268482	FA0021938	3701
T MCGEE ELECTRIC INC	2390	S	RESERVOIR	ST		POMONA	91766	10268590	FA0021944	3003
T MCGEE ELECTRIC INC	2390	S	RESERVOIR	ST		POMONA	91766	10268590	FA0021944	1002
T MCGEE ELECTRIC INC	2390	S	RESERVOIR	ST		POMONA	91766	10268590	FA0021944	3701
SIEMENS INDUSTRY INC	2420	S	RESERVOIR	ST		POMONA	91766	10294999	FA0021943	3001
SIEMENS INDUSTRY INC	2420	S	RESERVOIR	ST		POMONA	91766	10294999	FA0021943	1001
RESERVOIR MART	2488	S	RESERVOIR	ST		POMONA	91766	10295761	FA0021936	7124
RESERVOIR MART	2488	S	RESERVOIR	ST		POMONA	91766	10295761	FA0021936	1002
RESERVOIR MART	2488	S	RESERVOIR	ST		POMONA	91766	10295761	FA0021936	3002
SINACO OIL #3 CORP	2727		RESERVOIR	ST		POMONA	91766	10271473	FA0033913	7124
SINACO OIL #3 CORP	2727		RESERVOIR	ST		POMONA	91766	10271473	FA0033913	3001
SINACO OIL #3 CORP	2727		RESERVOIR	ST		POMONA	91766	10271473	FA0033913	1001
JACK IN THE BOX #3547	2775	S	RESERVOIR	ST		POMONA	91766	10310344	FA0044751	3000
ANHEUSER-BUSCH SALES (POMONA)	2800	S	RESERVOIR	ST		POMONA	91766	10295185	FA0021945	3002
ANHEUSER-BUSCH SALES (POMONA)	2800	S	RESERVOIR	ST		POMONA	91766	10295185	FA0021945	1003
VERIZON WIRELESS: SILVERETTE	8300		REX	RD	B	PICO RIVERA	90660	10164749	FA0040980	3000

LOS ANGELES COUNTY CUPA
ACTIVE - FACILITY INVENTORY

FACILITY NAME	SITE ADDRESS					CITY	ZIP	CERS ID	Facility ID	PE
SPRINT CELL SITE LA35XC837	12851		LEYVA	ST		NORWALK	90650	10641457	FA0049398	3000
SONOCO PRODUCTS CO	12851		LEYVA	ST		NORWALK	90650	10283701	FA0016082	3003
SONOCO PRODUCTS CO	12851		LEYVA	ST		NORWALK	90650	10283701	FA0016082	1002
7-ELEVEN #18517	3507		LIBERTY	BLVD		SOUTH GATE	90280	10465402	FA0043048	3000
SWS PANEL & TRUSS INC	4231		LIBERTY	BLVD		SOUTH GATE	90280	10274872	FA0037123	3001
ART CENTER COLLEGE OF DESIGN	1700		LIDA	ST		PASADENA	91103	10309642	FA0016088	7070
ART CENTER COLLEGE OF DESIGN	1700		LIDA	ST		PASADENA	91103	10309642	FA0016088	1003
QUIXOTE	1021		LILLIAN	WAY		LOS ANGELES	90038	10259425	FA0034234	1003
DE-CAST INC	5916		LILLIAN	ST		LOS ANGELES	90001	10280098	FA0040440	3001
DE-CAST INC	5916		LILLIAN	ST		LOS ANGELES	90001	10280098	FA0040440	1001
IMAGIC	2810	N	LIMA	ST		BURBANK	91504	10229542	FA0016097	1003
IMAGIC	2810	N	LIMA	ST		BURBANK	91504	10229542	FA0016097	7020
STEVENS GRINDING CO	3072	N	LIMA	ST	A	BURBANK	91504	10229536	FA0016094	7020
WORLD FAMOUS 4X4	3075	N	LIMA			BURBANK	91504	10737481	FA0048532	1001
SPRINT BURBANK WAREHOUSE	3098	N	LIMA	ST		BURBANK	91504	10443400	FA0046696	7020
FRONTIER CALIFORNIA INC: MONROVIA TRAINING	115	E	LIME	AVE		MONROVIA	91016	10141555	FA0016102	7060
MONROVIA POLICE DEPARTMENT	140	E	LIME	AVE		MONROVIA	91016	10621612	FA0050020	7060
T-MOBILE IE 04497A	140	E	LIME	AVE		MONROVIA	91016	10310443	FA0037088	7060
CONSOLIDATED INDUSTRIAL SERVICES	2683		LIME	AVE		SIGNAL HILL	90755	10269739	FA0016103	1001
CONSOLIDATED INDUSTRIAL SERVICES	2683		LIME	AVE		SIGNAL HILL	90755	10269739	FA0016103	3001
GOLDSMITH CONSTRUCTION CO	2694		LIME	AVE		SIGNAL HILL	90755	10276078	FA0035601	1001
GOLDSMITH CONSTRUCTION CO	2694		LIME	AVE		SIGNAL HILL	90755	10276078	FA0035601	3001
WEATHERFORD U.S.,L.P.	3356		LIME	AVE		SIGNAL HILL	90755	10280779	FA0035607	1002
WEATHERFORD U.S.,L.P.	3356		LIME	AVE		SIGNAL HILL	90755	10280779	FA0035607	3002
WEATHERFORD U.S.,L.P.	3356		LIME	AVE		SIGNAL HILL	90755	10280779	FA0035607	1200
SCE NATURAL SUBSTATION			LIMEKLIN CANYON ROAD			NORTHRIDGE	91326	10655533	FA0048807	3001
CCI GROUP LLC	5370		LINBERGH	LN		BELL	90201	10690222	FA0047930	3000
J&S PRECISION AUTO	104	S	LINCOLN	BLVD		VENICE	90291	10240687	FA0016177	1001
LINCOLN DISCOUNT TIRES & AUTO	109		LINCOLN	BLVD		VENICE	90291	10251310	FA0016158	1001
CVS PHARMACY #8829	119	S	LINCOLN	BLVD		VENICE	90291	10260697	FA0037960	1101
ROSE 1 HOUR PHOTO AND STUDIO	144		LINCOLN	BLVD		VENICE	90291	10261393	FA0040242	1000
SWEDISH CAR CENTER	208		LINCOLN	BLVD		VENICE	90291	10255417	FA0016190	1001
WHOLE FOODS #43 VENICE	225		LINCOLN	BLVD		VENICE	90291	10510552	FA0046825	1001
99 CENT ONLY STORES #92	241		LINCOLN	BLVD		VENICE	90291	10446871	FA0045335	1001
LINCOLN GAS STATION	251	S	LINCOLN	BLVD		VENICE	90291	10239613	FA0041955	1001
YOSSI 76 #255481	300		LINCOLN	BLVD		VENICE	90291	10254478	FA0033727	1001

LOS ANGELES COUNTY CUPA
INACTIVE - FACILITY INVENTORY

FACILITY NAME	SITE ADDRESS					CITY	ZIP	CERS ID	Facility ID	PE
J R FUELING 2010	709	N	SUNSET	AVE		WEST COVINA	91790	10292641	FA0025899	7124
J R FUELING 2010	709	N	SUNSET	AVE		WEST COVINA	91790	10292641	FA0025899	7124
SPRINT NXTL FOXDALE - BETHANY BC WC	763	N	SUNSET	AVE		WEST COVINA	91790	0	FA0039014	3000
CHINA PRESS	811	W	SUNSET	BLVD		LOS ANGELES	90012	0	FA0025833	1001
WEST COVINA CITY YARD-THHWCF	825	S	SUNSET	AVE	B	WEST COVINA	91790	0	FA0025873	7124
WEST COVINA CITY YARD-THHWCF	825	S	SUNSET	AVE	B	WEST COVINA	91790	0	FA0025873	2025
C & R AUTO BODY SHOP	856	N	SUNSET	AVE		LA PUENTE	91744	0	FA0025886	3001
CVS PHARMACY #4065	858	N	SUNSET	AVE		LA PUENTE	91744	10290784	FA0041810	3001
T-MOBILE WEST SITE ID: IE04869A	858	N	SUNSET	AVE		LA PUENTE	91744	0	FA0041025	3000
VERDI MKTG DBA: YUM YUM DONUTS	908	N	SUNSET	AVE		LA PUENTE	91744	0	FA0037027	7124
FAR EAST AUTO SERVICE	1289	W	SUNSET	BLVD		LOS ANGELES	90026	10248781	FA0025850	1000
HUBBARD ONE	1301	W	SUNSET	BLVD		LOS ANGELES	90026	10256398	FA0025851	1001
PHOTO A PLUS	1381	W	SUNSET	BLVD	A	LOS ANGELES	90026	0	FA0025835	1006
LEIVA'S AUTO REPAIR	1467	W	SUNSET	BLVD		LOS ANGELES	90026	0	FA0025852	1001
GAS EXPRESS	1467	W	SUNSET	BLVD	B	LOS ANGELES	90026	0	FA0037765	1000
PHOTO CLUB	1610		SUNSET	BLVD		LOS ANGELES	90026	0	FA0032583	1006
C & J PHOTO STUDIO	1634		SUNSET	BLVD		LOS ANGELES	90026	0	FA0030638	1006
PHOTO CLUB	1708		SUNSET	BLVD		LOS ANGELES	90026	0	FA0030819	1006
AUTOZONE	2202	W	SUNSET	BLVD		LOS ANGELES	90026	0	FA0025826	1001
LANDMARK COMPANY	2235		SUNSET	BLVD		LOS ANGELES	90026	0	FA0031477	1001
CARROLL & PETER AUTO CENTER	2450		SUNSET	BLVD		LOS ANGELES	90026	0	FA0025800	1000
PARKMAN CLEANERS	2925	W	SUNSET	BLVD		LOS ANGELES	90026	10256932	FA0025831	1000
LEO AUTO SALES & REPAIR	3100		SUNSET	BLVD		LOS ANGELES	90026	0	FA0025801	1001
RAUL'S BODY & REPAIR	3300		SUNSET	BLVD	A	LOS ANGELES	90026	10243975	FA0025802	1001
SUNSET BODY WORKS	3300	W	SUNSET	BLVD	A & B	LOS ANGELES	90026	10262230	FA0044052	1000
SUPERIOR GLASS SERVICE	3923		SUNSET	BLVD		LOS ANGELES	90029	0	FA0025791	1001
GROSH SCENIC STUDIOS	4114		SUNSET	BLVD		LOS ANGELES	90029	0	FA0025797	1002
LEXTECH	4300		SUNSET	BLVD		LOS ANGELES	90029	10252021	FA0025832	1001
MARIO'S AUTO ELECTRIC	4311		SUNSET	BLVD		LOS ANGELES	90029	0	FA0025858	1000
KRAGEN AUTO PARTS #1517	4420		SUNSET	BLVD		LOS ANGELES	90027	0	FA0025782	1002
JULS AUTO TRANSMSN SPECIALIS	4451		SUNSET	BLVD		LOS ANGELES	90027	0	FA0025804	1001
C OF A AUTO REPAIR	5300	W	SUNSET	BLVD	6&7	LOS ANGELES	90027	0	FA0025780	1001
S & S AUTO REPAIR	5300	W	SUNSET	BLVD	3&4	LOS ANGELES	90027	0	FA0025871	1000
A+ AUTOMOTIVE EXPERTS	5300	W	SUNSET	BLVD	2	LOS ANGELES	90027	0	FA0025872	1001
CVS PHARMACY #9755	5510	W	SUNSET	BLVD		HOLLYWOOD	90028	0	FA0037641	1001
LEONETTI CINE RENTALS	5609		SUNSET	BLVD		LOS ANGELES	90028	0	FA0025806	1002

LOS ANGELES COUNTY CUPA
INACTIVE - FACILITY INVENTORY

FACILITY NAME	SITE ADDRESS					CITY	ZIP	CERS ID	Facility ID	PE
W P COMMERCIAL FUELING	201	S	RESERVOIR	ST		POMONA	91766	10293958	FA0021934	7124
W P COMMERCIAL FUELING	201	S	RESERVOIR	ST		POMONA	91766	10293958	FA0021934	7124
CALAWAY & BROOKS	216	S	RESERVOIR	ST		POMONA	91766	0	FA0021925	1002
DLG RESTAURANT EQUIPMENT & CLOSE OU	550	S	RESERVOIR	ST		POMONA	91766	10284994	FA0021927	3001
PRO IRON WORKS	1344	S	RESERVOIR	ST		POMONA	91766	0	FA0021937	3001
PRECISION FORMING	1352	S	RESERVOIR	ST		POMONA	91766	10289530	FA0033317	3002
ROLL MASTER CORP	1614	S	RESERVOIR	ST		POMONA	91766	0	FA0021941	1003
ROLL MASTER CORP	1614	S	RESERVOIR	ST		POMONA	91766	0	FA0021941	3002
ELEGANTOUCH FURNITURE MANUFACTURING	1810	S	RESERVOIR	ST	A	POMONA	91766	0	FA0046155	1002
ELEGANTOUCH FURNITURE MANUFACTURING	1810	S	RESERVOIR	ST	A	POMONA	91766	0	FA0046155	3001
MASTER RECYCLING INC	1980	S	RESERVOIR	ST		POMONA	91766	10285024	FA0021926	3501
HCH SERVICE STATIONS, INC	2087	S	RESERVOIR	ST		POMONA	91766	10275901	FA0021935	7124
MOTOR TECH SERVICE	2087	S	RESERVOIR	ST	B	POMONA	91766	0	FA0021930	1001
M & F AUTO BODY	2300	S	RESERVOIR	ST	204	POMONA	91766	0	FA0032321	1001
A&S ALL PURPOSE	2300	S	RESERVOIR	ST	314	POMONA	91766	0	FA0021929	1001
G & F AUTO BODY	2300	S	RESERVOIR	ST	305	POMONA	91766	0	FA0021933	1000
CAL SIERRA MACHINE	2300	S	RESERVOIR	ST	307	POMONA	91766	0	FA0032273	3001
QUALITY MACHINE SPECIAL INC	2300	S	RESERVOIR	ST	210	POMONA	91766	0	FA0021928	1001
RESERVOIR MART	2488	S	RESERVOIR	ST		POMONA	91766	10295761	FA0021936	7124
RESERVOIR MART	2488	S	RESERVOIR	ST		POMONA	91766	10295761	FA0021936	7124
SINACO OIL #3 CORP	2727		RESERVOIR	ST		POMONA	91766	10271473	FA0033913	7124
OLIVET INTERNATIONAL INC	2805	S	RESERVOIR	ST		POMONA	91766	0	FA0034980	3001
RAYTHEON TECHNICAL SERVICES CO LLC	2855	S	RESERVOIR	ST		POMONA	91766	0	FA0021946	1003
RAYTHEON TECHNICAL SERVICES CO LLC	2855	S	RESERVOIR	ST		POMONA	91766	0	FA0021946	3002
SAFETY-KLEEN	2875		RESERVOIR	ST		POMONA	91766	0	FA0021924	1003
SAFETY-KLEEN	2875		RESERVOIR	ST		POMONA	91766	0	FA0021924	3003
TURBO PERFORMANCE	14755		RESSEMER	ST	7	VAN NUYS	91411	0	FA0021949	1001
APOLOTRAN XPRESS	8300		REX	RD		PICO RIVERA	90660	0	FA0035467	3001
APOLOTRAN XPRESS	8300		REX	RD		PICO RIVERA	90660	0	FA0035467	1001
SCE SPONGE SUBSTATION	8320	E	REX	RD		PICO RIVERA	90660	10190267	FA0021952	3701
LUBRICATING SPECIALTIES CO	8320		REX	RD		PICO RIVERA	90660	10273798	FA0021951	3500
MAX SALES GROUP	8820		REX	RD		PICO RIVERA	90660	0	FA0042544	3001
BOISE WHITE PAPER LLC	8900		REX	RD	B	PICO RIVERA	90660	10269247	FA0038226	3003
BOISE INC	8900		REX	RD	A	PICO RIVERA	90660	0	FA0037974	1001
BOISE INC	8900		REX	RD	A	PICO RIVERA	90660	0	FA0037974	3702
BOISE INC	8900		REX	RD	A	PICO RIVERA	90660	0	FA0037974	3003

LOS ANGELES COUNTY CUPA
INACTIVE - FACILITY INVENTORY

FACILITY NAME	SITE ADDRESS					CITY	ZIP	CERS ID	Facility ID	PE
BOYLES SNYDER CO INC	6610		LEXINGTON	AVE		LOS ANGELES	90038	0	FA0016070	2020
L.P. ASSOCIATES INC	6650		LEXINGTON	AVE		LOS ANGELES	90038	0	FA0016073	1002
FEDERAL EXPRESS	6666		LEXINGTON	AVE		LOS ANGELES	90038	0	FA0016074	1003
CINEMA RESEARCH CORP	6860		LEXINGTON	AVE		LOS ANGELES	90038	0	FA0016068	1003
WHITTIER NARROWS RECREATION AREA A	823	N	LEXINGTON-GALLAT AREA A	RD		SOUTH EL MONTE	91733	10469044	FA0016081	7124
WHITTIER NARROWS RECREATION AREA A	823	N	LEXINGTON-GALLAT AREA A	RD		SOUTH EL MONTE	91733	10469044	FA0016081	7124
WHITTIER NARROWS RECREATION AREA A	823	N	LEXINGTON-GALLAT AREA A	RD		SOUTH EL MONTE	91733	10469044	FA0016081	7124
Sprint Cell Site LA35XC837	12851		LEYVA	ST		NORWALK	90650	0	FA0038742	3000
AT&T MOBILITY SONOCO MONOPINE (25678)	12851		LEYVA	ST	ATT	NORWALK	90650	0	FA0040313	3000
J & J SNACK FOODS CORP OF CA	12919		LEYVA	ST		NORWALK	90650	10274206	FA0016083	3002
J & J SNACK FOODS CORP OF CA	12919		LEYVA	ST		NORWALK	90650	10274206	FA0016083	1002
J & J SNACK FOODS CORP OF CA	12919		LEYVA	ST		NORWALK	90650	10274206	FA0016083	3501
LIBERTY CLEANERS	3217		LIBERTY	BLVD		SOUTH GATE	90280	0	FA0016085	1001
FIRST STUDENT INC	4220		LIBERTY	BLVD		SOUTH GATE	90280	0	FA0016086	1001
FIRST STUDENT INC	4220		LIBERTY	BLVD		SOUTH GATE	90280	0	FA0016086	3001
WILL BAUER INC	4224		LIBERTY	BLVD	A	SOUTH GATE	90280	10275811	FA0040433	3001
G G PALLETS	4224		LIBERTY	BLVD	B	SOUTH GATE	90280	10281886	FA0040432	3000
SWS PANEL & TRUSS INC	4231		LIBERTY	BLVD		SOUTH GATE	90280	10274872	FA0037123	1003
INCOLAY STUDIOS INC	520		LIBRARY	ST		SAN FERNANDO	91340	0	FA0016087	1002
ART CENTER COLLEGE OF DESIGN	1700		LIDA	ST		PASADENA	91103	10309642	FA0016088	7070
ART CENTER COLLEGE OF DESIGN	1700		LIDA	ST		PASADENA	91103	10309642	FA0016088	7070
ART CENTER COLLEGE OF DESIGN	1700		LIDA	ST		PASADENA	91103	10309642	FA0016088	7070
LEE PHARMACEUTICALS	1427		LIDCOMBE	AVE		SOUTH EL MONTE	91733	10285780	FA0016091	3002
EQUIPMENT MANUFACTURING CORP	1433		LIDCOMBE	AVE		SOUTH EL MONTE	91733	0	FA0016089	3001
LASEDA INC	1439		LIDCOMBE	AVE		SOUTH EL MONTE	91733	0	FA0016090	3001
CLEAN PARKING SYSTEMS	1445		LIDCOMBE	AVE		SOUTH EL MONTE	91733	10639519	FA0047160	3001
CLEAN PARKING SYSTEMS	1445		LIDCOMBE	AVE		SOUTH EL MONTE	91733	10639519	FA0047160	1001
SILVER LAB	1123		LILLIAN	WAY		LOS ANGELES	90038	0	FA0016092	1002
IMAGIC	2810	N	LIMA	ST		BURBANK	91504	10229542	FA0016097	7020
INDUSTRY SAW BLADES INC	2811	N	LIMA	ST		BURBANK	91504	10229539	FA0016096	1002
INDUSTRY SAW BLADES INC	2811	N	LIMA	ST		BURBANK	91504	10229539	FA0016096	7020
INDUSTRY SAW BLADES INC	2811	N	LIMA	ST		BURBANK	91504	10229539	FA0016096	7020
QUEST HEALTH CARE	3058	N	LIMA	ST		BURBANK	91504	0	FA0016099	7020
B-G DETECTION SERVICE	3071	N	LIMA	ST		BURBANK	91504	0	FA0016095	1002
B-G DETECTION SERVICE	3071	N	LIMA	ST		BURBANK	91504	0	FA0016095	2002

LOS ANGELES COUNTY CUPA
Site Mitigation Inventory

Facility Name	Address	City	Zip Code	Site ID / Case ID		Status
ALCO STANDARD/MET CAST	2131 STONER AVE	LOS ANGELES	90025	SD0010387	RO0000323	
FORMER BROWNS CLEANERS	10425-10431 SANTA MONICA BLVD	LOS ANGELES	90025	SD0000217	RO0000222	
US ARMY RESERVE CENTER	1250 FEDERAL AVE	LOS ANGELES	90025	SD0000193	RO0000197	
IMAGE CLEANERS	12200 WILSHIRE BLVD	LOS ANGELES	90025	SD0000054	RO0000012	
NORGE VILLAGE DRY CLEANERS	11905 WILSHIRE BLVD	LOS ANGELES	90025	SD0000062	RO0000058	
THE SPORT CLUB COMPANY	1815 PONTIUS AVE	LOS ANGELES	90025	SD0000034	RO0000047	
AVES TRUST/BANK OF AMERICA	2010 S WESTGATE AVE	LOS ANGELES	90025	SD0010591	RO0010591	
MOSS AND CO.	1820 WESTWOOD BLVD	LOS ANGELES	90025	SD0010469	RO0000291	
MOSS PLAZA DRY CLEANERS	1840 WESTWOOD BLVD	LOS ANGELES	90025	SD0010527	RO0010527	
STONER AVENUE PROPERTY	2040 STONER AVE	LOS ANGELES	90025	SD0000257	RO0000261	
SANTA MONICA PAVILION 1& 2 LLC	10700 SANTA MONICA BLVD	LOS ANGELES	90025	SD0000318	RO0001319	ACTIVE
ROCKWOOD PARK	000 COLTON ST	LOS ANGELES	90026	SD0000231	RO0000236	
LITTLE TOKYO SITE	153 GLENDALE BLVD	LOS ANGELES	90026	SD0000214	RO0000219	
COLORSCOPE INC.	169 GLENDALE BLVD	LOS ANGELES	90026	SD0010213	RO0000381	
COLTON RE-DEVELOPMENT	1299-1301 COLTON ST	LOS ANGELES	90026	SD0000673	RO0001671	ACTIVE
ARAGON COURT DEVELOPMENT	1314 COURT ST	LOS ANGELES	90026	SD0000674	RO0001672	ACTIVE
ARAGON COLTON DEVELOPMENT	1315 COLTON ST	LOS ANGELES	90026	SD0000675	RO0001673	ACTIVE
COURT STREET SITE	1246, 1250 & 1256 W COURT ST	LOS ANGELES	90026	SD0000713	RO0001711	ACTIVE
ROCKWOOD PROPERTY	1502-1510 ROCKWOOD ST	LOS ANGELES	90026	SD0000603	RO0001601	ACTIVE
1500 TEMPLE SITE	1500 W TEMPLE AVE	LOS ANGELES	90026	SD0000529	RO0001529	
BOYLES-SNYDER CO	3446 JOHN ST	LOS ANGELES	90026	SD0000473	RO0001473	
CHILDREN S HOSPITAL OF LA	4650 SUNSET BLVD	LOS ANGELES	90027	SD0010439	RO0010439	
FORMER DELUXE LABORATORIES	1377 N SERRANO AVE	HOLLYWOOD	90027	SD0000568	RO0001566	
SUN CLEANERS (FORMER)	5512 FRANKLIN AVE BLDG 5518	LOS ANGELES	90028	SD0000715	RO0001713	ACTIVE
SUNSET BLVD PROPERTY	6060 SUNSET BLVD	LOS ANGELES	90028	SD0000728	RO0001726	ACTIVE
GRETNA PARK RESIDENCES	1276 N WESTERN AVE	LOS ANGELES	90029	SD0000662	RO0001660	ACTIVE
TAGLYAN COMMERCIAL & RESIDENTIAL	5243 W SANTA MONICA BLVD	LOS ANGELES	90029	SD0000545	RO0001544	
ANTICO PIZZA	4955 SANTA MONICA BLVD	LOS ANGELES	90029	SD0000502	RO0001502	
PROPOSED AMCAL MULTI HOUSING DEVELOPMENT	306-360 W AVENUE 26 AVE	LOS ANGELES	90031	SD0000072	RO0000075	
VICTOR S INDUSTRIAL BATTERIES	138 N SAN FERNANDO RD	LOS ANGELES	90031	SD0010405	RO0000597	
PRECISION PLA./NATL WIRE & CBL	144 SAN FERNANDO RD	LOS ANGELES	90031	SD0010332	RO0000512	
SCENIC EXPRESS	2910 BARRANCA ST	LOS ANGELES	90031	SD0010318	RO0000530	
KENNINGTON PROPERTIES	3209 HUMBOLT ST	LOS ANGELES	90031	SD0010297	RO0000453	
LADDER IND./ ELSNER FAM. TRUST	1819 BARRANCA ST	LOS ANGELES	90031	SD0012043	RO0000463	
ST. VINCENT DE PAUL SOCIETY	210 N AVENUE 21	LOS ANGELES	90031	SD0010482	RO0000297	
NORTHEND WELDING	235 S AVENUE 17	LOS ANGELES	90031	SD0010512	RO0000490	
BIRKDALE HOLDING COMPANY	2433 BIRKDALE ST	LOS ANGELES	90031	SD0000610	RO0001608	
LACY STREET PRODUCTION CENTER	2600-2640 LACY ST	LOS ANGELES	90031	SD0000625	RO0001623	ACTIVE

LOS ANGELES COUNTY CUPA
ACTIVE - CALARP FACILITY INVENTORY

FACILITY NAME	SITE ADDRESS					CITY	ZIP	CERS ID	FACILITY ID	PE
TRIUMPH PROCESSING INC- PLANT 1	2605		INDUSTRY	WAY		LYNWOOD	90262	10153895	FA0014515	3501
TRIUMPH AEROSPACE STRUCTURES	3901		JACK NORTHROP	AVE		HAWTHORNE	90250	10270624	FA0018949	3503
PARAMOUNT ICELAND INC	8041		JACKSON	ST		PARAMOUNT	90723	10281787	FA0014687	3501
ST & I INC	7517		JEFFERSON	ST		PARAMOUNT	90723	10212694	FA0014818	3504
RANTEC	31186		LA BAYA	DR		WESTLAKE VILLAGE	91362	10421086	FA0015094	3501
EARL SCHMIDT FILTRATION PLANT (CLWA)	32700	N	LAKE HUGHES	RD		CASTAIC	91384	10287781	FA0015516	3503
PEMACO METAL PROCESSING CORP	2125		LEMON	ST		ALHAMBRA	91803	10307053	FA0016015	3501
MAC DONALD CARBIDE CO	4510		LITTLE JOHN	ST		BALDWIN PARK	91706	10282498	FA0016291	3502
RUBIO CANON LAND & WATER ASSOC	2663		MAIDEN	LN		ALTADENA	91001	10274860	FA0016944	3501
TAPIA WATER RECLAMATION	731		MALIBU CANYON	RD		CALABASAS	91302	10403506	FA0017281	3501
CITY OF CERRITOS-CORPORATE YARD	16540		MARQUARDT	AVE		CERRITOS	90703	10281478	FA0017659	3503
SCOTT SALES CO	6115		MAYWOOD	AVE		HUNTINGTON PARK	90255	10263310	FA0017762	3501
ANO LUME INC	1873		MERCED	AVE		SOUTH EL MONTE	91733	10285159	FA0017928	3502
ACCURATE STEEL TREATING	10008		MILLER	WAY		SOUTH GATE	90280	10264867	FA0018021	3501
MIRAMAR WATER TREATMENT PLANT	1021		MIRAMAR	AVE		CLAREMONT	91711	10294147	FA0018085	3506
EINSTEIN NOAH RESTAURANT GROUP INC	10050		MISSION MILL	RD		PICO RIVERA	90601	10279636	FA0018213	3503
MWD - WEYMOUTH WATER TREATMENT PLANT	700	N	MORENO	AVE		LA VERNE	91750	10029544	FA0018354	3509
GROW MORE INC	15600		NEW CENTURY	DR		GARDENA	90248	10271422	FA0018663	3502
JUICERO, INC	4000		NOAKES	ST		COMMERCE	90023	10272205	FA0018711	3503
SHINE FOOD, INC.	19216	S	NORMANDIE	AVE		TORRANCE	90502	10735990	FA0033948	3502
US FOODS	15155		NORTHAM	ST		LA MIRADA	90638	10290010	FA0018937	3503
PLANT & GAC	2692	N	OLIVE	AVE		ALTADENA	91001	10265611	FA0036904	3502
FRESHPOINT SOUTHERN CALIFORNIA	155		ORANGE	AVE		INDUSTRY	91744	10284523	FA0037228	3503
TROPICANA PRODUCTS INC	240	N	ORANGE	AVE		INDUSTRY	91744	10282546	FA0019457	3503
ARTISTIC SILVER PLATING INC	2344		ORANGE	AVE		SIGNAL HILL	90755	10267306	FA0035373	3501
AIRCRAFT X RAY	5216		PACIFIC	BLVD		HUNTINGTON PARK	90255	10274482	FA0019699	3502
LOS ANGELES REFINERY, NORTH AREA TANK FARM	2101	E	PACIFIC COAST	HWY		WILMINGTON	90744	10263400	FA0019864	3510
CALIFORNIA RESOURCES PRODUCTION CORPORATION	26835		PICO CANYON	RD	B	STEVENSON RANCH	91381	10267564	FA0020870	3501
ALLEN BOOSTER AND RESERVOIR	2073		PINECREST	DR		ALTADENA	91001	10265731	FA0033367	3501
LOS COYOTES WATER RECLAMATION PLANT	16515		PIUMA	AVE		CERRITOS	90703	10313710	FA0021006	3503
AMERICOLD	14840	E	PROCTOR	AVE		INDUSTRY	91746	10271794	FA0021319	3502
CACIQUE INC	14940	E	PROCTOR	AVE		INDUSTRY	91746	10283926	FA0021306	3503
AMERICAN BLENDING CO INC	13547		PUMICE	ST	A	NORWALK	90650	10295542	FA0021405	3502
PQ CORPORATION	8401		QUARTZ	AVE		SOUTH GATE	90280	10153419	FA0021425	3502
ALTA DENA CERTIFIED DAIRY - COI-SOUTH	17851	E	RAILROAD	ST	A	INDUSTRY	91748	10286452	FA0021483	3506
ECOLAB FACILITY #350	18383		RAILROAD	ST		INDUSTRY	91748	10137985	FA0021467	3506
MATERIAL LOGISTICS AND SERVICES	20455	S	REEVES	AVE		CARSON	90810	10174057	FA0021775	3509

LOS ANGELES COUNTY CUPA
ACTIVE - CALARP FACILITY INVENTORY

FACILITY NAME	SITE ADDRESS					CITY	ZIP	CERS ID	FACILITY ID	PE
LBA/CPT INDUSTRIAL-COMPANY III, LLC	5301		RIVERGRADE	RD		IRWINDALE	91706	10460056	FA0031854	3502
SONIC PLATING CO	1930	W	ROSECRANS	AVE		GARDENA	90249	10295629	FA0022357	3501
WHITTIER NARROWS WATER RECLAMATION PLANT	301	N	ROSEMEAD	BLVD		SOUTH EL MONTE	91733	10264795	FA0022632	3502
AMES TREATMENT PLANT	3371		RUBIO CANYON	RD		ALTADENA	91001	10274857	FA0022723	3503
LAC PUBLIC WORKS WATERWORKS	43035		RUCKER	ST		LANCASTER	93535	10288615	FA0039938	3501
AVK INDUSTRIAL PRODUCTS	25267		RYE CANYON	RD	E&W	VALENCIA	91355	10287814	FA0022890	3501
SPECTRUM LABORATORY PRODUCTS	14422	S	SAN PEDRO	ST		GARDENA	90248	10289563	FA0023496	3504
GENERAL MILLS OPERATIONS INC	1055	E	SANDHILL	AVE		CARSON	90746	10290364	FA0031707	3503
SOLVAY USA, INC.	20851	S	SANTA FE	AVE		LONG BEACH	90810	10197358	FA0023728	3507
UNIBRIGHT FOODS, INC	7101		SCOUT	AVE		BELL GARDENS	90201	10281130	FA0024165	3502
SUPREME STEEL TREATING INC	2466		SEAMAN	AVE		SOUTH EL MONTE	91733	10274710	FA0024178	3502
LINDE LLC	1290	E	SEPULVEDA	BLVD		CARSON	90745	10275673	FA0024459	3503
PHILLIPS 66 COMPANY, CARSON PLANT	1520	E	SEPULVEDA	BLVD		CARSON	90745	10263874	FA0024460	3510
AMERICOLD	1610	E	SEPULVEDA	BLVD		CARSON	90745	10271950	FA0032122	3503
TESORO REFINING AND MARKETING COMPANY LLC	1801	E	SEPULVEDA	BLVD		CARSON	90745	10152751	FA0024456	3510
VALLEY PLATING WORKS INC.	5900	E	SHEILA	ST		COMMERCE	90040	10151889	FA0024570	3502
COMMERCE REFUSE TO ENERGY FACILITY	5926		SHEILA	ST		COMMERCE	90040	10154103	FA0024568	3503
32 COLD, LLC	6020	E	SHEILA	ST		COMMERCE	90040	10273027	FA0024578	3501
MULTI TENANT FREEZER	6110		SHEILA	ST		COMMERCE	90040	10289248	FA0037420	3502
METAL SURFACES INC	6060		SHULL	ST		BELL GARDENS	90201	10279585	FA0024775	3504
BERRY PETROLEUM COMPANY	25121	N	SIERRA	HWY		NEWHALL	91321	10266601	FA0024877	3505
CITY OF SIERRA MADRE-MAINT YARD	621	E	SIERRA MADRE	BLVD		SIERRA MADRE	91024	10282792	FA0024966	3503
ENGINEERED POLYMER SOLUTIONS	5501	E	SLAUSON	AVE		COMMERCE	90040	10153871	FA0025145	3506
SMITHWAY & ASSOCIATES	5743		SMITHWAY	ST	106	COMMERCE	90040	10273978	FA0025288	3502
ICE STATION	27745	N	SMYTH	DR		VALENCIA	91355	10762633	FA0038996	3501
LAC PUBLIC WORKS WATERWORKS	3318	W	SOLEDAD CANYON	RD		ACTON	93510	10288603	FA0035885	3503
CITY OF PARAMOUNT WELL 15	6503		SOMERSET	BLVD		PARAMOUNT	90723	10419346	FA0025385	3501
SAUGUS WATER RECLAMATION PLANT	26200		SPRINGBROOK	AVE		SAUGUS	91350	10313719	FA0025546	3502
LANGER JUICE CO INC	16195		STEPHENS	ST		INDUSTRY	91745	10266283	FA0025666	3501
EL MONTE PLATING COMPANY	11409		STEWART	ST		EL MONTE	91731	10283629	FA0025677	3501
WELL #5 - STOCKWELL ST.	2083	E	STOCKWELL	ST		COMPTON	90222	10272241	FA0044872	3501
CITY OF CERRITOS-C-4 WELLSITE	16807		STUDEBAKER	RD		CERRITOS	90703	10279375	FA0025742	3503
A2Z PLATING CO	1467	S	SUNOL	DR		LOS ANGELES	90023	10152179	FA0025771	3501
THRIFTY PAYLESS, INC.	9200	E	TELSTAR	AVE		EL MONTE	91731	10280725	FA0026184	3504
HERMETIC SEAL CORPORATION	4232		TEMPLE CITY	BLVD		ROSEMEAD	91770	10153175	FA0026249	3502
VALENCIA WATER RECLAMATION PLANT	28185		THE OLD	RD		VALENCIA	91355	10313722	FA0026296	3502
WESTLAKE FILTRATION PLANT	32601		TORCHWOOD	PL		WESTLAKE VILLAGE	91361	10291798	FA0026452	3501

Thomas, Ramona

From: Thomas, Ramona
Sent: Thursday, October 18, 2018 6:12 PM
To: 'RB4-PublicRecords@waterboards.ca.gov'
Subject: Public Records Request

Hello,

This firm is performing a Phase I Environmental Site Assessment for the property located at the following addresses:

1911-1929 (odd) W. Sunset Blvd., 1910-1918 (even), 2000-2018 (all) and 1980 W. Reservoir St., Los Angeles, CA 90026 (APNs: 5404-001-007, 5419-009-034 and 5419-009-031, 5419-009-032)

We are requesting any information from your department pertaining to the above properties.

Please feel free to contact Susana Corletto with any questions or concerns at 310-854-6300 or Susana.Corletto@efiglobal.com.

Thank you for your assistance with this information.

Ramona Thomas, CSST, LST | Project Manager, Environmental Health & Safety
EFI Global, Inc.
Los Angeles, CA
DIRECT 310.854.6300 | FAX 310.854.0199
CELL 310.912.0981| EMAIL Ramona.Thomas@efiglobal.com
CSLB License #: 885902 – A, B, HAZ, ASB
www.efiglobal.com | Caring counts®

Corletto, Susana

From: Thomas, Ramona
Sent: Monday, October 29, 2018 3:25 PM
To: Corletto, Susana
Subject: FW: Public Records Request/2018101904

9836004144

Ramona Thomas, CSST, LST | Project Manager, Environmental Health & Safety
EFI Global, Inc.
Los Angeles, CA
DIRECT 310.854.6300 | FAX 310.854.0199
CELL 310.912.0981| EMAIL Ramona.Thomas@efiglobal.com
CSLB License #: 885902 – A, B, HAZ, ASB
www.efiglobal.com | Caring counts®

From: Gallardo, Laura@Waterboards [mailto:Laura.Gallardo@waterboards.ca.gov] **On Behalf Of** WB-RB4-PublicRecords
Sent: Monday, October 29, 2018 1:53 PM
To: Thomas, Ramona <Ramona.Thomas@EFIGLOBAL.com>
Cc: Gallardo, Laura@Waterboards <Laura.Gallardo@waterboards.ca.gov>
Subject: RE: Public Records Request/2018101904

The Regional Board has reviewed its files and has concluded that it does not have any records that are responsive to your request.

From: Thomas, Ramona <Ramona.Thomas@EFIGLOBAL.com>
Sent: Thursday, October 18, 2018 6:12 PM
To: WB-RB4-PublicRecords <RB4-PublicRecords.RB4-PublicRecords@waterboards.ca.gov>
Subject: Public Records Request

Hello,

This firm is performing a Phase I Environmental Site Assessment for the property located at the following addresses:

1911-1929 (odd) W. Sunset Blvd., 1910-1918 (even), 2000-2018 (all) and 1980 W. Reservoir St., Los Angeles, CA 90026 (APNs: 5404-001-007, 5419-009-034 and 5419-009-031, 5419-009-032)

We are requesting any information from your department pertaining to the above properties.

Please feel free to contact Susana Corletto with any questions or concerns at 310-854-6300 or Susana.Corletto@efiglobal.com.

Thank you for your assistance with this information.

Ramona Thomas, CSST, LST | Project Manager, Environmental Health & Safety
EFI Global, Inc.
Los Angeles, CA
DIRECT 310.854.6300 | FAX 310.854.0199
CELL 310.912.0981| EMAIL Ramona.Thomas@efiglobal.com
CSLB License #: 885902 – A, B, HAZ, ASB
www.efiglobal.com | Caring counts®

Thomas, Ramona

From: Thomas, Ramona
Sent: Monday, October 29, 2018 11:28 AM
To: 'RB4-PublicRecords@waterboards.ca.gov'
Subject: Public Records Request

Hello,

This firm is performing a Phase I Environmental Site Assessment for the property located at the following addresses:

1928-1978 (even) Reservoir Street, Los Angeles, CA 90026

1301 Liberty Street, Los Angeles, CA 90026

We are requesting any information from your department pertaining to the above properties.

Please feel free to contact Susana Corletto with any questions or concerns at 310-854-6300 or Susana.Corletto@efiglobal.com.

Thank you for your assistance with this information.

Ramona Thomas, CSST, LST | Project Manager, Environmental Health & Safety
EFI Global, Inc.
Los Angeles, CA
DIRECT 310.854.6300 | FAX 310.854.0199
CELL 310.912.0981| EMAIL Ramona.Thomas@efiglobal.com
CSLB License #: 885902 – A, B, HAZ, ASB
www.efiglobal.com | Caring counts®

Thomas, Ramona

From: Thomas, Ramona
Sent: Thursday, October 18, 2018 6:13 PM
To: 'glenn.castillo@dtsc.ca.gov'; 'robert.hardison@dtsc.ca.gov'
Subject: Public Records Request

Hello,

This firm is performing a Phase I Environmental Site Assessment for the property located at the following addresses:

1911-1929 (odd) W. Sunset Blvd., 1910-1918 (even), 2000-2018 (all) and 1980 W. Reservoir St., Los Angeles, CA 90026 (APNs: 5404-001-007, 5419-009-034 and 5419-009-031, 5419-009-032)

We are requesting any information from your department pertaining to the above property.

Please feel free to contact Susana Corletto with any questions or concerns at 310-854-6300 or Susana.Corletto@efiglobal.com.

Thank you for your assistance with this information.

Ramona Thomas, CSST, LST | Project Manager, Environmental Health & Safety
EFI Global, Inc.
Los Angeles, CA
DIRECT 310.854.6300 | FAX 310.854.0199
CELL 310.912.0981| EMAIL Ramona.Thomas@efiglobal.com
CSLB License #: 885902 – A, B, HAZ, ASB
www.efiglobal.com | Caring counts®

Department of Toxic Substances Control

Matthew Rodriquez
Secretary for
Environmental Protection

Barbara A. Lee, Director
9211 Oakdale Avenue
Chatsworth, California 91311

Edmund G. Brown Jr.
Governor

October 23, 2018

Ms. Ramona Thomas
EFI Global, Inc.
5261 West Imperial Highway
Los Angeles, CA 90045

VARIOUS SITES
PR3-101918-05

Dear Ms. Thomas:

We have received your Public Records Act Request for records from the Department of Toxic Substances Control.

After a thorough review of our files we have found that no such records exist at this office pertaining to the sites/facilities referenced below.

- 1911-1929 W. Sunset Boulevard, Los Angeles, CA 90026 (odd only)
- 1910-1918 W. Reservoir Street, Los Angeles, CA 90026 (even only)
- 2000-2018 W. reservoir Street, Los Angeles, CA 90026 (all)
- 1980 W. Reservoir Street, Los Angeles, CA 90026
- APNs: 5404-001-007, 5419-009-034, 5419-009-031 and 5419-009-032
- 2020 and 2032 E. 220th Street, Carson CA 90810
- APNs: 7316-027-015 and 7316-027-016

We would like to inform you about EnviroStor, a database that provides information and documents on over 5,000 DTSC cleanup sites. EnviroStor can be accessed at: http://www.envirostor.dtsc.ca.gov/public. Also, a computer is available in the Central Files of each DTSC Regional Office for use by community members to view EnviroStor.

Printed on Recycled Paper

If you have any questions or would like further information regarding your request, lease contact me at (818) 717-6522.

Sincerely,

Glenn Castillo/cs
Regional Records Coordinator

Thomas, Ramona

From: Thomas, Ramona
Sent: Monday, October 29, 2018 11:31 AM
To: 'glenn.castillo@dtsc.ca.gov'; 'robert.hardison@dtsc.ca.gov'
Subject: Public Records Request

Hello,

This firm is performing a Phase I Environmental Site Assessment for the property located at the following addresses:

1928-1978 (even) Reservoir Street, Los Angeles, CA 90026

1301 Liberty Street, Los Angeles, CA 90026

We are requesting any information from your department pertaining to the above property.

Please feel free to contact Susana Corletto with any questions or concerns at 310-854-6300 or Susana.Corletto@efiglobal.com.

Thank you for your assistance with this information.

Ramona Thomas, CSST, LST | Project Manager, Environmental Health & Safety
EFI Global, Inc.
Los Angeles, CA
DIRECT 310.854.6300 | FAX 310.854.0199
CELL 310.912.0981| EMAIL Ramona.Thomas@efiglobal.com
CSLB License #: 885902 – A, B, HAZ, ASB
www.efiglobal.com | Caring counts®

Department of Toxic Substances Control

Barbara A. Lee, Director
9211 Oakdale Avenue
Chatsworth, California 91311

Matthew Rodriquez
Secretary for
Environmental Protection

Edmund G. Brown Jr.
Governor

October 30, 2018

Ms. Ramona Thomas
EFI Global Inc.
5261 W. Imperial Hwy.
Los Angeles, CA 90045

1928-1978 (even) Reservoir Street, Los Angeles, CA 90026
1301 Liberty Street, Los Angeles, CA 90026
PR3-102918-03

Dear Ms. Thomas:

We have received your Public Records Act Request for records from the Department of Toxic Substances Control.

After a thorough review of our files we have found that no such records exist at this office pertaining to the sites/facilities referenced above.

We would also like to inform you about EnviroStor, a database that provides information and documents on over 5,000 DTSC cleanup sites. EnviroStor can be accessed at: http://www.envirostor.dtsc.ca.gov/public. Also, a computer is available in the Central Files of each DTSC Regional Office for use by community members to view EnviroStor.

If you have any questions or would like further information regarding your request, please contact me at (818) 717-6522.

Sincerely,

Glenn Castillo/aa
Regional Records Coordinator

Printed on Recycled Paper

SOUTH COAST AQMD

PUBLIC RECORDS REQUEST FORM

Request Information

Date Stored

Time Stored

Public Record Request Nbr

Public Record Request Tracking Nbr
99598

Attention Requestor

Please fill out this form completely. You may include an attachment to the form, if necessary.

Requestor Information

Requestor Name
Susana Corletto (9836004144)

Requestor Address
5261 W. Imperial Hwy

Requestor Company
EFI Global

Requestor City
Los Angeles

Requestor Email *
SUSANA.CORLETTO@EFIGLOBAL.COM

Requestor State
CA

Requestor Phone
(310)854-6300

Requestor Zip Code
90045

Type of Requested Record(s).

REQUESTED RECORDS. **Please be as specific as possible in describing the records you are seeking.** The more specific you are, the easier it will be to determine if such records exist in District files. Please contact the Public Records Unit if you need assistance in identifying District records.

Note: Permits to Operate, Equipment Lists, Notices of Violation, Notices to Comply, and Emissions Summaries are available through SCAQMD's FIND page at http://www3.aqmd.gov/webappl/fim/prog/search.aspx (you need to copy and paste this link into your browser).

Please Enter a description of the records you are requesting here: *
We are requesting any information from your departments pertaining to air emissions, including permits to operate, equipment lists and notices of violation.

Time Period of Documents Requested

Start Date *
1/1/1900

End Date *
10/19/2018

Requested Facility or Site Information (if applicable)

Note: You may only include one Facility or Site per Form.

Facility ID (if known)

Address
1911-1929 (odd) W. Sunset Blvd

Facility Name (if known)

City
Los Angeles

Zip Code
90026

Requested Application or Permit List. (if applicable)

Please click the Add Button to the right to enter a Application/Permit Number

Supplemental Attachments

Supplemental Documents

Note: Please use the above button for attaching additional documents that will help define your public records request.

Print

INSTRUCTIONS FOR REQUESTING RECORDS

(California Public Records Act, Govt. Code Sections 6250-6276.48)

1. In order to expedite your request, please fill out the form completely. Requests may also be submitted by phone at (909) 396-3700, by facsimile to (909) 396-3330, or by email to PublicRecordsRequests@aqmd.gov.

2. Requests must be for records prepared, owned, used, or retained by the District (Gov. Code Sec. 6252(e)). Requests should be for clearly identifiable records. The District is not required to create a new record in response to a request. The District will assist the requestor in making a request that describes reasonably identifiable records (Gov. Code Sec. 6253.1). Documents will not be provided if disclosure would infringe upon a copyright, trade secret, or is otherwise exempt in accordance with state law.

3. A search for facility records can only be conducted by one or all of the following:

-- a) Facility Name, Address, or Identification Number

-- b) Facility Application Number, or Permit to Operate Number; or

-- c) Facility Notice of Violation/Notice to Comply Number.

4. You will be notified within ten (10) days whether your request seeks copies of disclosable public records prepared, owned, used, or retained by this agency. In some cases, the District may need an additional 14 days to respond. If so, you will be notified in writing. You will also be provided an estimated date of when the records will be made available.

5. Communications regarding your request, and any records, will be provided by email, unless specified otherwise.

6. If the search for records finds the records voluminous, you will be notified of the approximate number of pages and/or length of time it will take to process your request.

7. If the records you requested have been marked confidential by the source of the record, you will be notified and given the option of continuing with the District's Trade Secret process.

8. If your request is to review records, rather than receive copies, the District will notify you once the records are gathered, and arrangements will be made for your review.

9. The charge for the direct cost of duplication is as follows: Paper Copies, $0.15/page each over 10 pages (first 10 pages are free); Copied CD's or flash drives, no charge; and Copied Audio Tapes, $5.00 each. After a preliminary estimate, advance payment may be required.

10. If the request is for information in an electronic format, the requestor shall bear the cost of producing a copy of the record, including the cost to construct the record and the cost of programming and computer services necessary to produce a copy of the record, when either of the following applies: (1) the District would be required to produce a copy of an electronic record and the record is one that is produced only at otherwise regularly scheduled intervals, or (2) the request would require data compilation, extraction, or programming to produce the record. (Gov. Code Sec. 6253.9(b)). The transfer of gathered electronic records onto CD, DVD or flash drive typically costs $10.00 each. An invoice will accompany your records when completed.

Note: For further information, please refer to the District's Guidelines for Implementing the California Public Records Act. The Guidelines are available in the lobby of the District Headquarters or on the District's web site at www.aqmd.gov.

Note: If you have questions pertaining to the submittal of a Public Records Act request, you may contact the Public Records Unit, (909) 396-3700, Tuesday through Friday, 7:00 a.m. to 5:30 p.m. Our Fax number is (909) 396-3330. Our email address is PublicRecordsRequests@aqmd.gov.

Submit Your Public Records Request

SOUTH COAST AQMD

PUBLIC RECORDS REQUEST FORM

Request Information

Date Stored

Time Stored

Public Record Request Nbr

Public Record Request Tracking Nbr
99599

Attention Requestor

Please fill out this form completely. You may include an attachment to the form, if necessary.

Requestor Information

Requestor Name
Susana Corletto (9836004144)

Requestor Address
5261 W. Imperial Hwy

Requestor Company
EFI Global

Requestor City
Los Angeles

Requestor Email *
SUSANA.CORLETTO@EFIGLOBAL.COM

Requestor State
CA

Requestor Phone
(310)854-6300

Requestor Zip Code
90045

Type of Requested Record(s).

REQUESTED RECORDS. **Please be as specific as possible in describing the records you are seeking.** The more specific you are, the easier it will be to determine if such records exist in District files. Please contact the Public Records Unit if you need assistance in identifying District records.

Note: Permits to Operate, Equipment Lists, Notices of Violation, Notices to Comply, and Emissions Summaries are available through SCAQMD's FIND page at http://www3.aqmd.gov/webappl/fim/prog/search.aspx (you need to copy and paste this link into your browser).

Please Enter a description of the records you are requesting here: *
We are requesting any information from your departments pertaining to air emissions, including permits to operate, equipment lists and notices of violation.

Time Period of Documents Requested

Start Date *
1/1/1900

End Date *
10/19/2018

Requested Facility or Site Information (if applicable)

Note: You may only include one Facility or Site per Form.

Facility ID (if known)

Address
1910-1918 (even) Reservoir St.

Facility Name (if known)

City
Los Angeles

Zip Code
90026

Requested Application or Permit List. (if applicable)

Please click the Add Button to the right to enter a Application/Permit Number

Supplemental Attachments

Supplemental Documents

Note: Please use the above button for attaching additional documents that will help define your public records request.

Print

INSTRUCTIONS FOR REQUESTING RECORDS

(California Public Records Act, Govt. Code Sections 6250-6276.48)

1. In order to expedite your request, please fill out the form completely. Requests may also be submitted by phone at (909) 396-3700, by facsimile to (909) 396-3330, or by email to PublicRecordsRequests@aqmd.gov.

2. Requests must be for records prepared, owned, used, or retained by the District (Gov. Code Sec. 6252(e)). Requests should be for clearly identifiable records. The District is not required to create a new record in response to a request. The District will assist the requestor in making a request that describes reasonably identifiable records (Gov. Code Sec. 6253.1). Documents will not be provided if disclosure would infringe upon a copyright, trade secret, or is otherwise exempt in accordance with state law.

3. A search for facility records can only be conducted by one or all of the following:

-- a) Facility Name, Address, or Identification Number

-- b) Facility Application Number, or Permit to Operate Number; or

-- c) Facility Notice of Violation/Notice to Comply Number.

4. You will be notified within ten (10) days whether your request seeks copies of disclosable public records prepared, owned, used, or retained by this agency. In some cases, the District may need an additional 14 days to respond. If so, you will be notified in writing. You will also be provided an estimated date of when the records will be made available.

5. Communications regarding your request, and any records, will be provided by email, unless specified otherwise.

6. If the search for records finds the records voluminous, you will be notified of the approximate number of pages and/or length of time it will take to process your request.

7. If the records you requested have been marked confidential by the source of the record, you will be notified and given the option of continuing with the District's Trade Secret process.

8. If your request is to review records, rather than receive copies, the District will notify you once the records are gathered, and arrangements will be made for your review.

9. The charge for the direct cost of duplication is as follows: Paper Copies, $0.15/page each over 10 pages (first 10 pages are free); Copied CD's or flash drives, no charge; and Copied Audio Tapes, $5.00 each. After a preliminary estimate, advance payment may be required.

10. If the request is for information in an electronic format, the requestor shall bear the cost of producing a copy of the record, including the cost to construct the record and the cost of programming and computer services necessary to produce a copy of the record, when either of the following applies: (1) the District would be required to produce a copy of an electronic record and the record is one that is produced only at otherwise regularly scheduled intervals, or (2) the request would require data compilation, extraction, or programming to produce the record. (Gov. Code Sec. 6253.9(b)). The transfer of gathered electronic records onto CD, DVD or flash drive typically costs $10.00 each. An invoice will accompany your records when completed.

Note: For further information, please refer to the District's Guidelines for Implementing the California Public Records Act. The Guidelines are available in the lobby of the District Headquarters or on the District's web site at www.aqmd.gov.

Note: If you have questions pertaining to the submittal of a Public Records Act request, you may contact the Public Records Unit, (909) 396-3700, Tuesday through Friday, 7:00 a.m. to 5:30 p.m. Our Fax number is (909) 396-3330. Our email address is PublicRecordsRequests@aqmd.gov.

Submit Your Public Records Request

Information Management
Public Records Unit

Direct Dial (909) 396-3700
Fax:(909) 396-3330

COMPLETION LETTER

October 25, 2018

SUSANA CORLETTO
EFI GLOBAL
5261W. IMPERIAL HWY.
LOS ANGELES, CA 90045

Ref.: CONTROL NO. 97348
Received 10/19/2018

Re: P/O'S, EQL'S, & NOV'S FOR 1910-1918 (EVEN) RESERVOIR ST, LOS ANGELES, CA.

After a thorough search of this agency's records:

NO REQUESTED RECORDS WERE FOUND FOR THE ABOVE-REFERENCED FACILITY OR FACILITY SITE.

If you have any questions, please do not hesitate to contact me, Tuesday through Friday, **8:00 a.m.** to **4:30 p.m.**

Sincerely,

LORA TRAPP x2854
For COLLEEN PAINE
Public Records Coordinator

:lt

SOUTH COAST AQMD

PUBLIC RECORDS REQUEST FORM

Request Information

Date Stored

Time Stored

Public Record Request Nbr

Public Record Request Tracking Nbr
99601

Attention Requestor

Please fill out this form completely. You may include an attachment to the form, if necessary.

Requestor Information

Requestor Name
Susana Corletto (9836004144)

Requestor Address
5261 W. Imperial Hwy

Requestor Company
EFI Global

Requestor City
Los Angeles

Requestor Email *
SUSANA.CORLETTO@EFIGLOBAL.COM

Requestor State
CA

Requestor Phone
(310)854-6300

Requestor Zip Code
90045

Type of Requested Record(s).

REQUESTED RECORDS. **Please be as specific as possible in describing the records you are seeking.** The more specific you are, the easier it will be to determine if such records exist in District files. Please contact the Public Records Unit if you need assistance in identifying District records.

Note: Permits to Operate, Equipment Lists, Notices of Violation, Notices to Comply, and Emissions Summaries are available through SCAQMD's FIND page at http://www3.aqmd.gov/webappl/fim/prog/search.aspx (you need to copy and paste this link into your browser).

Please Enter a description of the records you are requesting here: *
We are requesting any information from your departments pertaining to air emissions, including permits to operate, equipment lists and notices of violation.

Time Period of Documents Requested

Start Date *
1/1/1900

End Date *
10/19/2018

Requested Facility or Site Information (if applicable)

Note: You may only include one Facility or Site per Form.

Facility ID (if known)

Address
1980 W. Reservoir

Facility Name (if known)

City
Los Angeles

Zip Code
90026

Requested Application or Permit List. (if applicable)

Please click the Add Button to the right to enter a Application/Permit Number

Supplemental Attachments

Supplemental Documents

Note: Please use the above button for attaching additional documents that will help define your public records request.

Print

INSTRUCTIONS FOR REQUESTING RECORDS

(California Public Records Act, Govt. Code Sections 6250-6276.48)

1. In order to expedite your request, please fill out the form completely. Requests may also be submitted by phone at (909) 396-3700, by facsimile to (909) 396-3330, or by email to PublicRecordsRequests@aqmd.gov.

2. Requests must be for records prepared, owned, used, or retained by the District (Gov. Code Sec. 6252(e)). Requests should be for clearly identifiable records. The District is not required to create a new record in response to a request. The District will assist the requestor in making a request that describes reasonably identifiable records (Gov. Code Sec. 6253.1). Documents will not be provided if disclosure would infringe upon a copyright, trade secret, or is otherwise exempt in accordance with state law.

3. A search for facility records can only be conducted by one or all of the following:

-- a) Facility Name, Address, or Identification Number

-- b) Facility Application Number, or Permit to Operate Number; or

-- c) Facility Notice of Violation/Notice to Comply Number.

4. You will be notified within ten (10) days whether your request seeks copies of disclosable public records prepared, owned, used, or retained by this agency. In some cases, the District may need an additional 14 days to respond. If so, you will be notified in writing. You will also be provided an estimated date of when the records will be made available.

5. Communications regarding your request, and any records, will be provided by email, unless specified otherwise.

6. If the search for records finds the records voluminous, you will be notified of the approximate number of pages and/or length of time it will take to process your request.

7. If the records you requested have been marked confidential by the source of the record, you will be notified and given the option of continuing with the District's Trade Secret process.

8. If your request is to review records, rather than receive copies, the District will notify you once the records are gathered, and arrangements will be made for your review.

9. The charge for the direct cost of duplication is as follows: Paper Copies, $0.15/page each over 10 pages (first 10 pages are free); Copied CD's or flash drives, no charge; and Copied Audio Tapes, $5.00 each. After a preliminary estimate, advance payment may be required.

10. If the request is for information in an electronic format, the requestor shall bear the cost of producing a copy of the record, including the cost to construct the record and the cost of programming and computer services necessary to produce a copy of the record, when either of the following applies: (1) the District would be required to produce a copy of an electronic record and the record is one that is produced only at otherwise regularly scheduled intervals, or (2) the request would require data compilation, extraction, or programming to produce the record. (Gov. Code Sec. 6253.9(b)). The transfer of gathered electronic records onto CD, DVD or flash drive typically costs $10.00 each. An invoice will accompany your records when completed.

Note: For further information, please refer to the District's Guidelines for Implementing the California Public Records Act. The Guidelines are available in the lobby of the District Headquarters or on the District's web site at www.aqmd.gov.

Note: If you have questions pertaining to the submittal of a Public Records Act request, you may contact the Public Records Unit, (909) 396-3700, Tuesday through Friday, 7:00 a.m. to 5:30 p.m. Our Fax number is (909) 396-3330. Our email address is PublicRecordsRequests@aqmd.gov.

Submit Your Public Records Request

Information Management
Public Records Unit

Direct Dial (909) 396-3700
Fax:(909) 396-3330

COMPLETION LETTER

October 25, 2018

SUSANA CORLETTO
EFI GLOBAL
5261W. IMPERIAL HWY.
LOS ANGELES, CA 90045

Ref.: CONTROL NO. 97351
Received 10/19/2018

Re: P/O'S, EQL'S, & NOV'S FOR 1980 W RESERVOIR ST, LOS ANGELES, CA.

After a thorough search of this agency's records:

NO REQUESTED RECORDS WERE FOUND FOR THE ABOVE-REFERENCED FACILITY OR FACILITY SITE.

If you have any questions, please do not hesitate to contact me, Tuesday through Friday, **8:00 a.m.** to **4:30 p.m.**

Sincerely,

STACEY WALKOWIAK x2383
For COLLEEN PAINE
Public Records Coordinator

:sw

SOUTH COAST AQMD

PUBLIC RECORDS REQUEST FORM

Request Information

Date Stored

Time Stored

Public Record Request Nbr

Public Record Request Tracking Nbr
99600

Attention Requestor

Please fill out this form completely. You may include an attachment to the form, if necessary.

Requestor Information

Requestor Name
Susana Corletto (9836004144)

Requestor Address
5261 W. Imperial Hwy

Requestor Company
EFI Global

Requestor City
Los Angeles

Requestor Email *
SUSANA.CORLETTO@EFIGLOBAL.COM

Requestor State
CA

Requestor Phone
(310)854-6300

Requestor Zip Code
90045

Type of Requested Record(s).

REQUESTED RECORDS. **Please be as specific as possible in describing the records you are seeking.** The more specific you are, the easier it will be to determine if such records exist in District files. Please contact the Public Records Unit if you need assistance in identifying District records.

Note: Permits to Operate, Equipment Lists, Notices of Violation, Notices to Comply, and Emissions Summaries are available through SCAQMD's FIND page at http://www3.aqmd.gov/webappl/fim/prog/search.aspx (you need to copy and paste this link into your browser).

Please Enter a description of the records you are requesting here: *
We are requesting any information from your departments pertaining to air emissions, including permits to operate, equipment lists and notices of violation.

Time Period of Documents Requested

Start Date *
1/1/1900

End Date *
10/19/2018

Requested Facility or Site Information (if applicable)

Note: You may only include one Facility or Site per Form.

Facility ID (if known)

Address
2000-2018 (all) Reservoir St.

Facility Name (if known)

City
Los Angeles

Zip Code
90026

Requested Application or Permit List. (if applicable)

Please click the Add Button to the right to enter a Application/Permit Number

Supplemental Attachments

Supplemental Documents

Note: Please use the above button for attaching additional documents that will help define your public records request.

Print

INSTRUCTIONS FOR REQUESTING RECORDS

(California Public Records Act, Govt. Code Sections 6250-6276.48)

1. In order to expedite your request, please fill out the form completely. Requests may also be submitted by phone at (909) 396-3700, by facsimile to (909) 396-3330, or by email to PublicRecordsRequests@aqmd.gov.

2. Requests must be for records prepared, owned, used, or retained by the District (Gov. Code Sec. 6252(e)). Requests should be for clearly identifiable records. The District is not required to create a new record in response to a request. The District will assist the requestor in making a request that describes reasonably identifiable records (Gov. Code Sec. 6253.1). Documents will not be provided if disclosure would infringe upon a copyright, trade secret, or is otherwise exempt in accordance with state law.

3. A search for facility records can only be conducted by one or all of the following:

-- a) Facility Name, Address, or Identification Number

-- b) Facility Application Number, or Permit to Operate Number; or

-- c) Facility Notice of Violation/Notice to Comply Number.

4. You will be notified within ten (10) days whether your request seeks copies of disclosable public records prepared, owned, used, or retained by this agency. In some cases, the District may need an additional 14 days to respond. If so, you will be notified in writing. You will also be provided an estimated date of when the records will be made available.

5. Communications regarding your request, and any records, will be provided by email, unless specified otherwise.

6. If the search for records finds the records voluminous, you will be notified of the approximate number of pages and/or length of time it will take to process your request.

7. If the records you requested have been marked confidential by the source of the record, you will be notified and given the option of continuing with the District's Trade Secret process.

8. If your request is to review records, rather than receive copies, the District will notify you once the records are gathered, and arrangements will be made for your review.

9. The charge for the direct cost of duplication is as follows: Paper Copies, $0.15/page each over 10 pages (first 10 pages are free); Copied CD's or flash drives, no charge; and Copied Audio Tapes, $5.00 each. After a preliminary estimate, advance payment may be required.

10. If the request is for information in an electronic format, the requestor shall bear the cost of producing a copy of the record, including the cost to construct the record and the cost of programming and computer services necessary to produce a copy of the record, when either of the following applies: (1) the District would be required to produce a copy of an electronic record and the record is one that is produced only at otherwise regularly scheduled intervals, or (2) the request would require data compilation, extraction, or programming to produce the record. (Gov. Code Sec. 6253.9(b)). The transfer of gathered electronic records onto CD, DVD or flash drive typically costs $10.00 each. An invoice will accompany your records when completed.

Note: For further information, please refer to the District's Guidelines for Implementing the California Public Records Act. The Guidelines are available in the lobby of the District Headquarters or on the District's web site at www.aqmd.gov.

Note: If you have questions pertaining to the submittal of a Public Records Act request, you may contact the Public Records Unit, (909) 396-3700, Tuesday through Friday, 7:00 a.m. to 5:30 p.m. Our Fax number is (909) 396-3330. Our email address is PublicRecordsRequests@aqmd.gov.

Submit Your Public Records Request

Information Management
Public Records Unit

Direct Dial (909) 396-3700
Fax:(909) 396-3330

COMPLETION LETTER

October 25, 2018

SUSANA CORLETTO
EFI GLOBAL
5261W. IMPERIAL HWY.
LOS ANGELES, CA 90045

Ref.: CONTROL NO. 97352
Received 10/19/2018

Re: P/O'S, EQL'S, & NOV'S FOR 2000-2018 RESERVOIR ST, LOS ANGELES, CA.

After a thorough search of this agency's records:

NO REQUESTED RECORDS WERE FOUND FOR THE ABOVE-REFERENCED FACILITY OR FACILITY SITE.

If you have any questions, please do not hesitate to contact me, Tuesday through Friday, **8:00 a.m.** to **4:30 p.m.**

Sincerely,

STACEY WALKOWIAK x2383
For COLLEEN PAINE
Public Records Coordinator

:sw

SOUTH COAST AQMD

PUBLIC RECORDS REQUEST FORM

Request Information

Date Stored

Time Stored

Public Record Request Nbr

Public Record Request Tracking Nbr
99707

Attention Requestor

Please fill out this form completely. You may include an attachment to the form, if necessary.

Requestor Information

Requestor Name
Susana Corletto (9836004144)

Requestor Address
5261 W. Imperial Hwy

Requestor Company
EFI Global

Requestor City
Los Angeles

Requestor Email*
SUSANA.CORLETTO@EFIGLOBAL.COM

Requestor State
CA

Requestor Phone
(310)854-6300

Requestor Zip Code
90045

Type of Requested Record(s).

REQUESTED RECORDS. **Please be as specific as possible in describing the records you are seeking.** The more specific you are, the easier it will be to determine if such records exist in District files. Please contact the Public Records Unit if you need assistance in identifying District records.

Note: Permits to Operate, Equipment Lists, Notices of Violation, Notices to Comply, and Emissions Summaries are available through SCAQMD's FIND page at http://www3.aqmd.gov/webappl/fim/prog/search.aspx (you need to copy and paste this link into your browser).

Please Enter a description of the records you are requesting here:*
We are requesting any information from your departments pertaining to air emissions, including permits to operate, equipment lists and notices of violation.

Time Period of Documents Requested

Start Date*
1/1/1900

End Date*
10/29/2018

Requested Facility or Site Information (if applicable)

Note: You may only include one Facility or Site per Form.

Facility ID (if known)

Address
1928-1978 (even) Reservoir Street

Facility Name (if known)

City
Los Angeles

Zip Code
90026

Requested Application or Permit List. (if applicable)

Please click the Add Button to the right to enter a Application/Permit Number

Supplemental Attachments

Supplemental Documents

Note: Please use the above button for attaching additional documents that will help define your public records request.

Print

INSTRUCTIONS FOR REQUESTING RECORDS

(California Public Records Act, Govt. Code Sections 6250-6276.48)

1. In order to expedite your request, please fill out the form completely. Requests may also be submitted by phone at (909) 396-3700, by facsimile to (909) 396-3330, or by email to PublicRecordsRequests@aqmd.gov.

2. Requests must be for records prepared, owned, used, or retained by the District (Gov. Code Sec. 6252(e)). Requests should be for clearly identifiable records. The District is not required to create a new record in response to a request. The District will assist the requestor in making a request that describes reasonably identifiable records (Gov. Code Sec. 6253.1). Documents will not be provided if disclosure would infringe upon a copyright, trade secret, or is otherwise exempt in accordance with state law.

3. A search for facility records can only be conducted by one or all of the following:

-- a) Facility Name, Address, or Identification Number

-- b) Facility Application Number, or Permit to Operate Number; or

-- c) Facility Notice of Violation/Notice to Comply Number.

4. You will be notified within ten (10) days whether your request seeks copies of disclosable public records prepared, owned, used, or retained by this agency. In some cases, the District may need an additional 14 days to respond. If so, you will be notified in writing. You will also be provided an estimated date of when the records will be made available.

5. Communications regarding your request, and any records, will be provided by email, unless specified otherwise.

6. If the search for records finds the records voluminous, you will be notified of the approximate number of pages and/or length of time it will take to process your request.

7. If the records you requested have been marked confidential by the source of the record, you will be notified and given the option of continuing with the District's Trade Secret process.

8. If your request is to review records, rather than receive copies, the District will notify you once the records are gathered, and arrangements will be made for your review.

9. The charge for the direct cost of duplication is as follows: Paper Copies, $0.15/page each over 10 pages (first 10 pages are free); Copied CD's or flash drives, no charge; and Copied Audio Tapes, $5.00 each. After a preliminary estimate, advance payment may be required.

10. If the request is for information in an electronic format, the requestor shall bear the cost of producing a copy of the record, including the cost to construct the record and the cost of programming and computer services necessary to produce a copy of the record, when either of the following applies: (1) the District would be required to produce a copy of an electronic record and the record is one that is produced only at otherwise regularly scheduled intervals, or (2) the request would require data compilation, extraction, or programming to produce the record. (Gov. Code Sec. 6253.9(b)). The transfer of gathered electronic records onto CD, DVD or flash drive typically costs $10.00 each. An invoice will accompany your records when completed.

Note: For further information, please refer to the District's Guidelines for Implementing the California Public Records Act. The Guidelines are available in the lobby of the District Headquarters or on the District's web site at www.aqmd.gov.

Note: If you have questions pertaining to the submittal of a Public Records Act request, you may contact the Public Records Unit, (909) 396-3700, Tuesday through Friday, 7:00 a.m. to 5:30 p.m. Our Fax number is (909) 396-3330. Our email address is PublicRecordsRequests@aqmd.gov.

Submit Your Public Records Request

Information Management
Public Records Unit

Direct Dial (909) 396-3700
Fax:(909) 396-3330

COMPLETION LETTER

October 31, 2018

SUSANA CORLETTO
EFI GLOBAL
5261W. IMPERIAL HWY.
LOS ANGELES, CA 90045

Ref.: CONTROL NO. 97444
Received 10/30/2018

Re: P/O'S, EQL'S, & NOV'S FOR 1928-1978 (EVEN) RESERVOIR ST, LOS ANGELES, CA.

After a thorough search of this agency's records:

NO REQUESTED RECORDS WERE FOUND FOR THE ABOVE-REFERENCED FACILITY OR FACILITY SITE.

If you have any questions, please do not hesitate to contact me, Tuesday through Friday, **8:00 a.m.** to **4:30 p.m.**

Sincerely,

LORA TRAPP x2854
For COLLEEN PAINE
Public Records Coordinator

:lt

SOUTH COAST AQMD

PUBLIC RECORDS REQUEST FORM

Request Information

Date Stored

Time Stored

Public Record Request Nbr

Public Record Request Tracking Nbr
99708

Attention Requestor

Please fill out this form completely. You may include an attachment to the form, if necessary.

Requestor Information

Requestor Name
Susana Corletto (9836004144)

Requestor Address
5261 W. Imperial Hwy

Requestor Company
EFI Global

Requestor City
Los Angeles

Requestor Email *
SUSANA.CORLETTO@EFIGLOBAL.COM

Requestor State
CA

Requestor Phone
(310)854-6300

Requestor Zip Code
90045

Type of Requested Record(s).

REQUESTED RECORDS. **Please be as specific as possible in describing the records you are seeking.** The more specific you are, the easier it will be to determine if such records exist in District files. Please contact the Public Records Unit if you need assistance in identifying District records.

Note: Permits to Operate, Equipment Lists, Notices of Violation, Notices to Comply, and Emissions Summaries are available through SCAQMD's FIND page at http://www3.aqmd.gov/webappl/fim/prog/search.aspx (you need to copy and paste this link into your browser).

Please Enter a description of the records you are requesting here: *
We are requesting any information from your departments pertaining to air emissions, including permits to operate, equipment lists and notices of violation.

Time Period of Documents Requested

Start Date *
1/1/1900

End Date *
10/29/2018

Requested Facility or Site Information (if applicable)

Note: You may only include one Facility or Site per Form.

Facility ID (if known)

Address
1301 Liberty Street

Facility Name (if known)

City
Los Angeles

Zip Code
90026

Requested Application or Permit List. (if applicable)

Please click the Add Button to the right to enter a Application/Permit Number

Supplemental Attachments

Supplemental Documents

Note: Please use the above button for attaching additional documents that will help define your public records request.

Print

INSTRUCTIONS FOR REQUESTING RECORDS

(California Public Records Act, Govt. Code Sections 6250-6276.48)

1. In order to expedite your request, please fill out the form completely. Requests may also be submitted by phone at (909) 396-3700, by facsimile to (909) 396-3330, or by email to PublicRecordsRequests@aqmd.gov.

2. Requests must be for records prepared, owned, used, or retained by the District (Gov. Code Sec. 6252(e)). Requests should be for clearly identifiable records. The District is not required to create a new record in response to a request. The District will assist the requestor in making a request that describes reasonably identifiable records (Gov. Code Sec. 6253.1). Documents will not be provided if disclosure would infringe upon a copyright, trade secret, or is otherwise exempt in accordance with state law.

3. A search for facility records can only be conducted by one or all of the following:

-- a) Facility Name, Address, or Identification Number

-- b) Facility Application Number, or Permit to Operate Number; or

-- c) Facility Notice of Violation/Notice to Comply Number.

4. You will be notified within ten (10) days whether your request seeks copies of disclosable public records prepared, owned, used, or retained by this agency. In some cases, the District may need an additional 14 days to respond. If so, you will be notified in writing. You will also be provided an estimated date of when the records will be made available.

5. Communications regarding your request, and any records, will be provided by email, unless specified otherwise.

6. If the search for records finds the records voluminous, you will be notified of the approximate number of pages and/or length of time it will take to process your request.

7. If the records you requested have been marked confidential by the source of the record, you will be notified and given the option of continuing with the District's Trade Secret process.

8. If your request is to review records, rather than receive copies, the District will notify you once the records are gathered, and arrangements will be made for your review.

9. The charge for the direct cost of duplication is as follows: Paper Copies, $0.15/page each over 10 pages (first 10 pages are free); Copied CD's or flash drives, no charge; and Copied Audio Tapes, $5.00 each. After a preliminary estimate, advance payment may be required.

10. If the request is for information in an electronic format, the requestor shall bear the cost of producing a copy of the record, including the cost to construct the record and the cost of programming and computer services necessary to produce a copy of the record, when either of the following applies: (1) the District would be required to produce a copy of an electronic record and the record is one that is produced only at otherwise regularly scheduled intervals, or (2) the request would require data compilation, extraction, or programming to produce the record. (Gov. Code Sec. 6253.9(b)). The transfer of gathered electronic records onto CD, DVD or flash drive typically costs $10.00 each. An invoice will accompany your records when completed.

Note: For further information, please refer to the District's Guidelines for Implementing the California Public Records Act. The Guidelines are available in the lobby of the District Headquarters or on the District's web site at www.aqmd.gov.

Note: If you have questions pertaining to the submittal of a Public Records Act request, you may contact the Public Records Unit, (909) 396-3700, Tuesday through Friday, 7:00 a.m. to 5:30 p.m. Our Fax number is (909) 396-3330. Our email address is PublicRecordsRequests@aqmd.gov.

Submit Your Public Records Request

Information Management
Public Records Unit

Direct Dial (909) 396-3700
Fax:(909) 396-3330

COMPLETION LETTER

October 31, 2018

SUSANA CORLETTO
EFI GLOBAL
5261W. IMPERIAL HWY.
LOS ANGELES, CA 90045

Ref.: CONTROL NO. 97445
Received 10/30/2018

Re: P/O'S, EQL'S, & NOV'S FOR 1301 LIBERTY ST, LOS ANGELES, CA.

After a thorough search of this agency's records:

NO REQUESTED RECORDS WERE FOUND FOR THE ABOVE-REFERENCED FACILITY OR FACILITY SITE.

If you have any questions, please do not hesitate to contact me, Tuesday through Friday, **8:00 a.m.** to **4:30 p.m.**

Sincerely,

LORA TRAPP x2854
For COLLEEN PAINE
Public Records Coordinator

:lt

Thomas, Ramona

From: LACoFD <lacountyfire@mycusthelp.net>
Sent: Friday, October 19, 2018 10:53 AM
To: Thomas, Ramona
Subject: HHMD No File Responsive :: H001802-101918

RE: PRA of October 19, 2018, Reference # H001802-101918.

Dear Project Manager Ramona Thomas,

The Los Angeles County Fire Department, Health Hazardous Materials Division, being the custodian or keeper of records, certify that a thorough search for the records you requested has been carried out.

Re: 1911 Sunset Blvd
Los Angeles CA 90026

The search revealed that your noted address did not match our database.

It should be understood that this does not mean that the records you requested do not exist. It is possible that such records may be misfiled; exist under another spelling, another name, or may have been destroyed based on this Department's Record Retention Policy. However, with the information furnished to our office, and to the best of our knowledge, no records were located.

For businesses in Burbank, Culver City, Downey, City of LA, La Habra, Monrovia, Pasadena, Santa Monica, Torrance & Underground Storage Tanks in Los Angeles County jurisdiction click here.

Los Angeles County Fire Department

Health Hazardous Materials Division

Site Administrator

County of Los Angeles
Fire Department

Thomas, Ramona

From: LACoFD <lacountyfire@mycusthelp.net>
Sent: Friday, October 19, 2018 10:53 AM
To: Thomas, Ramona
Subject: HHMD No File Responsive :: H001800-101918

RE: PRA of October 19, 2018, Reference # H001800-101918.

Dear Project Manager Ramona Thomas,

The Los Angeles County Fire Department, Health Hazardous Materials Division, being the custodian or keeper of records, certify that a thorough search for the records you requested has been carried out.

Re: 1915 W Sunset Blvd
Los Angeles CA 90026

The search revealed that your noted address did not match our database.

It should be understood that this does not mean that the records you requested do not exist. It is possible that such records may be misfiled; exist under another spelling, another name, or may have been destroyed based on this Department's Record Retention Policy. However, with the information furnished to our office, and to the best of our knowledge, no records were located.

For businesses in Burbank, Culver City, Downey, City of LA, La Habra, Monrovia, Pasadena, Santa Monica, Torrance & Underground Storage Tanks in Los Angeles County jurisdiction click here.

Los Angeles County Fire Department

Health Hazardous Materials Division

Site Administrator

County of Los Angeles
Fire Department

Thomas, Ramona

From: LACoFD <lacountyfire@mycusthelp.net>
Sent: Friday, October 19, 2018 10:52 AM
To: Thomas, Ramona
Subject: HHMD No File Responsive :: H001799-101918

RE: PRA of October 19, 2018, Reference # H001799-101918.

Dear Project Manager Ramona Thomas,

The Los Angeles County Fire Department, Health Hazardous Materials Division, being the custodian or keeper of records, certify that a thorough search for the records you requested has been carried out.

Re: 1921 W Sunset Blvd
Los Angeles CA 90026

The search revealed that your noted address did not match our database.

It should be understood that this does not mean that the records you requested do not exist. It is possible that such records may be misfiled; exist under another spelling, another name, or may have been destroyed based on this Department's Record Retention Policy. However, with the information furnished to our office, and to the best of our knowledge, no records were located.

For businesses in Burbank, Culver City, Downey, City of LA, La Habra, Monrovia, Pasadena, Santa Monica, Torrance & Underground Storage Tanks in Los Angeles County jurisdiction click here.

Los Angeles County Fire Department

Health Hazardous Materials Division

Site Administrator

County of Los Angeles
Fire Department

Thomas, Ramona

From: LACoFD <lacountyfire@mycusthelp.net>
Sent: Friday, October 19, 2018 10:51 AM
To: Thomas, Ramona
Subject: HHMD No File Responsive :: H001798-101918

RE: PRA of October 19, 2018, Reference # H001798-101918.

Dear Project Manager Ramona Thomas,

The Los Angeles County Fire Department, Health Hazardous Materials Division, being the custodian or keeper of records, certify that a thorough search for the records you requested has been carried out.

Re: 1925 W Sunset Blvd
Los Angeles CA 90026

The search revealed that your noted address did not match our database.

It should be understood that this does not mean that the records you requested do not exist. It is possible that such records may be misfiled; exist under another spelling, another name, or may have been destroyed based on this Department's Record Retention Policy. However, with the information furnished to our office, and to the best of our knowledge, no records were located.

For businesses in Burbank, Culver City, Downey, City of LA, La Habra, Monrovia, Pasadena, Santa Monica, Torrance & Underground Storage Tanks in Los Angeles County jurisdiction click here.

Los Angeles County Fire Department

Health Hazardous Materials Division

Site Administrator

County of Los Angeles
Fire Department

Thomas, Ramona

From: LACoFD <lacountyfire@mycusthelp.net>
Sent: Friday, October 19, 2018 10:50 AM
To: Thomas, Ramona
Subject: HHMD No File Responsive :: H001797-101918

RE: PRA of October 19, 2018, Reference # H001797-101918.

Dear Project Manager Ramona Thomas,

The Los Angeles County Fire Department, Health Hazardous Materials Division, being the custodian or keeper of records, certify that a thorough search for the records you requested has been carried out.

Re: 1927 W Sunset Blvd
Los Angeles CA 90026

The search revealed that your noted address did not match our database.

It should be understood that this does not mean that the records you requested do not exist. It is possible that such records may be misfiled; exist under another spelling, another name, or may have been destroyed based on this Department's Record Retention Policy. However, with the information furnished to our office, and to the best of our knowledge, no records were located.

For businesses in Burbank, Culver City, Downey, City of LA, La Habra, Monrovia, Pasadena, Santa Monica, Torrance & Underground Storage Tanks in Los Angeles County jurisdiction click here.

Los Angeles County Fire Department

Health Hazardous Materials Division

Site Administrator

County of Los Angeles
Fire Department

Thomas, Ramona

From: LACoFD <lacountyfire@mycusthelp.net>
Sent: Friday, October 19, 2018 9:51 AM
To: Thomas, Ramona
Subject: HHMD No File Responsive :: H001793-101918

RE: PRA of October 19, 2018, Reference # H001793-101918.

Dear Project Manager Ramona Thomas,

The Los Angeles County Fire Department, Health Hazardous Materials Division, being the custodian or keeper of records, certify that a thorough search for the records you requested has been carried out.

Re: 1929 W Sunset Blvd
Los Angeles CA 90026

The search revealed that your noted address did not match our database.

It should be understood that this does not mean that the records you requested do not exist. It is possible that such records may be misfiled; exist under another spelling, another name, or may have been destroyed based on this Department's Record Retention Policy. However, with the information furnished to our office, and to the best of our knowledge, no records were located.

For businesses in Burbank, Culver City, Downey, City of LA, La Habra, Monrovia, Pasadena, Santa Monica, Torrance & Underground Storage Tanks in Los Angeles County jurisdiction click here.

Los Angeles County Fire Department

Health Hazardous Materials Division

Site Administrator

County of Los Angeles
Fire Department

Thomas, Ramona

From: LACoFD <lacountyfire@mycusthelp.net>
Sent: Friday, October 19, 2018 10:56 AM
To: Thomas, Ramona
Subject: HHMD No File Responsive :: H001803-101918

RE: PRA of October 19, 2018, Reference # H001803-101918.

Dear Project Manager Ramona Thomas,

The Los Angeles County Fire Department, Health Hazardous Materials Division, being the custodian or keeper of records, certify that a thorough search for the records you requested has been carried out.

Re: 1910 W Reservoir St.
Los Angeles CA 90026

The search revealed that your noted address did not match our database.

It should be understood that this does not mean that the records you requested do not exist. It is possible that such records may be misfiled; exist under another spelling, another name, or may have been destroyed based on this Department's Record Retention Policy. However, with the information furnished to our office, and to the best of our knowledge, no records were located.

For businesses in Burbank, Culver City, Downey, City of LA, La Habra, Monrovia, Pasadena, Santa Monica, Torrance & Underground Storage Tanks in Los Angeles County jurisdiction click here.

Los Angeles County Fire Department

Health Hazardous Materials Division

Site Administrator

County of Los Angeles
Fire Department

Thomas, Ramona

From: LACoFD <lacountyfire@mycusthelp.net>
Sent: Friday, October 19, 2018 10:56 AM
To: Thomas, Ramona
Subject: HHMD No File Responsive :: H001804-101918

RE: PRA of October 19, 2018, Reference # H001804-101918.

Dear Project Manager Ramona Thomas,

The Los Angeles County Fire Department, Health Hazardous Materials Division, being the custodian or keeper of records, certify that a thorough search for the records you requested has been carried out.

Re: 1918 W Reservoir St.
Los Angeles CA 90026

The search revealed that your noted address did not match our database.

It should be understood that this does not mean that the records you requested do not exist. It is possible that such records may be misfiled; exist under another spelling, another name, or may have been destroyed based on this Department's Record Retention Policy. However, with the information furnished to our office, and to the best of our knowledge, no records were located.

For businesses in Burbank, Culver City, Downey, City of LA, La Habra, Monrovia, Pasadena, Santa Monica, Torrance & Underground Storage Tanks in Los Angeles County jurisdiction click here.

Los Angeles County Fire Department

Health Hazardous Materials Division

Site Administrator

County of Los Angeles
Fire Department

Thomas, Ramona

From: LACoFD <lacountyfire@mycusthelp.net>
Sent: Monday, October 29, 2018 3:55 PM
To: Thomas, Ramona
Subject: HHMD No File Responsive :: H002197-102918

RE: PRA of October 29, 2018, Reference # H002197-102918.

Dear Project Manager Ramona Thomas,

The Los Angeles County Fire Department, Health Hazardous Materials Division, being the custodian or keeper of records, certify that a thorough search for the records you requested has been carried out.

Re: 1928 Reservoir St
Los Angeles CA 90026

The search revealed that your noted address did not match our database.

It should be understood that this does not mean that the records you requested do not exist. It is possible that such records may be misfiled; exist under another spelling, another name, or may have been destroyed based on this Department's Record Retention Policy. However, with the information furnished to our office, and to the best of our knowledge, no records were located.

For businesses in Burbank, Culver City, Downey, City of LA, La Habra, Monrovia, Pasadena, Santa Monica, Torrance & Underground Storage Tanks in Los Angeles County jurisdiction click here.

Los Angeles County Fire Department

Health Hazardous Materials Division

Site Administrator

County of Los Angeles
Fire Department

Thomas, Ramona

From: LACoFD <lacountyfire@mycusthelp.net>
Sent: Monday, October 29, 2018 3:57 PM
To: Thomas, Ramona
Subject: HHMD No File Responsive :: H002198-102918

RE: PRA of October 29, 2018, Reference # H002198-102918.

Dear Project Manager Ramona Thomas,

The Los Angeles County Fire Department, Health Hazardous Materials Division, being the custodian or keeper of records, certify that a thorough search for the records you requested has been carried out.

Re: 1930 Reservoir St
Los Angeles CA 90026

The search revealed that your noted address did not match our database.

It should be understood that this does not mean that the records you requested do not exist. It is possible that such records may be misfiled; exist under another spelling, another name, or may have been destroyed based on this Department's Record Retention Policy. However, with the information furnished to our office, and to the best of our knowledge, no records were located.

For businesses in Burbank, Culver City, Downey, City of LA, La Habra, Monrovia, Pasadena, Santa Monica, Torrance & Underground Storage Tanks in Los Angeles County jurisdiction click here.

Los Angeles County Fire Department

Health Hazardous Materials Division

Site Administrator

County of Los Angeles
Fire Department

Thomas, Ramona

From: LACoFD <lacountyfire@mycusthelp.net>
Sent: Monday, October 29, 2018 3:58 PM
To: Thomas, Ramona
Subject: HHMD No File Responsive :: H002199-102918

RE: PRA of October 29, 2018, Reference # H002199-102918.

Dear Project Manager Ramona Thomas,

The Los Angeles County Fire Department, Health Hazardous Materials Division, being the custodian or keeper of records, certify that a thorough search for the records you requested has been carried out.

Re: 1932 Reservoir St
Los Angeles CA 90026

The search revealed that your noted address did not match our database.

It should be understood that this does not mean that the records you requested do not exist. It is possible that such records may be misfiled; exist under another spelling, another name, or may have been destroyed based on this Department's Record Retention Policy. However, with the information furnished to our office, and to the best of our knowledge, no records were located.

For businesses in Burbank, Culver City, Downey, City of LA, La Habra, Monrovia, Pasadena, Santa Monica, Torrance & Underground Storage Tanks in Los Angeles County jurisdiction click here.

Los Angeles County Fire Department

Health Hazardous Materials Division

Site Administrator

County of Los Angeles
Fire Department

Thomas, Ramona

From: LACoFD <lacountyfire@mycusthelp.net>
Sent: Monday, October 29, 2018 4:00 PM
To: Thomas, Ramona
Subject: HHMD No File Responsive :: H002200-102918

RE: PRA of October 29, 2018, Reference # H002200-102918.

Dear Project Manager Ramona Thomas,

The Los Angeles County Fire Department, Health Hazardous Materials Division, being the custodian or keeper of records, certify that a thorough search for the records you requested has been carried out.

Re: 1934 Reservoir St.
Los Angeles CA 90026

The search revealed that your noted address did not match our database.

It should be understood that this does not mean that the records you requested do not exist. It is possible that such records may be misfiled; exist under another spelling, another name, or may have been destroyed based on this Department's Record Retention Policy. However, with the information furnished to our office, and to the best of our knowledge, no records were located.

For businesses in Burbank, Culver City, Downey, City of LA, La Habra, Monrovia, Pasadena, Santa Monica, Torrance & Underground Storage Tanks in Los Angeles County jurisdiction click here.

Los Angeles County Fire Department

Health Hazardous Materials Division

Site Administrator

County of Los Angeles
Fire Department

Thomas, Ramona

From: LACoFD <lacountyfire@mycusthelp.net>
Sent: Monday, October 29, 2018 4:01 PM
To: Thomas, Ramona
Subject: HHMD No File Responsive :: H002201-102918

RE: PRA of October 29, 2018, Reference # H002201-102918.

Dear Project Manager Ramona Thomas,

The Los Angeles County Fire Department, Health Hazardous Materials Division, being the custodian or keeper of records, certify that a thorough search for the records you requested has been carried out.

Re: 1936 Reservoir St
Los Angeles CA 90026

The search revealed that your noted address did not match our database.

It should be understood that this does not mean that the records you requested do not exist. It is possible that such records may be misfiled; exist under another spelling, another name, or may have been destroyed based on this Department's Record Retention Policy. However, with the information furnished to our office, and to the best of our knowledge, no records were located.

For businesses in Burbank, Culver City, Downey, City of LA, La Habra, Monrovia, Pasadena, Santa Monica, Torrance & Underground Storage Tanks in Los Angeles County jurisdiction click here.

Los Angeles County Fire Department

Health Hazardous Materials Division

Site Administrator

County of Los Angeles
Fire Department

Thomas, Ramona

From: LACoFD <lacountyfire@mycusthelp.net>
Sent: Monday, October 29, 2018 4:02 PM
To: Thomas, Ramona
Subject: HHMD No File Responsive :: H002202-102918

RE: PRA of October 29, 2018, Reference # H002202-102918.

Dear Project Manager Ramona Thomas,

The Los Angeles County Fire Department, Health Hazardous Materials Division, being the custodian or keeper of records, certify that a thorough search for the records you requested has been carried out.

Re: 1938 Reservoir St
Los Angeles CA 90026

The search revealed that your noted address did not match our database.

It should be understood that this does not mean that the records you requested do not exist. It is possible that such records may be misfiled; exist under another spelling, another name, or may have been destroyed based on this Department's Record Retention Policy. However, with the information furnished to our office, and to the best of our knowledge, no records were located.

For businesses in Burbank, Culver City, Downey, City of LA, La Habra, Monrovia, Pasadena, Santa Monica, Torrance & Underground Storage Tanks in Los Angeles County jurisdiction click here.

Los Angeles County Fire Department

Health Hazardous Materials Division

Site Administrator

County of Los Angeles
Fire Department

Thomas, Ramona

From: LACoFD <lacountyfire@mycusthelp.net>
Sent: Friday, October 19, 2018 10:57 AM
To: Thomas, Ramona
Subject: HHMD No File Responsive :: H001805-101918

RE: PRA of October 19, 2018, Reference # H001805-101918.

Dear Project Manager Ramona Thomas,

The Los Angeles County Fire Department, Health Hazardous Materials Division, being the custodian or keeper of records, certify that a thorough search for the records you requested has been carried out.

Re: 1980 W Reservoir St.
Los Angeles CA 90026

The search revealed that your noted address did not match our database.

It should be understood that this does not mean that the records you requested do not exist. It is possible that such records may be misfiled; exist under another spelling, another name, or may have been destroyed based on this Department's Record Retention Policy. However, with the information furnished to our office, and to the best of our knowledge, no records were located.

For businesses in Burbank, Culver City, Downey, City of LA, La Habra, Monrovia, Pasadena, Santa Monica, Torrance & Underground Storage Tanks in Los Angeles County jurisdiction click here.

Los Angeles County Fire Department

Health Hazardous Materials Division

Site Administrator

County of Los Angeles
Fire Department

Thomas, Ramona

From: LACoFD <lacountyfire@mycusthelp.net>
Sent: Friday, October 19, 2018 10:58 AM
To: Thomas, Ramona
Subject: HHMD No File Responsive :: H001806-101918

RE: PRA of October 19, 2018, Reference # H001806-101918.

Dear Project Manager Ramona Thomas,

The Los Angeles County Fire Department, Health Hazardous Materials Division, being the custodian or keeper of records, certify that a thorough search for the records you requested has been carried out.

Re: 2000 W Reservoir St.
Los Angeles CA 90026

The search revealed that your noted address did not match our database.

It should be understood that this does not mean that the records you requested do not exist. It is possible that such records may be misfiled; exist under another spelling, another name, or may have been destroyed based on this Department's Record Retention Policy. However, with the information furnished to our office, and to the best of our knowledge, no records were located.

For businesses in Burbank, Culver City, Downey, City of LA, La Habra, Monrovia, Pasadena, Santa Monica, Torrance & Underground Storage Tanks in Los Angeles County jurisdiction click here.

Los Angeles County Fire Department

Health Hazardous Materials Division

Site Administrator

County of Los Angeles
Fire Department

Thomas, Ramona

From: LACoFD <lacountyfire@mycusthelp.net>
Sent: Friday, October 19, 2018 10:59 AM
To: Thomas, Ramona
Subject: HHMD No File Responsive :: H001807-101918

RE: PRA of October 19, 2018, Reference # H001807-101918.

Dear Project Manager Ramona Thomas,

The Los Angeles County Fire Department, Health Hazardous Materials Division, being the custodian or keeper of records, certify that a thorough search for the records you requested has been carried out.

Re: 2001 W Reservoir St.
Los Angeles CA 90026

The search revealed that your noted address did not match our database.

It should be understood that this does not mean that the records you requested do not exist. It is possible that such records may be misfiled; exist under another spelling, another name, or may have been destroyed based on this Department's Record Retention Policy. However, with the information furnished to our office, and to the best of our knowledge, no records were located.

For businesses in Burbank, Culver City, Downey, City of LA, La Habra, Monrovia, Pasadena, Santa Monica, Torrance & Underground Storage Tanks in Los Angeles County jurisdiction click here.

Los Angeles County Fire Department

Health Hazardous Materials Division

Site Administrator

County of Los Angeles
Fire Department

Thomas, Ramona

From: LACoFD <lacountyfire@mycusthelp.net>
Sent: Friday, October 19, 2018 11:00 AM
To: Thomas, Ramona
Subject: HHMD No File Responsive :: H001808-101918

RE: PRA of October 19, 2018, Reference # H001808-101918.

Dear Project Manager Ramona Thomas,

The Los Angeles County Fire Department, Health Hazardous Materials Division, being the custodian or keeper of records, certify that a thorough search for the records you requested has been carried out.

Re: 2007 W Reservoir St.
Los Angeles CA 90026

The search revealed that your noted address did not match our database.

It should be understood that this does not mean that the records you requested do not exist. It is possible that such records may be misfiled; exist under another spelling, another name, or may have been destroyed based on this Department's Record Retention Policy. However, with the information furnished to our office, and to the best of our knowledge, no records were located.

For businesses in Burbank, Culver City, Downey, City of LA, La Habra, Monrovia, Pasadena, Santa Monica, Torrance & Underground Storage Tanks in Los Angeles County jurisdiction click here.

Los Angeles County Fire Department

Health Hazardous Materials Division

Site Administrator

County of Los Angeles
Fire Department

Thomas, Ramona

From: LACoFD <lacountyfire@mycusthelp.net>
Sent: Friday, October 19, 2018 11:06 AM
To: Thomas, Ramona
Subject: HHMD No File Responsive :: H001809-101918

RE: PRA of October 19, 2018, Reference # H001809-101918.

Dear Project Manager Ramona Thomas,

The Los Angeles County Fire Department, Health Hazardous Materials Division, being the custodian or keeper of records, certify that a thorough search for the records you requested has been carried out.

Re: 2008 W Reservoir St.
Los Angeles CA 90026

The search revealed that your noted address did not match our database.

It should be understood that this does not mean that the records you requested do not exist. It is possible that such records may be misfiled; exist under another spelling, another name, or may have been destroyed based on this Department's Record Retention Policy. However, with the information furnished to our office, and to the best of our knowledge, no records were located.

For businesses in Burbank, Culver City, Downey, City of LA, La Habra, Monrovia, Pasadena, Santa Monica, Torrance & Underground Storage Tanks in Los Angeles County jurisdiction click here.

Los Angeles County Fire Department

Health Hazardous Materials Division

Site Administrator

County of Los Angeles
Fire Department

Thomas, Ramona

From: LACoFD <lacountyfire@mycusthelp.net>
Sent: Friday, October 19, 2018 11:09 AM
To: Thomas, Ramona
Subject: HHMD No File Responsive :: H001810-101918

RE: PRA of October 19, 2018, Reference # H001810-101918.

Dear Project Manager Ramona Thomas,

The Los Angeles County Fire Department, Health Hazardous Materials Division, being the custodian or keeper of records, certify that a thorough search for the records you requested has been carried out.

Re: 2010 W Reservoir St
Los Angeles CA 90026

The search revealed that your noted address did not match our database.

It should be understood that this does not mean that the records you requested do not exist. It is possible that such records may be misfiled; exist under another spelling, another name, or may have been destroyed based on this Department's Record Retention Policy. However, with the information furnished to our office, and to the best of our knowledge, no records were located.

For businesses in Burbank, Culver City, Downey, City of LA, La Habra, Monrovia, Pasadena, Santa Monica, Torrance & Underground Storage Tanks in Los Angeles County jurisdiction click here.

Los Angeles County Fire Department

Health Hazardous Materials Division

Site Administrator

County of Los Angeles
Fire Department

Thomas, Ramona

From: LACoFD <lacountyfire@mycusthelp.net>
Sent: Wednesday, October 31, 2018 4:37 PM
To: Thomas, Ramona
Subject: HHMD No File Responsive :: H002270-103118

RE: PRA of October 31, 2018, Reference # H002270-103118.

Dear Project Manager Ramona Thomas,

The Los Angeles County Fire Department, Health Hazardous Materials Division, being the custodian or keeper of records, certify that a thorough search for the records you requested has been carried out.

Re: 2011 W Reservoir St
Los Angeles CA 90026

The search revealed that your noted address did not match our database.

It should be understood that this does not mean that the records you requested do not exist. It is possible that such records may be misfiled; exist under another spelling, another name, or may have been destroyed based on this Department's Record Retention Policy. However, with the information furnished to our office, and to the best of our knowledge, no records were located.

For businesses in Burbank, Culver City, Downey, City of LA, La Habra, Monrovia, Pasadena, Santa Monica, Torrance & Underground Storage Tanks in Los Angeles County jurisdiction click here.

Los Angeles County Fire Department

Health Hazardous Materials Division

Site Administrator

County of Los Angeles
Fire Department

Thomas, Ramona

From: LACoFD <lacountyfire@mycusthelp.net>
Sent: Friday, October 19, 2018 11:12 AM
To: Thomas, Ramona
Subject: HHMD No File Responsive :: H001811-101918

RE: PRA of October 19, 2018, Reference # H001811-101918.

Dear Project Manager Ramona Thomas,

The Los Angeles County Fire Department, Health Hazardous Materials Division, being the custodian or keeper of records, certify that a thorough search for the records you requested has been carried out.

Re: 2012 W Reservoir St
Los Angeles CA 90026

The search revealed that your noted address did not match our database.

It should be understood that this does not mean that the records you requested do not exist. It is possible that such records may be misfiled; exist under another spelling, another name, or may have been destroyed based on this Department's Record Retention Policy. However, with the information furnished to our office, and to the best of our knowledge, no records were located.

For businesses in Burbank, Culver City, Downey, City of LA, La Habra, Monrovia, Pasadena, Santa Monica, Torrance & Underground Storage Tanks in Los Angeles County jurisdiction click here.

Los Angeles County Fire Department

Health Hazardous Materials Division

Site Administrator

County of Los Angeles
Fire Department

Thomas, Ramona

From: LACoFD <lacountyfire@mycusthelp.net>
Sent: Friday, October 19, 2018 11:31 AM
To: Thomas, Ramona
Subject: HHMD No File Responsive :: H001812-101918

RE: PRA of October 19, 2018, Reference # H001812-101918.

Dear Project Manager Ramona Thomas,

The Los Angeles County Fire Department, Health Hazardous Materials Division, being the custodian or keeper of records, certify that a thorough search for the records you requested has been carried out.

Re: 2013 W Reservoir St
Los Angeles CA 90026

The search revealed that your noted address did not match our database.

It should be understood that this does not mean that the records you requested do not exist. It is possible that such records may be misfiled; exist under another spelling, another name, or may have been destroyed based on this Department's Record Retention Policy. However, with the information furnished to our office, and to the best of our knowledge, no records were located.

For businesses in Burbank, Culver City, Downey, City of LA, La Habra, Monrovia, Pasadena, Santa Monica, Torrance & Underground Storage Tanks in Los Angeles County jurisdiction click here.

Los Angeles County Fire Department

Health Hazardous Materials Division

Site Administrator

County of Los Angeles
Fire Department

Thomas, Ramona

From: LACoFD <lacountyfire@mycusthelp.net>
Sent: Friday, October 19, 2018 11:32 AM
To: Thomas, Ramona
Subject: HHMD No File Responsive :: H001813-101918

RE: PRA of October 19, 2018, Reference # H001813-101918.

Dear Project Manager Ramona Thomas,

The Los Angeles County Fire Department, Health Hazardous Materials Division, being the custodian or keeper of records, certify that a thorough search for the records you requested has been carried out.

Re: 2014 W Reservoir St
Los Angeles CA 90026

The search revealed that your noted address did not match our database.

It should be understood that this does not mean that the records you requested do not exist. It is possible that such records may be misfiled; exist under another spelling, another name, or may have been destroyed based on this Department's Record Retention Policy. However, with the information furnished to our office, and to the best of our knowledge, no records were located.

For businesses in Burbank, Culver City, Downey, City of LA, La Habra, Monrovia, Pasadena, Santa Monica, Torrance & Underground Storage Tanks in Los Angeles County jurisdiction click here.

Los Angeles County Fire Department

Health Hazardous Materials Division

Site Administrator

County of Los Angeles
Fire Department

Thomas, Ramona

From: LACoFD <lacountyfire@mycusthelp.net>
Sent: Friday, October 19, 2018 11:33 AM
To: Thomas, Ramona
Subject: HHMD No File Responsive :: H001814-101918

RE: PRA of October 19, 2018, Reference # H001814-101918.

Dear Project Manager Ramona Thomas,

The Los Angeles County Fire Department, Health Hazardous Materials Division, being the custodian or keeper of records, certify that a thorough search for the records you requested has been carried out.

Re: 2015 W Reservoir St
Los Angeles CA 90026

The search revealed that your noted address did not match our database.

It should be understood that this does not mean that the records you requested do not exist. It is possible that such records may be misfiled; exist under another spelling, another name, or may have been destroyed based on this Department's Record Retention Policy. However, with the information furnished to our office, and to the best of our knowledge, no records were located.

For businesses in Burbank, Culver City, Downey, City of LA, La Habra, Monrovia, Pasadena, Santa Monica, Torrance & Underground Storage Tanks in Los Angeles County jurisdiction click here.

Los Angeles County Fire Department

Health Hazardous Materials Division

Site Administrator

County of Los Angeles
Fire Department

Thomas, Ramona

From: LACoFD <lacountyfire@mycusthelp.net>
Sent: Friday, October 19, 2018 11:34 AM
To: Thomas, Ramona
Subject: HHMD No File Responsive :: H001815-101918

RE: PRA of October 19, 2018, Reference # H001815-101918.

Dear Project Manager Ramona Thomas,

The Los Angeles County Fire Department, Health Hazardous Materials Division, being the custodian or keeper of records, certify that a thorough search for the records you requested has been carried out.

Re: 2016 W Reservoir
Los Angles CA 90026

The search revealed that your noted address did not match our database.

It should be understood that this does not mean that the records you requested do not exist. It is possible that such records may be misfiled; exist under another spelling, another name, or may have been destroyed based on this Department's Record Retention Policy. However, with the information furnished to our office, and to the best of our knowledge, no records were located.

For businesses in Burbank, Culver City, Downey, City of LA, La Habra, Monrovia, Pasadena, Santa Monica, Torrance & Underground Storage Tanks in Los Angeles County jurisdiction click here.

Los Angeles County Fire Department

Health Hazardous Materials Division

Site Administrator

County of Los Angeles
Fire Department

Thomas, Ramona

From: LACoFD <lacountyfire@mycusthelp.net>
Sent: Friday, October 19, 2018 11:34 AM
To: Thomas, Ramona
Subject: HHMD No File Responsive :: H001816-101918

RE: PRA of October 19, 2018, Reference # H001816-101918.

Dear Project Manager Ramona Thomas,

The Los Angeles County Fire Department, Health Hazardous Materials Division, being the custodian or keeper of records, certify that a thorough search for the records you requested has been carried out.

Re: 2018 W Reservoir St
Los Angeles CA 90026

The search revealed that your noted address did not match our database.

It should be understood that this does not mean that the records you requested do not exist. It is possible that such records may be misfiled; exist under another spelling, another name, or may have been destroyed based on this Department's Record Retention Policy. However, with the information furnished to our office, and to the best of our knowledge, no records were located.

For businesses in Burbank, Culver City, Downey, City of LA, La Habra, Monrovia, Pasadena, Santa Monica, Torrance & Underground Storage Tanks in Los Angeles County jurisdiction click here.

Los Angeles County Fire Department

Health Hazardous Materials Division

Site Administrator

County of Los Angeles
Fire Department

Thomas, Ramona

From: LACoFD <lacountyfire@mycusthelp.net>
Sent: Monday, October 29, 2018 11:42 AM
To: Thomas, Ramona
Subject: HHMD No File Responsive :: H002119-102918

RE: PRA of October 29, 2018, Reference # H002119-102918.

Dear Project Manager Ramona Thomas,

The Los Angeles County Fire Department, Health Hazardous Materials Division, being the custodian or keeper of records, certify that a thorough search for the records you requested has been carried out.

Re: 1301 Liberty St.
Los Angeles CA 90026

The search revealed that your noted address did not match our database.

It should be understood that this does not mean that the records you requested do not exist. It is possible that such records may be misfiled; exist under another spelling, another name, or may have been destroyed based on this Department's Record Retention Policy. However, with the information furnished to our office, and to the best of our knowledge, no records were located.

For businesses in Burbank, Culver City, Downey, City of LA, La Habra, Monrovia, Pasadena, Santa Monica, Torrance & Underground Storage Tanks in Los Angeles County jurisdiction click here.

Los Angeles County Fire Department

Health Hazardous Materials Division

Site Administrator

County of Los Angeles
Fire Department

Thomas, Ramona

From: Thomas, Ramona
Sent: Thursday, October 18, 2018 6:10 PM
To: 'lafdarson@lacity.org'
Subject: Public Records Request

Hello,
This firm is performing a Phase I Environmental Site Assessment for the property located at the following addresses:

1911-1929 (odd) W. Sunset Blvd., 1910-1918 (even), 2000-2018 (all) and 1980 W. Reservoir St., Los Angeles, CA 90026 (APNs: 5404-001-007, 5419-009-034 and 5419-009-031, 5419-009-032)

We are requesting any information from your department pertaining to underground storage tanks (USTs) installation, monitoring and removal and Hazardous Materials/Waste inspections, inventories, and release/cleanup for the property.

Please feel free to contact Susana Corletto with any questions or concerns at 310-854-6300 or Susana.Corletto@efiglobal.com.

Thank you for your assistance with this information.

Ramona Thomas, CSST, LST | Project Manager, Environmental Health & Safety
EFI Global, Inc.
Los Angeles, CA
DIRECT 310.854.6300 | FAX 310.854.0199
CELL 310.912.0981| EMAIL Ramona.Thomas@efiglobal.com
CSLB License #: 885902 – A, B, HAZ, ASB
www.efiglobal.com | Caring counts®

Thomas, Ramona

From: Thomas, Ramona
Sent: Monday, October 29, 2018 11:36 AM
To: 'lafdarson@lacity.org'
Subject: Public Records Request

Hello,

This firm is performing a Phase I Environmental Site Assessment for the property located at the following addresses:

1928-1978 (even) Reservoir Street, Los Angeles, CA 90026

1301 Liberty Street, Los Angeles, CA 90026

We are requesting any information from your department pertaining to underground storage tanks (USTs) installation, monitoring and removal and Hazardous Materials/Waste inspections, inventories, and release/cleanup for the property.

Please feel free to contact Susana Corletto with any questions or concerns at 310-854-6300 or Susana.Corletto@efiglobal.com.

Thank you for your assistance with this information.

Ramona Thomas, CSST, LST | Project Manager, Environmental Health & Safety
EFI Global, Inc.
Los Angeles, CA
DIRECT 310.854.6300 | FAX 310.854.0199
CELL 310.912.0981| EMAIL Ramona.Thomas@efiglobal.com
CSLB License #: 885902 – A, B, HAZ, ASB
www.efiglobal.com | Caring counts®

EFI Global

Engineering, Fire & Environmental Services

To:	Cecilia Dominguez	**Fax:**	323-342-6111
	Industrial Waste Management Division, Bureau of Sanitation, City of Los Angeles	**Phone:**	323-342-6061
From:		**Fax:**	310-854-0199
Re:	Sanitation Records	**Date**:	10/18/2018
CC:		**Pages (incl. cover):**	1

☐ **Urgent** ☐ **For Review** ☐ **Please Comment** X **Please Reply** ☐ **For Information**

In preparation for a Phase I Environmental Site Assessment, I would like to request available records pertaining to industrial wastewater discharge, clarifiers, storm water/waste water, and inspection records for the following addresses:

1911-1929 (odd) W. Sunset Blvd., 1910-1918 (even), 2000-2018 (all) and 1980 W. Reservoir St., Los Angeles, CA 90026 (APNs: 5404-001-007, 5419-009-034 and 5419-009-031, 5419-009-032)

If permits are found for the aforementioned property, please fax the information to us, otherwise standard mailing is sufficient. We understand that a fax fee will be accrued for faxing the information.

Thank you.

Sincerely,

Susana Corletto
Susana.Corletto@efiglobal.com
EFI Global, Inc.
5261 West Imperial Highway
Los Angeles, CA 90045
P: 310-854-6300
F: 310-854-0199

CONFIDENTIAL

W-334706 IU#-IU005401 STATUS: A SIU SECT.: N DISTRICT: NA SUBDIST:
FOG ZONE: 20 SUB-ZONE: 50

INSPECTOR: NIDA ABAD, KENNETH BROWNE

* APPLICATION

APPL. REASON: New or Proposed Point of Discharge
RECEIVED DATE: 01/01/69 RECEIPT #:

* INDUSTRIAL USER

LEGAL BUS. NAME: LES FRERES TAIX, INC.
DBA NAME: TAIX FRENCH RESTAURANT
BUSINESS TYPE Restaurants
OWNERSHIP TYPE Corporate
ADDRESS: 1911 W SUNSET Boulevard
LOS ANGELES, CA 90026
CONTACT NAME: RAY TAIX TITLE: OWNER
BTRC: PHONE: (213) 484-1265

* INDUSTRIAL USER MAILING ADDRESS

NAME: TAIX FRENCH RESTAURANT
ADDRESS: 1911 W SUNSET Boulevard
LOS ANGELES, CA 90026
OR P.O. BOX: PHONE: (213) 484-1265
ATTENTION: MIKE. TAIX

* BILLING ADDRESS

NAME: TAIX FRENCH RESTAURANT
ADDRESS: 1911 W SUNSET Boulevard
LOS ANGELES, CA 90026
OR P.O. BOX: PHONE: (213) 484-1265
ATTENTION: MIKE TAIX

* CORPORATE OFFICERS

NAME 1: MIKE TAIX
TITLE 1: VICE PRESIDENT

* PROPERTY OWNER

NAME: RAY TAIX
ADDRESS: 3586 CALIFORNIA Boulevard
PASADENA, CA 91107
OR P.O. BOX: PHONE:
ATTENTION: RAY TAIX

* PERMITTEE LOCATION ADDRESS

DESCRIPTION: LES FRERES TAIX, INC.
ADDRESS: 1911 W SUNSET Boulevard
LOS ANGELES, CA 90026
OR P.O. BOX: PHONE: (213) 484-1265
ATTENTION: RAY TAIX

COUNCIL DIST.: 13 Mitch O'Farrell

* GENERAL INFORMATION

STATUS: A
DISTRICT: NA None SUB-DISTRICT:
FOG ZONE: 20 SUB-ZONE: 50
DISCHARGE START DATE: 01/01/1969
FINAL DISPOSAL CODE: 01 Public Sewer
IND. CLASS.: 108 108-Restaurants
INSP. CLASS.: IP01 Inspection & Control Fee Class 1
BILLING TYPE/FREQ: R Permit for private industries / Quarterly
RESTAURANT SEATING CAP: 120
LAUNDRY WASHER COUNT/CAPACITY(lbs): /
NUMBER OF GARBAGE GRINDER/EFF DATE: 0 /

* FACILITY CLASSES

CLASS: LIU:FOG
NPDES:NPDES
LIU:Ref-FOG

* SMR FREQUENCIES

FEDERAL: LOCAL: SURCHARGE:

* PERMIT CERTIFICATE

PERMIT TYPE: LIU with FOG
PERMIT EFF. DATE: 01/01/1969 AMENDED DATE: 06/24/2003
PERMIT EXP. DATE:
SIU GROUP:

* PERMIT TERMINATION

TERMINATION DATE:
TERMINATION REASON:
REQUESTOR:

* LATERAL CONNECTION ------ SEWER CONNECTION ------

DESCRIPTION: Public Sewer - Outlet Num : 0100
WYE MAP ID: SEWER PERMIT:
PIPE MATERIAL: SIZE (INCHES):

* FLOW INFORMATION

ORIGINAL TOTAL DISCHARGE FLOW (GPD, CAL.)/EFF. DATE: 250 / 07/01/1989
MAXIMUM TOTAL DISCHARGE FLOW (GPD, CAL.)/EFF. DATE: 682 / 03/01/2001
TOTAL DISCHARGE FLOW (GPD, CAL.)/EFF. DATE: 682 / 03/01/2001
AVG CALENDAR DAY FLOW (GPD, CAL.)/EFF. DATE:
AVG OPERATIONAL DAY FLOW (GPD, CAL.)/EFF. DATE:
SFC FLOW (GPD, CAL.)
SURCHARGE FLOW (GPD, CAL.)/EFF. DATE:
SURCHARGE PSDF FLOW (GPD, CAL.)/EFF. DATE:

* SURCHARGE INFORMATION

QUARTERLY SURCHARGE VALUES: SS: 0 MG/L BOD: 0 MG/L
ZERO BASED QUALITY SURCHARGE INDICATOR: N

* SAMPLE POINT INFORMATION

SP: 02-001 FLOOR DRAIN FOR EVAPORATIVE CONDERSER BLEEDOFF -- NORMAL OPERATIONS
SP TYPE: End-of-Pipe SSF: N FLOW METER PRESENT: N EFFECTIVE DATE: 01/01/1969

SP: 03-001 FLOOR DRAIN IN THE KITCHEN -- NORMAL OPERATIONS
SP TYPE: Other SSF: N FLOW METER PRESENT: N EFFECTIVE DATE: 01/01/1969

* PROCESS UNIT OPERATION

PUO Code:

* PRETREATMENT UNIT OPERATION

PTUO CODE:		
02001	SC0020	SCREENING - STATIONARY SCREENS
03001	SC0020	SCREENING - STATIONARY SCREENS

* SIC

SIC CODE: 5812 Eating Places

* NAICS

NAICS CODE:

* COOLING TOWER

TONNAGE:

* OTHER ENVIRONMENTAL PERMIT(S)

PERMIT#/DESCRIPT.: FSE Number from FOG DB / .12 / IWMD\FOG

* OTHER INDUSTRIAL WASTEWATER PERMIT(S)

PERMIT NUMBER(S): 232552

PREPARED BY: ---------- DATE: ----------

APPROVED BY: ---------- DATE: ----------

ENTERED BY: ---------- DATE: ----------

RUN DATE: 10/19/2018
RUN BY: ATONG

EFI Global

Engineering, Fire & Environmental Services

To:	Cecilia Dominguez	**Fax:**	323-342-6111
	Industrial Waste Management Division, Bureau of Sanitation, City of Los Angeles	**Phone:**	323-342-6061
From:		**Fax:**	310-854-0199
Re:	Sanitation Records	**Date**:	10/29/2018
CC:		**Pages (incl. cover):**	1

☐ **Urgent** ☐ **For Review** ☐ **Please Comment** X **Please Reply** ☐ **For Information**

In preparation for a Phase I Environmental Site Assessment, I would like to request available records pertaining to industrial wastewater discharge, clarifiers, storm water/waste water, and inspection records for the following addresses:

1928-1978 (even) Reservoir Street, Los Angeles, CA 90026

1301 Liberty Street, Los Angeles, CA 90026

If permits are found for the aforementioned property, please fax the information to us, otherwise standard mailing is sufficient. We understand that a fax fee will be accrued for faxing the information.

Thank you.

Sincerely,

Susana Corletto
Susana.Corletto@efiglobal.com
EFI Global, Inc.
5261 West Imperial Highway
Los Angeles, CA 90045
P: 310-854-6300
F: 310-854-0199

CONFIDENTIAL

Susana Corletto | Environmental Specialist

5261 West Imperial Highway, Los Angeles, CA, 90045 *310-854-6300 ext. 236*
susana_corletto@efiglobal.com

Professional Summary:

Ms. Corletto has been in the environmental industry since 2017. Ms. Corletto started her career in the environmental field by researching the effects of species conservation on the livelihood of people who reside in fishing communities in Southeast Asia. Ms. Corletto also worked with the Department of Toxic Substances Control as part of the Exide cleanup project in Maywood, California. Currently, Ms. Corletto conducts historical research, performs site inspections, and works with regulatory bodies to investigate historical and current uses of properties as part of the Phase I Environmental Site Assessment

Licenses and Certifications:

OSHA 40-Hour Hazardous Waste Operations Certified, Safety Unlimited Inc, CA, #1709061209065

Project Experience:

EFI Global and Department of Toxic Substances Control (DTSC), Los Angeles, CA
Soil Testing and Cleanup
The California DTSC tested for lead in soil at homes which may have been contaminated by Exide Technologies facility operations in Vernon, California. Thousands of residential properties, in addition to daycares, churches, and community centers were potentially affected by such operations, leading to a huge effort to remove contaminated soil from impacted locations.

Professional Experience:

EFI Global, Los Angeles, CA Environmental Specialist, 2017-present

Education:

Bachelors of Science, Environmental Studies, University of California, Santa Barbara, Santa Barbara, CA 2016

References:

Nicole Rivera
EFI Global
5261 West Imperial Highway, Los Angeles, CA 90045

©2018 EFI Global, Inc.

Christopher Rude| Senior Project Manager

5261 West Imperial Highway, Los Angeles, California *310-854-6300*
christopher_rude@efiglobal.com

Professional Summary:

Mr. Christopher Rude is an Environmental Professional with approximately twenty-six years of experience in hazardous materials, lab packing of hazardous wastes, Phase I Environmental Site Assessments, and Phase II Environmental Site Assessments throughout the country. Mr. Rude has worked directly with clients and regulatory agencies' to determine and assess environmental impacts, develop plans by which mitigate such conditions, and carry out the planned approach for closure. Mr. Rude's experience includes all aspects of environmental projects including Phase I Environmental Site Assessments, soil, soil vapor and groundwater sampling - Phase II Subsurface Site Assessments, site characterization, removal of Underground Storage Tanks (USTs) and multi-stage clarifiers, and remedial cleanups of properties impacted by arsenic, organochlorine pesticides, chlorinated solvents, and fuel hydrocarbons. Mr. Rude has successfully obtained closure for numerous Brownfield sites on behalf of clients from DTSC, Los Angeles Regional Water Quality Control Board, Los Angeles County, Los Angeles City, and Ventura County Environmental Health. Mr. Rude has conducted numerous soot sampling assessments for insurance companies associated with the Thomas Fire and Creek Fire.

- Environmental Consulting
- Environmental Compliance
- Management of all stages of environmental projects including Phase I/II environmental site assessments

Licenses and Certifications:

OSHA 40-Hour Hazardous Waste Operations Certified
OSHA 8-Hour Hazardous Waste Operations and Emergency Response Certified – Supervisor Refresher Training, CA, #150110572348
Asbestos Building Inspector (AHERA), California ABIR0607180007N15492
Asbestos Contractor/Supervisor (AHERA), California ASR0608180009N15494
Lead Sampling Technician (California Department of Public Health)
Environmental Professional, per the CFR Title 40, Chapter I, Subchapter J, Part 312, Subpart C, Section 312.21

Project Experience:

Current responsibilities as Senior Project Manager include the preparation of Phase I and Phase II Environmental Site Assessments within Los Angeles, Ventura, Santa Barbara, San Luis Obispo, Tulare, Kern, Fresno, and Kings Counties. Additional responsibilities include managing, mentoring and training Project Managers in all aspects of Phase I Environmental Site Assessments, marketing, and client relations, business development and project management.

Sunflower Valley Farms LLC, Multiple Locations in Kings and Kerns Counties, CA
Phase I Environmental Site Assessment
Senior Project Manager of a Phase I Environmental Site Assessment for a 12,685 acre ranch developed with agricultural land, 120 active or abandoned oil wells, active oil sumps, hazardous materials, pesticide storage areas, and aboveground storage tanks. Phase II recommendations were made for active oil wells and oil sumps.

©2018 EFI Global, Inc.

Primestor Development, Inc.
Phase I Environmental Site Assessment
Served as the Senior Project Manager of a Phase I ESA and Asbestos/Lead Based Paint Survey of a 31-acre retail-commercial mall developed with twelve retail structures and medical clinic totaling approximately 383,000 square feet. The retail mall had undergone numerous subsurface assessments and remedial cleanup associated with a Leaking Underground Storage Tank (LUST) and Spills, Leaks, Investigations, and Cleanups (SLIC) cases associated with a former gasoline service station and former dry cleaning facilities. Case closure was issued by the overseeing regulatory agency for the LUST case. Review of available documentation indicated that the SLIC case was to be issued case closure for soil and groundwater.

LS Realty Group, Los Angeles, CA
Phase I / II Environmental Site Assessment
Served as the Senior Project Manager of a Phase I Environmental Site Assessment report which was completed concurrently with a Phase II Environmental Site Assessment. The site was assessed due to the former underground storage tanks and long-term auto repair use of the property by multiple tenants. Results of the soil and soil vapor sampling assessment indicated that the former/current uses did not represent an unacceptable risk to human health for commercial use.

Has performed and provided project management on numerous Phase II Subsurface Site Assessments on properties impacted by chlorinated solvents, fuel hydrocarbons, agricultural pesticides, and heavy metals. Assessment activities also included oversight of geophysical surveys, sampling of soil, soil vapor, and groundwater using Geoprobe, hollow stem augers, and/or dual percussion air rotary rigs. Assessments also included monitoring for vapor intrusion and fixed gases. Conducted and prepared quarterly groundwater monitoring reports.

Professional Experience:

EFI Global Inc., Los Angeles, CA, Senior Project Manager, 2012 - Present
California Environmental, Agoura Hills, CA, Environmental Scientist, 1997 – 2012
MSE Environmental, Camarillo, CA, Environmental Specialist, 1992 – 1996

Specialized Education:

Assessment of LNAPL Volume, Mobility, and Recoverability for Recovery Systems;
Design and Risk-Based Corrective Action
National Groundwater Association, Houston Texas – November 2007

Seminar on National Pollutant Discharge Elimination Systems (NPDES)
Law Offices of Burke Williams & Sorensen LLP
Riverside, California – 2004

Education:

Bachelors of Art, Environmental Studies and Planning, Sonoma State University,
Rohnert Park, California, 1992

©2018 EFI Global, Inc.

APPENDIX D

AGENCY, AND OTHER RECORDS – SURROUNDING SITES

9685 Research Drive
Irvine, CA 92618

949.727.9336 PHONE
949.727.7311 FAX

www.trcsolutions.com

March 21, 2017

California Regional Water Quality Control Board
Los Angeles Region
320 West 4th Street, Suite 200
Los Angeles, California 90013

ATTN: MR. BIZUAYEHU AYELE

SITE: HOLLYWAY CLEANERS
1157 ECHO PARK AVENUE
LOS ANGELES, CALIFORNIA
RWQCB CASE #2048E00

RE: WORK PLAN FOR ADDITIONAL ASSESSMENT AND REMEDIAL TESTING

Dear Mr. Ayele:

TRC submits this work plan to conduct additional site assessment and remedial testing activities at Hollyway Cleaners (Site), located at 1157 Echo Park Avenue, Los Angeles, California (see Figure 1). This work plan is prepared pursuant to the Outline of Proposed Scope of Work from Mr. Jeff Findl dated March 28, 2016, and the Los Angeles Regional Water Quality Control Board (RWQCB) letter dated July 11, 2016. This work plan was prepared to further assess the lateral extent of chlorinated compounds in soil vapor and groundwater both at the Site and downgradient of the Site, as well as to evaluate the effectiveness of soil vapor extraction (SVE) as a remedial alternative.

SITE LOCATION AND LAND USE

Hollyway Cleaners is an active dry cleaning facility located at the southwestern corner of Echo Park Avenue and West Sunset Boulevard in Los Angeles, California. The Site is in an area of commercial and residential properties. Adjacent properties include a parking lot to the south and southwest, single and multifamily residential buildings further to the south, industrial and commercial buildings to the north and northwest, and commercial and residential buildings to the northeast (see Figure 1). The dry cleaning operations at the Site were initiated in 1941 and have been conducted at the Site since that time (Genesis, 2015).

SITE GEOLOGY AND HYDROGEOLOGY

The Site is located at the southern boundary of the Transverse Ranges Geomorphic Province, a range of mountains and valleys that runs east-west and includes the Santa Monica Mountains, which are located to the northwest of the Site. Elysian Hills, a series of foothills created by the Elysian Fault and Elysian Park Anticline, are located to the north and northwest of the Site. The Site is located adjacent to the eastern edge of a narrow alluvial valley that is flanked by low hills composed of Puente Formation siltstone bedrock (Gannett Fleming, 2014).

Subsurface soils beneath the Site are predominantly silts and clays with some layers of sandy silt and sandy clay. Bedrock from the Puente Formation siltstone is encountered between 34 and 42 feet below ground surface (bgs). This underlying bedrock is identified as Unnamed Shale that is included in the Puente Formation (Gannett Fleming, 2014).

Groundwater is encountered between 5 and 15 feet bgs. Groundwater flow is to the southwest towards Echo Park Lake, which is located approximately 700 feet downgradient of the Site (Genesis, 2015).

PREVIOUS INVESTIGATIONS

Subsurface investigations were initiated in 1988. Tetrachloroethene (PCE), trichloroethene (TCE), cis-1,2-dichloroethene (cis-1,2-DCE) are the predominant volatile organic compounds (VOCs) encountered in soil, soil vapor, and groundwater in the vicinity of the Site.

Maximum historical soil concentrations encountered are as follows:

- 10,360 micrograms per kilogram (ug/kg) PCE in Soil Boring B-3 at 10 feet bgs;
- 650 ug/kg TCE in Soil Boring B-3 at 10 feet bgs; and
- 3,300 ug/kg in Soil Boring B-3 at 10 feet bgs.

Soil Boring B-3 is located in the southwest corner of the Site building near the back entrance (Law Environmental, 1989).

Maximum historical soil vapor concentrations encountered are as follows:

- 23,000,000 micrograms per cubic meter (ug/m^3) PCE in Vapor Sample SG-10;
- 4,200,000 ug/m^3 TCE in Vapor Sample SG-13; and
- 9,900,000 ug/m^3 cis-1,2-DCE in Vapor Sample SG-19.

From January to March 1990, 28 soil borings with temporary gas probes (SG-1 through SG-28) were advanced in the parking lot to the west of the Site to depths of 2 and 2.5 feet bgs. Results of these soil gas samples indicated the a “hot spot” of PCE-impacted soil vapor in the vadose zone in the parking lot west of the Site (Law Environmental, 1990).

Maximum groundwater concentrations during the Fourth Quarter 2016 monitoring and sampling event are as follows:

- 550 micrograms per liter (ug/L) PCE in Well MW-5;
- 130 ug/L TCE in Well MW-7;
- 950 ug/L cis-1,2-DCE in Well MW-4; and
- 48 ug/L vinyl chloride in Well MW-4.

Wells MW-4 and MW-5 are located in the parking lot southwest of the Site between the dry cleaners and the northern portion of the residential community. Well MW-7 is located further downgradient within the residential complex. Impacted groundwater extends from the site downgradient to the southwest at least 600 feet (Genesis, 2015, 2016).

Refer to Attachment A for historical soil, soil vapor, and groundwater figures and tables.

REMEDIATION HISTORY

A SVE system was installed at the Site in 1994 and operated for approximately two years on four vadose zone wells. In December 2001, a bench scale bioremediation pilot study was conducted, with results indicating that application of Bac-Terra would be effective in remediating PCE and TCE in soil and groundwater. Work plans to apply Bac-Terra and to do a bioremediation pilot study using Bio-Trapp were submitted in 2002 and 2010, respectively (Gannett Fleming, 2014).

PROPOSED FIELD ACTIVITIES

TRC proposes to install six indoor soil vapor probes, seven outdoor soil vapor probes, and three SVE wells, advance five Geoprobe soil borings for groundwater sample collection, and conduct a 1-day soil vapor extraction test. See Figure 2 for the locations of the proposed vapor probes, Geoprobe borings, and SVE wells.

PRE-DRILLING WORK ACTIVITIES

A video survey of the two drains at the Site will be conducted using a plumbing camera with a digital video. The video survey will be conducted to find potential breaks in the piping and the potential source locations of VOC-affected wastewater which would have impacted soil and groundwater. All soil vapor probe, SVE well, and Geoprobe boring locations will be marked and Underground Service Alert (USA) will be notified approximately 48 hours prior to initiation of the field activities. Permits will be obtained from the Los Angeles County Department of Environmental Health (County) for the Geoprobe borings. Access agreement(s) will be obtained as necessary to install the vapor probes and SVE wells and advance the Geoprobe borings. A geophysical survey will be conducted to clear each vapor probe, SVE well, and Geoprobe location of any subsurface utilities. All vapor probe, SVE well, and Geoprobe boring locations will be cleared using a hand auger to 5 feet bgs prior to initiating the drilling activities. TRC work and safety protocols will be followed with respect to the hole-clearing operations.

DRILLING ACTIVITIES

The following drilling activities will be conducted:

- Six indoor nested soil vapor probes will be installed to depths of 5 and 10 feet bgs within the interior of Hollyway Cleaners to evaluate the effectiveness of previous SVE operations.
- Six outdoor nested soil vapor probes will be installed in the vicinity of the adjacent downgradient residential neighborhood. Three of the probes will be installed to depths of 5 and 10 feet bgs in the rear parking lot adjacent to the apartment building. Three of the nested probes in adjacent alleyways where groundwater is not as deep will be installed to depths of 2.5 and 6 feet bgs. Probe depths will be adjusted based on depth to groundwater.
- One additional outdoor nested soil vapor probe will be installed in the former PCE vapor "hot spot" in the rear parking lot to assess current PCE vapor concentrations in the vadose zone.

- Three SVE wells will also be installed in the rear parking lot (former PCE "hot spot") to a depth of 10 feet bgs in order to conduct an SVE test to evaluate the radius of influence for SVE in the vadose zone. The SVE wells will be 2 inches in diameter and screened from 5 to 10 feet bgs.
- Five Geoprobe borings will be advanced to 15 feet bgs. Groundwater samples will be collected from these borings to assess the lateral extent of VOC-affected groundwater to the west of the Site. Groundwater samples will be analyzed for VOCs by EPA Method 8260B.

All 13 soil vapor probes will have appropriate vapor probe tips and valves. Vapor samples will be collected from all 13 soil vapor probes (26 samples total) using a syringe for each sample and analyzed immediately for VOCs using EPA Method 8260B. Sampling will be conducted in accordance with California Environmental Protection Agency (Cal EPA) and Department of Toxic Substances Control (DTSC) guidelines (Cal EPA and DTSC, 2015).

All 13 soil vapor probes and three SVE wells will be installed with flush-mounted traffic-worthy well boxes and water-tight locking casing caps.

Soil samples will be collected from all 13 soil vapor probes, three SVE wells, and five Geoprobe borings for soil description using the Unified Soil Classification System (USCS) and for hydrocarbon vapor screening using a photoionization detector (PID) or equivalent instrument.

SOIL VAPOR EXTRACTION TEST

An SVE test will be conducted using the three SVE wells over the course of one day. SVE testing will include conducting step test(s) to determine the optimum vacuum to achieve the maximum flow rate in the vadose zone, as well as constant rate test(s) to determine concentration, flow, vacuum, and radius of influence. The step test may require as many as 3 to 4 vacuum rates to determine the optimum vacuum to achieve the maximum flow rate. Constant rate tests will be conducted on at least one SVE well. Vapor concentrations during SVE testing will be measured using a PID. Vapor samples may be collected during SVE testing to verify concentrations and may be analyzed for VOCs using EPA Method 8260B.

WASTE DISPOSAL

Soil and decontamination water generated during drilling and SVE test activities will be temporarily stored onsite in labeled, Department of Transportation-approved, 55-gallon drums pending receipt of laboratory analysis results and offsite transport to appropriate recycling facilities.

REPORTING

A report summarizing the video survey, soil vapor probe and SVE well installation, Geoprobe advancement, vapor sampling, groundwater sampling, and SVE testing will be submitted within 45 days of completion of field activities. The report will include field measurements, laboratory analytical reports, findings, conclusions, and recommendations. The report will also include a comparison of vapor concentrations to risk screening levels and groundwater concentrations to Maximum Contamination Levels (MCLs).

If you have any questions regarding this work plan, please call the undersigned at (949) 727-9336.

Sincerely,

TRC

Anand Helekar, PE
Senior Project Engineer

Gil Fry, PG
Principal Geologist

Attachments:
Figure 1: Area Photo with Proposed Investigation Locations
Attachment A: Historical Soil, Soil Vapor, and Groundwater Figures and Table
Attachment B: General Field Procedures

cc: Song and Kyung Ki, Property Owners
Daniel Kippen, Attorney for Property Owners

REFERENCES

Cal EPA and DTSC, 2015, Advisory - Active Soil Gas Investigations, July.

Gannett Fleming, 2014, Site Conceptual Model, Hollyway Cleaners, 1157 Echo Park Avenue, Los Angeles, California, August 29.

Genesis Engineering and Redevelopment, 2016, Fourth Quarter 2016 Groundwater Monitoring Report, Hollyway Cleaners, 1157 Echo Park Avenue, Los Angeles, California, December 23.

Genesis Engineering and Redevelopment, 2015, Revised Soil and Soil Vapor Investigation Work Plan, Hollyway Cleaners, 1157 Echo Park Avenue, Los Angeles, California, June 30.

Jeff Findl, 2016, Outline of Proposed Scope of Work, Hollyway Cleaners, 1157 Echo Park Avenue, Los Angeles, California, March 28.

Law Environmental, 1990, Supplementary Environmental Assessment, Hollyway Cleaners, 1157/1159 Echo Park Avenue, Los Angeles, California, February 2.

Law Environmental, 1989, Environmental Assessment, Hollyway Cleaners, 1157/1159 Echo Park Avenue, Los Angeles, California, June 4.

RWQCB, 2016, Review of Outline of Proposed Scope of Work and Comments on the Proposal for a Revised Work Plan, Hollyway Cleaners, 1157 Echo Park Avenue, Los Angeles, California, July 11.

FIGURE

- Proposed Indoor Nested Vapor Probes (6 nested vapor probes)
- Proposed Outdoor Nested Vapor Probes (7 nested vapor probes)
- Geoprobe with Groundwater Sample (5 geoprobes)
- Vapor Extraction Well (3 vapor extraction wells)

Note: Locations are Approximate

TRC
Results you can rely on

Figure 1: Area Photo with Proposed Investigation Locations

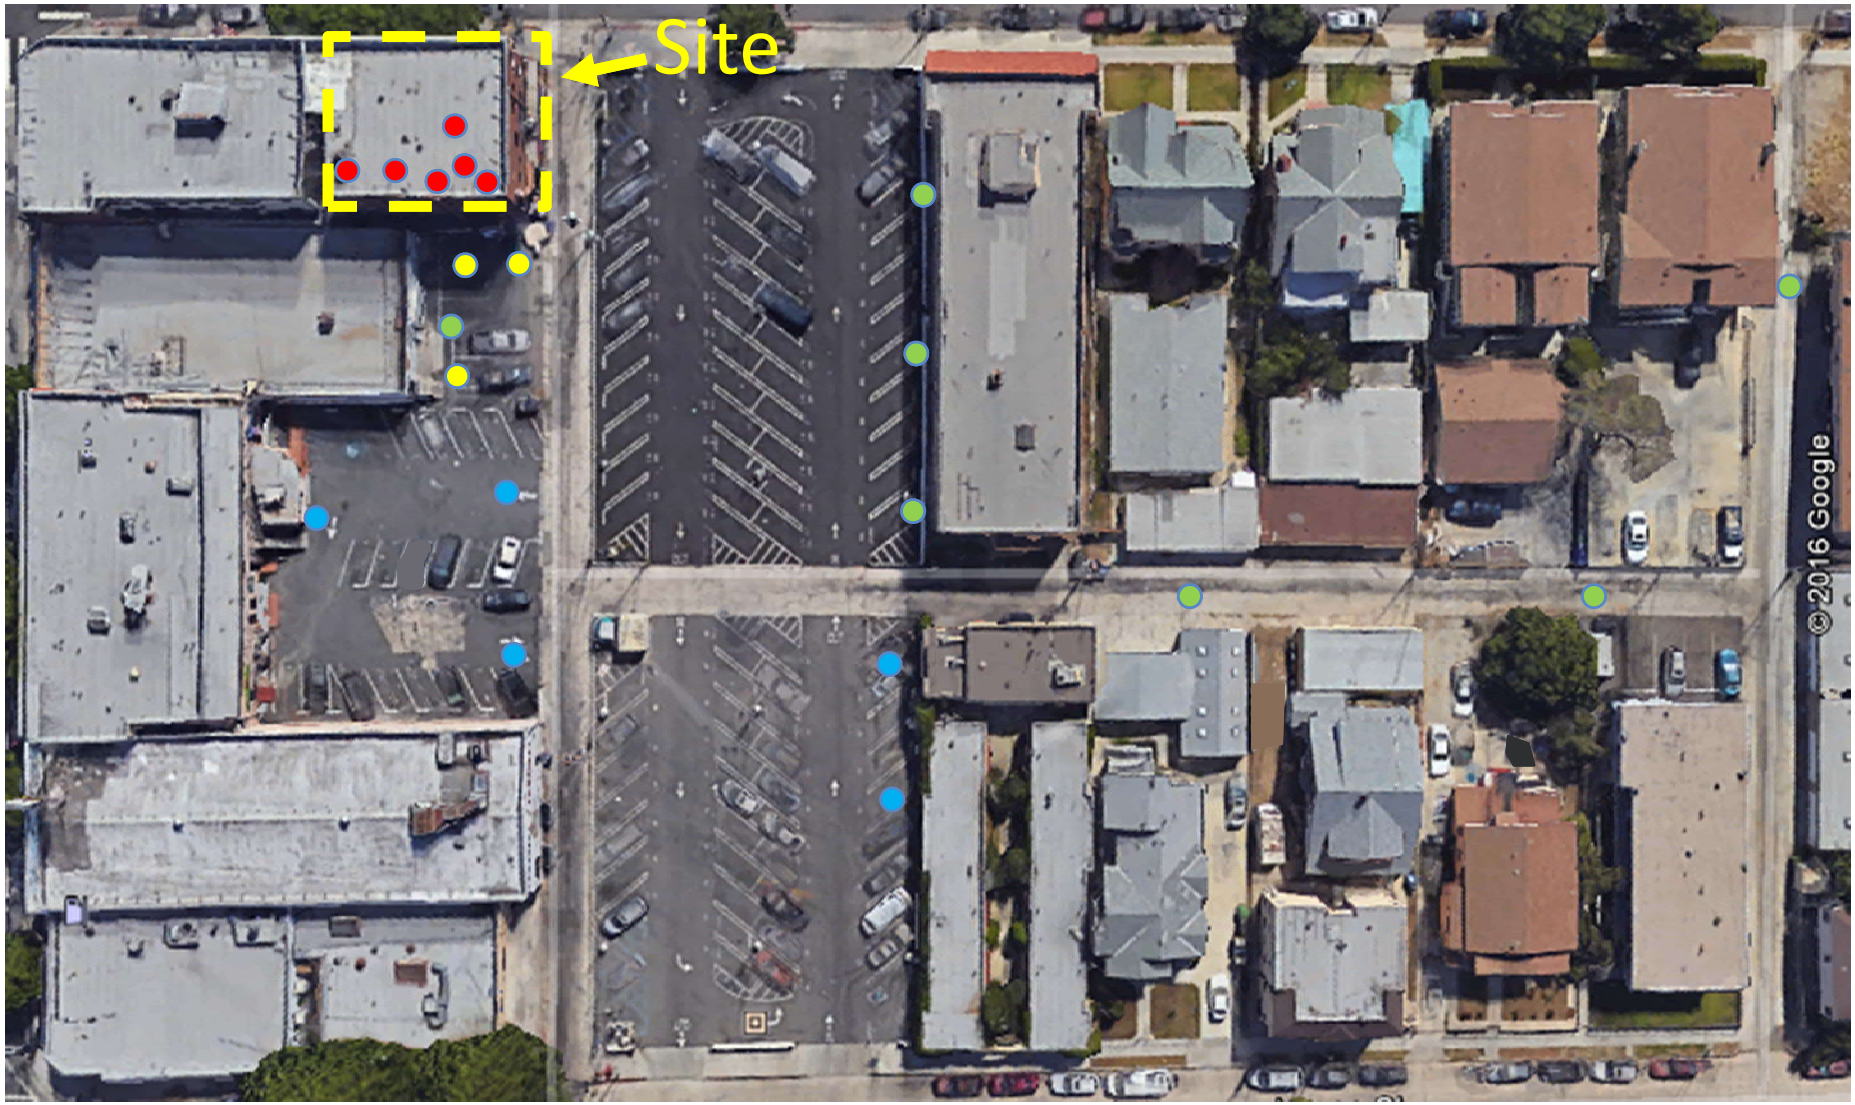

ATTACHMENT A

HISTORICAL SOIL, SOIL VAPOR, AND GROUNDWATER FIGURES AND TABLES

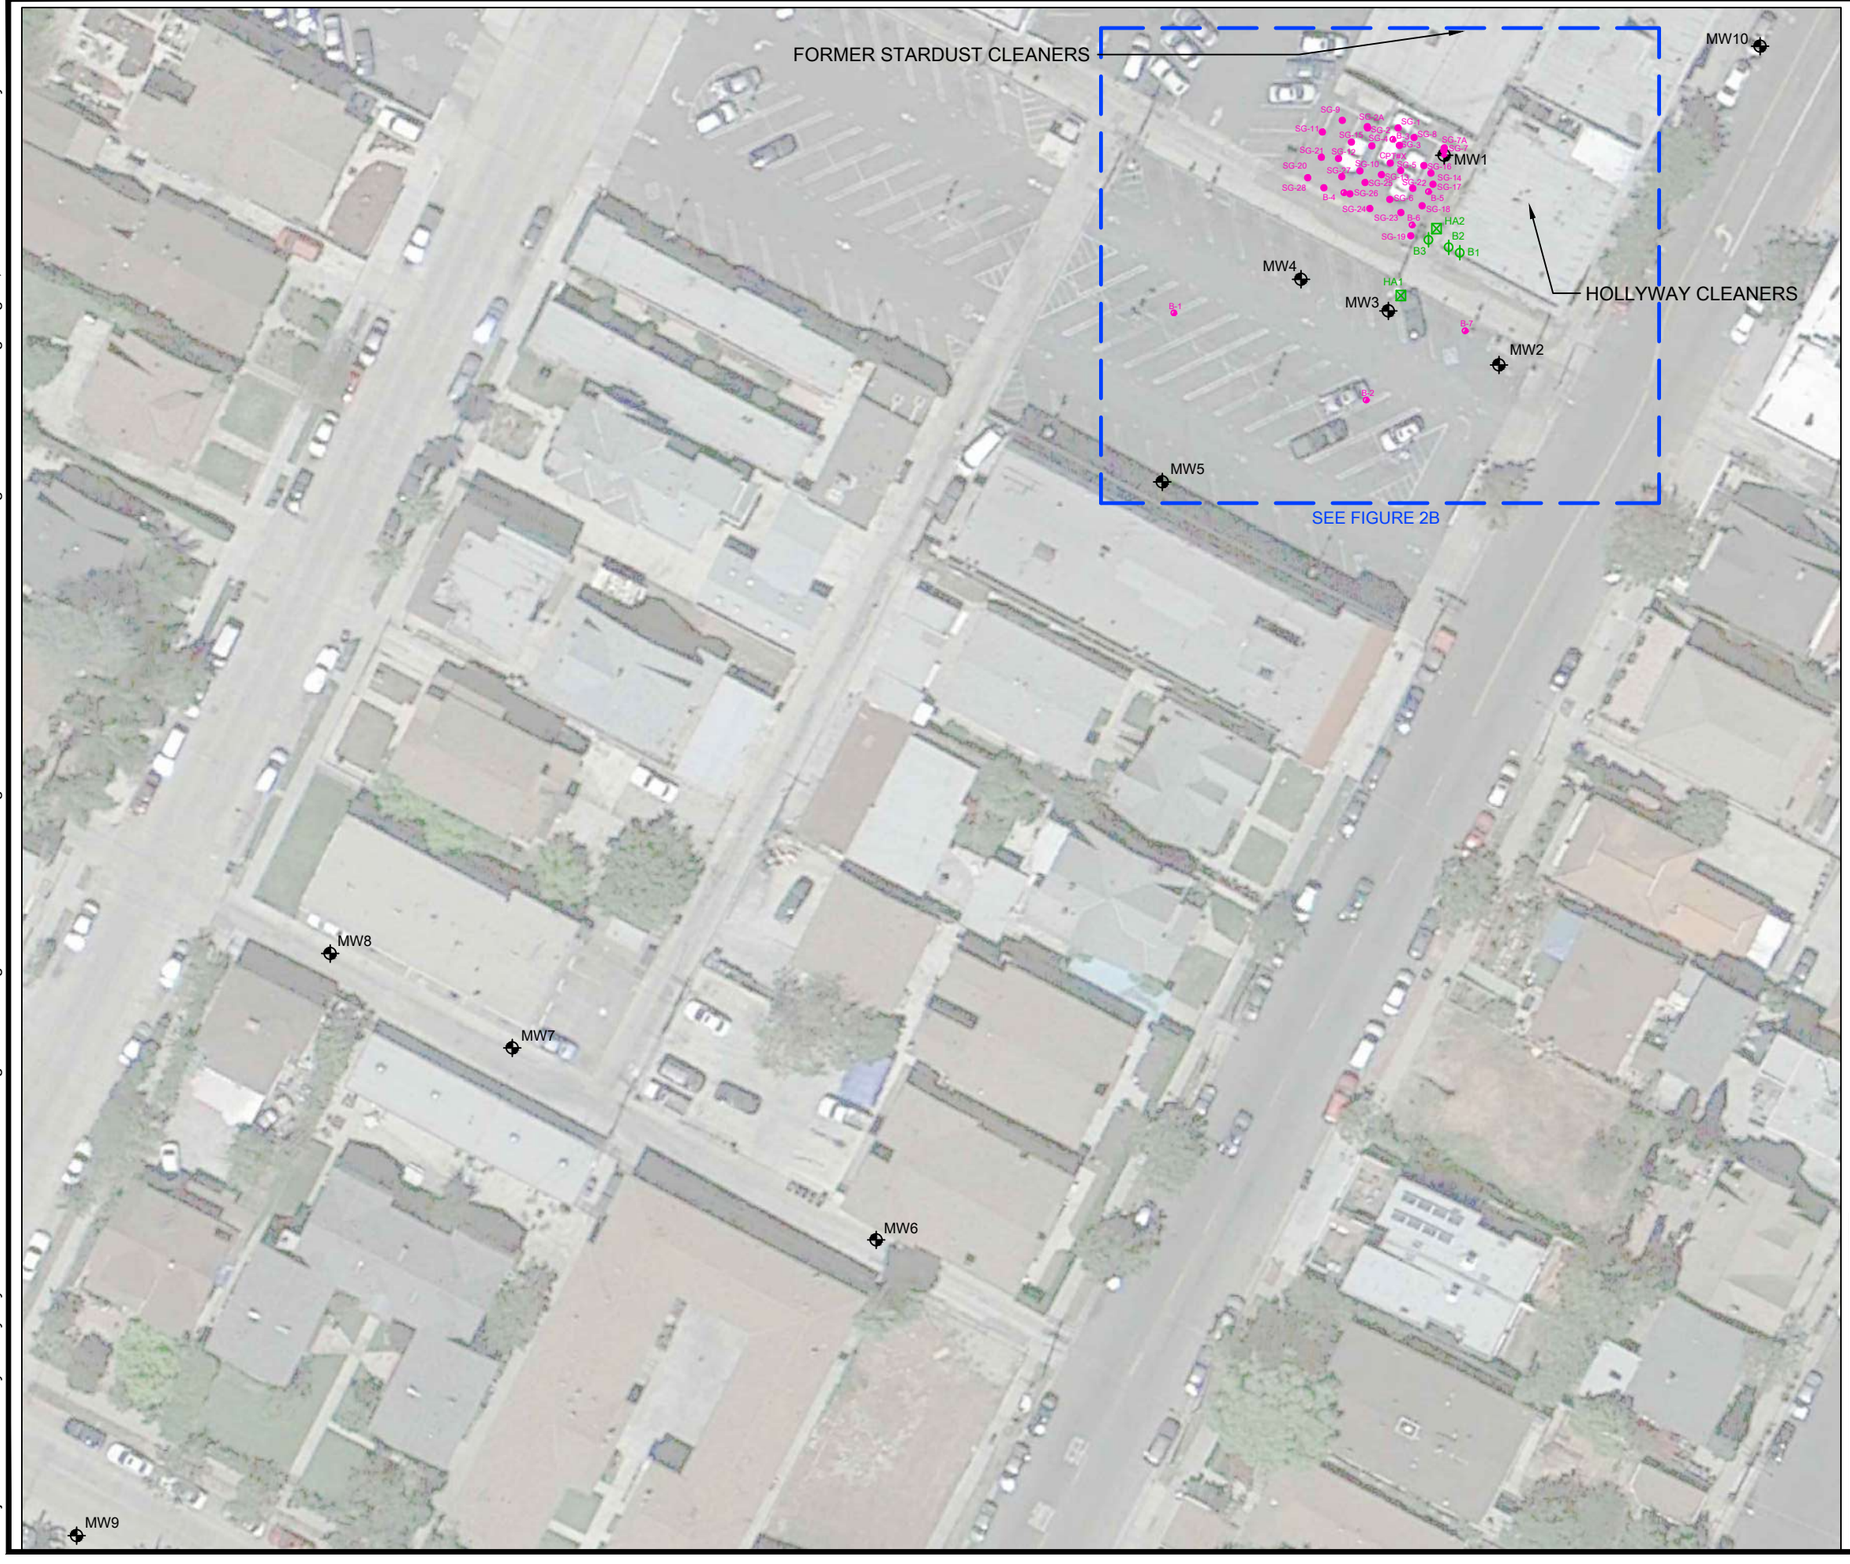

LEGEND:

- GROUNDWATER MONITORING WELL
- SOIL BORING LOCATION (LAW ENVIRONMENTAL, 1988)
- SOIL GAS LOCATION (LAW ENVIRONMENTAL, 1988)
- SOIL BORING LOCATION (HART & ASSOCIATES, MARCH 1988)
- HAND AUGER SOIL BORING LOCATION (ERI, SEPT 1999)

NOTES:

1. "LOS ANGELES, CA." MAP. GOOGLE EARTH PRO; IMAGERY DATE 4-16-2013.
2. ALL LOCATIONS ARE APPROXIMATE.

N

APPROXIMATE SCALE IN FEET

0 50 100

NO WARRANTY IS MADE BY GANNETT FLEMING AS TO ACCURACY, RELIABILITY, OR COMPLETENESS OF THESE DATA. THIS INFORMATION MAY NOT MEET NATIONAL MAP ACCURACY STANDARDS. THIS PRODUCT WAS DEVELOPED ELECTRONICALLY AND MAY BE UPDATED WITHOUT NOTIFICATION. REPRODUCTION MAY RESULT IN A LOSS OF SCALE AND OR INFORMATION.

HISTORICAL BORING LOCATIONS AND GROUNDWATER MONITORING WELLS

1157 ECHO PARK AVENUE LOS ANGELES, CA

PREPARED BY:

Gannett Fleming

15300 Barranca Parkway, Suite 150 Irvine, CA 92618-2355
Phone (949) 753-1970 Fax (949) 753-1965 Web www.gfnet.com

PROJECT NUMBER	APPROVED BY	DRAWN BY	DATE	FIGURE
058714	SR	DK	AUG 2014	3A

S:\Projects\058714 - Frye-Hollyway Cleaners Echo Park\Working File\CAD\Figure 2 - Historical Boring Locations and Grownwater Monitoring Well Locations.dwg Aug 29, 2014 - 11:20am dkeady

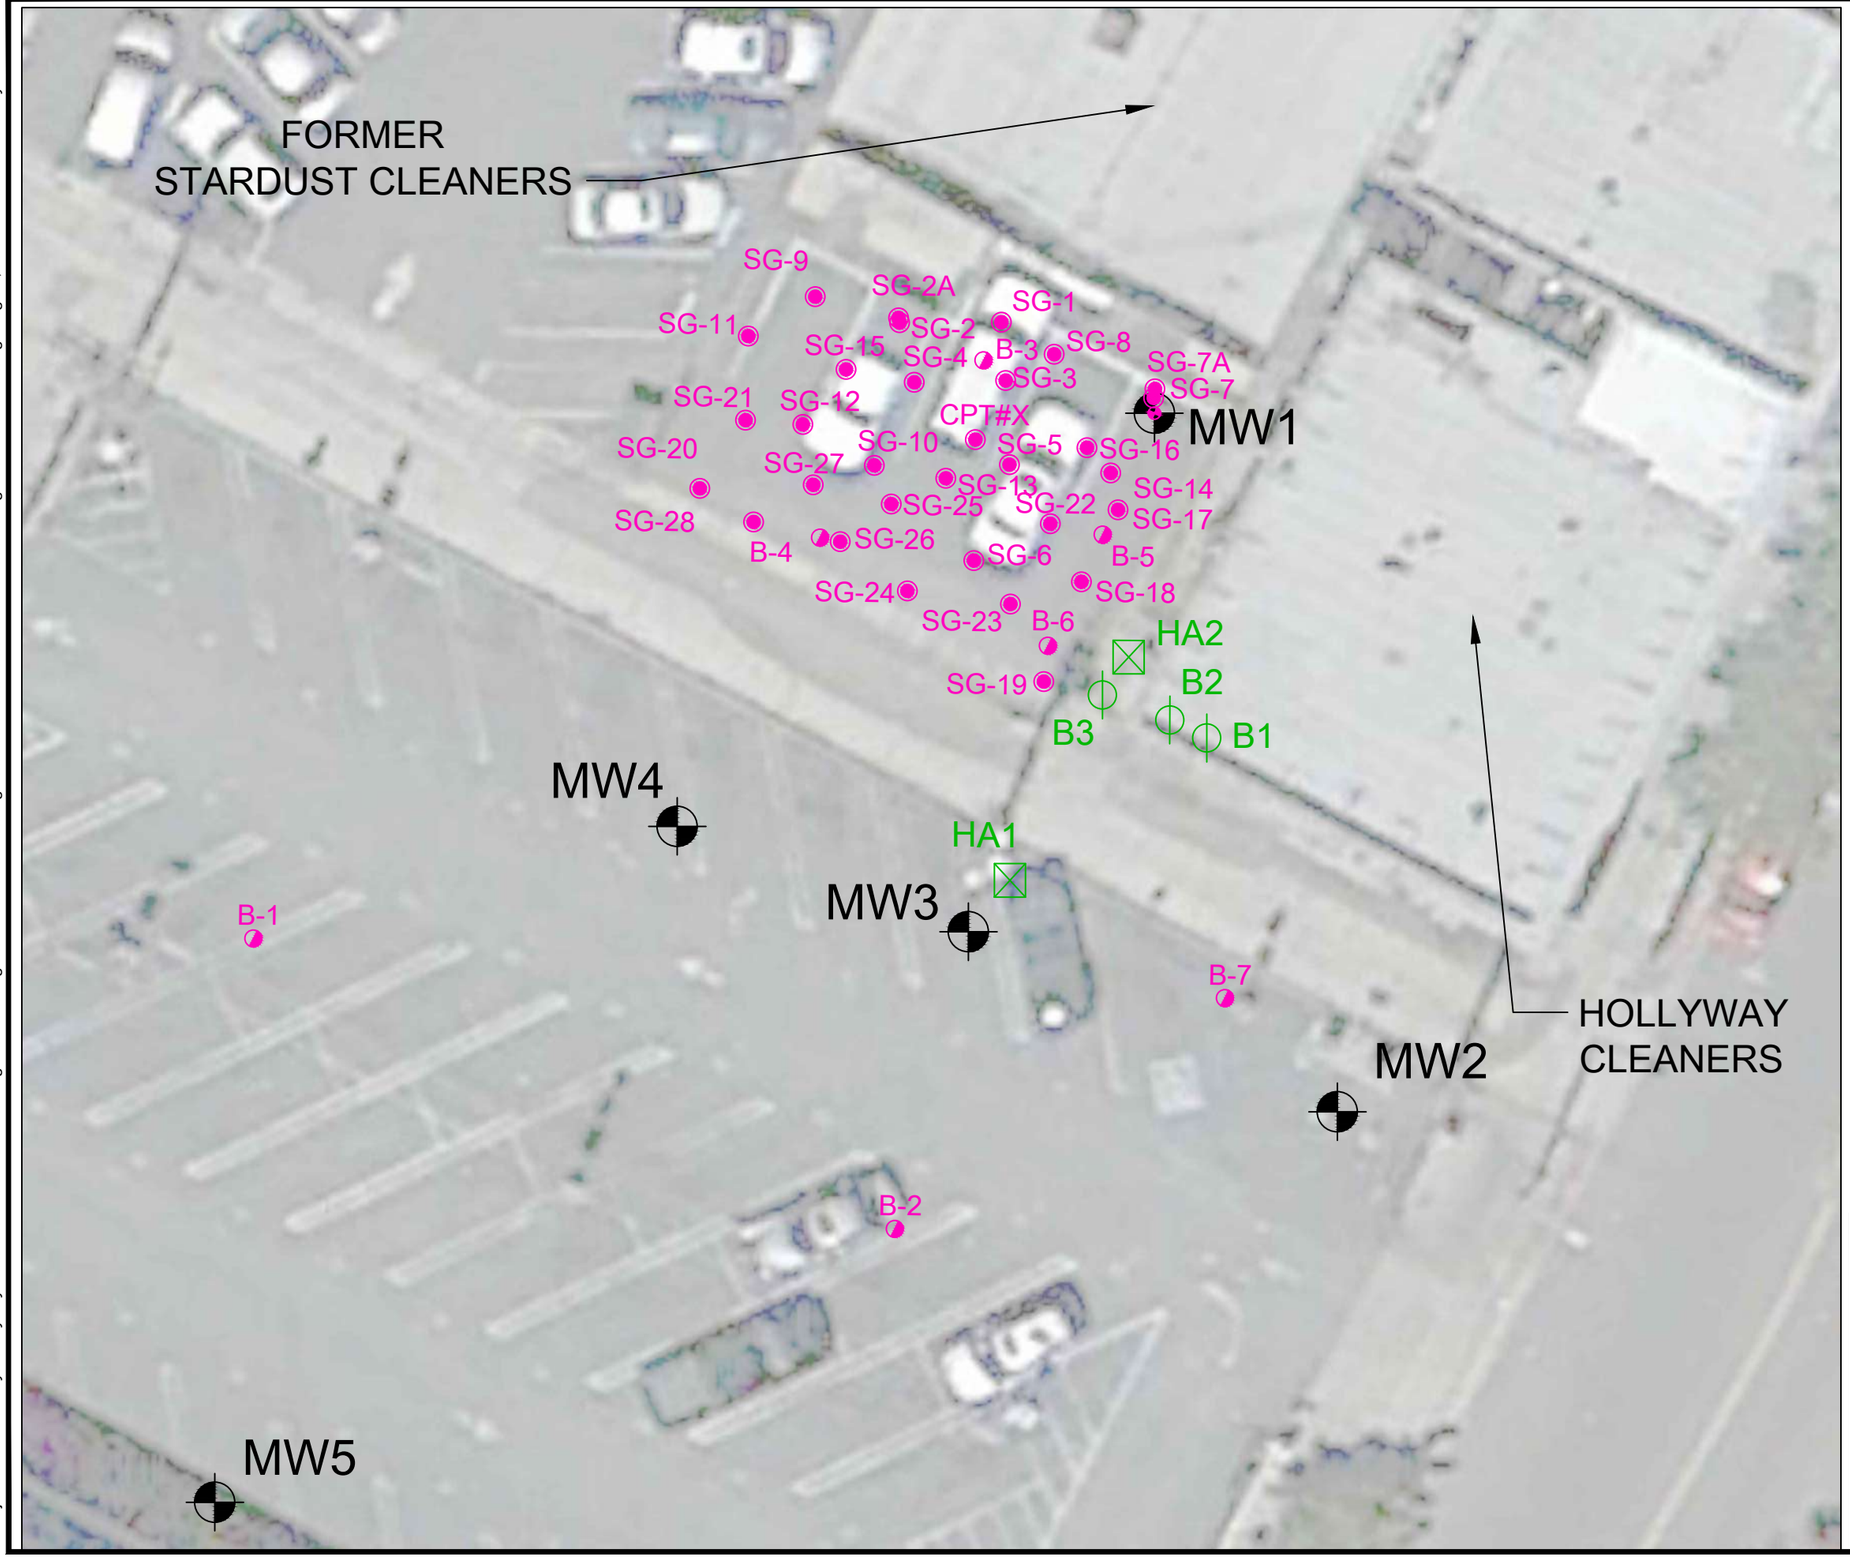

LEGEND:

- GROUNDWATER MONITORING WELL
- SOIL BORING LOCATION (LAW ENVIRONMENTAL, 1988)
- SOIL GAS LOCATION (LAW ENVIRONMENTAL, 1988)
- SOIL BORING LOCATION (HART & ASSOCIATES, MARCH 1988)
- HAND AUGER SOIL BORING LOCATION (ERI, SEPT 1999)

NOTES:

1. "LOS ANGELES, CA." MAP. GOOGLE EARTH PRO; IMAGERY DATE 4-16-2013.
2. ALL LOCATIONS ARE APPROXIMATE.

N

APPROXIMATE SCALE IN FEET

0 15 30

NO WARRANTY IS MADE BY GANNETT FLEMING AS TO ACCURACY, RELIABILITY, OR COMPLETENESS OF THESE DATA. THIS INFORMATION MAY NOT MEET NATIONAL MAP ACCURACY STANDARDS. THIS PRODUCT WAS DEVELOPED ELECTRONICALLY AND MAY BE UPDATED WITHOUT NOTIFICATION. REPRODUCTION MAY RESULT IN A LOSS OF SCALE AND OR INFORMATION.

HISTORICAL BORING LOCATIONS NEAR SITE

1157 ECHO PARK AVENUE LOS ANGELES, CA

PREPARED BY:

Gannett Fleming

15300 Barranca Parkway, Suite 150 Irvine, CA 92618-2355
Phone (949) 753-1970 Fax (949) 753-1965 Web www.gfnet.com

PROJECT NUMBER	APPROVED BY	DRAWN BY	DATE	FIGURE
058714	SR	DK	AUG 2014	3B

S:\Projects\058714 - Frye-Hollway Cleaners Echo Park\Working File\CAD\Figure 2 - Historical Boring Locations and Grownwater Monitoring Well Locations.dwg Aug 29, 2014 - 11:21am dkeady

TABLE 2
HISTORICAL SOIL ANALYTICAL RESULTS

1157 ECHO PARK
LOS ANGELES, CALIFORNIA

	Boring ID	Date Sampled	Depth (ft bgs)	Volatile Organic Compounds (µg/kg)									
				Benzene	Toluene	Ethylbenzene	Xylenes	MTBE	TCE	PCE	1,1,1-TCA	1,2-DCE	1,1-DCE
Pre-SVE Remediation													
Hart and Associates	B-2	3/1/1988	5	--	--	--	--	--	**180**	**3,200**	--	**370**	ND (<3.0)
		3/1/1988	10	--	--	--	--	--	**162**	**3,780**	--	**490**	ND (<3.0)
		3/1/1988	15	--	--	--	--	--	**107**	**4,460**	--	**400**	**75**
		3/1/1988	20	--	--	--	--	--	**19**	**2,740**	--	**140**	ND (<3.0)
	B-3	3/1/1988	5	--	--	--	--	--	**480**	**5,780**	--	**200**	ND (<3.0)
		3/1/1988	10	--	--	--	--	--	**650**	**10,360**	--	**3,300**	ND (<3.0)
		3/1/1988	15	--	--	--	--	--	**14**	**1,300**	--	**200**	**70**
		3/1/1988	20	--	--	--	--	--	ND (<1.5)	**2,030**	--	ND (<1.5)	ND (<3.0)
Law Environmental	MW-1	10/11/1988	15	--	--	--	--	--	ND (<10)	**150**	ND (<10)	ND (<10)	ND (<10)
	MW-2	8/16/1988	20	--	--	--	--	--	**5.4**	ND (<5.0)	ND (<5.0)	ND (<5.0)	ND (<5.0)
	MW-3	11/9/1988	5	--	--	--	--	--	ND (<10)	**1,200**	ND (<10)	ND (<10)	ND (<10)
		11/9/1988	10	--	--	--	--	--	ND (<10)	**20**	ND (<10)	ND (<10)	ND (<10)
		11/9/1988	15	--	--	--	--	--	ND (<10)	**30**	ND (<10)	ND (<10)	ND (<10)
	MW-4	9/7/1988	20	--	--	--	--	--	ND (<100)	ND (<100)	ND (<100)	ND (<100)	ND (<100)
	MW-5	11/8/1988	15	--	--	--	--	--	ND (<10)	ND (<10)	ND (<10)	ND (<10)	ND (<10)
	MW-6	3/27/1990	12	--	--	--	--	--	ND (<5.0)	ND (<5.0)	ND (<5.0)	ND (<5.0)	ND (<5.0)
	MW-7	3/27/1990	13	--	--	--	--	--	ND (<100)	**180**	ND (<100)	ND (<100)	ND (<100)
	MW-8	3/31/1990	NR	--	--	--	--	--	ND (<5.0)	**55**	ND (<5.0)	ND (<5.0)	ND (<5.0)
	MW-9	3/23/1990	NR	--	--	--	--	--	ND (<5.0)	ND (<5.0)	ND (<5.0)	ND (<5.0)	ND (<5.0)
	MW-10	3/21/1990	12	--	--	--	--	--	ND (<5.0)	ND (<5.0)	ND (<5.0)	ND (<5.0)	ND (<5.0)
	B-1	9/8/1988	10	--	--	--	--	--	ND (<100)	ND (<100)	ND (<100)	ND (<100)	ND (<100)
		9/8/1988	14	--	--	--	--	--	ND (<100)	ND (<100)	ND (<100)	ND (<100)	ND (<100)
	B-2	9/8/1988	15	--	--	--	--	--	ND (<100)	**170**	ND (<100)	ND (<100)	ND (<100)
		9/8/1988	20	--	--	--	--	--	ND (<100)	ND (<100)	ND (<100)	ND (<100)	ND (<100)
	B-3	10/12/1988	15	--	--	--	--	--	ND (<10)	**90**	ND (<10)	ND (<10)	ND (<10)
	B-4	10/12/1988	15	--	--	--	--	--	ND (<10)	**230**	ND (<10)	ND (<10)	ND (<10)
	B-5	10/12/1988	10	--	--	--	--	--	ND (<10)	**1,500**	ND (<10)	ND (<10)	ND (<10)
		10/12/1988	15	--	--	--	--	--	ND (<10)	**280**	ND (<10)	ND (<10)	ND (<10)
	B-6	10/12/1988	5	--	--	--	--	--	**50**	**2,100**	ND (<10)	**70**	ND (<10)
		10/12/1988	10	--	--	--	--	--	**40**	**2,500**	ND (<10)	**280**	ND (<10)
		10/12/1988	15	--	--	--	--	--	ND (<10)	**3,000**	ND (<10)	**20**	ND (<10)
	B-7	11/9/1988	5	--	--	--	--	--	ND (<10)	**190**	ND (<10)	ND (<10)	ND (<10)
		11/9/1988	10	--	--	--	--	--	ND (<10)	**70**	ND (<10)	ND (<10)	ND (<10)
		11/9/1988	15	--	--	--	--	--	ND (<10)	**60**	ND (<10)	ND (<10)	ND (<10)
Post-SVE Remediation													
Environmental Resolutions, Inc.	HA1	9/23/1999	5	ND (<5.0)	ND (<5.0)	ND (<5.0)	ND (<5.0)	ND (<5.0)	ND (<5.0)	**203**	ND (<5.0)	ND (<5.0)	ND (<5.0)
		9/23/1999	10	ND (<5.0)	ND (<5.0)	ND (<5.0)	ND (<5.0)	ND (<5.0)	ND (<5.0)	**39**	ND (<5.0)	ND (<5.0)	ND (<5.0)
		9/23/1999	15	ND (<5.0)	ND (<5.0)	ND (<5.0)	ND (<5.0)	ND (<5.0)	ND (<5.0)	**15**	ND (<5.0)	ND (<5.0)	ND (<5.0)
	HA2	9/23/1999	5	ND (<5.0)	ND (<5.0)	ND (<5.0)	ND (<5.0)	ND (<5.0)	**26**	**557**	ND (<5.0)	**34**	ND (<5.0)
		9/23/1999	10	ND (<5.0)	ND (<5.0)	ND (<5.0)	ND (<5.0)	ND (<5.0)	**9.0**	**249**	ND (<5.0)	**34**	ND (<5.0)
		9/23/1999	15	ND (<5.0)	ND (<5.0)	ND (<5.0)	ND (<5.0)	ND (<5.0)	**34**	**692**	ND (<5.0)	**77**	ND (<5.0)
Regional Screening Levels[1] (µg/kg)				1,100	500,000	5,400	63,000	43,000	440	8,600	870,000	16,000	24,000

Notes:

SVE	Soil Vapor Extraction - Remediation occurred at the Site between 1994 and 1996
ft bgs	Feet below ground surface
µg/kg	Micrograms per kilogram
MTBE	Methyl Tertiary Butyl Ether
TCE	Trichloroethene
PCE	Tetrachloroethene
1,1,1-TCA	1,1,1-Trichloroethane
1,2-DCE	1,2-Dichloroethene
1,1-DCE	1,1-Dichloroethene
NR	Not reported
--	Not analyzed
ND (<10)	Not detected at or above the reported laboratory detection limit
Bold	Concentration is above the specific minimum laboratory method reporting limit
	Constituent is above the specific Regional Screening Level

References:

1 "Screening Level for Chemical Contaminants" (USEPA - Region 9, May 2014)

TABLE 3
HISTORICAL SOIL VAPOR ANALYTICAL RESULTS
(PRE SVE SYSTEM)

1157 ECHO PARK
LOS ANGELES, CALIFORNIA

Sample ID	Date Sampled	Depth (ft bgs)	VOCs by USEPA Method 8010/8240 (µg/L)			
			PCE	TCE	1, 1-DCE	1,2-DCE
SG-1	1/29/1990	2.5	**130**	ND < 40	ND < 50	--
SG-2	1/29/1990	2.5	--	--	--	--
SG-2A	2/5/1990	2.0	**6,400**	ND < 80	**140**	--
SG-3	1/29/1990	2.5	**140**	ND < 40	ND < 50	--
SG-4	1/29/1990	2.5	**340**	ND < 40	ND < 50	--
SG-5	1/29/1990	2.5	**620**	ND < 40	ND < 50	--
SG-6	1/29/1990	2.5	**720**	**670**	ND < 50	**500**
SG-7	1/29/1990	2.5	--	--	--	--
SG-7A	2/5/1990	2.5	**1,500**	ND < 40	**88**	--
SG-8	1/30/1990	2.0	**2,000**	ND < 40	**55**	--
SG-9	1/30/1990	2.5	**250**	ND < 40	ND < 50	--
SG-10	1/30/1990	2.0	**23,000**	**1,500**	ND < 250	--
SG-11	1/30/1990	2.25	**7,000**	**980**	ND < 250	--
SG-12	1/30/1990	2.5	**15,000**	**64**	ND < 50	--
SG-13	1/30/1990	2.0	**8,700**	**4,200**	**490**	--
SG-14	1/30/1990	2.0	**3,200**	ND < 200	ND < 250	--
SG-15	1/30/1990	2.5	**4,300**	ND < 80	ND < 100	--
SG-16	2/5/1990	2.5	--	--	--	--
SG-17	2/5/1990	2.5	**1,700**	ND < 40	**98**	--
SG-18	2/5/1990	2.5	**540**	ND < 40	**75**	--
SG-19	3/6/1990	2.0	**7,500**	**2,500**	ND < 50	**9,900**
SG-20	3/6/1990	2.5	**1,400**	**850**	ND < 50	**700**
SG-21	3/6/1990	2.5	**1,000**	**370**	ND < 50	**90**
SG-22	3/6/1990	2.5	**860**	ND < 50	ND < 50	ND < 50
SG-23	3/6/1990	2.5	**1,400**	**160**	ND < 50	ND < 50
SG-24	3/6/1990	2.5	**8,200**	**1,400**	ND < 50	**5,000**
SG-25	3/6/1990	2.5	**2,800**	**150**	ND < 50	**98**
SG-26	3/6/1990	2.5	**1,300**	**110**	ND < 50	**290**
SG-27	3/6/1990	2.5	**1,000**	**52**	ND < 50	ND < 50
SG-28	3/6/1990	2.5	**620**	**130**	ND < 50	**200**

California Human Health Screening Levels[1] (µg/L)	0.47	1.3	NG	41

Notes:

ft bgs	Feet below ground surface
µg/L	Micrograms per liter
PCE	Tetrachloroethene
TCE	Trichloroethene
DCE	Dichloroethene
--	Not analyzed
ND (<50)	Not detected at or above laboratory detection limit
Bold	Concentration is above the specific minimum laboratory method reporting limit
	Constiuent is above the specific California Human Health Screening Level
NG	No guidance available

References:

1 "Soil Gas Screening Numbers for Volatile Chemicals Below Buildings Constructed with Engineered Fill" (OEHHA, 2010).

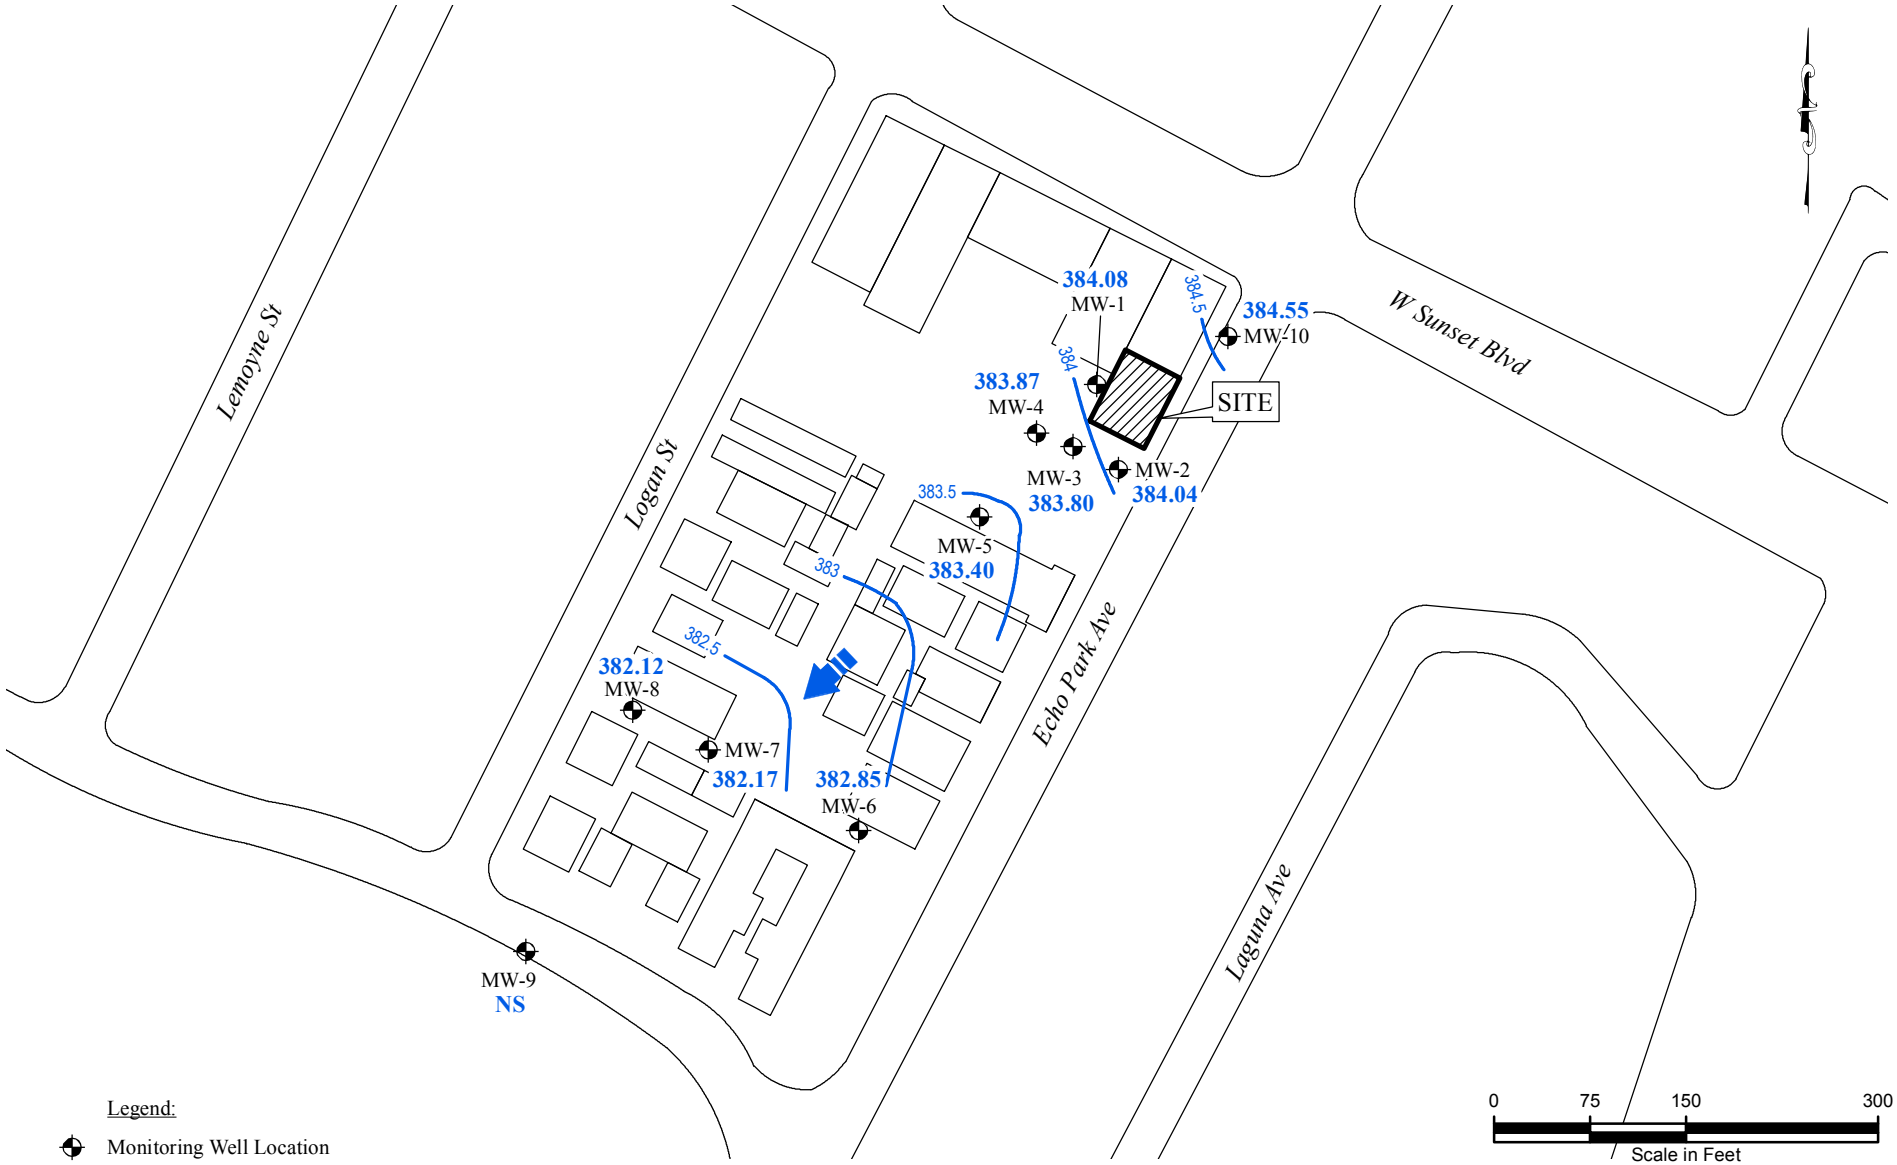

Legend:

- Monitoring Well Location
- **383.80** Groundwater Elevation in Feet
- **NS** Groundwater Elevation in Feet
- 384.5 Groundwater Contour
- Groundwater Flow Direction
- Note: Well locations are approximate

GENESIS ENGINEERING & REDEVELOPMENT
115 S. School Street · Lodi, CA 95240
Tel: 209.599.2004 · Fax: 209.433.3990
www.gercorp.com

HYDRAULIC HEAD CONTOURS

Fourth Quarter 2016 Groundwater Monitoring Report
Hollyway Cleaners
1157 Echo Park Avenue, Los Angeles, California

Designed:	CH	Project Number :	191-L-4	Figure 4
Drawn:	DH	File :	191L4_4	
Checked:	EW	Revision :	xxxxx	Date: 11/21/16

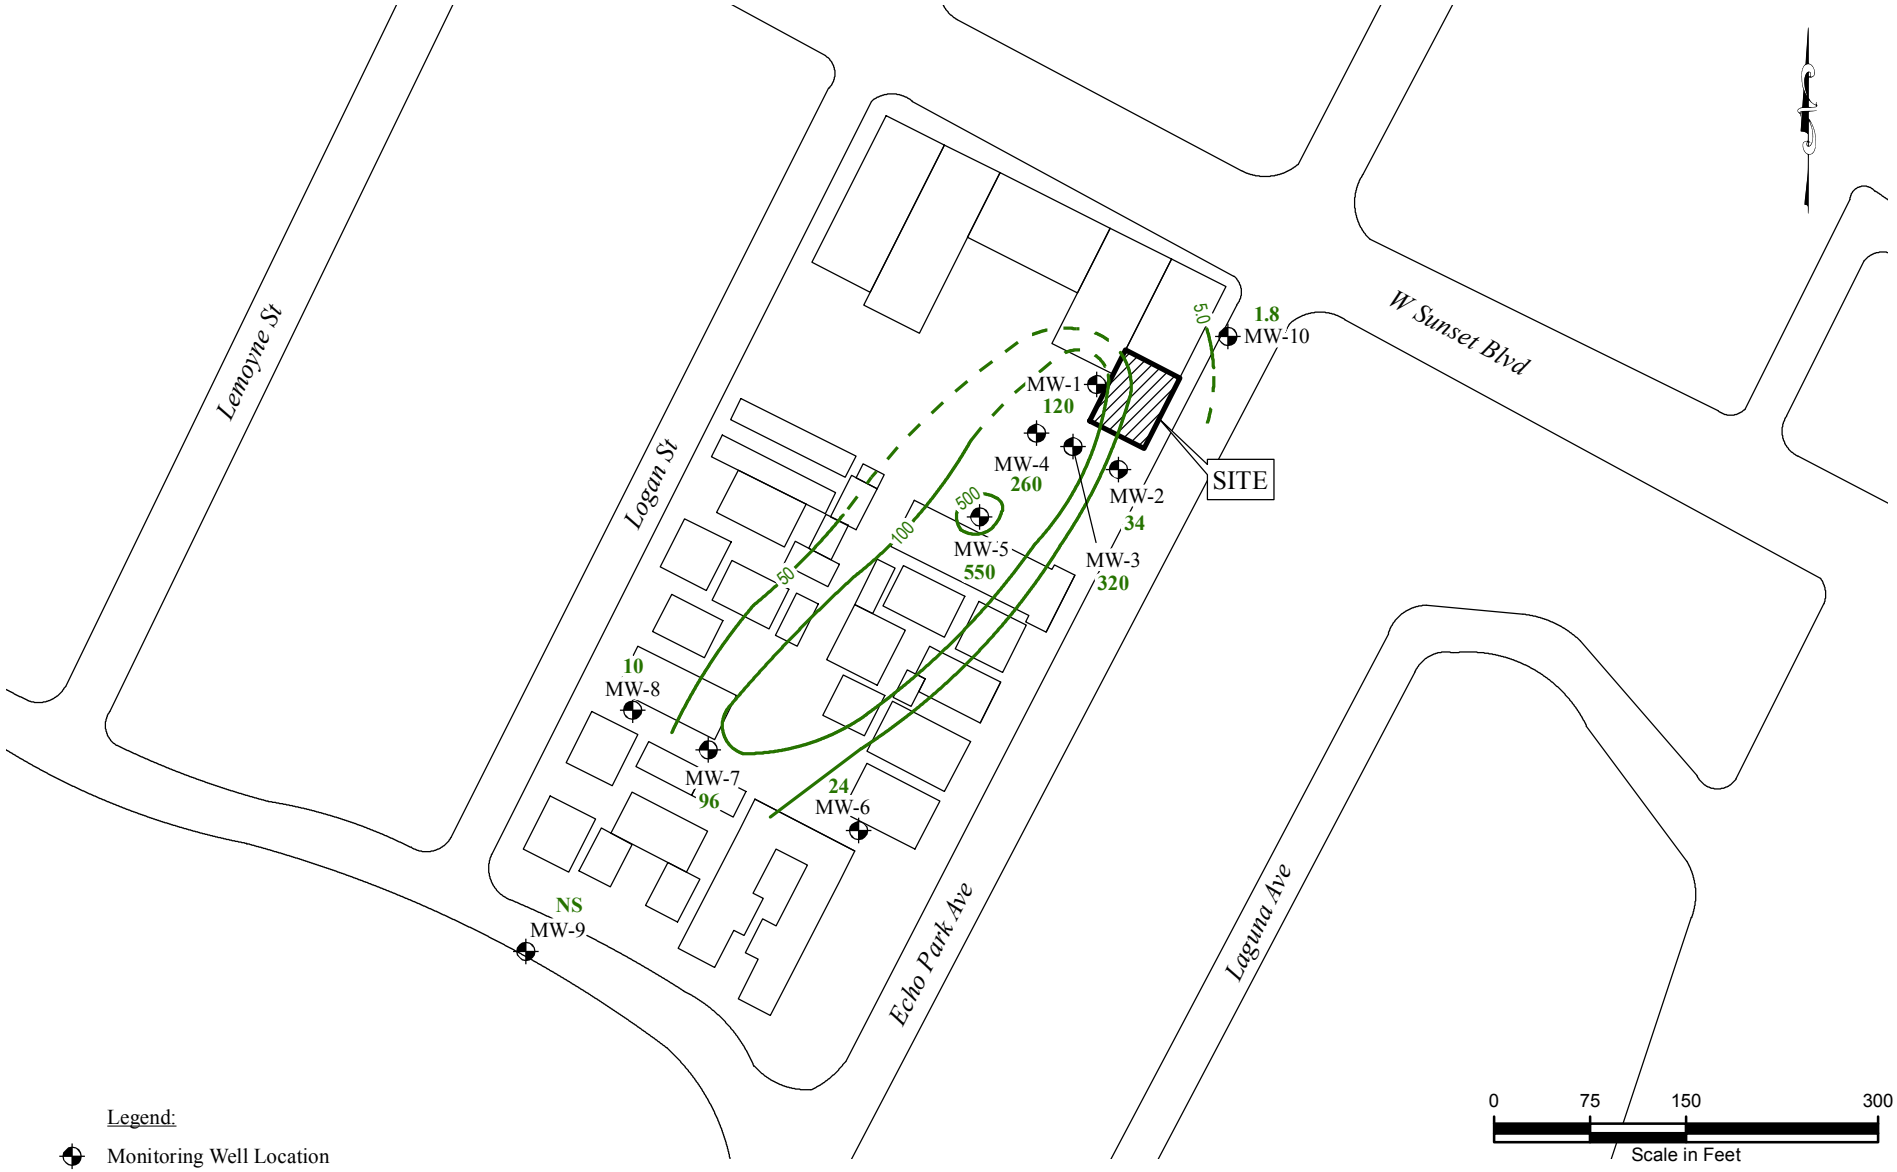

Legend:

- Monitoring Well Location
- 120 PCE Concentration (µg/L)
- NS Not Sampled
- 50 PCE Concentration Contour

Note: Well locations are approximate

GENESIS ENGINEERING & REDEVELOPMENT
115 S. School Street · Lodi, CA 95240
Tel: 209.599.2004 · Fax: 209.433.3990
www.gercorp.com

PCE CONCENTRATION CONTOURS IN GROUNDWATER
Fourth Quarter 2016 Groundwater Monitoring Report
Hollyway Cleaners
1157 Echo Park Avenue, Los Angeles, California

Designed:	MG	Project Number :	191-L-4	Figure 5
Drawn:	DH	File :	191L4_5	
Checked:	EW	Revision :	xxxxx	Date: 12/05/16

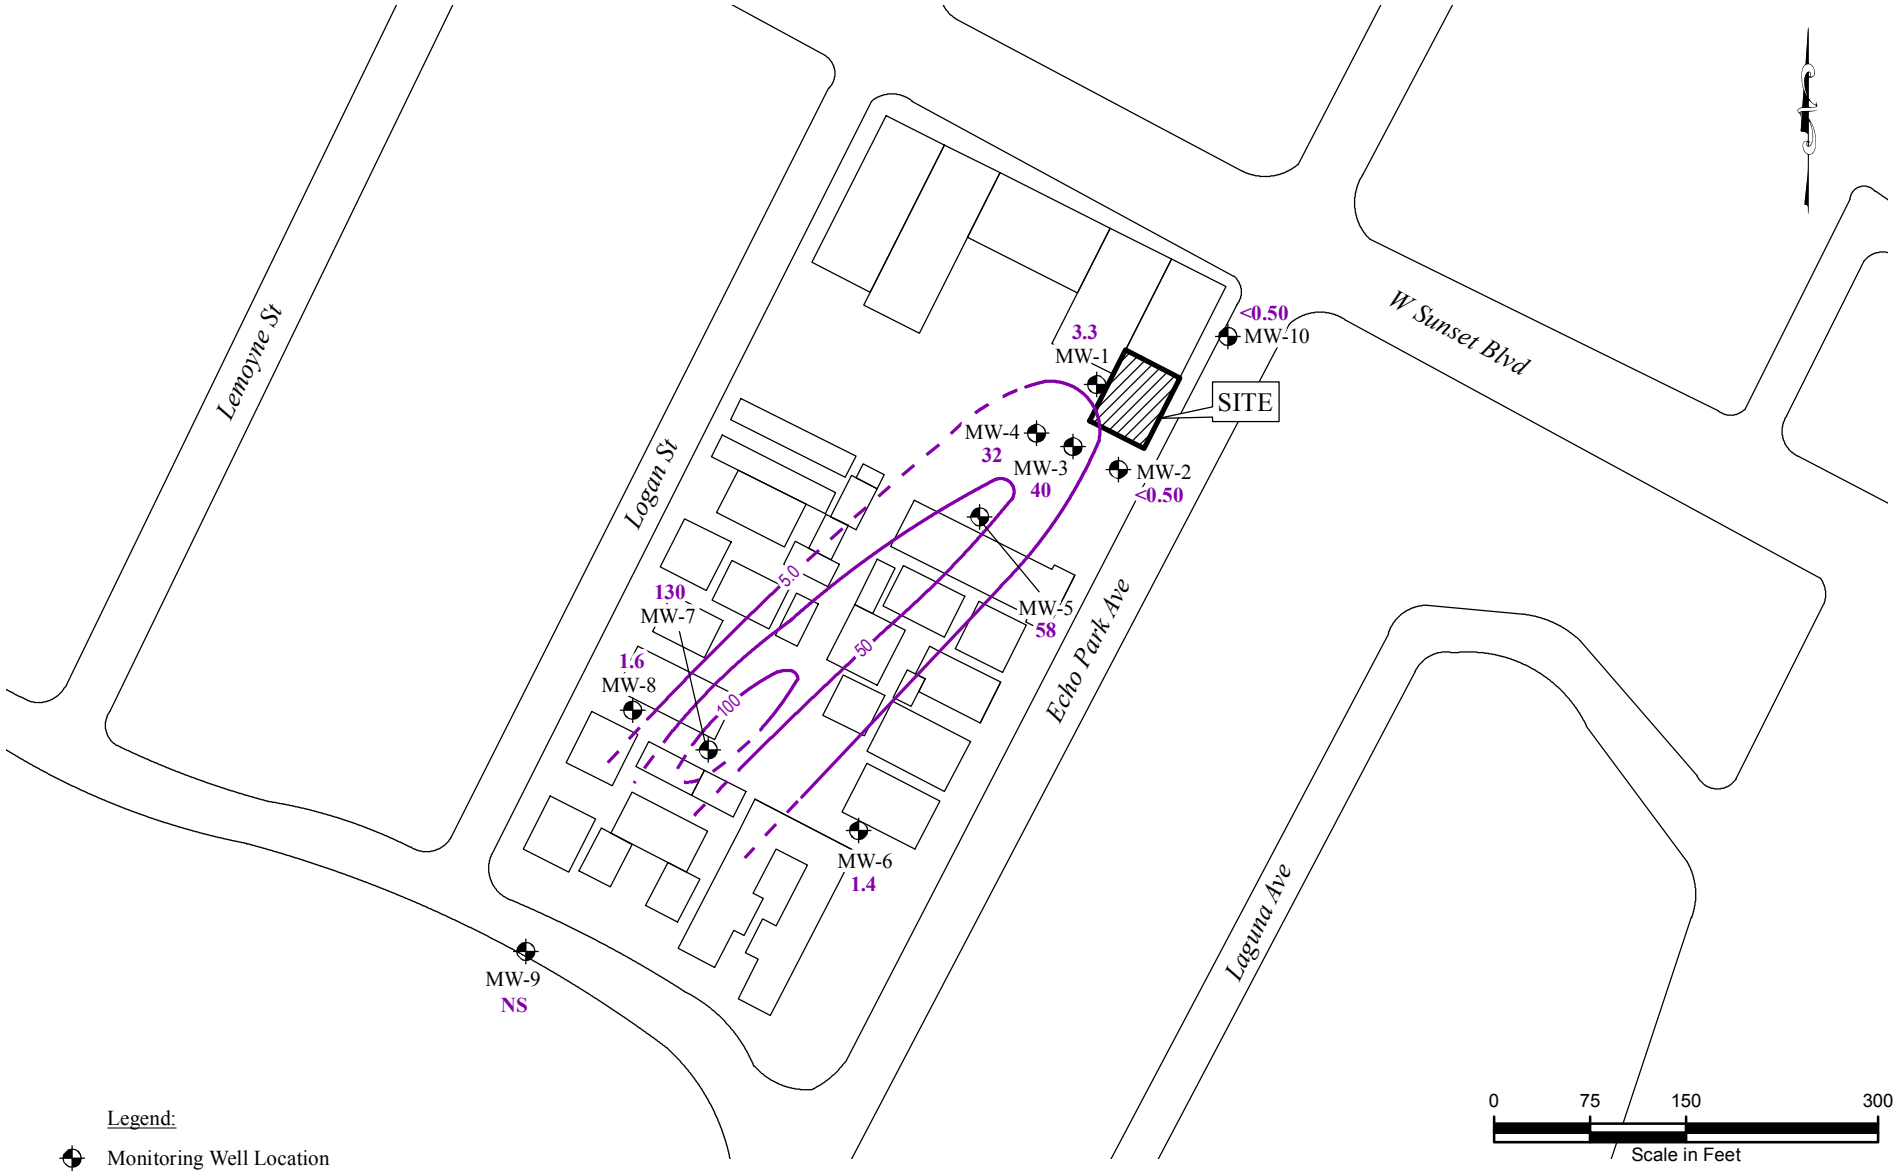

Legend:

- Monitoring Well Location
- 40 TCE Concentration (µg/L)
- NS Not Sampled
- 50 TCE Concentration Contour

Note: Well locations are approximate

GENESIS ENGINEERING & REDEVELOPMENT
115 S. School Street · Lodi, CA 95240
Tel: 209.599.2004 · Fax: 209.433.3990
www.gercorp.com

TCE CONCENTRATION CONTOURS IN GROUNDWATER
Fourth Quarter 2016 Groundwater Monitoring Report
Hollyway Cleaners
1157 Echo Park Avenue, Los Angeles, California

Designed:	MG	Project Number :	191-L-4	Figure 6
Drawn:	DH	File :	191L4_6	
Checked:	EW	Revision :	xxxxx	Date: 12/05/16

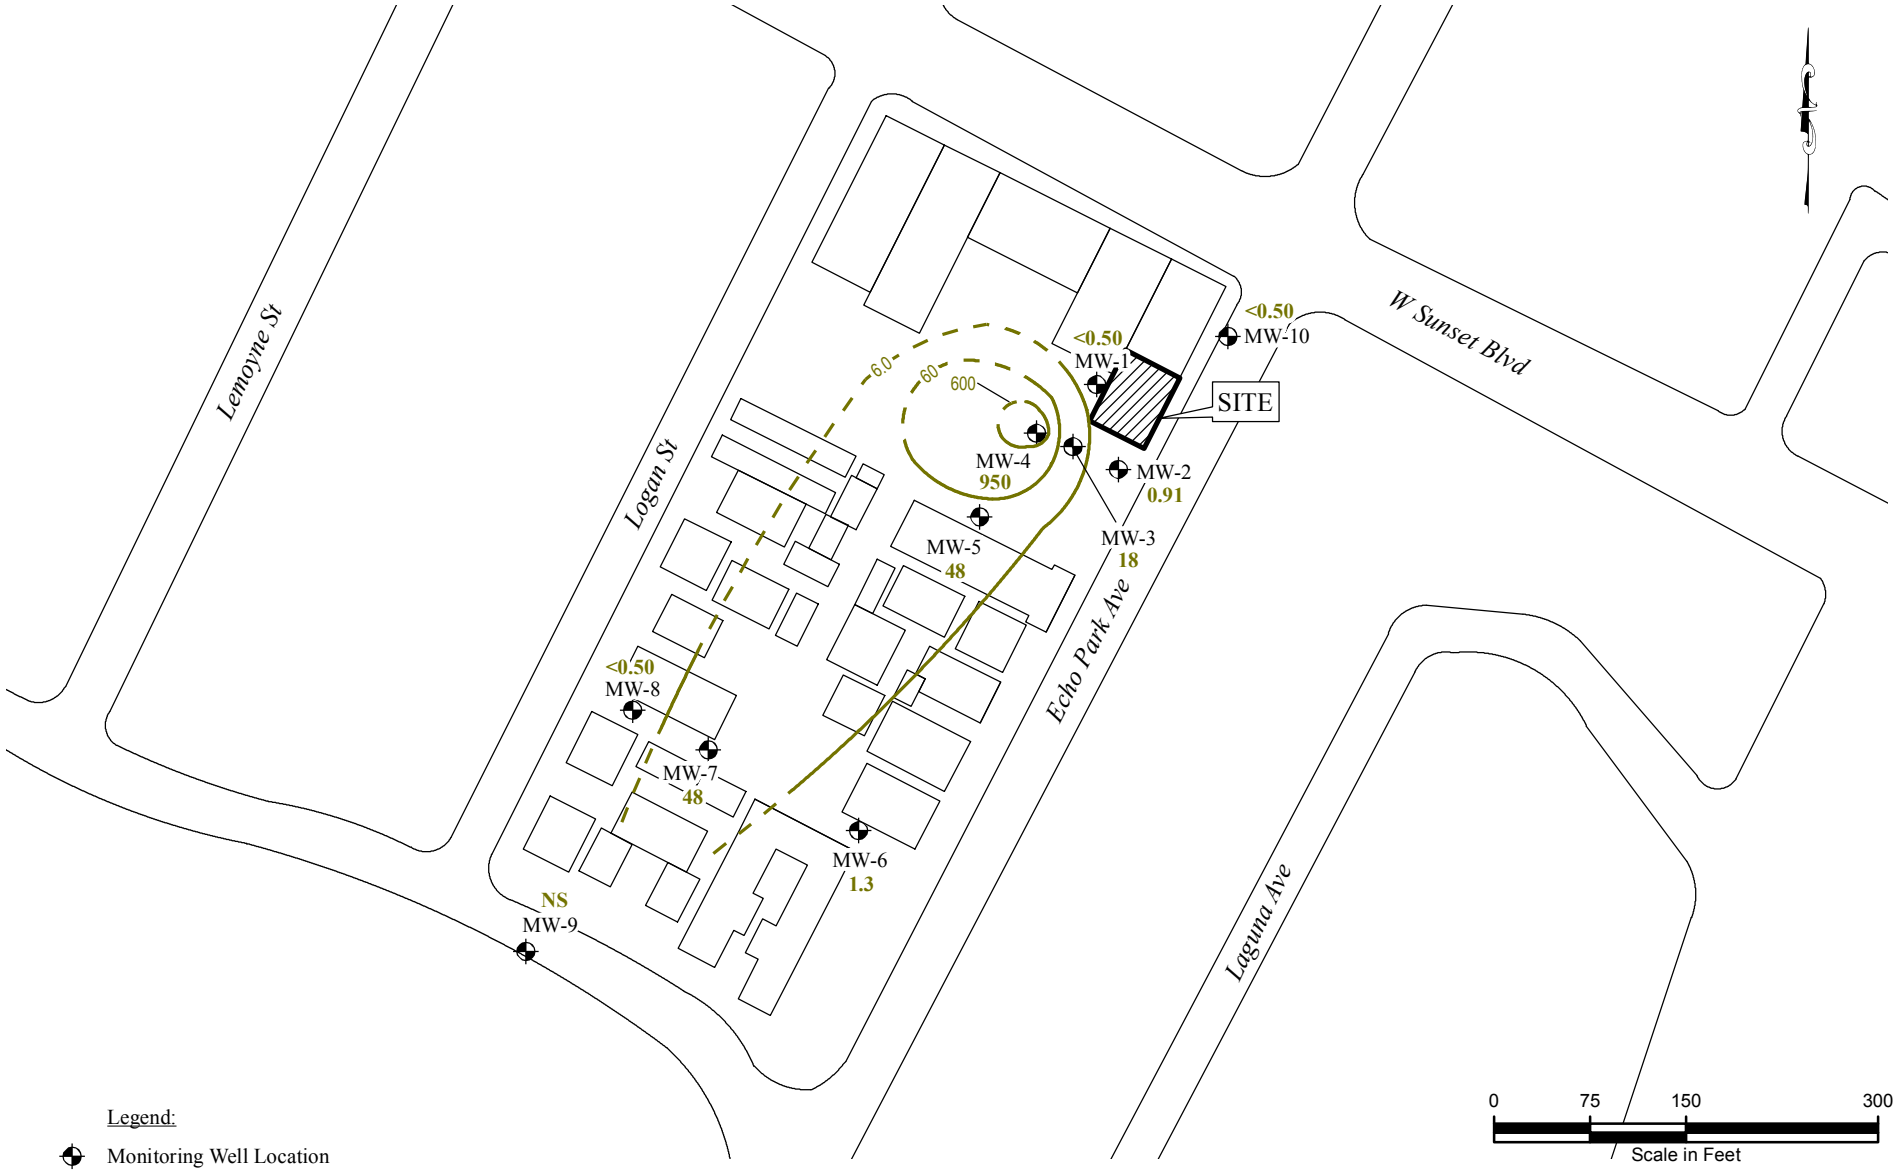

Legend:

- Monitoring Well Location
- 18 cis-1,2-DCE Concentration (µg/L)
- NS Not Sampled
- 60 cis-1,2-DCE Concentration Contour

Note: Well locations are approximate

GENESIS ENGINEERING & REDEVELOPMENT
115 S. School Street · Lodi, CA 95240
Tel: 209.599.2004 · Fax: 209.433.3990
www.gercorp.com

CIS-1,2-DCE CONCENTRATION CONTOURS IN GROUNDWATER
Fourth Quarter 2016 Groundwater Monitoring Report
Hollyway Cleaners
1157 Echo Park Avenue, Los Angeles, California

Designed:	CH	Project Number :	191-L-4	Figure 7
Drawn:	DH	File :	191L4_7	
Checked:	EW	Revision :	xxxxx	Date: 12/06/16

GENESIS ENGINEERING & REDEVELOPMENT

Table 1

Hollyway Cleaners

Fourth Quarter 2016
Groundwater Monitoring Report

Screened Intervals

Shallow Wells	
Well ID	**Screened Interval** *(feet bgs)*
MW-1	10 - 40
MW-2	15 - 35
MW-3	10 - 40
MW-4	10 - 40
MW-5	8 - 38
MW-6	10 - 40
MW-7	11 - 41
MW-8	11 - 41
MW-9	10 - 40
MW-10	7 - 37

Notes:

- "bgs" - Below ground surface

GENESIS ENGINEERING & REDEVELOPMENT

Table 2

Hollyway Cleaners

Fourth Quarter 2016
Groundwater Monitoring Report

Groundwater Elevations

Monitoring Well	TOC Elevation *(feet amsl)*	Date Measured	Depth to Bottom of Well *(feet bgs)*	Depth to Water *(feet bgs)*	Hydraulic Head *(feet amsl)*	Change in Groundwater Elevation *(feet)*
MW-1	400.05	2/26/15	43.70	15.66	384.39	
		5/7/15	43.70	15.72	384.33	-0.06
		11/11/15	43.68	15.73	384.32	-0.01
		12/9/15	43.60	15.90	384.15	-0.17
		2/25/16	-	17.12	382.93	-1.22
		8/12/16	43.65	15.92	384.13	1.20
		9/25/16	43.63	15.98	384.07	-0.06
		11/16/16	43.64	15.97	384.08	0.01
MW-2	401.47	2/26/15	45.00	17.25	384.22	
		5/7/15	45.00	17.72	383.75	-0.47
		11/11/15	45.00	17.40	384.07	0.32
		12/7/15	45.00	17.41	384.06	-0.01
		2/25/16	-	17.32	384.15	0.09
		8/12/16	45.00	17.39	384.08	-0.07
		9/25/16	45.01	17.42	384.05	-0.03
		11/16/16	45.02	17.43	384.04	-0.01
MW-3	400.22	2/26/15	44.60	16.18	384.04	
		5/7/15	44.58	16.25	383.97	-0.07
		11/11/15	44.61	16.38	383.84	-0.13
		12/7/15	44.50	16.40	383.82	-0.02
		2/25/16	-	16.62	383.60	-0.22
		8/12/16	44.56	16.40	383.82	0.22
		9/25/16	-	16.45	383.77	-0.05
		11/16/16	44.60	16.42	383.80	0.03
MW-4	399.72	2/26/15	46.00	15.45	384.27	
		5/7/15	46.00	15.57	384.15	-0.12
		11/11/15	46.00	15.71	384.01	-0.14
		12/7/15	46.00	15.75	383.97	-0.04
		2/25/16	-	15.60	384.12	0.15
		8/12/16	46.00	15.79	383.93	-0.19
		9/25/16	45.87	15.86	383.86	-0.07
		11/16/16	46.00	15.85	383.87	0.01
MW-5	398.70	2/26/15	45.00	14.91	383.79	
		5/7/15	44.80	15.00	383.70	-0.09
		11/11/15	45.00	15.20	383.50	-0.20
		12/7/15	45.00	15.21	383.49	-0.01
		2/25/16	-	14.95	383.75	0.26
		8/12/16	45.00	15.27	383.43	-0.32
		9/25/16	-	16.51	382.19	-1.24
		11/16/16	44.89	15.30	383.40	1.21

GENESIS ENGINEERING & REDEVELOPMENT

Table 2

Hollyway Cleaners

Fourth Quarter 2016
Groundwater Monitoring Report

Groundwater Elevations

Monitoring Well	TOC Elevation *(feet amsl)*	Date Measured	Depth to Bottom of Well *(feet bgs)*	Depth to Water *(feet bgs)*	Hydraulic Head *(feet amsl)*	Change in Groundwater Elevation *(feet)*
MW-6	395.43	2/26/15	44.70	12.00	383.43	
		5/7/15	44.68	12.22	383.21	-0.22
		11/11/15	44.69	12.44	382.99	-0.22
		12/7/15	44.50	12.48	382.95	-0.04
		2/25/16	-	12.11	383.32	0.37
		8/12/16	44.61	12.57	382.86	-0.46
		9/25/16	44.65	12.64	382.79	-0.07
		11/16/16	44.75	12.58	382.85	0.06
MW-7	390.32	2/26/15	45.40	7.53	382.79	
		5/7/15	45.40	7.72	382.60	-0.19
		11/11/15	45.40	7.91	382.41	-0.19
		12/7/15	45.40	7.99	382.33	-0.08
		2/25/16	--	--	--	--
		8/12/16	45.40	8.10	382.22	--
		9/25/16	45.70	8.20	382.12	-0.10
		11/16/16	45.38	8.15	382.17	0.05
MW-8	390.28	2/26/15	45.10	7.57	382.71	
		5/7/15	45.20	7.74	382.54	-0.17
		11/11/15	45.10	7.92	382.36	-0.18
		12/7/15	45.00	8.01	382.27	-0.09
		2/25/16	-	7.68	382.60	0.33
		8/12/16	45.08	8.11	382.17	-0.43
		9/25/16	45.22	8.21	382.07	-0.10
		11/16/16	45.25	8.16	382.12	0.05
MW-9	382.48	2/26/15	45.33	4.35	378.13	
		5/7/15	45.35	4.50	377.98	-0.15
		11/11/15	--	--	--	--
		12/7/15	--	--	--	--
		2/25/16	--	4.47	378.01	0.03
		8/12/16	--	--	--	--
		9/25/16	--	5.03	377.45	--
		11/16/16	--	--	--	--
MW-10	402.27	2/26/15	41.65	17.66	384.61	
		5/7/15	41.60	17.65	384.62	0.01
		11/11/15	41.64	17.71	384.56	-0.06
		12/7/15	41.60	17.72	384.55	-0.01
		2/25/16	-	17.69	384.58	0.03
		8/12/16	41.62	17.74	384.53	-0.05
		9/25/16	--	--	--	--
		11/16/16	41.66	17.72	384.55	0.02

Notes:

- "bgs" - below ground surface
- "amsl" - above mean sea level
- "--" - measurement not taken

GENESIS ENGINEERING & REDEVELOPMENT

Table 3

Hollyway Cleaners

Fourth Quarter 2016
Groundwater Monitoring Report

Volatile Organic Compound Concentrations

Monitoring Well	Sampling Date	PCE (µg/L)	TCE (µg/L)	cis-1,2-DCE (µg/L)	trans-1,2-DCE (µg/L)	1,1-DCE (µg/L)	VC (µg/L)	MTBE (µg/L)
MW-1	2/26/15	**120**	1.5	<1.0	<1.0	<1.0	<0.5	<1.0
	5/7/15	**60**	1.1	<1.0	<1.0	<1.0	<0.5	<1.0
	11/11/15	**120**	2.8	<1.0	<1.0	<1.0	<0.5	<1.0
	12/9/15	**100**	2.4	<1.0	<1.0	<1.0	<0.5	<1.0
	2/24/16	**210**	1.6	<1.0	<1.0	<1.0	<0.5	<1.0
	8/11/16	**74**	**23**	<1.0	<1.0	<1.0	<0.5	<1.0
	9/26/16	**120**	**21**	<1.0	<1.0	<1.0	<0.5	<1.0
	11/16/16	**120**	3.3	<0.50	<0.50	<0.50	<0.50	<2.0
MW-2	2/26/15	1.6	<1.0	<1.0	<1.0	<1.0	<0.5	<1.0
	5/7/15	4.1	<1.0	<1.0	<1.0	<1.0	<0.5	<1.0
	DUP-1	4.2	<1.0	<1.0	<1.0	<1.0	<0.5	<1.0
	11/11/15	**26**	<1.0	<1.0	<1.0	<1.0	<0.5	<1.0
	12/7/15	**34**	<1.0	<1.0	<1.0	<1.0	<0.5	<1.0
	2/24/16	**16**	<1.0	<1.0	<1.0	<1.0	<0.5	<1.0
	DUP-1	**16**	<1.0	<1.0	<1.0	<1.0	<0.5	<1.0
	8/11/16	**20**	<1.0	<1.0	<1.0	<1.0	<0.5	<1.0
	DUP-1	**22**	<1.0	<1.0	<1.0	<1.0	<0.5	<1.0
	9/26/16	**28**	<1.0	<1.0	<1.0	<1.0	<0.5	<1.0
	11/16/16	**34**	<0.50	0.91	<0.50	<0.50	<0.50	<2.0
MW-3	2/26/15	**120**	**8.5**	**24**	<1.0	<1.0	<0.5	<1.0
	5/7/15	**70**	**15**	**11**	<1.0	<1.0	<0.5	<1.0
	11/11/15	**160**	**170**	**22**	1.7	<1.0	**2.4**	<1.0
	DUP - 1	**200**	**160**	**23**	1.8	<1.0	**2.5**	<1.0
	12/7/15	**290**	**65**	**23**	<1.0	<1.0	<0.5	<1.0
	2/24/16	**170**	**51**	**11**	<1.0	<1.0	<0.5	<1.0
	8/11/16	**160**	**56**	**11**	<1.0	<1.0	<0.5	<1.0
	9/26/16	**230**	**47**	**14**	<1.0	<1.0	**0.9**	<1.0
	11/16/16	**320**	**40**	**18**	<5.0	<5.0	<5.0	<20
MW-4	2/26/15	**6.7**	**5.2**	**2,500**	6.5	4.6	**6.2**	<1.0
	DUP - 1	**9.3**	**6.9**	**2,500**	9.4	5.7	**8.5**	<1.0
	5/7/15	**320**	**140**	**900**	<5.0	<5.0	<2.5	<5.0
	11/11/15	**200**	**15**	**11**	**32**	<2.0	**1.6**	<2.0
	12/7/15	**480**	**41**	**8.4**	**28**	<2.0	<1.0	<2.0
	DUP-1	**440**	**38**	**8.5**	**31**	<1.0	**1.5**	<1.0
	2/24/16	**380**	**21**	**10**	**13**	<2.0	**2.8**	<2.0
	8/11/16	**230**	**15**	**43**	**12**	<2.0	**7.8**	<2.0
	9/26/16	**240**	**28**	**740**	9.0	<2.0	**43**	<2.0
	11/16/16	**260**	**32**	**950**	**21**	<5.0	**48**	<20
MW-5	2/26/15	**690**	**49**	**55**	1.4	<1.0	<0.5	<1.0
	5/7/15	**310**	**35**	**43**	<2.5	<2.5	<1.2	<2.5
	11/11/15	**400**	**87**	**92**	2.0	<1.0	**3.8**	<1.0
	12/7/15	**350**	**78**	**150**	2.4	<2.0	**1.8**	<2.0
	2/24/16	**600**	**72**	**55**	<2.0	<2.0	<1.0	<2.0
	8/12/16	**480**	**51**	**58**	<5.0	<5.0	<2.5	<5.0
	9/26/16	**590**	**60**	**69**	<5.0	<5.0	<2.5	<5.0
	11/16/16	**550**	**58**	**48**	1.4	<0.50	<0.50	<2.0
	MCL	**5**	**5**	**6**	**10**	**6**	**0.5**	**13**

GENESIS ENGINEERING & REDEVELOPMENT

Table 3

Hollyway Cleaners

Fourth Quarter 2016
Groundwater Monitoring Report

Volatile Organic Compound Concentrations

Monitoring Well	Sampling Date	PCE (µg/L)	TCE (µg/L)	cis-1,2-DCE (µg/L)	trans-1,2-DCE (µg/L)	1,1-DCE (µg/L)	VC (µg/L)	MTBE (µg/L)
MW-6	2/26/15	**67**	3.1	5.7	<1.0	<1.0	<0.5	<1.0
	5/7/15	**54**	2.0	4.0	<1.0	<1.0	<0.5	<1.0
	11/11/15	**51**	4.4	**7.2**	<1.0	<1.0	<0.5	<1.0
	12/7/15	**23**	1.0	1.5	<1.0	<1.0	<0.5	<1.0
	2/24/16	**27**	1.7	1.3	<1.0	<1.0	<0.5	<1.0
	8/12/16	**56**	2.7	4.0	<1.0	<1.0	<0.5	<1.0
	9/25/16	**44**	2.1	3.1	<1.0	<1.0	<0.5	<1.0
	11/16/16	**24**	1.4	1.3	<0.50	<0.50	<0.50	2.3
MW-7	2/26/15	**200**	**80**	**28**	1.9	<1.0	<0.5	<1.0
	5/7/15	**220**	**82**	**36**	2.6	<1.0	<0.5	<1.0
	11/11/15	**260**	**130**	**39**	3.5	<2.0	<1.0	<2.0
	12/7/15	**200**	**160**	**40**	4.9	<2.0	<1.0	<2.0
	2/24/16	NS	NS	NS	NS	NS	NS	NS
	8/12/16	**180**	**110**	**42**	4.7	<2.0	<1.0	<2.0
	9/25/16	**120**	**170**	**50**	6.3	<1.0	**0.66**	<1.0
	DUP-1	**160**	**160**	**50**	5.8	<1.0	**0.56**	<1.0
	11/16/16	**96**	**130**	**48**	6.5	0.7	<0.50	<2.0
MW-8	2/26/15	**8.4**	1.5	<1.0	<1.0	<1.0	<0.5	<1.0
	5/7/15	**8.8**	1.6	<1.0	<1.0	<1.0	<0.5	<1.0
	11/11/15	**6.5**	3.1	<1.0	<1.0	<1.0	<0.5	<1.0
	12/7/15	**8.5**	3.2	<1.0	<1.0	<1.0	<0.5	<1.0
	2/24/16	**5.8**	**14**	<1.0	<1.0	<1.0	<0.5	<1.0
	8/12/16	**7.3**	2.1	<1.0	<1.0	<1.0	<0.5	<1.0
	9/25/16	**9.9**	2.1	<1.0	<1.0	<1.0	<0.5	<1.0
	11/16/16	**10**	1.6	<0.50	<0.50	<0.50	<0.50	<2.0
MW-9	2/26/15	**170**	**19**	**11**	<1.0	<1.0	<0.5	<1.0
	5/7/15	**72**	**8.8**	4.9	<1.0	<1.0	<0.5	<1.0
	11/11/15	NS	NS	NS	NS	NS	NS	NS
	12/7/15	NS	NS	NS	NS	NS	NS	NS
	2/24/16	**180**	**20**	**7.6**	<1.0	<1.0	<0.5	<1.0
	8/12/16	NS	NS	NS	NS	NS	NS	NS
	9/25/16	**45**	**83**	**30**	<1.0	<1.0	<0.5	<1.0
	11/16/16	NS	NS	NS	NS	NS	NS	NS
MW-10	2/26/15	<1.0	<1.0	<1.0	<1.0	<1.0	<0.5	**540**
	5/7/15	<2.5	<2.5	<2.5	<2.5	<2.5	<1.2	**420**
	11/11/15	<2.5	<2.5	<2.5	<2.5	<2.5	<1.2	**510**
	12/7/15	<2.0	<2.0	<2.0	<2.0	<2.0	<1.0	**350**
	2/24/16	**15**	<2.0	<2.0	<2.0	<2.0	<1.0	**300**
	8/12/16	<2.0	<2.0	<2.0	<2.0	<2.0	<1.0	**310**
	9/26/16	NS	NS	NS	NS	NS	NS	NS
	11/16/16	1.8	<0.50	<0.50	<0.50	<0.50	<0.50	**300**
	DUP-1	2.2	<0.50	<0.50	<0.50	<0.50	<0.50	**170**
	MCL	**5**	**5**	**6**	**10**	**6**	**0.5**	**13**

NOTES:

- "PCE" - Tetrachloroethene
- "TCE" - Trichloroethene
- "cis-1,2-DCE" - cis-1,2-Dichloroethene
- "trans-1,2-DCE" - trans-1,2-Dichloroethene
- "1,1-DCE "- 1,1-Dichloroethene
- "VC" - Vinyl Chloride
- "MTBE" - Methyl-t-Butyl Ether
- "µg/L" - micrograms per liter
- "<" - Analyte was less than the listed Laboratory Reporting Limit
- "MCL" - Refers to the California DPH Maximum Contaminant Level
- "NS" - not sampled

ATTACHMENT B

GENERAL FIELD PROCEDURES

ATTACHMENT B

GENERAL FIELD PROCEDURES

DRILLING AND SOIL SAMPLING

Soil vapor probes, vapor wells, and Geoprobe borings will be advanced with a direct push rig. Soil samples will be obtained from the boring for soil description and field hydrocarbon vapor screening. During drilling activities, soil is screened for combustible vapors using a PID. For each hydrocarbon vapor screening event, a 6-inch long by 2.5-inch diameter sample container is filled approximately 1/3 full with the soil sample, capped at both ends, and shaken. The PID probe is then inserted through a small opening in the cap, and a reading is taken after approximately 15 seconds and recorded on the boring log. The remaining soil recovered is removed from the sample insert or sampler and described in accordance with the USCS. For each sampling interval, field estimates of soil type, density/consistency, moisture, color, and grading is recorded on the boring log.

WELL INSTALLATION

The SVE wells will be constructed using 2-inch diameter, Schedule 40, PVC casing with the screened interval (0.020 screen slot size) extending from 5 to 10 feet bgs. Filter pack sand is placed into the annular space between the hollow-stem auger and well casings. The remaining annulus is completed to the surface with concrete and a flush-mounted, traffic-rated protective cover set in concrete will be placed over the wellheads upon completion. A locking, watertight cap is installed on each wellhead for the SVE wells and soil vapor probes to prevent unauthorized access to the wells and limit infiltration of surface fluids.

CHAIN OF CUSTODY PROTOCOL

Chain of custody protocol is followed for the vapor and groundwater samples selected for laboratory analysis. The chain of custody form(s) accompanies the samples from the sampling locality to the laboratory, providing a continuous record of possession prior to analysis.

DECONTAMINATION

Drilling and Soil Sampling

Drilling equipment is decontaminated by steam cleaning before being brought on site. The equipment is also steam cleaned before the start of drilling activities. Prior to use, the sampler and sampling tubes are brush-scrubbed in a Liqui-nox and potable water solution and rinsed twice in clean potable water. Sampling equipment and tubes are decontaminated before each use.

APPENDIX E

EDR VAPOR ENCROACHMENT SCREEN

Sunset Property
1911 Sunset Boulevard
Los Angeles, CA 90026

Inquiry Number: 5553210.2s
February 11, 2019

EDR Vapor Encroachment Screen

Prepared using EDR's Vapor Encroachment Worksheet

EDR® Environmental Data Resources Inc

6 Armstrong Road, 4th floor
Shelton, CT 06484
Toll Free: 800.352.0050
www.edrnet.com

TABLE OF CONTENTS

SECTION	PAGE
Executive Summary	**ES1**
Primary Map	**2**
Secondary Map	**3**
Map Findings	**4**
Record Sources and Currency	**GR-1**

Thank you for your business.
Please contact EDR at 1-800-352-0050
with any questions or comments.

Disclaimer - Copyright and Trademark Notice

The EDR Vapor Encroachment Worksheet enables EDR's customers to make certain online modifications that effects maps, text and calculations contained in this Report. As a result, maps, text and calculations contained in this Report may have been so modified. EDR has not taken any action to verify any such modifications, and this report and the findings set forth herein must be read in light of this fact. Environmental Data Resources shall not be responsible for any customer's decision to include or not include in any final report any records determined to be within the relevant minimum search distances.

This report contains information obtained from a variety of public and other sources reasonably available to Environmental Data Resources, Inc. It cannot be concluded from this Report that coverage information for the target and surrounding properties does not exist from other sources. **NO WARRANTY EXPRESSED OR IMPLIED, IS MADE WHATSOEVER IN CONNECTION WITH THIS REPORT. ENVIRONMENTAL DATA RESOURCES, INC. SPECIFICALLY DISCLAIMS THE MAKING OF ANYSUCH WARRANTIES, INCLUDING WITHOUT LIMITATION, MERCHANTABILITY OR FITNESS FOR A PARTICULAR USE OR PURPOSE. ALL RISK IS ASSUMED BY THE USER. IN NO EVENT SHALL ENVIRONMENTAL DATA RESOURCES, INC. BE LIABLE TO ANYONE, WHETHER ARISING OUT OF ERRORS OR OMISSIONS, NEGLIGENCE, ACCIDENT OR ANY OTHER CAUSE, FOR ANY LOSS OR DAMAGE, INCLUDING, WITHOUT LIMITATION, SPECIAL, INCIDENTAL, CONSEQUENTIAL, OR EXEMPLARY DAMAGES.ANY LIABILITY ON THE PART OF ENVIRONMENTAL DATA RESOURCES, INC. IS STRICTLY LIMITED TO A REFUND OF THE AMOUNT PAID FOR THIS REPORT.** Purchaser accepts this report "AS IS". Any analyses, estimates, ratings, or risk codes provided in this report are provided for illustrative purposes only, and are not intended to provide, nor should they be interpreted as providing any facts regarding, or prediction or forecast of, any environmental risk for any property. Only a Phase I Environmental Site Assessment performed by an environmental professional can produce information regarding the environmental risk for any property. Additionally, the information provided in this Report is not to be construed as legal advice.

Copyright 2019 by Environmental Data Resources, Inc. All rights reserved. Reproduction in any media or format, in whole or in part, of any report or map of Environmental Data Resources, Inc., or its affiliates, is prohibited without prior written permission.

EDR and its logos (including Sanborn and Sanborn Map) are trademarks of Environmental Data Resources, Inc. or its affiliates. All other trademarks used herein are the property of their respective owners.

EXECUTIVE SUMMARY

A search of available environmental records was conducted by EDR. The report was designed to assist parties seeking to meet the search requirements of the ASTM Standard Practice for Assessment of Vapor Encroachment into Structures on Property Involved in Real Estate Transactions (E 2600).

STANDARD ENVIRONMENTAL RECORDS	Default Area of Concern (Miles)*	property	1/10	> 1/10
Federal NPL site list	1.0	0	0	0
Federal Delisted NPL site list	1.0	0	0	0
Federal CERCLIS list	0.5	0	0	0
Federal CERCLIS NFRAP site list	0.5	0	0	0
Federal RCRA CORRACTS facilities list	1.0	0	0	0
Federal RCRA non-CORRACTS TSD facilities list	0.5	0	0	0
Federal RCRA generators list	0.25	0	0	0
Federal institutional controls / engineering controls registries	0.5	0	0	0
Federal ERNS list	0.001	0	0	-
State- and tribal - equivalent NPL	1.0	0	0	0
State- and tribal - equivalent CERCLIS	1.0	0	0	0
State and tribal landfill and/or solid waste disposal site lists	0.5	0	0	0
State and tribal leaking storage tank lists	0.5	0	1	0
State and tribal registered storage tank lists	0.25	0	0	0
State and tribal institutional control / engineering control registries	not searched	-	-	-
State and tribal voluntary cleanup sites	0.5	0	0	0
State and tribal Brownfields sites	0.5	0	0	0

ADDITIONAL ENVIRONMENTAL RECORDS				
Local Brownfield lists	0.5	0	0	0
Local Lists of Landfill / Solid Waste Disposal Sites	0.5	0	0	0
Local Lists of Hazardous waste / Contaminated Sites	1.0	0	0	0
Local Lists of Registered Storage Tanks	0.25	0	0	1
Local Land Records	0.5	0	0	0
Records of Emergency Release Reports	0.5	0	0	0
Other Ascertainable Records	1.0	1	2	1

EDR HIGH RISK HISTORICAL RECORDS				
EDR Exclusive Records	1.0	0	8	0
Exclusive Recovered Govt. Archives	0.001	0	0	-

EXECUTIVE SUMMARY

EDR RECOVERED GOVERNMENT ARCHIVES

EDR Exclusive Records	1.0	0	8	0
Exclusive Recovered Govt. Archives	0.001	0	0	-

*The Default Area of Concern may be adjusted by the environmental professional using experience and professional judgement. Each category may include several databases, and each database may have a different distance. A list of individual databases is provided at the back of this report.

EXECUTIVE SUMMARY

TARGET PROPERTY INFORMATION

ADDRESS

SUNSET PROPERTY
1911 SUNSET BOULEVARD
LOS ANGELES, CA 90026

COORDINATES

Latitude (North):	34.078363 - 34° 4′ 42.10144″
Longitude (West):	118.26169 - 118° 15′ 42.077637″
Elevation:	410 ft. above sea level

TARGET PROPERTY SEARCH RESULTS

The target property was identified in the following records.

Site	Database(s)
LES FRERES TAIX, INC 1911 SUNSET BLVD LOS ANGELES, CA 90026	EMI Facility Id: 67563

EXECUTIVE SUMMARY

SEARCH RESULTS

Unmappable (orphan) sites are not considered in the foregoing analysis.

STANDARD ENVIRONMENTAL RECORDS

Name	Address	Dist/Dir	Map ID	Page
SUNSET CARWASH LUST: LUST HIST CORTESE: HIST CORTESE	2028 SUNSET BLVD	<1/10 SW	▲ B11	11

ADDITIONAL ENVIRONMENTAL RECORDS

Name	Address	Dist/Dir	Map ID	Page
LES FRERES TAIX, INC EMI: EMI	1911 SUNSET BLVD	Property	▲ A1	9
ARBITER COWAN BELLER MDS HAZNET: HAZNET	1931 SUNSET BLVD	<1/10 SW	▲ A2	9
SUNSET CARWASH LUST: LUST HIST CORTESE: HIST CORTESE	2028 SUNSET BLVD	<1/10 SW	▲ B11	11
MCDONALD'S RESTAURANT SWEEPS UST: SWEEPS UST CA FID UST: CA FID UST	1400 N ALVARADO ST	1/10 - 1/3 N	◆ 12	11
STYLE CLEANER DRYCLEANERS: DRYCLEANERS	1448 N ALVARADO ST	1/10 - 1/3 NNE	◆ 13	11

EDR HIGH RISK HISTORICAL RECORDS

Name	Address	Dist/Dir	Map ID	Page
LEE SAM EDR Hist Cleaner: EDR Hist Cleaner	1925 S SUNSET BLVD	<1/10 SSW	▲ A3	9
MC KINSTRY JACK EDR Hist Auto: EDR Hist Auto	2005 S SUNSET BLVD	<1/10 WSW	▲ A4	9
PERKINS R C EDR Hist Auto: EDR Hist Auto	1901 S SUNSET BLVD	<1/10 ESE	◆ A5	10
DOLBIER W R EDR Hist Auto: EDR Hist Auto	1920 S SUNSET BLVD	<1/10 SSE	◆ A6	10
BERGERON ARTH EDR Hist Auto: EDR Hist Auto	2021 S SUNSET BLVD	<1/10 WSW	▲ B7	10
ARCO DEL TRIUNFO EDR Hist Auto: EDR Hist Auto	2002 W SUNSET BLVD	<1/10 SSW	▲ B8	10

EXECUTIVE SUMMARY

Name	Address	Dist/Dir	Map ID	Page
SUNSET 76 EDR Hist Auto: EDR Hist Auto	2035 W SUNSET BLVD	<1/10 WSW	▲ B9	10
MAC KINNON MAC KNNON EDR Hist Cleaner: EDR Hist Cleaner	1308 GLENDALE BLVD	<1/10 E	◆ 10	11

EDR RECOVERED GOVERNMENT ARCHIVES

Name	Address	Dist/Dir	Map ID	Page
Not Reported				

PRIMARY MAP - 5553210.2S

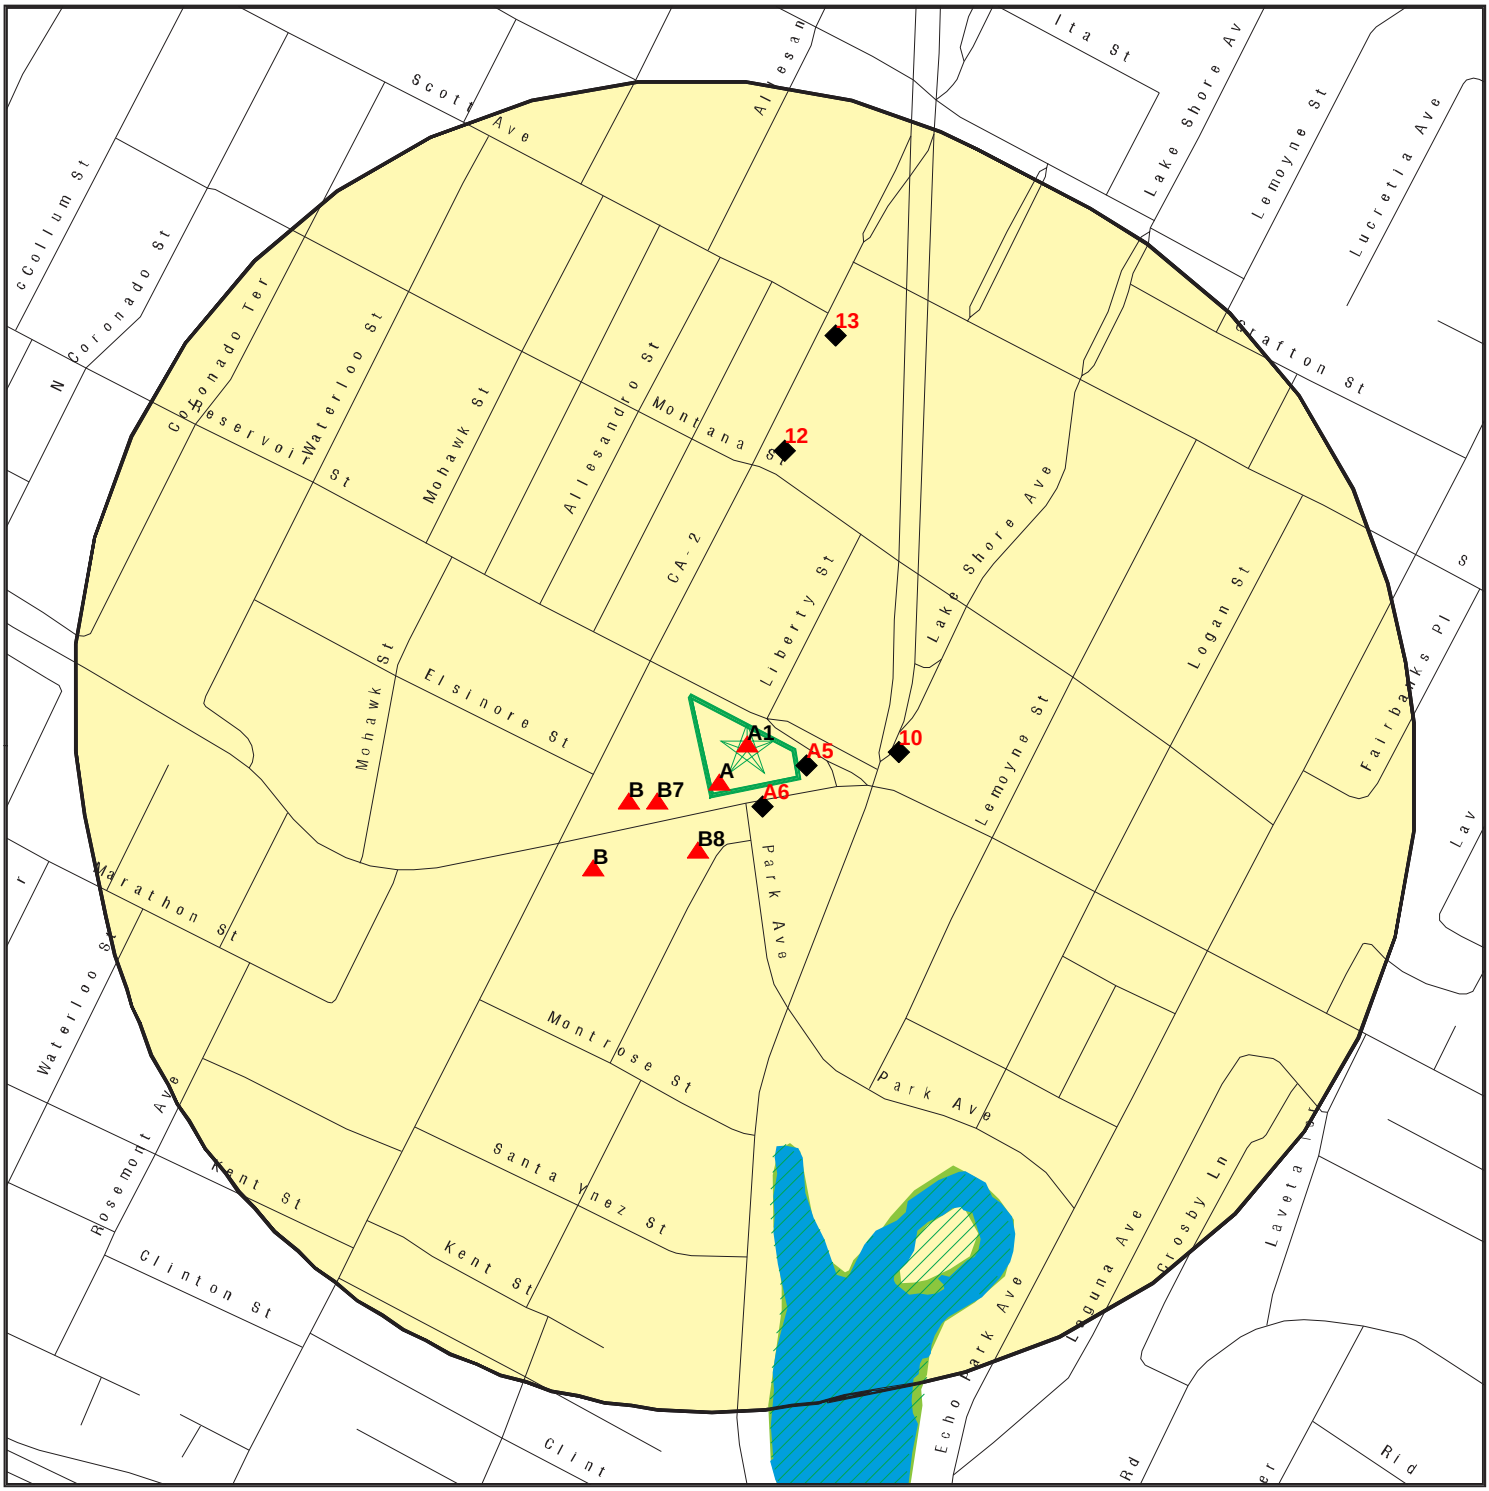

Target Property

Sites at elevations higher than or equal to the target property

Sites at elevations lower than the target property

Manufactured Gas Plants

National Priority List Sites

Dept. Defense Sites

Indian Reservations BIA

100-year flood zone

500-year flood zone

National Wetland Inventory

State Wetlands

Areas of Concern

This report includes Interactive Map Layers to display and/or hide map information. The legend includes only those icons for the default map view.

SITE NAME:	Sunset Property	CLIENT:	Northgate Env. Management, Inc.
ADDRESS:	1911 Sunset Boulevard Los Angeles CA 90026	CONTACT:	Nicky Robinson
LAT/LONG:	34.078363 / 118.26169	INQUIRY #:	5553210.2s
		DATE:	February 05, 2019 2:17 pm

Copyright © 2019 EDR, Inc. © 2015 TomTom Rel. 2015.

SECONDARY MAP - 5553210.2S

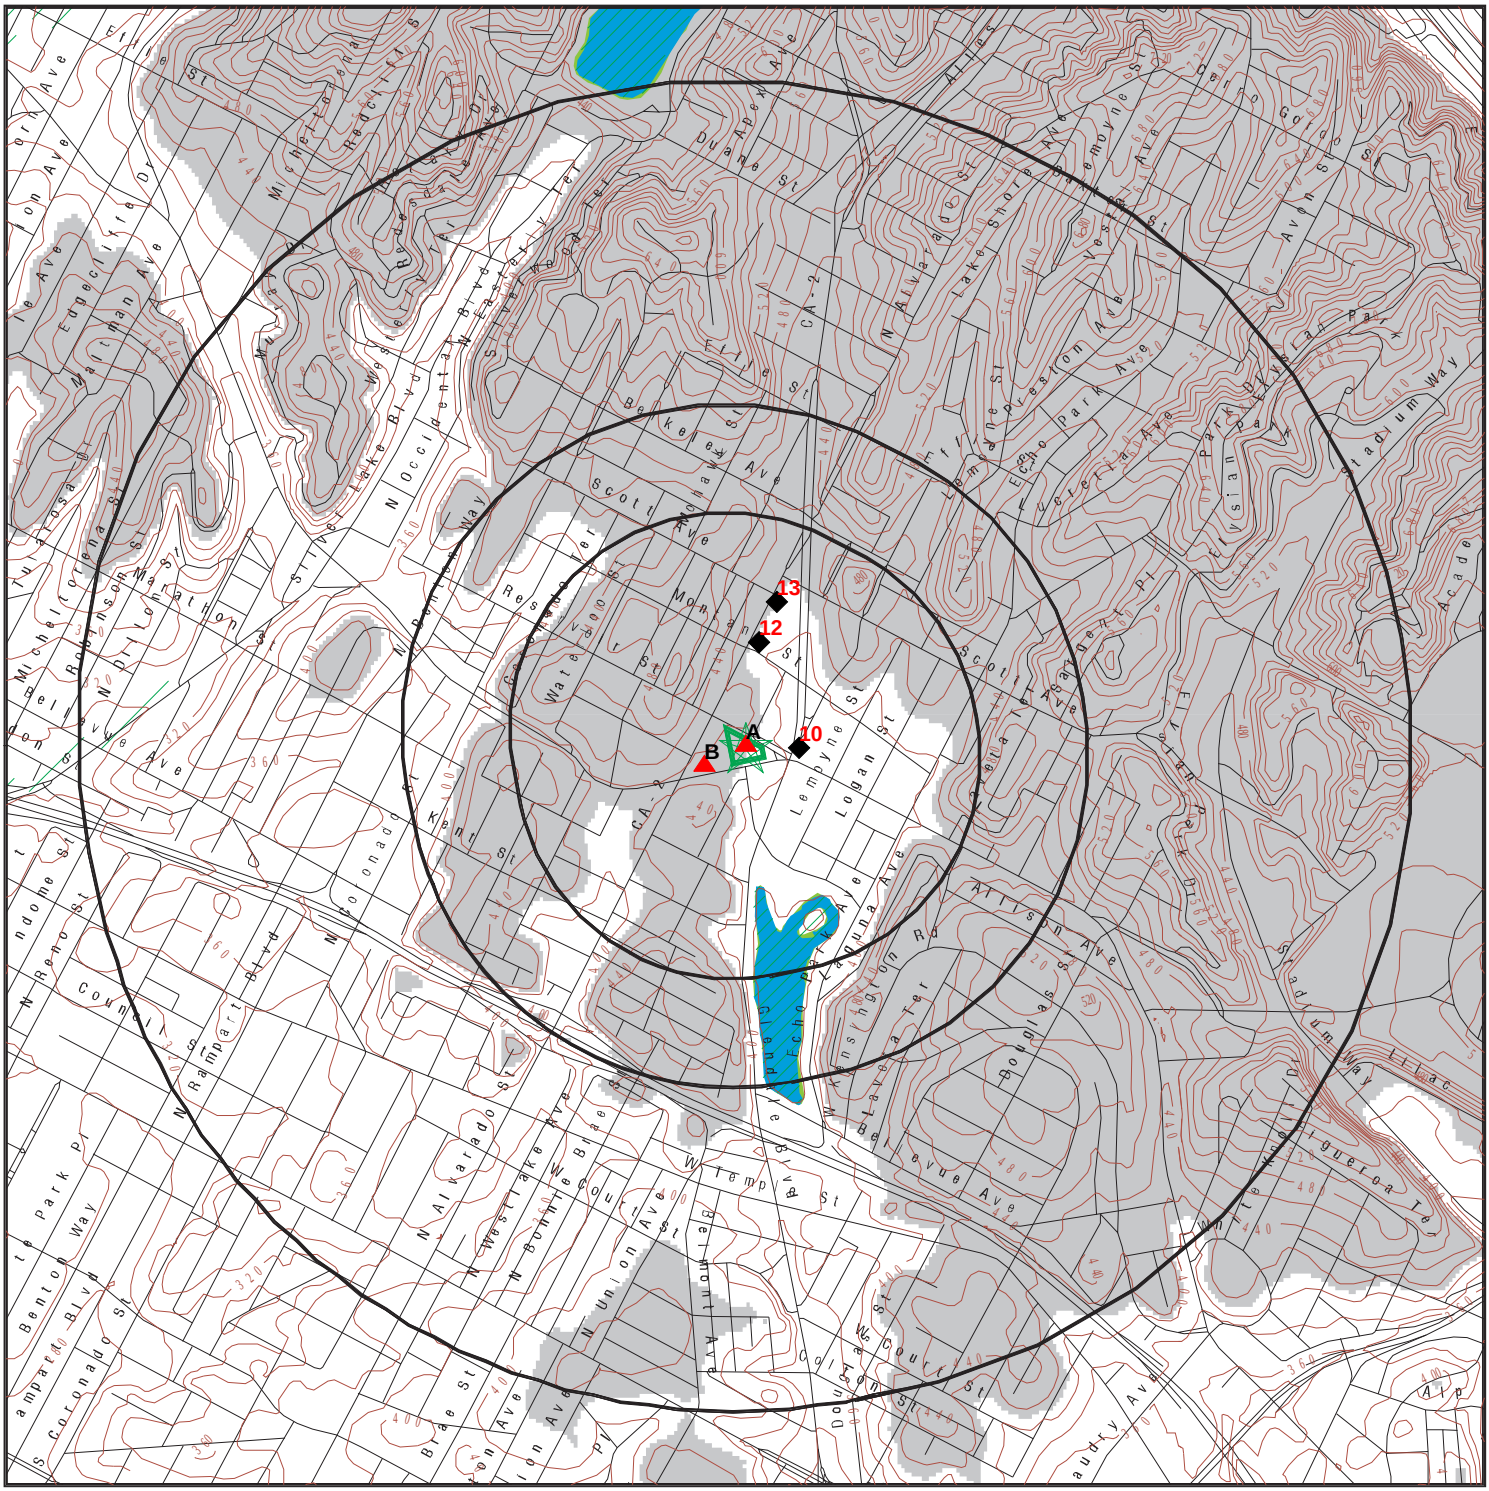

- Target Property
- Sites at elevations higher than or equal to the target property
- Sites at elevations lower than the target property
- Manufactured Gas Plants
- National Priority List Sites
- Dept. Defense Sites
- Indian Reservations BIA
- 100-year flood zone
- 500-year flood zone
- National Wetland Inventory
- State Wetlands
- Upgradient Area
- Areas of Concern

This report includes Interactive Map Layers to display and/or hide map information. The legend includes only those icons for the default map view.

SITE NAME:	Sunset Property	CLIENT:	Northgate Env. Management, Inc.
ADDRESS:	1911 Sunset Boulevard Los Angeles CA 90026	CONTACT:	Nicky Robinson
LAT/LONG:	34.078363 / 118.26169	INQUIRY #:	5553210.2s
		DATE:	February 05, 2019 2:14 pm

Copyright © 2019 EDR, Inc. © 2015 TomTom Rel. 2015.

MAP FINDINGS

LEGEND

FACILITY NAME **FACILITY ADDRESS, CITY, ST, ZIP**		EDR SITE ID NUMBER
◆ **MAP ID#**	Direction Distance Range (Distance feet / miles) Relative Elevation Feet Above Sea Level	ASTM 2600 Record Sources found in this report. Each database searched has been assigned to one or more categories. For detailed information about categorization, see the section of the report Records Searched and Currency.

Worksheet:

Comments:
Comments may be added on the online Vapor Encroachment Worksheet.

DATABASE ACRONYM: Applicable categories (A hoverbox with database description).

LES FRERES TAIX, INC 1911 SUNSET BLVD, LOS ANGELES, CA, 90026			S106834481
▲ A1	Target Property		Other Ascertainable Records
		410 ft. Above Sea Level	

Worksheet:

Impact on Target Property: VEC does not exist

ARBITER COWAN BELLER MDS 1931 SUNSET BLVD, LOS ANGELES, CA, 900260000			S113052702
▲ A2	SW <1/10	(0 ft. / 0 mi.)	Other Ascertainable Records
	2 ft. Higher Elevation	412 ft. Above Sea Level	

Worksheet:

Impact on Target Property: VEC does not exist

LEE SAM 1925 S SUNSET BLVD, LOS ANGELES, CA,			1009193471
▲ A3	SSW <1/10	(20 ft. / 0.004 mi.)	EDR Exclusive Records
	Equal Elevation	410 ft. Above Sea Level	

Worksheet:

Impact on Target Property: Undetermined

MC KINSTRY JACK 2005 S SUNSET BLVD, LOS ANGELES, CA,			1009079665
▲ A4	WSW <1/10	(21 ft. / 0.004 mi.)	EDR Exclusive Records
	3 ft. Higher Elevation	413 ft. Above Sea Level	

Worksheet:

Impact on Target Property: VEC does not exist

PERKINS R C 1901 S SUNSET BLVD, LOS ANGELES, CA,			1009081757
◆ A5	ESE <1/10	(26 ft. / 0.005 mi.)	EDR Exclusive Records
	7 ft. Lower Elevation	403 ft. Above Sea Level	

Worksheet:

Impact on Target Property: Undetermined

DOLBIER W R 1920 S SUNSET BLVD, LOS ANGELES, CA,			1009079891
◆ A6	SSE <1/10	(61 ft. / 0.012 mi.)	EDR Exclusive Records
	3 ft. Lower Elevation	407 ft. Above Sea Level	

Worksheet:

Impact on Target Property: Undetermined

BERGERON ARTH 2021 S SUNSET BLVD, LOS ANGELES, CA,			1009076150
▲ B7	WSW <1/10	(156 ft. / 0.029 mi.)	EDR Exclusive Records
	4 ft. Higher Elevation	414 ft. Above Sea Level	

Worksheet:

Impact on Target Property: VEC does not exist

ARCO DEL TRIUNFO 2002 W SUNSET BLVD, LOS ANGELES, CA, 90026			1021462643
▲ B8	SSW <1/10	(169 ft. / 0.032 mi.)	EDR Exclusive Records
	2 ft. Higher Elevation	412 ft. Above Sea Level	

Worksheet:

Impact on Target Property: VEC does not exist

SUNSET 76 2035 W SUNSET BLVD, LOS ANGELES, CA, 90026			1008994438
▲ B9	WSW <1/10	(235 ft. / 0.044 mi.)	EDR Exclusive Records
	6 ft. Higher Elevation	416 ft. Above Sea Level	

Worksheet:

Impact on Target Property: VEC does not exist

MAC KINNON MAC KNNON 1308 GLENDALE BLVD, LOS ANGELES, CA,			1009189415
◆ 10	E <1/10	(292 ft. / 0.055 mi.)	EDR Exclusive Records
	13 ft. Lower Elevation	397 ft. Above Sea Level	

Worksheet:

Impact on Target Property: VEC does not exist

SUNSET CARWASH 2028 SUNSET BLVD, LOS ANGELES, CA, 90026			S101297267
▲ B11	SW <1/10	(400 ft. / 0.076 mi.)	State and tribal leaking storage tank lists Other Ascertainable Records
	12 ft. Higher Elevation	422 ft. Above Sea Level	

Worksheet:

Impact on Target Property: Undetermined

MCDONALD'S RESTAURANT 1400 N ALVARADO ST, LOS ANGELES, CA, 90026			S101582866
◆ 12	N 1/10 - 1/3	(748 ft. / 0.142 mi.)	Local Lists of Registered Storage Tanks
	4 ft. Lower Elevation	406 ft. Above Sea Level	

Worksheet:

Impact on Target Property: VEC does not exist

STYLE CLEANER 1448 N ALVARADO ST, LOS ANGELES, CA, 90026			S121699119
◆ 13	NNE 1/10 - 1/3	(1107 ft. / 0.21 mi.)	Other Ascertainable Records
	1 ft. Lower Elevation	409 ft. Above Sea Level	

Worksheet:

Impact on Target Property: VEC does not exist

GOVERNMENT RECORDS SEARCHED / DATA CURRENCY TRACKING

St	Acronym	Full Name	Government Agency	Gov Date	Arvl. Date	Active Date
ENVIRONMENTAL RECORDS						
Federal NPL site list						
US	NPL	National Priority List	EPA	12/12/2018	12/28/2018	01/11/2019
US	Proposed NPL	Proposed National Priority List Sites	EPA	12/12/2018	12/28/2018	01/11/2019
US	NPL LIENS	Federal Superfund Liens	EPA	10/15/1991	02/02/1994	03/30/1994
Federal CERCLIS list						
US	SEMS	Superfund Enterprise Management System	EPA	12/12/2018	12/28/2018	01/11/2019
Federal RCRA CORRACTS facilities list						
US	CORRACTS	Corrective Action Report	EPA	03/01/2018	03/28/2018	06/22/2018
Federal RCRA TSD facilities list						
US	RCRA-TSDF	RCRA - Treatment, Storage and Disposal	Environmental Protection Agency	03/01/2018	03/28/2018	06/22/2018
Federal RCRA generators list						
US	RCRA-LQG	RCRA - Large Quantity Generators	Environmental Protection Agency	03/01/2018	03/28/2018	06/22/2018
US	RCRA-SQG	RCRA - Small Quantity Generators	Environmental Protection Agency	03/01/2018	03/28/2018	06/22/2018
US	RCRA-CESQG	RCRA - Conditionally Exempt Small Quantity Generators	Environmental Protection Agency	03/01/2018	03/28/2018	06/22/2018
Federal institutional controls / engineering controls registries						
US	LUCIS	Land Use Control Information System	Department of the Navy	10/17/2018	10/25/2018	12/07/2018
US	US ENG CONTROLS	Engineering Controls Sites List	Environmental Protection Agency	07/31/2018	08/28/2018	09/14/2018
US	US INST CONTROL	Sites with Institutional Controls	Environmental Protection Agency	07/31/2018	08/28/2018	09/14/2018
Federal ERNS list						
US	ERNS	Emergency Response Notification System	National Response Center, United States Coast	09/24/2018	09/25/2018	11/09/2018
State and tribal - equivalent NPL						
CA	RESPONSE	State Response Sites	Department of Toxic Substances Control	10/29/2018	10/30/2018	12/13/2018
State and tribal - equivalent CERCLIS						
CA	ENVIROSTOR	EnviroStor Database	Department of Toxic Substances Control	10/29/2018	10/30/2018	12/13/2018
State and tribal landfill / solid waste disposal						
CA	SWF/LF (SWIS)	Solid Waste Information System	Department of Resources Recycling and Recover	11/12/2018	11/14/2018	12/13/2018
State and tribal leaking storage tank lists						
CA	LUST REG 4	Underground Storage Tank Leak List	California Regional Water Quality Control Boa	09/07/2004	09/07/2004	10/12/2004
CA	LUST REG 5	Leaking Underground Storage Tank Database	California Regional Water Quality Control Boa	07/01/2008	07/22/2008	07/31/2008
CA	LUST REG 6L	Leaking Underground Storage Tank Case Listing	California Regional Water Quality Control Boa	09/09/2003	09/10/2003	10/07/2003
CA	LUST REG 6V	Leaking Underground Storage Tank Case Listing	California Regional Water Quality Control Boa	06/07/2005	06/07/2005	06/29/2005
CA	LUST REG 7	Leaking Underground Storage Tank Case Listing	California Regional Water Quality Control Boa	02/26/2004	02/26/2004	03/24/2004
CA	LUST REG 3	Leaking Underground Storage Tank Database	California Regional Water Quality Control Boa	05/19/2003	05/19/2003	06/02/2003
CA	LUST REG 2	Fuel Leak List	California Regional Water Quality Control Boa	09/30/2004	10/20/2004	11/19/2004

GOVERNMENT RECORDS SEARCHED / DATA CURRENCY TRACKING

St	Acronym	Full Name	Government Agency	Gov Date	Arvl. Date	Active Date
CA	LUST REG 1	Active Toxic Site Investigation	California Regional Water Quality Control Boa	02/01/2001	02/28/2001	03/29/2001
CA	LUST	Leaking Underground Fuel Tank Report (GEOTRACKER)	State Water Resources Control Board	12/10/2018	12/11/2018	01/15/2019
CA	LUST REG 9	Leaking Underground Storage Tank Report	California Regional Water Quality Control Boa	03/01/2001	04/23/2001	05/21/2001
CA	LUST REG 8	Leaking Underground Storage Tanks	California Regional Water Quality Control Boa	02/14/2005	02/15/2005	03/28/2005
US	INDIAN LUST R10	Leaking Underground Storage Tanks on Indian Land	EPA Region 10	04/12/2018	05/18/2018	07/20/2018
US	INDIAN LUST R4	Leaking Underground Storage Tanks on Indian Land	EPA Region 4	05/08/2018	05/18/2018	07/20/2018
US	INDIAN LUST R8	Leaking Underground Storage Tanks on Indian Land	EPA Region 8	04/25/2018	05/18/2018	07/20/2018
US	INDIAN LUST R7	Leaking Underground Storage Tanks on Indian Land	EPA Region 7	04/24/2018	05/18/2018	07/20/2018
US	INDIAN LUST R6	Leaking Underground Storage Tanks on Indian Land	EPA Region 6	04/01/2018	05/18/2018	07/20/2018
US	INDIAN LUST R5	Leaking Underground Storage Tanks on Indian Land	EPA, Region 5	04/12/2018	05/18/2018	07/20/2018
US	INDIAN LUST R1	Leaking Underground Storage Tanks on Indian Land	EPA Region 1	04/13/2018	05/18/2018	07/20/2018
US	INDIAN LUST R9	Leaking Underground Storage Tanks on Indian Land	Environmental Protection Agency	04/10/2018	05/18/2018	07/20/2018
CA	CPS-SLIC	Statewide SLIC Cases (GEOTRACKER)	State Water Resources Control Board	12/10/2018	12/11/2018	01/15/2019
CA	SLIC REG 1	Active Toxic Site Investigations	California Regional Water Quality Control Boa	04/03/2003	04/07/2003	04/25/2003
CA	SLIC REG 2	Spills, Leaks, Investigation & Cleanup Cost Recovery Listing	Regional Water Quality Control Board San Fran	09/30/2004	10/20/2004	11/19/2004
CA	SLIC REG 3	Spills, Leaks, Investigation & Cleanup Cost Recovery Listing	California Regional Water Quality Control Boa	05/18/2006	05/18/2006	06/15/2006
CA	SLIC REG 4	Spills, Leaks, Investigation & Cleanup Cost Recovery Listing	Region Water Quality Control Board Los Angele	11/17/2004	11/18/2004	01/04/2005
CA	SLIC REG 5	Spills, Leaks, Investigation & Cleanup Cost Recovery Listing	Regional Water Quality Control Board Central	04/01/2005	04/05/2005	04/21/2005
CA	SLIC REG 6V	Spills, Leaks, Investigation & Cleanup Cost Recovery Listing	Regional Water Quality Control Board, Victorv	05/24/2005	05/25/2005	06/16/2005
CA	SLIC REG 6L	SLIC Sites	California Regional Water Quality Control Boa	09/07/2004	09/07/2004	10/12/2004
CA	SLIC REG 7	SLIC List	California Regional Quality Control Board, Co	11/24/2004	11/29/2004	01/04/2005
CA	SLIC REG 8	Spills, Leaks, Investigation & Cleanup Cost Recovery Listing	California Region Water Quality Control Board	04/03/2008	04/03/2008	04/14/2008
CA	SLIC REG 9	Spills, Leaks, Investigation & Cleanup Cost Recovery Listing	California Regional Water Quality Control Boa	09/10/2007	09/11/2007	09/28/2007
State and tribal registered storage tank lists						
CA	UST	Active UST Facilities	SWRCB	12/10/2018	12/11/2018	01/15/2019
CA	MILITARY UST SITES	Military UST Sites (GEOTRACKER)	State Water Resources Control Board	12/10/2018	12/11/2018	01/15/2019
CA	UST CLOSURE	Proposed Closure of Underground Storage Tank (UST) Cases	State Water Resources Control Board	12/10/2018	12/12/2018	01/16/2019
CA	UST MENDOCINO	Mendocino County UST Database	Department of Public Health	12/04/2018	12/06/2018	12/14/2018
CA	AST	Aboveground Petroleum Storage Tank Facilities	California Environmental Protection Agency	07/06/2016	07/12/2016	09/19/2016
US	INDIAN UST R10	Underground Storage Tanks on Indian Land	EPA Region 10	04/12/2018	05/18/2018	07/20/2018
US	INDIAN UST R9	Underground Storage Tanks on Indian Land	EPA Region 9	04/10/2018	05/18/2018	07/20/2018
US	INDIAN UST R8	Underground Storage Tanks on Indian Land	EPA Region 8	04/25/2018	05/18/2018	07/20/2018
US	INDIAN UST R7	Underground Storage Tanks on Indian Land	EPA Region 7	04/24/2018	05/18/2018	07/20/2018
US	INDIAN UST R6	Underground Storage Tanks on Indian Land	EPA Region 6	04/01/2018	05/18/2018	07/20/2018
US	INDIAN UST R5	Underground Storage Tanks on Indian Land	EPA Region 5	04/12/2018	05/18/2018	07/20/2018
US	INDIAN UST R4	Underground Storage Tanks on Indian Land	EPA Region 4	05/08/2018	05/18/2018	07/20/2018
US	INDIAN UST R1	Underground Storage Tanks on Indian Land	EPA, Region 1	04/13/2018	05/18/2018	07/20/2018
US	FEMA UST	Underground Storage Tank Listing	FEMA	05/15/2017	05/30/2017	10/13/2017

GOVERNMENT RECORDS SEARCHED / DATA CURRENCY TRACKING

St	Acronym	Full Name	Government Agency	Gov Date	Arvl. Date	Active Date
State and tribal voluntary cleanup sites						
CA	VCP	Voluntary Cleanup Program Properties	Department of Toxic Substances Control	10/29/2018	10/30/2018	12/13/2018
US	INDIAN VCP R1	Voluntary Cleanup Priority Listing	EPA, Region 1	07/27/2015	09/29/2015	02/18/2016
US	INDIAN VCP R7	Voluntary Cleanup Priority Lisitng	EPA, Region 7	03/20/2008	04/22/2008	05/19/2008
State and tribal Brownfields sites						
CA	BROWNFIELDS	Considered Brownfieds Sites Listing	State Water Resources Control Board	09/24/2018	09/25/2018	10/15/2018
Other Records						
US	CONSENT	Superfund (CERCLA) Consent Decrees	Department of Justice, Consent Decree Library	09/30/2018	10/12/2018	12/07/2018
US	ROD	Records Of Decision	EPA	12/12/2018	12/28/2018	01/11/2019
US	LIENS 2	CERCLA Lien Information	Environmental Protection Agency	12/12/2018	12/28/2018	01/11/2019
CA	HIST CAL-SITES	Calsites Database	Department of Toxic Substance Control	08/08/2005	08/03/2006	08/24/2006
US	DEBRIS REGION 9	Torres Martinez Reservation Illegal Dump Site Locations	EPA, Region 9	01/12/2009	05/07/2009	09/21/2009
CA	SWRCY	Recycler Database	Department of Conservation	12/10/2018	12/12/2018	01/15/2019
CA	CA FID UST	Facility Inventory Database	California Environmental Protection Agency	10/31/1994	09/05/1995	09/29/1995
CA	HIST UST	Hazardous Substance Storage Container Database	State Water Resources Control Board	10/15/1990	01/25/1991	02/12/1991
CA	SAN FRANCISCO AST	Aboveground Storage Tank Site Listing	San Francisco County Department of Public Hea	09/11/2018	09/12/2018	10/11/2018
CA	SWEEPS UST	SWEEPS UST Listing	State Water Resources Control Board	06/01/1994	07/07/2005	08/11/2005
US	LEAD SMELTER 2	Lead Smelter Sites	American Journal of Public Health	04/05/2001	10/27/2010	12/02/2010
US	US FIN ASSUR	Financial Assurance Information	Environmental Protection Agency	08/31/2018	09/25/2018	11/09/2018
US	2020 COR ACTION	2020 Corrective Action Program List	Environmental Protection Agency	09/30/2017	05/08/2018	07/20/2018
US	LEAD SMELTER 1	Lead Smelter Sites	Environmental Protection Agency	12/12/2018	12/28/2018	01/11/2019
US	US AIRS MINOR	Air Facility System Data	EPA	10/12/2016	10/26/2016	02/03/2017
US	US AIRS (AFS)	Aerometric Information Retrieval System Facility Subsystem (	EPA	10/12/2016	10/26/2016	02/03/2017
US	PCB TRANSFORMER	PCB Transformer Registration Database	Environmental Protection Agency	05/24/2017	11/30/2017	12/15/2017
US	FUSRAP	Formerly Utilized Sites Remedial Action Program	Department of Energy	08/08/2017	09/11/2018	09/14/2018
US	US HIST CDL	National Clandestine Laboratory Register	Drug Enforcement Administration	09/21/2018	09/21/2018	11/09/2018
US	EPA WATCH LIST	EPA WATCH LIST	Environmental Protection Agency	08/30/2013	03/21/2014	06/17/2014
US	SCRD DRYCLEANERS	State Coalition for Remediation of Drycleaners Listing	Environmental Protection Agency	01/01/2017	02/03/2017	04/07/2017
US	COAL ASH EPA	Coal Combustion Residues Surface Impoundments List	Environmental Protection Agency	07/01/2014	09/10/2014	10/20/2014
US	COAL ASH DOE	Steam-Electric Plant Operation Data	Department of Energy	12/31/2005	08/07/2009	10/22/2009
US	Delisted NPL	National Priority List Deletions	EPA	12/12/2018	12/28/2018	01/11/2019
US	SEMS-ARCHIVE	Superfund Enterprise Management System Archive	EPA	12/13/2018	12/28/2018	01/11/2019
US	RCRA NonGen / NLR	RCRA - Non Generators / No Longer Regulated	Environmental Protection Agency	03/01/2018	03/28/2018	06/22/2018
US	HMIRS	Hazardous Materials Information Reporting System	U.S. Department of Transportation	03/26/2018	03/27/2018	06/08/2018
US	DOT OPS	Incident and Accident Data	Department of Transporation, Office of Pipeli	10/01/2018	10/30/2018	01/18/2019
US	US CDL	Clandestine Drug Labs	Drug Enforcement Administration	09/21/2018	09/21/2018	11/09/2018
US	US BROWNFIELDS	A Listing of Brownfields Sites	Environmental Protection Agency	12/17/2018	12/18/2018	01/11/2019
US	DOD	Department of Defense Sites	USGS	12/31/2005	11/10/2006	01/11/2007
US	FEDLAND	Federal and Indian Lands	U.S. Geological Survey	12/31/2005	02/06/2006	01/11/2007
US	FUDS	Formerly Used Defense Sites	U.S. Army Corps of Engineers	01/31/2015	07/08/2015	10/13/2015
US	UMTRA	Uranium Mill Tailings Sites	Department of Energy	06/23/2017	10/11/2017	11/03/2017
US	ODI	Open Dump Inventory	Environmental Protection Agency	06/30/1985	08/09/2004	09/17/2004
US	US MINES	Mines Master Index File	Department of Labor, Mine Safety and Health A	08/01/2018	08/29/2018	10/05/2018
US	US MINES 2	Ferrous and Nonferrous Metal Mines Database Listing	USGS	12/05/2005	02/29/2008	04/18/2008

GOVERNMENT RECORDS SEARCHED / DATA CURRENCY TRACKING

St	Acronym	Full Name	Government Agency	Gov Date	Arvl. Date	Active Date
US	US MINES 3	Active Mines & Mineral Plants Database Listing	USGS	04/14/2011	06/08/2011	09/13/2011
US	PRP	Potentially Responsible Parties	EPA	08/13/2018	10/04/2018	11/09/2018
US	TRIS	Toxic Chemical Release Inventory System	EPA	12/31/2016	01/10/2018	01/12/2018
US	TSCA	Toxic Substances Control Act	EPA	12/31/2016	06/21/2017	01/05/2018
US	FTTS	FIFRA/ TSCA Tracking System - FIFRA (Federal Insecticide, Fu	EPA/Office of Prevention, Pesticides and Toxi	04/09/2009	04/16/2009	05/11/2009
US	FTTS INSP	FIFRA/ TSCA Tracking System - FIFRA (Federal Insecticide, Fu	EPA	04/09/2009	04/16/2009	05/11/2009
US	HIST FTTS	FIFRA/TSCA Tracking System Administrative Case Listing	Environmental Protection Agency	10/19/2006	03/01/2007	04/10/2007
US	HIST FTTS INSP	FIFRA/TSCA Tracking System Inspection & Enforcement Case Lis	Environmental Protection Agency	10/19/2006	03/01/2007	04/10/2007
US	SSTS	Section 7 Tracking Systems	EPA	12/31/2009	12/10/2010	02/25/2011
US	ICIS	Integrated Compliance Information System	Environmental Protection Agency	11/18/2016	11/23/2016	02/10/2017
US	PADS	PCB Activity Database System	EPA	09/14/2018	10/11/2018	12/07/2018
US	MLTS	Material Licensing Tracking System	Nuclear Regulatory Commission	08/30/2016	09/08/2016	10/21/2016
US	RADINFO	Radiation Information Database	Environmental Protection Agency	10/02/2018	10/03/2018	11/09/2018
US	FINDS	Facility Index System/Facility Registry System	EPA	11/15/2018	12/05/2018	01/11/2019
US	RAATS	RCRA Administrative Action Tracking System	EPA	04/17/1995	07/03/1995	08/07/1995
US	RMP	Risk Management Plans	Environmental Protection Agency	10/26/2018	11/06/2018	01/11/2019
US	BRS	Biennial Reporting System	EPA/NTIS	12/31/2015	02/22/2017	09/28/2017
US	PWS	Public Water System Data	EPA	12/17/2013	01/09/2014	10/15/2014
US	INDIAN RESERV	Indian Reservations	USGS	12/31/2014	07/14/2015	01/10/2017
US	INDIAN ODI	Report on the Status of Open Dumps on Indian Lands	Environmental Protection Agency	12/31/1998	12/03/2007	01/24/2008
CA	CA BOND EXP. PLAN	Bond Expenditure Plan	Department of Health Services	01/01/1989	07/27/1994	08/02/1994
CA	CDL	Clandestine Drug Labs	Department of Toxic Substances Control	12/31/2017	06/12/2018	08/06/2018
CA	CHMIRS	California Hazardous Material Incident Report System	Office of Emergency Services	04/06/2018	04/24/2018	06/14/2018
CA	CORTESE	"Cortese" Hazardous Waste & Substances Sites List	CAL EPA/Office of Emergency Information	09/24/2018	09/25/2018	10/16/2018
CA	CUPA LIVERMORE-PLEASANTON	CUPA Facility Listing	Livermore-Pleasanton Fire Department	08/28/2018	08/30/2018	11/01/2018
CA	CUPA SAN FRANCISCO CO	CUPA Facility Listing	San Francisco County Department of Environmen	09/11/2018	09/12/2018	09/19/2018
CA	DEED	Deed Restriction Listing	DTSC and SWRCB	12/03/2018	12/05/2018	01/11/2019
CA	DRYCLEAN AVAQMD	Antelope Valley Air Quality Management District Drycleaner L	Antelope Valley Air Quality Management Distri	11/13/2018	12/04/2018	01/15/2019
CA	DRYCLEAN SOUTH COAST	South Coast Air Quality Management District Drycleaner Listi	South Coast Air Quality Management District	10/04/2018	10/05/2018	11/01/2018
CA	DRYCLEANERS	Cleaner Facilities	Department of Toxic Substance Control	08/30/2018	09/27/2018	11/01/2018
CA	EMI	Emissions Inventory Data	California Air Resources Board	12/31/2017	06/20/2018	08/06/2018
CA	ENF	Enforcement Action Listing	State Water Resoruces Control Board	11/01/2018	11/02/2018	12/13/2018
CA	Financial Assurance 1	Financial Assurance Information Listing	Department of Toxic Substances Control	10/19/2018	10/23/2018	11/30/2018
CA	Financial Assurance 2	Financial Assurance Information Listing	California Integrated Waste Management Board	11/18/2018	11/19/2018	01/11/2019
CA	HAULERS	Registered Waste Tire Haulers Listing	Integrated Waste Management Board	09/26/2018	09/28/2018	11/01/2018
CA	HAZNET	Facility and Manifest Data	California Environmental Protection Agency	12/31/2017	10/10/2018	11/16/2018
CA	HIST CORTESE	Hazardous Waste & Substance Site List	Department of Toxic Substances Control	04/01/2001	01/22/2009	04/08/2009
CA	HWP	EnviroStor Permitted Facilities Listing	Department of Toxic Substances Control	11/19/2018	11/19/2018	01/11/2019
CA	HWT	Registered Hazardous Waste Transporter Database	Department of Toxic Substances Control	10/09/2018	10/10/2018	11/16/2018
CA	ICE	ICE	Department of Toxic Subsances Control	11/19/2018	11/19/2018	01/11/2019
CA	LDS	Land Disposal Sites Listing (GEOTRACKER)	State Water Qualilty Control Board	12/10/2018	12/11/2018	01/15/2019
CA	LIENS	Environmental Liens Listing	Department of Toxic Substances Control	11/29/2018	12/04/2018	01/11/2019
CA	MCS	Military Cleanup Sites Listing (GEOTRACKER)	State Water Resources Control Board	12/10/2018	12/11/2018	01/15/2019
CA	MINES	Mines Site Location Listing	Department of Conservation	12/10/2018	12/12/2018	01/15/2019
CA	MWMP	Medical Waste Management Program Listing	Department of Public Health	11/09/2018	12/05/2018	01/11/2019
CA	NPDES	NPDES Permits Listing	State Water Resources Control Board	11/12/2018	11/14/2018	12/13/2018
CA	PEST LIC	Pesticide Regulation Licenses Listing	Department of Pesticide Regulation	12/03/2018	12/05/2018	01/11/2019

GOVERNMENT RECORDS SEARCHED / DATA CURRENCY TRACKING

St	Acronym	Full Name	Government Agency	Gov Date	Arvl. Date	Active Date
CA	PROC	Certified Processors Database	Department of Conservation	12/10/2018	12/12/2018	01/15/2019
CA	NOTIFY 65	Proposition 65 Records	State Water Resources Control Board	09/19/2018	09/20/2018	10/19/2018
CA	SCH	School Property Evaluation Program	Department of Toxic Substances Control	10/29/2018	10/30/2018	12/13/2018
CA	SPILLS 90	SPILLS90 data from FirstSearch	FirstSearch	06/06/2012	01/03/2013	02/22/2013
CA	TOXIC PITS	Toxic Pits Cleanup Act Sites	State Water Resources Control Board	07/01/1995	08/30/1995	09/26/1995
CA	UIC	UIC Listing	Deaprtment of Conservation	04/27/2018	06/13/2018	07/17/2018
CA	WASTEWATER PITS	Oil Wastewater Pits Listing	RWQCB, Central Valley Region	05/08/2018	07/11/2018	09/13/2018
CA	WDS	Waste Discharge System	State Water Resources Control Board	06/19/2007	06/20/2007	06/29/2007
CA	WIP	Well Investigation Program Case List	Los Angeles Water Quality Control Board	07/03/2009	07/21/2009	08/03/2009
CA	WMUDS/SWAT	Waste Management Unit Database	State Water Resources Control Board	04/01/2000	04/10/2000	05/10/2000
CA	CIWQS	California Integrated Water Quality System	State Water Resources Control Board	12/03/2018	12/04/2018	01/11/2019
CA	WDR	Waste Discharge Requirements Listing	State Water Resources Control Board	12/10/2018	12/12/2018	01/18/2019
CA	NON-CASE INFO	Non-Case Information Sites (GEOTRACKER)	State Water Resources Control Board	12/10/2018	12/11/2018	01/15/2019
US	FUELS PROGRAM	EPA Fuels Program Registered Listing	EPA	08/22/2018	08/22/2018	10/05/2018
US	ECHO	Enforcement & Compliance History Information	Environmental Protection Agency	09/02/2018	09/05/2018	09/14/2018
US	ABANDONED MINES	Abandoned Mines	Department of Interior	09/10/2018	09/11/2018	09/14/2018
US	DOCKET HWC	Hazardous Waste Compliance Docket Listing	Environmental Protection Agency	05/31/2018	07/26/2018	10/05/2018
US	UXO	Unexploded Ordnance Sites	Department of Defense	09/30/2017	06/19/2018	09/14/2018
CA	UIC GEO	Underground Injection Control Sites (GEOTRACKER)	State Water Resource Control Board	12/10/2018	12/11/2018	01/15/2019
CA	WELL STIM PROJ	Well Stimulation Project (GEOTRACKER)	State Water Resources Control Board	12/10/2018	12/11/2018	01/15/2019
CA	OTHER OIL GAS	Other Oil & Gas Projects Sites (GEOTRACKER)	State Water Resources Control Board	12/10/2018	12/11/2018	01/15/2019
CA	MILITARY PRIV SITES	Military Privatized Sites (GEOTRACKER)	State Water Resources Control Board	12/10/2018	12/11/2018	01/15/2019
CA	SAMPLING POINT	Sampling Point ? Public Sites (GEOTRACKER)	State Water Resources Control Board	12/10/2018	12/11/2018	01/15/2019
CA	PROD WATER PONDS	Produced Water Ponds Sites (GEOTRACKER)	State Water Resources Control Board	12/10/2018	12/11/2018	01/15/2019
US	IHS OPEN DUMPS	Open Dumps on Indian Land	Department of Health & Human Serivces, Indian	04/01/2014	08/06/2014	01/29/2015
CA	CERS TANKS	California Environmental Reporting System (CERS) Tanks	California Environmental Protection Agency	10/22/2018	10/23/2018	11/30/2018
CA	PROJECT	Project Sites (GEOTRACKER)	State Water Resources Control Board	12/10/2018	12/11/2018	01/15/2019
CA	CERS	CalEPA Regulated Site Portal Data	California Environmental Protection Agency	10/22/2018	10/23/2018	11/30/2018
CA	CERS HAZ WASTE	CERS HAZ WASTE	CalEPA	10/22/2018	10/23/2018	11/30/2018

HISTORICAL USE RECORDS

US	EDR MGP	EDR Proprietary Manufactured Gas Plants	EDR, Inc.			
US	EDR Hist Auto	EDR Exclusive Historical Auto Stations	EDR, Inc.			
US	EDR Hist Cleaner	EDR Exclusive Historical Cleaners	EDR, Inc.			
CA	RGA LF	Recovered Government Archive Solid Waste Facilities List	Department of Resources Recycling and Recover		07/01/2013	01/13/2014
CA	RGA LUST	Recovered Government Archive Leaking Underground Storage Tan	State Water Resources Control Board		07/01/2013	12/30/2013

GOVERNMENT RECORDS SEARCHED / DATA CURRENCY TRACKING

St	Acronym	Full Name	Government Agency	Gov Date	Arvl. Date	Active Date
COUNTY RECORDS						
CA	CS ALAMEDA	Contaminated Sites	Alameda County Environmental Health Services	10/05/2018	10/10/2018	11/01/2018
CA	UST ALAMEDA	Underground Tanks	Alameda County Environmental Health Services	10/05/2018	10/10/2018	11/02/2018
CA	CUPA AMADOR	CUPA Facility List	Amador County Environmental Health	07/01/2018	07/24/2018	08/20/2018
CA	CUPA BUTTE	CUPA Facility Listing	Public Health Department	04/21/2017	04/25/2017	08/09/2017
CA	CUPA CALVERAS	CUPA Facility Listing	Calveras County Environmental Health	10/31/2018	12/04/2018	12/12/2018
CA	CUPA COLUSA	CUPA Facility List	Health & Human Services	05/23/2018	05/24/2018	07/13/2018
CA	SL CONTRA COSTA	Site List	Contra Costa Health Services Department	11/26/2018	11/30/2018	01/15/2019
CA	CUPA DEL NORTE	CUPA Facility List	Del Norte County Environmental Health Divisio	08/16/2018	11/06/2018	11/14/2018
CA	CUPA EL DORADO	CUPA Facility List	El Dorado County Environmental Management Dep	12/13/2018	12/18/2018	01/15/2019
CA	CUPA FRESNO	CUPA Resources List	Dept. of Community Health	10/16/2018	10/18/2018	11/14/2018
CA	CUPA GLENN	CUPA Facility List	Glenn County Air Pollution Control District	01/22/2018	01/24/2018	03/14/2018
CA	CUPA HUMBOLDT	CUPA Facility List	Humboldt County Environmental Health	12/11/2018	12/13/2018	01/15/2019
CA	CUPA IMPERIAL	CUPA Facility List	San Diego Border Field Office	10/22/2018	10/25/2018	11/14/2018
CA	CUPA INYO	CUPA Facility List	Inyo County Environmental Health Services	04/02/2018	04/03/2018	06/14/2018
CA	UST KERN	Underground Storage Tank Sites & Tank Listing	Kern County Environment Health Services Depar	11/02/2018	11/07/2018	12/14/2018
CA	CUPA KINGS	CUPA Facility List	Kings County Department of Public Health	11/21/2018	11/27/2018	12/12/2018
CA	CUPA LAKE	CUPA Facility List	Lake County Environmental Health	11/07/2018	11/08/2018	11/14/2018
CA	CUPA LASSEN	CUPA Facility List	Lassen County Environmental Health	10/15/2018	10/23/2018	11/14/2018
CA	AOCONCERN	Key Areas of Concerns in Los Angeles County		03/30/2009	03/31/2009	10/23/2009
CA	HMS LOS ANGELES	HMS: Street Number List	Department of Public Works	09/20/2018	10/12/2018	11/16/2018
CA	LF LOS ANGELES	List of Solid Waste Facilities	La County Department of Public Works	10/15/2018	10/16/2018	11/16/2018
CA	LF LOS ANGELES CITY	City of Los Angeles Landfills	Engineering & Construction Division	01/01/2018	05/01/2018	05/14/2018
CA	SITE MIT LOS ANGELES	Site Mitigation List	Community Health Services	07/01/2018	10/16/2018	11/16/2018
CA	UST EL SEGUNDO	City of El Segundo Underground Storage Tank	City of El Segundo Fire Department	01/21/2017	04/19/2017	05/10/2017
CA	UST LONG BEACH	City of Long Beach Underground Storage Tank	City of Long Beach Fire Department	03/09/2017	03/10/2017	05/03/2017
CA	UST TORRANCE	City of Torrance Underground Storage Tank	City of Torrance Fire Department	10/02/2018	10/05/2018	11/02/2018
CA	CUPA MADERA	CUPA Facility List	Madera County Environmental Health	11/26/2018	11/27/2018	12/12/2018
CA	UST MARIN	Underground Storage Tank Sites	Public Works Department Waste Management	09/26/2018	10/04/2018	11/02/2018
CA	CUPA MERCED	CUPA Facility List	Merced County Environmental Health	08/29/2018	08/31/2018	09/19/2018
CA	CUPA MONO	CUPA Facility List	Mono County Health Department	12/07/2018	12/11/2018	01/24/2019
CA	CUPA MONTEREY	CUPA Facility Listing	Monterey County Health Department	10/29/2018	11/01/2018	11/16/2018
CA	LUST NAPA	Sites With Reported Contamination	Napa County Department of Environmental Manag	01/09/2017	01/11/2017	03/02/2017
CA	UST NAPA	Closed and Operating Underground Storage Tank Sites	Napa County Department of Environmental Manag	11/28/2018	11/30/2018	12/14/2018
CA	CUPA NEVADA	CUPA Facility List	Community Development Agency	11/06/2018	11/08/2018	11/14/2018
CA	IND_SITE ORANGE	List of Industrial Site Cleanups	Health Care Agency	10/04/2018	11/14/2018	12/13/2018
CA	LUST ORANGE	List of Underground Storage Tank Cleanups	Health Care Agency	10/04/2018	11/14/2018	12/13/2018
CA	UST ORANGE	List of Underground Storage Tank Facilities	Health Care Agency	10/04/2018	11/06/2018	12/14/2018
CA	MS PLACER	Master List of Facilities	Placer County Health and Human Services	11/29/2018	12/04/2018	01/11/2019
CA	CUPA PLUMAS	CUPA Facility List	Plumas County Environmental Health	07/19/2018	07/25/2018	09/05/2018
CA	LUST RIVERSIDE	Listing of Underground Tank Cleanup Sites	Department of Environmental Health	10/10/2018	10/12/2018	10/16/2018
CA	UST RIVERSIDE	Underground Storage Tank Tank List	Department of Environmental Health	10/10/2018	10/12/2018	11/05/2018
CA	CS SACRAMENTO	Toxic Site Clean-Up List	Sacramento County Environmental Management	08/03/2018	10/02/2018	11/01/2018
CA	ML SACRAMENTO	Master Hazardous Materials Facility List	Sacramento County Environmental Management	08/23/2018	10/02/2018	11/02/2018
CA	CUPA SAN BENITO	CUPA Facility List	San Benito County Environmental Health	11/15/2018	11/16/2018	12/13/2018
CA	PERMITS SAN BERNARDINO	Hazardous Material Permits	San Bernardino County Fire Department Hazardo	11/28/2018	11/30/2018	01/11/2019

GOVERNMENT RECORDS SEARCHED / DATA CURRENCY TRACKING

St	Acronym	Full Name	Government Agency	Gov Date	Arvl. Date	Active Date
CA	HMMD SAN DIEGO	Hazardous Materials Management Division Database	Hazardous Materials Management Division	12/03/2018	12/05/2018	01/11/2019
CA	LF SAN DIEGO	Solid Waste Facilities	Department of Health Services	04/18/2018	04/24/2018	06/19/2018
CA	SAN DIEGO CO LOP	Local Oversight Program Listing	Department of Environmental Health	10/22/2018	10/23/2018	11/30/2018
CA	SAN DIEGO CO. SAM	Environmental Case Listing	San Diego County Department of Environmental	03/23/2010	06/15/2010	07/09/2010
CA	LUST SAN FRANCISCO	Local Oversite Facilities	Department Of Public Health San Francisco Cou	09/19/2008	09/19/2008	09/29/2008
CA	UST SAN FRANCISCO	Underground Storage Tank Information	Department of Public Health	11/05/2018	11/06/2018	12/14/2018
CA	UST SAN JOAQUIN	San Joaquin Co. UST	Environmental Health Department	06/22/2018	06/26/2018	07/11/2018
CA	CUPA SAN LUIS OBISPO	CUPA Facility List	San Luis Obispo County Public Health Departme	11/14/2018	11/15/2018	12/13/2018
CA	BI SAN MATEO	Business Inventory	San Mateo County Environmental Health Service	12/03/2018	12/12/2018	01/15/2019
CA	LUST SAN MATEO	Fuel Leak List	San Mateo County Environmental Health Service	12/13/2018	12/18/2018	01/23/2019
CA	CUPA SANTA BARBARA	CUPA Facility Listing	Santa Barbara County Public Health Department	09/08/2011	09/09/2011	10/07/2011
CA	CUPA SANTA CLARA	Cupa Facility List	Department of Environmental Health	11/16/2018	11/16/2018	12/13/2018
CA	HIST LUST SANTA CLARA	HIST LUST - Fuel Leak Site Activity Report	Santa Clara Valley Water District	03/29/2005	03/30/2005	04/21/2005
CA	LUST SANTA CLARA	LOP Listing	Department of Environmental Health	03/03/2014	03/05/2014	03/18/2014
CA	SAN JOSE HAZMAT	Hazardous Material Facilities	City of San Jose Fire Department	11/01/2018	11/06/2018	12/14/2018
CA	CUPA SANTA CRUZ	CUPA Facility List	Santa Cruz County Environmental Health	01/21/2017	02/22/2017	05/23/2017
CA	CUPA SHASTA	CUPA Facility List	Shasta County Department of Resource Manageme	06/15/2017	06/19/2017	08/09/2017
CA	LUST SOLANO	Leaking Underground Storage Tanks	Solano County Department of Environmental Man	11/29/2018	12/04/2018	01/11/2019
CA	UST SOLANO	Underground Storage Tanks	Solano County Department of Environmental Man	11/29/2018	12/04/2018	12/14/2018
CA	CUPA SONOMA	Cupa Facility List	County of Sonoma Fire & Emergency Services De	12/21/2018	12/27/2018	01/15/2019
CA	LUST SONOMA	Leaking Underground Storage Tank Sites	Department of Health Services	10/02/2018	10/04/2018	10/25/2018
CA	CUPA STANISLAUS	CUPA Facility List	Stanislaus County Department of Ennvironmenta	12/11/2018	12/13/2018	01/15/2019
CA	UST SUTTER	Underground Storage Tanks	Sutter County Environmental Health Services	09/18/2018	09/20/2018	10/25/2018
CA	CUPA TEHAMA	CUPA Facility List	Tehama County Department of Environmental Hea	12/13/2018	12/18/2018	01/15/2019
CA	CUPA TRINITY	CUPA Facility List	Department of Toxic Substances Control	10/22/2018	10/25/2018	11/14/2018
CA	CUPA TULARE	CUPA Facility List	Tulare County Environmental Health Services D	12/26/2018	12/27/2018	01/15/2019
CA	CUPA TUOLUMNE	CUPA Facility List	Divison of Environmental Health	04/23/2018	04/25/2018	06/25/2018
CA	BWT VENTURA	Business Plan, Hazardous Waste Producers, and Operating Unde	Ventura County Environmental Health Division	09/26/2018	10/25/2018	11/30/2018
CA	LF VENTURA	Inventory of Illegal Abandoned and Inactive Sites	Environmental Health Division	12/01/2011	12/01/2011	01/19/2012
CA	LUST VENTURA	Listing of Underground Tank Cleanup Sites	Environmental Health Division	05/29/2008	06/24/2008	07/31/2008
CA	MED WASTE VENTURA	Medical Waste Program List	Ventura County Resource Management Agency	09/25/2018	10/25/2018	11/30/2018
CA	UST VENTURA	Underground Tank Closed Sites List	Environmental Health Division	11/26/2018	12/12/2018	01/16/2019
CA	UST YOLO	Underground Storage Tank Comprehensive Facility Report	Yolo County Department of Health	12/26/2018	01/03/2019	01/16/2019
CA	CUPA YUBA	CUPA Facility List	Yuba County Environmental Health Department	11/05/2018	11/07/2018	11/14/2018

STREET AND ADDRESS INFORMATION

© 2015 TomTom North America, Inc. All rights reserved. This material is proprietary and the subject of copyright protection and other intellectual property rights owned by or licensed to Tele Atlas North America, Inc. The use of this material is subject to the terms of a license agreement. You will be held liable for any unauthorized copying or disclosure of this material.

APPENDIX F

THE EDR AERIAL PHOTO DECADE PACKAGE

Sunset Property

1911 Sunset Boulevard

Los Angeles, CA 90026

Inquiry Number: 5553210.11

February 05, 2019

The EDR Aerial Photo Decade Package

6 Armstrong Road, 4th floor
Shelton, CT 06484
Toll Free: 800.352.0050
www.edrnet.com

EDR Aerial Photo Decade Package

02/05/19

Site Name:

Sunset Property
1911 Sunset Boulevard
Los Angeles, CA 90026
EDR Inquiry # 5553210.11

Client Name:

Northgate Env. Management, Inc.
24411 Ridge Route Drive
Newport Beach, CA 92660
Contact: Nicky Robinson

Environmental Data Resources, Inc. (EDR) Aerial Photo Decade Package is a screening tool designed to assist environmental professionals in evaluating potential liability on a target property resulting from past activities. EDR's professional researchers provide digitally reproduced historical aerial photographs, and when available, provide one photo per decade.

Search Results:

Year	Scale	Details	Source
2016	1"=500'	Flight Year: 2016	USDA/NAIP
2012	1"=500'	Flight Year: 2012	USDA/NAIP
2009	1"=500'	Flight Year: 2009	USDA/NAIP
2005	1"=500'	Flight Year: 2005	USDA/NAIP
2002	1"=500'	Flight Date: June 10, 2002	USDA
1994	1"=500'	Acquisition Date: May 31, 1994	USGS/DOQQ
1989	1"=500'	Flight Date: August 22, 1989	USDA
1981	1"=500'	Flight Date: February 17, 1981	EDR Proprietary Brewster Pacific
1977	1"=500'	Flight Date: April 25, 1977	EDR Proprietary Brewster Pacific
1970	1"=500'	Flight Date: February 08, 1970	EDR Proprietary Brewster Pacific
1964	1"=500'	Flight Date: July 28, 1964	USGS
1952	1"=500'	Flight Date: August 02, 1952	USGS
1948	1"=500'	Flight Date: July 10, 1948	USGS
1938	1"=500'	Flight Date: May 06, 1938	USDA
1928	1"=500'	Flight Date: January 01, 1928	FAIR
1923	1"=500'	Flight Date: January 01, 1923	FAIR

When delivered electronically by EDR, the aerial photo images included with this report are for ONE TIME USE ONLY. Further reproduction of these aerial photo images is prohibited without permission from EDR. For more information contact your EDR Account Executive.

Disclaimer - Copyright and Trademark Notice

This Report contains certain information obtained from a variety of public and other sources reasonably available to Environmental Data Resources, Inc. It cannot be concluded from this Report that coverage information for the target and surrounding properties does not exist from other sources. NO WARRANTY EXPRESSED OR IMPLIED, IS MADE WHATSOEVER IN CONNECTION WITH THIS REPORT. ENVIRONMENTAL DATA RESOURCES, INC. SPECIFICALLY DISCLAIMS THE MAKING OF ANY SUCH WARRANTIES, INCLUDING WITHOUT LIMITATION, MERCHANTABILITY OR FITNESS FOR A PARTICULAR USE OR PURPOSE. ALL RISK IS ASSUMED BY THE USER. IN NO EVENT SHALL ENVIRONMENTAL DATA RESOURCES, INC. BE LIABLE TO ANYONE, WHETHER ARISING OUT OF ERRORS OR OMISSIONS, NEGLIGENCE, ACCIDENT OR ANY OTHER CAUSE, FOR ANY LOSS OF DAMAGE, INCLUDING, WITHOUT LIMITATION, SPECIAL, INCIDENTAL, CONSEQUENTIAL, OR EXEMPLARY DAMAGES. ANY LIABILITY ON THE PART OF ENVIRONMENTAL DATA RESOURCES, INC. IS STRICTLY LIMITED TO A REFUND OF THE AMOUNT PAID FOR THIS REPORT. Purchaser accepts this Report "AS IS". Any analyses, estimates, ratings, environmental risk levels or risk codes provided in this Report are provided for illustrative purposes only, and are not intended to provide, nor should they be interpreted as providing any facts regarding, or prediction or forecast of, any environmental risk for any property. Only a Phase I Environmental Site Assessment performed by an environmental professional can provide information regarding the environmental risk for any property. Additionally, the information provided in this Report is not to be construed as legal advice.

Copyright 2019 by Environmental Data Resources, Inc. All rights reserved. Reproduction in any media or format, in whole or in part, of any report or map of Environmental Data Resources, Inc., or its affiliates, is prohibited without prior written permission.

EDR and its logos (including Sanborn and Sanborn Map) are trademarks of Environmental Data Resources, Inc. or its affiliates. All other trademarks used herein are the property of their respective owners.

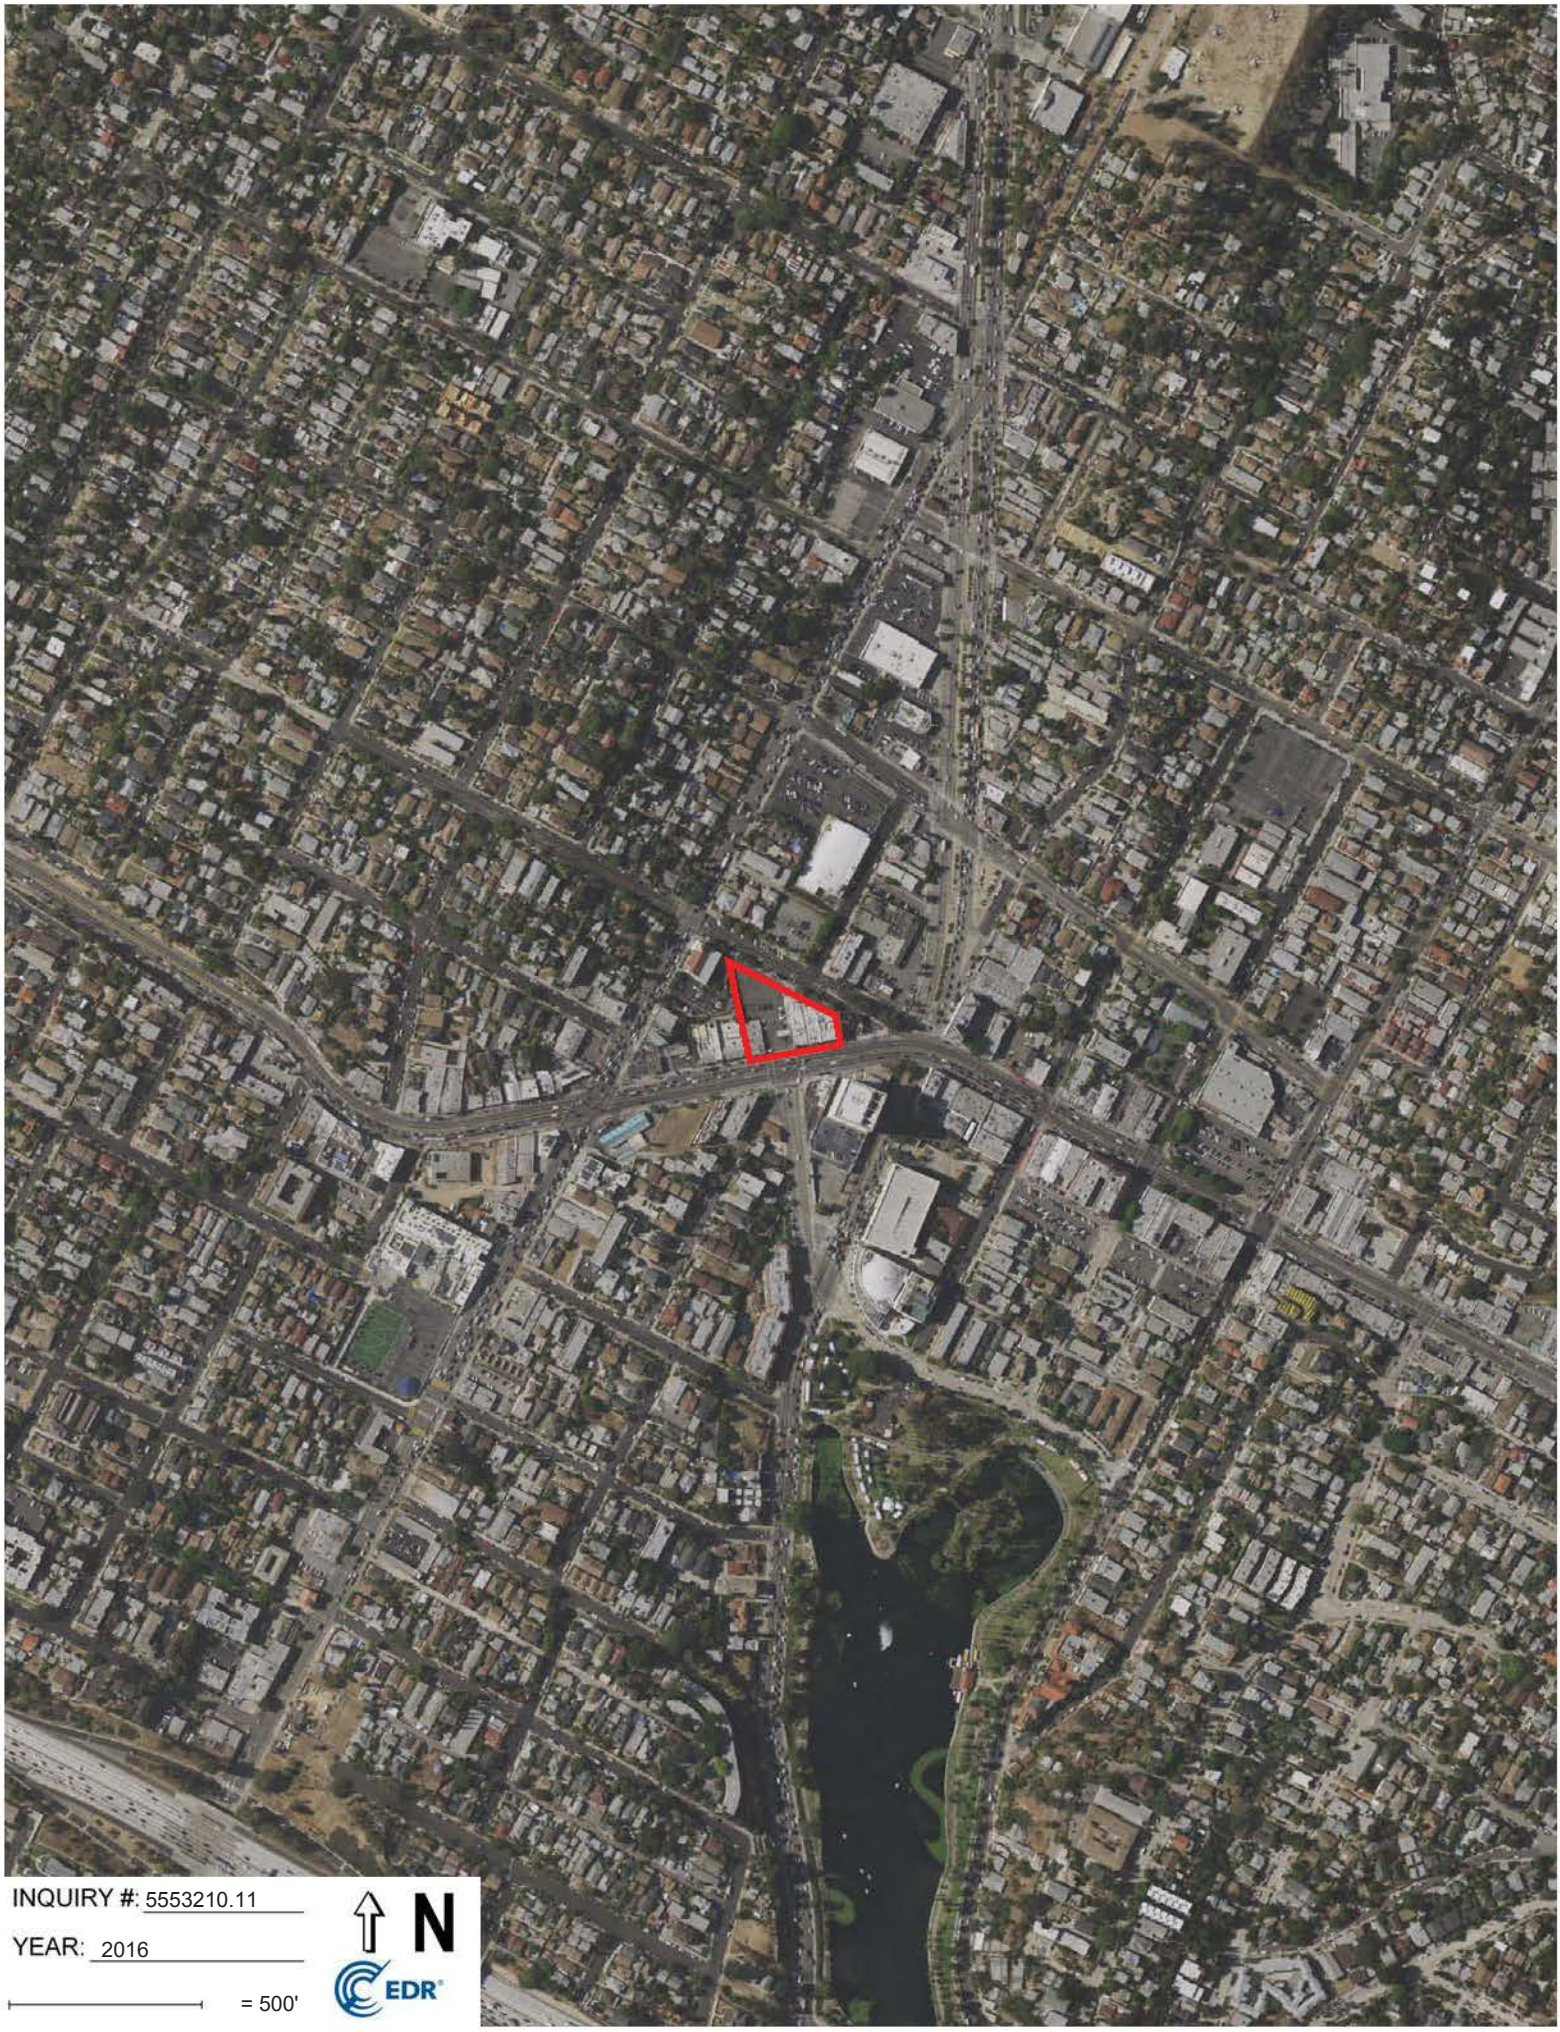
INQUIRY #: 5553210.11
YEAR: 2016
= 500'
N
EDR

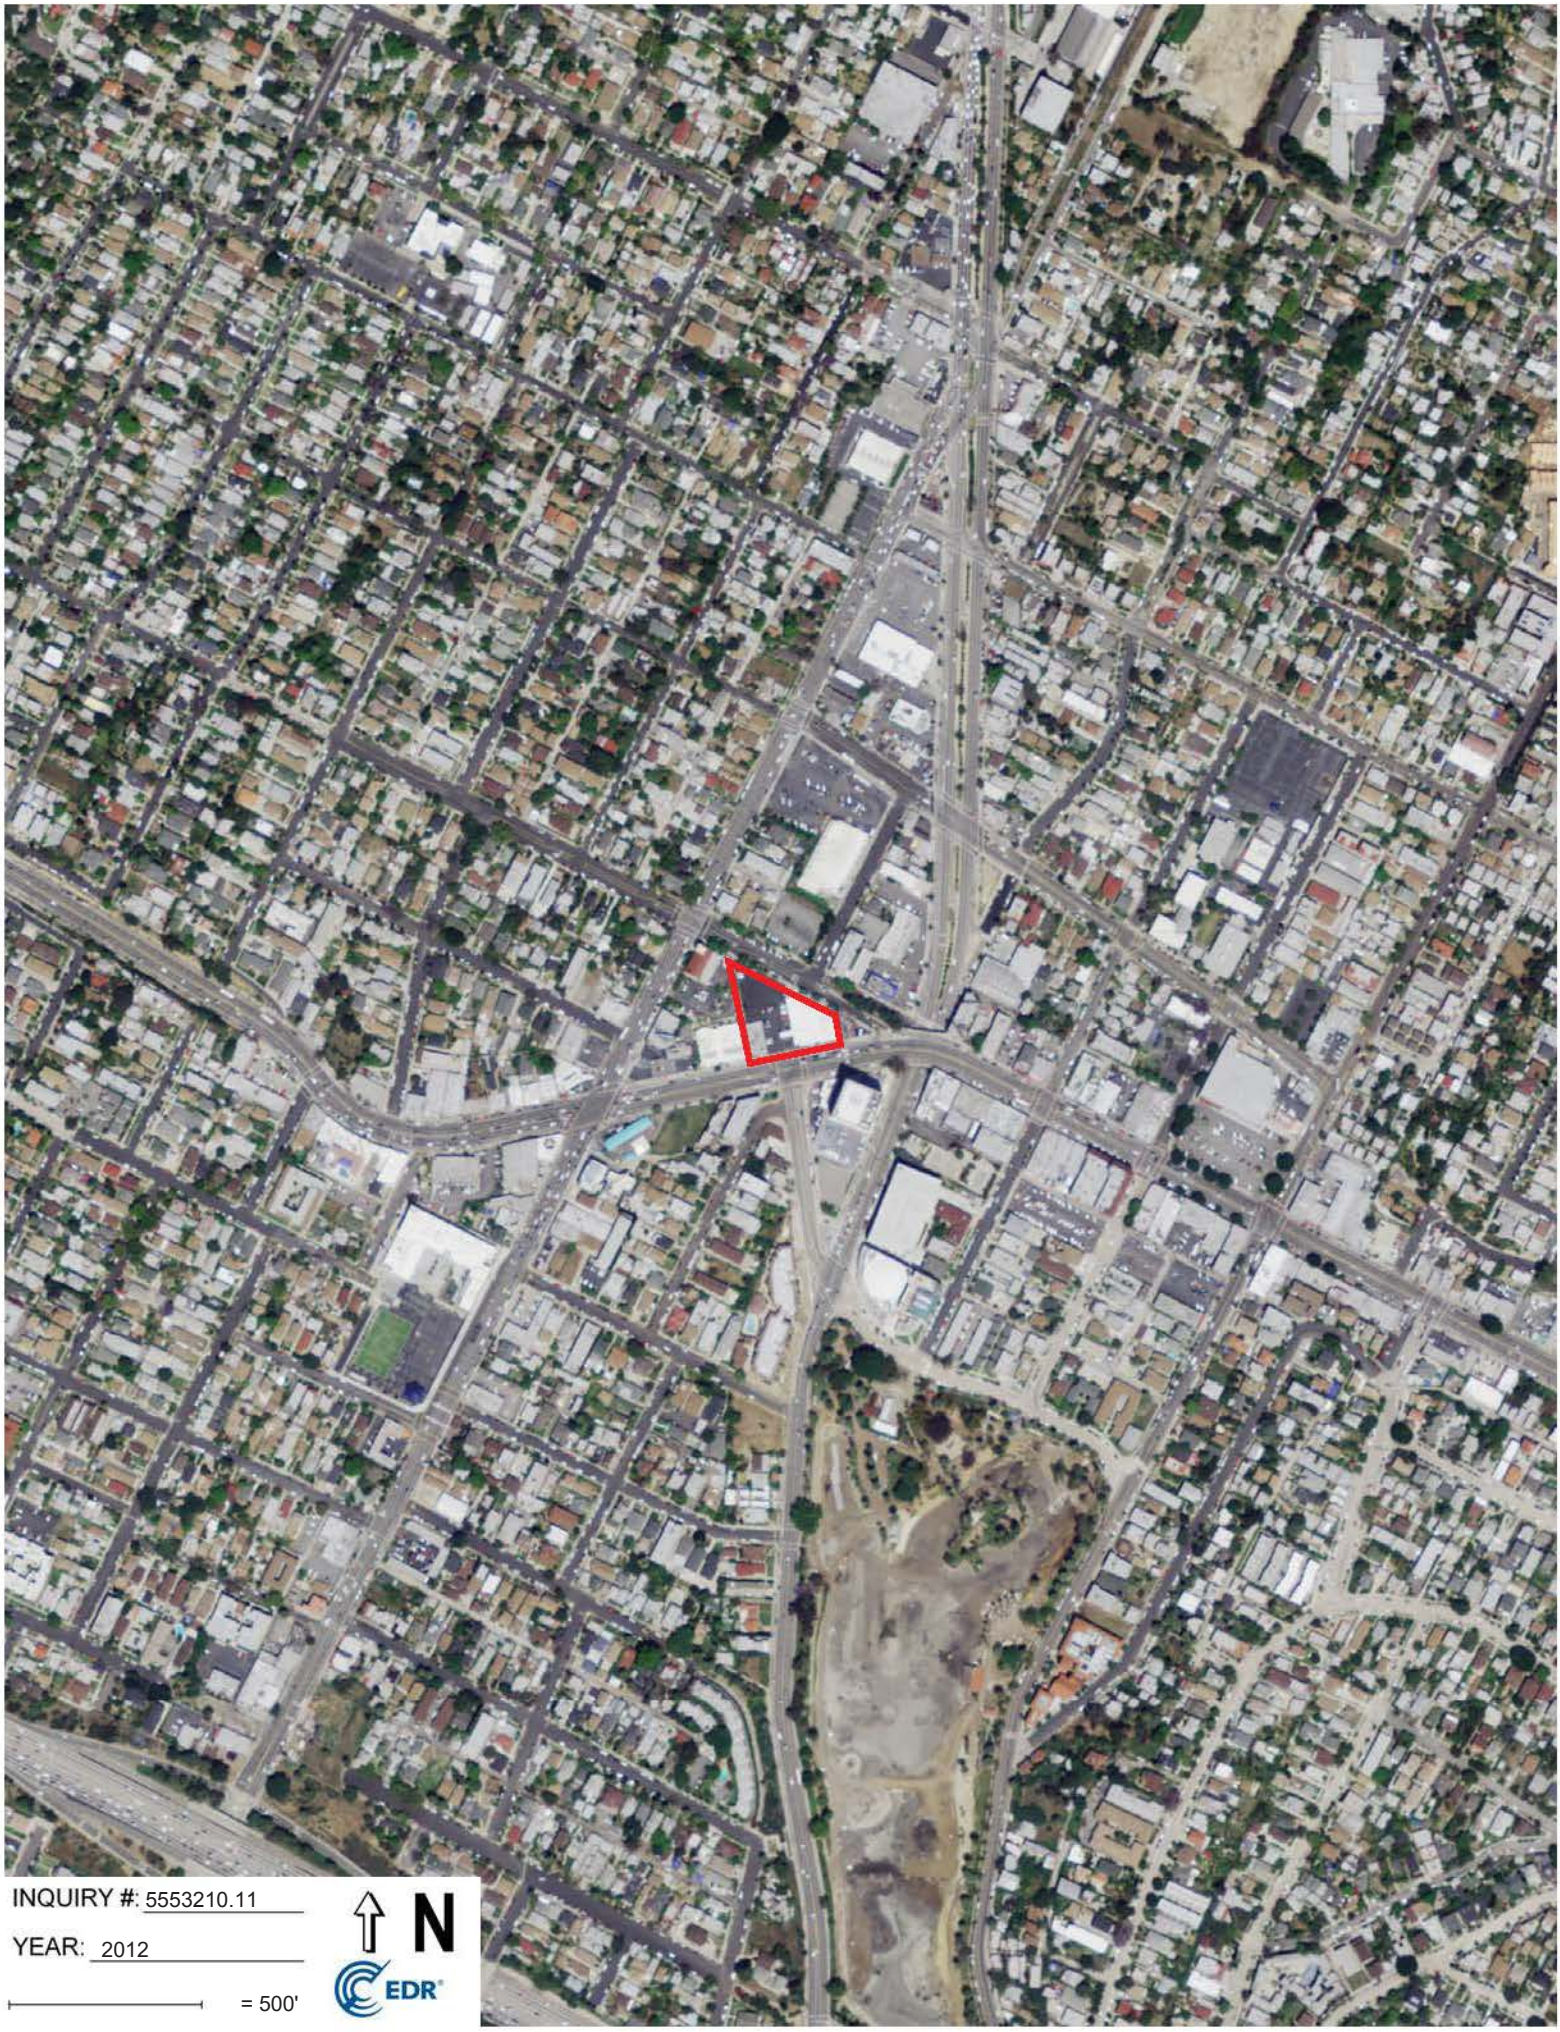
INQUIRY #: 5553210.11
YEAR: 2012
= 500'
N
EDR

INQUIRY #: 5553210.11
YEAR: 2009
= 500'
N
EDR

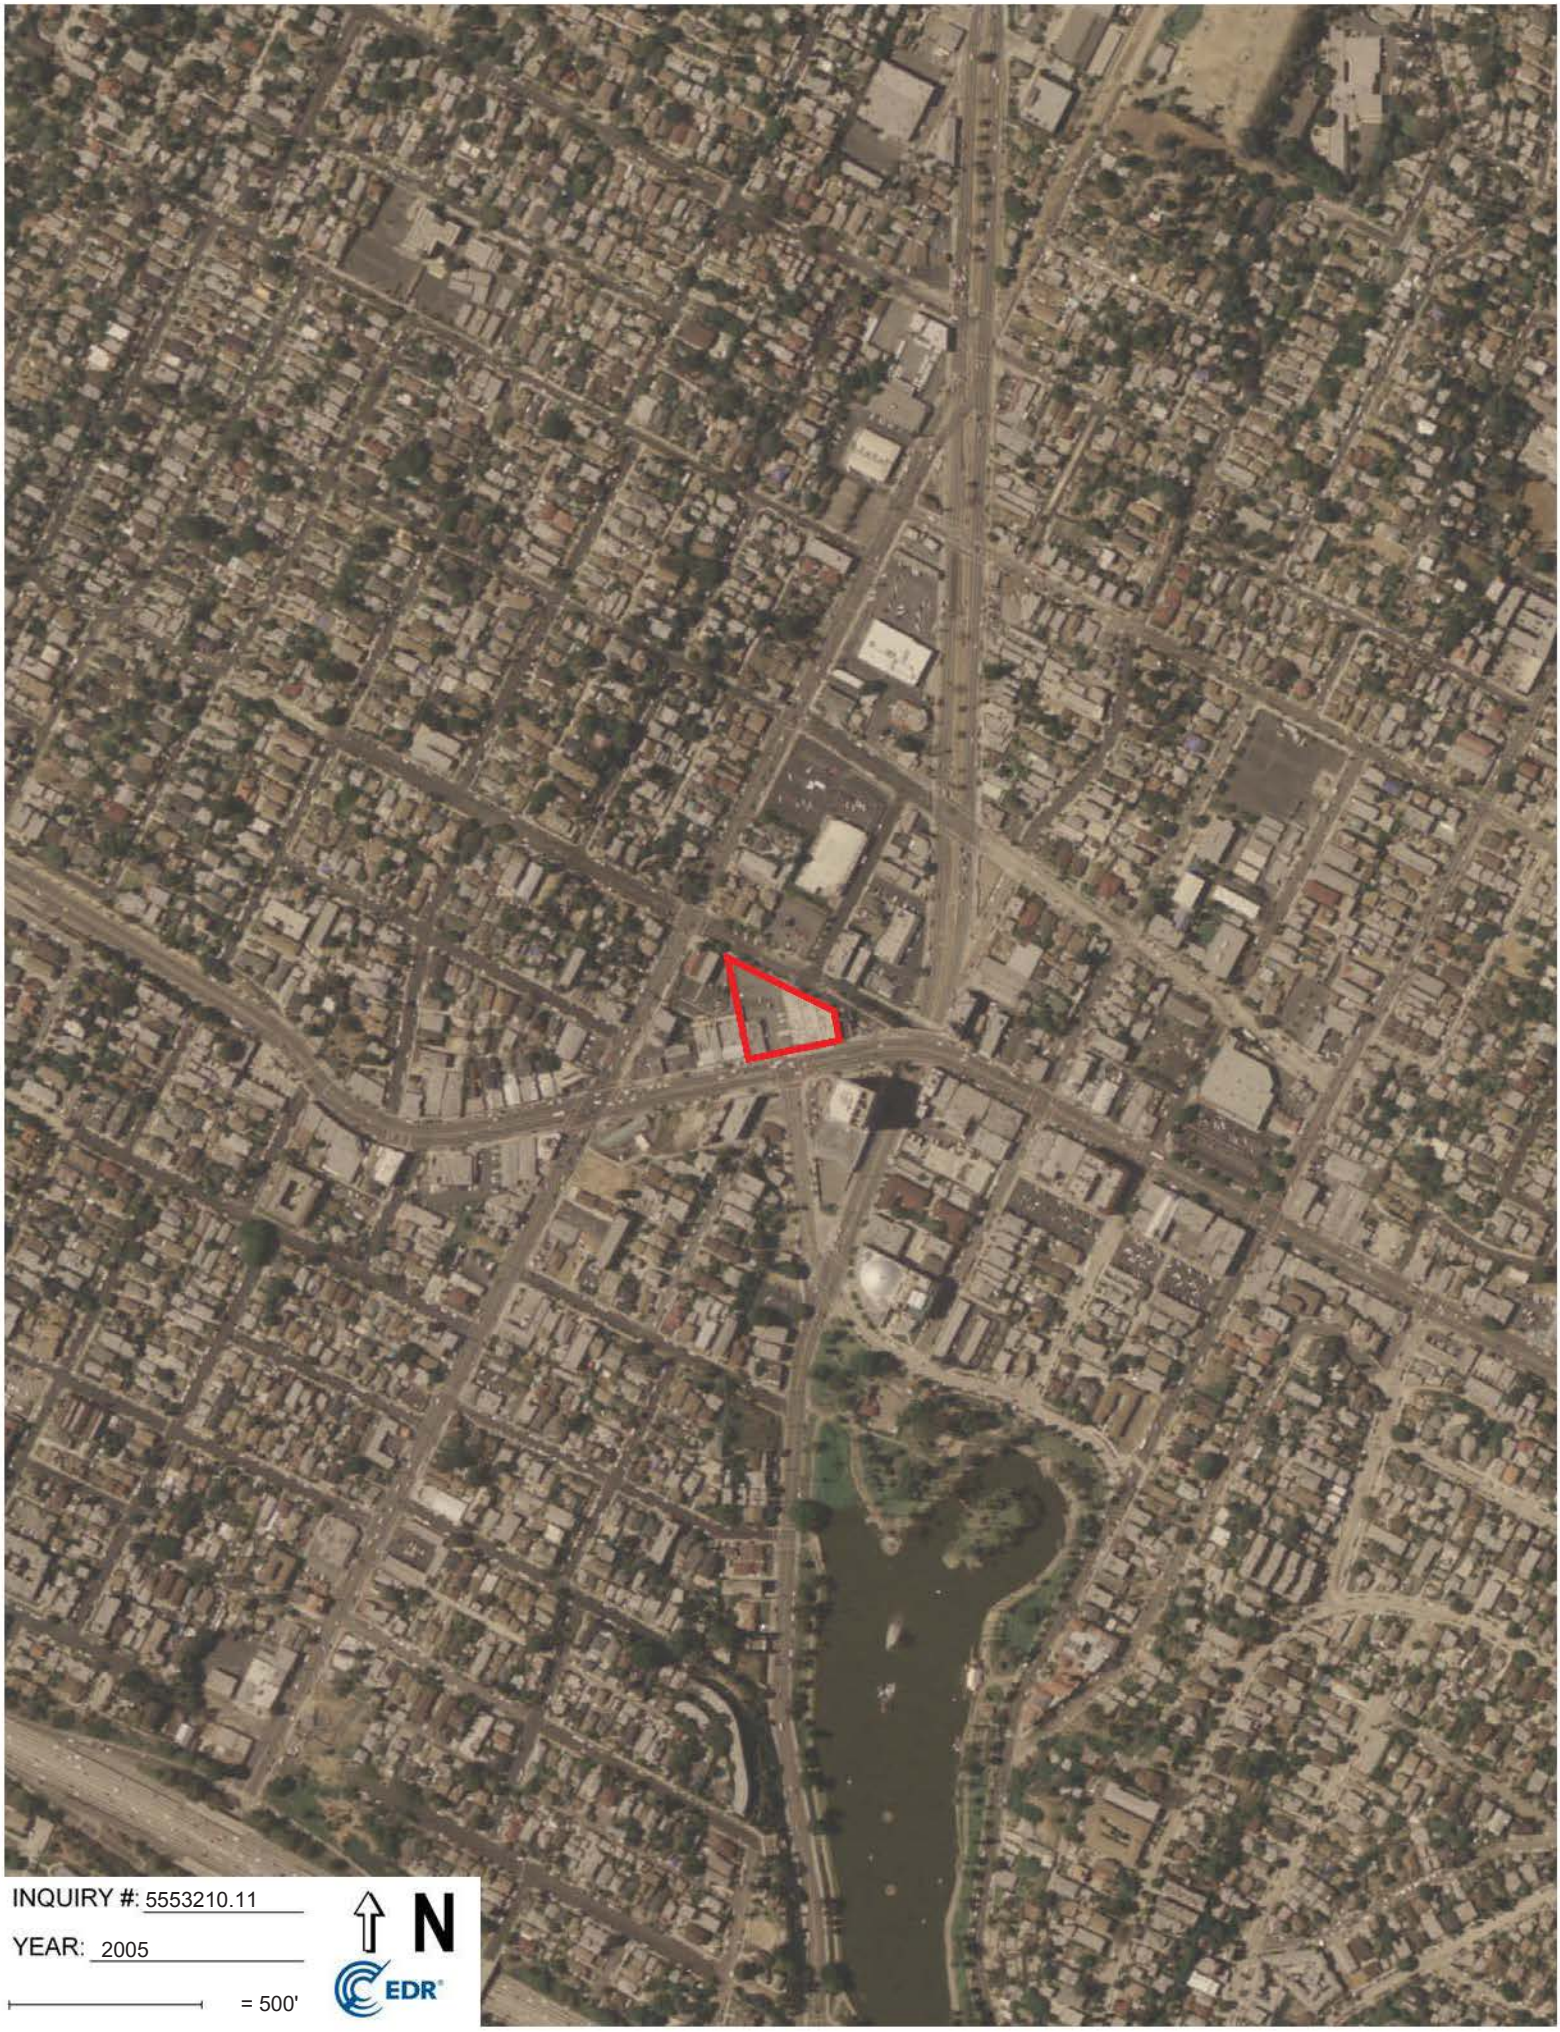
INQUIRY #: 5553210.11
YEAR: 2005
= 500'
N
EDR

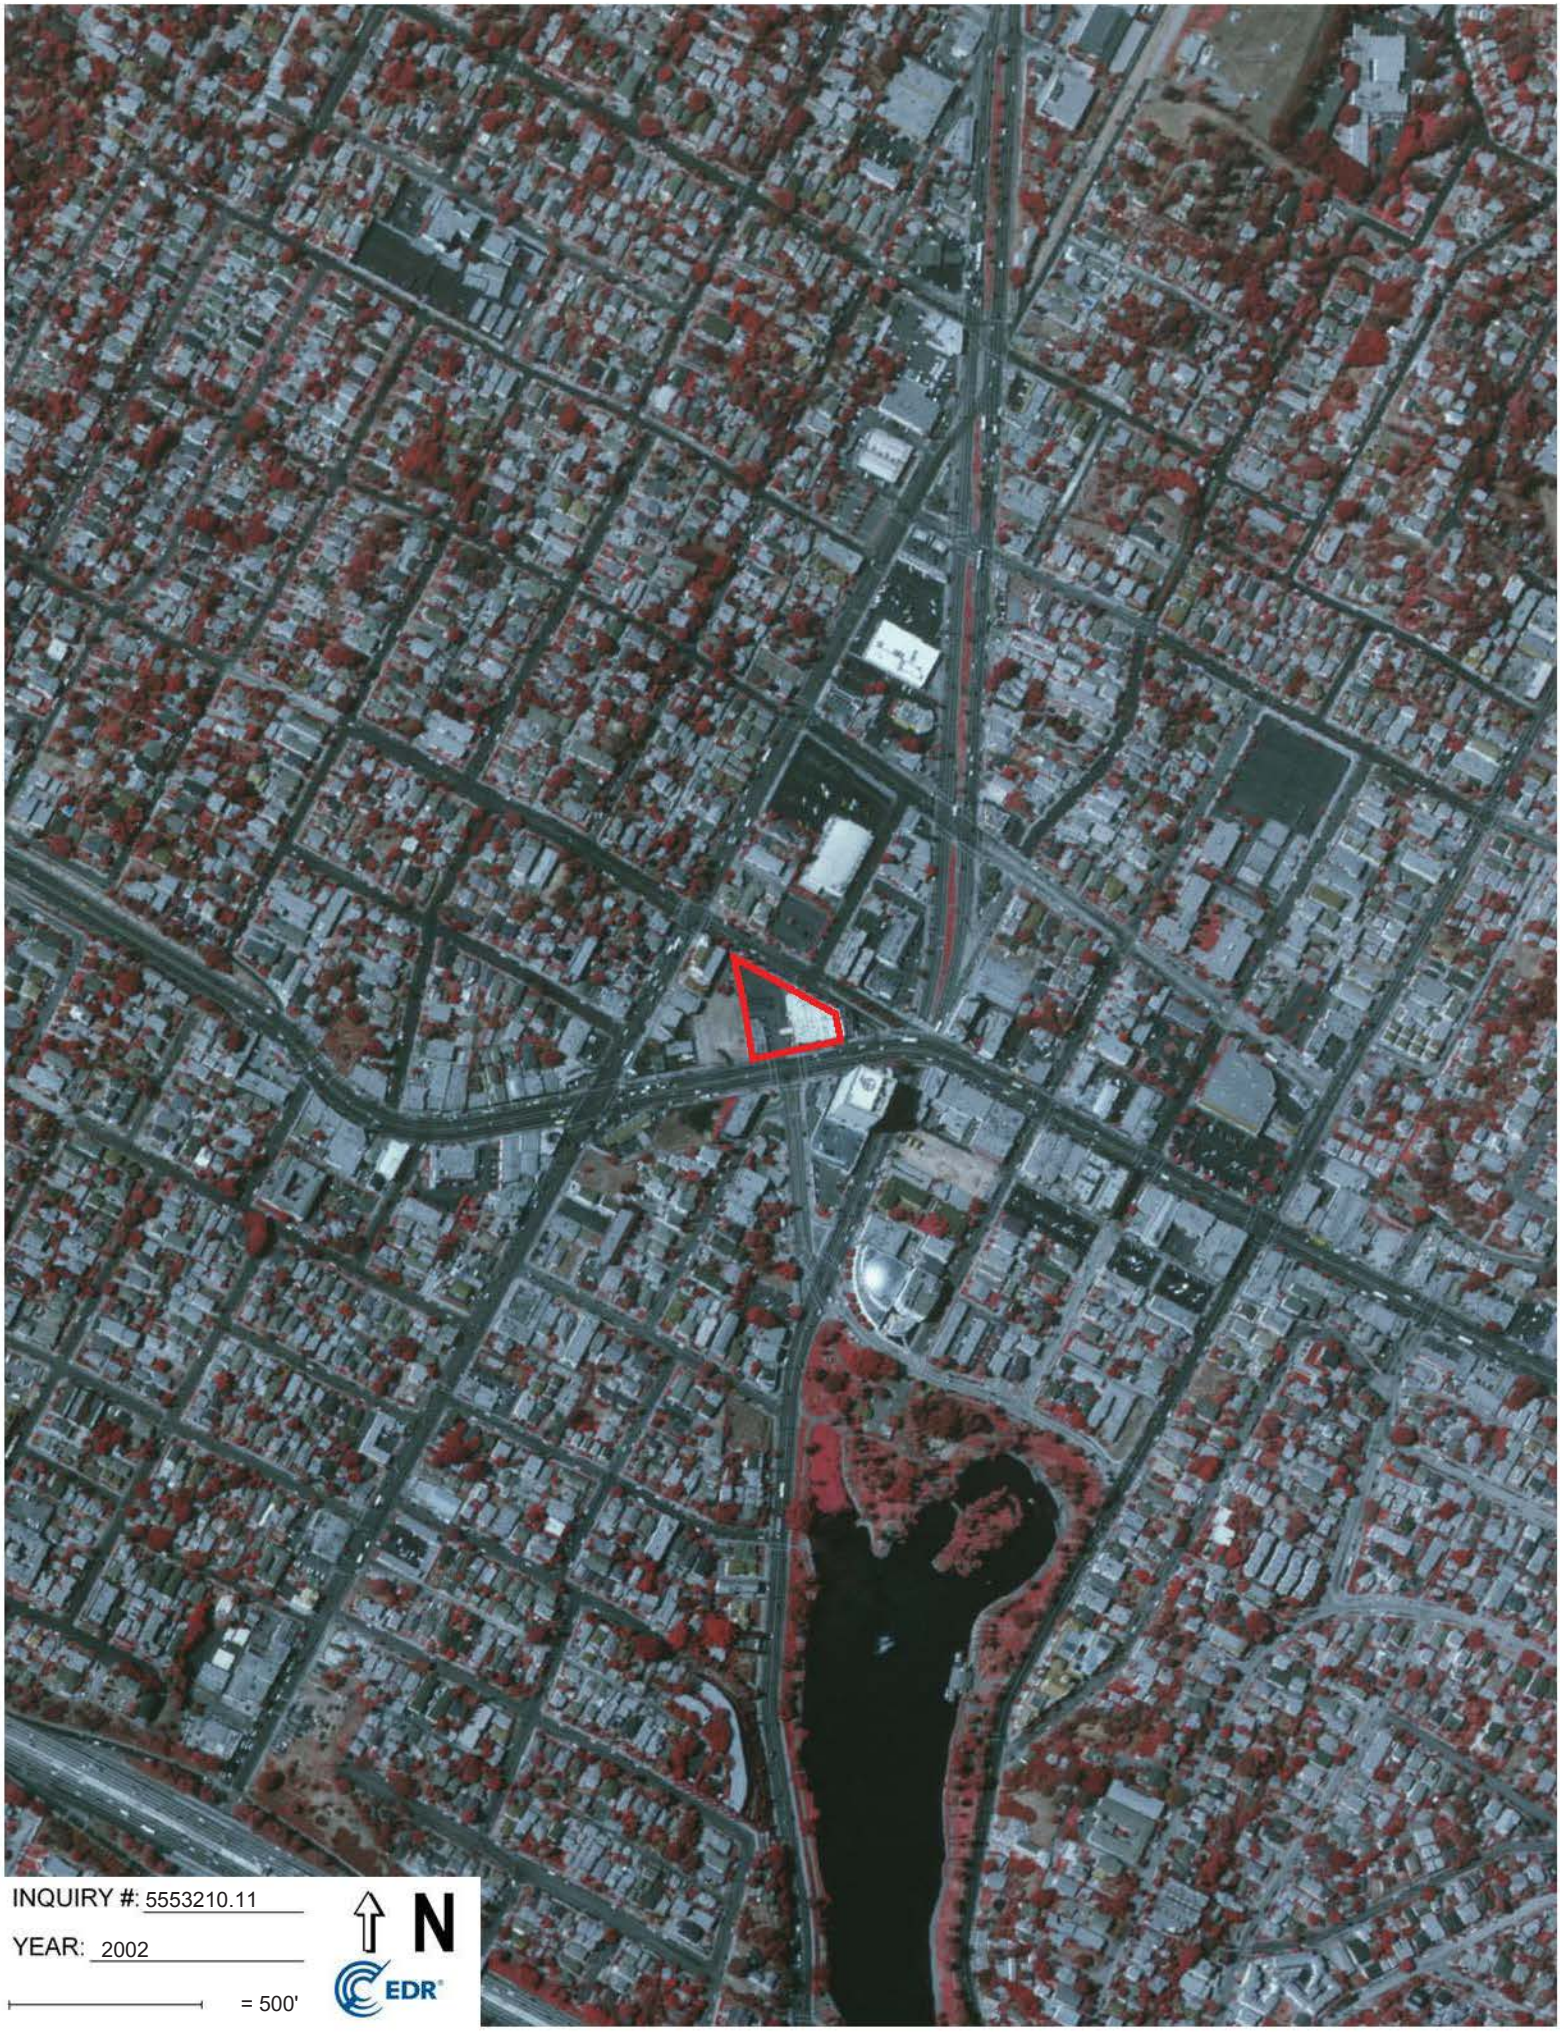

INQUIRY #: 5553210.11

YEAR: 2002

= 500'

N

EDR

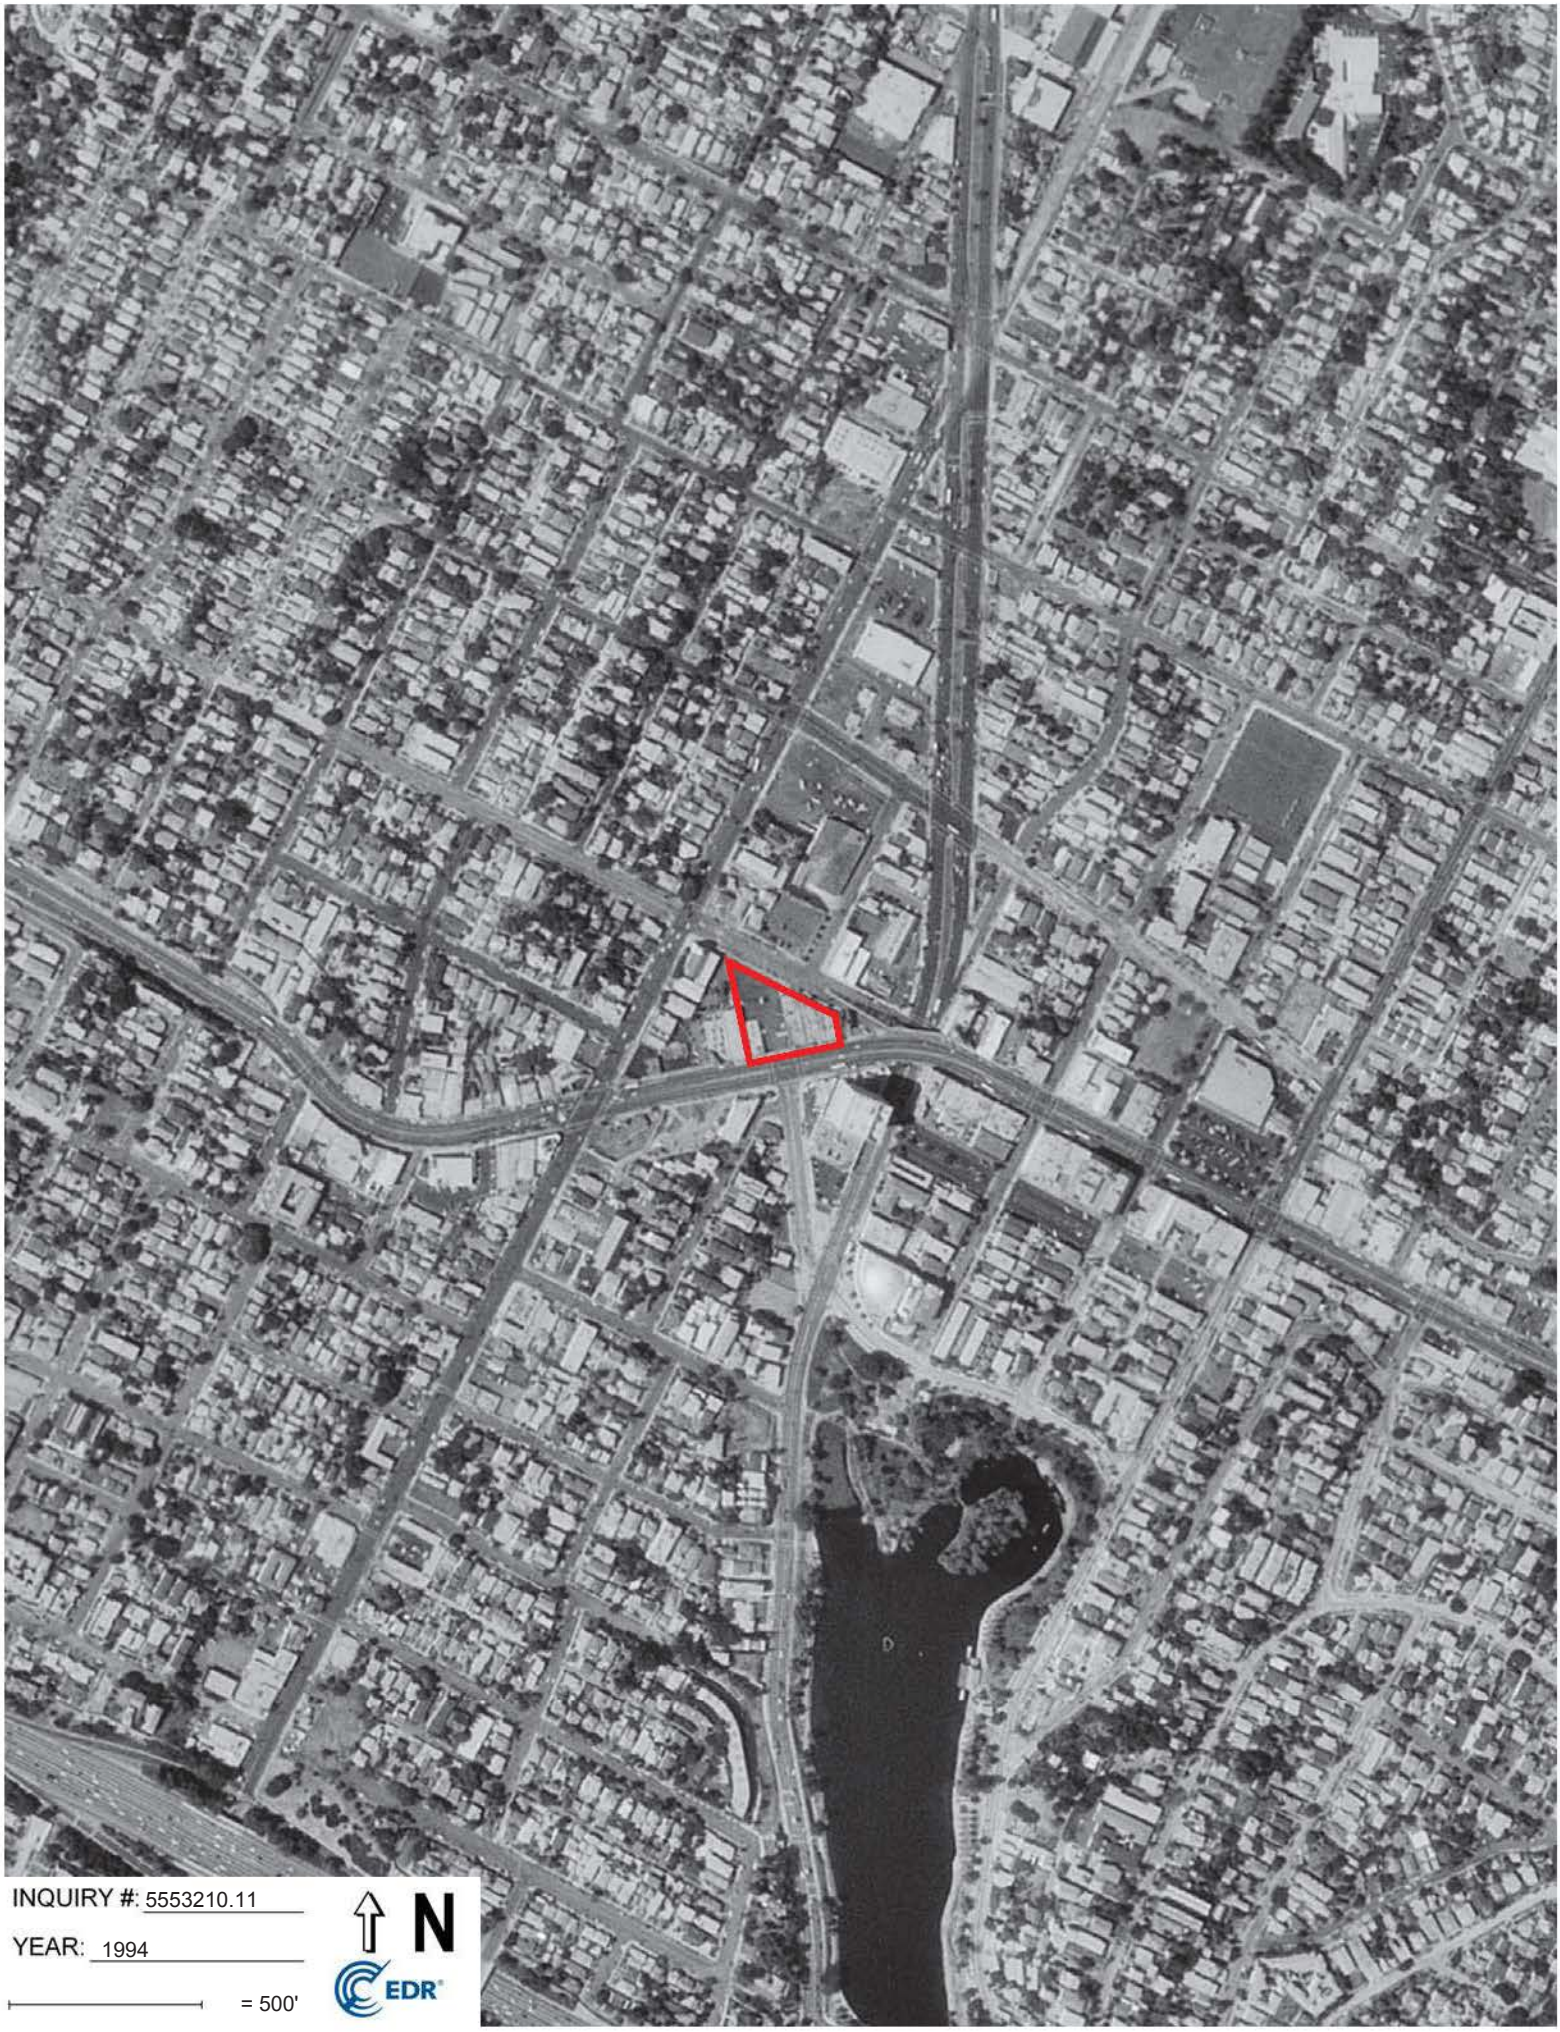
INQUIRY #: 5553210.11
YEAR: 1994
= 500'
N
EDR

INQUIRY #: 5553210.11
YEAR: 1989
= 500'
N
EDR

INQUIRY #: 5553210.11
YEAR: 1981
= 500'
N
EDR

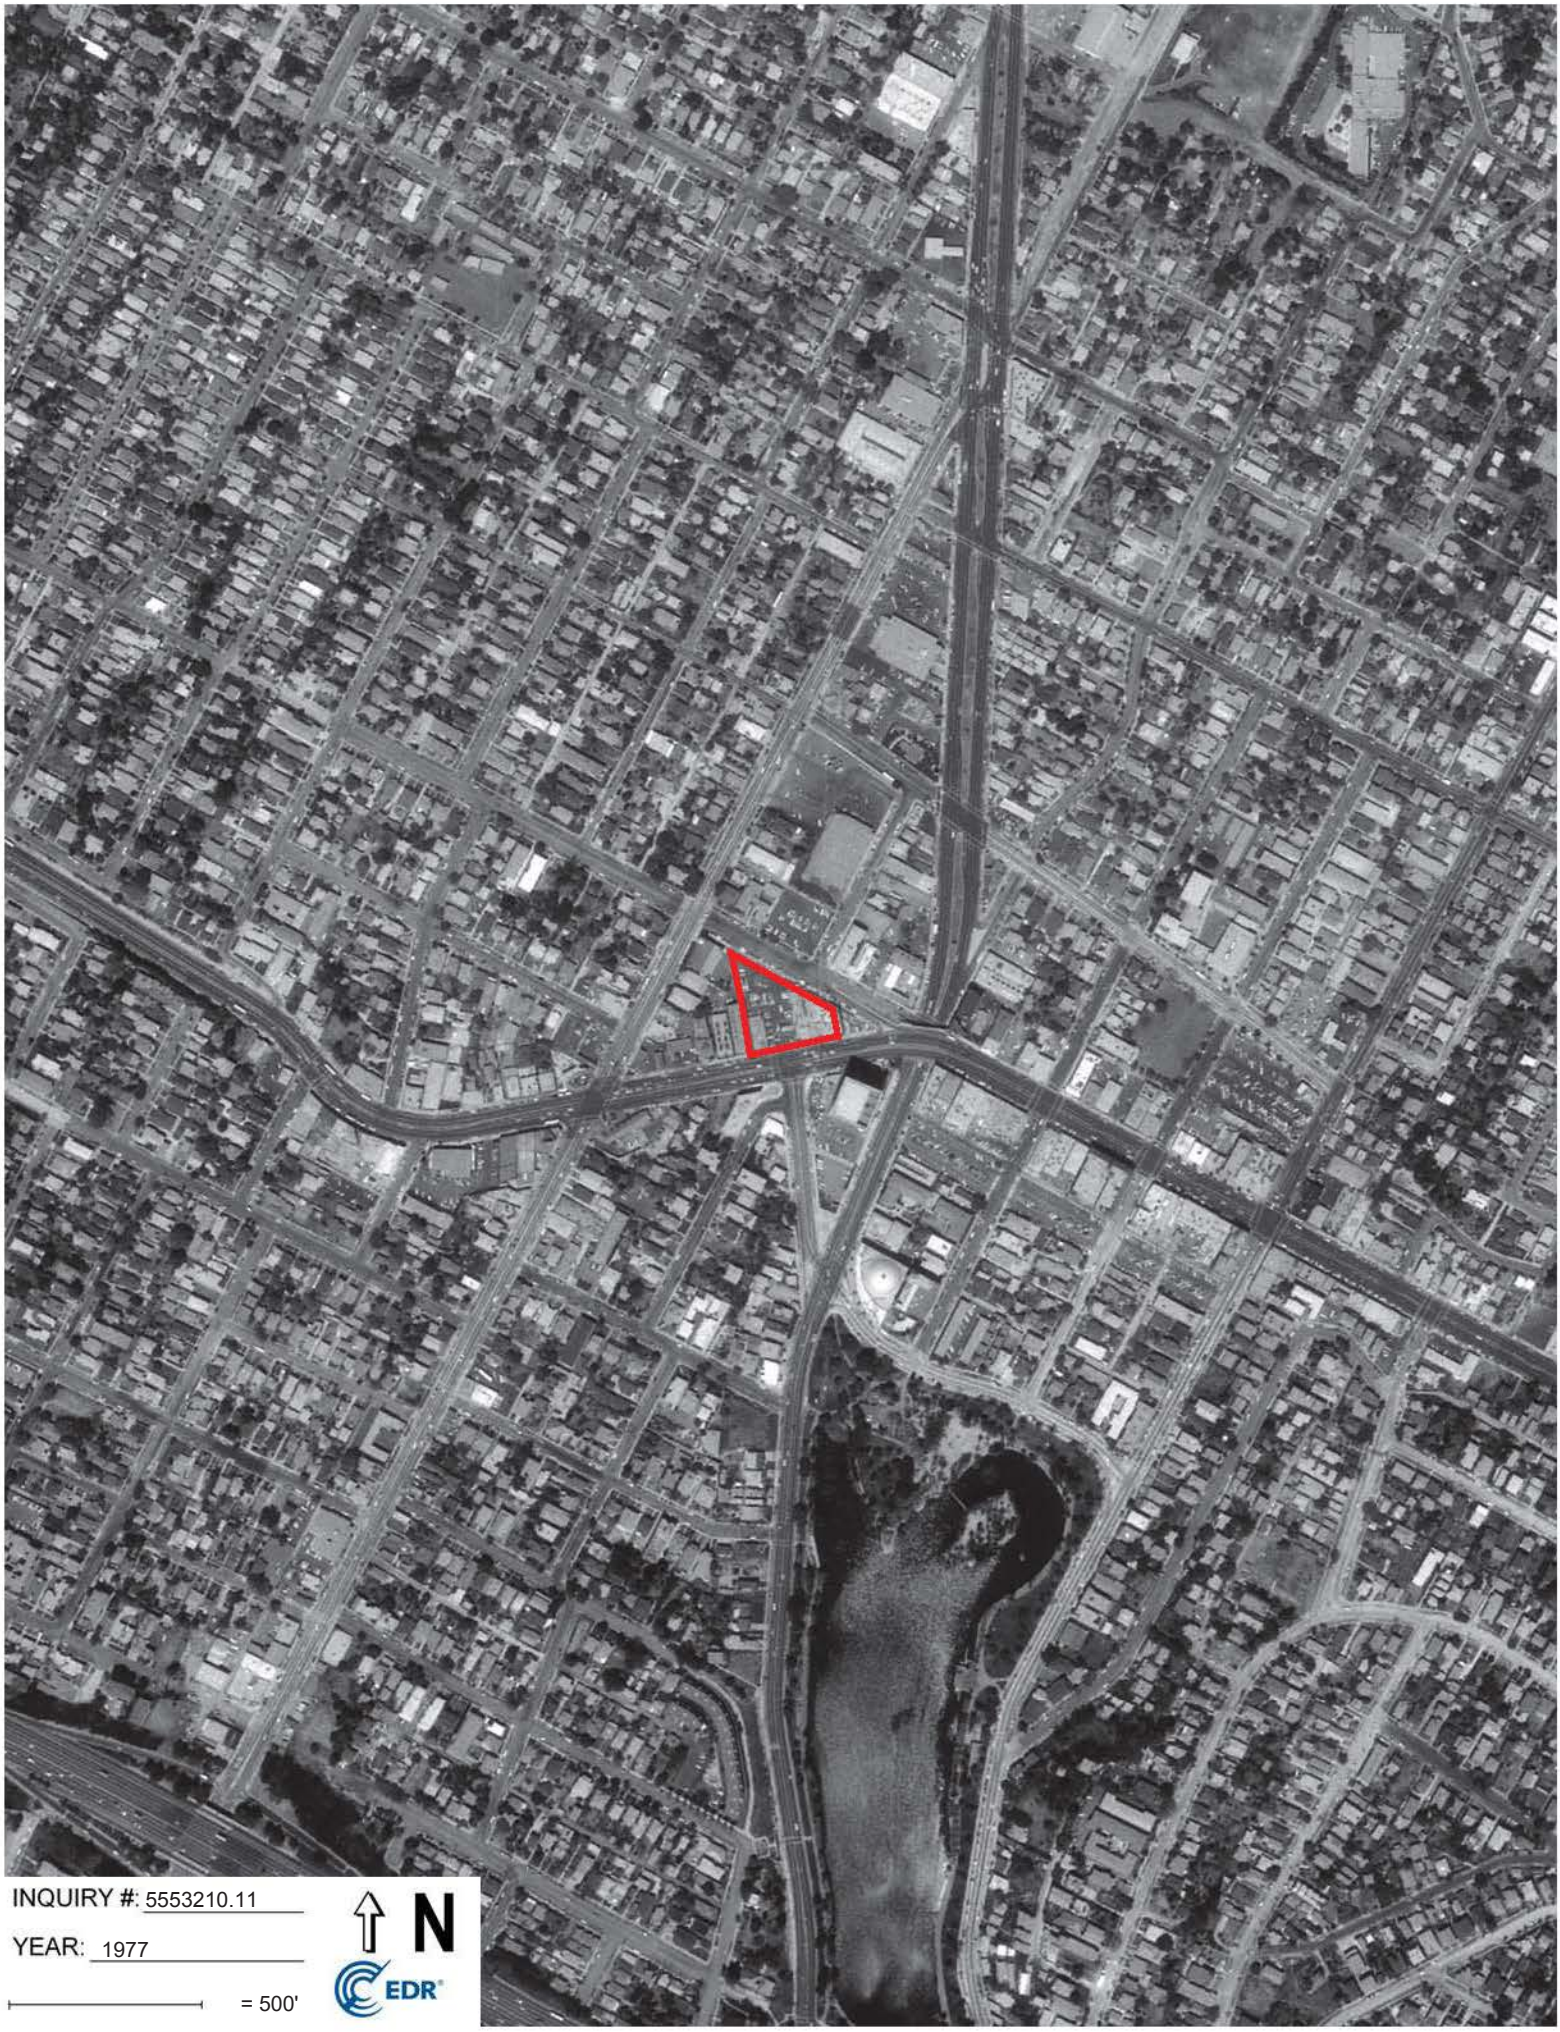
INQUIRY #: 5553210.11
YEAR: 1977
= 500'
N
EDR

INQUIRY #: 5553210.11
YEAR: 1970
= 500'
N
EDR

INQUIRY #: 5553210.11
YEAR: 1964
= 500'
N
EDR

INQUIRY #: 5553210.11
YEAR: 1952
= 500'
N
EDR

INQUIRY #: 5553210.11

YEAR: 1948

= 500'

N

EDR

INQUIRY #: 5553210.11
YEAR: 1938
= 500'
N
EDR

INQUIRY #: 5553210.11
YEAR: 1928
= 500'
N
EDR

INQUIRY #: 5553210.11

YEAR: 1923

= 500'

N

EDR

APPENDIX G

CERTIFIED SANBORN® MAP REPORT

Sunset Property
1911 Sunset Boulevard
Los Angeles, CA 90026

Inquiry Number: 5553210.3
February 05, 2019

Certified Sanborn® Map Report

6 Armstrong Road, 4th floor
Shelton, CT 06484
Toll Free: 800.352.0050
www.edrnet.com

Certified Sanborn® Map Report

02/05/19

Site Name:

Sunset Property
1911 Sunset Boulevard
Los Angeles, CA 90026
EDR Inquiry # 5553210.3

Client Name:

Northgate Env. Management, Inc.
24411 Ridge Route Drive
Newport Beach, CA 92660
Contact: Nicky Robinson

The Sanborn Library has been searched by EDR and maps covering the target property location as provided by Northgate Env. Management, Inc. were identified for the years listed below. The Sanborn Library is the largest, most complete collection of fire insurance maps. The collection includes maps from Sanborn, Bromley, Perris & Browne, Hopkins, Barlow, and others. Only Environmental Data Resources Inc. (EDR) is authorized to grant rights for commercial reproduction of maps by the Sanborn Library LLC, the copyright holder for the collection. Results can be authenticated by visiting www.edrnet.com/sanborn.

The Sanborn Library is continually enhanced with newly identified map archives. This report accesses all maps in the collection as of the day this report was generated.

Certified Sanborn Results:

Certification # 03C5-4EEC-9AB8

PO # 2047.17.02S

Project Sunset Property

Maps Provided:

1970	1957
1969	1954
1968	1953
1966	1950
1965	1919
1964	1906
1961	
1960	

Sanborn® Library search results

Certification #: 03C5-4EEC-9AB8

The Sanborn Library includes more than 1.2 million fire insurance maps from Sanborn, Bromley, Perris & Browne, Hopkins, Barlow and others which track historical property usage in approximately 12,000 American cities and towns. Collections searched:

- ✓ Library of Congress
- ✓ University Publications of America
- ✓ EDR Private Collection

The Sanborn Library LLC Since 1866™

Limited Permission To Make Copies

Northgate Env. Management, Inc. (the client) is permitted to make up to FIVE photocopies of this Sanborn Map transmittal and each fire insurance map accompanying this report solely for the limited use of its customer. No one other than the client is authorized to make copies. Upon request made directly to an EDR Account Executive, the client may be permitted to make a limited number of additional photocopies. This permission is conditioned upon compliance by the client, its customer and their agents with EDR's copyright policy; a copy of which is available upon request.

Disclaimer - Copyright and Trademark Notice

This Report contains certain information obtained from a variety of public and other sources reasonably available to Environmental Data Resources, Inc. It cannot be concluded from this Report that coverage information for the target and surrounding properties does not exist from other sources. NO WARRANTY EXPRESSED OR IMPLIED, IS MADE WHATSOEVER IN CONNECTION WITH THIS REPORT. ENVIRONMENTAL DATA RESOURCES, INC. SPECIFICALLY DISCLAIMS THE MAKING OF ANY SUCH WARRANTIES, INCLUDING WITHOUT LIMITATION, MERCHANTABILITY OR FITNESS FOR A PARTICULAR USE OR PURPOSE. ALL RISK IS ASSUMED BY THE USER. IN NO EVENT SHALL ENVIRONMENTAL DATA RESOURCES, INC. BE LIABLE TO ANYONE, WHETHER ARISING OUT OF ERRORS OR OMISSIONS, NEGLIGENCE, ACCIDENT OR ANY OTHER CAUSE, FOR ANY LOSS OF DAMAGE, INCLUDING, WITHOUT LIMITATION, SPECIAL, INCIDENTAL, CONSEQUENTIAL, OR EXEMPLARY DAMAGES. ANY LIABILITY ON THE PART OF ENVIRONMENTAL DATA RESOURCES, INC. IS STRICTLY LIMITED TO A REFUND OF THE AMOUNT PAID FOR THIS REPORT. Purchaser accepts this Report "AS IS". Any analyses, estimates, ratings, environmental risk levels or risk codes provided in this Report are provided for illustrative purposes only, and are not intended to provide, nor should they be interpreted as providing any facts regarding, or prediction or forecast of, any environmental risk for any property. Only a Phase I Environmental Site Assessment performed by an environmental professional can provide information regarding the environmental risk for any property. Additionally, the information provided in this Report is not to be construed as legal advice.

Copyright 2019 by Environmental Data Resources, Inc. All rights reserved. Reproduction in any media or format, in whole or in part, of any report or map of Environmental Data Resources, Inc., or its affiliates, is prohibited without prior written permission.

EDR and its logos (including Sanborn and Sanborn Map) are trademarks of Environmental Data Resources, Inc. or its affiliates. All other trademarks used herein are the property of their respective owners.

Sanborn Sheet Key

This Certified Sanborn Map Report is based upon the following Sanborn Fire Insurance map sheets.

1970 Source Sheets

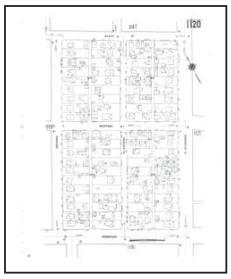
Volume 11, Sheet 1120

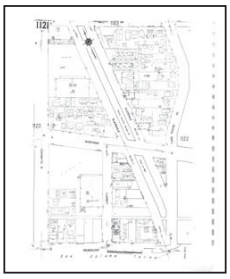
Volume 11, Sheet 1121

Volume 11, Sheet 1190

Volume 3, Sheet 313

Volume 3, Sheet 314

1969 Source Sheets

Volume 11, Sheet 1120

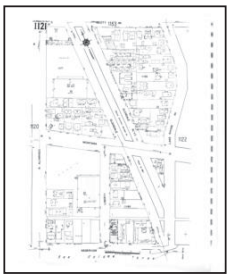
Volume 11, Sheet 1121

Volume 11, Sheet 1190

1968 Source Sheets

Volume 11, Sheet 1120

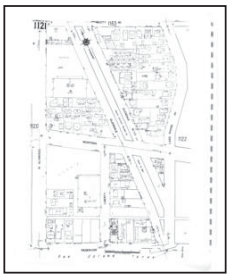
Volume 11, Sheet 1121

Volume 11, Sheet 1190

Volume 3, Sheet 313

Sanborn Sheet Key

This Certified Sanborn Map Report is based upon the following Sanborn Fire Insurance map sheets.

1966 Source Sheets

Volume 11, Sheet 1120

Volume 11, Sheet 1121

1965 Source Sheets

Volume 3, Sheet 313

Volume 3, Sheet 314

1964 Source Sheets

Volume 3, Sheet 313

1961 Source Sheets

Volume 11, Sheet 1120

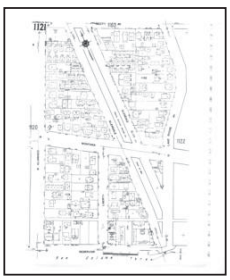

Volume 11, Sheet 1121

Volume 11, Sheet 1190

Sanborn Sheet Key

This Certified Sanborn Map Report is based upon the following Sanborn Fire Insurance map sheets.

1960 Source Sheets

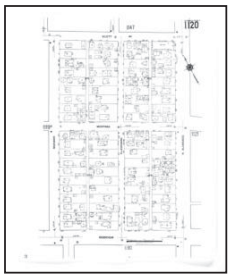
Volume 11, Sheet 1120

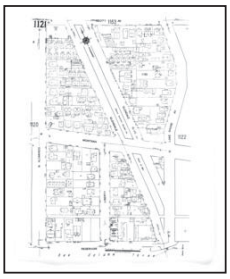
Volume 11, Sheet 1121

Volume 11, Sheet 1190

Volume 3, Sheet 313

Volume 3, Sheet 314

1957 Source Sheets

Volume 3, Sheet 313

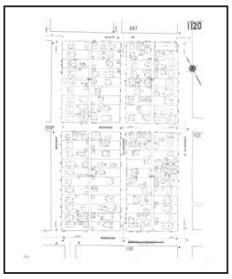
Volume 11, Sheet 1120

Volume 11, Sheet 1121

Volume 11, Sheet 1190

1954 Source Sheets

Volume 3, Sheet 313

Volume 3, Sheet 314

Sanborn Sheet Key

This Certified Sanborn Map Report is based upon the following Sanborn Fire Insurance map sheets.

1953 Source Sheets

Volume 3, Sheet 313

Volume 3, Sheet 314

Volume 3, Sheet 313

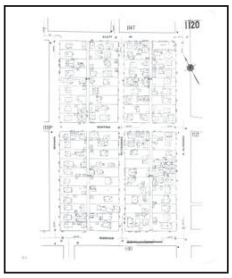
Volume 11, Sheet 1120

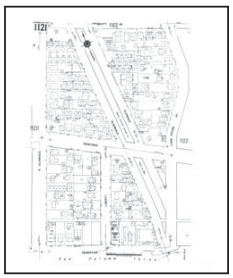
Volume 11, Sheet 1121

Volume 11, Sheet 1190

Volume 11, Sheet 1120

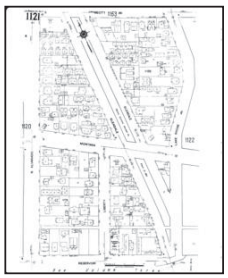
Volume 11, Sheet 1121

Volume 11, Sheet 1191

1950 Source Sheets

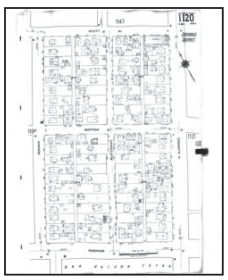
Volume 11, Sheet 1120

Volume 11, Sheet 1121

Volume 3, Sheet 312

Volume 3, Sheet 313

Sanborn Sheet Key

This Certified Sanborn Map Report is based upon the following Sanborn Fire Insurance map sheets.

1919 Source Sheets

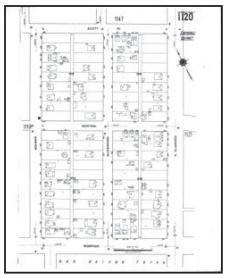

Volume 11, Sheet 1120

Volume 11, Sheet 1121

1906 Source Sheets

Volume 3, Sheet 313

Volume 3, Sheet 312

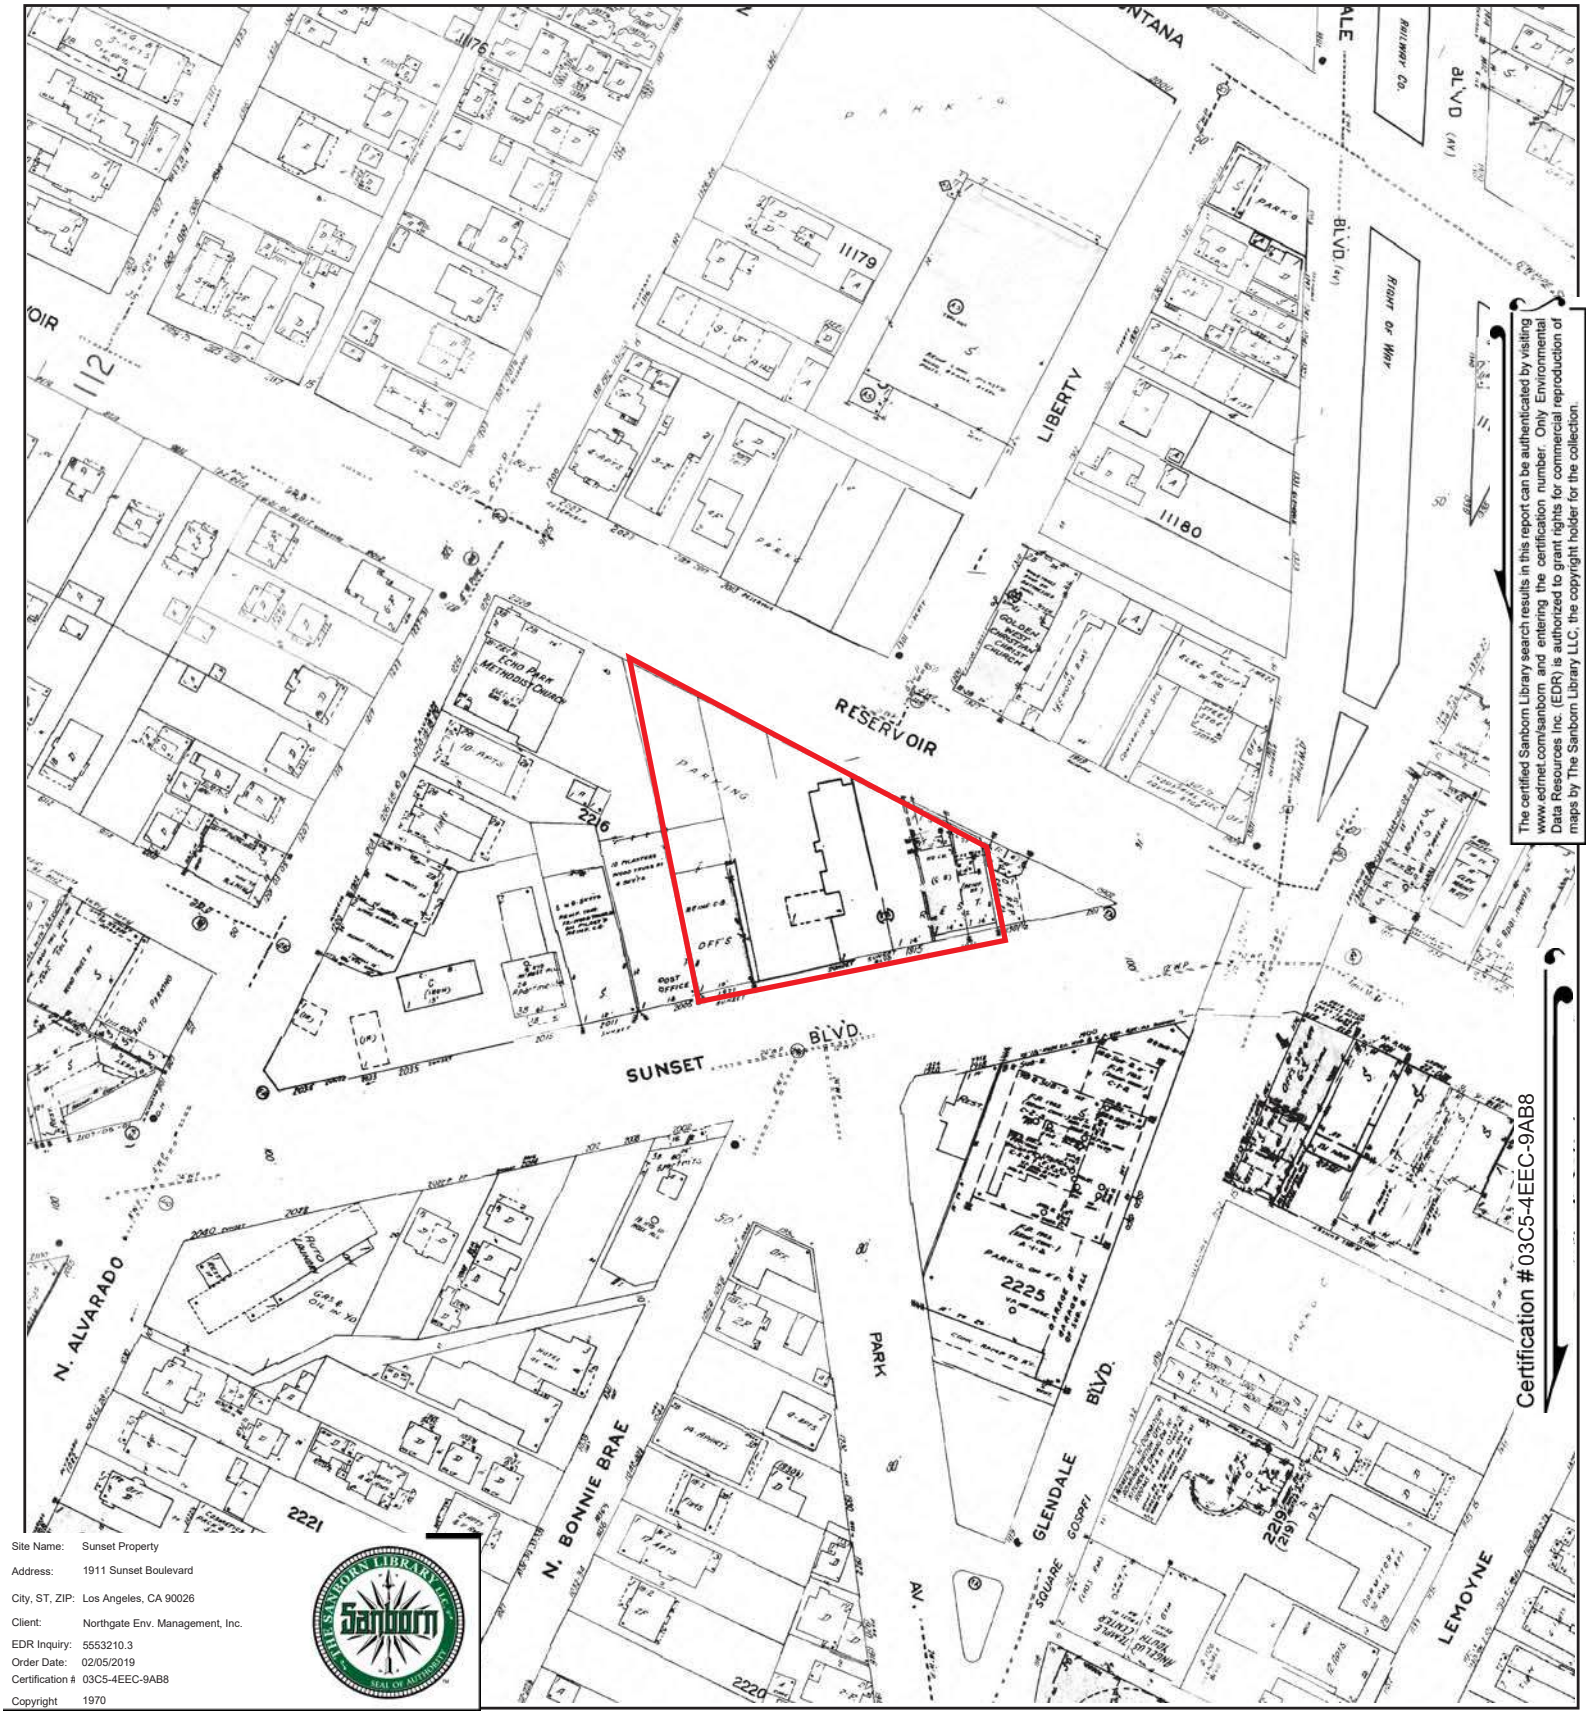

The certified Sanborn Library search results in this report can be authenticated by visiting www.edrnet.com/sanborn and entering the certification number. Only Environmental Data Resources Inc. (EDR) is authorized to grant rights for commercial reproduction of maps by The Sanborn Library LLC, the copyright holder for the collection.

Site Name:	Sunset Property
Address:	1911 Sunset Boulevard
City, ST, ZIP:	Los Angeles, CA 90026
Client:	Northgate Env. Management, Inc.
EDR Inquiry:	5553210.3
Order Date:	02/05/2019
Certification #	03C5-4EEC-9AB8
Copyright	1970

This Certified Sanborn Map combines the following sheets.
Outlined areas indicate map sheets within the collection.

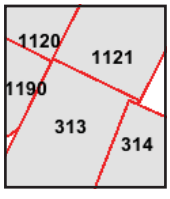

Volume 3, Sheet 314
Volume 3, Sheet 313
Volume 11, Sheet 1190
Volume 11, Sheet 1121
Volume 11, Sheet 1120

0 Feet 150 300 600

N

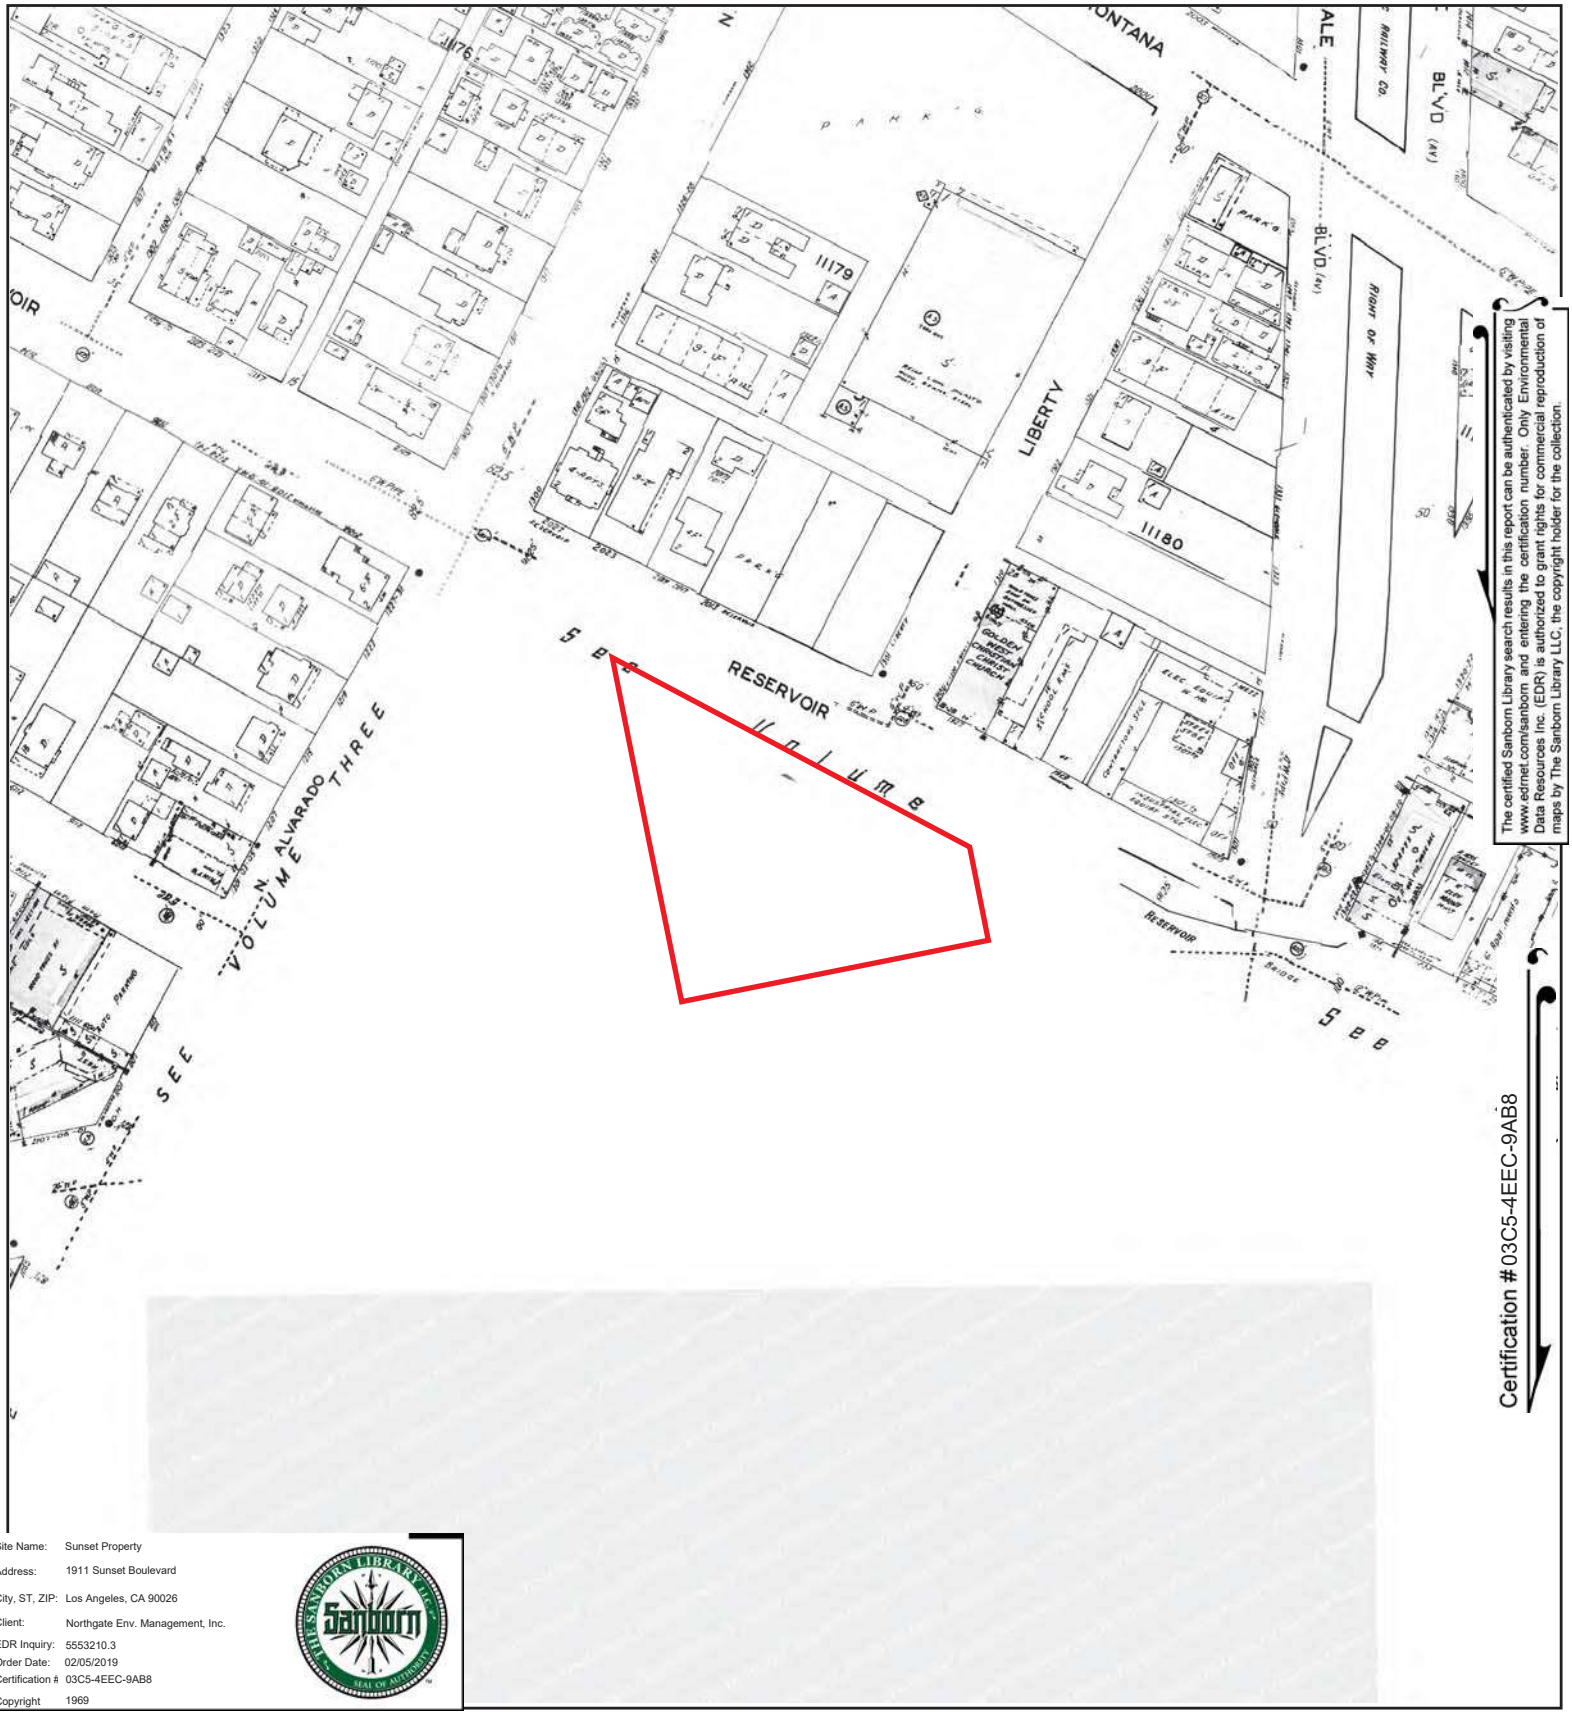

The certified Sanborn Library search results in this report can be authenticated by visiting www.edrnet.com/sanborn and entering the certification number. Only Environmental Data Resources Inc. (EDR) is authorized to grant rights for commercial reproduction of maps by The Sanborn Library LLC, the copyright holder for the collection.

Certification #03C5-4EEC-9AB8

Site Name:	Sunset Property
Address:	1911 Sunset Boulevard
City, ST, ZIP:	Los Angeles, CA 90026
Client:	Northgate Env. Management, Inc.
EDR Inquiry:	5553210.3
Order Date:	02/05/2019
Certification #	03C5-4EEC-9AB8
Copyright	1969

This Certified Sanborn Map combines the following sheets.
Outlined areas indicate map sheets within the collection.

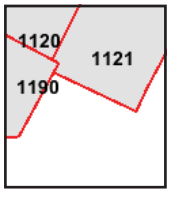

Volume 11, Sheet 1190
Volume 11, Sheet 1121
Volume 11, Sheet 1120

0 Feet 150 300 600

N

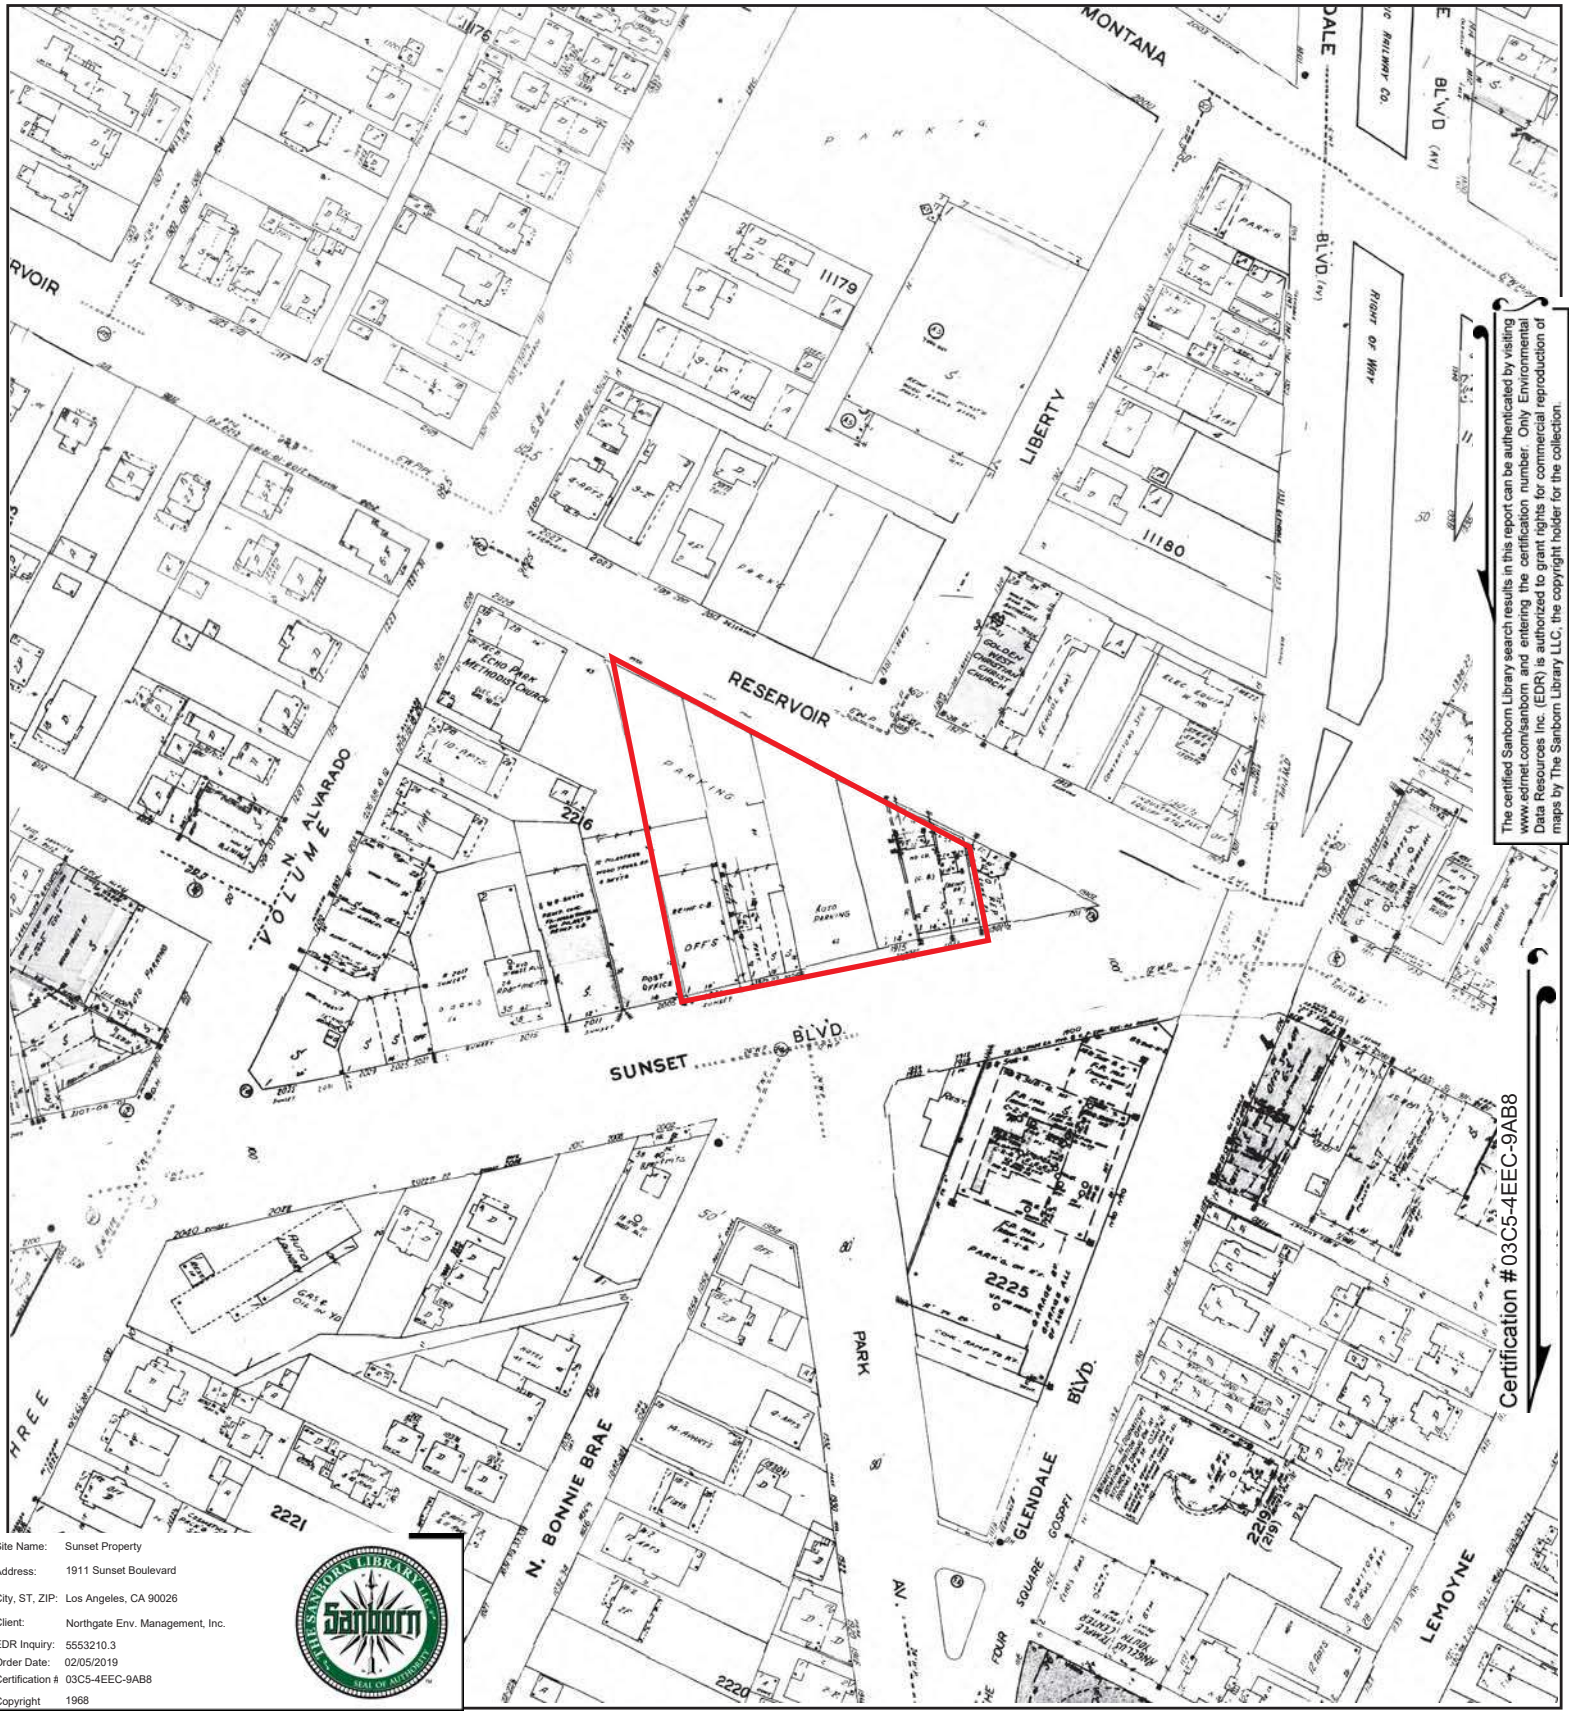

Site Name:	Sunset Property
Address:	1911 Sunset Boulevard
City, ST, ZIP:	Los Angeles, CA 90026
Client:	Northgate Env. Management, Inc.
EDR Inquiry:	5553210.3
Order Date:	02/05/2019
Certification #:	03C5-4EEC-9AB8
Copyright	1968

This Certified Sanborn Map combines the following sheets.
Outlined areas indicate map sheets within the collection.

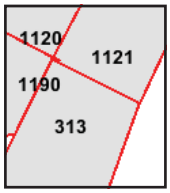

Volume 3, Sheet 313
Volume 11, Sheet 1190
Volume 11, Sheet 1121
Volume 11, Sheet 1120

0 Feet 150 300 600

N

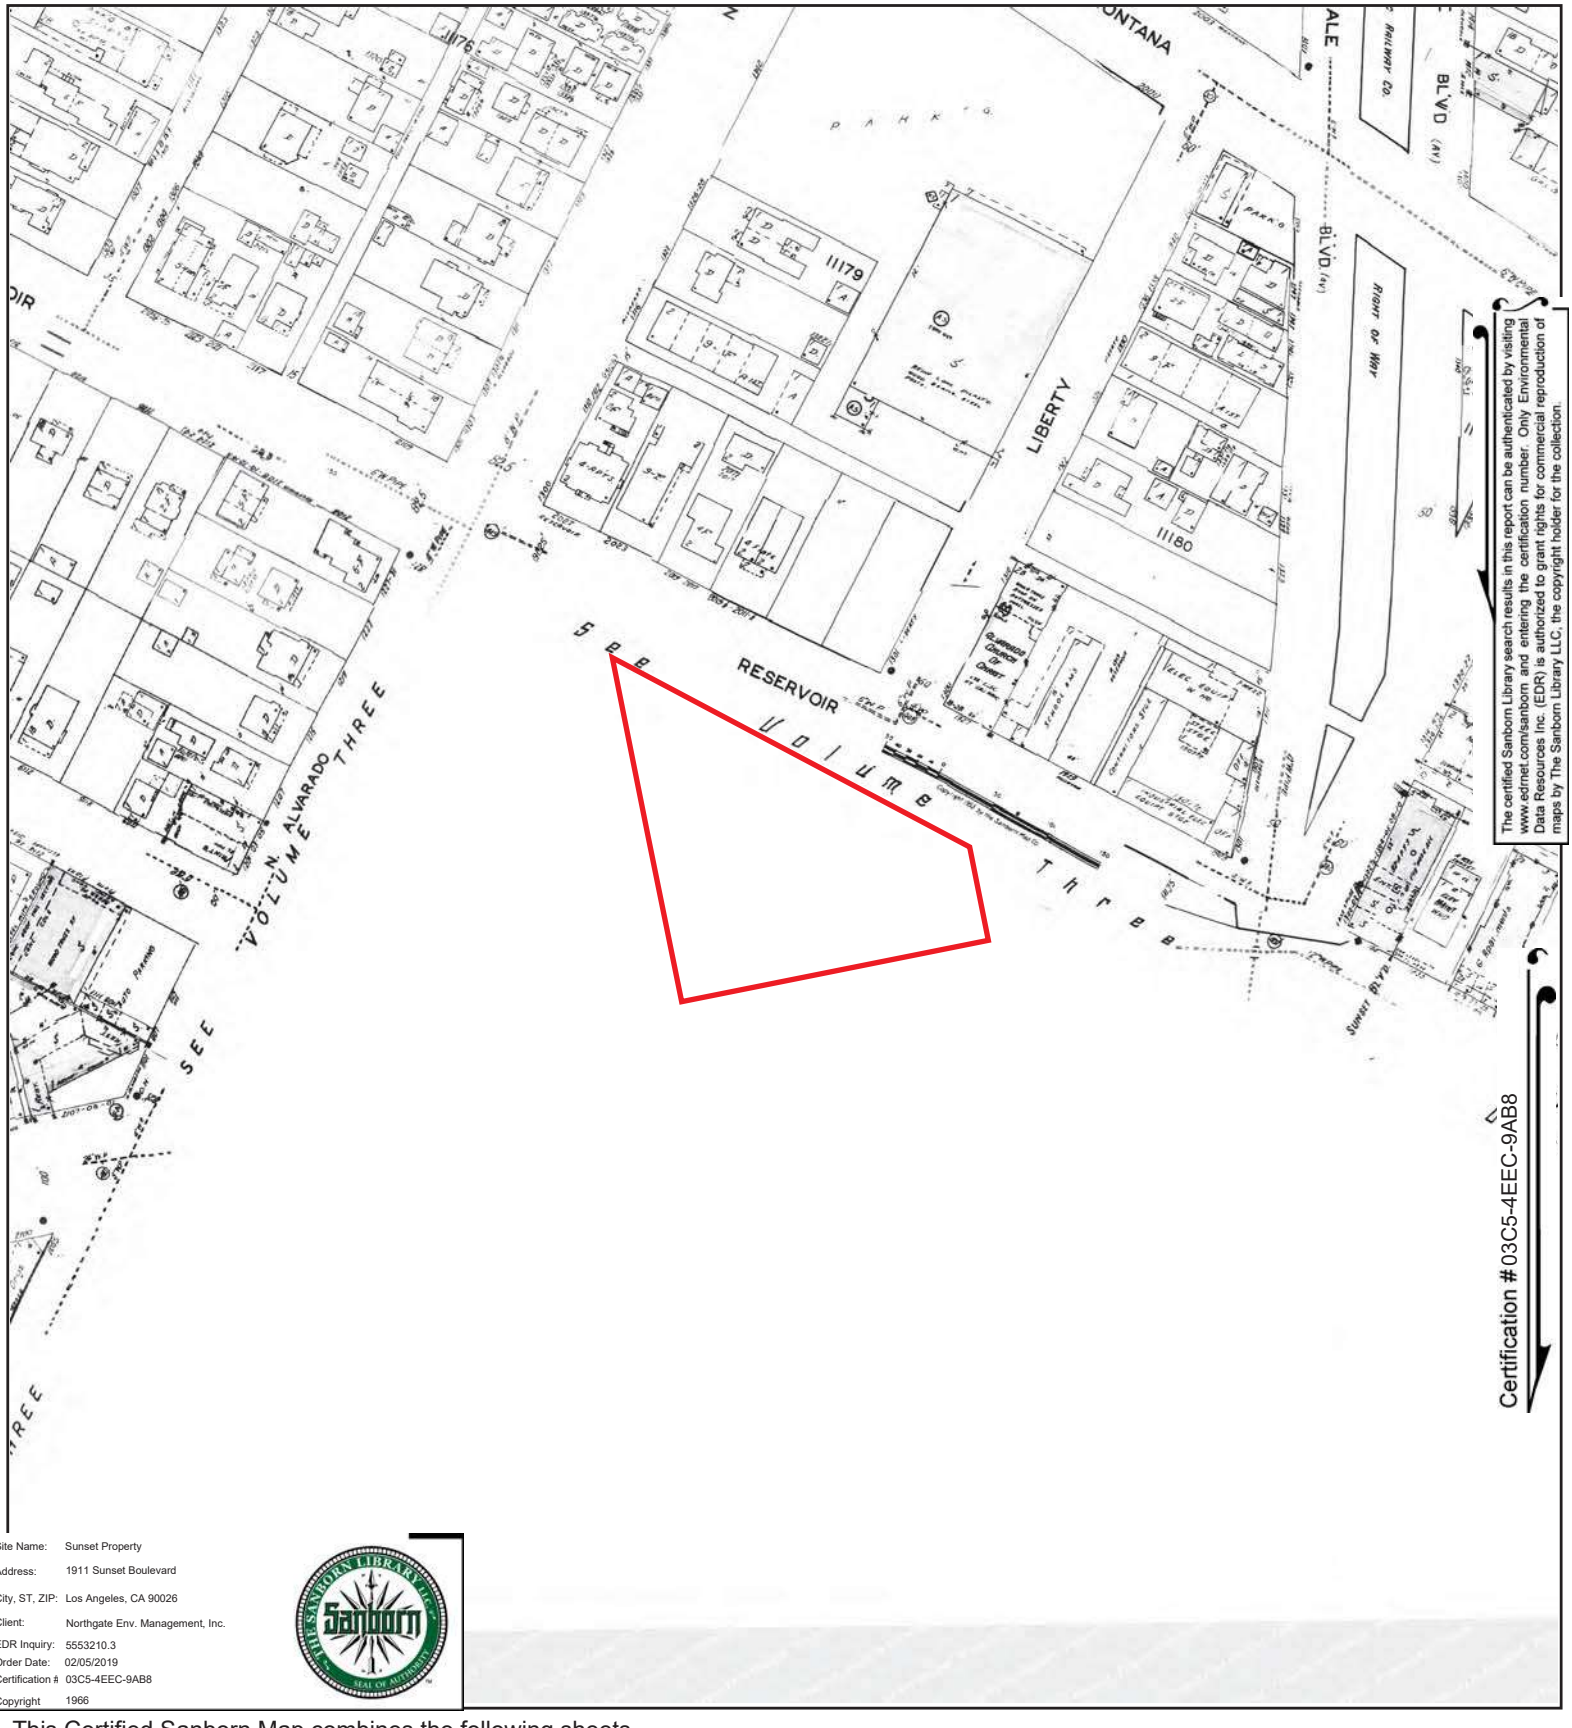

The certified Sanborn Library search results in this report can be authenticated by visiting www.edrnet.com/sanborn and entering the certification number. Only Environmental Data Resources Inc. (EDR) is authorized to grant rights for commercial reproduction of maps by The Sanborn Library LLC, the copyright holder for the collection.

Site Name: Sunset Property
Address: 1911 Sunset Boulevard
City, ST, ZIP: Los Angeles, CA 90026
Client: Northgate Env. Management, Inc.
EDR Inquiry: 5553210.3
Order Date: 02/05/2019
Certification #: 03C5-4EEC-9AB8
Copyright: 1966

This Certified Sanborn Map combines the following sheets.
Outlined areas indicate map sheets within the collection.

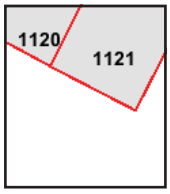

Volume 11, Sheet 1121
Volume 11, Sheet 1120

0 Feet 150 300 600

N

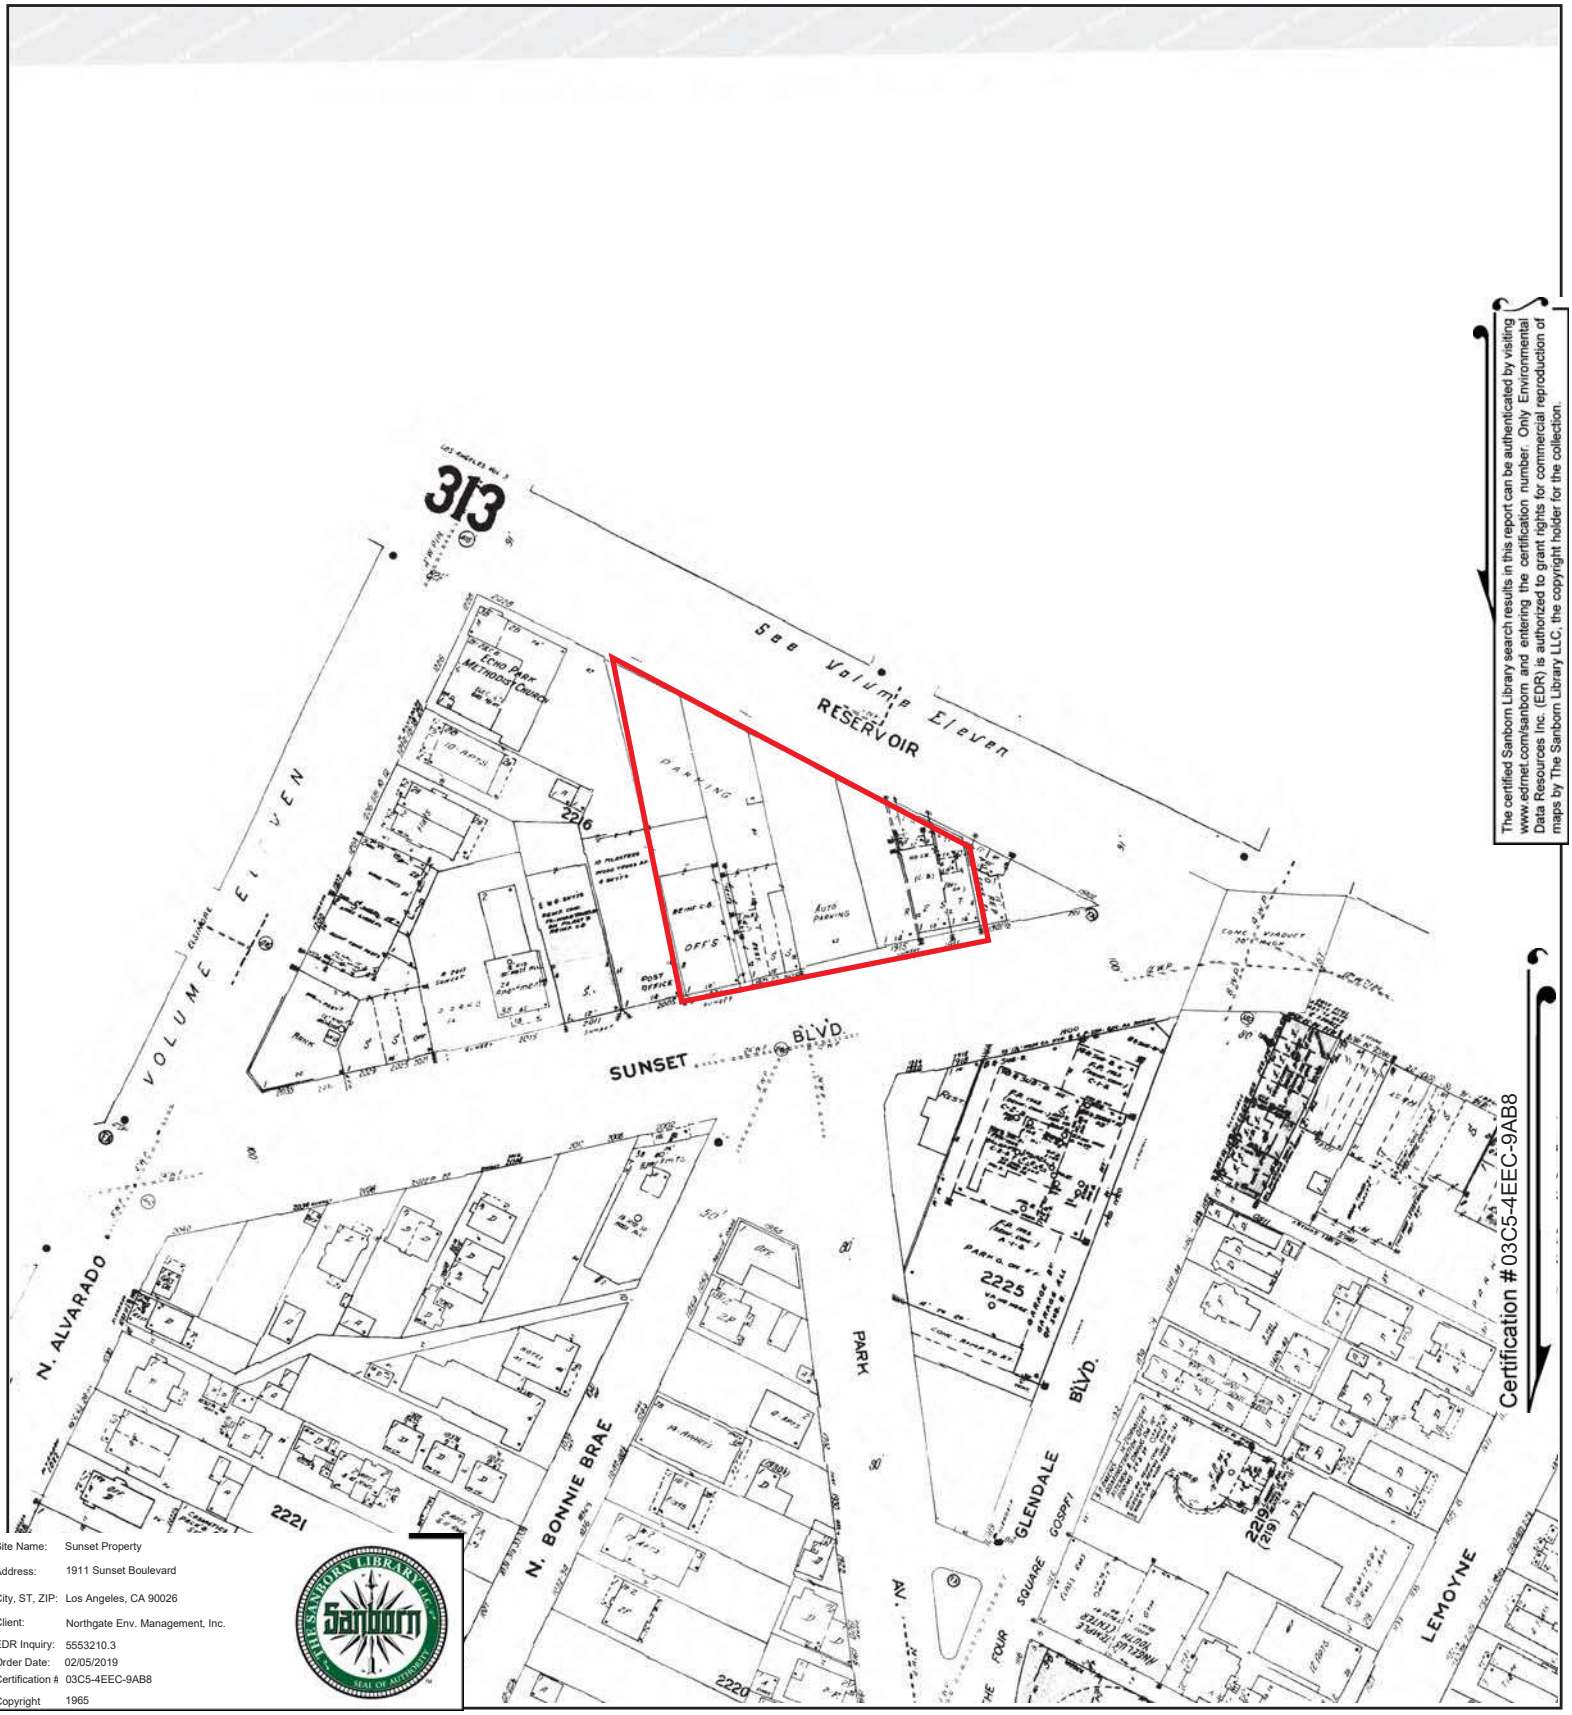

The certified Sanborn Library search results in this report can be authenticated by visiting www.edrnet.com/sanborn and entering the certification number. Only Environmental Data Resources Inc. (EDR) is authorized to grant rights for commercial reproduction of maps by The Sanborn Library LLC, the copyright holder for the collection.

Certification #03C5-4EEC-9AB8

Site Name:	Sunset Property
Address:	1911 Sunset Boulevard
City, ST, ZIP:	Los Angeles, CA 90026
Client:	Northgate Env. Management, Inc.
EDR Inquiry:	5553210.3
Order Date:	02/05/2019
Certification #:	03C5-4EEC-9AB8
Copyright	1965

This Certified Sanborn Map combines the following sheets.
Outlined areas indicate map sheets within the collection.

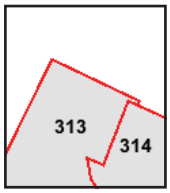

Volume 3, Sheet 314
Volume 3, Sheet 313

0 Feet 150 300 600

N

The certified Sanborn Library search results in this report can be authenticated by visiting www.edrnet.com/sanborn and entering the certification number. Only Environmental Data Resources Inc. (EDR) is authorized to grant rights for commercial reproduction of maps by The Sanborn Library LLC, the copyright holder for the collection.

Certification #03C5-4EEC-9AB8

Site Name:	Sunset Property
Address:	1911 Sunset Boulevard
City, ST, ZIP:	Los Angeles, CA 90026
Client:	Northgate Env. Management, Inc.
EDR Inquiry:	5553210.3
Order Date:	02/05/2019
Certification #	03C5-4EEC-9AB8
Copyright	1964

This Certified Sanborn Map combines the following sheets.
Outlined areas indicate map sheets within the collection.

0 Feet 150 300 600

Volume 3, Sheet 313

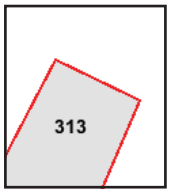

N

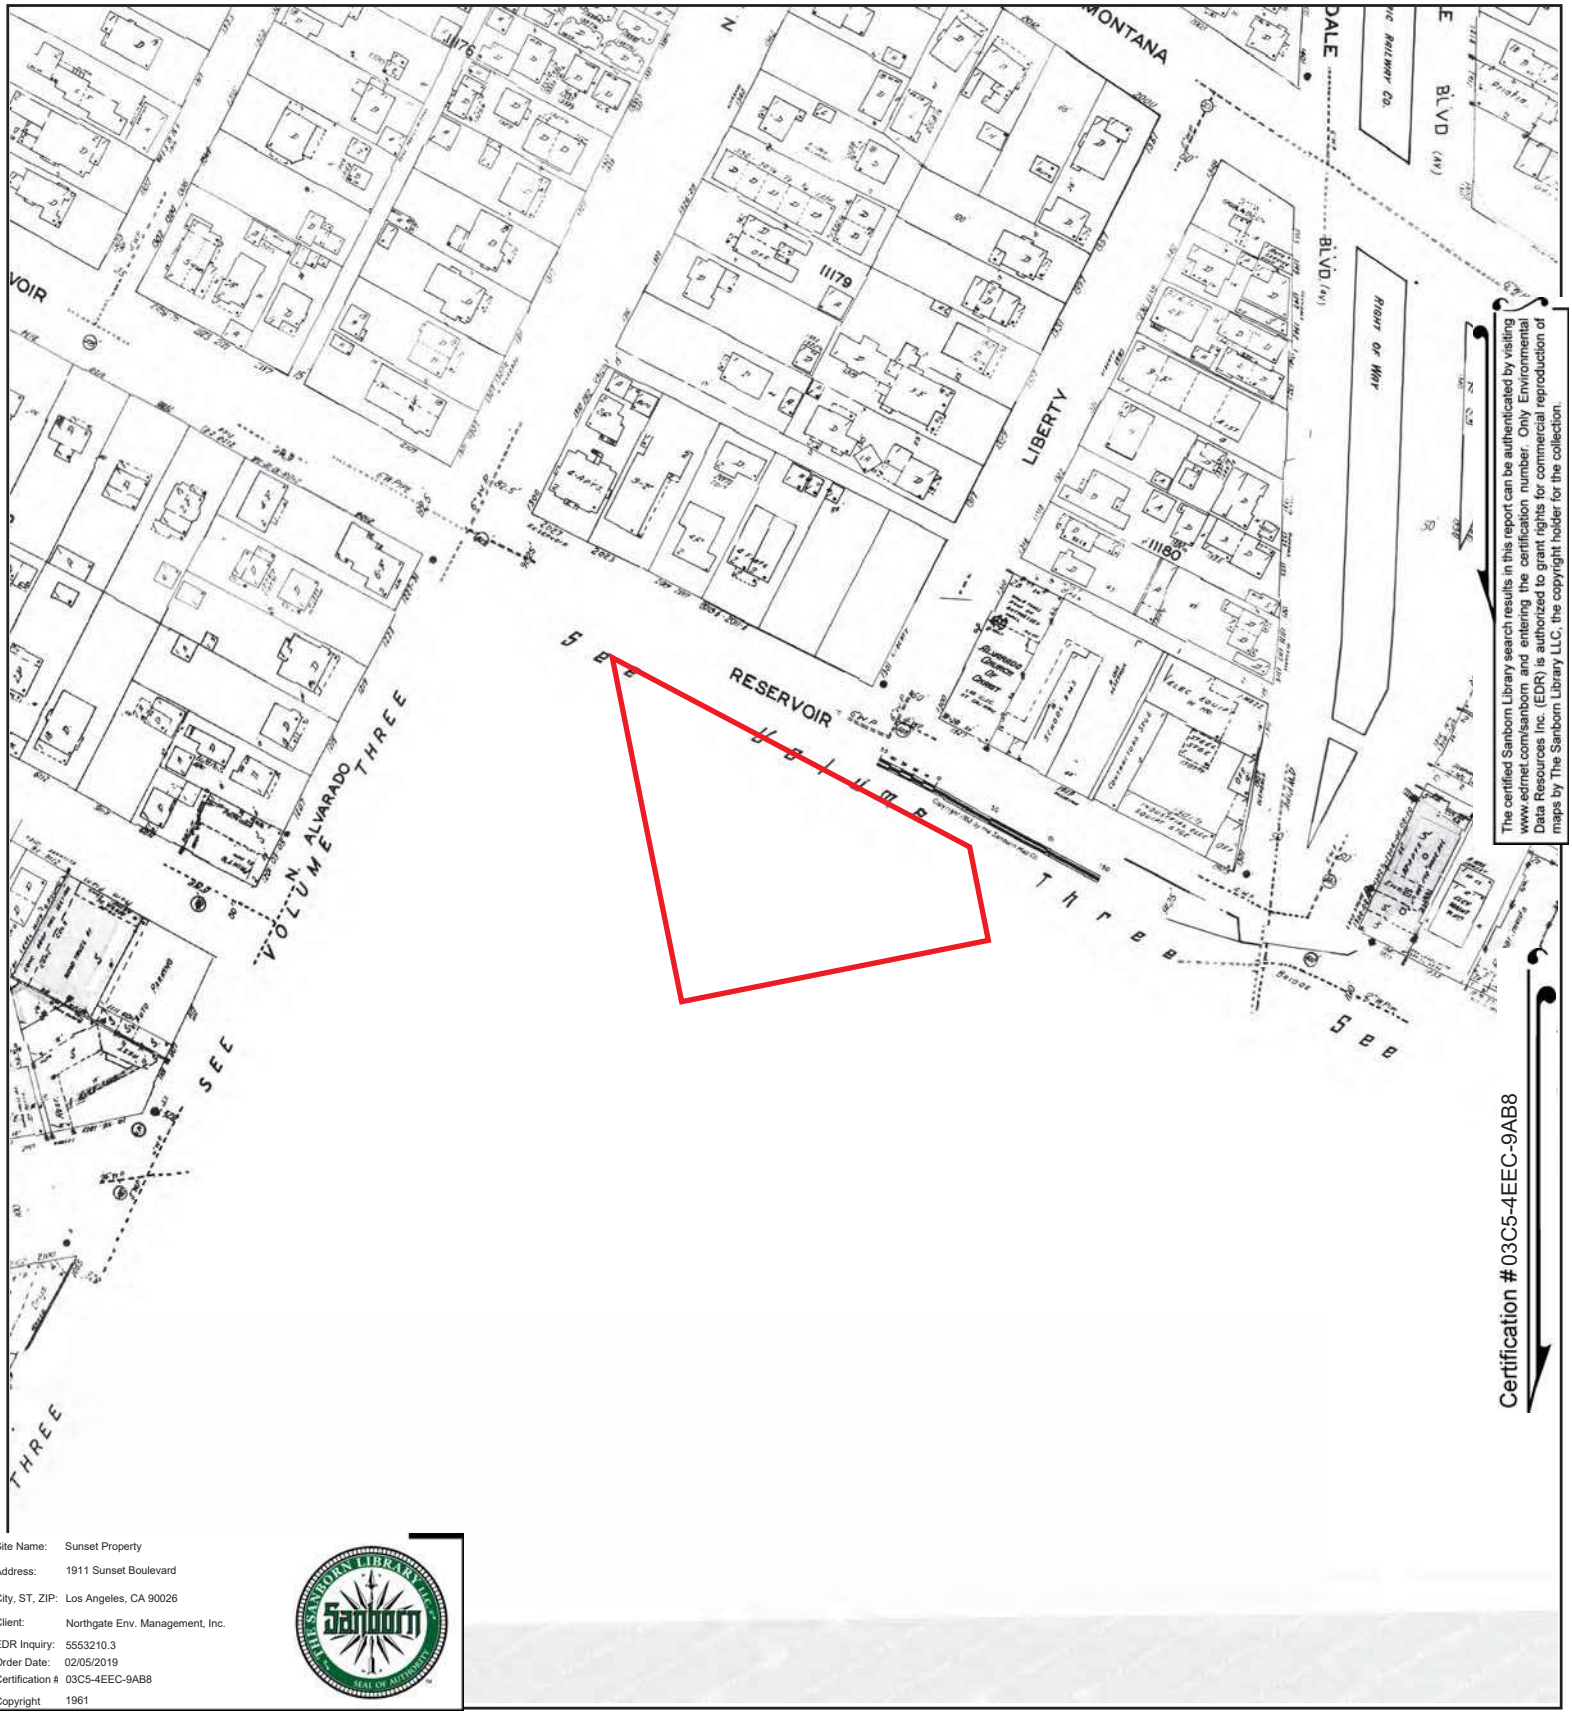

The certified Sanborn Library search results in this report can be authenticated by visiting www.edrnet.com/sanborn and entering the certification number. Only Environmental Data Resources Inc. (EDR) is authorized to grant rights for commercial reproduction of maps by The Sanborn Library LLC, the copyright holder for the collection.

Certification #03C5-4EEC-9AB8

Site Name:	Sunset Property
Address:	1911 Sunset Boulevard
City, ST, ZIP:	Los Angeles, CA 90026
Client:	Northgate Env. Management, Inc.
EDR Inquiry:	5553210.3
Order Date:	02/05/2019
Certification #	03C5-4EEC-9AB8
Copyright	1961

This Certified Sanborn Map combines the following sheets.
Outlined areas indicate map sheets within the collection.

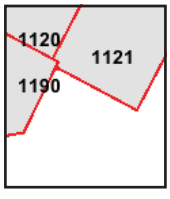

Volume 11, Sheet 1190
Volume 11, Sheet 1121
Volume 11, Sheet 1120

0 Feet 150 300 600

N

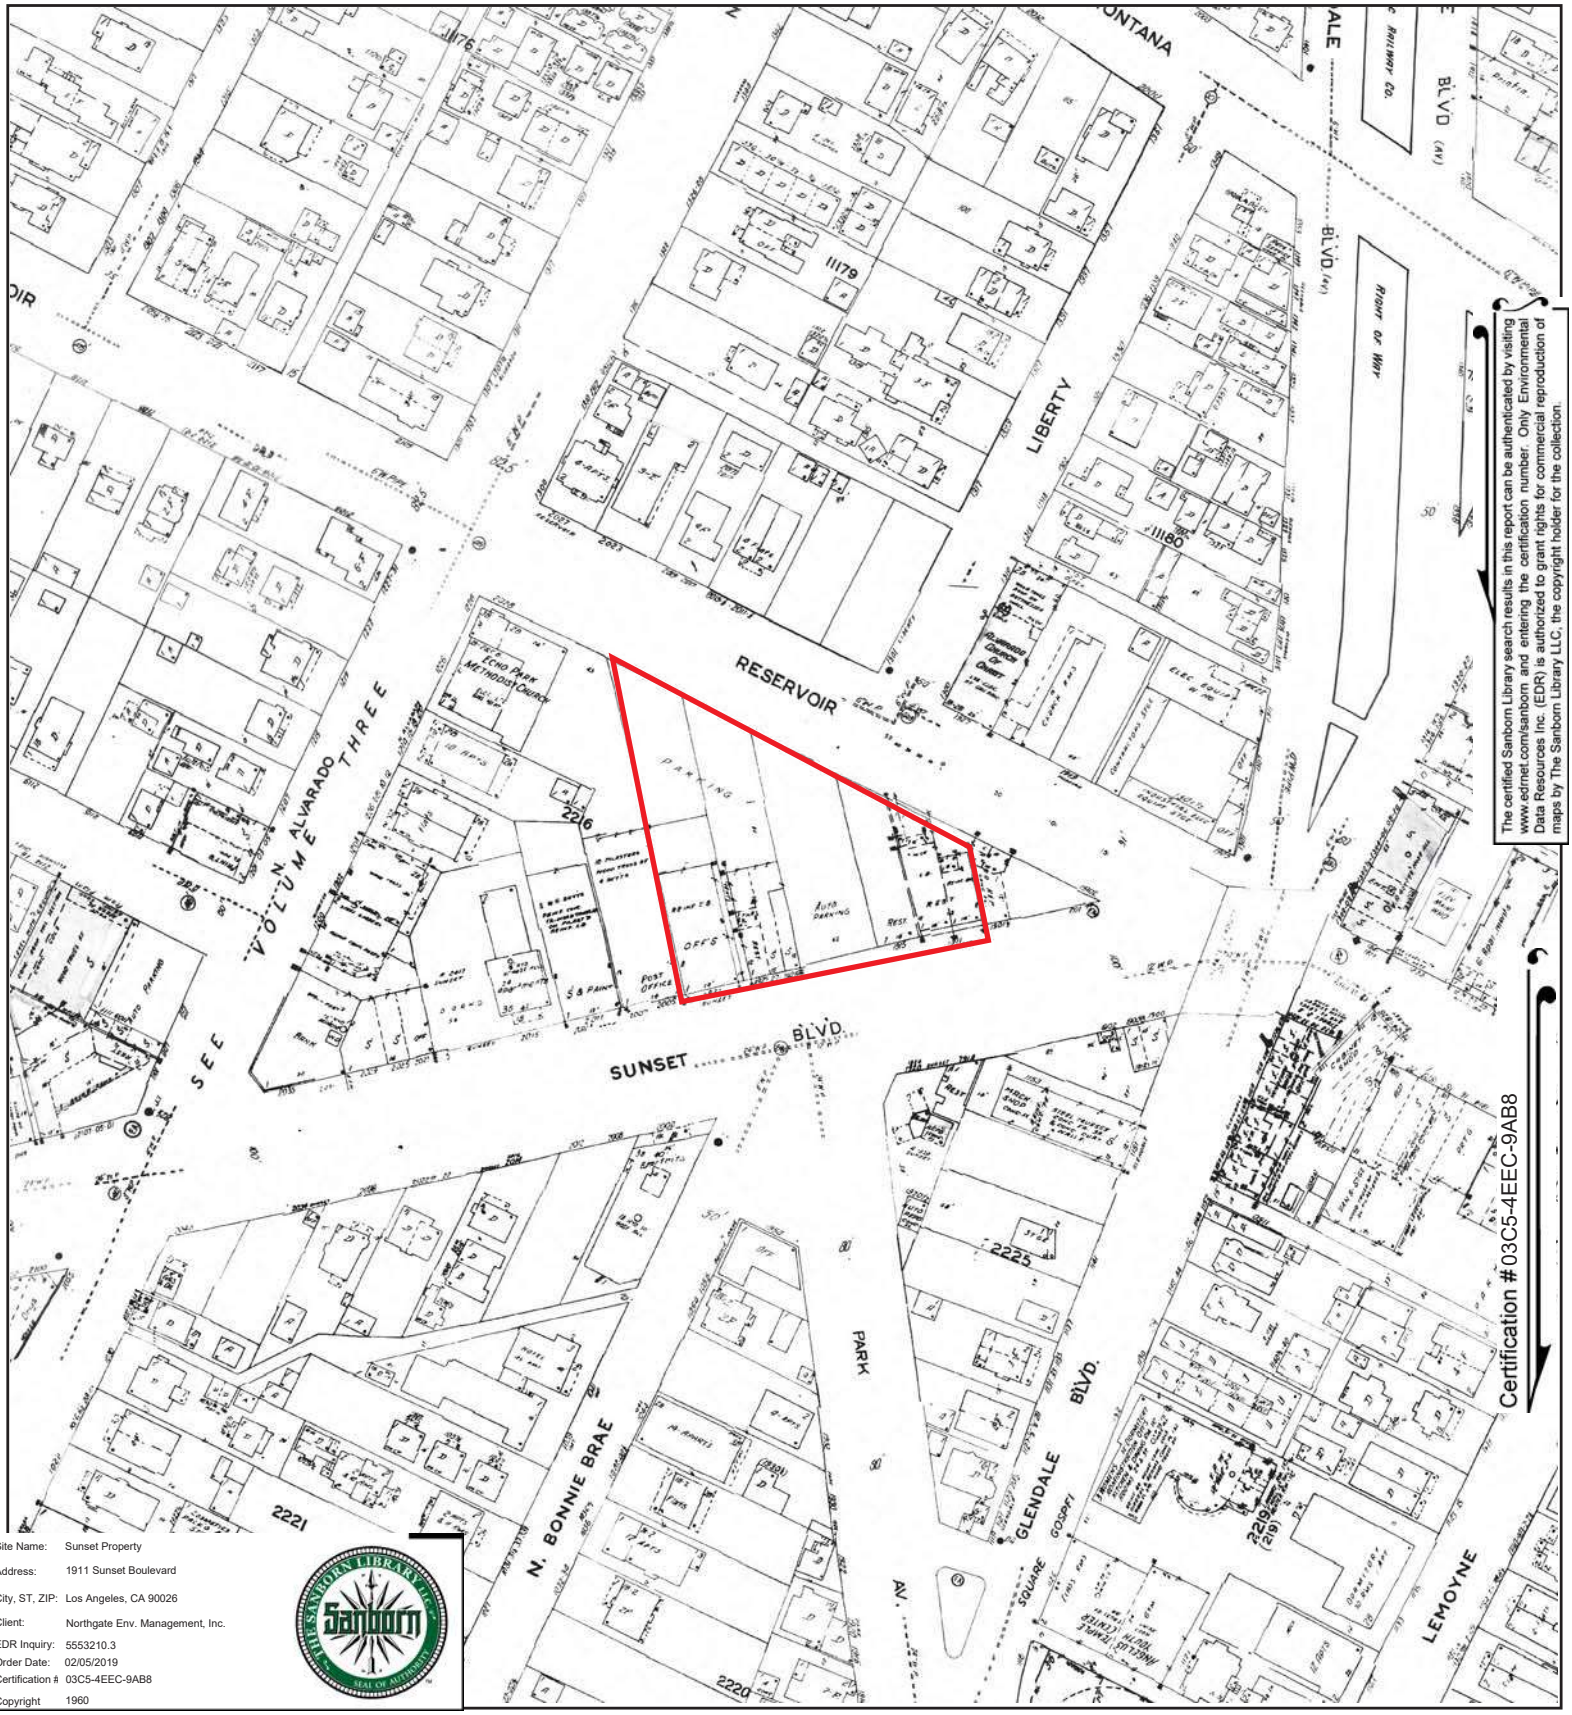

The certified Sanborn Library search results in this report can be authenticated by visiting www.edrnet.com/sanborn and entering the certification number. Only Environmental Data Resources Inc. (EDR) is authorized to grant rights for commercial reproduction of maps by The Sanborn Library LLC, the copyright holder for the collection.

Site Name:	Sunset Property
Address:	1911 Sunset Boulevard
City, ST, ZIP:	Los Angeles, CA 90026
Client:	Northgate Env. Management, Inc.
EDR Inquiry:	5553210.3
Order Date:	02/05/2019
Certification #:	03C5-4EEC-9AB8
Copyright	1960

This Certified Sanborn Map combines the following sheets.
Outlined areas indicate map sheets within the collection.

0 Feet 150 300 600

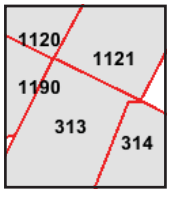

Volume 3, Sheet 314
Volume 3, Sheet 313
Volume 11, Sheet 1190
Volume 11, Sheet 1121
Volume 11, Sheet 1120

N

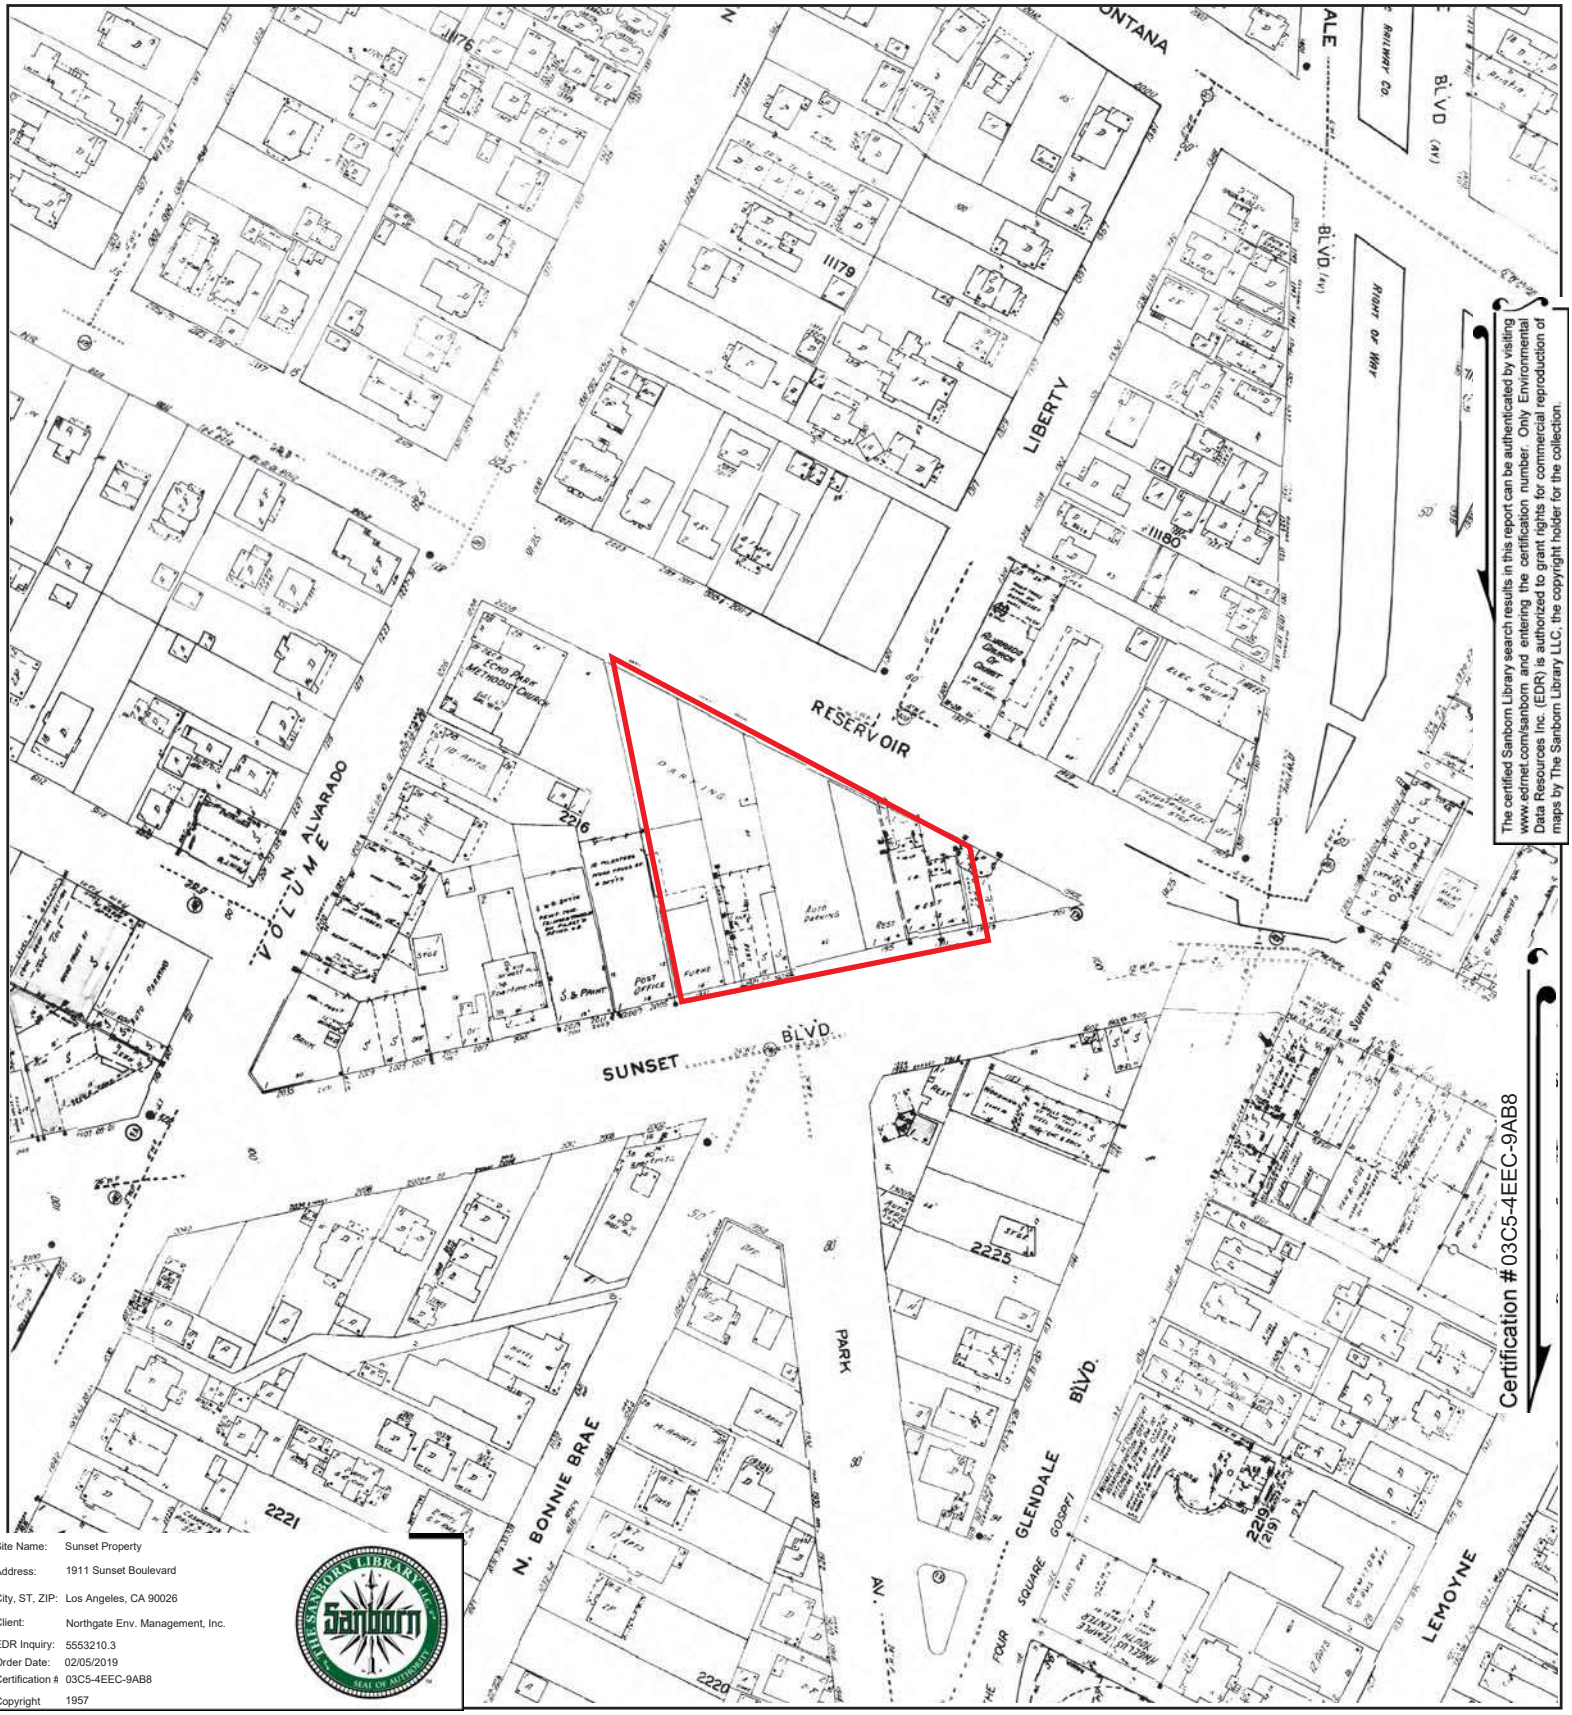

The certified Sanborn Library search results in this report can be authenticated by visiting www.edrnet.com/sanborn and entering the certification number. Only Environmental Data Resources Inc. (EDR) is authorized to grant rights for commercial reproduction of maps by The Sanborn Library LLC, the copyright holder for the collection.

Site Name:	Sunset Property
Address:	1911 Sunset Boulevard
City, ST, ZIP:	Los Angeles, CA 90026
Client:	Northgate Env. Management, Inc.
EDR Inquiry:	5553210.3
Order Date:	02/05/2019
Certification #	03C5-4EEC-9AB8
Copyright	1957

This Certified Sanborn Map combines the following sheets.
Outlined areas indicate map sheets within the collection.

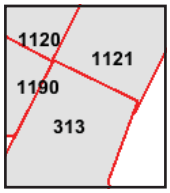

Volume 11, Sheet 1190
Volume 11, Sheet 1121
Volume 11, Sheet 1120
Volume 3, Sheet 313

0 Feet 150 300 600

N

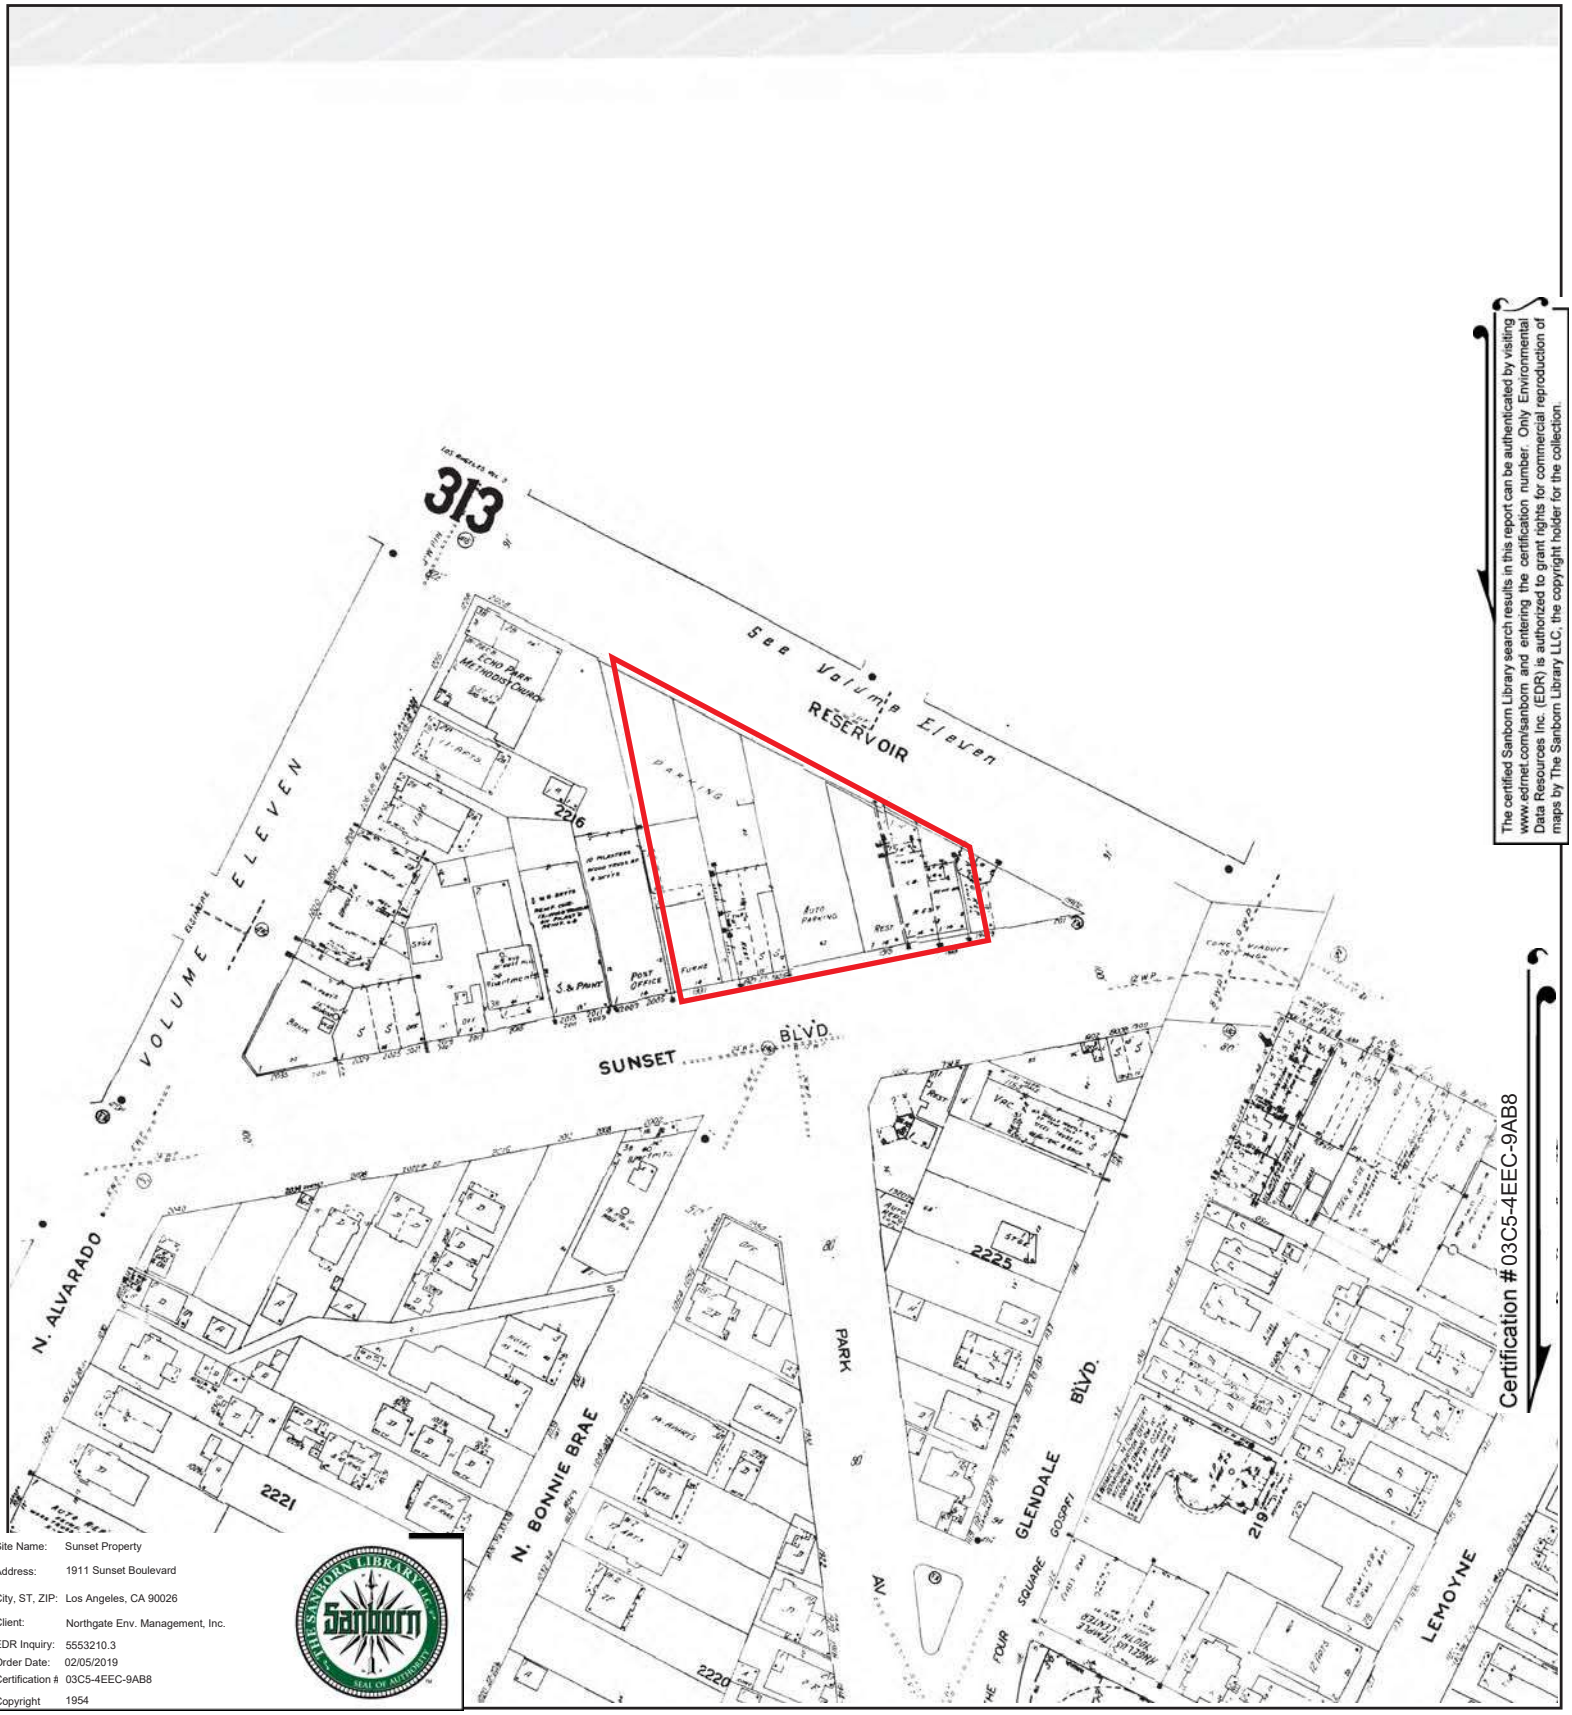

The certified Sanborn Library search results in this report can be authenticated by visiting www.edrnet.com/sanborn and entering the certification number. Only Environmental Data Resources Inc. (EDR) is authorized to grant rights for commercial reproduction of maps by The Sanborn Library LLC, the copyright holder for the collection.

Certification #03C5-4EEC-9AB8

Site Name:	Sunset Property
Address:	1911 Sunset Boulevard
City, ST, ZIP:	Los Angeles, CA 90026
Client:	Northgate Env. Management, Inc.
EDR Inquiry:	5553210.3
Order Date:	02/05/2019
Certification #	03C5-4EEC-9AB8
Copyright	1954

This Certified Sanborn Map combines the following sheets.
Outlined areas indicate map sheets within the collection.

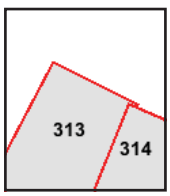

Volume 3, Sheet 314
Volume 3, Sheet 313

0 Feet 150 300 600

N

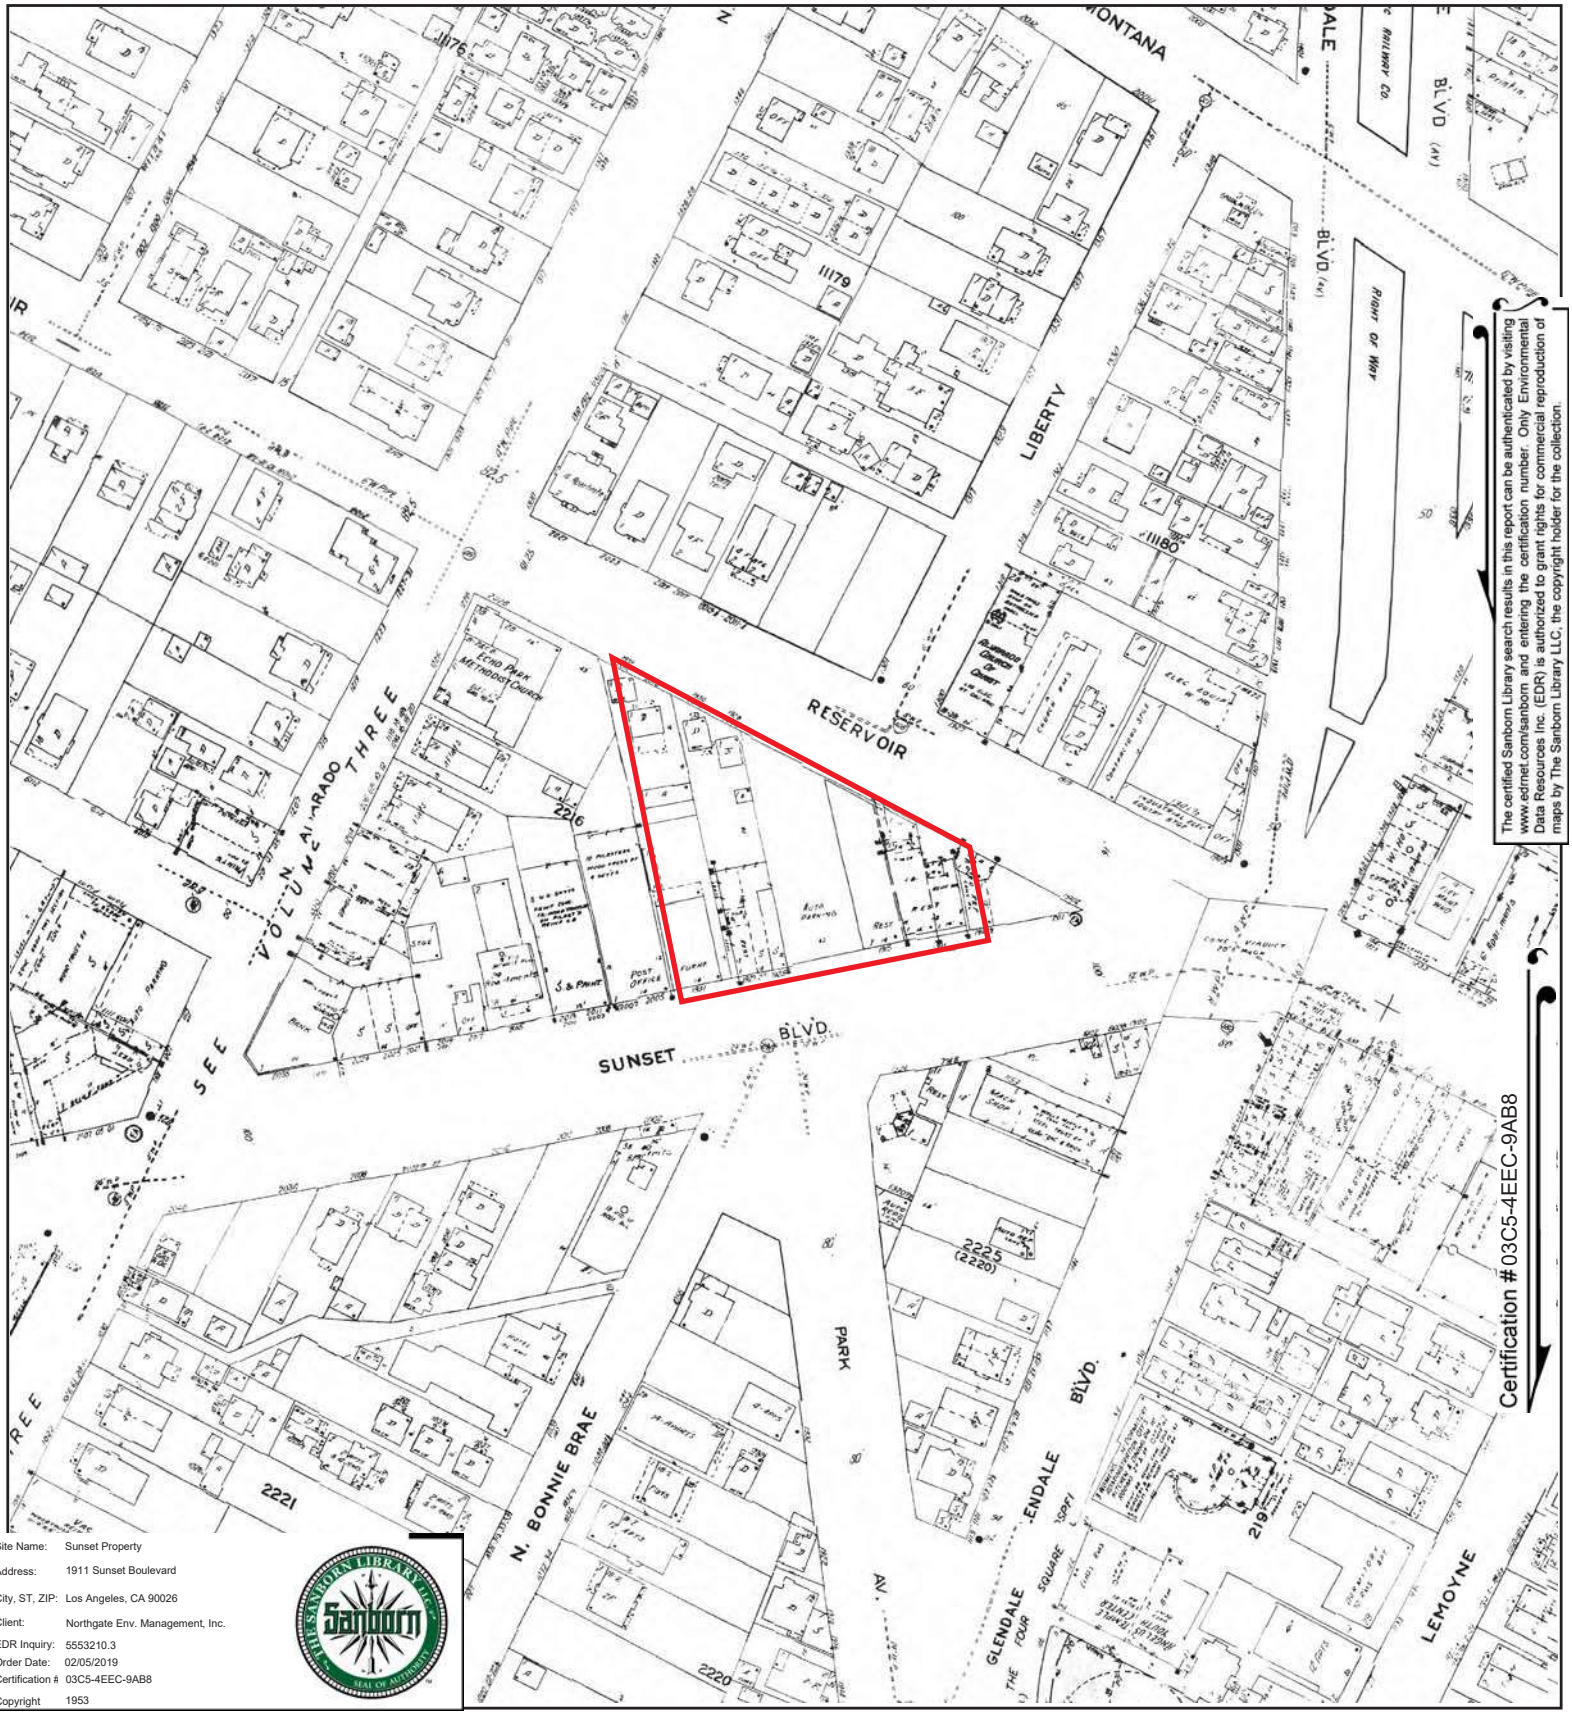

The certified Sanborn Library search results in this report can be authenticated by visiting www.edrnet.com/sanborn and entering the certification number. Only Environmental Data Resources Inc. (EDR) is authorized to grant rights for commercial reproduction of maps by The Sanborn Library LLC, the copyright holder for the collection.

Certification #03C5-4EEC-9AB8

Site Name:	Sunset Property
Address:	1911 Sunset Boulevard
City, ST, ZIP:	Los Angeles, CA 90026
Client:	Northgate Env. Management, Inc.
EDR Inquiry:	5553210.3
Order Date:	02/05/2019
Certification #	03C5-4EEC-9AB8
Copyright	1953

This Certified Sanborn Map combines the following sheets.
Outlined areas indicate map sheets within the collection.

0 Feet 150 300 600

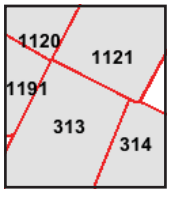

Volume 11, Sheet 1191
Volume 11, Sheet 1121
Volume 11, Sheet 1120
Volume 11, Sheet 1190
Volume 11, Sheet 1121
Volume 11, Sheet 1120
Volume 3, Sheet 313
Volume 3, Sheet 314
Volume 3, Sheet 313

N

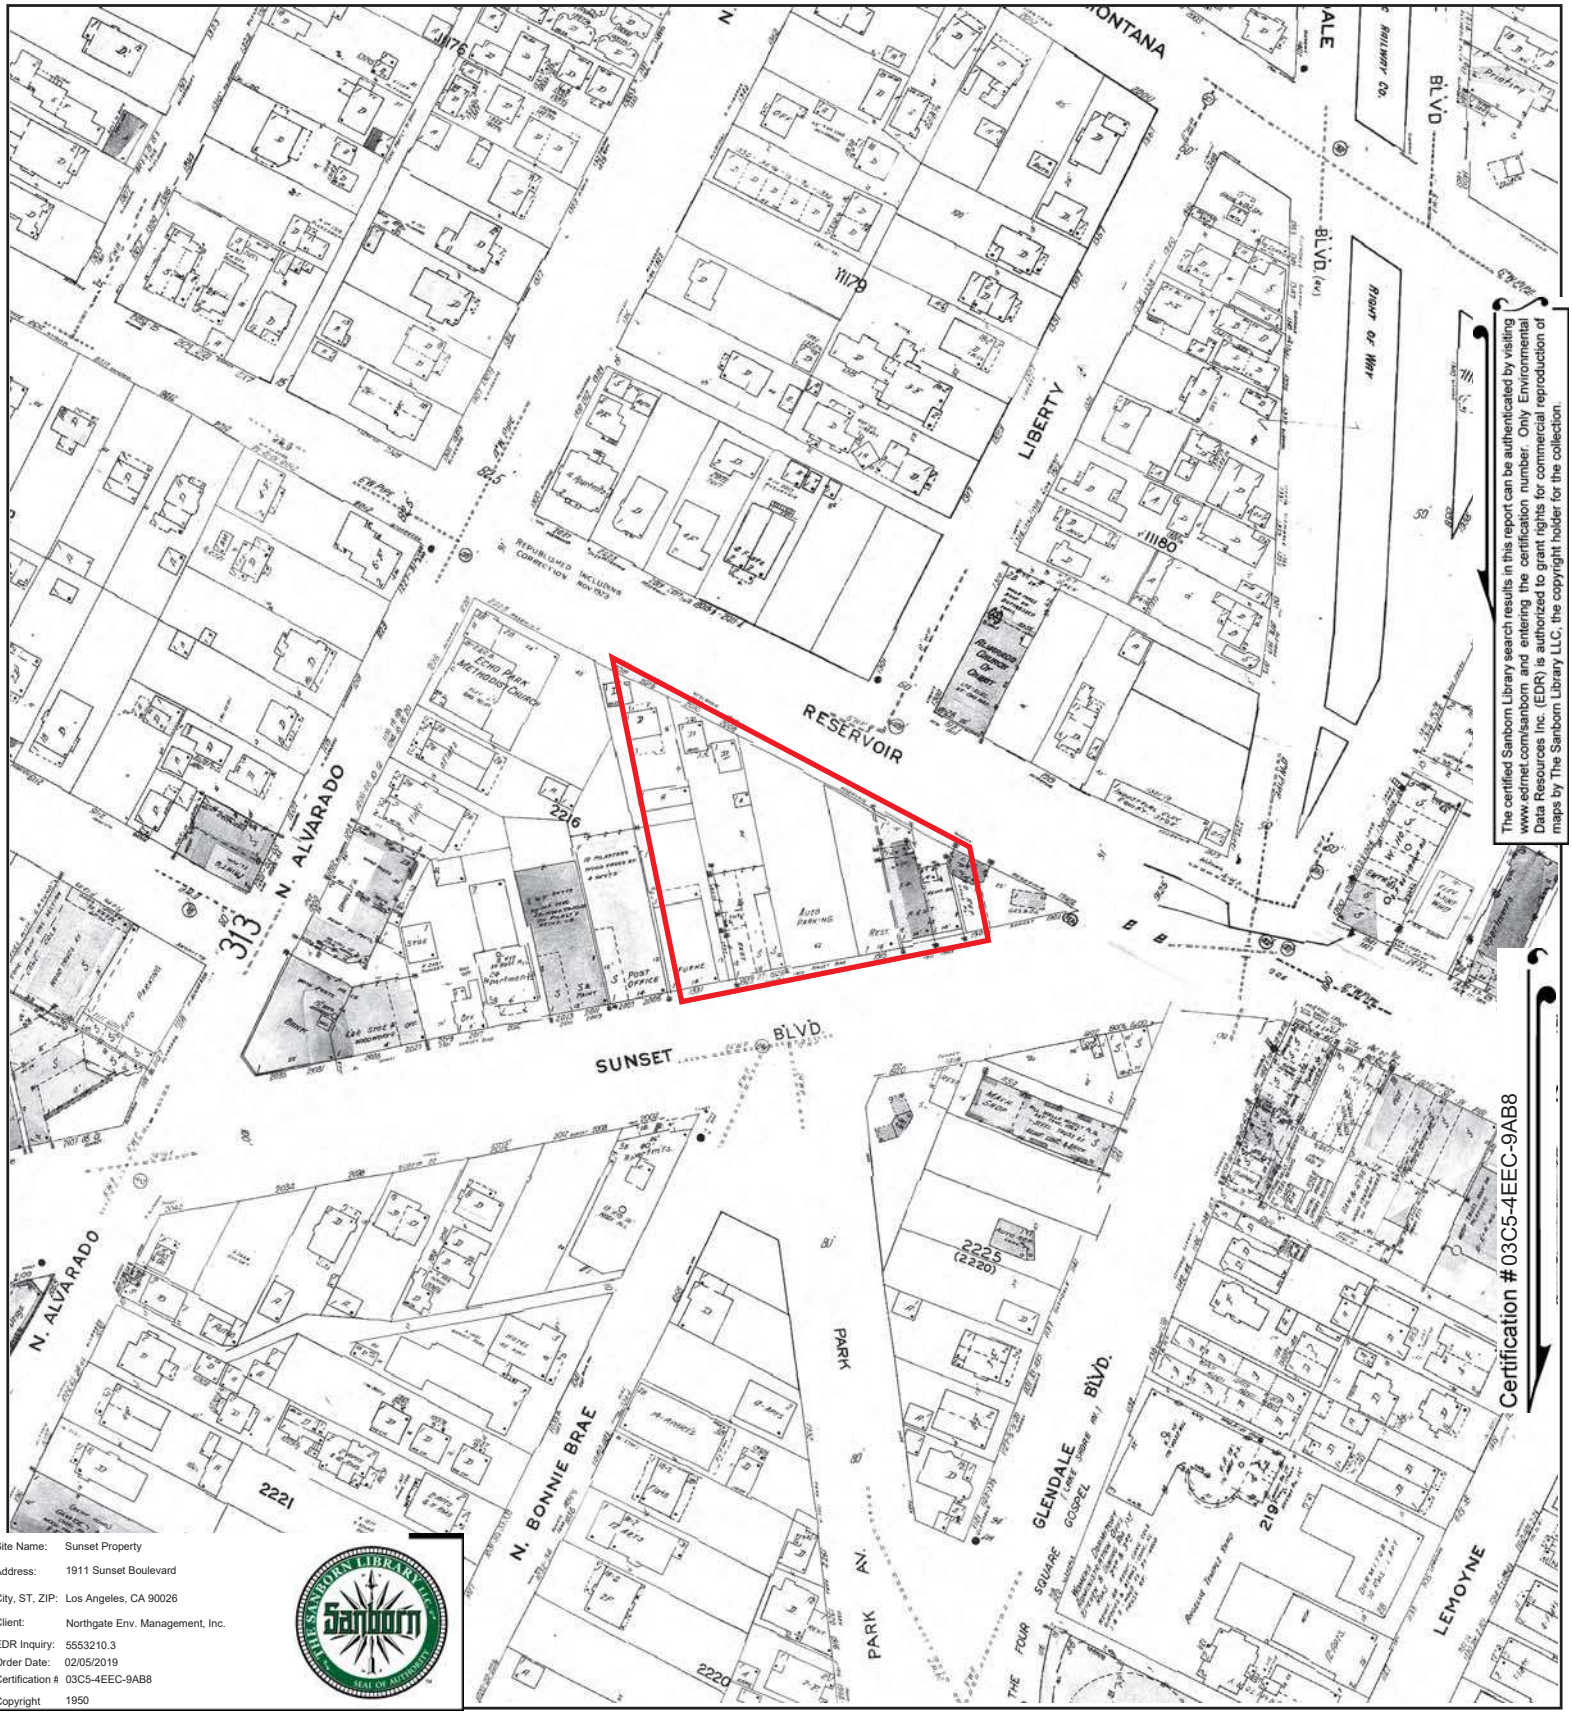

The certified Sanborn Library search results in this report can be authenticated by visiting www.edrnet.com/sanborn and entering the certification number. Only Environmental Data Resources Inc. (EDR) is authorized to grant rights for commercial reproduction of maps by The Sanborn Library LLC, the copyright holder for the collection.

Site Name:	Sunset Property
Address:	1911 Sunset Boulevard
City, ST, ZIP:	Los Angeles, CA 90026
Client:	Northgate Env. Management, Inc.
EDR Inquiry:	5553210.3
Order Date:	02/05/2019
Certification #	03C5-4EEC-9AB8
Copyright	1950

This Certified Sanborn Map combines the following sheets.
Outlined areas indicate map sheets within the collection.

0 Feet 150 300 600

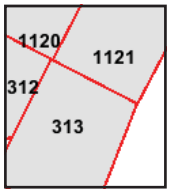

Volume 3, Sheet 313
Volume 3, Sheet 312
Volume 11, Sheet 1121
Volume 11, Sheet 1120

N

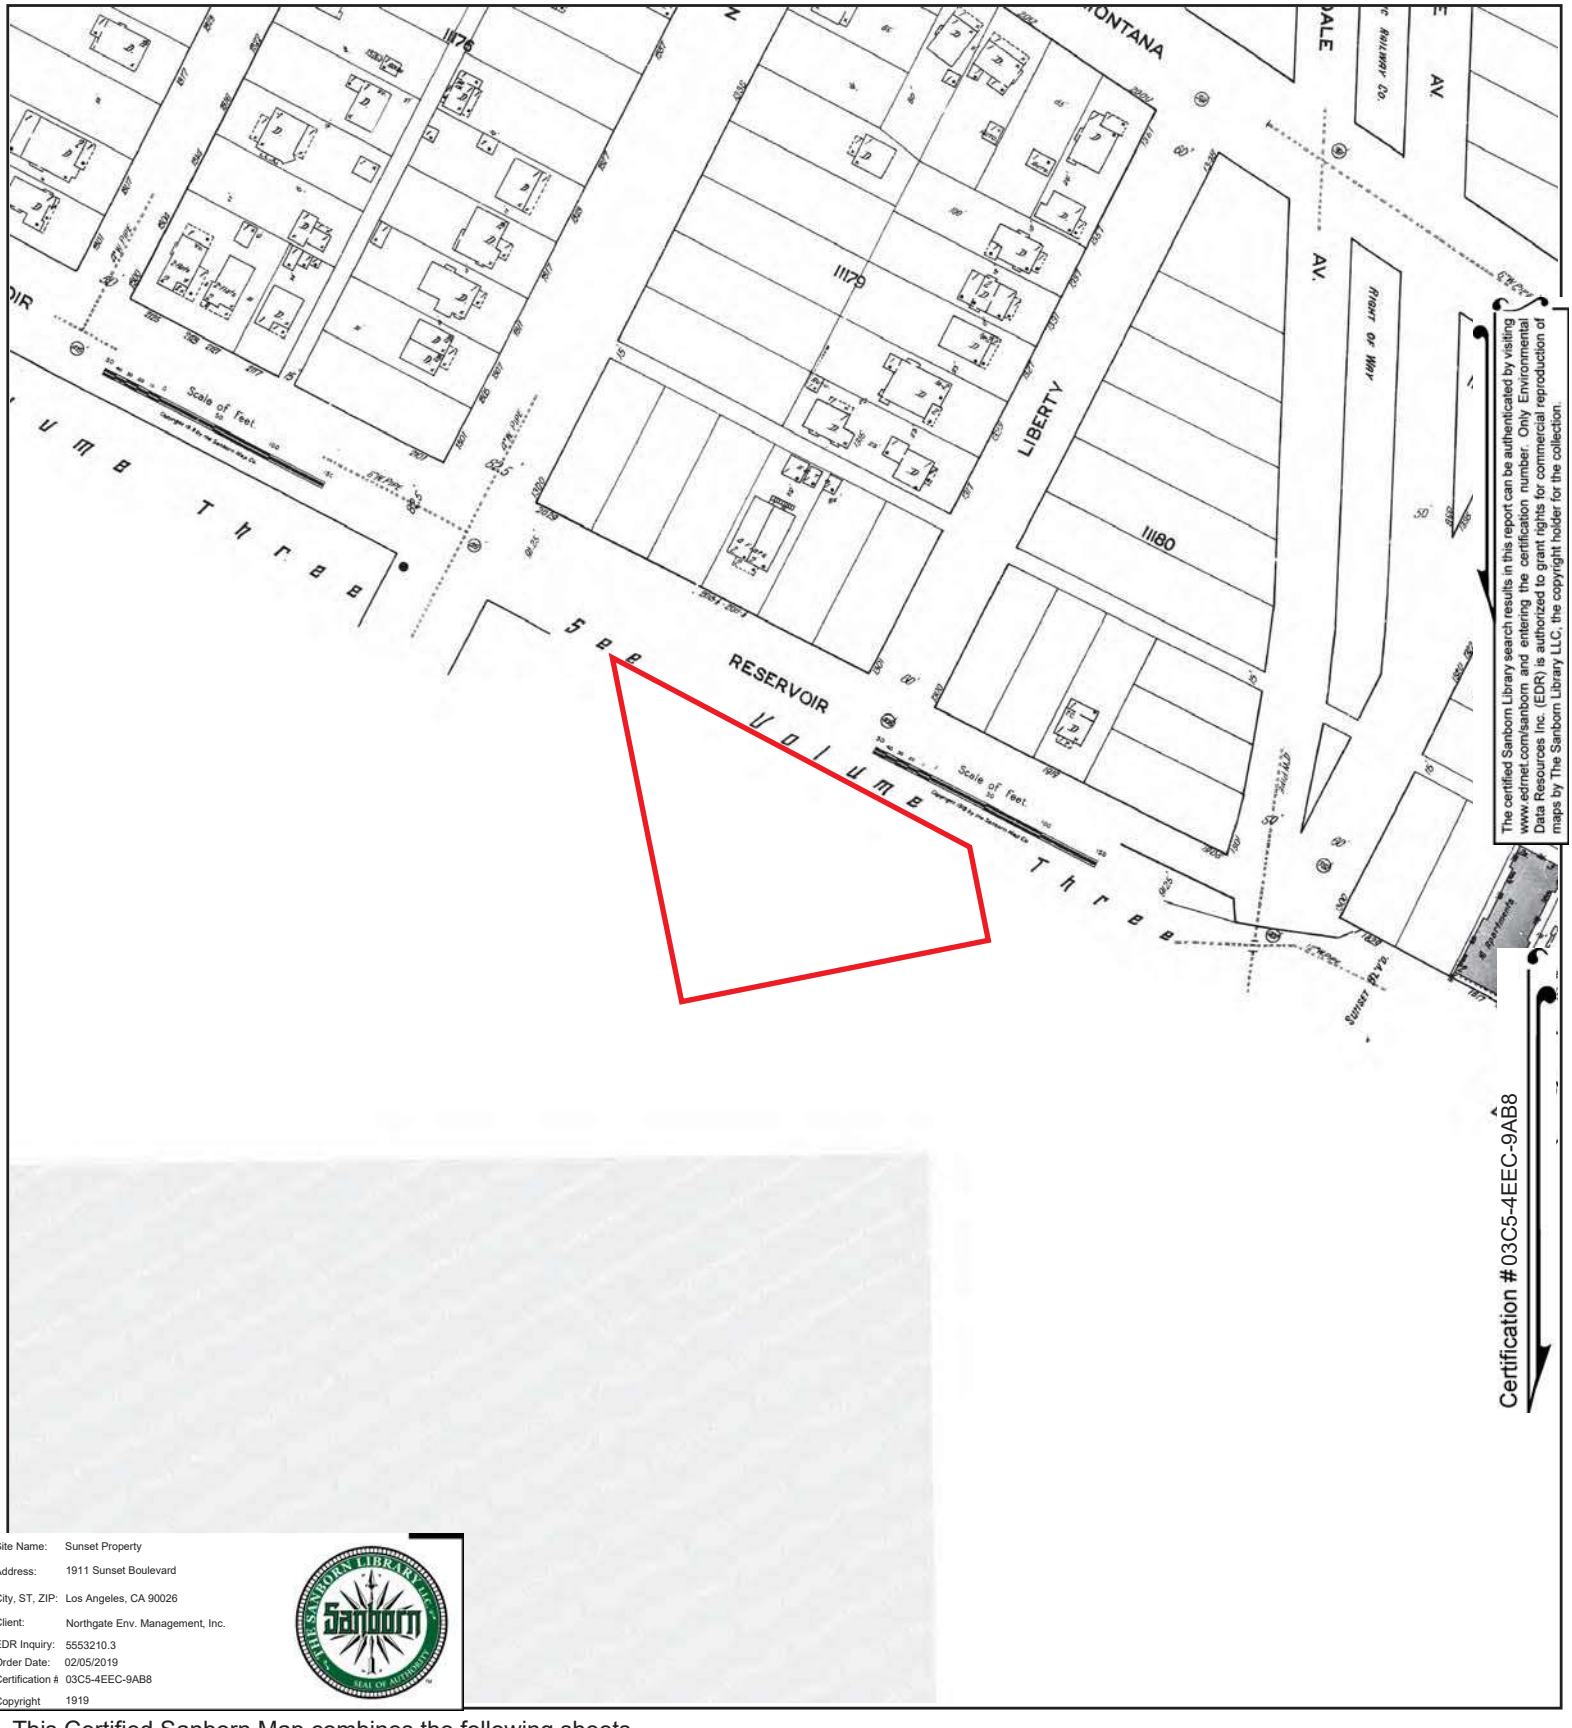

The certified Sanborn Library search results in this report can be authenticated by visiting www.edrnet.com/sanborn and entering the certification number. Only Environmental Data Resources Inc. (EDR) is authorized to grant rights for commercial reproduction of maps by The Sanborn Library LLC, the copyright holder for the collection.

Site Name: Sunset Property
Address: 1911 Sunset Boulevard
City, ST, ZIP: Los Angeles, CA 90026
Client: Northgate Env. Management, Inc.
EDR Inquiry: 5553210.3
Order Date: 02/05/2019
Certification #: 03C5-4EEC-9AB8
Copyright: 1919

This Certified Sanborn Map combines the following sheets.
Outlined areas indicate map sheets within the collection.

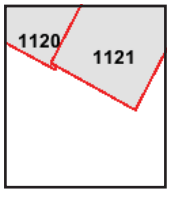

Volume 11, Sheet 1121
Volume 11, Sheet 1120

0 Feet 150 300 600

N

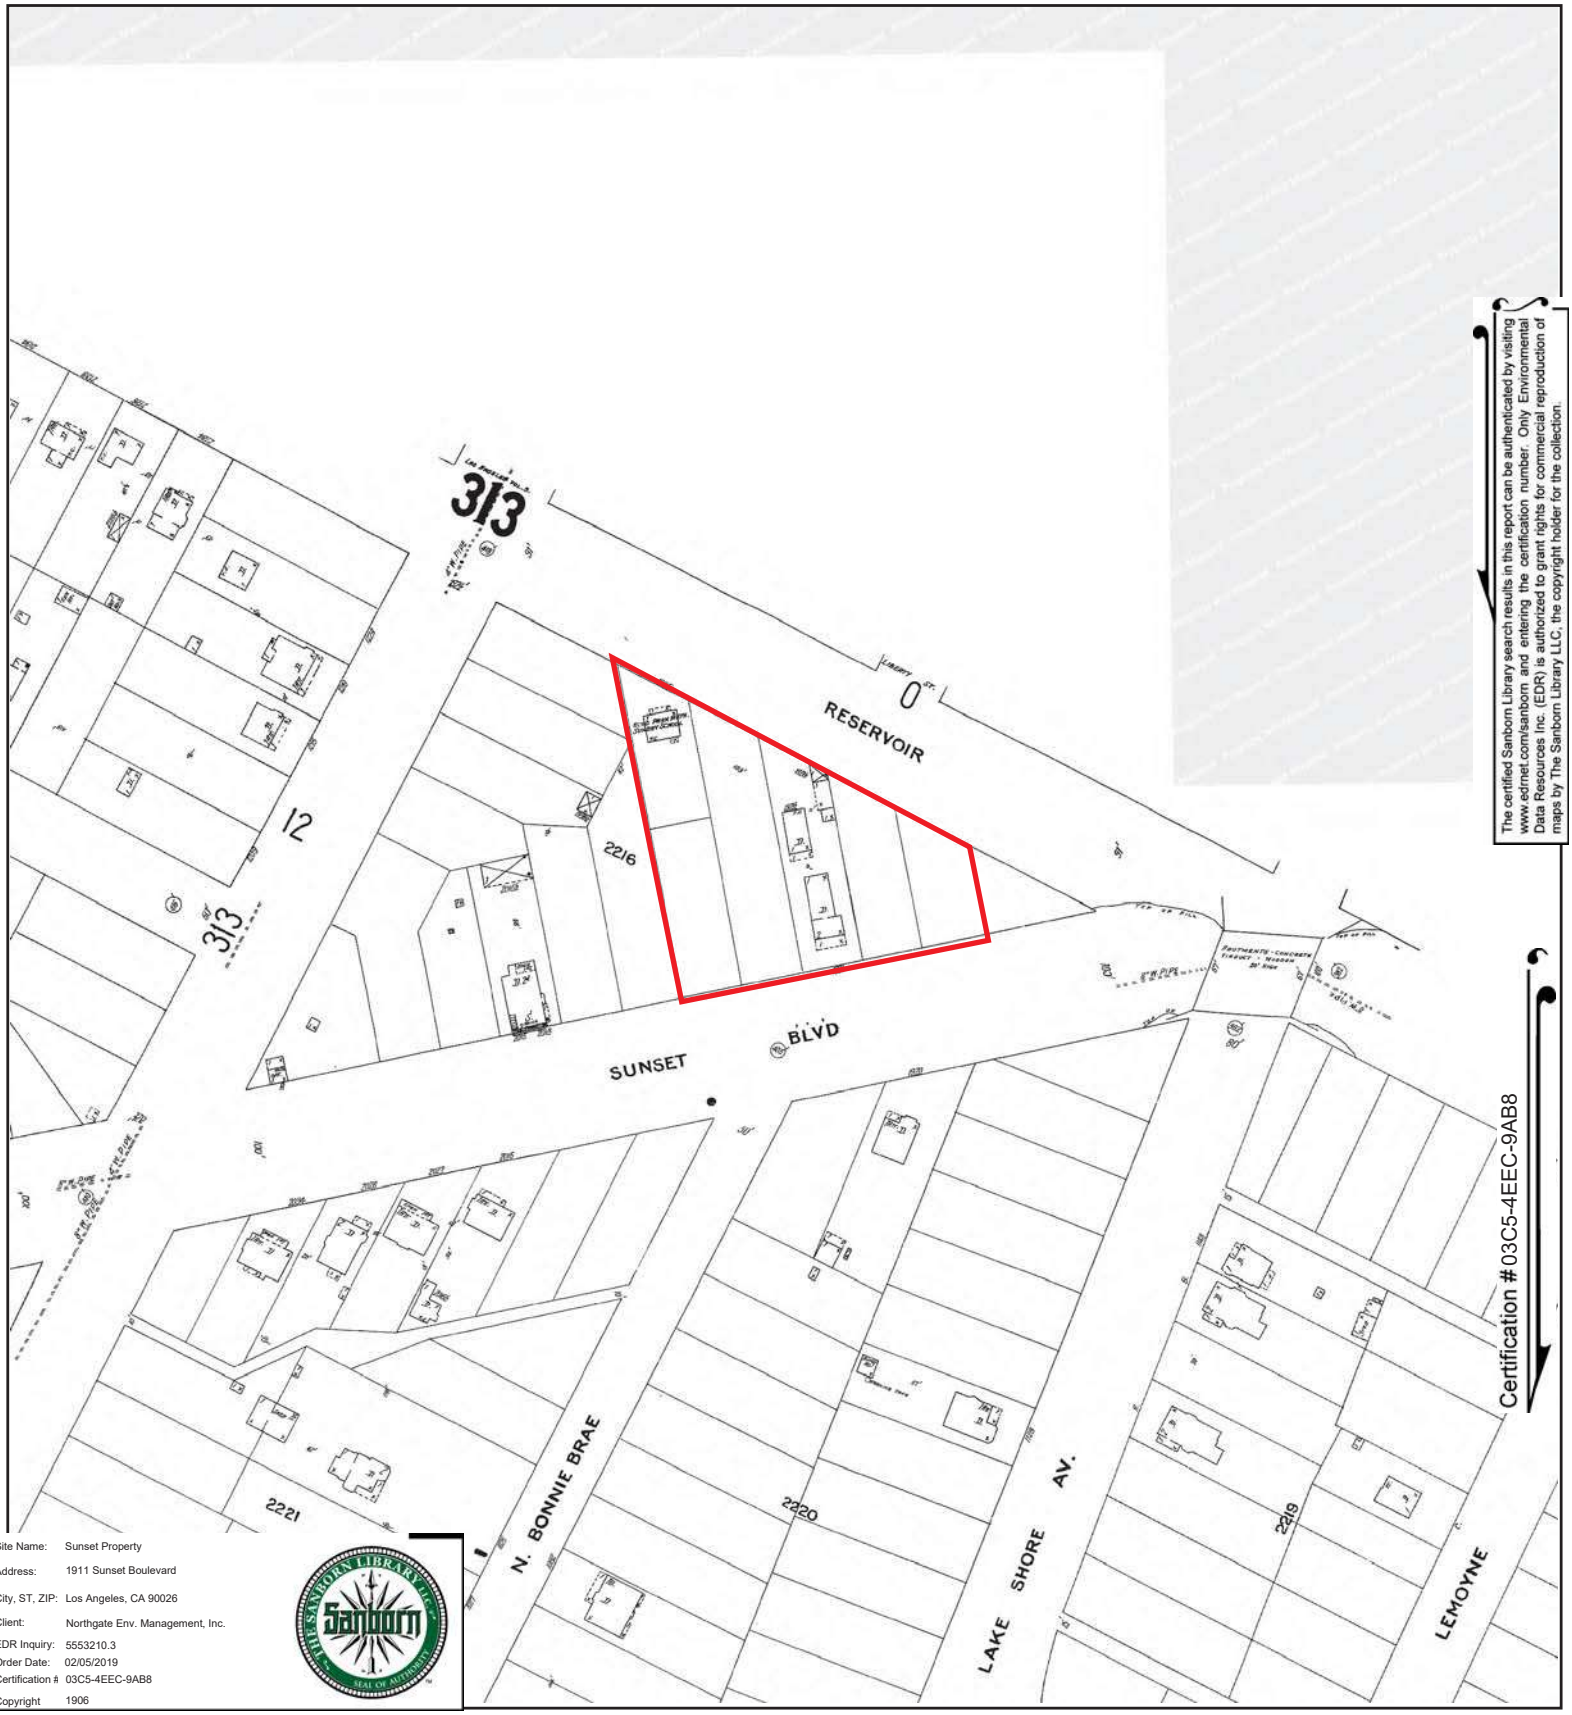

The certified Sanborn Library search results in this report can be authenticated by visiting www.edrnet.com/sanborn and entering the certification number. Only Environmental Data Resources Inc. (EDR) is authorized to grant rights for commercial reproduction of maps by The Sanborn Library LLC, the copyright holder for the collection.

Certification #03C5-4EEC-9AB8

Site Name:	Sunset Property
Address:	1911 Sunset Boulevard
City, ST, ZIP:	Los Angeles, CA 90026
Client:	Northgate Env. Management, Inc.
EDR Inquiry:	5553210.3
Order Date:	02/05/2019
Certification #	03C5-4EEC-9AB8
Copyright	1906

This Certified Sanborn Map combines the following sheets.
Outlined areas indicate map sheets within the collection.

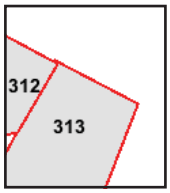

Volume 3, Sheet 312
Volume 3, Sheet 313

0 Feet 150 300 600

N

APPENDIX H

THE EDR HISTORICAL TOPOGRAPHIC MAP REPORT

Sunset Property

1911 Sunset Boulevard

Los Angeles, CA 90026

Inquiry Number: 5553210.4

February 05, 2019

EDR Historical Topo Map Report

with QuadMatch™

6 Armstrong Road, 4th floor
Shelton, CT 06484
Toll Free: 800.352.0050
www.edrnet.com

EDR Historical Topo Map Report

02/05/19

Site Name:

Sunset Property
1911 Sunset Boulevard
Los Angeles, CA 90026
EDR Inquiry # 5553210.4

Client Name:

Northgate Env. Management, Inc.
24411 Ridge Route Drive
Newport Beach, CA 92660
Contact: Nicky Robinson

EDR Topographic Map Library has been searched by EDR and maps covering the target property location as provided by Northgate Env. Management, Inc. were identified for the years listed below. EDR's Historical Topo Map Report is designed to assist professionals in evaluating potential liability on a target property resulting from past activities. EDRs Historical Topo Map Report includes a search of a collection of public and private color historical topographic maps, dating back to the late 1800s.

Search Results:

P.O.# 2047.17.02S
Project: Sunset Property

Coordinates:

Latitude:	34.078363 34° 4' 42" North
Longitude:	-118.26169 -118° 15' 42" West
UTM Zone:	Zone 11 North
UTM X Meters:	383589.23
UTM Y Meters:	3771563.02
Elevation:	408.74' above sea level

Maps Provided:

2012	1920
1991, 1994	1902
1981	1900
1972	1898
1966	1896
1953	1894
1928	
1921	

Disclaimer - Copyright and Trademark Notice

This Report contains certain information obtained from a variety of public and other sources reasonably available to Environmental Data Resources, Inc. It cannot be concluded from this Report that coverage information for the target and surrounding properties does not exist from other sources. NO WARRANTY EXPRESSED OR IMPLIED, IS MADE WHATSOEVER IN CONNECTION WITH THIS REPORT. ENVIRONMENTAL DATA RESOURCES, INC. SPECIFICALLY DISCLAIMS THE MAKING OF ANY SUCH WARRANTIES, INCLUDING WITHOUT LIMITATION, MERCHANTABILITY OR FITNESS FOR A PARTICULAR USE OR PURPOSE. ALL RISK IS ASSUMED BY THE USER. IN NO EVENT SHALL ENVIRONMENTAL DATA RESOURCES, INC. BE LIABLE TO ANYONE, WHETHER ARISING OUT OF ERRORS OR OMISSIONS, NEGLIGENCE, ACCIDENT OR ANY OTHER CAUSE, FOR ANY LOSS OF DAMAGE, INCLUDING, WITHOUT LIMITATION, SPECIAL, INCIDENTAL, CONSEQUENTIAL, OR EXEMPLARY DAMAGES. ANY LIABILITY ON THE PART OF ENVIRONMENTAL DATA RESOURCES, INC. IS STRICTLY LIMITED TO A REFUND OF THE AMOUNT PAID FOR THIS REPORT. Purchaser accepts this Report "AS IS". Any analyses, estimates, ratings, environmental risk levels or risk codes provided in this Report are provided for illustrative purposes only, and are not intended to provide, nor should they be interpreted as providing any facts regarding, or prediction or forecast of, any environmental risk for any property. Only a Phase I Environmental Site Assessment performed by an environmental professional can provide information regarding the environmental risk for any property. Additionally, the information provided in this Report is not to be construed as legal advice.

Copyright 2019 by Environmental Data Resources, Inc. All rights reserved. Reproduction in any media or format, in whole or in part, of any report or map of Environmental Data Resources, Inc., or its affiliates, is prohibited without prior written permission.

EDR and its logos (including Sanborn and Sanborn Map) are trademarks of Environmental Data Resources, Inc. or its affiliates. All other trademarks used herein are the property of their respective owners.

Topo Sheet Key

This EDR Topo Map Report is based upon the following USGS topographic map sheets.

2012 Source Sheets

Hollywood

7.5-minute, 24000

Los Angeles

7.5-minute, 24000

1991, 1994 Source Sheets

Hollywood

7.5-minute, 24000
Aerial Photo Revised 1978

Los Angeles

7.5-minute, 24000
Aerial Photo Revised 1978

1981 Source Sheets

Hollywood

7.5-minute, 24000
Aerial Photo Revised 1978

Los Angeles

7.5-minute, 24000
Aerial Photo Revised 1978

1972 Source Sheets

Los Angeles

7.5-minute, 24000
Aerial Photo Revised 1972

Hollywood

7.5-minute, 24000
Aerial Photo Revised 1972

Topo Sheet Key

This EDR Topo Map Report is based upon the following USGS topographic map sheets.

1966 Source Sheets

Hollywood

7.5-minute, 24000
Aerial Photo Revised 1964

Los Angeles

7.5-minute, 24000
Aerial Photo Revised 1964

1953 Source Sheets

Hollywood

7.5-minute, 24000
Aerial Photo Revised 1952

Los Angeles

7.5-minute, 24000
Aerial Photo Revised 1952

1928 Source Sheets

Glendale

7.5-minute, 24000

Los Angeles

7.5-minute, 24000

1921 Source Sheets

Santa Monica

15-minute, 62500

Topo Sheet Key

This EDR Topo Map Report is based upon the following USGS topographic map sheets.

1920 Source Sheets

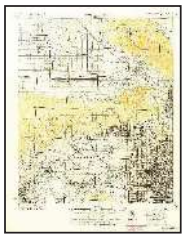

SANTA MONICA

15-minute, 62500

1902 Source Sheets

Santa Monica

15-minute, 62500

1900 Source Sheets

Pasadena

15-minute, 62500

Los Angeles

15-minute, 62500

1898 Source Sheets

Santa Monica

15-minute, 62500

Topo Sheet Key

This EDR Topo Map Report is based upon the following USGS topographic map sheets.

1896 Source Sheets

Santa Monica

15-minute, 62500

Pasadena

15-minute, 62500

1894 Source Sheets

Los Angeles

15-minute, 62500

Historical Topo Map

2012

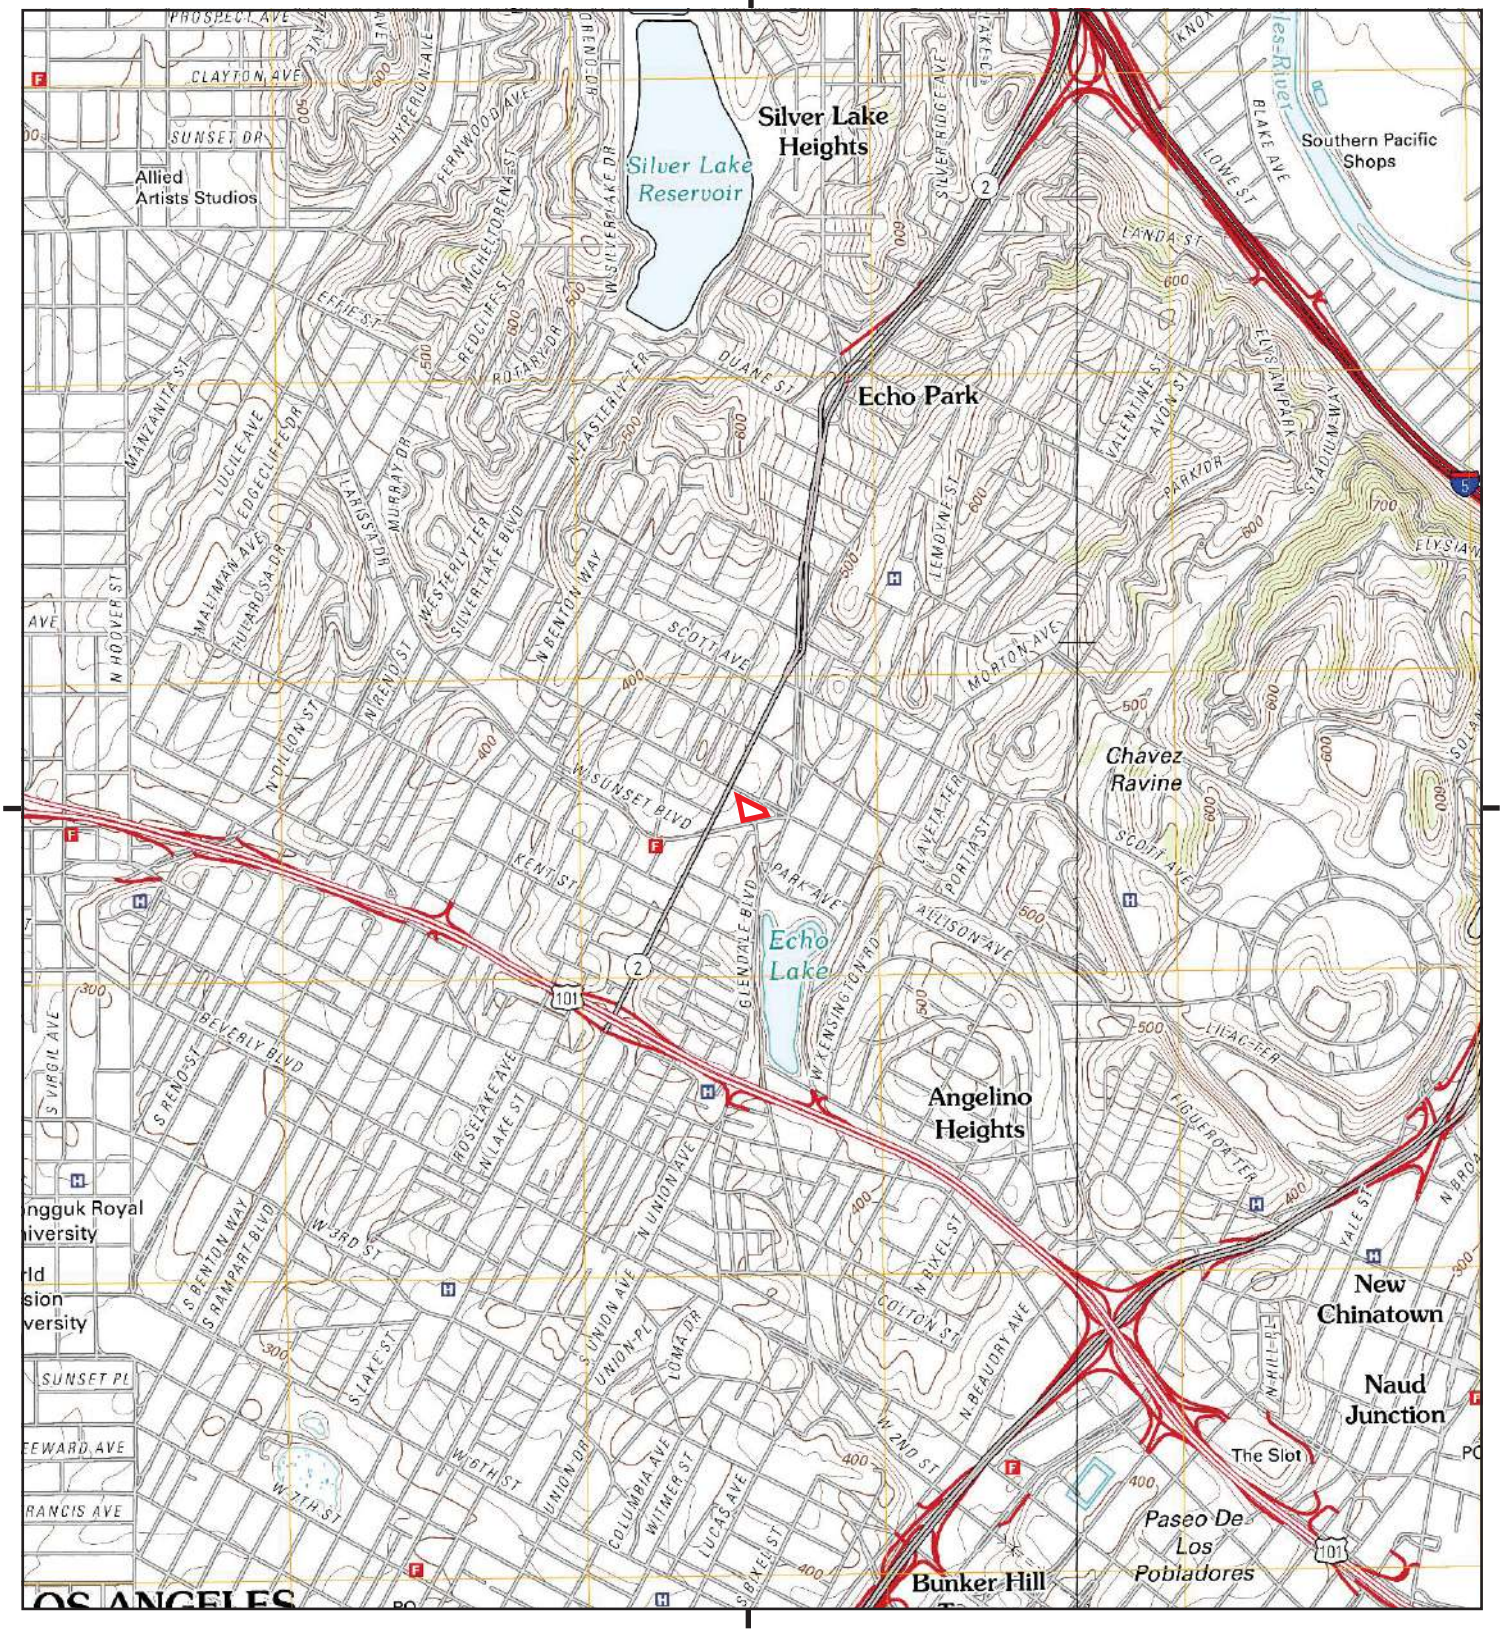

This report includes information from the following map sheet(s).

0 Miles 0.25 0.5 1 1.5

NW N NE
W E
SW S SE

TP, Hollywood, 2012, 7.5-minute
E, Los Angeles, 2012, 7.5-minute

SITE NAME: Sunset Property
ADDRESS: 1911 Sunset Boulevard
Los Angeles, CA 90026
CLIENT: Northgate Env. Management, Inc.

N

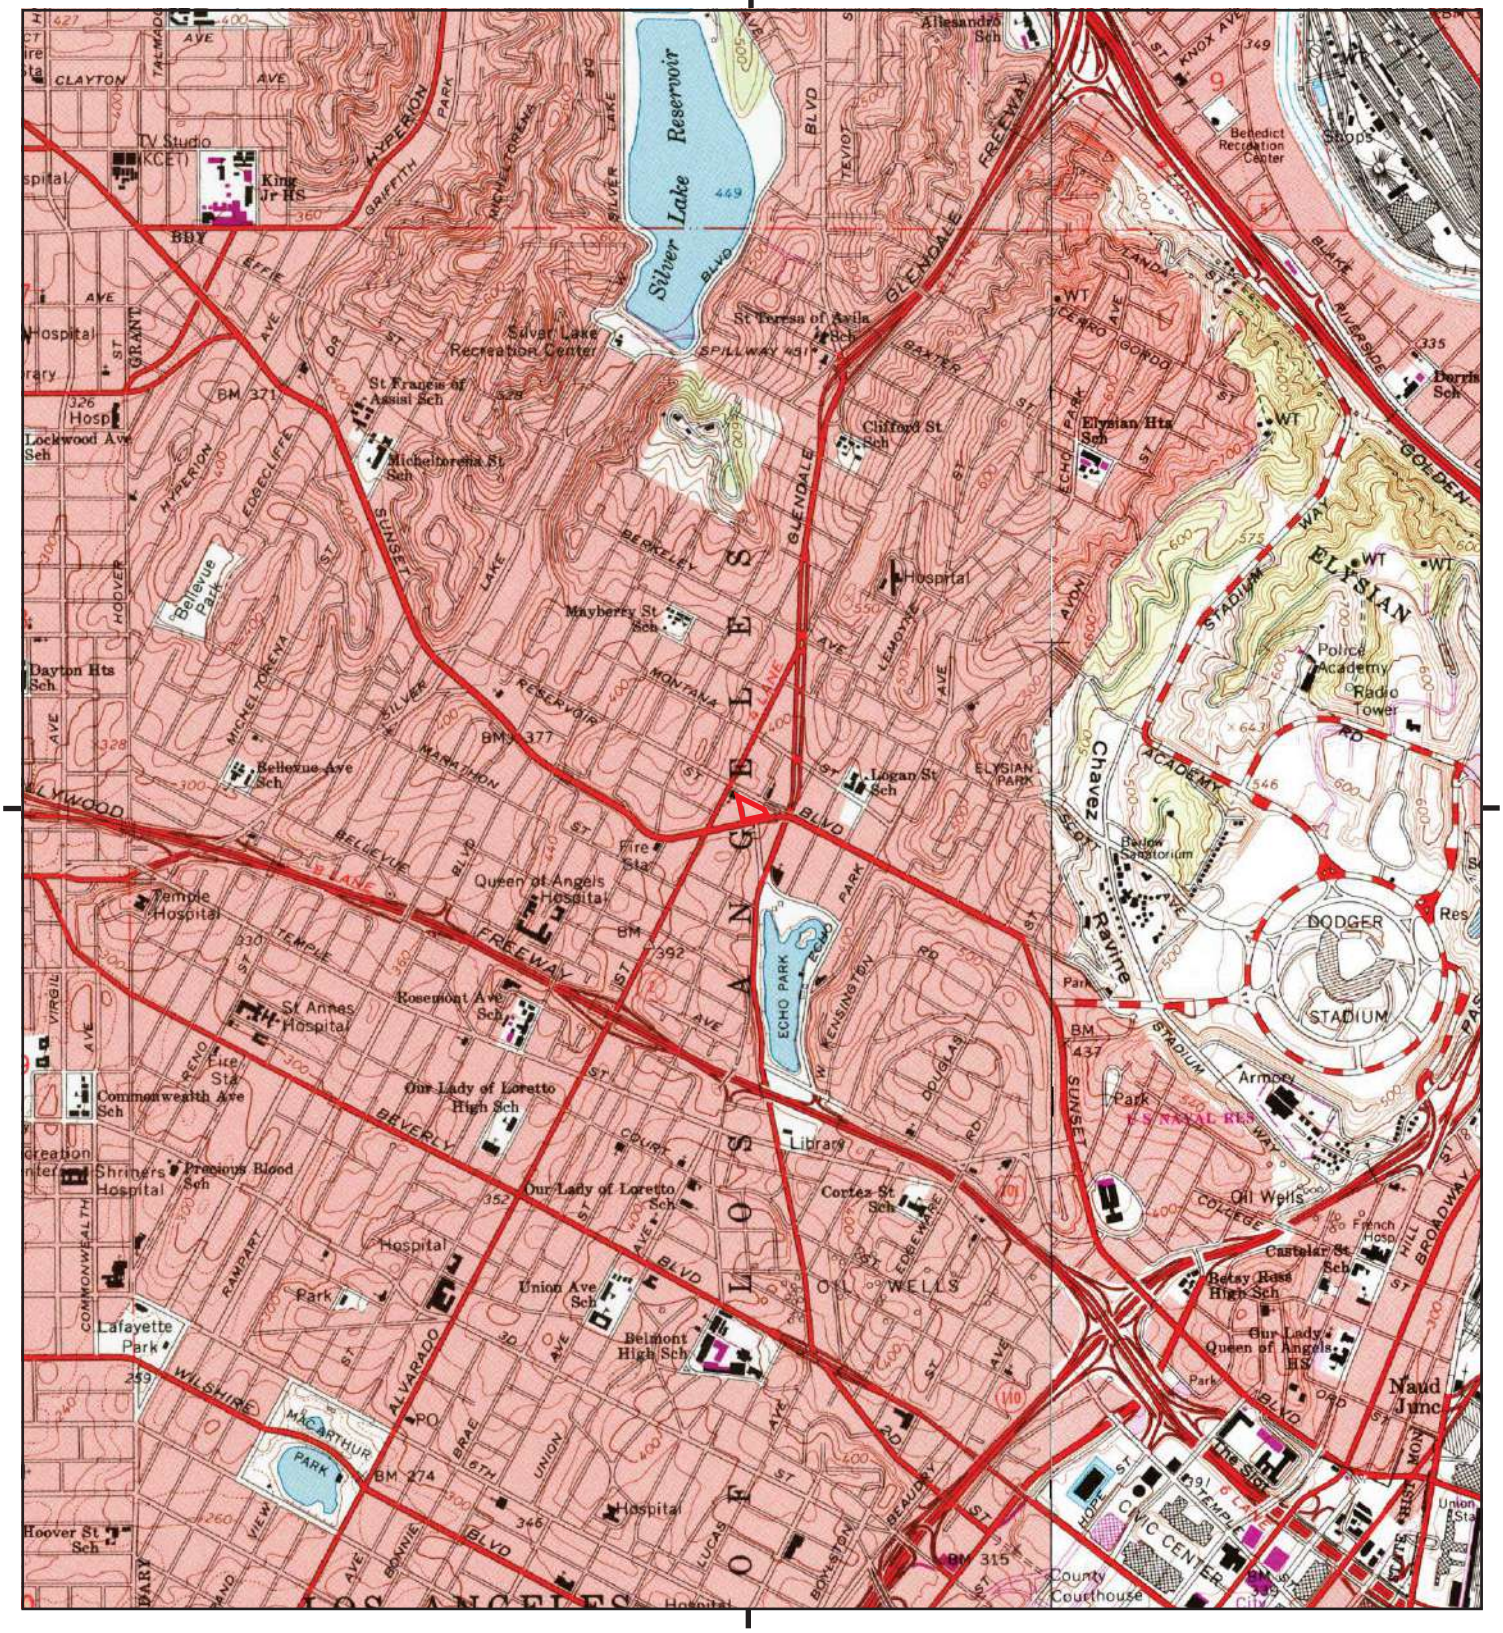

This report includes information from the following map sheet(s).

0 Miles 0.25 0.5 1 1.5

NW N NE
W E
SW S SE

TP, Hollywood, 1991, 7.5-minute
E, Los Angeles, 1994, 7.5-minute

SITE NAME: Sunset Property
ADDRESS: 1911 Sunset Boulevard
Los Angeles, CA 90026
CLIENT: Northgate Env. Management, Inc.

N

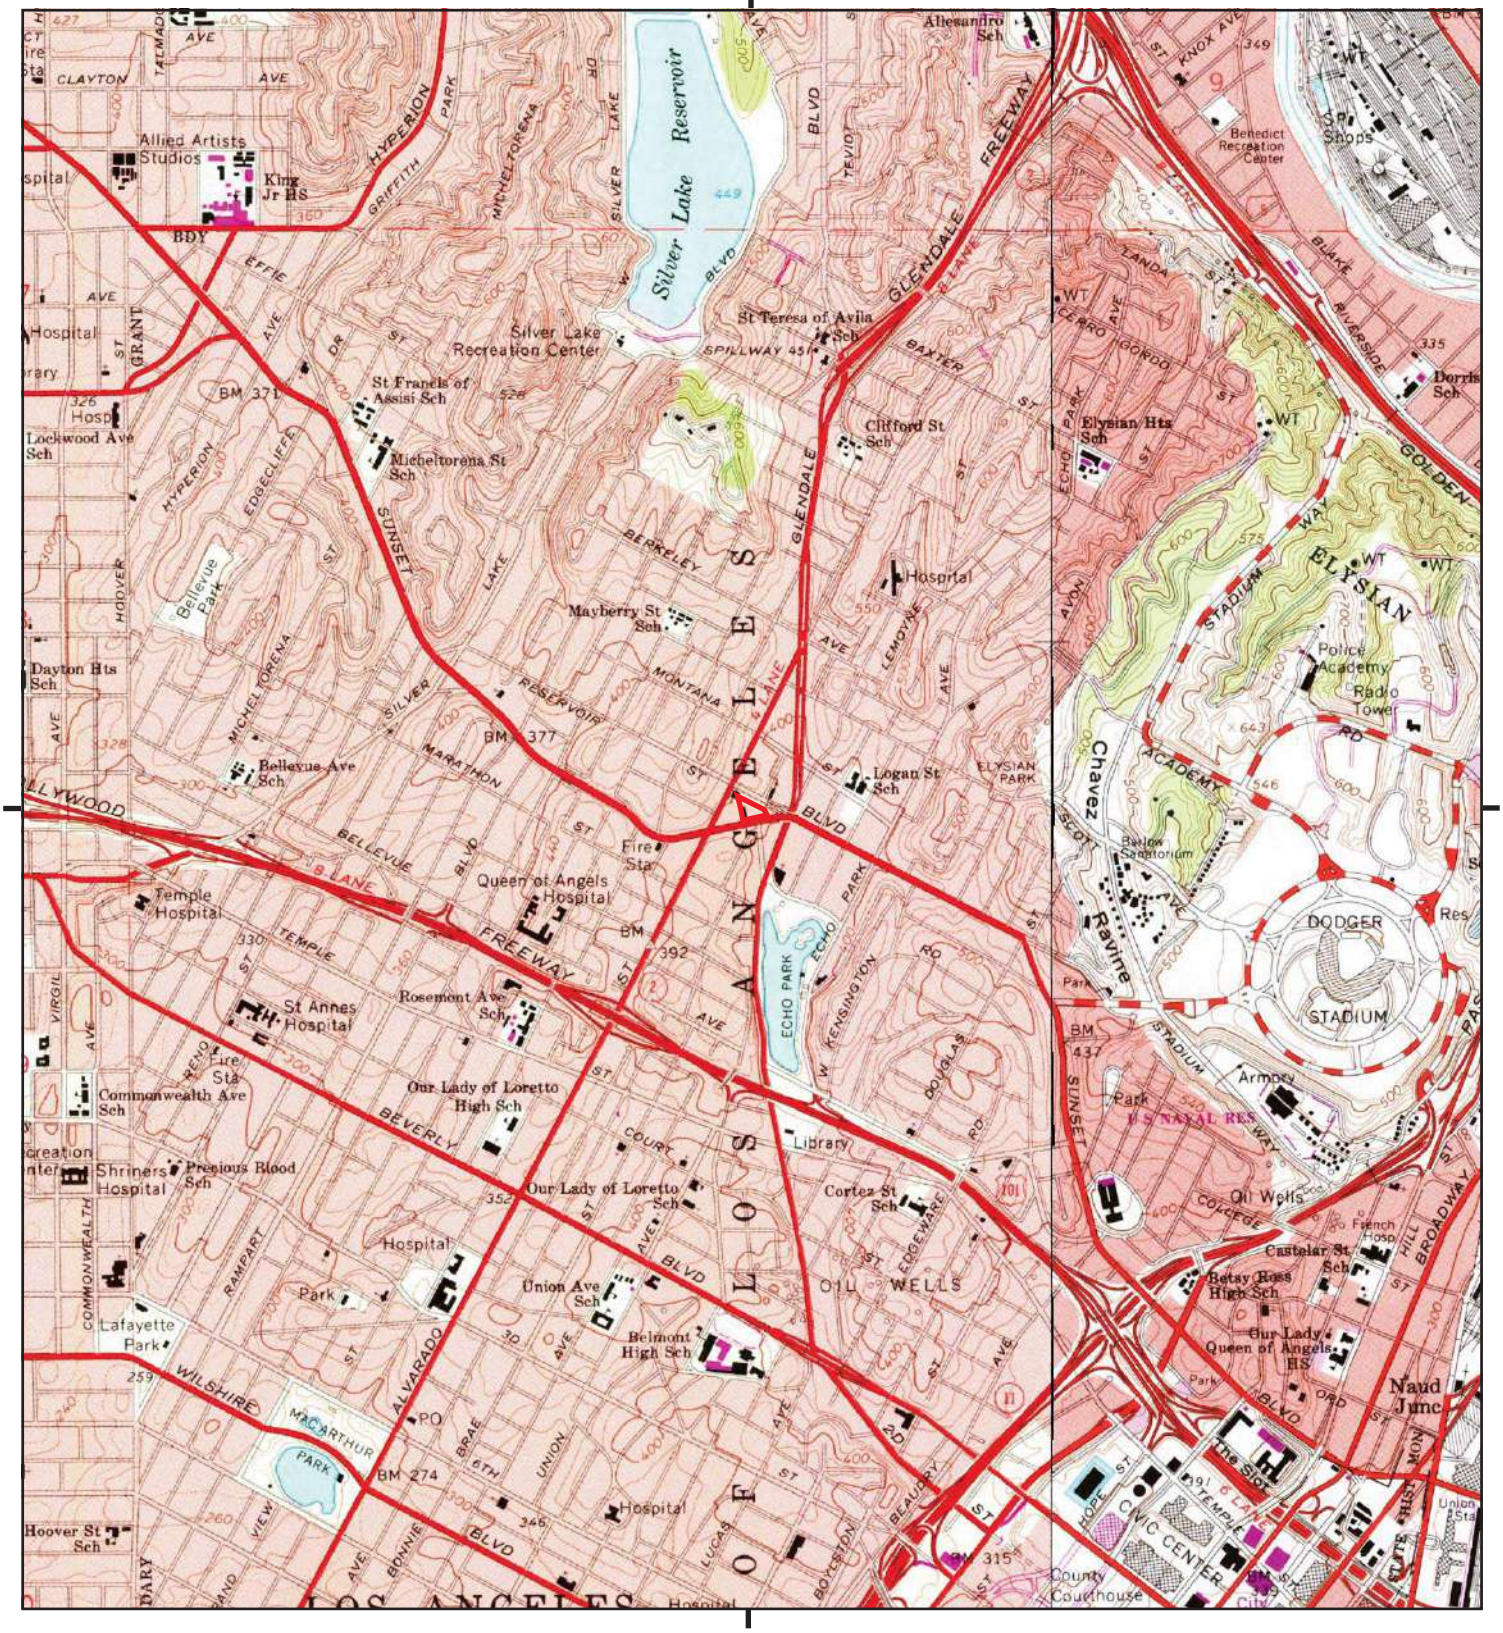

This report includes information from the following map sheet(s).

0 Miles 0.25 0.5 1 1.5

NW N NE
W E
SW S SE

TP, Hollywood, 1981, 7.5-minute
E, Los Angeles, 1981, 7.5-minute

SITE NAME: Sunset Property
ADDRESS: 1911 Sunset Boulevard
Los Angeles, CA 90026
CLIENT: Northgate Env. Management, Inc.

N

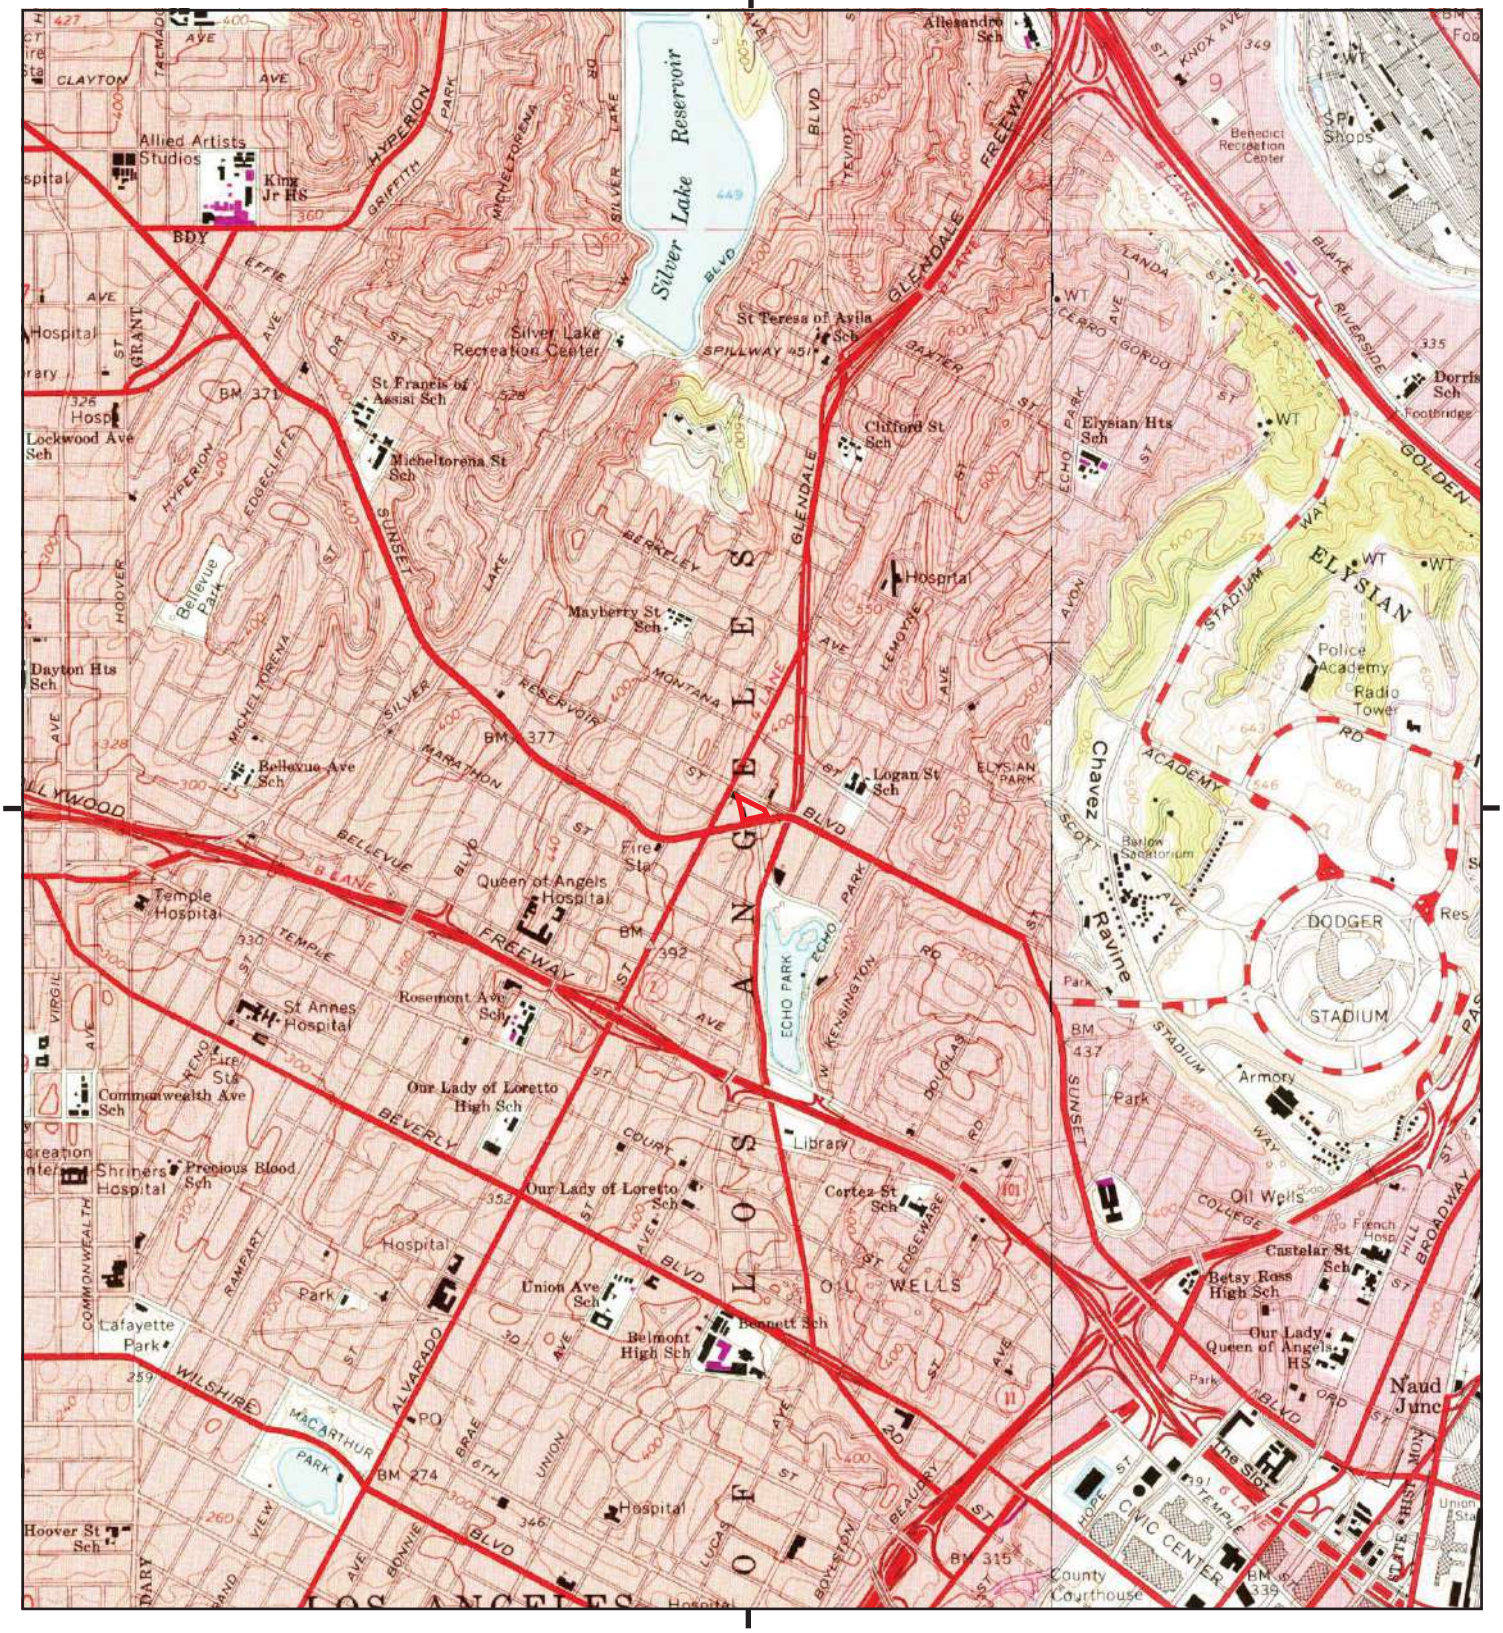

This report includes information from the following map sheet(s).

0 Miles 0.25 0.5 1 1.5

NW N NE
W E
SW S SE

TP, Hollywood, 1972, 7.5-minute
E, Los Angeles, 1972, 7.5-minute

SITE NAME: Sunset Property
ADDRESS: 1911 Sunset Boulevard
Los Angeles, CA 90026
CLIENT: Northgate Env. Management, Inc.

N

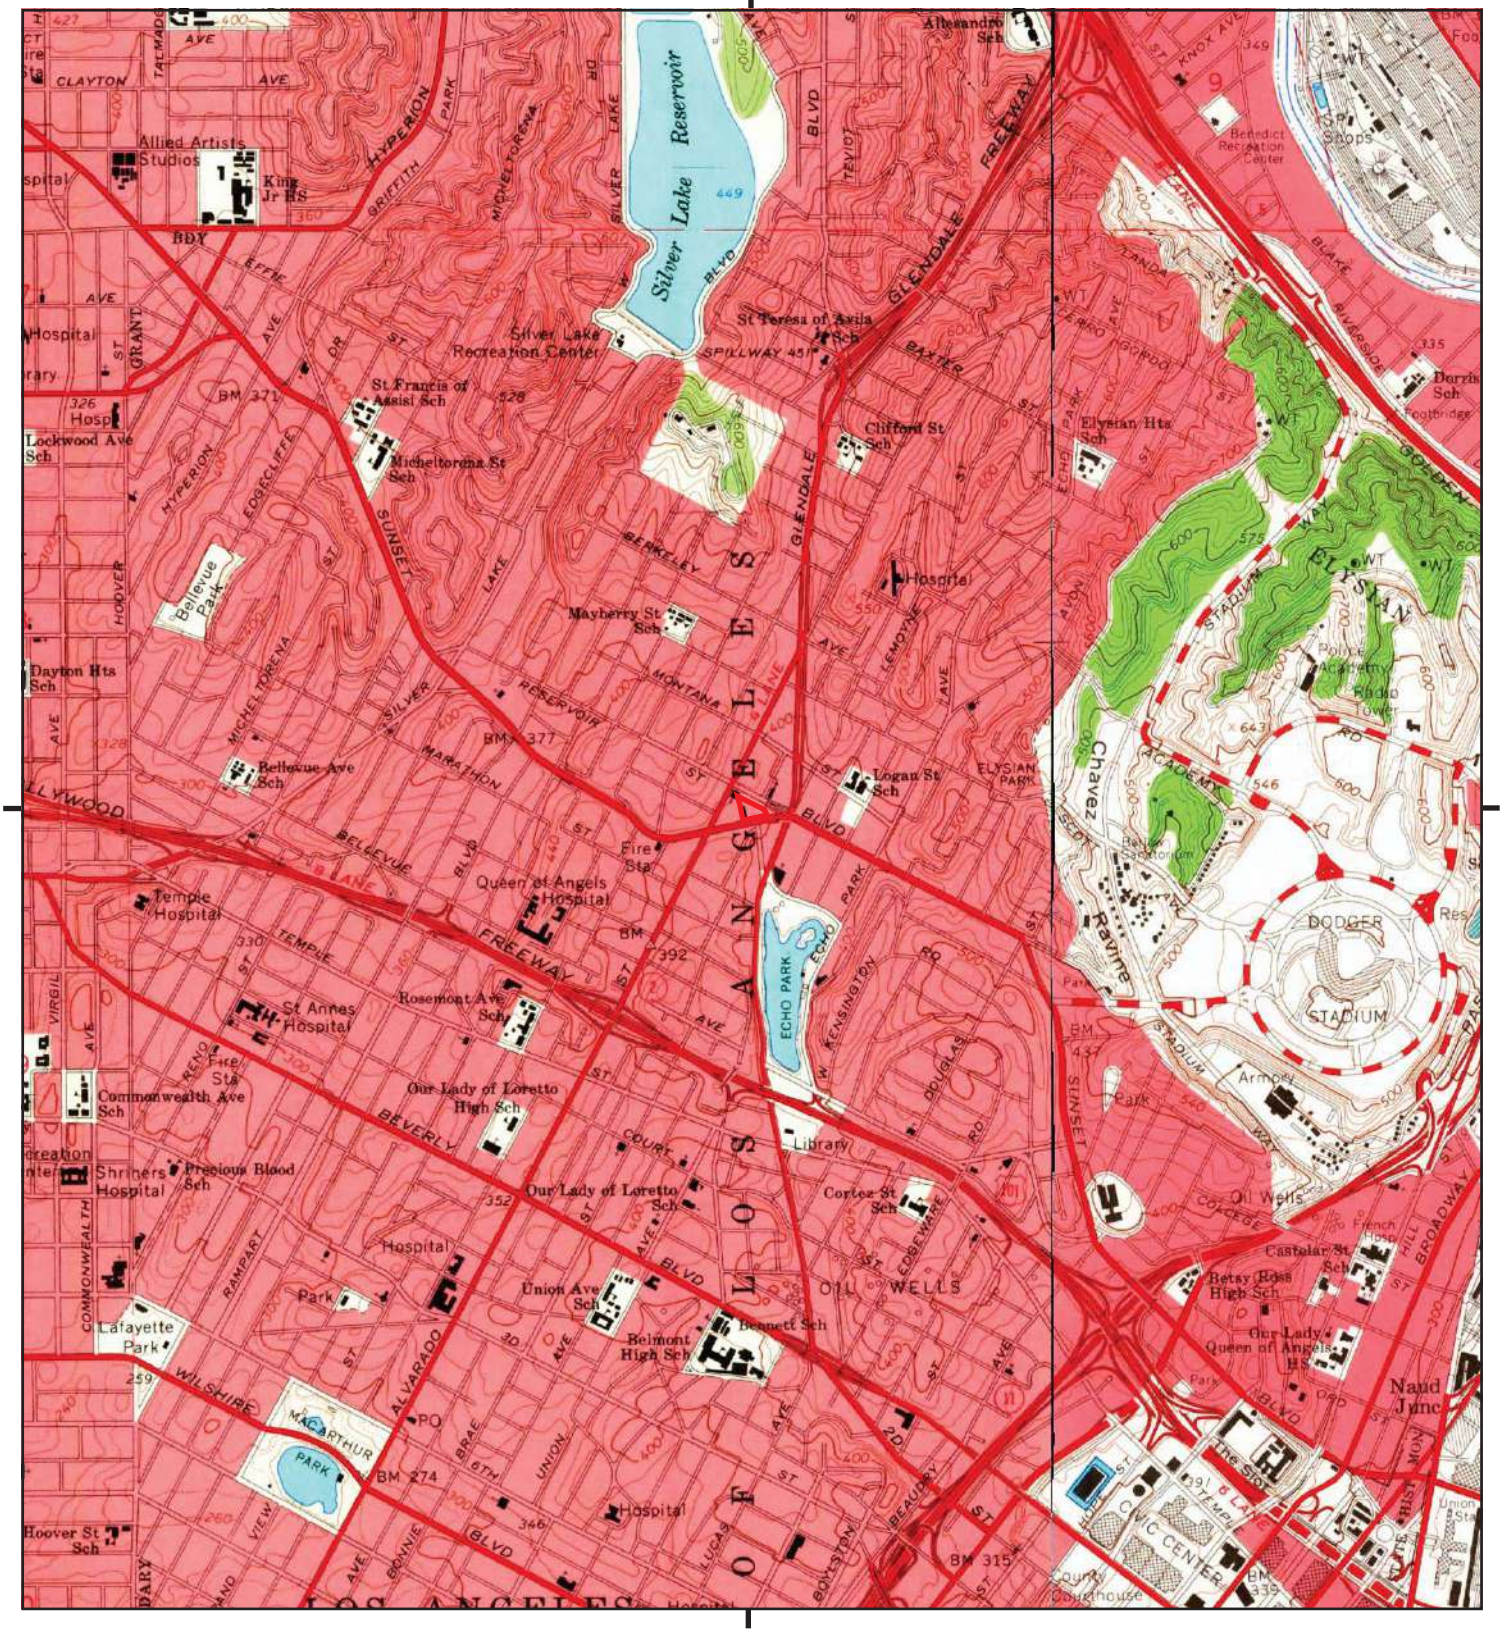

This report includes information from the following map sheet(s).

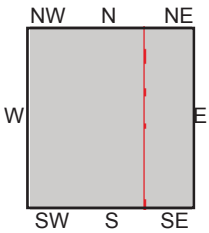

TP, Hollywood, 1966, 7.5-minute
E, Los Angeles, 1966, 7.5-minute

SITE NAME: Sunset Property
ADDRESS: 1911 Sunset Boulevard
Los Angeles, CA 90026
CLIENT: Northgate Env. Management, Inc.

N

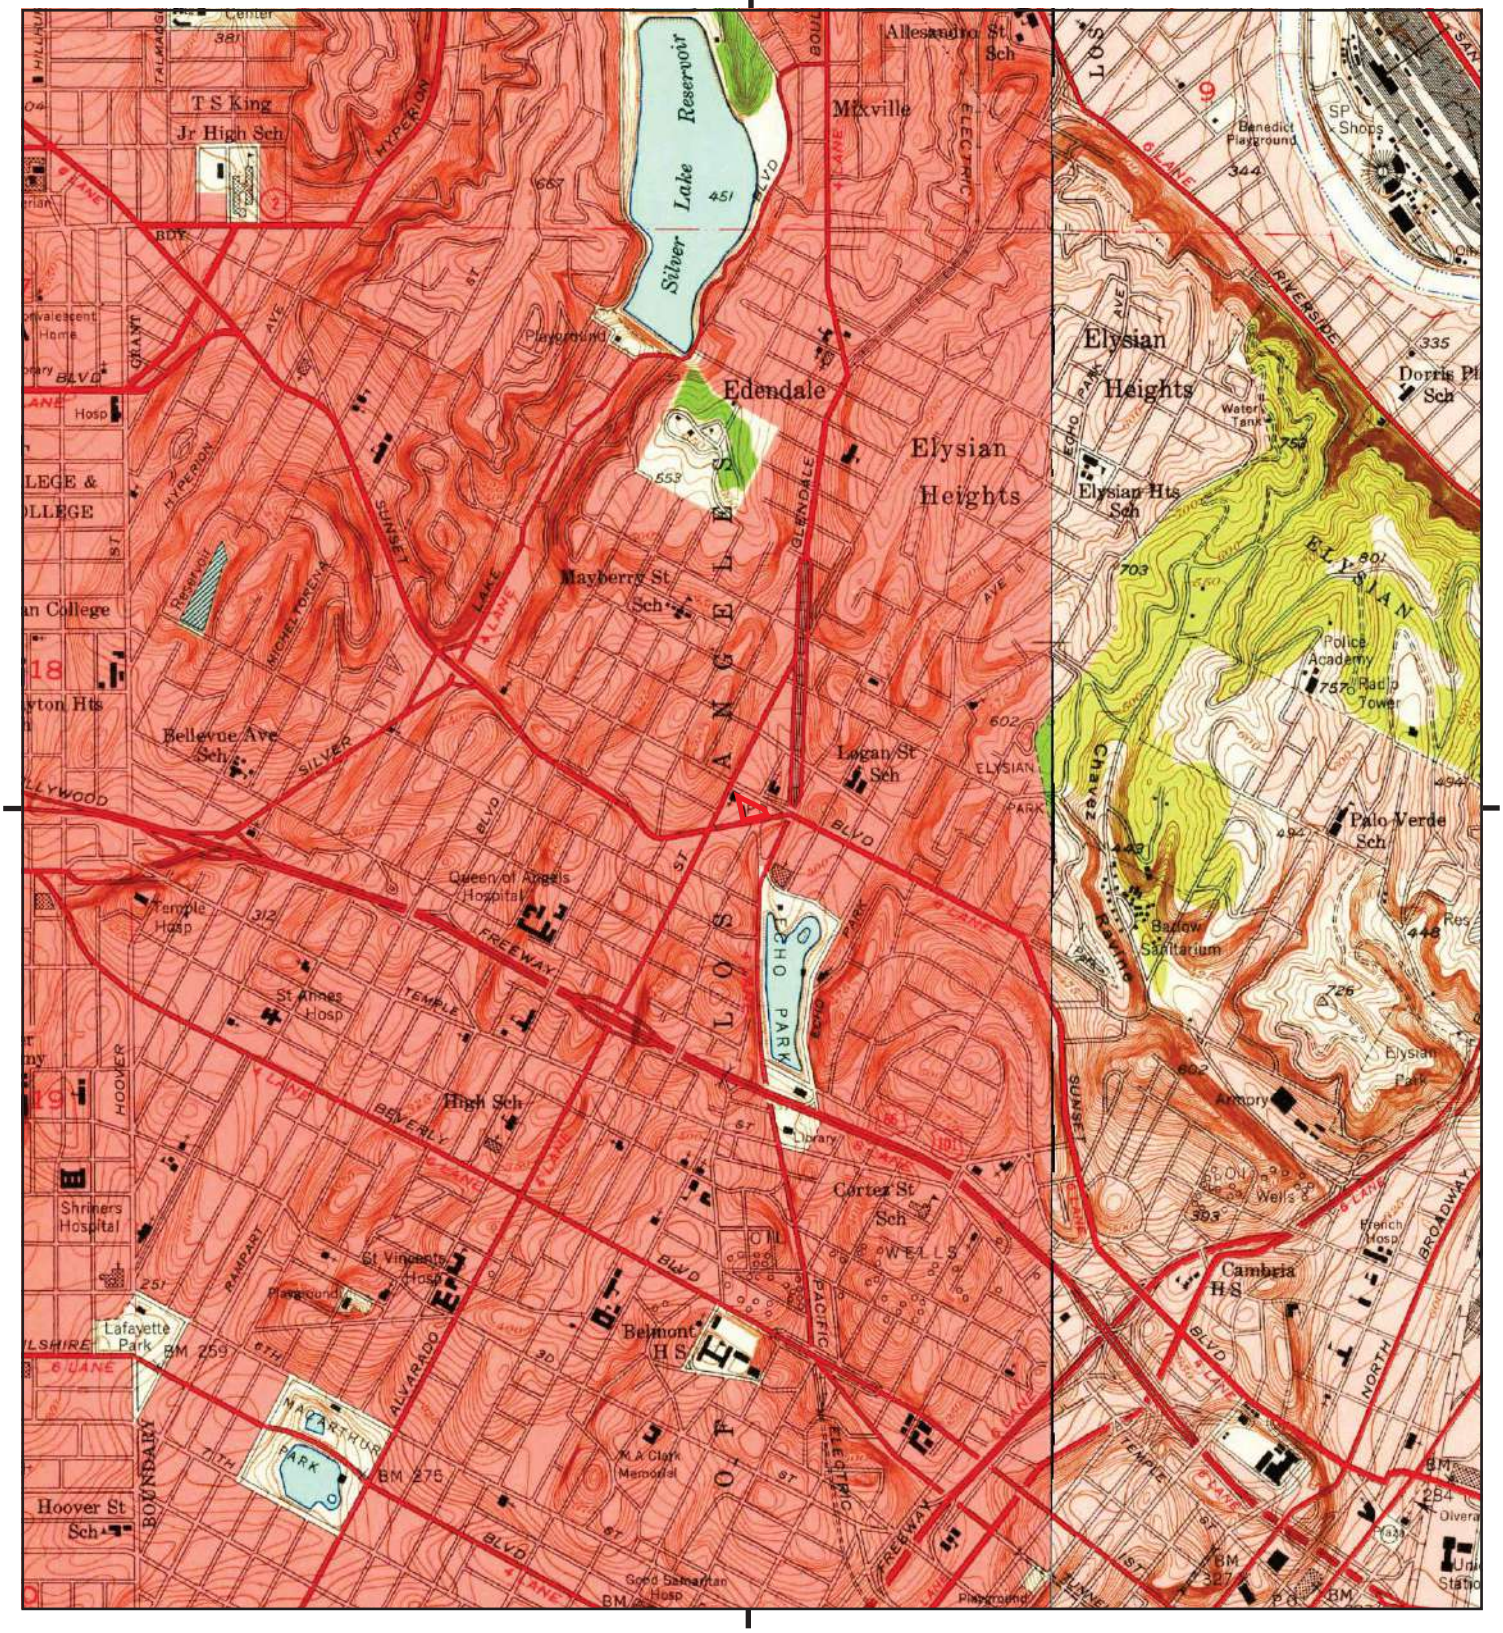

This report includes information from the following map sheet(s).

0 Miles 0.25 0.5 1 1.5

NW N NE
W E
SW S SE

TP, Hollywood, 1953, 7.5-minute
E, Los Angeles, 1953, 7.5-minute

SITE NAME: Sunset Property
ADDRESS: 1911 Sunset Boulevard
Los Angeles, CA 90026
CLIENT: Northgate Env. Management, Inc.

N

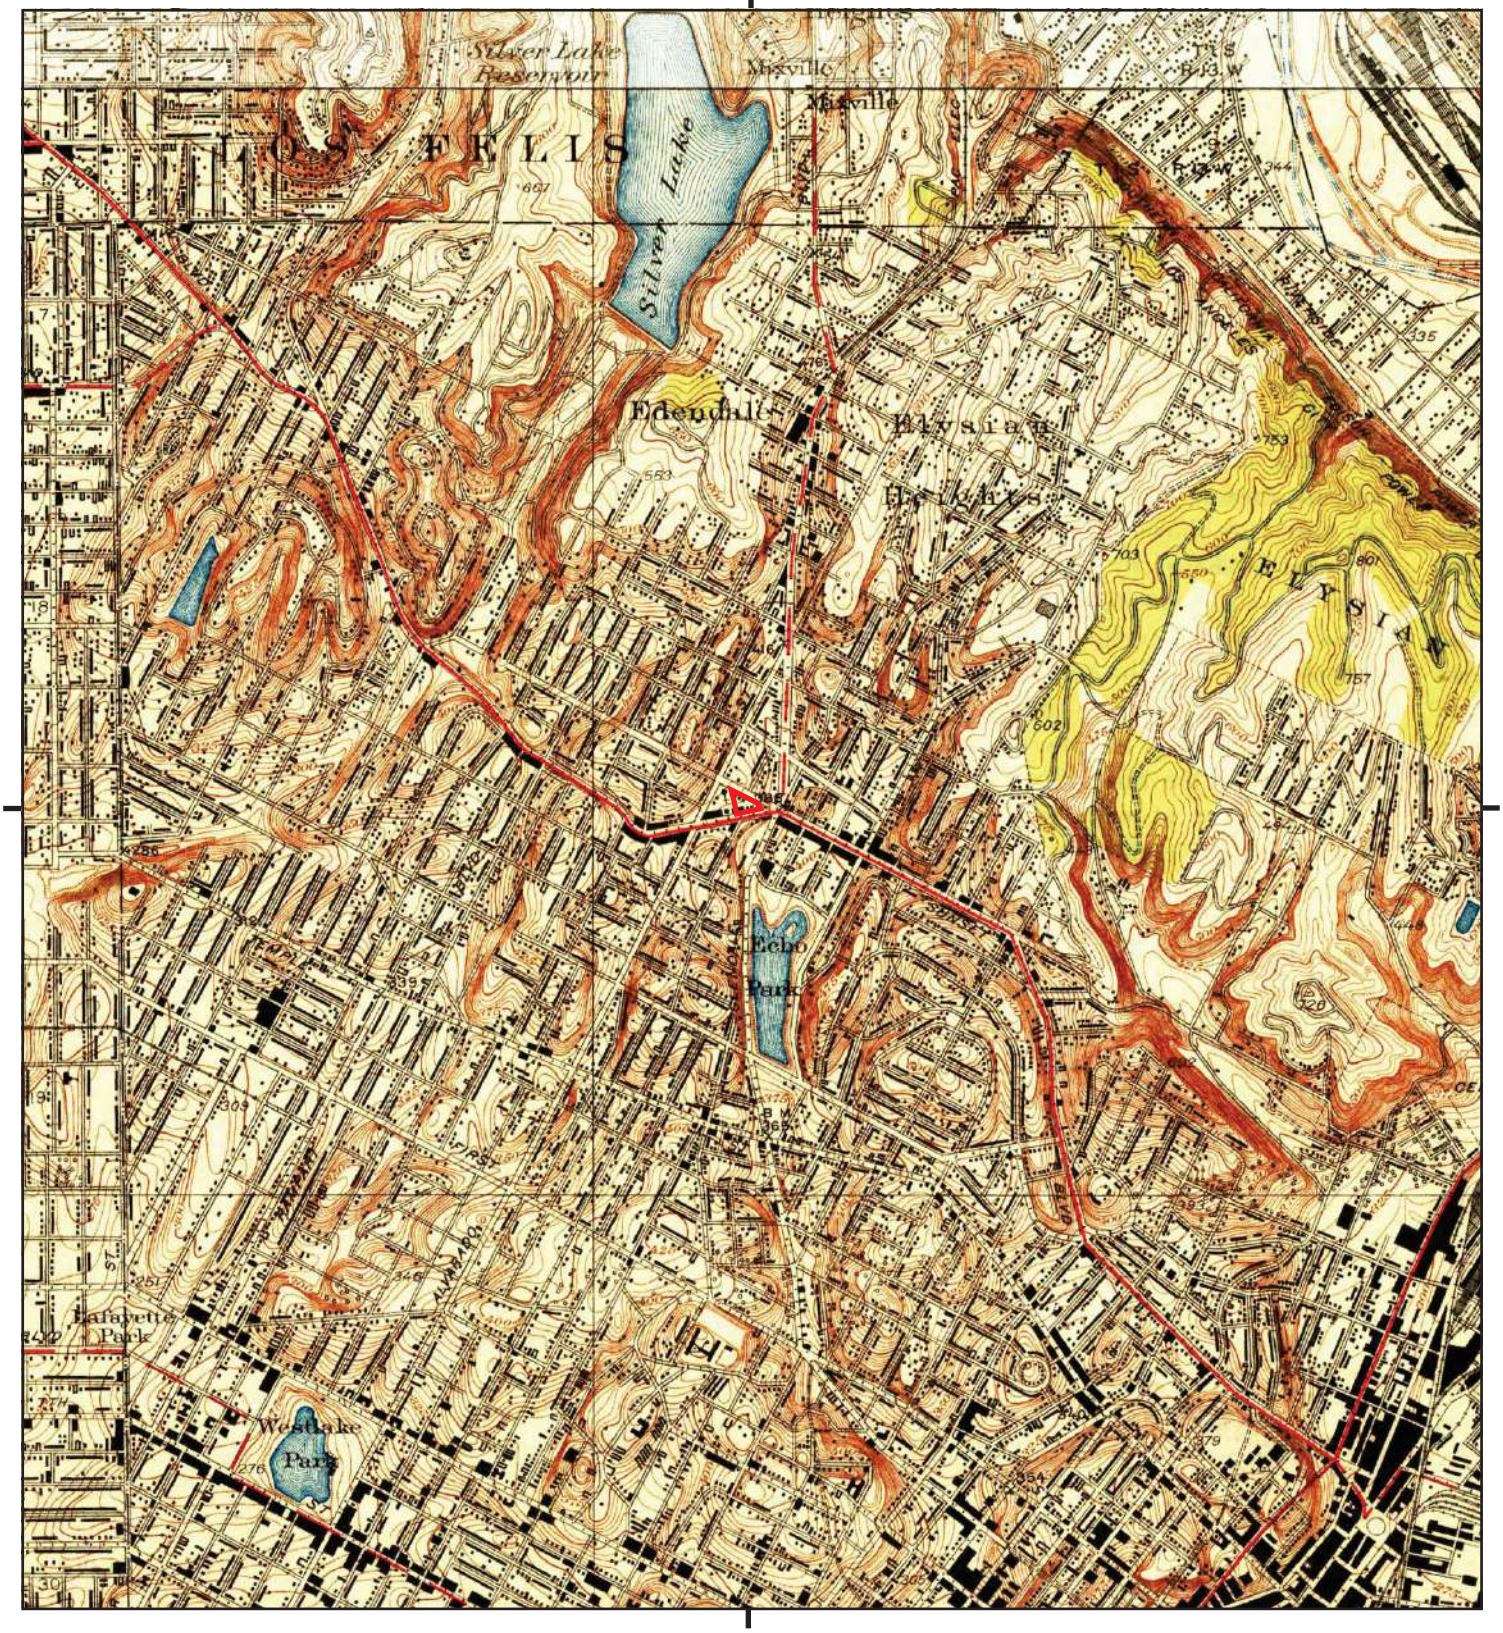

This report includes information from the following map sheet(s).

0 Miles 0.25 0.5 1 1.5

NW N NE
W E
SW S SE

TP, Los Angeles, 1928, 7.5-minute
N, Glendale, 1928, 7.5-minute

SITE NAME: Sunset Property
ADDRESS: 1911 Sunset Boulevard
Los Angeles, CA 90026
CLIENT: Northgate Env. Management, Inc.

N

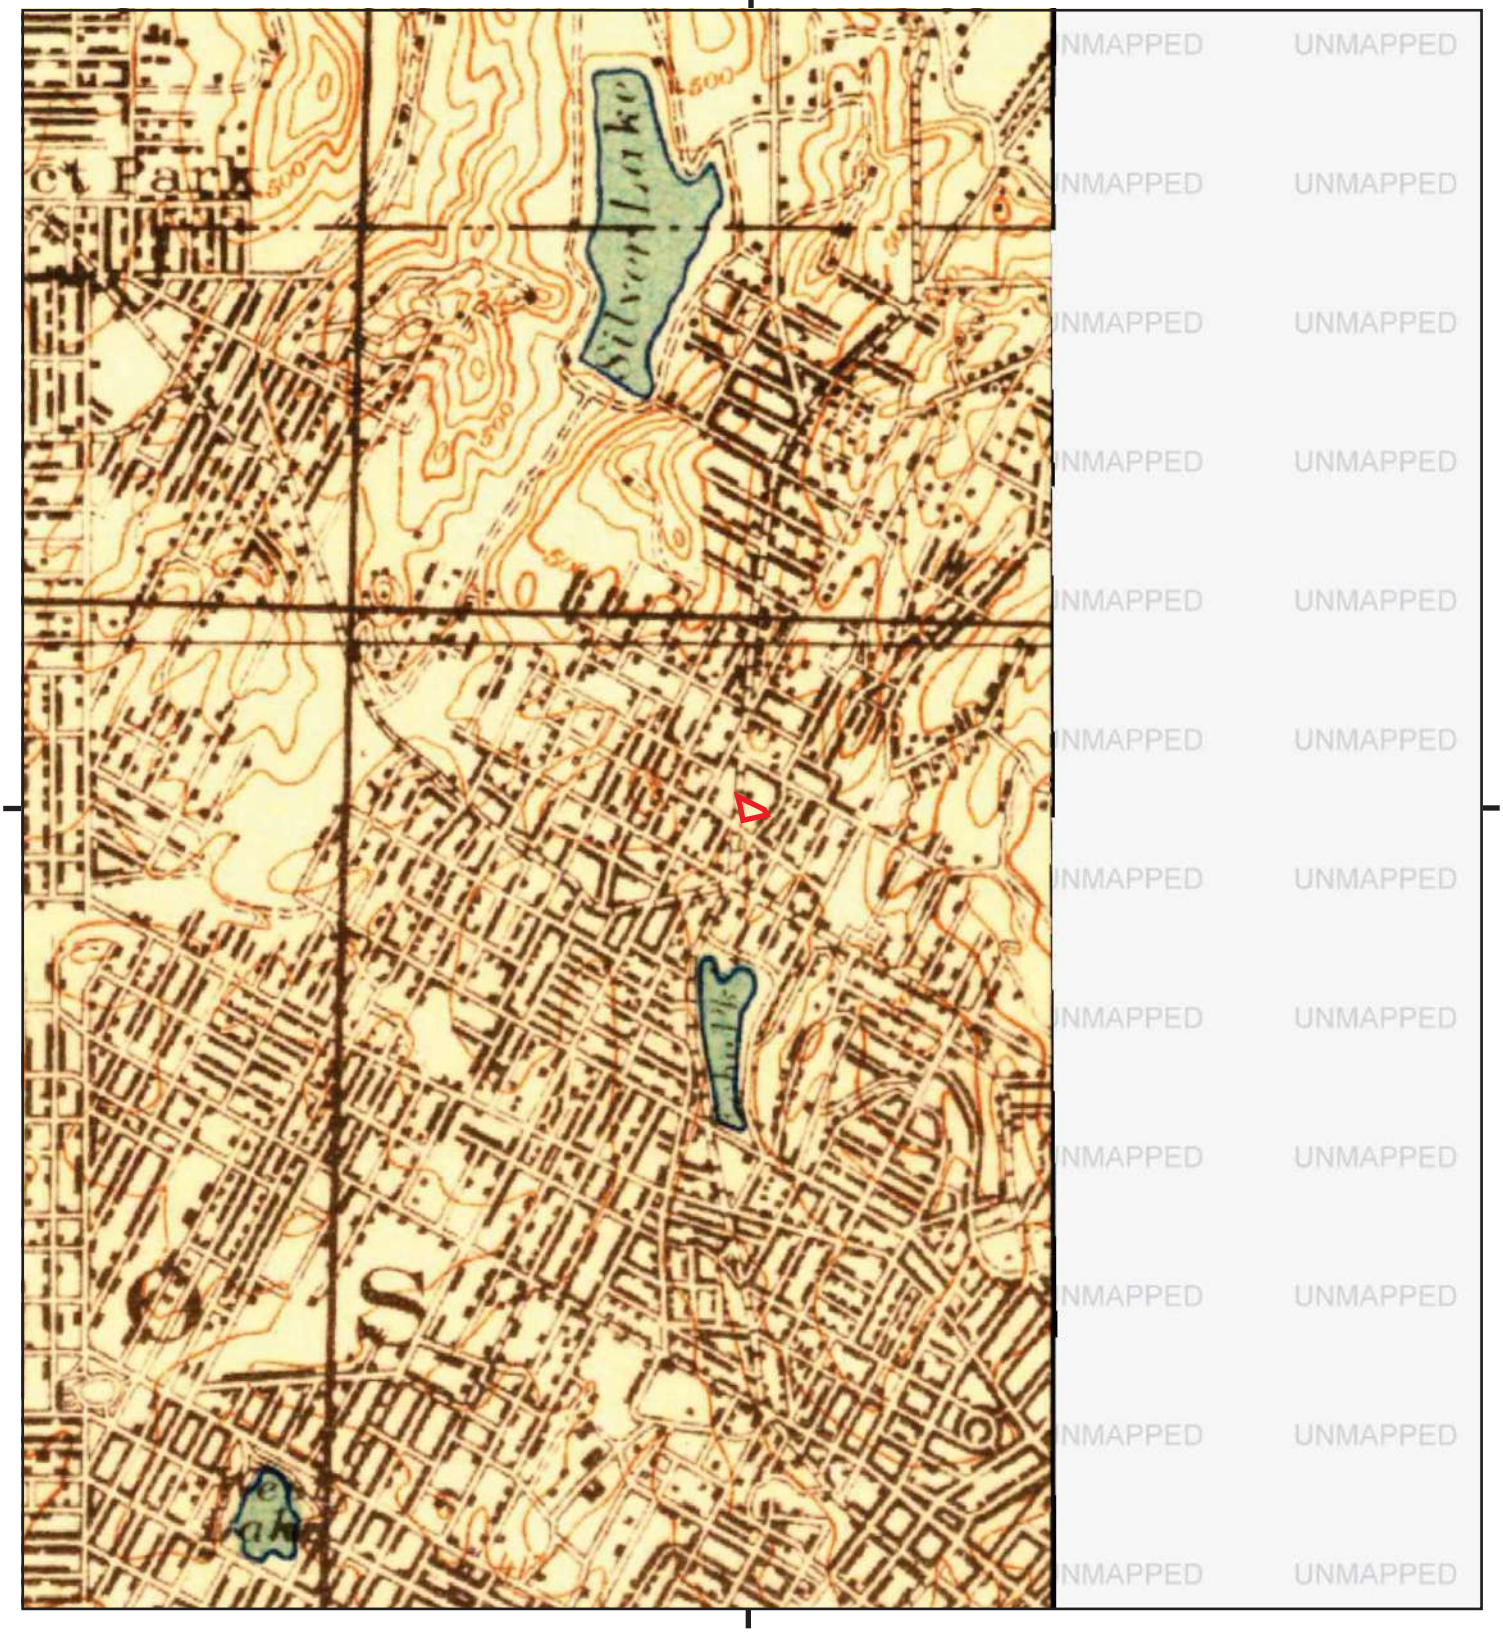

This report includes information from the following map sheet(s).

0 Miles 0.25 0.5 1 1.5

NW N NE
W E
SW S SE

TP, Santa Monica, 1921, 15-minute

SITE NAME: Sunset Property
ADDRESS: 1911 Sunset Boulevard
Los Angeles, CA 90026
CLIENT: Northgate Env. Management, Inc.

N

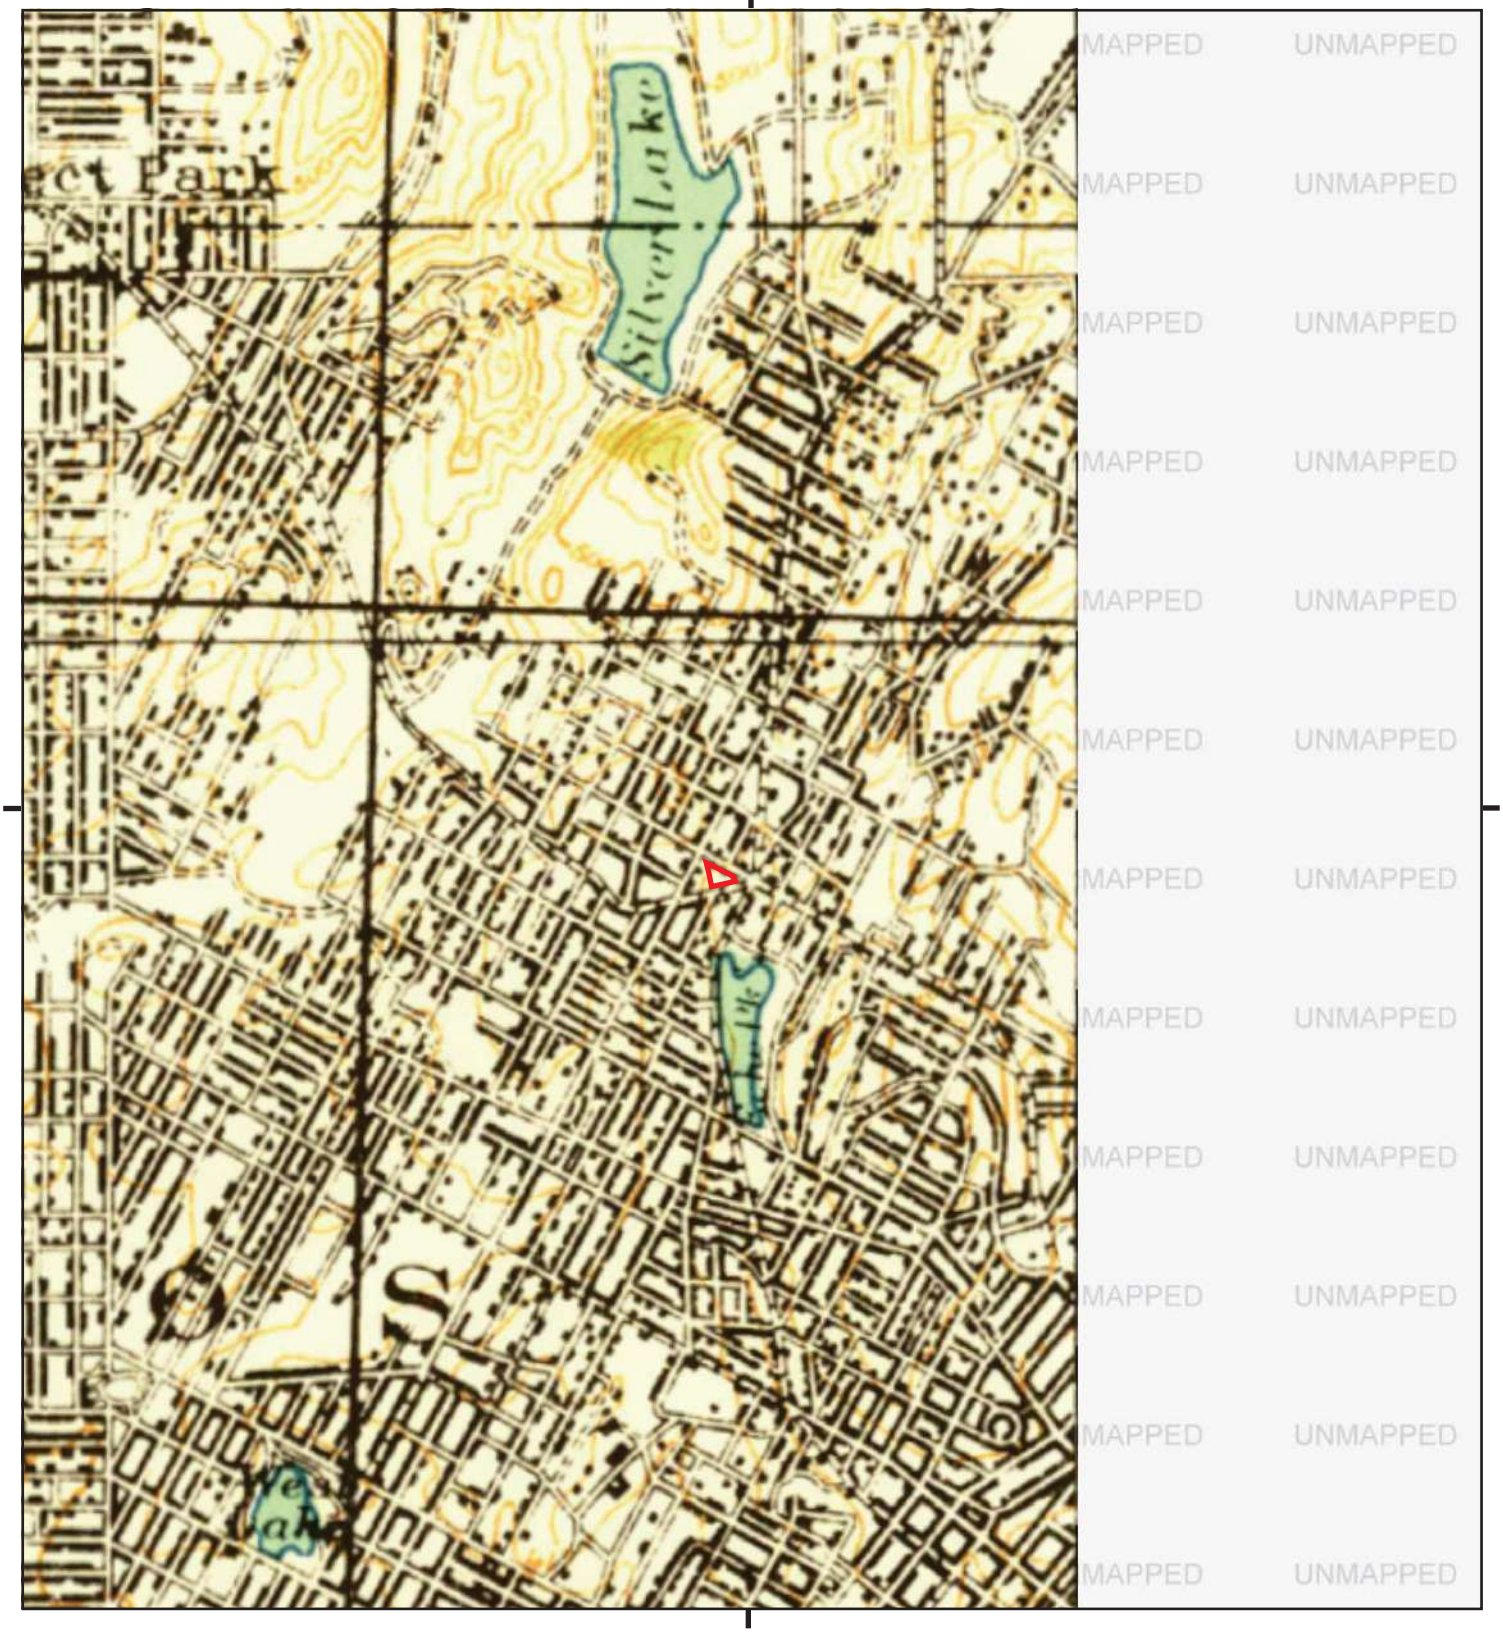

This report includes information from the following map sheet(s).

0 Miles 0.25 0.5 1 1.5

NW N NE
W E
SW S SE

TP, SANTA MONICA, 1920, 15-minute

SITE NAME: Sunset Property
ADDRESS: 1911 Sunset Boulevard
Los Angeles, CA 90026
CLIENT: Northgate Env. Management, Inc.

N

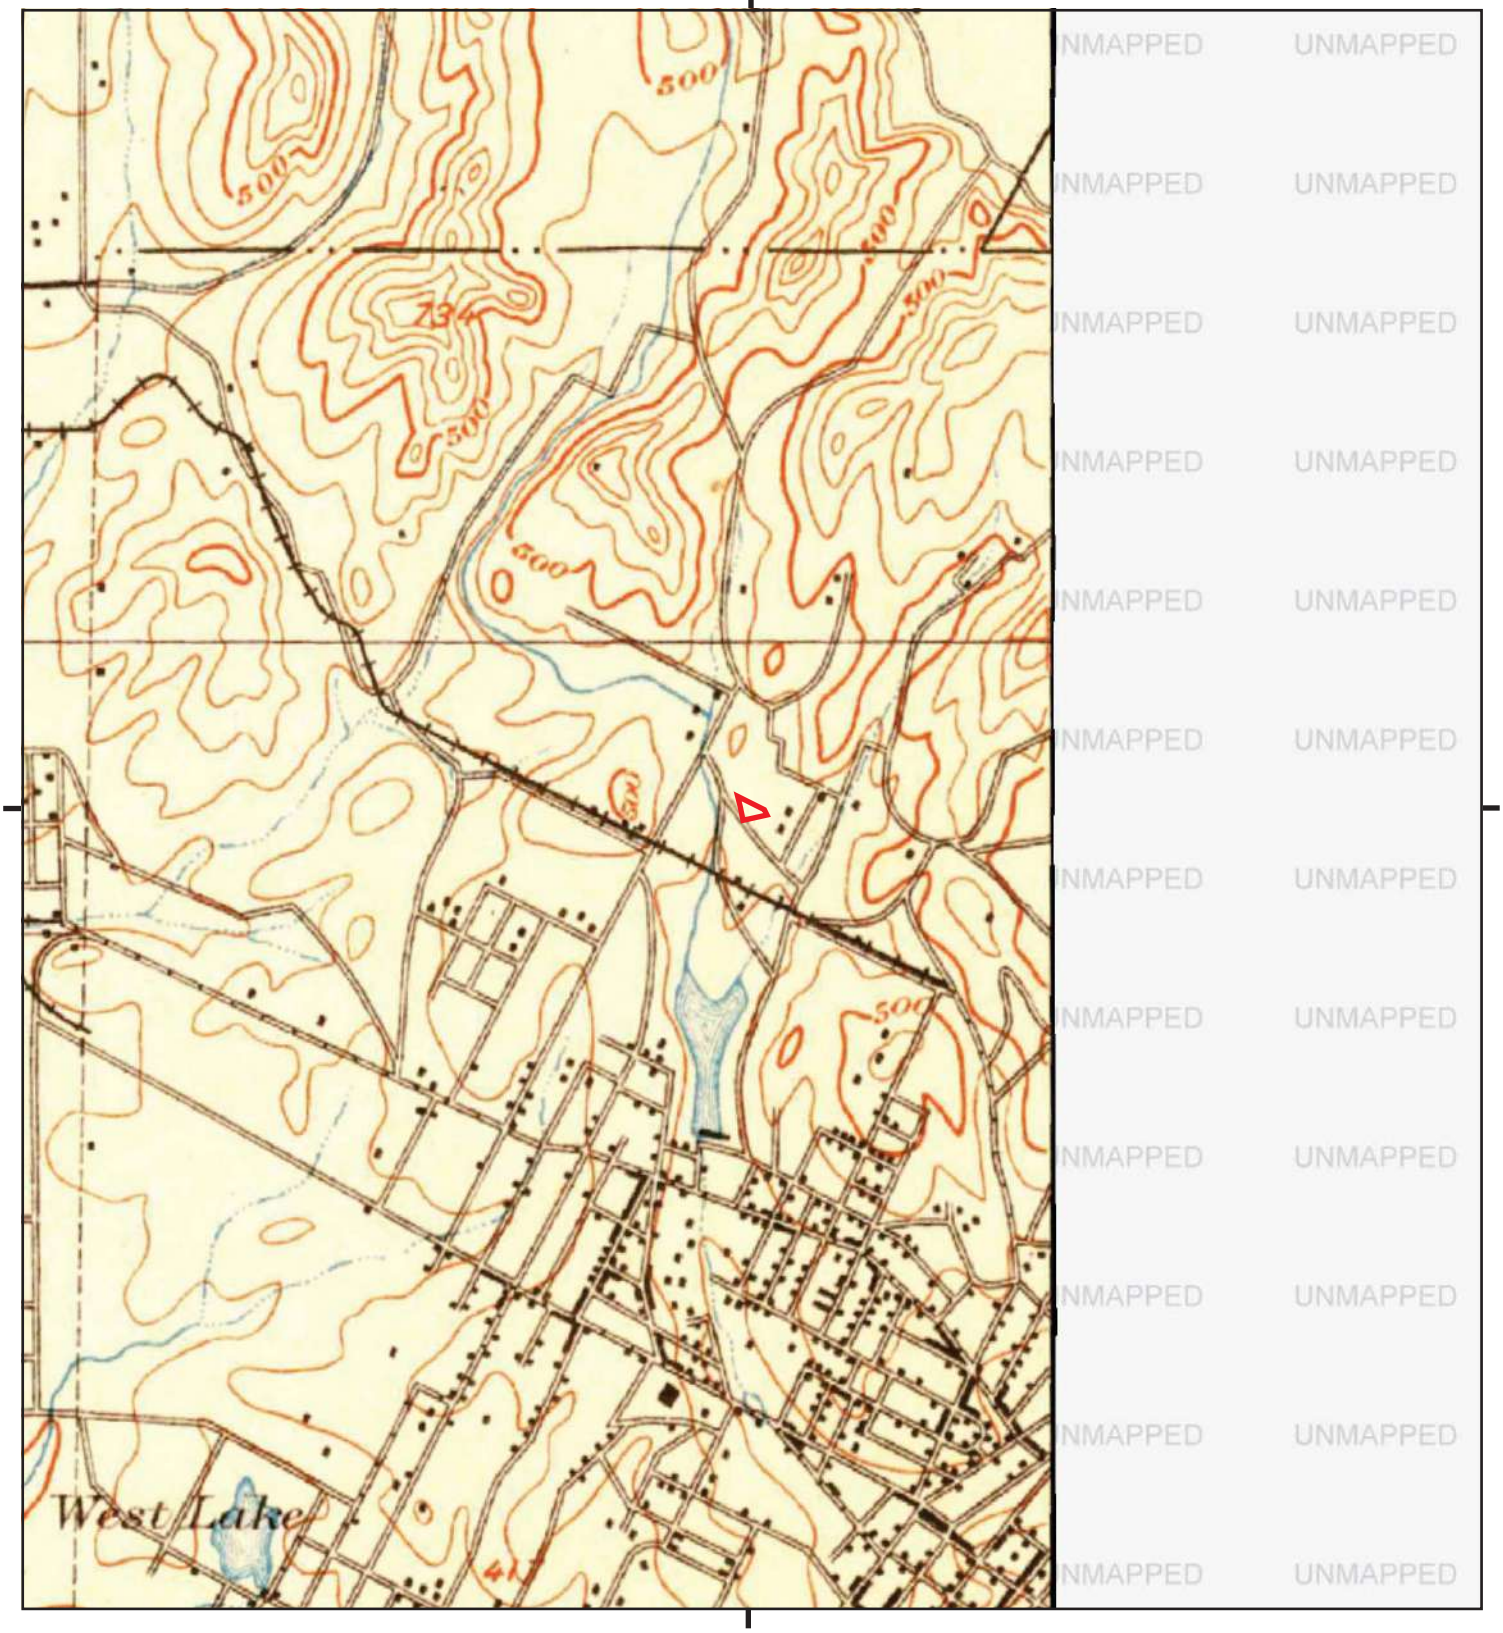

This report includes information from the following map sheet(s).

0 Miles 0.25 0.5 1 1.5

NW N NE
W E
SW S SE

TP, Santa Monica, 1902, 15-minute

SITE NAME: Sunset Property
ADDRESS: 1911 Sunset Boulevard
Los Angeles, CA 90026
CLIENT: Northgate Env. Management, Inc.

N

Historical Topo Map

1900

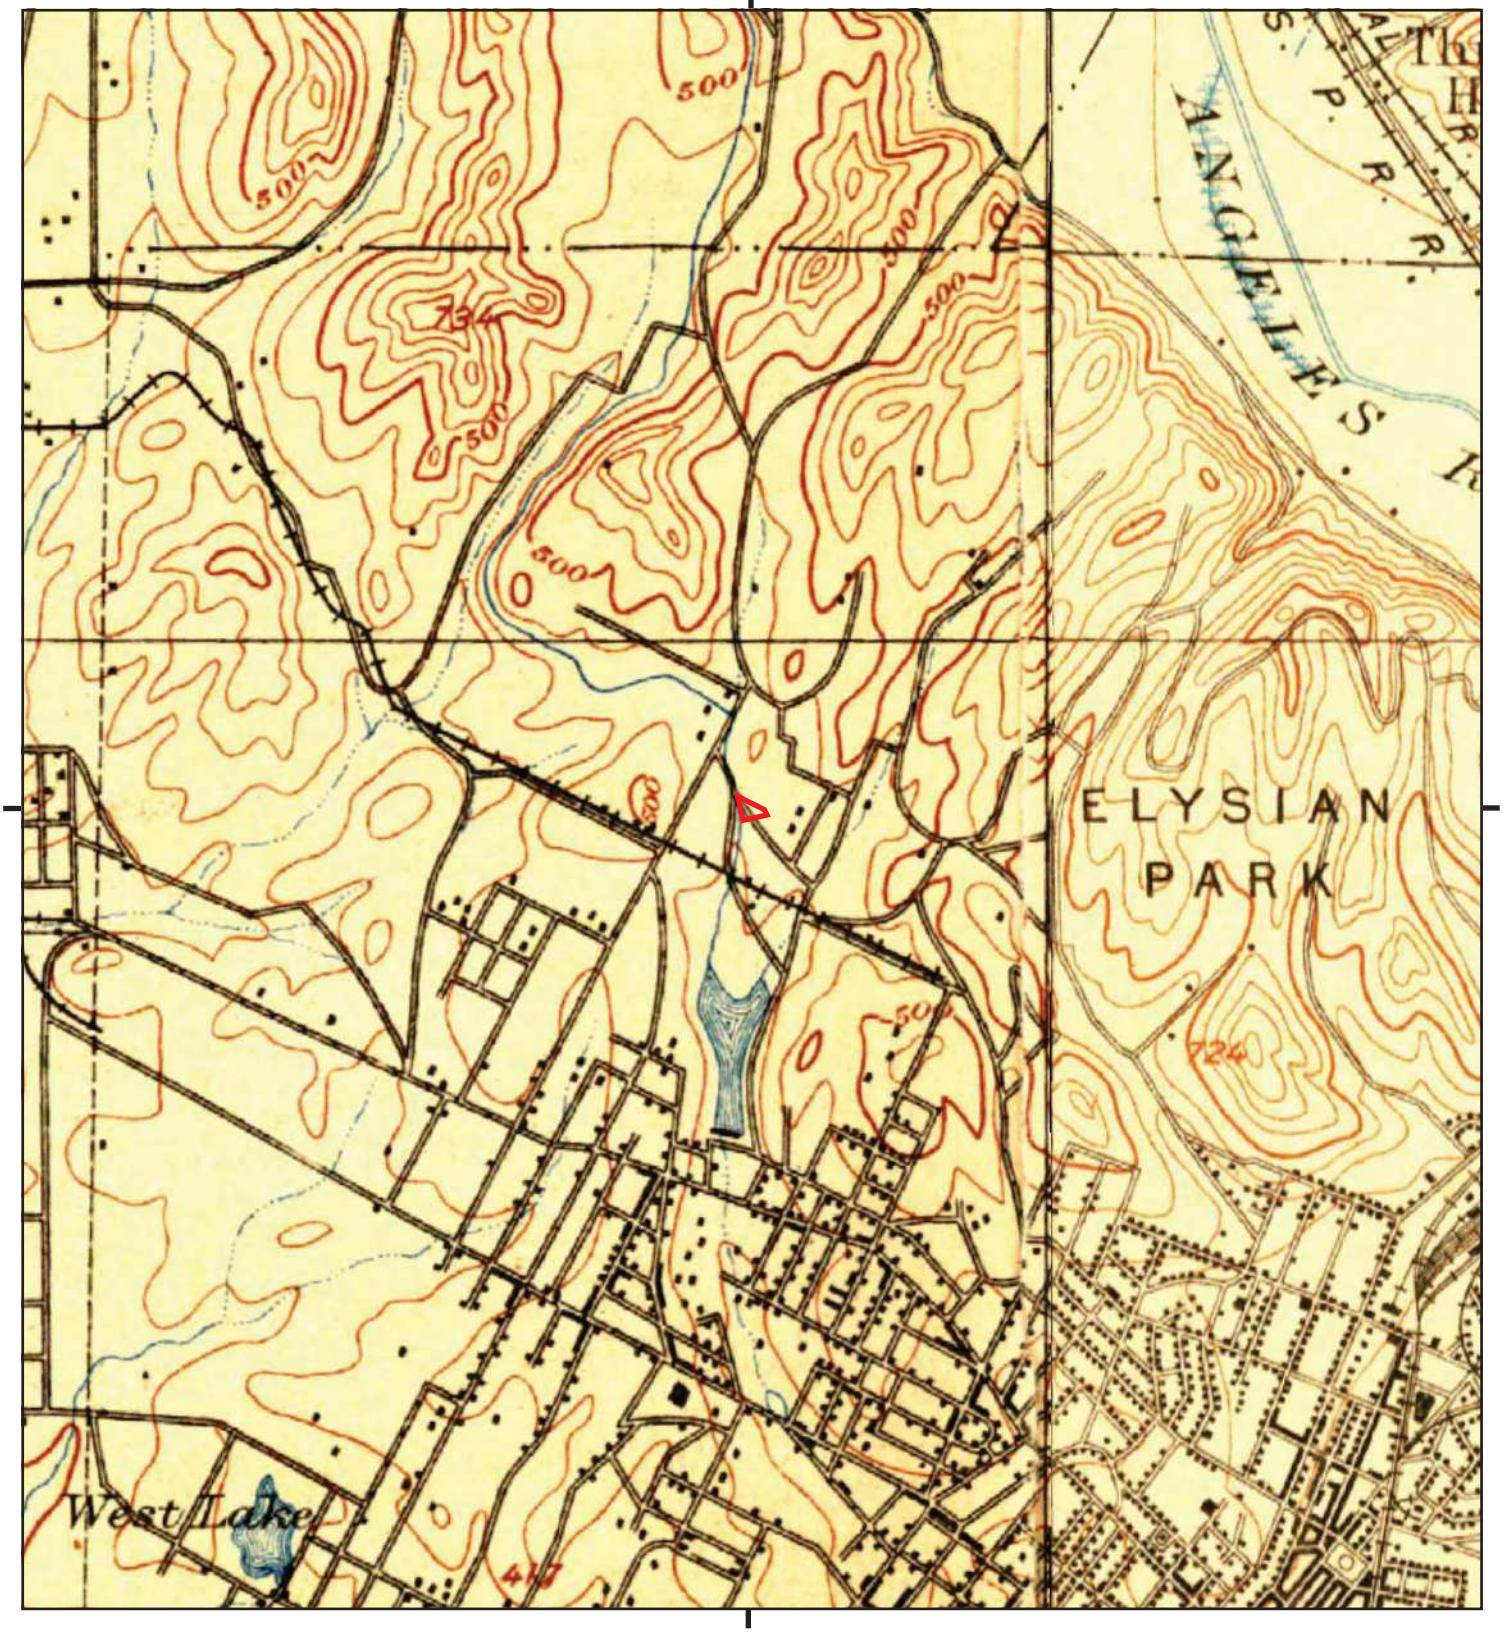

This report includes information from the following map sheet(s).

0 Miles 0.25 0.5 1 1.5

NW N NE
W E
SW S SE

TP, Los Angeles, 1900, 15-minute
E, Pasadena, 1900, 15-minute

SITE NAME: Sunset Property
ADDRESS: 1911 Sunset Boulevard
Los Angeles, CA 90026
CLIENT: Northgate Env. Management, Inc.

N

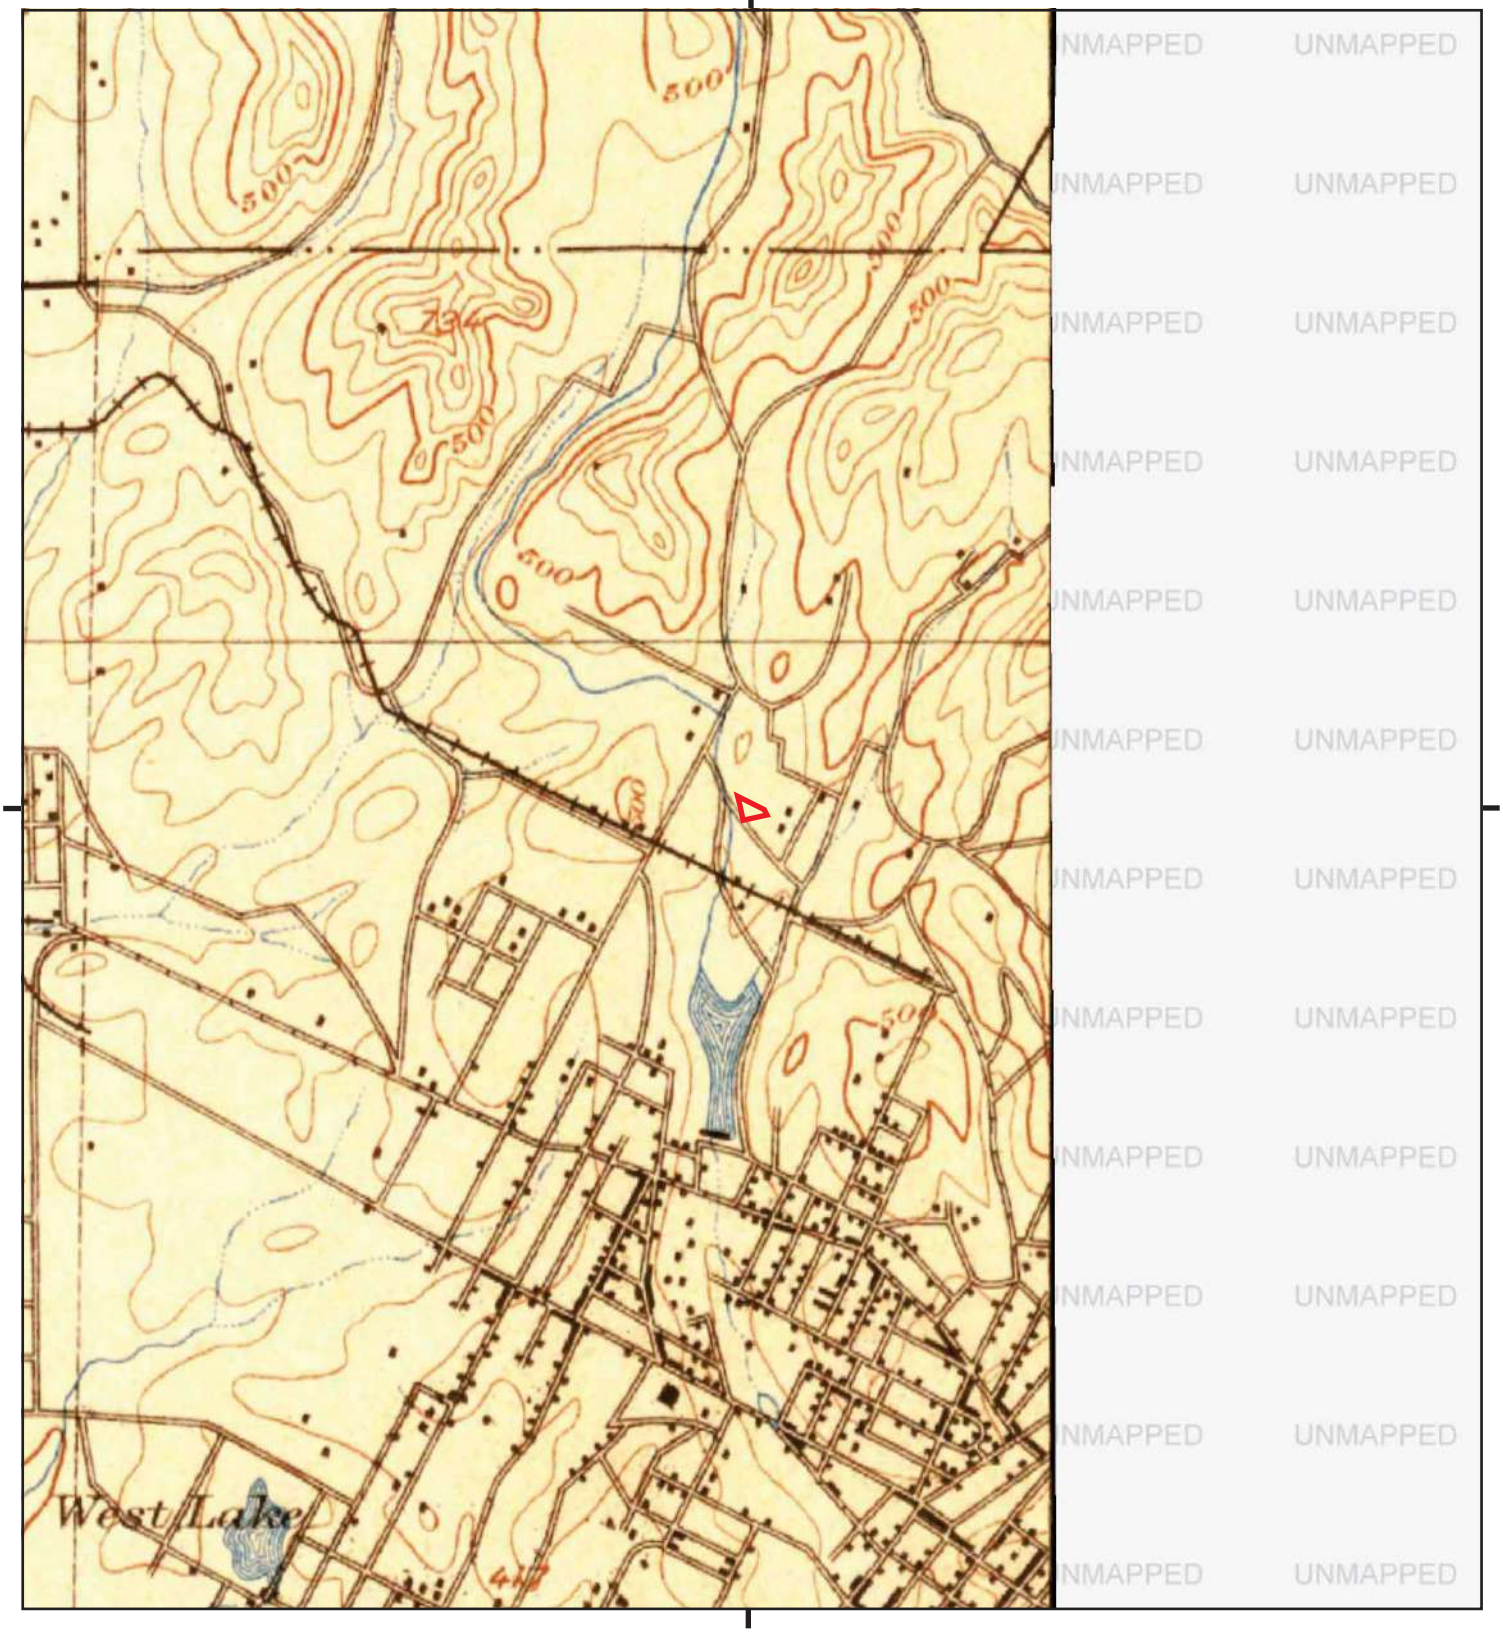

This report includes information from the following map sheet(s).

0 Miles 0.25 0.5 1 1.5

NW N NE
W E
SW S SE

TP, Santa Monica, 1898, 15-minute

SITE NAME: Sunset Property
ADDRESS: 1911 Sunset Boulevard
Los Angeles, CA 90026
CLIENT: Northgate Env. Management, Inc.

N

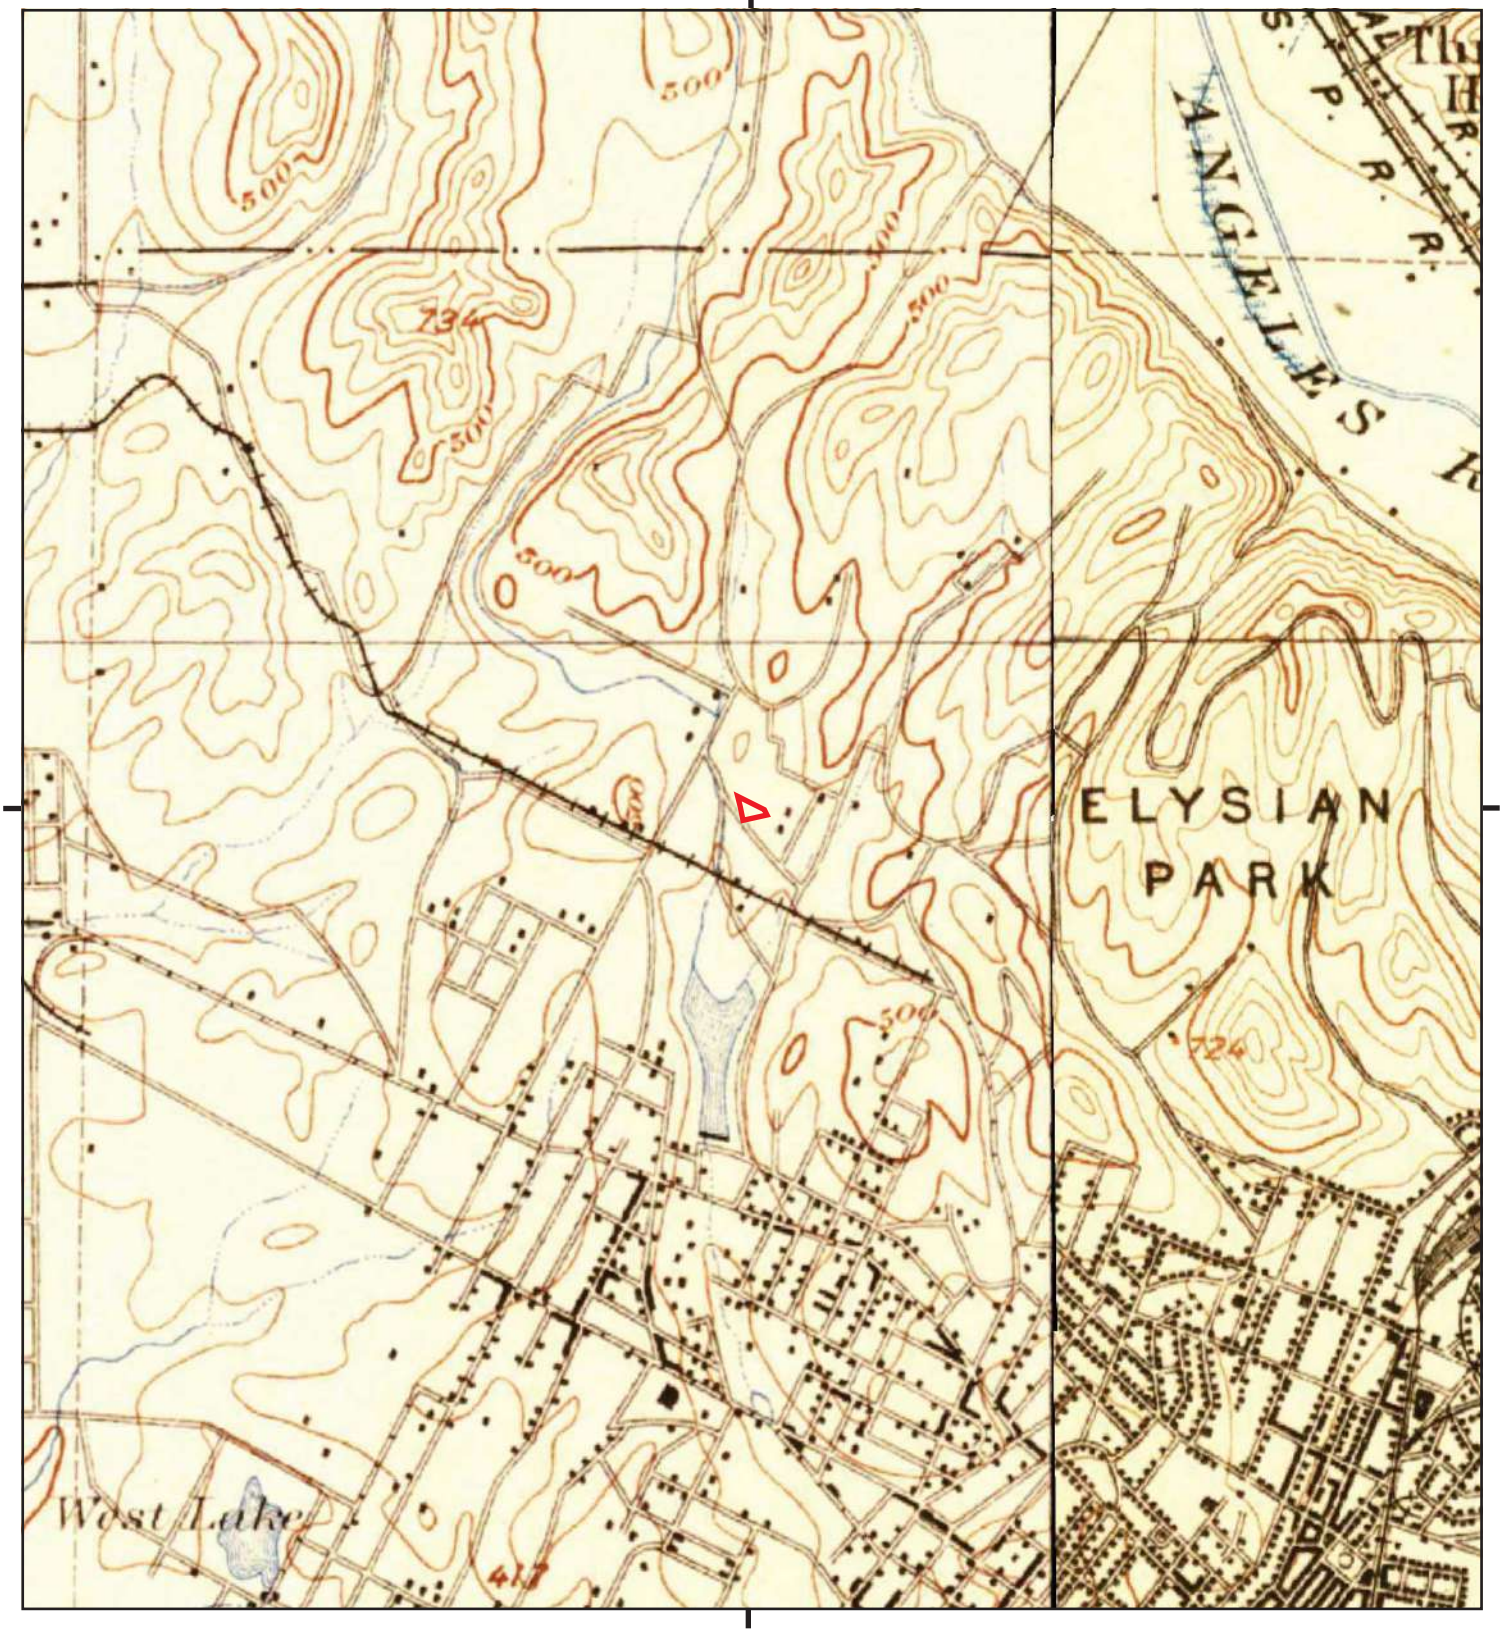

This report includes information from the following map sheet(s).

0 Miles 0.25 0.5 1 1.5

NW N NE
W E
SW S SE

TP, Santa Monica, 1896, 15-minute
E, Pasadena, 1896, 15-minute

SITE NAME: Sunset Property
ADDRESS: 1911 Sunset Boulevard
Los Angeles, CA 90026
CLIENT: Northgate Env. Management, Inc.

N

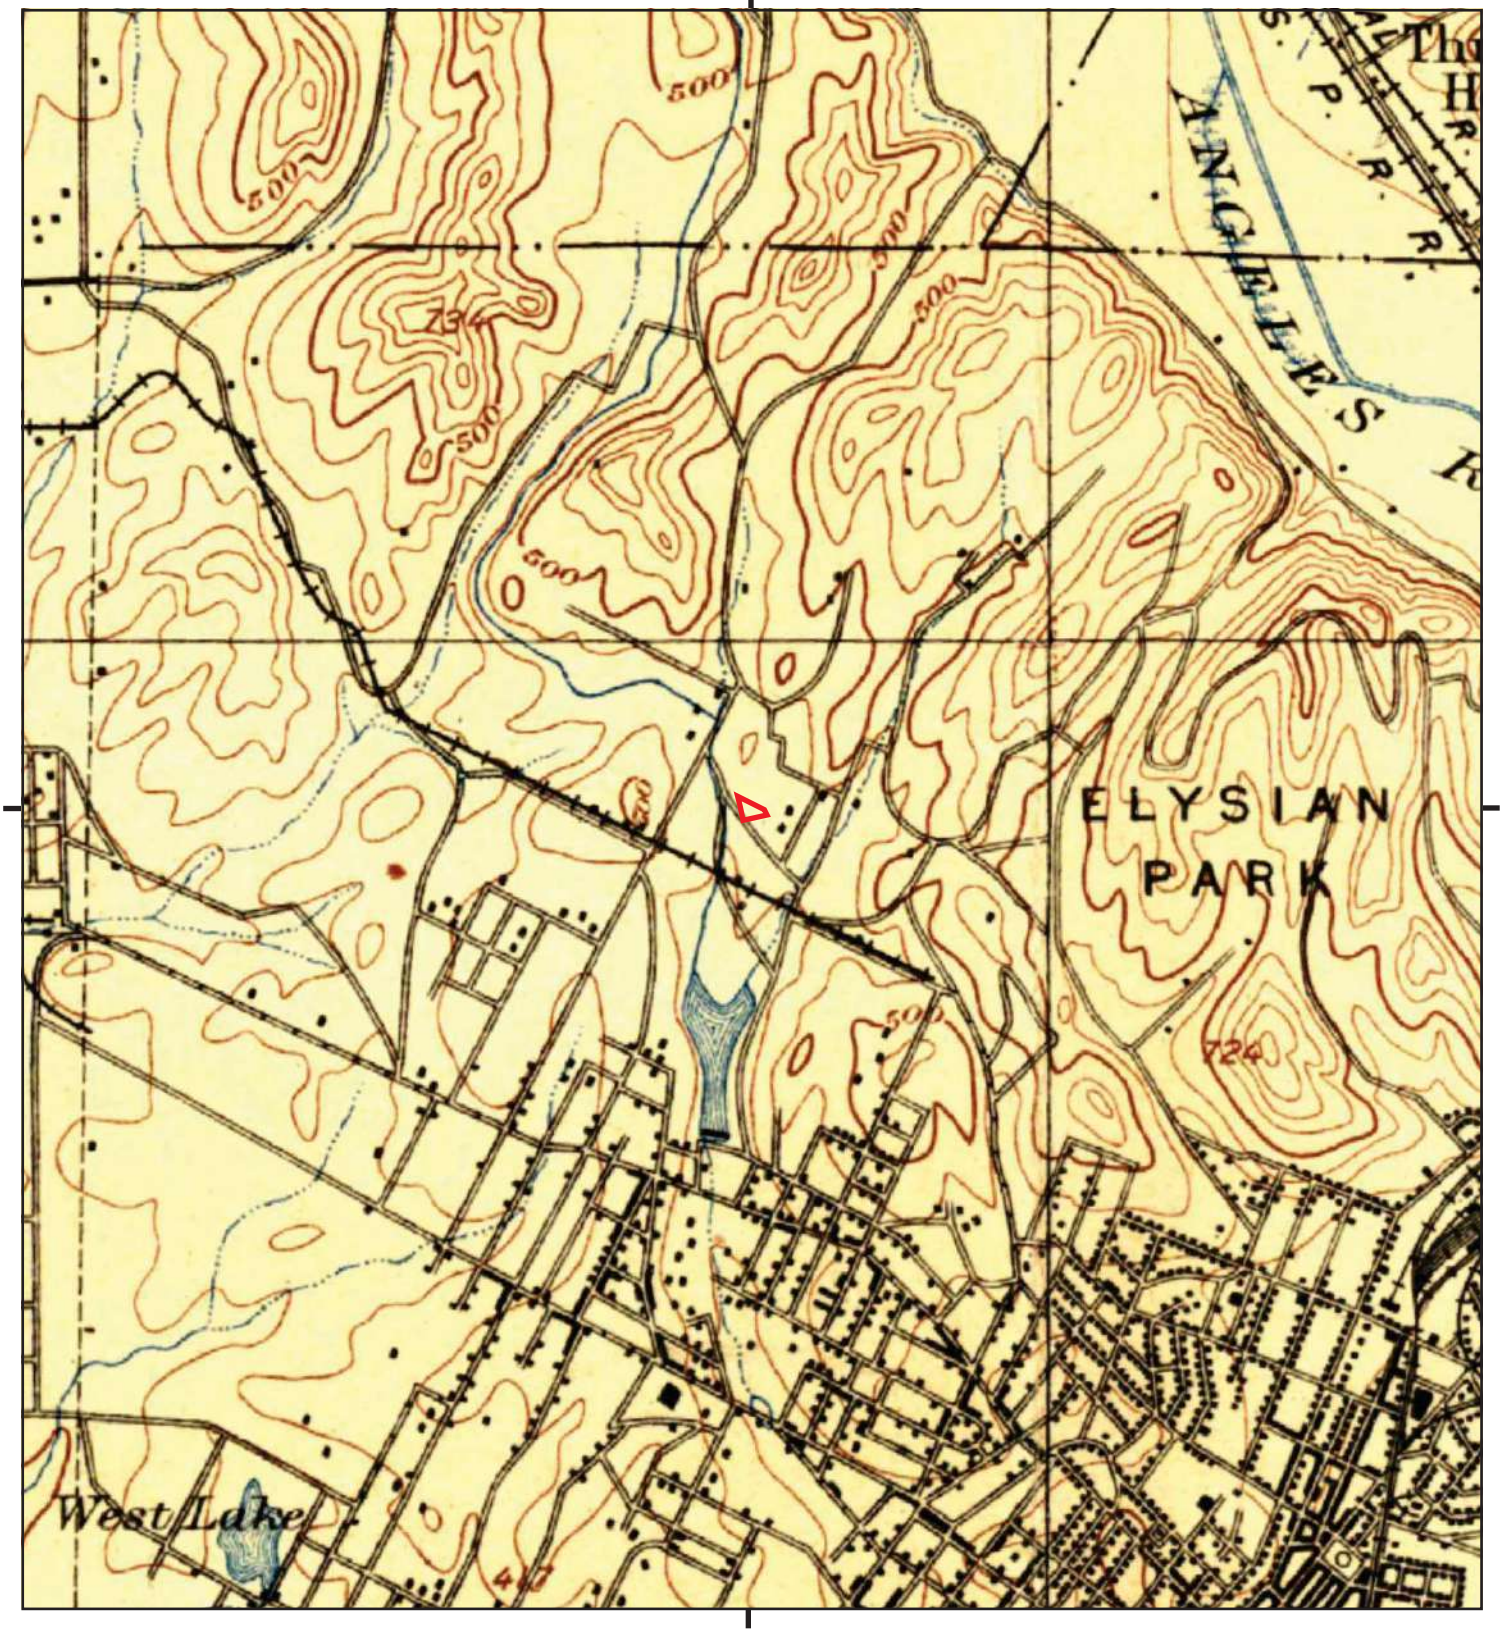

This report includes information from the following map sheet(s).

0 Miles 0.25 0.5 1 1.5

NW N NE
W E
SW S SE

TP, Los Angeles, 1894, 15-minute

SITE NAME: Sunset Property
ADDRESS: 1911 Sunset Boulevard
Los Angeles, CA 90026
CLIENT: Northgate Env. Management, Inc.

N

APPENDIX I

THE EDR-CITY DIRECTORY ABSTRACT

Sunset Property
1911 Sunset Boulevard
Los Angeles, CA 90026

Inquiry Number: 5553210.5
February 11, 2019

The EDR-City Directory Abstract

Environmental Data Resources Inc

6 Armstrong Road
Shelton, CT 06484
800.352.0050
www.edrnet.com

TABLE OF CONTENTS

SECTION

Executive Summary

Findings

City Directory Images

Thank you for your business.
Please contact EDR at 1-800-352-0050
with any questions or comments.

Disclaimer - Copyright and Trademark Notice

This Report contains certain information obtained from a variety of public and other sources reasonably available to Environmental Data Resources, Inc. It cannot be concluded from this Report that coverage information for the target and surrounding properties does not exist from other sources. **NO WARRANTY EXPRESSED OR IMPLIED, IS MADE WHATSOEVER IN CONNECTION WITH THIS REPORT. ENVIRONMENTAL DATA RESOURCES, INC. SPECIFICALLY DISCLAIMS THE MAKING OF ANY SUCH WARRANTIES, INCLUDING WITHOUT LIMITATION, MERCHANTABILITY OR FITNESS FOR A PARTICULAR USE OR PURPOSE. ALL RISK IS ASSUMED BY THE USER. IN NO EVENT SHALL ENVIRONMENTAL DATA RESOURCES, INC. BE LIABLE TO ANYONE, WHETHER ARISING OUT OF ERRORS OR OMISSIONS, NEGLIGENCE, ACCIDENT OR ANY OTHER CAUSE, FOR ANY LOSS OR DAMAGE, INCLUDING, WITHOUT LIMITATION, SPECIAL, INCIDENTAL, CONSEQUENTIAL, OR EXEMPLARY DAMAGES. ANY LIABILITY ON THE PART OF ENVIRONMENTAL DATA RESOURCES, INC. IS STRICTLY LIMITED TO A REFUND OF THE AMOUNT PAID FOR THIS REPORT.** Purchaser accepts this Report "AS IS". Any analyses, estimates, ratings, environmental risk levels or risk codes provided in this Report are provided for illustrative purposes only, and are not intended to provide, nor should they be interpreted as providing any facts regarding, or prediction orforecast of, any environmental risk for any property. Only a Phase I Environmental Site Assessment performed by an environmental professional can provide information regarding the environmental risk for any property. Additionally, the information provided in this Report is not to be construed as legal advice.

Copyright 2017 by Environmental Data Resources, Inc. All rights reserved. Reproduction in any media or format, in whole or in part, of any report or map of Environmental Data Resources, Inc. or its affiliates is prohibited without prior written permission.

EDR and its logos (including Sanborn and Sanborn Map) are trademarks of Environmental Data Resources, Inc. or its affiliates. All other trademarks used herein are the property of their respective owners.

EXECUTIVE SUMMARY

DESCRIPTION

Environmental Data Resources, Inc.'s (EDR) City Directory Abstract is a screening tool designed to assist environmental professionals in evaluating potential liability on a target property resulting from past activities. EDR's City Directory Abstract includes a search and abstract of available city directory data. For each address, the directory lists the name of the corresponding occupant at five year intervals.

Business directories including city, cross reference and telephone directories were reviewed, if available, at approximately five year intervals for the years spanning 1920 through 2014. This report compiles information gathered in this review by geocoding the latitude and longitude of properties identified and gathering information about properties within 332 feet of the target property.

A summary of the information obtained is provided in the text of this report.

RECORD SOURCES

EDR's Digital Archive combines historical directory listings from sources such as Cole Information and Dun & Bradstreet. These standard sources of property information complement and enhance each other to provide a more comprehensive report.

EDR is licensed to reproduce certain City Directory works by the copyright holders of those works. The purchaser of this EDR City Directory Report may include it in report(s) delivered to a customer. Reproduction of City Directories without permission of the publisher or licensed vendor may be a violation of copyright.

RESEARCH SUMMARY

The following research sources were consulted in the preparation of this report. An "X" indicates where information was identified in the source and provided in this report.

Year	Source	TP	Adjoining	Text Abstract	Source Image
2014	EDR Digital Archive	-	X	X	-
	EDR Digital Archive	X	X	X	-
2010	EDR Digital Archive	-	X	X	-
	EDR Digital Archive	X	X	X	-
2006	Haines Company, Inc.	-	X	X	-
	Haines Company, Inc.	X	X	X	-
2004	Haines Company	-	-	-	-
2003	Haines & Company	-	-	-	-
2001	Haines & Company, Inc.	-	-	-	-
2000	Haines & Company	-	X	X	-
	Haines & Company	X	X	X	-
1999	Haines Company	-	-	-	-

EXECUTIVE SUMMARY

Year	Source	TP	Adjoining	Text Abstract	Source Image
1996	GTE	-	-	-	-
1995	Pacific Bell	-	X	X	-
1992	PACIFIC BELL WHITE PAGES	-	-	-	-
1991	Pacific Bell	-	X	X	-
	Pacific Bell	X	X	X	-
1990	Pacific Bell	-	X	X	-
	Pacific Bell	X	X	X	-
1986	Pacific Bell	-	X	X	-
	Pacific Bell	X	X	X	-
1985	Pacific Bell	-	X	X	-
1981	Pacific Telephone	-	X	X	-
	Pacific Telephone	X	X	X	-
1980	Pacific Telephone	-	X	X	-
1976	Pacific Telephone	-	X	X	-
	Pacific Telephone	X	X	X	-
1975	Pacific Telephone	-	X	X	-
1972	R. L. Polk & Co.	-	-	-	-
1971	Pacific Telephone	-	X	X	-
	Pacific Telephone	X	X	X	-
1970	Pacific Telephone	-	X	X	-
1969	Pacific Telephone	-	-	-	-
1967	Pacific Telephone	-	X	X	-
	Pacific Telephone	X	X	X	-
1966	Pacific Telephone	-	-	-	-
1965	GTE	-	-	-	-
1964	Pacific Telephone	-	-	-	-
1963	Pacific Telephone	-	-	-	-
1962	Pacific Telephone	-	X	X	-
	Pacific Telephone	X	X	X	-
1961	R. L. Polk & Co.	-	-	-	-
1960	Pacific Telephone	-	-	-	-
1958	Pacific Telephone	-	X	X	-
	Pacific Telephone	X	X	X	-
1957	Pacific Telephone	-	-	-	-
1956	Pacific Telephone	-	-	-	-
1955	R. L. Polk & Co.	-	-	-	-
1954	R. L. Polk & Co.	-	-	-	-
1952	Los Angeles Directory Co.	-	-	-	-
1951	Pacific Telephone & Telegraph Co.	-	X	X	-
	Pacific Telephone & Telegraph Co.	X	X	X	-
1950	Pacific Telephone	-	-	-	-
1949	Los Angeles Directory Co.	-	-	-	-

EXECUTIVE SUMMARY

Year	Source	TP	Adjoining	Text Abstract	Source Image
1948	Los Angeles Directory Co.	-	-	-	-
1947	Pacific Directory Co.	-	-	-	-
1946	Southern California Telephone Co	-	-	-	-
1945	The Glendale Directory Co.	-	-	-	-
1944	R. L. Polk & Co.	-	-	-	-
1942	Los Angeles Directory Co.	-	X	X	-
1940	Los Angeles Directory Co.	-	-	-	-
1939	Los Angeles Directory Co.	-	-	-	-
1938	Los Angeles Directory Company Publishers	-	-	-	-
1937	Los Angeles Directory Co.	-	X	X	-
1936	Los Angeles Directory Co.	-	-	-	-
1935	Los Angeles Directory Co.	-	-	-	-
1934	Los Angeles Directory Co.	-	-	-	-
1933	Los Angeles Directory Co.	-	X	X	-
1932	Los Angeles Directory Co.	-	-	-	-
1931	Los Angeles Directory Company Publishers	-	-	-	-
1930	Los Angeles Directory Co.	-	-	-	-
1929	Los Angeles Directory Co.	-	X	X	-
1928	Los Angeles Directory Co.	-	-	-	-
1927	Los Angeles Directory Co.	-	-	-	-
1926	Los Angeles Directory Co.	-	-	-	-
1925	Los Angeles Directory Co.	-	-	-	-
1924	Los Angeles Directory Co.	-	X	X	-
1923	Los Angeles Directory Co.	-	-	-	-
1921	Los Angeles Directory Co.	-	-	-	-
1920	Los Angeles Directory Co.	-	-	-	-

EXECUTIVE SUMMARY

SELECTED ADDRESSES

The following addresses were selected by the client, for EDR to research. An "X" indicates where information was identified.

Address	*Type*	*Findings*
1931 Sunset Boulevard	Client Entered	X
1915 Sunset Boulevard	Client Entered	
1925 Sunset Boulevard	Client Entered	X
1927 Sunset Boulevard	Client Entered	X
1929 Sunset Boulevard	Client Entered	X
1901 Sunset Boulevard	Client Entered	X
2011 Sunset Boulevard	Client Entered	X
1226 North Alvarado Street	Client Entered	X
1927 West Reservoir Street	Client Entered	X

FINDINGS

TARGET PROPERTY INFORMATION

ADDRESS

1911 Sunset Boulevard
Los Angeles, CA 90026

FINDINGS DETAIL

Target Property research detail.

SUNSET BLVD W

1911 SUNSET BLVD W

Year	Uses	Source
2000	TAIX FRENCH RSTRNT	Haines & Company
1951	Sunst Bl Botwins Cafe & Sierra Room	Pacific Telephone & Telegraph Co.

1925 SUNSET BLVD W

Year	Uses	Source
2000	XXXX	Haines & Company
1951	W Sunset Castillo Jos liqr	Pacific Telephone & Telegraph Co.

1927 SUNSET BLVD W

Year	Uses	Source
1951	Sunset Matlin Stationers	Pacific Telephone & Telegraph Co.

1929 SUNSET BLVD W

Year	Uses	Source
2000	HAMMERSCHMIT Leo	Haines & Company
1951	W Sunset Mikes Cafe	Pacific Telephone & Telegraph Co.

1931 SUNSET BLVD W

Year	Uses	Source
2000	ARBITER STANLEY MD	Haines & Company
	BELLER LEONARD B MD	Haines & Company
	COWAN HAROLD L MD	Haines & Company
	SUNRISE PHA	Haines & Company
1951	Sunset Park Furn Co	Pacific Telephone & Telegraph Co.

FINDINGS

Sunset Boulevard

1915 Sunset Boulevard

Year	*Uses*	*Source*

1925 Sunset Boulevard

Year	*Uses*	*Source*
2000	XXXX	Haines & Company
1976	TAIX VIN & LIQUEUR	Pacific Telephone
1971	Taix Vin & Liqueur	Pacific Telephone
1967	Taix Vins Et Liqueurs	Pacific Telephone
1962	Echo Liquor Store	Pacific Telephone
1958	Morries Liquors	Pacific Telephone
1951	W Sunset Castillo Jos liqr	Pacific Telephone & Telegraph Co.

1927 Sunset Boulevard

Year	*Uses*	*Source*
1951	Sunset Matlin Stationers	Pacific Telephone & Telegraph Co.

1929 Sunset Boulevard

Year	*Uses*	*Source*
2000	HAMMERSCHMIT Leo	Haines & Company
1962	MIKES CAFE	Pacific Telephone
1958	Mikes Cafe	Pacific Telephone
1951	W Sunset Mikes Cafe	Pacific Telephone & Telegraph Co.

1931 Sunset Boulevard

Year	*Uses*	*Source*
2006	ARBITER STANLEY	Haines Company, Inc.
	BELLER LEONARD B	Haines Company, Inc.
	COWAN HAROLD L	Haines Company, Inc.
	PHARMACY	Haines Company, Inc.
	SUNRISE	Haines Company, Inc.
2000	ARBITER STANLEY MD	Haines & Company
	BELLER LEONARD B MD	Haines & Company
	COWAN HAROLD L MD	Haines & Company
	SUNRISE PHA	Haines & Company
1990	ARBITER STANLEY I MD	Pacific Bell
	BELLER LEONARD B MD	Pacific Bell
	COWAN HAROLD L MD	Pacific Bell

FINDINGS

Year	Uses	Source
1990	PARK SUNSET PHARMACY	Pacific Bell
1986	BELLER LEONARD B MD	Pacific Bell
	COWAN HAROLD L MD	Pacific Bell
	PARK SUNSET PHARMACY	Pacific Bell
1981	ARBITER STANLEY I MD	Pacific Telephone
	BELLER LEONARD B MD	Pacific Telephone
	PARK SUNSET PHARMACY	Pacific Telephone
1976	Arbiter S MD & Beller L MD & Cowan H MD Professional Corp labs	Pacific Telephone
	Arbiter Stanley I MD	Pacific Telephone
	Beller Leonard B MD	Pacific Telephone
	Cowan Harold L MD	Pacific Telephone
	PARK SUNSET PHARMACY	Pacific Telephone
1971	Arbiter S MD & Beller L MD & Cowan H MD Professional Corp	Pacific Telephone
	Arbiter Stanley I MD	Pacific Telephone
	Beller Leonard B MD	Pacific Telephone
	Cowan Harold L MD	Pacific Telephone
	PARK SUNSET PHARMACY	Pacific Telephone
1967	Arbiter Stanley I MD	Pacific Telephone
	Beller Leonard B MD	Pacific Telephone
	Cowan Harold L MD	Pacific Telephone
	Wiltern Medical Lab	Pacific Telephone
1962	Arbiter Stanley I Dr	Pacific Telephone
	Cowan Harold L DO	Pacific Telephone
	Park Furn Co	Pacific Telephone
	Wiltern Medical Lab	Pacific Telephone
	Ziff Sheldon M atty	Pacific Telephone
1951	Sunset Park Furn Co	Pacific Telephone & Telegraph Co.

W Sunset Blvd

1911 W Sunset Blvd

Year	Uses	Source
2014	TAIX FRENCH RESTAURANT	EDR Digital Archive
2010	TAIX FRENCH RESTAURANT	EDR Digital Archive
	WILSHIRE BAR ASSOCIATION	EDR Digital Archive

FINDINGS

W SUNSET BLVD

1911 W SUNSET BLVD

Year	Uses	Source
2006	RSTRNT	Haines Company, Inc.
	TAIXFRENCH	Haines Company, Inc.
1991	Taix French Restaurant	Pacific Bell
1990	LES FRERES TAIX FRENCH RESTAURANT	Pacific Bell
	TAIX LES FRERES FRENCH RESTAURANT	Pacific Bell
1986	LES FRERES TAIX FRENCH RESTAURANT	Pacific Bell
	TAIX LES FRERES FRENCH RESTAURANT	Pacific Bell
1981	LES FRERES TAIX FRENCH RESTAURANT	Pacific Telephone
	TAIX LES FRERES FRENCH RESTAURANT	Pacific Telephone
1976	LES FRERES TAIX FRENCH RESTAURANT	Pacific Telephone
	TAIX LES FRERES FRENCH RESTAURANT	Pacific Telephone
1971	LES FRERES TAIX FRENCH RESTAURANT	Pacific Telephone
	TAIX LES FRERES FRENCH RESTAURANT	Pacific Telephone

1925 W SUNSET BLVD

Year	Uses	Source
1976	TAIX VIN & LIQUEUR	Pacific Telephone
1971	Taix Vin & Liqueur	Pacific Telephone
1967	Taix Vins Et Liqueurs	Pacific Telephone
1962	Echo Liquor Store	Pacific Telephone
1958	Morries Liquors	Pacific Telephone

1929 W SUNSET BLVD

Year	Uses	Source
1962	MIKES CAFE	Pacific Telephone
1958	Mikes Cafe	Pacific Telephone

W Sunset Blvd

1931 W Sunset Blvd

Year	Uses	Source
2014	BELLER LEONARD B MD	EDR Digital Archive
	MICHAEL SILAO MD PRTNER	EDR Digital Archive
2010	PROFESSIONAL CORPORATION	EDR Digital Archive

FINDINGS

W SUNSET BLVD

1931 W SUNSET BLVD

Year	*Uses*	*Source*
2006	ARBITER STANLEY	Haines Company, Inc.
	BELLER LEONARD B	Haines Company, Inc.
	COWAN HAROLD L	Haines Company, Inc.
	PHARMACY	Haines Company, Inc.
	SUNRISE	Haines Company, Inc.
1990	ARBITER STANLEY I MD	Pacific Bell
	BELLER LEONARD B MD	Pacific Bell
	COWAN HAROLD L MD	Pacific Bell
	PARK SUNSET PHARMACY	Pacific Bell
1986	BELLER LEONARD B MD	Pacific Bell
	COWAN HAROLD L MD	Pacific Bell
	PARK SUNSET PHARMACY	Pacific Bell
1981	ARBITER STANLEY I MD	Pacific Telephone
	BELLER LEONARD B MD	Pacific Telephone
	PARK SUNSET PHARMACY	Pacific Telephone
1976	Arbiter S MD & Beller L MD & Cowan H MD Professional Corp labs	Pacific Telephone
	Arbiter Stanley I MD	Pacific Telephone
	Beller Leonard B MD	Pacific Telephone
	Cowan Harold L MD	Pacific Telephone
	PARK SUNSET PHARMACY	Pacific Telephone
1971	Arbiter S MD & Beller L MD & Cowan H MD Professional Corp	Pacific Telephone
	Arbiter Stanley I MD	Pacific Telephone
	Beller Leonard B MD	Pacific Telephone
	Cowan Harold L MD	Pacific Telephone
	PARK SUNSET PHARMACY	Pacific Telephone
1967	Arbiter Stanley I MD	Pacific Telephone
	Beller Leonard B MD	Pacific Telephone
	Cowan Harold L MD	Pacific Telephone
	Wiltern Medical Lab	Pacific Telephone
1962	Arbiter Stanley I Dr	Pacific Telephone
	Cowan Harold L DO	Pacific Telephone
	Park Furn Co	Pacific Telephone
	Wiltern Medical Lab	Pacific Telephone
	Ziff Sheldon M atty	Pacific Telephone

FINDINGS

ADJOINING PROPERTY DETAIL

The following Adjoining Property addresses were researched for this report. Detailed findings are provided for each address.

GLENDALE BLVD

1111 GLENDALE BLVD

Year	Uses	Source
1929	DAVIS Geo lab	Los Angeles Directory Co.
	KELLY Mary nurse	Los Angeles Directory Co.
1924	Scheef Louise Mrs slswmn W M de Camp r	Los Angeles Directory Co.

1115 GLENDALE BLVD

Year	Uses	Source
1924	Gulick Clare W real est	Los Angeles Directory Co.
	Mills Wm H slsmn r	Los Angeles Directory Co.

1117 GLENDALE BLVD

Year	Uses	Source
1924	Menin Laura Mrs matron h	Los Angeles Directory Co.

1121 GLENDALE BLVD

Year	Uses	Source
1962	Daismuka M C	Pacific Telephone
1942	Brown Violet Mrs restr	Los Angeles Directory Co.
1937	COONS Preston P confr	Los Angeles Directory Co.

1123 GLENDALE BLVD

Year	Uses	Source
1951	Glndle Hyde V O r	Pacific Telephone & Telegraph Co.
1942	HYDE Vrooman O Ethel O clo clnr	Los Angeles Directory Co.
	HYDE Eulamae clk	Los Angeles Directory Co.
	Stephani Albertine A wid Martin	Los Angeles Directory Co.
1937	Hyde Vrooman Ethel clo clnr	Los Angeles Directory Co.
1933	HYDE Vrooman O Ethel O do cdnr	Los Angeles Directory Co.
	GOFF Clara C Mrs	Los Angeles Directory Co.
	Anson C E Mrs	Los Angeles Directory Co.
1929	Lowen Jas P	Los Angeles Directory Co.
	Lowen Frank J	Los Angeles Directory Co.

FINDINGS

Year	Uses	Source
1929	Disbrow Robin P Amy	Los Angeles Directory Co.
	Bowley Earl Lillian	Los Angeles Directory Co.
1924	Curtis Wm r	Los Angeles Directory Co.
	CARTER Earl E h	Los Angeles Directory Co.

1127 GLENDALE BLVD

Year	Uses	Source
1962	Castaneda Maria	Pacific Telephone
1958	Castaneda Maria	Pacific Telephone
1942	Ballensky Theo aircrftwkr	Los Angeles Directory Co.
	HAMILTON Mary L Mrs	Los Angeles Directory Co.
	Killmer Orland R gdnr Pub Sch	Los Angeles Directory Co.
1937	GILLESPIE Ida wid J	Los Angeles Directory Co.
	HERBERT Mary Mrs	Los Angeles Directory Co.
	Moberly Annabell Mrs	Los Angeles Directory Co.
1933	Cordill Rex L Cath V	Los Angeles Directory Co.
1929	SCHILLING Mildred K Schilling & Schilling r	Los Angeles Directory Co.
1924	Lindland Ina clk r	Los Angeles Directory Co.

1129 GLENDALE BLVD

Year	Uses	Source
1962	Head Ida	Pacific Telephone
1958	Hoskins C M	Pacific Telephone
1951	Glndle Bl Pierce Alice Mrs r	Pacific Telephone & Telegraph Co.
1942	MEYER Jacob C Grace M	Los Angeles Directory Co.
1937	MEYER Jacob C Grace	Los Angeles Directory Co.
	Cozad Zora multi opr	Los Angeles Directory Co.
	Cozad John E	Los Angeles Directory Co.
1933	MULLER Rose	Los Angeles Directory Co.
	MEYER Jos C	Los Angeles Directory Co.
	Melton Ralph T Edna slsmn D S Breed Co	Los Angeles Directory Co.
1929	THOMPSON Oscar carp r	Los Angeles Directory Co.
	Simpson Bert musician r	Los Angeles Directory Co.
	Shedd Wm G r	Los Angeles Directory Co.
	PRICE Chas F r	Los Angeles Directory Co.
	Meek Ivy M nurse	Los Angeles Directory Co.
	BRYAN Sarah G	Los Angeles Directory Co.
	STAFFORD Floyd r	Los Angeles Directory Co.

FINDINGS

Year	Uses	Source
1929	THOMPSON Alf r	Los Angeles Directory Co.
1924	BROWN Wm r	Los Angeles Directory Co.
	BROWN Ezra bkpr h	Los Angeles Directory Co.

1131 GLENDALE BLVD

Year	Uses	Source
1962	Schumacher Amelia tlr	Pacific Telephone
1958	Caudillo Armand	Pacific Telephone
	Caudillo Frances Mrs	Pacific Telephone
1937	NELSON Henry N Lucille carp	Los Angeles Directory Co.
1933	Stover Earl B Violet chauf	Los Angeles Directory Co.
1929	Stover Violet L smstrs r	Los Angeles Directory Co.
	Stover Earl B Violet tile str h	Los Angeles Directory Co.
1924	Lundeen Andw M A M Lundeen Co h	Los Angeles Directory Co.
	Lundeen Emma J Mrs A M Lundeen Co r	Los Angeles Directory Co.
	Peenken Sopha h	Los Angeles Directory Co.

1133 GLENDALE BLVD

Year	Uses	Source
1962	Hicks John Lee	Pacific Telephone
1958	Archuleta Betty A	Pacific Telephone
1951	Glndle Dent Grace Rev r	Pacific Telephone & Telegraph Co.
1942	Bromley John C Myrtle pntr	Los Angeles Directory Co.
	Bromley Harriet M	Los Angeles Directory Co.
1937	Stover Isbel K wid F W	Los Angeles Directory Co.
	Stover Donald W mech	Los Angeles Directory Co.
1933	YOUNG Geo barber	Los Angeles Directory Co.
	YOUNG Betty	Los Angeles Directory Co.
	Stover Isabel K wid Franklin	Los Angeles Directory Co.
	Stover Donald W auto mech	Los Angeles Directory Co.
	PARSONS Harry carp	Los Angeles Directory Co.
1929	Stover Isabel K wid F W h	Los Angeles Directory Co.
	Stover Donald W shtmtlwkr r	Los Angeles Directory Co.
1924	STOVER Isabel h	Los Angeles Directory Co.
	STOVER Hugh I Shtmtwkr r	Los Angeles Directory Co.
	STOVER Earl B auto opr r	Los Angeles Directory Co.
	STOVER Donald W Shtmtlwkr r	Los Angeles Directory Co.
	STOVER Ruth M tchr r	Los Angeles Directory Co.

FINDINGS

1135 GLENDALE BLVD

Year	Uses	Source
1958	Gomez Marcelo	Pacific Telephone
1951	Glndle Price Alice r	Pacific Telephone & Telegraph Co.
1942	WELLS Paul A aircrftwkr	Los Angeles Directory Co.
	Hencley Jesse W Ruth C	Los Angeles Directory Co.
	Stover Donald W Edna mech	Los Angeles Directory Co.
1937	Gouldin Lou Mrs	Los Angeles Directory Co.
1933	Shuster Mary E wid G H	Los Angeles Directory Co.
1929	Dow Augusta Mrs	Los Angeles Directory Co.
	Grunwald Wm F Myrtle clk	Los Angeles Directory Co.
1924	Stanley Edwin M real est	Los Angeles Directory Co.
	NEER Edwd A slsmn E M Stanley r	Los Angeles Directory Co.

1137 GLENDALE BLVD

Year	Uses	Source
1958	Schumacher Amelia tlr	Pacific Telephone
1951	Glndle Bl Bratcher Louise r	Pacific Telephone & Telegraph Co.
1942	PIERCE Jay Alice	Los Angeles Directory Co.
1937	San Cruz Rudolph Mary eng	Los Angeles Directory Co.
1933	PRICE R Hamilton Rev Eliz D pastor Hobart Boulevard Congregational Ch	Los Angeles Directory Co.
1929	LEE Edwin F Stella dentist	Los Angeles Directory Co.
	SANFORD Clara A Mrc cook r	Los Angeles Directory Co.

1141 GLENDALE BLVD

Year	Uses	Source
1942	SCHUMACHER Fred E Amelia auto repr	Los Angeles Directory Co.

1142 GLENDALE BLVD

Year	Uses	Source
1958	Cortner Nettie Mrs	Pacific Telephone
1951	Glndle Bl	Pacific Telephone & Telegraph Co.
	Haines Lyle r	Pacific Telephone & Telegraph Co.
	Desper Mary C	Pacific Telephone & Telegraph Co.
	Glndle Bl Dunn Hortense Mrs r	Pacific Telephone & Telegraph Co.
1942	SAVAGE Sarah M Mrs	Los Angeles Directory Co.
	STEARNS Anna Mrs	Los Angeles Directory Co.
	Zilch Hazel Mrs	Los Angeles Directory Co.
1937	Black Ida Mrs	Los Angeles Directory Co.
	EMERY Dorothy J	Los Angeles Directory Co.

FINDINGS

Year	Uses	Source
1937	EMERY Grace E	Los Angeles Directory Co.
1929	Batzie Henry T Bertha L carp	Los Angeles Directory Co.
	Elkins Bertha factywkr	Los Angeles Directory Co.
	Elkins Eletha Mrs	Los Angeles Directory Co.

1144 GLENDALE BLVD

Year	Uses	Source
1967	Eisenbarger Dell	Pacific Telephone
1962	Davis M M	Pacific Telephone
	Plume Neille M	Pacific Telephone
1958	Thomson Cecilia	Pacific Telephone
1942	OWEN Eliza J Mrs	Los Angeles Directory Co.
1937	TOWNSEND Rosa Mrs real est	Los Angeles Directory Co.
1933	STERLING Lydia	Los Angeles Directory Co.
	ROBERTSON Chas S Ellen carp	Los Angeles Directory Co.
	Hanks Harold B Sarah studiowkr	Los Angeles Directory Co.
1929	ROBERTSON Chas S Ellen mgr Sarah M Robertson h	Los Angeles Directory Co.
1924	Frock Theo h	Los Angeles Directory Co.

1146 GLENDALE BLVD

Year	Uses	Source
1958	Carter Nellie Mrs	Pacific Telephone
1951	Glndle Adams T L Sr r	Pacific Telephone & Telegraph Co.
1942	Twitty Maggie Mrs	Los Angeles Directory Co.
	GREGG Nancy Mrs	Los Angeles Directory Co.
1937	BARRETT Wm L jr	Los Angeles Directory Co.
	BARRETT Wm L Esther mach	Los Angeles Directory Co.
1933	Hobson Sarah	Los Angeles Directory Co.
	Hobson Claude clk	Los Angeles Directory Co.
1929	Gilloth Frank J mach	Los Angeles Directory Co.
	Gillath Frank J mech	Los Angeles Directory Co.
	Choate Ward N Nellie carp	Los Angeles Directory Co.
	Choate Frank W mach	Los Angeles Directory Co.

1147 GLENDALE BLVD

Year	Uses	Source
1924	DAVY Jas A jr hlpr r	Los Angeles Directory Co.

FINDINGS

1148 GLENDALE BLVD

Year	Uses	Source
1967	Freeman David Mrs	Pacific Telephone
1951	Glndle Winders W W r	Pacific Telephone & Telegraph Co.
1937	Boarts Ruth	Los Angeles Directory Co.
	Boarts Ralph jan	Los Angeles Directory Co.
	Boarts Nina E jan	Los Angeles Directory Co.
1933	JACKSON Olive E tchr City schs	Los Angeles Directory Co.

1150 GLENDALE BLVD

Year	Uses	Source
1958	Savage Jack	Pacific Telephone
1951	Glndle Savage Sarah Mrs r	Pacific Telephone & Telegraph Co.
1933	Teplow Nathan Marie drugs	Los Angeles Directory Co.
	Hansberger Helen sten	Los Angeles Directory Co.
1929	JACKSON Chas Eliza barber	Los Angeles Directory Co.
1924	h	Los Angeles Directory Co.
	JACKSON Olive r	Los Angeles Directory Co.

1151 GLENDALE BLVD

Year	Uses	Source
1962	Atlas Auto Parts	Pacific Telephone
1958	Atlas Auto Parts	Pacific Telephone
1951	Glndle Consumers Yeast Co	Pacific Telephone & Telegraph Co.
1942	Consumers Compressed Yeast Co Inc Martin Meyer San Francisco pres	Los Angeles Directory Co.
1937	Consumers Compressed Yeast Co A S Wilcox mgr	Los Angeles Directory Co.
1933	Siostrom Victor Bertha ornamental iron	Los Angeles Directory Co.
1929	Sjorstrom Victor Bertha ironwkr	Los Angeles Directory Co.

1152 GLENDALE BLVD

Year	Uses	Source
1958	Winders Wm W	Pacific Telephone
1942	JACKSON Chas Eliza barber	Los Angeles Directory Co.
1937	JACKSON Chas Eliza barber	Los Angeles Directory Co.
1933	JACKSON Chas Eliza barber	Los Angeles Directory Co.

1153 GLENDALE BLVD

Year	Uses	Source
1951	Glndle Fyke Mach Shop	Pacific Telephone & Telegraph Co.

FINDINGS

1154 GLENDALE BLVD

Year	Uses	Source
1971	Tower Enterprises	Pacific Telephone
1967	Sundees Ice Cream Parlor	Pacific Telephone
1951	Glndle Atwater Venetian Blind Co	Pacific Telephone & Telegraph Co.
1942	JONES Burt mtlwkr	Los Angeles Directory Co.
	WALKER Elzie Minnie artificial flowermkr	Los Angeles Directory Co.
1933	GOOD & Graves J J Good and Lewis Graves printers	Los Angeles Directory Co.
1929	PARK CONFECTIONERY AND FOUR SQUARE Cafe Mrs Augusta C Fortson Fountain Specialties Wholesome Home Cooking Home Made Pies and Cakes	Los Angeles Directory Co.

Glendale Blvd

1156 Glendale Blvd

Year	Uses	Source
2014	PARDO ADVG & INCOME TAX SVC	EDR Digital Archive
	PARDO ADVG & INCOME TAX SVC	EDR Digital Archive
2010	DEPARDO ADVERTISING SERVICE	EDR Digital Archive
	PARDO ADVG & INCOME TAX SVC	EDR Digital Archive
	PARDO ADVG & INCOME TAX SVC	EDR Digital Archive
	DEPARDO ADVERTISING SERVICE	EDR Digital Archive

GLENDALE BLVD

1156 GLENDALE BLVD

Year	Uses	Source
2006	SERVICE	Haines Company, Inc.
	PARDO INCOME TAX	Haines Company, Inc.
	ZHANGShaohua	Haines Company, Inc.
2000	PARDO ADVR & TAX SERV	Haines & Company
1981	ROCA ALFREDO	Pacific Telephone
1976	Herdocia Helga Lilly	Pacific Telephone
	Holguin Amalia	Pacific Telephone
	Roca Alfredo	Pacific Telephone
1971	Sotomayor Carlos M	Pacific Telephone
	Valencia Marcalina	Pacific Telephone
1967	Moir G	Pacific Telephone
1951	Glendle Bl	Pacific Telephone & Telegraph Co.
	Adargaz John G r	Pacific Telephone & Telegraph Co.

FINDINGS

Year	Uses	Source
1951	Patterson Maria J r	Pacific Telephone & Telegraph Co.
1942	BOLIN Lloyd A Joyce mach	Los Angeles Directory Co.
	CASPAR Alma H	Los Angeles Directory Co.
1937	ATKINS Dorcas E wid Alex	Los Angeles Directory Co.
	LOWE Carola Mrs	Los Angeles Directory Co.
	RILEY Leon	Los Angeles Directory Co.
	Skelley Clarence	Los Angeles Directory Co.
1933	Utermark Augusta	Los Angeles Directory Co.
	LYLE Robt	Los Angeles Directory Co.
	Marona Luella	Los Angeles Directory Co.
1929	Fortson Augusta C Mrs Park Confy & Four Square Cafe	Los Angeles Directory Co.

1158 GLENDALE BLVD

Year	Uses	Source
1951	Glndle Hollis Nancy drsmkng	Pacific Telephone & Telegraph Co.
1942	WALKER Minnie Mrs artificial flowers	Los Angeles Directory Co.
1937	ROSENBERG Gus	Los Angeles Directory Co.

Glendale Blvd

1160 Glendale Blvd

Year	Uses	Source
2014	PACIFIC ELECTRIC MOTOR	EDR Digital Archive
	PACIFIC ELECTRIC MOTOR	EDR Digital Archive
2010	THEM ATHELIER INC	EDR Digital Archive
	HEYDAY PRODUCTIONS LLC	EDR Digital Archive
	HEYDAY PRODUCTIONS LLC	EDR Digital Archive
	THEM ATHELIER INC	EDR Digital Archive

GLENDALE BLVD

1160 GLENDALE BLVD

Year	Uses	Source
2006	WRONSKI Kevin	Haines Company, Inc.
2000	CENTRL CTY ACTION	Haines & Company
1990	4 X PROJECTS CO	Pacific Bell
	GUARDIAN CORP	Pacific Bell
1986	AVRAD	Pacific Bell
	GUARDIAN CORP	Pacific Bell

FINDINGS

Year	Uses	Source
1981	MILWARD TYPEWRITER CO	Pacific Telephone
	MILWARD IBM TYPEWRITER SERVICE	Pacific Telephone
	BOGGIS JEAN MILWARD MILWARD OFFICE MACHINES	Pacific Telephone
1976	Day Offset Service Co	Pacific Telephone
1942	FOSTER Chester W barber	Los Angeles Directory Co.
1937	Futrell Napoleon Ella barber	Los Angeles Directory Co.
	Athy Margt beauty shop	Los Angeles Directory Co.
1933	TUTTLE Henry barber	Los Angeles Directory Co.
	Futrell Napoleon barber	Los Angeles Directory Co.
	Coolahan Helen L beauty shop	Los Angeles Directory Co.
1929	WEST Valentine Mabel music tchr	Los Angeles Directory Co.
	Gordsberry Benj H Mary barber	Los Angeles Directory Co.

1162 GLENDALE BLVD

Year	Uses	Source
2000	XXXX	Haines & Company
1967	Havanah Graphic Center	Pacific Telephone
1951	Glndle Adco Photography	Pacific Telephone & Telegraph Co.
1942	Pantekna Manufacturing Co E C Barney herbs	Los Angeles Directory Co.
1937	Pendland Magnolia Mrs drsmkr	Los Angeles Directory Co.
1933	HUGHES Ellen drsmkr	Los Angeles Directory Co.
1929	WATSON Ross E Mayme real est	Los Angeles Directory Co.

1164 GLENDALE BLVD

Year	Uses	Source
1942	Muscolo Vincent Clements Grocery	Los Angeles Directory Co.

Glendale Blvd

1166 Glendale Blvd

Year	Uses	Source
2014	DOWNTOWN HOLISTIC CENTER	EDR Digital Archive
	DOWNTOWN HOLISTIC CENTER	EDR Digital Archive
2010	BETHEL LATINO TEMPLE	EDR Digital Archive
	GOING POSTAL	EDR Digital Archive
	BETHEL LATINO TEMPLE	EDR Digital Archive
	GOING POSTAL	EDR Digital Archive

FINDINGS

GLENDALE BLVD

1166 GLENDALE BLVD

Year	Uses	Source
2000	BRIDGE MEDICAL SUPPLY	Haines & Company
1976	Internatl Communications Diversified Service Enterprises	Pacific Telephone
1971	Rodriguez Gustavo	Pacific Telephone
1962	California Portable Dance Floors	Pacific Telephone
1951	Glndle Bl Rozsa Peter silk screens	Pacific Telephone & Telegraph Co.
1942	CLEMENTS Carmine Angelina Clements Grocery	Los Angeles Directory Co.
	CLEMENTS Grocery Carmine Clements Vincent Muscolo	Los Angeles Directory Co.
1937	CLEMENS Carmi C Angelenia gro	Los Angeles Directory Co.
1933	CLEMENTS Carmine Angelina gro	Los Angeles Directory Co.

Glendale Blvd

1168 Glendale Blvd

Year	Uses	Source
2010	TWIN TOWERS MEDICAL EQP INC	EDR Digital Archive
	TWIN TOWERS MEDICAL EQP INC	EDR Digital Archive

GLENDALE BLVD

1168 GLENDALE BLVD

Year	Uses	Source
2000	ON RAMP AT SUNSET	Haines & Company
1986	MOLINA PHOTOGRAPHY STUDIO	Pacific Bell
1981	MOLINA STUDIO PHOTGRPHR	Pacific Telephone
1971	Gay Womens Service Center	Pacific Telephone
	ROSA RIVERO DRESS SHOP	Pacific Telephone
1962	Bowen H S Tool Co	Pacific Telephone
1958	Bowen H S Tool Co	Pacific Telephone
1937	Doering Stanley R Flora sporting gds	Los Angeles Directory Co.
1933	Scarfone Jos restr	Los Angeles Directory Co.

1170 GLENDALE BLVD

Year	Uses	Source
2000	XXXX	Haines & Company
1990	LOPEZ ART	Pacific Bell

FINDINGS

1172 GLENDALE BLVD

Year	Uses	Source
1942	JORDON Beatrice beauty shop	Los Angeles Directory Co.

1174 GLENDALE BLVD

Year	Uses	Source
2000	4 X PROJECTS CO	Haines & Company
1986	CADECO EDITORIALS	Pacific Bell
1981	CADECO EDITORIALS	Pacific Telephone
1937	Studio Equipment Co F E Degraff mgr	Los Angeles Directory Co.
1933	De Graff Fred E Dorothy M cbtmkr	Los Angeles Directory Co.
1929	Israel John G Carrie shoe repr	Los Angeles Directory Co.

Glendale Blvd

1176 Glendale Blvd

Year	Uses	Source
2014	LOLIPOP RECORDS	EDR Digital Archive
	LOLIPOP RECORDS	EDR Digital Archive
2010	SUPERPOP GRAPHICS	EDR Digital Archive
	SUPERPOP GRAPHICS	EDR Digital Archive

GLENDALE BLVD

1176 GLENDALE BLVD

Year	Uses	Source
2000	XXXX	Haines & Company
1971	Mailing Latino	Pacific Telephone
1958	Rudd Air Conditioning J O	Pacific Telephone
	Rudd J O Air Conditioning	Pacific Telephone
1951	Glndle Rudd J O Air Conditioning	Pacific Telephone & Telegraph Co.
1933	OVERTON & Stone Elmer Overton Frank Stone radios	Los Angeles Directory Co.
1929	MULLEN Betty W Mrs drsmkr	Los Angeles Directory Co.

1181 GLENDALE BLVD

Year	Uses	Source
1942	INGRAM Esther	Los Angeles Directory Co.
1933	HARRISON Marian N tel opr	Los Angeles Directory Co.

FINDINGS

1186 GLENDALE BLVD

Year	Uses	Source
1937	WILLIAMS Mary wid D L	Los Angeles Directory Co.

1221 GLENDALE BLVD

Year	Uses	Source
1924	DAVEY Wm B bkpr L A Gas & Elec Corp r	Los Angeles Directory Co.

1239 GLENDALE BLVD

Year	Uses	Source
1929	Glick Y Kate tailor	Los Angeles Directory Co.

1289 GLENDALE BLVD

Year	Uses	Source
1985	Elks Lodge & Club No	Pacific Bell

1300 GLENDALE BLVD

Year	Uses	Source
2000	XXXX	Haines & Company
1990	ZONTAY FASHIONS	Pacific Bell
1986	CASTRO ANA	Pacific Bell
1981	BAMBI S	Pacific Telephone
1976	Teen Post Inc	Pacific Telephone
	Belmont Center	Pacific Telephone
1971	Collage Studios	Pacific Telephone
1937	Ridder Iva Mrs clk	Los Angeles Directory Co.
1929	HOLMES Jas J Anna M restr	Los Angeles Directory Co.
1924	ENGLISH Fred slsmn Challenge Cream & Butter Co r	Los Angeles Directory Co.

Glendale Blvd

1301 Glendale Blvd

Year	Uses	Source
2014	JCS HAWTHORNE INC	EDR Digital Archive
	JC GRAND HOST INC	EDR Digital Archive
	JCS SANTA ANA INC	EDR Digital Archive
	ASAL CORPORATION	EDR Digital Archive
	JCS HAWTHORNE INC	EDR Digital Archive
	JC GRAND HOST INC	EDR Digital Archive
	ASAL CORPORATION	EDR Digital Archive

Year	Uses	Source
2014	JCS SANTA ANA INC	EDR Digital Archive
2010	JC GRAND HOST INC	EDR Digital Archive
	JC GRAND HOST INC	EDR Digital Archive

GLENDALE BLVD

1301 GLENDALE BLVD

Year	Uses	Source
2006	BURGERKING	Haines Company, Inc.
2000	BURGER KING	Haines & Company
	LEE Hyunsook	Haines & Company
1990	BURGER KING 5853	Pacific Bell
1981	UNIARTS	Pacific Telephone
	HAVANA GRAPHIC CENTER INC	Pacific Telephone
	G & H GOLD STAMPING	Pacific Telephone
	ARMENIAN DIRECTORY	Pacific Telephone
1976	Arnet Pharmaceutical Co	Pacific Telephone
1971	HAVANA GRAPHIC CENTER	Pacific Telephone
1958	Internatl Wire & Cable Corp	Pacific Telephone

1302 GLENDALE BLVD

Year	Uses	Source
2006	No Current Listing	Haines Company, Inc.
2000	XXXX	Haines & Company
1929	ROBERTSON Sarah M gro	Los Angeles Directory Co.
1924	Kanamitsu Katsujiro fruits	Los Angeles Directory Co.

1303 GLENDALE BLVD

Year	Uses	Source
1937	Foth Hellmut Eliz wood carver	Los Angeles Directory Co.

1304 GLENDALE BLVD

Year	Uses	Source
2000	XXXX	Haines & Company
1976	Rodriguez Vincent	Pacific Telephone
1971	MUSKETEERS THREE THE antiqs	Pacific Telephone
1967	Georges Moving	Pacific Telephone
1942	Challeen Albt J Automotive Products Co	Los Angeles Directory Co.
	Automotive Products Co G J Snook A J Challeen W R Hearn	Los Angeles Directory Co.

FINDINGS

Year	Uses	Source
1929	Self Laura J Mrs nurse h	Los Angeles Directory Co.
	Rounder Artie Nettie h	Los Angeles Directory Co.
	ROBERTS Arms Apartments	Los Angeles Directory Co.
	Redman Minna F actor h	Los Angeles Directory Co.
	RANKIN Caroline actor h	Los Angeles Directory Co.
	PETERSON Ida I cashr N O Nelson Mfg Co	Los Angeles Directory Co.
	Knight Chas H	Los Angeles Directory Co.
	KENT Paul A Marcella slsmn	Los Angeles Directory Co.
	HALL Mervin E Maud chauf	Los Angeles Directory Co.
	ELLIS Wm musician	Los Angeles Directory Co.
	Downing Ruth	Los Angeles Directory Co.
	DONNELLY Jas actor	Los Angeles Directory Co.
	De Vries John Esther jwlr	Los Angeles Directory Co.
	CLEMENTS Herb Patsy slsmn	Los Angeles Directory Co.
	Chassain Rene tailor	Los Angeles Directory Co.
	Buckingham Wm F Lorhada clk	Los Angeles Directory Co.
	BEAN Minor	Los Angeles Directory Co.

1306 GLENDALE BLVD

Year	Uses	Source
1924	Bannon Baymond B feed	Los Angeles Directory Co.

1308 GLENDALE BLVD

Year	Uses	Source
2000	XXXX	Haines & Company
1990	LEE S FASHIONS	Pacific Bell
1986	NEL S FASHIONS	Pacific Bell
1981	NUNEZ SPORTWEAR	Pacific Telephone
1976	DAns Hobby Shop	Pacific Telephone
1971	Eclectic The	Pacific Telephone
1942	Edendale Upholstery Co H F Lyons F M Shillito	Los Angeles Directory Co.
	Shillito Fred M Edendale Upholstery Co	Los Angeles Directory Co.
1929	Mac KINNON & Mc Kinnon V R and Hazel clo clnrs	Los Angeles Directory Co.

FINDINGS

Glendale Blvd

1311 Glendale Blvd

Year	Uses	Source
2014	HARD TIMES PIZZA	EDR Digital Archive
	HARD TIMES PIZZA CO 2	EDR Digital Archive
	NUTRICION FUNDAMENTAL INC	EDR Digital Archive
	ITS THAI LLC	EDR Digital Archive
	HARD TIMES PIZZA CO 2	EDR Digital Archive
	HARD TIMES PIZZA	EDR Digital Archive
	ITS THAI LLC	EDR Digital Archive
	NUTRICION FUNDAMENTAL INC	EDR Digital Archive
2010	NUTRICION FUNDAMENTAL INC	EDR Digital Archive
	ITS THAI LLC	EDR Digital Archive
	LERTUICHUHATH THIBODEE	EDR Digital Archive
	WEST MORELAND ASSOCIATE LCC	EDR Digital Archive
	ITS THAI LLC	EDR Digital Archive
	CHY COIN LAUNDRY	EDR Digital Archive
	DOMINOS PIZZA LLC	EDR Digital Archive
	ITS THAI LLC	EDR Digital Archive
	LERTUICHUHATH THIBODEE	EDR Digital Archive
	WEST MORELAND ASSOCIATE LCC	EDR Digital Archive
	ITS THAI LLC	EDR Digital Archive
	CHY COIN LAUNDRY	EDR Digital Archive
	NUTRICION FUNDAMENTAL INC	EDR Digital Archive
	DOMINOS PIZZA LLC	EDR Digital Archive

GLENDALE BLVD

1311 GLENDALE BLVD

Year	Uses	Source
2006	DOMINOS PIZZA	Haines Company, Inc.
	NUTRICION	Haines Company, Inc.
	FUNDAMENTAL	Haines Company, Inc.
	PUPUSERIALA	Haines Company, Inc.
	FOGATA	Haines Company, Inc.
	WESTMORELAND	Haines Company, Inc.
	ASSOCIATE LCC	Haines Company, Inc.
2000	DOMINOS PLZZA	Haines & Company

FINDINGS

Year	Uses	Source
2000	LA ADELITA RESTAURANT LAUNDERLAND	Haines & Company
	NUTRICION FUNDAMENTAL	Haines & Company
1990	DOMINO S PIZZA	Pacific Bell
	JWJ CHECK CASHING SERVICE	Pacific Bell
	WORLD S FINEST COMICS	Pacific Bell
1981	ATLAS AUTOMATIC SPRINKLER CO	Pacific Telephone
	ATLAS FIRE SPRINKLER CO	Pacific Telephone
	L A COUNTY TRAFFIC SCHOOLS	Pacific Telephone
	PETERSON CYRIL ATLAS AUTOMATIC SPRINKLER CO	Pacific Telephone
1976	Atlas Automatic Sprinkler Co	Pacific Telephone
	CHARLES REED PLUMBING INC	Pacific Telephone
	Echo Park Traffic School	Pacific Telephone
	Peterson Cyril Atlas Automatic Sprinkler Co	Pacific Telephone
	Reed Plumbing Co	Pacific Telephone
1971	Atlas Automatic Sprinkler Co	Pacific Telephone
	Firematic Sprinkler Devices Inc	Pacific Telephone
	Peterson Cyril Atlas Automatic Sprinkler Co	Pacific Telephone
1951	Glndle Bl Electrical Distrs Inc	Pacific Telephone & Telegraph Co.

1315 GLENDALE BLVD

Year	Uses	Source
2000	XXXX	Haines & Company
1981	VIVERO RAFAEL E ATTY	Pacific Telephone
	LAMDAGAN PEDRO ATTY	Pacific Telephone
	MARTINEZ NORA L ATTY	Pacific Telephone
1951	Glndle Beauty by James & Victor	Pacific Telephone & Telegraph Co.
	Glndle James & Victor Beauty By	Pacific Telephone & Telegraph Co.
	Glndle Victor & James Beauty by	Pacific Telephone & Telegraph Co.
1942	ANGELUS Fruit Mart Mrs Marjorie Irish Mrs Georgia Johnson beverages	Los Angeles Directory Co.
1937	Riles Thos P Ols soft drinks	Los Angeles Directory Co.
1933	LANDRETH Roft F Ova restr	Los Angeles Directory Co.

1317 GLENDALE BLVD

Year	Uses	Source
1942	MOORE Mollie S wid G C	Los Angeles Directory Co.
	FLETCHER J Wm	Los Angeles Directory Co.

Year	Uses	Source
1942	FERBER Harold	Los Angeles Directory Co.
	Faerber Harold G Marie carrier PO	Los Angeles Directory Co.
1937	MOORE Mollie S	Los Angeles Directory Co.
	JOHNSON Cicely Mrs	Los Angeles Directory Co.
	Farey Jos studiowkr	Los Angeles Directory Co.
1933	MOORE Thos P lab	Los Angeles Directory Co.
	MOORE Mollie S Mrs	Los Angeles Directory Co.
	MOORE Goldie waiter	Los Angeles Directory Co.
	MOORE Matthew J lab	Los Angeles Directory Co.
1929	MOORE Mollie S Mrs	Los Angeles Directory Co.
1924	MOORE Mollie S h	Los Angeles Directory Co.

1319 GLENDALE BLVD

Year	Uses	Source
1933	Erman Wm J Virginia plmbr	Los Angeles Directory Co.
	Erman Jessie F clk	Los Angeles Directory Co.
	Erman Harold C plmbr	Los Angeles Directory Co.

GLENDALE CL

1211 GLENDALE CL

Year	Uses	Source
1981	MARQUEZ PATROCINIA	Pacific Telephone

LIBERTY

1310 LIBERTY

Year	Uses	Source
1990	GOLDEN WEST CHRISTIAN SCHOOL	Pacific Bell
	GOLDEN WEST CHRISTIAN CHURCH	Pacific Bell
1986	GOLDEN WEST CHRISTIAN SCHOOL	Pacific Bell
	GOLDEN WEST CHRISTIAN CHURCH	Pacific Bell
1981	GOLDEN WEST CHRISTIAN SCHOOL	Pacific Telephone
	GOLDEN WEST CHRISTIAN CHURCH	Pacific Telephone
1967	GOLDEN WEST CHRISTIAN CHURCH	Pacific Telephone
1962	Alvarado Churct of Christ	Pacific Telephone
1942	Alvarado Church of Christ Rev D E Olson pastor	Los Angeles Directory Co.
1937	OLSON David E Rev pastor Alvarado Church of Christ	Los Angeles Directory Co.

Year	Uses	Source
1924	DUNN Silas M auto opr	Los Angeles Directory Co.
	Monks Saml M auto opr r	Los Angeles Directory Co.

Liberty St

1310 Liberty St

Year	Uses	Source
2014	GOLDEN WEST CHRISTIAN SCHOOL	EDR Digital Archive
	GOLDEN WEST CHRISTIAN CHURCH	EDR Digital Archive
	RESURRECTION PRESBYTERIAN CH	EDR Digital Archive
	CENTRAL FUNERAL HOME INC	EDR Digital Archive
	CENTRAL FUNERAL HOME INC	EDR Digital Archive
	GOLDEN WEST CHRISTIAN SCHOOL	EDR Digital Archive
	RESURRECTION PRESBYTERIAN CH	EDR Digital Archive
	GOLDEN WEST CHRISTIAN CHURCH	EDR Digital Archive
2010	RESURRECTION PRESBYTERIAN CH	EDR Digital Archive
	GOLDEN WEST CHRISTIAN SCHOOL	EDR Digital Archive
	RESURRECTION PRESBYTERIAN CH	EDR Digital Archive
	GOLDEN WEST CHRISTIAN SCHOOL	EDR Digital Archive

LIBERTY ST

1310 LIBERTY ST

Year	Uses	Source
2006	RESURRECTION	Haines Company, Inc.
	PRESBYTERIAN CH	Haines Company, Inc.
	CHRISTIAN CHURCH	Haines Company, Inc.
	GOLDENWEST	Haines Company, Inc.
2000	SO CALIF GRACE CHURCH	Haines & Company
	GOLDEN WEST CHRISTIAN SCHOOL	Haines & Company
	GOLDEN WEST CHRISTIAN CHURCH	Haines & Company
1976	GOLDEN WEST CHRISTIAN CHURCH	Pacific Telephone
	Golden West Christian School	Pacific Telephone
1958	Alvarado Church of Christ	Pacific Telephone
	Alvarado Christian Day School	Pacific Telephone
1951	Liberty Alvarado Church of Christ	Pacific Telephone & Telegraph Co.

1315 LIBERTY ST

Year	Uses	Source
1958	Crawford Jos C	Pacific Telephone

FINDINGS

Year	Uses	Source
1951	Librty Crawford Jos C r	Pacific Telephone & Telegraph Co.

1316 LIBERTY ST

Year	Uses	Source
1958	Campos Albert G Rev	Pacific Telephone

1317 LIBERTY ST

Year	Uses	Source
1958	Sharpe Chester	Pacific Telephone
1951	Liberty Ahlstedt Erik G r	Pacific Telephone & Telegraph Co.

1318 LIBERTY ST

Year	Uses	Source
1958	Guzman Danl	Pacific Telephone
1951	Librty Levers Lloyd r	Pacific Telephone & Telegraph Co.

1319 LIBERTY ST

Year	Uses	Source
1958	Feinblatt Harry	Pacific Telephone
1951	Librty Feinblatt Harry r	Pacific Telephone & Telegraph Co.

1321 LIBERTY ST

Year	Uses	Source
1958	Aloni Ami	Pacific Telephone
1951	Librty Szego Reggie A Mrs r	Pacific Telephone & Telegraph Co.

1322 LIBERTY ST

Year	Uses	Source
2006	OKAZAKI Reginald	Haines Company, Inc.
	GABEMasanobu	Haines Company, Inc.
2000	OKAZAKI James	Haines & Company
1958	Metcalf Edw	Pacific Telephone
1951	Librty Stanfill C B r	Pacific Telephone & Telegraph Co.

1323 LIBERTY ST

Year	Uses	Source
1958	Ahlstedt Erik G	Pacific Telephone
1951	Librty Sickendick A r	Pacific Telephone & Telegraph Co.
	Librty Vacco Louise r	Pacific Telephone & Telegraph Co.

FINDINGS

N Bonnie Brae St

1056 N Bonnie Brae St

Year	Uses	Source
2014	SUPERPOP GRAPHICS	EDR Digital Archive
	SUPERPOP GRAPHICS	EDR Digital Archive
2010	SUPERPOP GRAPHICS	EDR Digital Archive
	SUPERPOP GRAPHICS	EDR Digital Archive

North Alvarado Street

1226 North Alvarado Street

Year	Uses	Source
2006	AUANZA	Haines Company, Inc.
	HONDURENA DE LA	Haines Company, Inc.
	CENTER FOR NON	Haines Company, Inc.
	VIOLENT EDCTN	Haines Company, Inc.
	ECHO PARKUN	Haines Company, Inc.
	CHURCH	Haines Company, Inc.
	New HOPE MISSION	Haines Company, Inc.
	METHODIST CH	Haines Company, Inc.
	RODRIGUEZ Juan	Haines Company, Inc.
1990	ECHO PARK UNITED METHODIST CHURCH	Pacific Bell
	NATIVE AMERICAN UNITED METHODIST CHURCH	Pacific Bell
	UNITED METHODIST CHURCHES-PACIFIC AND SOUTHWEST ANNUAL CONFERENCE	Pacific Bell
1976	Bayanihan filipino caucus	Pacific Telephone
	Echo Park United Methodist Church Main Ofc	Pacific Telephone
1971	Echo Park Methodist Church	Pacific Telephone
1967	Echo Prk Methodist Church	Pacific Telephone
	Echo Park Methodist Church	Pacific Telephone
	Methodist Churches So California Arizona Conference	Pacific Telephone
1962	Echo Park Methodist Church	Pacific Telephone
	Echo Park Methodist Church	Pacific Telephone
	Methodist Churches So California Arizona Conference	Pacific Telephone
1958	Echo Prk Methodist Church	Pacific Telephone

Year	Uses	Source
1958	Echo Park Methodist Church	Pacific Telephone
	Methodist Churches So California Arizona Conference	Pacific Telephone
1951	N Alvarado Echo Prk Methodist Church	Pacific Telephone & Telegraph Co.
1942	ECHO Park Methodist Church	Los Angeles Directory Co.
1937	ECHO Park Methodist Episcopal Church Rev W T Gilliland pastor	Los Angeles Directory Co.
1933	ECHO Park Methodist Episcopal Church Rev A T Hobson pastor	Los Angeles Directory Co.
1929	ECHO Putnam pastor	Los Angeles Directory Co.

PARK AVE

1900 PARK AVE

Year	Uses	Source
2000	XXXX	Haines & Company
1958	Cremidas Marusa Mrs	Pacific Telephone
1951	Park Av Cremidas Marusa Mrs r	Pacific Telephone & Telegraph Co.
1942	Cremidas John Marousa	Los Angeles Directory Co.
1937	Cremidas John G restr	Los Angeles Directory Co.
1933	Cremidas John restr	Los Angeles Directory Co.
	Hormess Wm restrwkr	Los Angeles Directory Co.

1902 PARK AVE

Year	Uses	Source
2000	XXXX	Haines & Company
1976	Bilanich Michael	Pacific Telephone
1951	Park Av Alexander Thelma r	Pacific Telephone & Telegraph Co.
1937	MASON Henry G E Constance mach	Los Angeles Directory Co.
1933	MASON Henry G E Constance tool mkr	Los Angeles Directory Co.

1904 PARK AVE

Year	Uses	Source
2000	XXXX	Haines & Company
1971	Smart Stephen W Rev	Pacific Telephone

1906 PARK AVE

Year	Uses	Source
1986	BEENKEN A H	Pacific Bell
1981	BEENKEN A H	Pacific Telephone
1976	Beenken A H	Pacific Telephone

FINDINGS

Year	Uses	Source
1971	Beenken A H	Pacific Telephone
1967	Beenken Agnes	Pacific Telephone
1962	Beenken Agnes	Pacific Telephone
1958	Beenken Agnes	Pacific Telephone
1951	Park Av Beenken Agnes r	Pacific Telephone & Telegraph Co.
1933	Benken Ernest H lab	Los Angeles Directory Co.

1910 PARK AVE

Year	Uses	Source
2006	SIMS Fra Fnklin	Haines Company, Inc.
1986	VEGA PAUL G	Pacific Bell
1981	LI ALLEN	Pacific Telephone
1976	Anderson Erick J	Pacific Telephone
1971	Anderson Erick J	Pacific Telephone
1951	Park Av Alexander Jas r	Pacific Telephone & Telegraph Co.

1912 PARK AVE

Year	Uses	Source
2006	OROYCETot	Haines Company, Inc.
2000	DIAZ Karla	Haines & Company
1971	Johnson C N	Pacific Telephone

1916 PARK AVE

Year	Uses	Source
1986	BRUNO ELISEO	Pacific Bell
1951	Park Av Droggetes Geo cafe	Pacific Telephone & Telegraph Co.
1942	NICHOLS Henry L May H restr	Los Angeles Directory Co.
1933	PEARSE Jas F Elsie restr	Los Angeles Directory Co.

1918 PARK AVE

Year	Uses	Source
1971	Riggs F S	Pacific Telephone

1920 PARK AVE

Year	Uses	Source
1986	ALARCON MIGUEL	Pacific Bell
	HUERTA SAMUEL	Pacific Bell
1976	Seely Everard M	Pacific Telephone
1967	Bates Al	Pacific Telephone
1958	Royal Earl	Pacific Telephone

FINDINGS

Year	Uses	Source
1951	Park Av Royal Earl r	Pacific Telephone & Telegraph Co.
1942	Dietrich Donald	Los Angeles Directory Co.
	Gulick Mattlie T wid C W	Los Angeles Directory Co.
	HASS Arnold C waiter	Los Angeles Directory Co.
	Jacks Allene clk	Los Angeles Directory Co.
	Stroup Gladys	Los Angeles Directory Co.
	Thibault Lucille	Los Angeles Directory Co.
	HAAS Arnold	Los Angeles Directory Co.
1937	Gulich Mattie L wid C W	Los Angeles Directory Co.
	Gulich Richd D clk	Los Angeles Directory Co.
1933	GULICK Ricid D serv sta atdt R F Mc Bride	Los Angeles Directory Co.
	PRITCHARD Doris clk	Los Angeles Directory Co.
	Gulick Claire W Mattie real est	Los Angeles Directory Co.

1922 PARK AVE

Year	Uses	Source
1976	Hemenover Richard	Pacific Telephone
1958	Glover Otto	Pacific Telephone
1951	Park Av Glover Otto r	Pacific Telephone & Telegraph Co.
1937	Von Derhoofven Geo Eliz	Los Angeles Directory Co.

1930 PARK AVE

Year	Uses	Source
2006	CATIBOGJory	Haines Company, Inc.
	PSME 16 TEAMA 9 E 213 j 48387	Haines Company, Inc.
	E LAWOFFICES	Haines Company, Inc.
2000	VALLE Louis H	Haines & Company
1990	VALLE LOUIS H	Pacific Bell
1986	VALLE LOUIS H	Pacific Bell
1981	VALLE LOUIS H	Pacific Telephone
	VARGAS LAURO	Pacific Telephone
1976	Valle Louis H	Pacific Telephone
	Vargas Lauro	Pacific Telephone
1971	Scherling A R	Pacific Telephone
1951	Park Av Gibbons Alyce	Pacific Telephone & Telegraph Co.
1942	JONES Lula M wid R D	Los Angeles Directory Co.
	Mc CULLOCH Georgiana wid W T	Los Angeles Directory Co.
1937	NEWTON Emma Mrs	Los Angeles Directory Co.

FINDINGS

Year	Uses	Source
1937	SOUTHERN Martin Janet meat ctr	Los Angeles Directory Co.
1933	Labelle Ida	Los Angeles Directory Co.
	NEWTON Emma Mrs	Los Angeles Directory Co.
	Spanghel Hattie	Los Angeles Directory Co.
	Spellman Helen E Mrs	Los Angeles Directory Co.
	Wiler Minnie B Mrs	Los Angeles Directory Co.

1932 PARK AVE

Year	Uses	Source
2006	LEON Eba	Haines Company, Inc.
	ORELLANAYeew	Haines Company, Inc.
2000	XXXX	Haines & Company
	LOPEZ Mauncio	Haines & Company
	MADRIGAL Diego	Haines & Company
	ORTIZ Nelson	Haines & Company
1990	GARCIA JAVIER	Pacific Bell
1986	GARCIA JAVIER	Pacific Bell
1981	GARCIA JAVIER	Pacific Telephone
1971	Alvarado Adelia H	Pacific Telephone
	Birtsch Clara	Pacific Telephone
	Giles Ann	Pacific Telephone
1951	Gordon Dora C r	Pacific Telephone & Telegraph Co.
	Grossfield Nathan r	Pacific Telephone & Telegraph Co.
	Ahlborn L K r	Pacific Telephone & Telegraph Co.
	Strader Mae Mrs r	Pacific Telephone & Telegraph Co.
	Park Av	Pacific Telephone & Telegraph Co.

1941 PARK AVE

Year	Uses	Source
1924	NELSON Ernest electr r	Los Angeles Directory Co.

RESERVOIR

2017 RESERVOIR

Year	Uses	Source
1990	PENA ALFREDO	Pacific Bell

2023 RESERVOIR

Year	Uses	Source
1990	SY SANG CUNG	Pacific Bell

Year	Uses	Source
1990	BORKOWSKI F J	Pacific Bell
	DONG LUONG	Pacific Bell
	ESTRADA OSCAR R	Pacific Bell
	GARCIA LUIS	Pacific Bell

RESERVOIR ST

1919 RESERVOIR ST

Year	Uses	Source
1942	Levers Lloyd E Margareta C wtchmn	Los Angeles Directory Co.
	SWENSON Inga	Los Angeles Directory Co.
1937	Cowley Elenor J missionary	Los Angeles Directory Co.
	JONES Arminia E Mrs	Los Angeles Directory Co.
1933	JONES Seth collr Dept Water & Power	Los Angeles Directory Co.
1929	JONES Seth collr	Los Angeles Directory Co.
	JONES Geo W Arminie E	Los Angeles Directory Co.
1924	JONES Geo W foremn h	Los Angeles Directory Co.

1921 RESERVOIR ST

Year	Uses	Source
1942	WALKER Saml Laura emp Bd of Educ	Los Angeles Directory Co.
1937	Walker Saml toolkpr Bd of Educ	Los Angeles Directory Co.
1933	WALKER Saml tool sharpener City Bd of Educ	Los Angeles Directory Co.
1929	WALKER Saml Laura jan h	Los Angeles Directory Co.

1927 RESERVOIR ST

Year	Uses	Source
1937	Alvarado Church of Christ Rev D E Olson pastor	Los Angeles Directory Co.
1933	ALVARADO Church of Christ	Los Angeles Directory Co.

1928 RESERVOIR ST

Year	Uses	Source
1933	GATES Ellen waiter	Los Angeles Directory Co.
	GATES Fred J Edna lab	Los Angeles Directory Co.
	GATES J J lab	Los Angeles Directory Co.
1929	MILLS Geo	Los Angeles Directory Co.

FINDINGS

1930 RESERVOIR ST

Year	Uses	Source
1933	HAMILTON May Mrs	Los Angeles Directory Co.
	HAMILTON Wm E	Los Angeles Directory Co.
	HAMMON Blanche wid Jesse	Los Angeles Directory Co.
1929	Buchanan Alphonse M chauf	Los Angeles Directory Co.
	Moraga Cruz Mrs	Los Angeles Directory Co.
1924	Humbert John J h	Los Angeles Directory Co.

1936 RESERVOIR ST

Year	Uses	Source
1929	Pons Annie Mrs h	Los Angeles Directory Co.
1924	Tregoning Thos R h	Los Angeles Directory Co.
	Tregoning Edwd meter reader r	Los Angeles Directory Co.
	Tregoning Annie steno r	Los Angeles Directory Co.

1938 RESERVOIR ST

Year	Uses	Source
1929	Ralfsness Geo A cabt mkr r	Los Angeles Directory Co.

2008 RESERVOIR ST

Year	Uses	Source
1951	Reservoir Terry Belle G Mrs r	Pacific Telephone & Telegraph Co.
1937	CADY Jeannie M	Los Angeles Directory Co.
	Cady E Mable clk	Los Angeles Directory Co.
	Ault Mary E Mrs	Los Angeles Directory Co.

2010 RESERVOIR ST

Year	Uses	Source
2000	LIGHTWOOD Miles	Haines & Company
	SORIANO Marcos	Haines & Company
	XXXX	Haines & Company
1942	BAKER Myrle V boxmkr	Los Angeles Directory Co.
1937	BAKER Myrle V tel opr	Los Angeles Directory Co.
	PRITCHARD Ruth W	Los Angeles Directory Co.

2011 RESERVOIR ST

Year	Uses	Source
1962	Buntin J V	Pacific Telephone
	Creasey Frank E	Pacific Telephone
1958	Buntin J V	Pacific Telephone

FINDINGS

Year	Uses	Source
1958	Creasey Frank E	Pacific Telephone
1951	Reservoir Creasey Frank E r	Pacific Telephone & Telegraph Co.
1942	Ansley Marcus D Alma	Los Angeles Directory Co.
	Creasey Frank E	Los Angeles Directory Co.
	Creasey Olivia	Los Angeles Directory Co.
1937	Creasey Frank E	Los Angeles Directory Co.
	Creasey Olivia S	Los Angeles Directory Co.
	JOHNSON John T Amanda truckmn	Los Angeles Directory Co.
	JOHNSON Titus chauf	Los Angeles Directory Co.
	MINTER Thos I Eliz B carrier PO	Los Angeles Directory Co.
1933	Warnock Madge clk	Los Angeles Directory Co.
	Creasey Olivia	Los Angeles Directory Co.
1929	Creasey Olivia S	Los Angeles Directory Co.
	Creasey Frank E	Los Angeles Directory Co.
1924	Passmore Arthur L slsmn J W Robinson Co h	Los Angeles Directory Co.
	Creasey Olivia r	Los Angeles Directory Co.
	Creasey Frank E h	Los Angeles Directory Co.

2013 RESERVOIR ST

Year	Uses	Source
1962	Be La Rosa Ramona	Pacific Telephone
1958	Osborne Irene Mrs	Pacific Telephone
	Vandeburg Elizabeth	Pacific Telephone
1951	Reservoir Osborne Mark J r	Pacific Telephone & Telegraph Co.
1942	CONWAY Irene beauty opr	Los Angeles Directory Co.
	CONWAY Jas M	Los Angeles Directory Co.
	Hickey Mary Mrs	Los Angeles Directory Co.
	Minter Eliz S tchr	Los Angeles Directory Co.
	Minter Thos Eliz carrier PO	Los Angeles Directory Co.
1937	CONWAY Irene M tel OPr	Los Angeles Directory Co.
	CONWAY Jas	Los Angeles Directory Co.
	MINTER Sarah E tchr	Los Angeles Directory Co.
1933	Blaine Arth E Madge slsmn	Los Angeles Directory Co.
	Blaine Eug J clk	Los Angeles Directory Co.
	GREEN Bert slsmn	Los Angeles Directory Co.
	GREEN John L Mabel	Los Angeles Directory Co.
1929	ANSLEY Marcus D Annabelle pntr	Los Angeles Directory Co.
1924	CROSSMAN Alice M buyer J W Robinson Co h	Los Angeles Directory Co.

FINDINGS

2016 RESERVOIR ST

Year	Uses	Source
1937	JOHNSON Leroy lab	Los Angeles Directory Co.
	LAYTON Wm S Maud	Los Angeles Directory Co.
	HENDRICKS Albt lab	Los Angeles Directory Co.
	Henriksen John lab	Los Angeles Directory Co.
	Hartford Thos P	Los Angeles Directory Co.

2017 RESERVOIR ST

Year	Uses	Source
2006	PORTILLO Maria	Haines Company, Inc.
	SANTOS Favlan	Haines Company, Inc.
	CAMPUSANOMInerva	Haines Company, Inc.
2000	CAMPUSANO Minerva	Haines & Company
	GEE Sam	Haines & Company
1976	Pena Alfredo	Pacific Telephone
	Chang K	Pacific Telephone
1967	Sutherland W R	Pacific Telephone
	Case Fred E	Pacific Telephone
	Chang K	Pacific Telephone
	Lammert John D	Pacific Telephone
1962	Williams Minnie May	Pacific Telephone
1958	Raucci Louis	Pacific Telephone
	Hunter Saloma B	Pacific Telephone
1951	Faus L C r	Pacific Telephone & Telegraph Co.
	Reservoir	Pacific Telephone & Telegraph Co.

2018 RESERVOIR ST

Year	Uses	Source
1937	Mc Nown Ola H	Los Angeles Directory Co.

2019 RESERVOIR ST

Year	Uses	Source
2006	No Current Listing	Haines Company, Inc.
2000	XXXX	Haines & Company
1967	Gee Sam	Pacific Telephone
1962	Cikesh John M	Pacific Telephone
1958	Lovrich Walter	Pacific Telephone
1951	Hazen Ruth r	Pacific Telephone & Telegraph Co.
	Reservoir	Pacific Telephone & Telegraph Co.

FINDINGS

Year	Uses	Source
1951	Reservoir Lovrich V r	Pacific Telephone & Telegraph Co.

2023 RESERVOIR ST

Year	Uses	Source
2006	SAENZFERNANDO	Haines Company, Inc.
	DIAZAgustn	Haines Company, Inc.
	AVELAR Lova	Haines Company, Inc.
2000	MARTINEZ Valentin	Haines & Company
	GEE Harry	Haines & Company
1976	Villafana Afbert	Pacific Telephone
	Martinez Angel	Pacific Telephone
	Hernandez C	Pacific Telephone
	Garcia Luis	Pacific Telephone
	Corley Camden	Pacific Telephone
	Bromley Harriet M	Pacific Telephone
	Borkowski F J	Pacific Telephone
1967	Bailey M Louise	Pacific Telephone
	Borkowski F J	Pacific Telephone
	Coppens Jacquelyn	Pacific Telephone
	Jenkins Donald E	Pacific Telephone
	Liberati Dario	Pacific Telephone
	Walcott Earl	Pacific Telephone
1962	Balvoord Dirk J	Pacific Telephone
	Brown Gloria	Pacific Telephone
	Bruschi Lila	Pacific Telephone
	Fleming Ann G	Pacific Telephone
	Gupta Geo	Pacific Telephone
	Mowatt Chas G	Pacific Telephone
	Saldana Ramona	Pacific Telephone
	Steele Lauretta	Pacific Telephone
1951	Reservoir Ford Dina Mrs r	Pacific Telephone & Telegraph Co.

2028 RESERVOIR ST

Year	Uses	Source
1933	Manton Edw J Ruby carp	Los Angeles Directory Co.
	Manton Thos E	Los Angeles Directory Co.
	Manton Arth L lab	Los Angeles Directory Co.

FINDINGS

SUNSET BLVD

1900 SUNSET BLVD

Year	Uses	Source
1990	CALIFORNIA FEDERAL SAVINGS OFFICES ECHO PARK	Pacific Bell
1986	CALIFORNIA FEDERAL LOS ANGELES AREA OFFICES ECHO PARK	Pacific Bell
1981	CALIFORNIA FEDERAL SAVINGS & LOAN LOS ANGELES AREA OFFICES ECHO PARK	Pacific Telephone
1976	Echo Park	Pacific Telephone
	Culver City	Pacific Telephone
1971	KAISER FOUNDATION HEALTH PLAN INC	Pacific Telephone
	Personnel	Pacific Telephone
1942	Streeton Herbt H Ethel bicycles	Los Angeles Directory Co.
	Kahl Saml magazines	Los Angeles Directory Co.
1937	Weyman Philip Kate tailor	Los Angeles Directory Co.
	Eishler Abr D Dorothy cigars	Los Angeles Directory Co.
1933	LOW Chas C Claire soft drinks	Los Angeles Directory Co.
1929	Clements Carmine Angelina gro	Los Angeles Directory Co.
1924	Punaro Bros Tony and Dominick gro	Los Angeles Directory Co.

1910 SUNSET BLVD

Year	Uses	Source
1990	CASS & JOHAN SING INS BRKRS	Pacific Bell
1976	Credit Union	Pacific Telephone
	KAISER PERMANENTE MEDICAL CARE PROGRAM LOS ANGELES ARE Appointments See Department Desired Liste Alphbeticall	Pacific Telephone
1971	Nurses Professional Registry Agency	Pacific Telephone
	Credit Union	Pacific Telephone
	KAISER FOUNDATION HOSPITAL	Pacific Telephone
	California Nurses Association District Five Inc	Pacific Telephone

2002 SUNSET BLVD

Year	Uses	Source
1981	PEREZ ISABEL M	Pacific Telephone
1958	Bon Air Apts ofc	Pacific Telephone
	Carter Nellie M	Pacific Telephone

FINDINGS

Year	Uses	Source
1942	GROSS Lois slsmn	Los Angeles Directory Co.
	HARPER Martha	Los Angeles Directory Co.
	HENDRICKSON F A	Los Angeles Directory Co.
	HENDRICKSON Fredk A driver City Eng	Los Angeles Directory Co.
	HILL Dorothy boxmkr	Los Angeles Directory Co.
	Hitchcock Jennie Mrs	Los Angeles Directory Co.
	HOAG Merle	Los Angeles Directory Co.
	Hobson Sarah Mrs	Los Angeles Directory Co.
	HOFFMAN Anna	Los Angeles Directory Co.
	HOLLENBECK Hazel lndywkr	Los Angeles Directory Co.
	Hunnicutte Eli B clk	Los Angeles Directory Co.
	JACKSON Lester Ann mech	Los Angeles Directory Co.
	Laramey Jas Mabel shipydwkr	Los Angeles Directory Co.
	Mansfield Alice M Mrs	Los Angeles Directory Co.
	MANSFIELD Harold	Los Angeles Directory Co.
	MANSFIELD Mike wtchmn	Los Angeles Directory Co.
	MANSFIELD Raymond C wtchmn	Los Angeles Directory Co.
	Maxey Margt	Los Angeles Directory Co.
	Mc Clinton Jas A	Los Angeles Directory Co.
	Mc FADDEN Fannie Mrs	Los Angeles Directory Co.
	Medley Clarence mech	Los Angeles Directory Co.
	Medley Lavica Mrs	Los Angeles Directory Co.
	Mickelsen Eva	Los Angeles Directory Co.
	MILLER Mae Mrs photog asst	Los Angeles Directory Co.
	Morse Alice	Los Angeles Directory Co.
	Ogle Theda L emp Swift & Co	Los Angeles Directory Co.
	PHILLIPS Eliza Mrs	Los Angeles Directory Co.
	RUTLEDGE Jas Jean	Los Angeles Directory Co.
	Seagell Kate	Los Angeles Directory Co.
	SMALE F M Mrs	Los Angeles Directory Co.
	SMITH Estelle Mrs waiter	Los Angeles Directory Co.
	SMITH Mamie mach opr	Los Angeles Directory Co.
	SMITH Mary E	Los Angeles Directory Co.
	Stoneman Faye mgr Bon Air Apts	Los Angeles Directory Co.
	Stoneman Maude Mrs	Los Angeles Directory Co.
	Thalheimer Evelyn sten	Los Angeles Directory Co.
	TURNER Marion waiter	Los Angeles Directory Co.
	BALDWIN Flora E	Los Angeles Directory Co.

FINDINGS

Year	Uses	Source
1942	Bittkall Lulu	Los Angeles Directory Co.
	Bon Air Apartments	Los Angeles Directory Co.
	BRIGGS W R slsmn	Los Angeles Directory Co.
	Carawan Ralph gdnr	Los Angeles Directory Co.
	CHRISTIAN C A Mrs	Los Angeles Directory Co.
	CLAUSON Anna	Los Angeles Directory Co.
	COLEMAN J E Mrs sten	Los Angeles Directory Co.
	DOWNING Bervl	Los Angeles Directory Co.
	Eicke Freda	Los Angeles Directory Co.
	ENGLAND Ida Mrs	Los Angeles Directory Co.
	EVANS Sarah	Los Angeles Directory Co.
	FINLEY Emily M	Los Angeles Directory Co.
	GROSS Helen fctpwkr	Los Angeles Directory Co.
1937	Ahlport Ethel asst supvr UCLA	Los Angeles Directory Co.
	BALDWIN Flora	Los Angeles Directory Co.
	BIRD Estelle	Los Angeles Directory Co.
	Bon Air Apartments	Los Angeles Directory Co.
	BURLEY Mae Mrs	Los Angeles Directory Co.
	BURNETT Royal	Los Angeles Directory Co.
	Carswell Mabel Mrs	Los Angeles Directory Co.
	CLAUSON Anna Mrs	Los Angeles Directory Co.
	Corrington Nellie	Los Angeles Directory Co.
	Dick M Mrs	Los Angeles Directory Co.
	GRAHAM Chas	Los Angeles Directory Co.
	HENDRICKSON Fredk A driver City Eng	Los Angeles Directory Co.
	Hengel Martha	Los Angeles Directory Co.
	Hitchcock Jennie Mrs	Los Angeles Directory Co.
	Johnson Alice	Los Angeles Directory Co.
	JOHNSON Kenneth engr Bryan Brandenburg Co	Los Angeles Directory Co.
	LARRABEE Lawrence L Teneriffe lawyer	Los Angeles Directory Co.
	LARRABEE Teneriffe Mrs mach Bon Air Apts	Los Angeles Directory Co.
	Madison Elmer Grace carp	Los Angeles Directory Co.
	Mogelberg Geo electn	Los Angeles Directory Co.
	Morse Alice	Los Angeles Directory Co.
	OHara Wm cook	Los Angeles Directory Co.
	PATTERSON Louise osteo	Los Angeles Directory Co.
	PETERSON Augusta Mrs	Los Angeles Directory Co.

FINDINGS

Year	Uses	Source
1937	PETERSON D V Mrs	Los Angeles Directory Co.
	PHILLIPS Eliz Mrs	Los Angeles Directory Co.
	Rintoul Wm	Los Angeles Directory Co.
	SHERMAN Lucian L gdnr Park Dept	Los Angeles Directory Co.
	Smale Florence Mrs	Los Angeles Directory Co.
	SMITH Mamie	Los Angeles Directory Co.
	Stoneman Fay	Los Angeles Directory Co.
	Temple Sarah Mrs Bon Air Apts	Los Angeles Directory Co.
	WILLETT Della	Los Angeles Directory Co.
1933	ANDERSON Arth W slsmn	Los Angeles Directory Co.
	ANDERSON Arth W slsmn	Los Angeles Directory Co.
	BARTH Margt	Los Angeles Directory Co.
	Blankenship Roy Edith mgr Bon Air Apts	Los Angeles Directory Co.
	Bon Air Apartments	Los Angeles Directory Co.
	Carswell Mabel Mrs	Los Angeles Directory Co.
	GRAFF Frieda	Los Angeles Directory Co.
	HART Jos restrwkr	Los Angeles Directory Co.
	HITCHCOCK Jennie maid	Los Angeles Directory Co.
	Kesner Maxine	Los Angeles Directory Co.
	Mc CULLOUGH Verna	Los Angeles Directory Co.
	ROARK Phyllis	Los Angeles Directory Co.
	Rouliere Lawrence A printer	Los Angeles Directory Co.
	Youngquest Octavia	Los Angeles Directory Co.
	Youngquest Olive	Los Angeles Directory Co.
1929	BEASLEY F Emma Mrs smstrs	Los Angeles Directory Co.
	Belmont Mable slsldy	Los Angeles Directory Co.
	Bollschweiller Esie Mrs	Los Angeles Directory Co.
	Bon Air Apartments	Los Angeles Directory Co.
	Burleson Frank barber	Los Angeles Directory Co.
	CAPPS Paul plmbr	Los Angeles Directory Co.
	Carswell Mabel Mrs	Los Angeles Directory Co.
	Clearwater Edw J Della mgr Bon Air Apts	Los Angeles Directory Co.
	CONRAD Wm P chauf	Los Angeles Directory Co.
	DAVIS Emanuel printer	Los Angeles Directory Co.
	Dunbacker Harry E Grace slsmn	Los Angeles Directory Co.
	Few Irene tmkpr Famous Army & Navy Store	Los Angeles Directory Co.
	FINNEY Jas E Gertrude actor	Los Angeles Directory Co.
	GERARD Irma Mrs phone opr	Los Angeles Directory Co.

FINDINGS

Year	Uses	Source
1929	GOFF Leta clk	Los Angeles Directory Co.
	Gregson Ida	Los Angeles Directory Co.
	Hackett Wm adv agt	Los Angeles Directory Co.
	HARRISON Louise	Los Angeles Directory Co.
	HAYDEN Ella slsldy	Los Angeles Directory Co.
	Hendrickson Wm O gdnr	Los Angeles Directory Co.
	Herndon Pearl slsldy	Los Angeles Directory Co.
	Hounsley Gladys M phone opr	Los Angeles Directory Co.
	HOWARD Eva Mrs	Los Angeles Directory Co.
	Landin Mildred Mrs	Los Angeles Directory Co.
	LEONARD Guy	Los Angeles Directory Co.
	Lippner Edw musician	Los Angeles Directory Co.
	Lippner Morris slsmn	Los Angeles Directory Co.
	Lloyd Ruth cashr Eastern Outfitting Co	Los Angeles Directory Co.
	Lloyd Wm	Los Angeles Directory Co.
	LOMBARDI Walfter L Grace slsmn	Los Angeles Directory Co.
	Mc LEOD Norman auto mech	Los Angeles Directory Co.
	MACBETH Ethel D mach opr	Los Angeles Directory Co.
	MUELLER Elsie phone opr	Los Angeles Directory Co.
	PAYAN Jean	Los Angeles Directory Co.
	PORTER Herbt W printer h	Los Angeles Directory Co.
	POWELL Oscar Alice musician h	Los Angeles Directory Co.
	RAY Laura Mrs r	Los Angeles Directory Co.
	REED Rex slsmn r	Los Angeles Directory Co.
	ROBINSON Wm auto mech h	Los Angeles Directory Co.
	ROSE Georgia clk r	Los Angeles Directory Co.
	Rouliere John clk r	Los Angeles Directory Co.
	Rouliere Lawrence A printer r	Los Angeles Directory Co.
	SHARPE Benj clk r	Los Angeles Directory Co.
	THOMAS Genevieve r	Los Angeles Directory Co.
	THOMAS Stella Mrs h	Los Angeles Directory Co.
	VOGEL Paul jan r	Los Angeles Directory Co.
	WILSON Ardath Mrs smstrs h	Los Angeles Directory Co.
	WILSON Marian r	Los Angeles Directory Co.
1924	BLOOMQUIST Wallace clk r	Los Angeles Directory Co.
	Cleary Edwd J dom h	Los Angeles Directory Co.
	CONDON Maude clk r	Los Angeles Directory Co.
	DAVISON Melvin G teller Cal Bank r	Los Angeles Directory Co.

Year	Uses	Source
1924	Eastman C E stock clk r	Los Angeles Directory Co.
	Gerlishe Theo O elec opr r	Los Angeles Directory Co.
	HANCOCK L F teller Security Tr & Sav Bank r	Los Angeles Directory Co.
	HANCOCK Murray J asst teller Security Tr & Sav Bank r	Los Angeles Directory Co.
	KELLER H W clk r	Los Angeles Directory Co.
	Lippner Edwd Lippner & Son r	Los Angeles Directory Co.
	Nane Maude E clk r	Los Angeles Directory Co.
	Sheeran C J prsfdr r	Los Angeles Directory Co.
	Slade Imogene tchr r	Los Angeles Directory Co.
	VAUGHN Walter E slsmn G E Poppleton r	Los Angeles Directory Co.
	Veith Anna C attndt Dr F C Wiser r	Los Angeles Directory Co.
	Whaling Robt M firerm L A F D h	Los Angeles Directory Co.
	WOLF Naomi steno r	Los Angeles Directory Co.

SUNSET BLVD W

1900 SUNSET BLVD W

Year	Uses	Source
2000	EXECUTIVE PARKING	Haines & Company
1951	W Sunst Bl Herbs Bike & Key Shop	Pacific Telephone & Telegraph Co.

1901 SUNSET BLVD W

Year	Uses	Source
2000	MEDINAS FLOWERS & GIFTS	Haines & Company
	COSTA ALEGRE RESTAURANT	Haines & Company
1951	W Sunset McMahons Serv	Pacific Telephone & Telegraph Co.

1910 SUNSET BLVD W

Year	Uses	Source
2000	K F S G 96 3 FM	Haines & Company
	INTL CHURCH OF FOURSQUARE GSPL	Haines & Company
	J W C H INSTITUTE	Haines & Company
	INTL CHURCH OF FOURSQUARE GSPL	Haines & Company
	BUILDING A D S PRODUCTIONS	Haines & Company
	ASSOCTD ADMIN LA	Haines & Company
	BARILLAS ERICK LAW OFFICE	Haines & Company
	BECERRA FOR CONGRESS	Haines & Company
	C A P E	Haines & Company

Year	Uses	Source
2000	CA ASSN PRO EMPLY	Haines & Company
	CA ST ASMBLY 45TH DIST	Haines & Company
	CASS & JOHANSING CLARK ELFORD H LAW OFFICE OF	Haines & Company
	HALL WELLINGTON CPA	Haines & Company
	HEDMAN CO	Haines & Company
	HELITAC AIR COURIER	Haines & Company
	HELITAC AVIATION INC	Haines & Company
	INTL CHURCH OF FOURSQUARE GSPL	Haines & Company
	JOHANSING & CASS	Haines & Company

1912 SUNSET BLVD W

Year	Uses	Source
2000	LA NATIONAL BANK	Haines & Company

1918 SUNSET BLVD W

Year	Uses	Source
2000	BRITE SPOT RSTRNTS	Haines & Company
1951	W Sunset Brite Spot Cafe	Pacific Telephone & Telegraph Co.
	Sunst Bl Brite Spot Cafe	Pacific Telephone & Telegraph Co.

1920 SUNSET BLVD W

Year	Uses	Source
1951	W Sunst Bl Byrne A W	Pacific Telephone & Telegraph Co.
	W Sunst Bl Price W D	Pacific Telephone & Telegraph Co.

1950 SUNSET BLVD W

Year	Uses	Source
2000	BAUMEN G G ATTY	Haines & Company

2002 SUNSET BLVD W

Year	Uses	Source
2000	PINEDA Emillio ZAPATA Jorge	Haines & Company
	APARTMENTS	Haines & Company
	BARAJAS Alberto	Haines & Company
	BLAIS Harder	Haines & Company
	CARRILLO	Haines & Company
	CHAVEZ Maximino	Haines & Company
	CONTRERAS Eloisa O CORREA Andres	Haines & Company
	CU Jose W	Haines & Company

FINDINGS

Year	Uses	Source
2000	DIAZ Yolanda	Haines & Company
	GONZALEZ Esteban	Haines & Company
	HERNANDEZ Martha C	Haines & Company
	MENDEZ Ernesto MORALES Sanliago L	Haines & Company
	PALACIOS Julie C	Haines & Company
1951	Phillips E E Mrs r	Pacific Telephone & Telegraph Co.
	Carter Nellie M r	Pacific Telephone & Telegraph Co.
	Fay Pauline K r	Pacific Telephone & Telegraph Co.
	Conover G P r	Pacific Telephone & Telegraph Co.
	Edwards Rita r	Pacific Telephone & Telegraph Co.
	Sunset Bon Air Apts ofc	Pacific Telephone & Telegraph Co.

2005 SUNSET BLVD W

Year	Uses	Source
1951	Sunset United States Government post ofc sub sta Sta E	Pacific Telephone & Telegraph Co.

2011 SUNSET BLVD W

Year	Uses	Source
2000	TRUE VALUE HARDWARE	Haines & Company
	PEERLESS HARDWARE	Haines & Company
1951	Sunset Peerless Shade Co	Pacific Telephone & Telegraph Co.
	Sunset Peerless Hdwe Co	Pacific Telephone & Telegraph Co.
	Sunset Gilsons Venetian Blind Co	Pacific Telephone & Telegraph Co.
	W Sunst Bl Consolidated Venetian Blinds	Pacific Telephone & Telegraph Co.
	Sunset Gilson Moe Peerless Shade Co	Pacific Telephone & Telegraph Co.

2014 SUNSET BLVD W

Year	Uses	Source
2000	XXXX	Haines & Company
1951	Sunset Wheeler Geraldine r	Pacific Telephone & Telegraph Co.
	Sunst Bl Jeroski Mary r	Pacific Telephone & Telegraph Co.
	W Sunset Amorelli Anthony r	Pacific Telephone & Telegraph Co.

2015 SUNSET BLVD W

Year	Uses	Source
2000	LASKA Gerald	Haines & Company
1951	Carpenter May Mrs r	Pacific Telephone & Telegraph Co.
	Tomlinson Rose r	Pacific Telephone & Telegraph Co.
	Sunset Echo Apts ofc	Pacific Telephone & Telegraph Co.

FINDINGS

2016 SUNSET BLVD W

Year	Uses	Source
2000	XXXX	Haines & Company
1951	Sunst Gutwein John Albert r	Pacific Telephone & Telegraph Co.
	Sunset Quercio Benny Mrs r	Pacific Telephone & Telegraph Co.

2017 SUNSET BLVD W

Year	Uses	Source
1951	Sunset Vinton Ira D Vinton Rlty Co rl est	Pacific Telephone & Telegraph Co.
	Sunset Vinton Rlty Co rl est	Pacific Telephone & Telegraph Co.

2022 SUNSET BLVD W

Year	Uses	Source
1951	Sunset Parks Mary r	Pacific Telephone & Telegraph Co.

2023 SUNSET BLVD W

Year	Uses	Source
1951	Sunst Bl Simon E H pub acct	Pacific Telephone & Telegraph Co.
	Sunst Bl Simon E H ins agcy	Pacific Telephone & Telegraph Co.

2028 SUNSET BLVD W

Year	Uses	Source
2000	SUNSET TAQUERIA	Haines & Company

2035 SUNSET BLVD W

Year	Uses	Source
2000	CHEVRON STA	Haines & Company
	ALS CHEVRON SERVICE	Haines & Company
1951	Sunset California Bank L A Branch Ofcs Sunset & Alvarado Ofc	Pacific Telephone & Telegraph Co.

Sunset Boulevard

1901 Sunset Boulevard

Year	Uses	Source
2006	ALICIAS FLOWERS	Haines Company, Inc.
	& GIFTS	Haines Company, Inc.
	COSTAALEGRE	Haines Company, Inc.
	RESTAURANT	Haines Company, Inc.
2000	COSTA ALEGRE RESTAURANT	Haines & Company
	MEDINAS FLOWERS & GIFTS	Haines & Company
1990	LA ADELITA SUNSET	Pacific Bell

Year	Uses	Source
1986	LA ADELITA-SUNSET	Pacific Bell
	LA ADELITA SUNSET	Pacific Bell
1981	LA ADELITA SUNSET	Pacific Telephone
	LA ADELITA-SUNSET	Pacific Telephone
1976	La Original Adelita	Pacific Telephone
	Young And Associates Inc	Pacific Telephone
1967	DEACON JONES restrnts	Pacific Telephone
	Jones Deacon	Pacific Telephone
1958	Mc Mahons Serv	Pacific Telephone
1951	W Sunset McMahons Serv	Pacific Telephone & Telegraph Co.

2011 Sunset Boulevard

Year	Uses	Source
2000	PEERLESS HARDWARE	Haines & Company
	TRUE VALUE HARDWARE	Haines & Company
1990	PEERLESS HARDWARE	Pacific Bell
	TRUE VALUE PEERLESS HARDWARE	Pacific Bell
1986	PEERLESS HARDWARE	Pacific Bell
	TRUE VALUE PEERLESS HARDWARE	Pacific Bell
1981	ACTION FOOTWEAR	Pacific Telephone
	PEERLESS HARDWARE	Pacific Telephone
	THERMISER OF CALIF	Pacific Telephone
1976	PEERLESS HARDWARE & SHADE CO	Pacific Telephone
1971	PEERLESS HARDWARE & SHADE CO	Pacific Telephone
1951	W Sunst Bl Consolidated Venetian Blinds	Pacific Telephone & Telegraph Co.
	Sunset Gilson Moe Peerless Shade Co	Pacific Telephone & Telegraph Co.
	Sunset Gilsons Venetian Blind Co	Pacific Telephone & Telegraph Co.
	Sunset Peerless Hdwe Co	Pacific Telephone & Telegraph Co.
	Sunset Peerless Shade Co	Pacific Telephone & Telegraph Co.

W SENSET BLVD

1910 W SENSET BLVD

Year	Uses	Source
1990	CALIF ASSN OF PROFESSIONAL EMPLOYEES	Pacific Bell

FINDINGS

W SUNSET

1910 W SUNSET

Year	Uses	Source
1981	HING ALBERT L INS & RITY	Pacific Telephone
1975	HEMPHILL TRAVEL CORP	Pacific Telephone
	HEMPHILL TRAVEL CORP	Pacific Telephone
	CASS & JOHANSING INS BRKRS	Pacific Telephone

W SUNSET BLVD

1850 W SUNSET BLVD

Year	Uses	Source
1971	El Prado Beer Bar	Pacific Telephone

W Sunset Blvd

1900 W Sunset Blvd

Year	Uses	Source
2010	CITIBANK NA	EDR Digital Archive
	CITIBANK NA	EDR Digital Archive

W SUNSET BLVD

1900 W SUNSET BLVD

Year	Uses	Source
1990	EXECUTIVE PARKING SERVICE	Pacific Bell
1986	EXECUTIVE PARKING SERVICE	Pacific Bell
1985	Special Services	Pacific Bell
	CALIFORNIA FEDERAL NORTHEASTERN AREA BRANCH OFFICES	Pacific Bell
	CALIFORNIA FEDERAL	Pacific Bell
	CALIFORNIA FEDERAL BRANCH OFFICES	Pacific Bell
1981	PACIFIC PARKING CORPORATION GARAGES	Pacific Telephone
1980	Save By Mail Division	Pacific Telephone
	CALIFORNIA FEDERAL SAVINGS & LOAN SAVE BY MAIL DIVISION	Pacific Telephone
	CALIFORNIA FEDERAL SAVINGS & LOAN SAVE BY MAIL DIVISION	Pacific Telephone
1976	PACIFIC PARKING CORPORATION	Pacific Telephone

Year	Uses	Source
1976	Garages	Pacific Telephone
	Calif Assn Of Professional Employees	Pacific Telephone
1971	Garage	Pacific Telephone
	PACIFIC PARKING CORPORATION	Pacific Telephone
	Inner City Housing Corp	Pacific Telephone
1967	Garage	Pacific Telephone
	PACIFIC PARKING CORPORATION	Pacific Telephone
1962	Herbs Bike & Key Shop	Pacific Telephone
1958	Herbs Bike & Key Shop	Pacific Telephone

W Sunset Blvd

1901 W Sunset Blvd

Year	Uses	Source
2014	BROTZMAN GROUP	EDR Digital Archive
	COSTA ALEGRE RESTAURANT	EDR Digital Archive
	PEDROZA VANESSA	EDR Digital Archive
	COSTA ALEGRE RESTAURANT	EDR Digital Archive
	PEDROZA VANESSA	EDR Digital Archive
	BROTZMAN GROUP	EDR Digital Archive
2010	BROTZMAN GROUP	EDR Digital Archive
	COSTA ALEGRE RESTAURANT	EDR Digital Archive
	COSTA ALEGRE RESTAURANT	EDR Digital Archive
	BROTZMAN GROUP	EDR Digital Archive

W SUNSET BLVD

1901 W SUNSET BLVD

Year	Uses	Source
2006	ALICIAS FLOWERS	Haines Company, Inc.
	RESTAURANT	Haines Company, Inc.
	COSTAALEGRE	Haines Company, Inc.
	& GIFTS	Haines Company, Inc.
1990	LA ADELITA SUNSET	Pacific Bell
1986	LA ADELITA-SUNSET	Pacific Bell
	LA ADELITA SUNSET	Pacific Bell
1981	LA ADELITA-SUNSET	Pacific Telephone
	LA ADELITA SUNSET	Pacific Telephone
1976	La Original Adelita	Pacific Telephone

FINDINGS

Year	Uses	Source
1976	Young And Associates Inc	Pacific Telephone
1967	DEACON JONES restrnts	Pacific Telephone
	Jones Deacon	Pacific Telephone
1958	Mc Mahons Serv	Pacific Telephone

W Sunset Blvd

1910 W Sunset Blvd

Year	Uses	Source
2014	HOUSE REPRESENTATIVES US	EDR Digital Archive
	CONGRESS UNITED STATES	EDR Digital Archive
	REGGIES DELI	EDR Digital Archive
	PAZZO GELATERIA	EDR Digital Archive
	PARK SUNSET BUILDING	EDR Digital Archive
	ICSG RETIREMENT SVCS	EDR Digital Archive
	LOS ANGELES CITY OF	EDR Digital Archive
	NEW COVENANT FELLOWSHIP FOURSQ	EDR Digital Archive
	FOURSQUARE CHURCH	EDR Digital Archive
	INTERNTNAL CH OF FRSQARE GOSPL	EDR Digital Archive
	INTERNATIONAL CH OF FOURSQUARE	EDR Digital Archive
	INTERNATIONAL CHURCH OF	EDR Digital Archive
	FOURSQUARE FOUNDATION	EDR Digital Archive
	FOUR SQUARE YOUTH MINISTRY	EDR Digital Archive
	CULVER CITY CHRISTIAN SCHOOL	EDR Digital Archive
	HELPING HANDS INTERNATIONAL	EDR Digital Archive
	LEADS FOUNDATION INC	EDR Digital Archive
	COMPASSIONS CALL	EDR Digital Archive
	B MOORE INC	EDR Digital Archive
	RICE CONSTANCE L	EDR Digital Archive
	ADVANCEMENT PROJECT	EDR Digital Archive
	ASSOCIATED ADMINISTRATRS OF LA	EDR Digital Archive
	ICFG MEDIA	EDR Digital Archive
	RISTO CNSTR INC YOUNG & ASSOC	EDR Digital Archive
	F & E HEDMAN LOS ANGELES INC	EDR Digital Archive
	ANGEL CITY AIR	EDR Digital Archive
	ECM GROUP INC	EDR Digital Archive
	FOURSQUARE FOUNDATION FUND	EDR Digital Archive
	COHEN MCKEON LLP	EDR Digital Archive

FINDINGS

Year	Uses	Source
2014	BLAINE JOSEPH MEEK ATTORNEY AT	EDR Digital Archive
	CLARK ELFORD H LAW OFFICES	EDR Digital Archive
	REGGIES DELI	EDR Digital Archive
	PAZZO GELATERIA	EDR Digital Archive
	PARK SUNSET BUILDING	EDR Digital Archive
	ICSG RETIREMENT SVCS	EDR Digital Archive
	LOS ANGELES CITY OF	EDR Digital Archive
	HOUSE REPRESENTATIVES US	EDR Digital Archive
	CONGRESS UNITED STATES	EDR Digital Archive
	CULVER CITY CHRISTIAN SCHOOL	EDR Digital Archive
	HELPING HANDS INTERNATIONAL	EDR Digital Archive
	LEADS FOUNDATION INC	EDR Digital Archive
	COMPASSIONS CALL	EDR Digital Archive
	B MOORE INC	EDR Digital Archive
	RICE CONSTANCE L	EDR Digital Archive
	ADVANCEMENT PROJECT	EDR Digital Archive
	ASSOCIATED ADMINISTRATRS OF LA	EDR Digital Archive
	FOUR SQUARE YOUTH MINISTRY	EDR Digital Archive
	NEW COVENANT FELLOWSHIP FOURSQ	EDR Digital Archive
	FOURSQUARE CHURCH	EDR Digital Archive
	INTERNTNAL CH OF FRSQARE GOSPL	EDR Digital Archive
	INTERNATIONAL CH OF FOURSQUARE	EDR Digital Archive
	INTERNATIONAL CHURCH OF	EDR Digital Archive
	FOURSQUARE FOUNDATION	EDR Digital Archive
	COHEN MCKEON LLP	EDR Digital Archive
	BLAINE JOSEPH MEEK ATTORNEY AT	EDR Digital Archive
	CLARK ELFORD H LAW OFFICES	EDR Digital Archive
	FOURSQUARE FOUNDATION FUND	EDR Digital Archive
	ICFG MEDIA	EDR Digital Archive
	RISTO CNSTR INC YOUNG & ASSOC	EDR Digital Archive
	F & E HEDMAN LOS ANGELES INC	EDR Digital Archive
	ANGEL CITY AIR	EDR Digital Archive
	ECM GROUP INC	EDR Digital Archive
2010	HONG NING COMPANY	EDR Digital Archive
	ECM GROUP INC	EDR Digital Archive
	F & E HEDMAN LOS ANGELES INC	EDR Digital Archive
	HOME GROWN REALTY	EDR Digital Archive
	SAUL PENILLA CHIROPRACTIC INC	EDR Digital Archive

FINDINGS

Year	Uses	Source
2010	HELPING HANDS INTERNATIONAL	EDR Digital Archive
	MARDACH VERDON INC	EDR Digital Archive
	FOUR SQUARE SENIOR LIVING EP	EDR Digital Archive
	LACOPS	EDR Digital Archive
	GILBERT JUNIPER CORP	EDR Digital Archive
	ZEPHYR HELICOPTERS LLC	EDR Digital Archive
	BAYLESS-STARLING LLC	EDR Digital Archive
	COMPASSIONS CALL	EDR Digital Archive
	A D S PRODUCTIONS	EDR Digital Archive
	CLARK ELFORD H LAW OFFICES	EDR Digital Archive
	ICFG MEDIA	EDR Digital Archive
	CENTER FOR CHURCH COMM	EDR Digital Archive
	SPEAKER EMERITUS ASSEMBLY 45TH	EDR Digital Archive
	FOURSQUARE FOUNDATION	EDR Digital Archive
	FOURSQUARE CHURCH	EDR Digital Archive
	INTERNTNAL CH OF FRSQARE GOSPL	EDR Digital Archive
	INTERNATIONAL CH OF FOURSQUARE	EDR Digital Archive
	CALIFORNIA ASSN PROF EMPLOYEES	EDR Digital Archive
	ASSOCIATED ADMINISTRATRS OF LA	EDR Digital Archive
	JWCH INSTITUTE INC	EDR Digital Archive
	DELTA PHI SIGMA SORORITY	EDR Digital Archive
	B MOORE INC	EDR Digital Archive
	HELITAC AVIATION INC	EDR Digital Archive
	LOS ANGELES CITY OF	EDR Digital Archive
	CONGRESS UNITED STATES	EDR Digital Archive
	HOUSE REPRESENTATIVES US	EDR Digital Archive
	MLB MANAGEMENT	EDR Digital Archive
	SABRE/SENTINEL INTL LLC	EDR Digital Archive
	COMPUTTIONAL LOGIC SYSTEMS LLC	EDR Digital Archive
	HALL WELLINGTON CPA	EDR Digital Archive
	HANGAR ONE PROJECT LLC A CALIF	EDR Digital Archive
	FOUR SQUARE YOUTH MINISTRY	EDR Digital Archive
	LEADS FOUNDATION INC	EDR Digital Archive
	A D S PRODUCTIONS	EDR Digital Archive
	HOME GROWN REALTY	EDR Digital Archive
	HONG NING COMPANY	EDR Digital Archive
	ECM GROUP INC	EDR Digital Archive
	SAUL PENILLA CHIROPRACTIC INC	EDR Digital Archive

FINDINGS

Year	Uses	Source
2010	HELPING HANDS INTERNATIONAL	EDR Digital Archive
	MARDACH VERDON INC	EDR Digital Archive
	FOUR SQUARE SENIOR LIVING EP	EDR Digital Archive
	LACOPS	EDR Digital Archive
	GILBERT JUNIPER CORP	EDR Digital Archive
	ZEPHYR HELICOPTERS LLC	EDR Digital Archive
	BAYLESS-STARLING LLC	EDR Digital Archive
	COMPASSIONS CALL	EDR Digital Archive
	F & E HEDMAN LOS ANGELES INC	EDR Digital Archive
	ICFG MEDIA	EDR Digital Archive
	CENTER FOR CHURCH COMM	EDR Digital Archive
	JWCH INSTITUTE INC	EDR Digital Archive
	CALIFORNIA ASSN PROF EMPLOYEES	EDR Digital Archive
	ASSOCIATED ADMINISTRATRS OF LA	EDR Digital Archive
	HELITAC AVIATION INC	EDR Digital Archive
	DELTA PHI SIGMA SORORITY	EDR Digital Archive
	B MOORE INC	EDR Digital Archive
	CLARK ELFORD H LAW OFFICES	EDR Digital Archive
	FOURSQUARE CHURCH	EDR Digital Archive
	INTERNTNAL CH OF FRSQARE GOSPL	EDR Digital Archive
	SPEAKER EMERITUS ASSEMBLY 45TH	EDR Digital Archive
	INTERNATIONAL CH OF FOURSQUARE	EDR Digital Archive
	FOURSQUARE FOUNDATION	EDR Digital Archive
	HOUSE REPRESENTATIVES US	EDR Digital Archive
	LOS ANGELES CITY OF	EDR Digital Archive
	CONGRESS UNITED STATES	EDR Digital Archive
	MLB MANAGEMENT	EDR Digital Archive
	SABRE/SENTINEL INTL LLC	EDR Digital Archive
	COMPUTTIONAL LOGIC SYSTEMS LLC	EDR Digital Archive
	HALL WELLINGTON CPA	EDR Digital Archive
	HANGAR ONE PROJECT LLC A CALIF	EDR Digital Archive
	FOUR SQUARE YOUTH MINISTRY	EDR Digital Archive
	LEADS FOUNDATION INC	EDR Digital Archive

W SUNSET BLVD

1910 W SUNSET BLVD

Year	Uses	Source
2006	BUILDING	Haines Company, Inc.

FINDINGS

Year	Uses	Source
2006	ASSOCTD	Haines Company, Inc.
	ADMINSTRATORS	Haines Company, Inc.
	OF LA	Haines Company, Inc.
	BARILLAS ERICK	Haines Company, Inc.
	LAW OFFICE	Haines Company, Inc.
	CAUFASSNOF	Haines Company, Inc.
	PRFSNL	Haines Company, Inc.
	EMPLOYEES	Haines Company, Inc.
	CLARK ELFORD H	Haines Company, Inc.
	LAW OFFICE OF	Haines Company, Inc.
	ECM GROUP INC	Haines Company, Inc.
	HALLWELLINGTON	Haines Company, Inc.
	HANGERONE	Haines Company, Inc.
	PROJECT	Haines Company, Inc.
	HEDMAN COTHE	Haines Company, Inc.
	HELITAC AVIATION	Haines Company, Inc.
	HMSSERVICESINC	Haines Company, Inc.
	INTERNATL CH OF	Haines Company, Inc.
	THE FRSQRE	Haines Company, Inc.
	INTERNATLCH OF	Haines Company, Inc.
	THEFRSQRE	Haines Company, Inc.
	JWCH INSTITUTE	Haines Company, Inc.
	LLOYDS LTD	Haines Company, Inc.
	PARKSUNSET	Haines Company, Inc.
	PEREZ&	Haines Company, Inc.
	ASSOCIATES	Haines Company, Inc.
	PERSONALITY	Haines Company, Inc.
	PSYCHLGCL	Haines Company, Inc.
	OFFICES OF M PHD	Haines Company, Inc.
	US CONGRESS	Haines Company, Inc.
	REPS 30TH	Haines Company, Inc.
	DISTRICT	Haines Company, Inc.
	VOCATIONAL	Haines Company, Inc.
	IDNTFCTN	Haines Company, Inc.
	ASSESSMNT	Haines Company, Inc.
	YOUNG&	Haines Company, Inc.
	ASSOCIATES INC	Haines Company, Inc.
1995	Cans &Johaftilg ins brokera	Pacific Bell

FINDINGS

Year	Uses	Source
1995	Echo Park Office	Pacific Bell
	Cass & Johansing ins brkrs	Pacific Bell
	CANS & JOHAFTILG INS BRKRA	Pacific Bell
1991	Berman Lester A Berman Lester A Inc atty	Pacific Bell
	Cass & Johansing ins brkrs	Pacific Bell
	BERMAN LESTER A BERMAN LESTER A INC ATTY	Pacific Bell
	CASS & JOHANSING INS BRKRS	Pacific Bell
	Cass & Johansing ins brkrs	Pacific Bell
1990	ANGELUS TEMPLE PRAYER TOWER	Pacific Bell
	ASSOCIATED ADMINSTRATORS OF LA	Pacific Bell
	BAUER PATRICIA W L	Pacific Bell
	BAUER PATRICIA W L	Pacific Bell
	CHANNEL 1 MARKETING	Pacific Bell
	FISCAL EMPLOYEES FEDERAL CREDIT UNION	Pacific Bell
	FOURSQUARE BOOK SHOP	Pacific Bell
	HELITAC AIR COURIERS	Pacific Bell
	HELITAC AVIATION INC	Pacific Bell
	HING ALBERT L INSURANCE AGENCY	Pacific Bell
	INOUE KUNIO & ASSOCIATES	Pacific Bell
	INTERNATL CHURCH OF THE FOURSQUARE GOSPEL	Pacific Bell
	INTERNATIONAL CHURCH OF THE FOURSQUARE GOSPEL	Pacific Bell
	JWCH INSTITUTE INC	Pacific Bell
	JOHANSING & CASS INS BRKRS	Pacific Bell
	KFSG RADIO STATION	Pacific Bell
	KFSG RADIO STATION	Pacific Bell
	KOGAN MICHAEL L ATTY	Pacific Bell
	LEW BILLY W CPA	Pacific Bell
	LEW & YING	Pacific Bell
	LIVINGSTONE ASSURANCE & FINANCIAL MARKETING	Pacific Bell
	LOS ANGELES COUNTY PROFESSIONAL PEACE OFFICERS ASSN	Pacific Bell
	L A COUNTY PROFESSIONAL PEACE OFFICERS ASSN NEWSLINE	Pacific Bell
	M V C ASSOCIATES	Pacific Bell
	MORGAN & ZAMBRANO	Pacific Bell

FINDINGS

Year	Uses	Source
1990	PARK SUNSET BUILDING	Pacific Bell
	PROFESSIONAL PEACE OFFICERS ASSN	Pacific Bell
	SENTANCE DAVID CLU CHFC	Pacific Bell
	VI T A INC	Pacific Bell
	VOCATIONAL IDENTIFICATION THROUGH ASSESSMENT INC	Pacific Bell
	WEB VOCATIONAL CONSULTANTS	Pacific Bell
	WINSTON SCHAEFER REALTY CO	Pacific Bell
	YING WILLIAM F	Pacific Bell
	YOUNG AND ASSOCIATES INC	Pacific Bell
1986	CALIF ASSN OF PROFESSIONAL EMPLOYEES	Pacific Bell
	CASS & JOHANSING INS BRKRS	Pacific Bell
	FISCAL EMPLOYEES FEDERAL CREDIT UNION	Pacific Bell
	HELITAC AIR COURIERS	Pacific Bell
	HELITAC AVIATION INC	Pacific Bell
	HING ALBERT L AGENCY	Pacific Bell
	IRMS	Pacific Bell
	JWCH INSTITUTE INC	Pacific Bell
	JOHANSING & CASS INS BRKRS	Pacific Bell
	JOHANSING & CASS INS BRKRS	Pacific Bell
	LEW BILLY W CPA	Pacific Bell
	LEW & WANG CPAS	Pacific Bell
	LOS ANGELES COUNTY PROFESSIONAL PEACE OFFICERS ASSN	Pacific Bell
	L A COUNTY PROFESSIONAL PEACE OFFICERS ASSN NEWSLINE	Pacific Bell
	MANG TEDDY T CPA	Pacific Bell
	POPA FEDERAL CREDIT UNION	Pacific Bell
	PARK SUNSET BUILDING	Pacific Bell
	PROFESSIONAL PEACE OFFICERS ASSN	Pacific Bell
	SHAMBALLA GLOBAL CORP	Pacific Bell
	SINE WAVE GLOBAL INC	Pacific Bell
	WANG LOUIS S CPA	Pacific Bell
	WEXLER JANICE VOCATIONAL TESTING SERVICES	Pacific Bell
	WINSTON SCHAEFER REALTY CO	Pacific Bell
	YOUNG AND ASSOCIATES INC	Pacific Bell

FINDINGS

Year	Uses	Source
1985	CASS & JOHANSING INS BRKRS	Pacific Bell
	Cass & Johansing ins brkrs	Pacific Bell
1981	POPA FEDERAL CREDIT UNION	Pacific Telephone
	PARK SUNSET BUILDING	Pacific Telephone
	PROFESSIONAL PEACE OFFICERS ASSN	Pacific Telephone
	ROSENBERG EMILY CONSLTNT	Pacific Telephone
	YOUNG AND ASSOCIATES INC	Pacific Telephone
	ALLIED NATIONAL PRODUCTIONS	Pacific Telephone
	ALOHA & CO	Pacific Telephone
	CALIF ASSN OF PROFESSIONAL EMPLOYEES	Pacific Telephone
	CASS & JOHANSING INS BRKRS	Pacific Telephone
	FISCAL EMPLOYEES FEDERAL CREDIT UNION	Pacific Telephone
	FOLEY HOWARD P CO THE ELEC CONTRS	Pacific Telephone
	FOO SAYKIN CPA	Pacific Telephone
	HELITAC AIR COURIERS	Pacific Telephone
	HELITAC AVIATION INC	Pacific Telephone
	JOHANSING & CASS INS BRKRS	Pacific Telephone
	KAISER PERMANENTE MEDICAL CARE PROGRAM LOS ANGELES AREA	Pacific Telephone
	KAISER PERMANENTE MEDICAL CARE PROGRAM LOS ANGELES AREA	Pacific Telephone
	KLEIN R H CO	Pacific Telephone
	LEW BILLY W CPA	Pacific Telephone
	LEW & FOO CPAS	Pacific Telephone
	LOS ANGELES COUNTY PROFESSIONAL PEACE OFFICERS ASSN	Pacific Telephone
	L A COUNTY PROFESSIONAL PEACE OFFICERS ASSN NEWSLINE	Pacific Telephone
1980	Cass & Johansing insa rkrs	Pacific Telephone
	CASS & JOHANSING INS BRKRS	Pacific Telephone
1976	Alexander Sexton & Carr Inc	Pacific Telephone
	American Natl Claims Service	Pacific Telephone
	American Natl Ins Co	Pacific Telephone
	CASS & JOHANSING ins brkrs	Pacific Telephone
	CENTRAL AREA TEACHING HOSPITALS INC	Pacific Telephone
	COLLIERS & MERIT STUDENT ENCYCLOPEDIAS	Pacific Telephone

FINDINGS

Year	Uses	Source
1976	Cusick Ray J atty	Pacific Telephone
	DGA Claims Service	Pacific Telephone
	Evans Keith H Hitchcock Publishing Co	Pacific Telephone
	Fiscal Employees Federal Credit Union	Pacific Telephone
	Foley Howard P Co The elec contrs	Pacific Telephone
	Hitchcock Publishing Co	Pacific Telephone
	JOHANSING & CASS ins brkrs	Pacific Telephone
	Klein R H Co	Pacific Telephone
	Lexington Andrews Inc	Pacific Telephone
	Los Angeles County Professional Peace Officers Assn	Pacific Telephone
	L A County Professional Peace Officers Assn Newsline	Pacific Telephone
	Merit Student & Collier Encyclopedia	Pacific Telephone
	MUNICIPAL LIEN SERVICE	Pacific Telephone
	Professional Peace Officers Assn	Pacific Telephone
	Shabkie Semon J atty	Pacific Telephone
	Echo Park	Pacific Telephone
	SOUTHERN CALIFORNIA GAS COMPANY BUSINESS OFFICE LOCATIONS	Pacific Telephone
1975	CASS & JOHANSING INS BRKRS	Pacific Telephone
	HEMPHILL TRAVEL CORP	Pacific Telephone
	HEMPHILL TRAVEL CORP	Pacific Telephone
	Cass & Johansing ins brkrs	Pacific Telephone
	Wholesale	Pacific Telephone
	Retail	Pacific Telephone
1971	Coleman Patrick atty	Pacific Telephone
	Cusick Ray J atty	Pacific Telephone
	Distributors Of Alexander Taylor Inc	Pacific Telephone
	Evans Keith H Hitchcock Publishing Co	Pacific Telephone
	Friedman Irwin M atty	Pacific Telephone
	Gelsinger J Roger atty	Pacific Telephone
	Hitchcock Publishing Co	Pacific Telephone
	JOHANSING & CASS ins brkrs	Pacific Telephone
	MUNICIPAL LIEN SERVICE	Pacific Telephone
	My Club	Pacific Telephone
	New Schools Exchange Foundations	Pacific Telephone
	STUDIO WATTS WORKSHOP Executive Ofc	Pacific Telephone

Year	Uses	Source
1971	Your Travel Agent	Pacific Telephone
	Alexander Sexton & Carr Inc	Pacific Telephone
	Anson John B atty	Pacific Telephone
	CASS & JOHANSING ins brkrs	Pacific Telephone
1967	Anson & Gleaves attys	Pacific Telephone
	Anson John B Anson & Gleaves attys	Pacific Telephone
	CASS & JOHANSING ins brkrs	Pacific Telephone
	Cusick Ray J atty	Pacific Telephone
	DEPARTMENT OF WATER & POWER LA CITY Public Offices Metropolitan	Pacific Telephone
	Sunset Glendale	Pacific Telephone
	Evans Keith H Hitchock Publishing Co	Pacific Telephone
	Gleaves Milnor E Anson & Gleaves attys	Pacific Telephone
	Hitchcock Publishing Co	Pacific Telephone
	JOHANSING & CASS Ins brkrs	Pacific Telephone
	MUNICIPAL LIEN SERV	Pacific Telephone

W Sunset Blvd

1912 W Sunset Blvd

Year	Uses	Source
2014	ROYAL BUSINESS BANK	EDR Digital Archive
	ROYAL BUSINESS BANK	EDR Digital Archive
2010	LOS ANGELES NATIONAL BANK	EDR Digital Archive
	LOS ANGELES NATIONAL BANK	EDR Digital Archive

W SUNSET BLVD

1912 W SUNSET BLVD

Year	Uses	Source
2006	LA NATIONAL BANK	Haines Company, Inc.
1981	LOS ANGELES NATIONAL BANK	Pacific Telephone
1976	Silverlake Sunset Office	Pacific Telephone
	HONGKONG BANK OF CALIFORNIA	Pacific Telephone
1975	Los Angeles Br	Pacific Telephone
1971	HONGKONG BANK OF CALIFORNIA Beverly Hills	Pacific Telephone
	Silverlake Sunset Office	Pacific Telephone
1970	REPUBLIC NATIONAL BANK & TRUST CO ENCINO BR	Pacific Telephone

Year	Uses	Source
1970	REPUBLIC NATIONAL BANK & TRUST CO ENCINO BR	Pacific Telephone
1967	SILVERLAKE NATL BANK	Pacific Telephone
	Talbert Raymond F pres Silverlake Nati Bank	Pacific Telephone

W Sunset Blvd

1918 W Sunset Blvd

Year	Uses	Source
2014	G J V INC	EDR Digital Archive
	G J V INC	EDR Digital Archive
2010	G J V INC	EDR Digital Archive
	G J V INC	EDR Digital Archive

W SUNSET BLVD

1918 W SUNSET BLVD

Year	Uses	Source
2006	BRITESPOT	Haines Company, Inc.
	RSTRNTS	Haines Company, Inc.
1990	BRITE SPOT FAMILY RESTAURANTS	Pacific Bell
1986	BRITE SPOT CAFE	Pacific Bell
1981	BRITE SPOT CAFE	Pacific Telephone
1976	Brite Spot Cafe	Pacific Telephone
1971	Brite Spot Cafe	Pacific Telephone
1967	Brite Spot Cafe	Pacific Telephone
1962	Brite Spot Cafe	Pacific Telephone
1958	Brite Spot Cafe	Pacific Telephone

1920 W SUNSET BLVD

Year	Uses	Source
1976	CAPE Medical Hospital Plan	Pacific Telephone
1958	Drive In Body & Fender Works	Pacific Telephone

1930 W SUNSET BLVD

Year	Uses	Source
1980	Radio & Records Inc	Pacific Telephone

FINDINGS

W Sunset Blvd

1950 W Sunset Blvd

Year	Uses	Source
2014	TREMLO PRODUCTIONS	EDR Digital Archive
	TREMLO PRODUCTIONS	EDR Digital Archive
2010	TREMLO PRODUCTIONS	EDR Digital Archive
	TREMLO PRODUCTIONS	EDR Digital Archive

W SUNSET BLVD

1950 W SUNSET BLVD

Year	Uses	Source
2006	PRODUCTIONS	Haines Company, Inc.
	TREMLO	Haines Company, Inc.
1990	BAUMEN G G ATTY	Pacific Bell
1986	BAUMEN G G ATTY	Pacific Bell
1976	Baumen G G atty	Pacific Telephone
1971	Baumen G G atty	Pacific Telephone

2000 W SUNSET BLVD

Year	Uses	Source
1962	Fosters Old Fashion Freeze	Pacific Telephone

W Sunset Blvd

2002 W Sunset Blvd

Year	Uses	Source
2014	ARCO DEL TRIUNFO	EDR Digital Archive
	ARCO DEL TRIUNFO	EDR Digital Archive
2010	ARK DE TRIO PRODUCTI	EDR Digital Archive
	JANER MUSIC	EDR Digital Archive
	JANER MUSIC	EDR Digital Archive
	ARK DE TRIO PRODUCTI	EDR Digital Archive

W SUNSET BLVD

2002 W SUNSET BLVD

Year	Uses	Source
2006	APARTMENTS	Haines Company, Inc.
	AGUILARDelio	Haines Company, Inc.

FINDINGS

Year	Uses	Source
2006	ARCEO Leonel	Haines Company, Inc.
	ARTURORivera	Haines Company, Inc.
	BARAJASAlberto	Haines Company, Inc.
	CABANILLAS Abigail	Haines Company, Inc.
	CABANILLASAlberd	Haines Company, Inc.
	CHAVIRA Herminio	Haines Company, Inc.
	CU Jose W	Haines Company, Inc.
	DIAZYolanda	Haines Company, Inc.
	GAMEZLuis	Haines Company, Inc.
	GONZALEZJaimie	Haines Company, Inc.
	GONZALEZGARCIA	Haines Company, Inc.
	Gloria	Haines Company, Inc.
	HERNANDEZJosein	Haines Company, Inc.
	HERNANDEZJosein	Haines Company, Inc.
	MORALES Santiago L	Haines Company, Inc.
	RODRIGUEZ Juan	Haines Company, Inc.
	RUIZEverardo E	Haines Company, Inc.
	TORRES Jose	Haines Company, Inc.
	TORRES Salvador	Haines Company, Inc.
	WAREMitchell	Haines Company, Inc.
	ZUBAIROmar	Haines Company, Inc.
1990	BALDERAS MARIA	Pacific Bell
	BARAJAS ALBERTO	Pacific Bell
	CALVILLO CUSTODIO	Pacific Bell
	CONTRERAS ELOISA O	Pacific Bell
	CONTRERAS TOMAS	Pacific Bell
	PELAYO JESUS MARIA	Pacific Bell
	RIVERA ROBERTO	Pacific Bell
	TREJO GAVINO	Pacific Bell
1986	ALVAREZ AMILCAR O	Pacific Bell
	ARAIZA MARIA	Pacific Bell
	BARAJAS ALBERTO	Pacific Bell
	CABRERRA GUADALUPE	Pacific Bell
	MARIN JOSE AKE	Pacific Bell
	SANCHES FELIPE	Pacific Bell
	SOTO ANTONIO	Pacific Bell
1981	CORREA MARTHA	Pacific Telephone
	DE LEON ALEJANDRO	Pacific Telephone

FINDINGS

Year	Uses	Source
1981	LUGO CARLOS R	Pacific Telephone
	LUONGTRAN THUY L	Pacific Telephone
	OCHOA REFUJIO M	Pacific Telephone
	ORTIZ CLEMENTINA	Pacific Telephone
	PALOMERA FEDERICO S	Pacific Telephone
	PARRISH MELVIN J II	Pacific Telephone
	RAMOS ALICIA	Pacific Telephone
	RAMOS JOSE	Pacific Telephone
	RODRIGUEZ JOSE	Pacific Telephone
	RODRIGUEZ MARIA	Pacific Telephone
	SALAZAR MARIA C	Pacific Telephone
1976	Casarez Florentino	Pacific Telephone
	Herzstein Herbert	Pacific Telephone
	Martinez Olivia	Pacific Telephone
	Tapia Nelida	Pacific Telephone
1971	Carawan Ralph	Pacific Telephone
	Duarte Elena	Pacific Telephone
	Gimeno Carlos S	Pacific Telephone
	Herzstein Herbert	Pacific Telephone
	Kimball C H	Pacific Telephone
	Roncal Adelmo B	Pacific Telephone
1967	Fisher Robt L	Pacific Telephone
	Hall Ronald D	Pacific Telephone
	Hernandez Gerard	Pacific Telephone
	Herzstein Herbert	Pacific Telephone
	Olson Alsie May	Pacific Telephone
	Carawan Ralph	Pacific Telephone
1962	Herzstein Herbert	Pacific Telephone
1958	Dale Arabelle Mrs	Pacific Telephone
	Davis Jas W	Pacific Telephone
	Edwards Rita	Pacific Telephone
	Phillips E E Mrs	Pacific Telephone

2005 W SUNSET BLVD

Year	Uses	Source
1986	ACTION FOOTGEAR	Pacific Bell
1967	Los Angeles Post Office Substations Edendale Stn	Pacific Telephone
	United States Government POST OFFICE DEPARTMENT	Pacific Telephone

FINDINGS

2006 W SUNSET BLVD

Year	Uses	Source
2006	UGHTS LLC	Haines Company, Inc.
	ARREGUIN Maria C	Haines Company, Inc.
	GONZALEZRamon	Haines Company, Inc.
	LUENGASFellidano	Haines Company, Inc.
	PICHARDORicardo	Haines Company, Inc.
	TAPIAEduardo	Haines Company, Inc.
	ADI SUNSET CITY	Haines Company, Inc.
	LIGHTS	Haines Company, Inc.
	ADI SUNSETCITY	Haines Company, Inc.
	APARTMENTS	Haines Company, Inc.
	ADI 19 NC	Haines Company, Inc.

2007 W SUNSET BLVD

Year	Uses	Source
1981	JONES DECORATING CO	Pacific Telephone

West Reservoir Street

1927 West Reservoir Street

Year	Uses	Source
1937	Alvarado Church of Christ Rev D E Olson pastor	Los Angeles Directory Co.
1933	ALVARADO Church of Christ	Los Angeles Directory Co.

FINDINGS

ADJOINING PROPERTY: ADDRESSES NOT IDENTIFIED IN RESEARCH SOURCE

The following Adjoining Property addresses were researched for this report, and the addresses were not identified in research source.

Address Researched	Address Not Identified in Research Source
1056 N Bonnie Brae St	2006, 2004, 2003, 2001, 2000, 1999, 1996, 1995, 1992, 1991, 1990, 1986, 1985, 1981, 1980, 1976, 1975, 1972, 1971, 1970, 1969, 1967, 1966, 1965, 1964, 1963, 1962, 1961, 1960, 1958, 1957, 1956, 1955, 1954, 1952, 1951, 1950, 1949, 1948, 1947, 1946, 1945, 1944, 1942, 1940, 1939, 1938, 1937, 1936, 1935, 1934, 1933, 1932, 1931, 1930, 1929, 1928, 1927, 1926, 1925, 1924, 1923, 1921, 1920
1056 N Bonnie Brae St	2006, 2004, 2003, 2001, 2000, 1999, 1996, 1995, 1992, 1991, 1990, 1986, 1985, 1981, 1980, 1976, 1975, 1972, 1971, 1970, 1969, 1967, 1966, 1965, 1964, 1963, 1962, 1961, 1960, 1958, 1957, 1956, 1955, 1954, 1952, 1951, 1950, 1949, 1948, 1947, 1946, 1945, 1944, 1942, 1940, 1939, 1938, 1937, 1936, 1935, 1934, 1933, 1932, 1931, 1930, 1929, 1928, 1927, 1926, 1925, 1924, 1923, 1921, 1920
1111 GLENDALE BLVD	2014, 2010, 2006, 2004, 2003, 2001, 2000, 1999, 1996, 1995, 1992, 1991, 1990, 1986, 1985, 1981, 1980, 1976, 1975, 1972, 1971, 1970, 1969, 1967, 1966, 1965, 1964, 1963, 1962, 1961, 1960, 1958, 1957, 1956, 1955, 1954, 1952, 1951, 1950, 1949, 1948, 1947, 1946, 1945, 1944, 1942, 1940, 1939, 1938, 1937, 1936, 1935, 1934, 1933, 1932, 1931, 1930, 1928, 1927, 1926, 1925, 1923, 1921, 1920
1115 GLENDALE BLVD	2014, 2010, 2006, 2004, 2003, 2001, 2000, 1999, 1996, 1995, 1992, 1991, 1990, 1986, 1985, 1981, 1980, 1976, 1975, 1972, 1971, 1970, 1969, 1967, 1966, 1965, 1964, 1963, 1962, 1961, 1960, 1958, 1957, 1956, 1955, 1954, 1952, 1951, 1950, 1949, 1948, 1947, 1946, 1945, 1944, 1942, 1940, 1939, 1938, 1937, 1936, 1935, 1934, 1933, 1932, 1931, 1930, 1929, 1928, 1927, 1926, 1925, 1923, 1921, 1920
1117 GLENDALE BLVD	2014, 2010, 2006, 2004, 2003, 2001, 2000, 1999, 1996, 1995, 1992, 1991, 1990, 1986, 1985, 1981, 1980, 1976, 1975, 1972, 1971, 1970, 1969, 1967, 1966, 1965, 1964, 1963, 1962, 1961, 1960, 1958, 1957, 1956, 1955, 1954, 1952, 1951, 1950, 1949, 1948, 1947, 1946, 1945, 1944, 1942, 1940, 1939, 1938, 1937, 1936, 1935, 1934, 1933, 1932, 1931, 1930, 1929, 1928, 1927, 1926, 1925, 1923, 1921, 1920
1121 GLENDALE BLVD	2014, 2010, 2006, 2004, 2003, 2001, 2000, 1999, 1996, 1995, 1992, 1991, 1990, 1986, 1985, 1981, 1980, 1976, 1975, 1972, 1971, 1970, 1969, 1967, 1966, 1965, 1964, 1963, 1961, 1960, 1958, 1957, 1956, 1955, 1954, 1952, 1951, 1950, 1949, 1948, 1947, 1946, 1945, 1944, 1940, 1939, 1938, 1936, 1935, 1934, 1933, 1932, 1931, 1930, 1929, 1928, 1927, 1926, 1925, 1924, 1923, 1921, 1920
1123 GLENDALE BLVD	2014, 2010, 2006, 2004, 2003, 2001, 2000, 1999, 1996, 1995, 1992, 1991, 1990, 1986, 1985, 1981, 1980, 1976, 1975, 1972, 1971, 1970, 1969, 1967, 1966, 1965, 1964, 1963, 1962, 1961, 1960, 1958, 1957, 1956, 1955, 1954, 1952, 1950, 1949, 1948, 1947, 1946, 1945, 1944, 1940, 1939, 1938, 1936, 1935, 1934, 1932, 1931, 1930, 1928, 1927, 1926, 1925, 1923, 1921, 1920
1127 GLENDALE BLVD	2014, 2010, 2006, 2004, 2003, 2001, 2000, 1999, 1996, 1995, 1992, 1991, 1990, 1986, 1985, 1981, 1980, 1976, 1975, 1972, 1971, 1970, 1969, 1967, 1966, 1965, 1964, 1963, 1961, 1960, 1957, 1956, 1955, 1954, 1952, 1951, 1950, 1949, 1948, 1947, 1946, 1945, 1944, 1940, 1939, 1938, 1936, 1935, 1934, 1932, 1931, 1930, 1928, 1927, 1926, 1925, 1923, 1921, 1920
1129 GLENDALE BLVD	2014, 2010, 2006, 2004, 2003, 2001, 2000, 1999, 1996, 1995, 1992, 1991, 1990, 1986, 1985, 1981, 1980, 1976, 1975, 1972, 1971, 1970, 1969, 1967, 1966, 1965, 1964, 1963, 1961, 1960, 1957, 1956, 1955, 1954, 1952, 1950, 1949, 1948, 1947, 1946, 1945, 1944, 1940, 1939, 1938, 1936, 1935, 1934, 1932, 1931, 1930, 1928, 1927, 1926, 1925, 1923, 1921, 1920

FINDINGS

Address Researched	Address Not Identified in Research Source
1131 GLENDALE BLVD	2014, 2010, 2006, 2004, 2003, 2001, 2000, 1999, 1996, 1995, 1992, 1991, 1990, 1986, 1985, 1981, 1980, 1976, 1975, 1972, 1971, 1970, 1969, 1967, 1966, 1965, 1964, 1963, 1961, 1960, 1957, 1956, 1955, 1954, 1952, 1951, 1950, 1949, 1948, 1947, 1946, 1945, 1944, 1942, 1940, 1939, 1938, 1936, 1935, 1934, 1932, 1931, 1930, 1928, 1927, 1926, 1925, 1923, 1921, 1920
1133 GLENDALE BLVD	2014, 2010, 2006, 2004, 2003, 2001, 2000, 1999, 1996, 1995, 1992, 1991, 1990, 1986, 1985, 1981, 1980, 1976, 1975, 1972, 1971, 1970, 1969, 1967, 1966, 1965, 1964, 1963, 1961, 1960, 1957, 1956, 1955, 1954, 1952, 1950, 1949, 1948, 1947, 1946, 1945, 1944, 1940, 1939, 1938, 1936, 1935, 1934, 1932, 1931, 1930, 1928, 1927, 1926, 1925, 1923, 1921, 1920
1135 GLENDALE BLVD	2014, 2010, 2006, 2004, 2003, 2001, 2000, 1999, 1996, 1995, 1992, 1991, 1990, 1986, 1985, 1981, 1980, 1976, 1975, 1972, 1971, 1970, 1969, 1967, 1966, 1965, 1964, 1963, 1962, 1961, 1960, 1957, 1956, 1955, 1954, 1952, 1950, 1949, 1948, 1947, 1946, 1945, 1944, 1940, 1939, 1938, 1936, 1935, 1934, 1932, 1931, 1930, 1928, 1927, 1926, 1925, 1923, 1921, 1920
1137 GLENDALE BLVD	2014, 2010, 2006, 2004, 2003, 2001, 2000, 1999, 1996, 1995, 1992, 1991, 1990, 1986, 1985, 1981, 1980, 1976, 1975, 1972, 1971, 1970, 1969, 1967, 1966, 1965, 1964, 1963, 1962, 1961, 1960, 1957, 1956, 1955, 1954, 1952, 1950, 1949, 1948, 1947, 1946, 1945, 1944, 1940, 1939, 1938, 1936, 1935, 1934, 1932, 1931, 1930, 1928, 1927, 1926, 1925, 1924, 1923, 1921, 1920
1141 GLENDALE BLVD	2014, 2010, 2006, 2004, 2003, 2001, 2000, 1999, 1996, 1995, 1992, 1991, 1990, 1986, 1985, 1981, 1980, 1976, 1975, 1972, 1971, 1970, 1969, 1967, 1966, 1965, 1964, 1963, 1962, 1961, 1960, 1958, 1957, 1956, 1955, 1954, 1952, 1951, 1950, 1949, 1948, 1947, 1946, 1945, 1944, 1940, 1939, 1938, 1937, 1936, 1935, 1934, 1933, 1932, 1931, 1930, 1929, 1928, 1927, 1926, 1925, 1924, 1923, 1921, 1920
1142 GLENDALE BLVD	2014, 2010, 2006, 2004, 2003, 2001, 2000, 1999, 1996, 1995, 1992, 1991, 1990, 1986, 1985, 1981, 1980, 1976, 1975, 1972, 1971, 1970, 1969, 1967, 1966, 1965, 1964, 1963, 1962, 1961, 1960, 1957, 1956, 1955, 1954, 1952, 1950, 1949, 1948, 1947, 1946, 1945, 1944, 1940, 1939, 1938, 1936, 1935, 1934, 1933, 1932, 1931, 1930, 1928, 1927, 1926, 1925, 1924, 1923, 1921, 1920
1144 GLENDALE BLVD	2014, 2010, 2006, 2004, 2003, 2001, 2000, 1999, 1996, 1995, 1992, 1991, 1990, 1986, 1985, 1981, 1980, 1976, 1975, 1972, 1971, 1970, 1969, 1966, 1965, 1964, 1963, 1961, 1960, 1957, 1956, 1955, 1954, 1952, 1951, 1950, 1949, 1948, 1947, 1946, 1945, 1944, 1940, 1939, 1938, 1936, 1935, 1934, 1932, 1931, 1930, 1928, 1927, 1926, 1925, 1923, 1921, 1920
1146 GLENDALE BLVD	2014, 2010, 2006, 2004, 2003, 2001, 2000, 1999, 1996, 1995, 1992, 1991, 1990, 1986, 1985, 1981, 1980, 1976, 1975, 1972, 1971, 1970, 1969, 1967, 1966, 1965, 1964, 1963, 1962, 1961, 1960, 1957, 1956, 1955, 1954, 1952, 1950, 1949, 1948, 1947, 1946, 1945, 1944, 1940, 1939, 1938, 1936, 1935, 1934, 1932, 1931, 1930, 1928, 1927, 1926, 1925, 1924, 1923, 1921, 1920
1147 GLENDALE BLVD	2014, 2010, 2006, 2004, 2003, 2001, 2000, 1999, 1996, 1995, 1992, 1991, 1990, 1986, 1985, 1981, 1980, 1976, 1975, 1972, 1971, 1970, 1969, 1967, 1966, 1965, 1964, 1963, 1962, 1961, 1960, 1958, 1957, 1956, 1955, 1954, 1952, 1951, 1950, 1949, 1948, 1947, 1946, 1945, 1944, 1942, 1940, 1939, 1938, 1937, 1936, 1935, 1934, 1933, 1932, 1931, 1930, 1929, 1928, 1927, 1926, 1925, 1923, 1921, 1920
1148 GLENDALE BLVD	2014, 2010, 2006, 2004, 2003, 2001, 2000, 1999, 1996, 1995, 1992, 1991, 1990, 1986, 1985, 1981, 1980, 1976, 1975, 1972, 1971, 1970, 1969, 1966, 1965, 1964, 1963, 1962, 1961, 1960, 1958, 1957, 1956, 1955, 1954, 1952, 1950, 1949, 1948, 1947, 1946, 1945, 1944, 1942, 1940, 1939, 1938, 1936, 1935, 1934, 1932, 1931, 1930, 1929, 1928, 1927, 1926, 1925, 1924, 1923, 1921, 1920
1150 GLENDALE BLVD	2014, 2010, 2006, 2004, 2003, 2001, 2000, 1999, 1996, 1995, 1992, 1991, 1990, 1986, 1985, 1981, 1980, 1976, 1975, 1972, 1971, 1970, 1969, 1967, 1966, 1965, 1964, 1963, 1962, 1961, 1960, 1957, 1956, 1955, 1954, 1952, 1950, 1949, 1948, 1947, 1946, 1945, 1944, 1942, 1940, 1939, 1938, 1937, 1936, 1935, 1934, 1932, 1931, 1930, 1928, 1927, 1926, 1925, 1923, 1921, 1920

FINDINGS

Address Researched	Address Not Identified in Research Source
1151 GLENDALE BLVD	2014, 2010, 2006, 2004, 2003, 2001, 2000, 1999, 1996, 1995, 1992, 1991, 1990, 1986, 1985, 1981, 1980, 1976, 1975, 1972, 1971, 1970, 1969, 1967, 1966, 1965, 1964, 1963, 1961, 1960, 1957, 1956, 1955, 1954, 1952, 1950, 1949, 1948, 1947, 1946, 1945, 1944, 1940, 1939, 1938, 1936, 1935, 1934, 1932, 1931, 1930, 1928, 1927, 1926, 1925, 1924, 1923, 1921, 1920
1152 GLENDALE BLVD	2014, 2010, 2006, 2004, 2003, 2001, 2000, 1999, 1996, 1995, 1992, 1991, 1990, 1986, 1985, 1981, 1980, 1976, 1975, 1972, 1971, 1970, 1969, 1967, 1966, 1965, 1964, 1963, 1962, 1961, 1960, 1957, 1956, 1955, 1954, 1952, 1951, 1950, 1949, 1948, 1947, 1946, 1945, 1944, 1940, 1939, 1938, 1936, 1935, 1934, 1932, 1931, 1930, 1929, 1928, 1927, 1926, 1925, 1924, 1923, 1921, 1920
1153 GLENDALE BLVD	2014, 2010, 2006, 2004, 2003, 2001, 2000, 1999, 1996, 1995, 1992, 1991, 1990, 1986, 1985, 1981, 1980, 1976, 1975, 1972, 1971, 1970, 1969, 1967, 1966, 1965, 1964, 1963, 1962, 1961, 1960, 1958, 1957, 1956, 1955, 1954, 1952, 1950, 1949, 1948, 1947, 1946, 1945, 1944, 1942, 1940, 1939, 1938, 1937, 1936, 1935, 1934, 1933, 1932, 1931, 1930, 1929, 1928, 1927, 1926, 1925, 1924, 1923, 1921, 1920
1154 GLENDALE BLVD	2014, 2010, 2006, 2004, 2003, 2001, 2000, 1999, 1996, 1995, 1992, 1991, 1990, 1986, 1985, 1981, 1980, 1976, 1975, 1972, 1970, 1969, 1966, 1965, 1964, 1963, 1962, 1961, 1960, 1958, 1957, 1956, 1955, 1954, 1952, 1950, 1949, 1948, 1947, 1946, 1945, 1944, 1940, 1939, 1938, 1937, 1936, 1935, 1934, 1932, 1931, 1930, 1928, 1927, 1926, 1925, 1924, 1923, 1921, 1920
1156 GLENDALE BLVD	2014, 2010, 2004, 2003, 2001, 1999, 1996, 1995, 1992, 1991, 1990, 1986, 1985, 1980, 1975, 1972, 1970, 1969, 1966, 1965, 1964, 1963, 1962, 1961, 1960, 1958, 1957, 1956, 1955, 1954, 1952, 1950, 1949, 1948, 1947, 1946, 1945, 1944, 1940, 1939, 1938, 1936, 1935, 1934, 1932, 1931, 1930, 1928, 1927, 1926, 1925, 1924, 1923, 1921, 1920
1156 Glendale Blvd	2006, 2004, 2003, 2001, 2000, 1999, 1996, 1995, 1992, 1991, 1990, 1986, 1985, 1981, 1980, 1976, 1975, 1972, 1971, 1970, 1969, 1967, 1966, 1965, 1964, 1963, 1962, 1961, 1960, 1958, 1957, 1956, 1955, 1954, 1952, 1951, 1950, 1949, 1948, 1947, 1946, 1945, 1944, 1942, 1940, 1939, 1938, 1937, 1936, 1935, 1934, 1933, 1932, 1931, 1930, 1929, 1928, 1927, 1926, 1925, 1924, 1923, 1921, 1920
1156 Glendale Blvd	2006, 2004, 2003, 2001, 2000, 1999, 1996, 1995, 1992, 1991, 1990, 1986, 1985, 1981, 1980, 1976, 1975, 1972, 1971, 1970, 1969, 1967, 1966, 1965, 1964, 1963, 1962, 1961, 1960, 1958, 1957, 1956, 1955, 1954, 1952, 1951, 1950, 1949, 1948, 1947, 1946, 1945, 1944, 1942, 1940, 1939, 1938, 1937, 1936, 1935, 1934, 1933, 1932, 1931, 1930, 1929, 1928, 1927, 1926, 1925, 1924, 1923, 1921, 1920
1158 GLENDALE BLVD	2014, 2010, 2006, 2004, 2003, 2001, 2000, 1999, 1996, 1995, 1992, 1991, 1990, 1986, 1985, 1981, 1980, 1976, 1975, 1972, 1971, 1970, 1969, 1967, 1966, 1965, 1964, 1963, 1962, 1961, 1960, 1958, 1957, 1956, 1955, 1954, 1952, 1950, 1949, 1948, 1947, 1946, 1945, 1944, 1940, 1939, 1938, 1936, 1935, 1934, 1933, 1932, 1931, 1930, 1929, 1928, 1927, 1926, 1925, 1924, 1923, 1921, 1920
1160 GLENDALE BLVD	2014, 2010, 2004, 2003, 2001, 1999, 1996, 1995, 1992, 1991, 1985, 1980, 1975, 1972, 1971, 1970, 1969, 1967, 1966, 1965, 1964, 1963, 1962, 1961, 1960, 1958, 1957, 1956, 1955, 1954, 1952, 1951, 1950, 1949, 1948, 1947, 1946, 1945, 1944, 1940, 1939, 1938, 1936, 1935, 1934, 1932, 1931, 1930, 1928, 1927, 1926, 1925, 1924, 1923, 1921, 1920
1160 Glendale Blvd	2006, 2004, 2003, 2001, 2000, 1999, 1996, 1995, 1992, 1991, 1990, 1986, 1985, 1981, 1980, 1976, 1975, 1972, 1971, 1970, 1969, 1967, 1966, 1965, 1964, 1963, 1962, 1961, 1960, 1958, 1957, 1956, 1955, 1954, 1952, 1951, 1950, 1949, 1948, 1947, 1946, 1945, 1944, 1942, 1940, 1939, 1938, 1937, 1936, 1935, 1934, 1933, 1932, 1931, 1930, 1929, 1928, 1927, 1926, 1925, 1924, 1923, 1921, 1920
1160 Glendale Blvd	2006, 2004, 2003, 2001, 2000, 1999, 1996, 1995, 1992, 1991, 1990, 1986, 1985, 1981, 1980, 1976, 1975, 1972, 1971, 1970, 1969, 1967, 1966, 1965, 1964, 1963, 1962, 1961, 1960, 1958, 1957, 1956, 1955, 1954, 1952, 1951, 1950, 1949, 1948, 1947, 1946, 1945, 1944, 1942, 1940, 1939, 1938, 1937, 1936, 1935, 1934, 1933, 1932, 1931, 1930, 1929, 1928, 1927, 1926, 1925, 1924, 1923, 1921, 1920

FINDINGS

Address Researched	Address Not Identified in Research Source
1162 GLENDALE BLVD	2014, 2010, 2006, 2004, 2003, 2001, 1999, 1996, 1995, 1992, 1991, 1990, 1986, 1985, 1981, 1980, 1976, 1975, 1972, 1971, 1970, 1969, 1966, 1965, 1964, 1963, 1962, 1961, 1960, 1958, 1957, 1956, 1955, 1954, 1952, 1950, 1949, 1948, 1947, 1946, 1945, 1944, 1940, 1939, 1938, 1936, 1935, 1934, 1932, 1931, 1930, 1928, 1927, 1926, 1925, 1924, 1923, 1921, 1920
1164 GLENDALE BLVD	2014, 2010, 2006, 2004, 2003, 2001, 2000, 1999, 1996, 1995, 1992, 1991, 1990, 1986, 1985, 1981, 1980, 1976, 1975, 1972, 1971, 1970, 1969, 1967, 1966, 1965, 1964, 1963, 1962, 1961, 1960, 1958, 1957, 1956, 1955, 1954, 1952, 1951, 1950, 1949, 1948, 1947, 1946, 1945, 1944, 1940, 1939, 1938, 1937, 1936, 1935, 1934, 1933, 1932, 1931, 1930, 1929, 1928, 1927, 1926, 1925, 1924, 1923, 1921, 1920
1166 GLENDALE BLVD	2014, 2010, 2006, 2004, 2003, 2001, 1999, 1996, 1995, 1992, 1991, 1990, 1986, 1985, 1981, 1980, 1975, 1972, 1970, 1969, 1967, 1966, 1965, 1964, 1963, 1961, 1960, 1958, 1957, 1956, 1955, 1954, 1952, 1950, 1949, 1948, 1947, 1946, 1945, 1944, 1940, 1939, 1938, 1936, 1935, 1934, 1932, 1931, 1930, 1929, 1928, 1927, 1926, 1925, 1924, 1923, 1921, 1920
1166 Glendale Blvd	2006, 2004, 2003, 2001, 2000, 1999, 1996, 1995, 1992, 1991, 1990, 1986, 1985, 1981, 1980, 1976, 1975, 1972, 1971, 1970, 1969, 1967, 1966, 1965, 1964, 1963, 1962, 1961, 1960, 1958, 1957, 1956, 1955, 1954, 1952, 1951, 1950, 1949, 1948, 1947, 1946, 1945, 1944, 1942, 1940, 1939, 1938, 1937, 1936, 1935, 1934, 1933, 1932, 1931, 1930, 1929, 1928, 1927, 1926, 1925, 1924, 1923, 1921, 1920
1166 Glendale Blvd	2006, 2004, 2003, 2001, 2000, 1999, 1996, 1995, 1992, 1991, 1990, 1986, 1985, 1981, 1980, 1976, 1975, 1972, 1971, 1970, 1969, 1967, 1966, 1965, 1964, 1963, 1962, 1961, 1960, 1958, 1957, 1956, 1955, 1954, 1952, 1951, 1950, 1949, 1948, 1947, 1946, 1945, 1944, 1942, 1940, 1939, 1938, 1937, 1936, 1935, 1934, 1933, 1932, 1931, 1930, 1929, 1928, 1927, 1926, 1925, 1924, 1923, 1921, 1920
1168 Glendale Blvd	2014, 2006, 2004, 2003, 2001, 2000, 1999, 1996, 1995, 1992, 1991, 1990, 1986, 1985, 1981, 1980, 1976, 1975, 1972, 1971, 1970, 1969, 1967, 1966, 1965, 1964, 1963, 1962, 1961, 1960, 1958, 1957, 1956, 1955, 1954, 1952, 1951, 1950, 1949, 1948, 1947, 1946, 1945, 1944, 1942, 1940, 1939, 1938, 1937, 1936, 1935, 1934, 1933, 1932, 1931, 1930, 1929, 1928, 1927, 1926, 1925, 1924, 1923, 1921, 1920
1168 Glendale Blvd	2014, 2006, 2004, 2003, 2001, 2000, 1999, 1996, 1995, 1992, 1991, 1990, 1986, 1985, 1981, 1980, 1976, 1975, 1972, 1971, 1970, 1969, 1967, 1966, 1965, 1964, 1963, 1962, 1961, 1960, 1958, 1957, 1956, 1955, 1954, 1952, 1951, 1950, 1949, 1948, 1947, 1946, 1945, 1944, 1942, 1940, 1939, 1938, 1937, 1936, 1935, 1934, 1933, 1932, 1931, 1930, 1929, 1928, 1927, 1926, 1925, 1924, 1923, 1921, 1920
1168 GLENDALE BLVD	2014, 2010, 2006, 2004, 2003, 2001, 1999, 1996, 1995, 1992, 1991, 1990, 1985, 1980, 1976, 1975, 1972, 1970, 1969, 1967, 1966, 1965, 1964, 1963, 1961, 1960, 1957, 1956, 1955, 1954, 1952, 1951, 1950, 1949, 1948, 1947, 1946, 1945, 1944, 1942, 1940, 1939, 1938, 1936, 1935, 1934, 1932, 1931, 1930, 1929, 1928, 1927, 1926, 1925, 1924, 1923, 1921, 1920
1170 GLENDALE BLVD	2014, 2010, 2006, 2004, 2003, 2001, 1999, 1996, 1995, 1992, 1991, 1986, 1985, 1981, 1980, 1976, 1975, 1972, 1971, 1970, 1969, 1967, 1966, 1965, 1964, 1963, 1962, 1961, 1960, 1958, 1957, 1956, 1955, 1954, 1952, 1951, 1950, 1949, 1948, 1947, 1946, 1945, 1944, 1942, 1940, 1939, 1938, 1937, 1936, 1935, 1934, 1933, 1932, 1931, 1930, 1929, 1928, 1927, 1926, 1925, 1924, 1923, 1921, 1920
1172 GLENDALE BLVD	2014, 2010, 2006, 2004, 2003, 2001, 2000, 1999, 1996, 1995, 1992, 1991, 1990, 1986, 1985, 1981, 1980, 1976, 1975, 1972, 1971, 1970, 1969, 1967, 1966, 1965, 1964, 1963, 1962, 1961, 1960, 1958, 1957, 1956, 1955, 1954, 1952, 1951, 1950, 1949, 1948, 1947, 1946, 1945, 1944, 1940, 1939, 1938, 1937, 1936, 1935, 1934, 1933, 1932, 1931, 1930, 1929, 1928, 1927, 1926, 1925, 1924, 1923, 1921, 1920
1174 GLENDALE BLVD	2014, 2010, 2006, 2004, 2003, 2001, 1999, 1996, 1995, 1992, 1991, 1990, 1985, 1980, 1976, 1975, 1972, 1971, 1970, 1969, 1967, 1966, 1965, 1964, 1963, 1962, 1961, 1960, 1958, 1957, 1956, 1955, 1954, 1952, 1951, 1950, 1949, 1948, 1947, 1946, 1945, 1944, 1942, 1940, 1939, 1938, 1936, 1935, 1934, 1932, 1931, 1930, 1928, 1927, 1926, 1925, 1924, 1923, 1921, 1920

FINDINGS

Address Researched	Address Not Identified in Research Source
1176 GLENDALE BLVD	2014, 2010, 2006, 2004, 2003, 2001, 1999, 1996, 1995, 1992, 1991, 1990, 1986, 1985, 1981, 1980, 1976, 1975, 1972, 1970, 1969, 1967, 1966, 1965, 1964, 1963, 1962, 1961, 1960, 1957, 1956, 1955, 1954, 1952, 1950, 1949, 1948, 1947, 1946, 1945, 1944, 1942, 1940, 1939, 1938, 1937, 1936, 1935, 1934, 1932, 1931, 1930, 1928, 1927, 1926, 1925, 1924, 1923, 1921, 1920
1176 Glendale Blvd	2006, 2004, 2003, 2001, 2000, 1999, 1996, 1995, 1992, 1991, 1990, 1986, 1985, 1981, 1980, 1976, 1975, 1972, 1971, 1970, 1969, 1967, 1966, 1965, 1964, 1963, 1962, 1961, 1960, 1958, 1957, 1956, 1955, 1954, 1952, 1951, 1950, 1949, 1948, 1947, 1946, 1945, 1944, 1942, 1940, 1939, 1938, 1937, 1936, 1935, 1934, 1933, 1932, 1931, 1930, 1929, 1928, 1927, 1926, 1925, 1924, 1923, 1921, 1920
1176 Glendale Blvd	2006, 2004, 2003, 2001, 2000, 1999, 1996, 1995, 1992, 1991, 1990, 1986, 1985, 1981, 1980, 1976, 1975, 1972, 1971, 1970, 1969, 1967, 1966, 1965, 1964, 1963, 1962, 1961, 1960, 1958, 1957, 1956, 1955, 1954, 1952, 1951, 1950, 1949, 1948, 1947, 1946, 1945, 1944, 1942, 1940, 1939, 1938, 1937, 1936, 1935, 1934, 1933, 1932, 1931, 1930, 1929, 1928, 1927, 1926, 1925, 1924, 1923, 1921, 1920
1181 GLENDALE BLVD	2014, 2010, 2006, 2004, 2003, 2001, 2000, 1999, 1996, 1995, 1992, 1991, 1990, 1986, 1985, 1981, 1980, 1976, 1975, 1972, 1971, 1970, 1969, 1967, 1966, 1965, 1964, 1963, 1962, 1961, 1960, 1958, 1957, 1956, 1955, 1954, 1952, 1951, 1950, 1949, 1948, 1947, 1946, 1945, 1944, 1940, 1939, 1938, 1937, 1936, 1935, 1934, 1932, 1931, 1930, 1929, 1928, 1927, 1926, 1925, 1924, 1923, 1921, 1920
1186 GLENDALE BLVD	2014, 2010, 2006, 2004, 2003, 2001, 2000, 1999, 1996, 1995, 1992, 1991, 1990, 1986, 1985, 1981, 1980, 1976, 1975, 1972, 1971, 1970, 1969, 1967, 1966, 1965, 1964, 1963, 1962, 1961, 1960, 1958, 1957, 1956, 1955, 1954, 1952, 1951, 1950, 1949, 1948, 1947, 1946, 1945, 1944, 1942, 1940, 1939, 1938, 1936, 1935, 1934, 1933, 1932, 1931, 1930, 1929, 1928, 1927, 1926, 1925, 1924, 1923, 1921, 1920
1211 GLENDALE CL	2014, 2010, 2006, 2004, 2003, 2001, 2000, 1999, 1996, 1995, 1992, 1991, 1990, 1986, 1985, 1980, 1976, 1975, 1972, 1971, 1970, 1969, 1967, 1966, 1965, 1964, 1963, 1962, 1961, 1960, 1958, 1957, 1956, 1955, 1954, 1952, 1951, 1950, 1949, 1948, 1947, 1946, 1945, 1944, 1942, 1940, 1939, 1938, 1937, 1936, 1935, 1934, 1933, 1932, 1931, 1930, 1929, 1928, 1927, 1926, 1925, 1924, 1923, 1921, 1920
1221 GLENDALE BLVD	2014, 2010, 2006, 2004, 2003, 2001, 2000, 1999, 1996, 1995, 1992, 1991, 1990, 1986, 1985, 1981, 1980, 1976, 1975, 1972, 1971, 1970, 1969, 1967, 1966, 1965, 1964, 1963, 1962, 1961, 1960, 1958, 1957, 1956, 1955, 1954, 1952, 1951, 1950, 1949, 1948, 1947, 1946, 1945, 1944, 1942, 1940, 1939, 1938, 1937, 1936, 1935, 1934, 1933, 1932, 1931, 1930, 1929, 1928, 1927, 1926, 1925, 1923, 1921, 1920
1226 North Alvarado Street	2014, 2010, 2004, 2003, 2001, 2000, 1999, 1996, 1995, 1992, 1991, 1986, 1985, 1981, 1980, 1975, 1972, 1970, 1969, 1966, 1965, 1964, 1963, 1961, 1960, 1957, 1956, 1955, 1954, 1952, 1950, 1949, 1948, 1947, 1946, 1945, 1944, 1940, 1939, 1938, 1936, 1935, 1934, 1932, 1931, 1930, 1928, 1927, 1926, 1925, 1924, 1923, 1921, 1920
1239 GLENDALE BLVD	2014, 2010, 2006, 2004, 2003, 2001, 2000, 1999, 1996, 1995, 1992, 1991, 1990, 1986, 1985, 1981, 1980, 1976, 1975, 1972, 1971, 1970, 1969, 1967, 1966, 1965, 1964, 1963, 1962, 1961, 1960, 1958, 1957, 1956, 1955, 1954, 1952, 1951, 1950, 1949, 1948, 1947, 1946, 1945, 1944, 1942, 1940, 1939, 1938, 1937, 1936, 1935, 1934, 1933, 1932, 1931, 1930, 1928, 1927, 1926, 1925, 1924, 1923, 1921, 1920
1289 GLENDALE BLVD	2014, 2010, 2006, 2004, 2003, 2001, 2000, 1999, 1996, 1995, 1992, 1991, 1990, 1986, 1981, 1980, 1976, 1975, 1972, 1971, 1970, 1969, 1967, 1966, 1965, 1964, 1963, 1962, 1961, 1960, 1958, 1957, 1956, 1955, 1954, 1952, 1951, 1950, 1949, 1948, 1947, 1946, 1945, 1944, 1942, 1940, 1939, 1938, 1937, 1936, 1935, 1934, 1933, 1932, 1931, 1930, 1929, 1928, 1927, 1926, 1925, 1924, 1923, 1921, 1920
1300 GLENDALE BLVD	2014, 2010, 2006, 2004, 2003, 2001, 1999, 1996, 1995, 1992, 1991, 1985, 1980, 1975, 1972, 1970, 1969, 1967, 1966, 1965, 1964, 1963, 1962, 1961, 1960, 1958, 1957, 1956, 1955, 1954, 1952, 1951, 1950, 1949, 1948, 1947, 1946, 1945, 1944, 1942, 1940, 1939, 1938, 1936, 1935, 1934, 1933, 1932, 1931, 1930, 1928, 1927, 1926, 1925, 1923, 1921, 1920

FINDINGS

Address Researched	Address Not Identified in Research Source
1301 GLENDALE BLVD	2014, 2010, 2004, 2003, 2001, 1999, 1996, 1995, 1992, 1991, 1986, 1985, 1980, 1975, 1972, 1970, 1969, 1967, 1966, 1965, 1964, 1963, 1962, 1961, 1960, 1957, 1956, 1955, 1954, 1952, 1951, 1950, 1949, 1948, 1947, 1946, 1945, 1944, 1942, 1940, 1939, 1938, 1937, 1936, 1935, 1934, 1933, 1932, 1931, 1930, 1929, 1928, 1927, 1926, 1925, 1924, 1923, 1921, 1920
1301 Glendale Blvd	2006, 2004, 2003, 2001, 2000, 1999, 1996, 1995, 1992, 1991, 1990, 1986, 1985, 1981, 1980, 1976, 1975, 1972, 1971, 1970, 1969, 1967, 1966, 1965, 1964, 1963, 1962, 1961, 1960, 1958, 1957, 1956, 1955, 1954, 1952, 1951, 1950, 1949, 1948, 1947, 1946, 1945, 1944, 1942, 1940, 1939, 1938, 1937, 1936, 1935, 1934, 1933, 1932, 1931, 1930, 1929, 1928, 1927, 1926, 1925, 1924, 1923, 1921, 1920
1301 Glendale Blvd	2006, 2004, 2003, 2001, 2000, 1999, 1996, 1995, 1992, 1991, 1990, 1986, 1985, 1981, 1980, 1976, 1975, 1972, 1971, 1970, 1969, 1967, 1966, 1965, 1964, 1963, 1962, 1961, 1960, 1958, 1957, 1956, 1955, 1954, 1952, 1951, 1950, 1949, 1948, 1947, 1946, 1945, 1944, 1942, 1940, 1939, 1938, 1937, 1936, 1935, 1934, 1933, 1932, 1931, 1930, 1929, 1928, 1927, 1926, 1925, 1924, 1923, 1921, 1920
1302 GLENDALE BLVD	2014, 2010, 2004, 2003, 2001, 1999, 1996, 1995, 1992, 1991, 1990, 1986, 1985, 1981, 1980, 1976, 1975, 1972, 1971, 1970, 1969, 1967, 1966, 1965, 1964, 1963, 1962, 1961, 1960, 1958, 1957, 1956, 1955, 1954, 1952, 1951, 1950, 1949, 1948, 1947, 1946, 1945, 1944, 1942, 1940, 1939, 1938, 1937, 1936, 1935, 1934, 1933, 1932, 1931, 1930, 1928, 1927, 1926, 1925, 1923, 1921, 1920
1303 GLENDALE BLVD	2014, 2010, 2006, 2004, 2003, 2001, 2000, 1999, 1996, 1995, 1992, 1991, 1990, 1986, 1985, 1981, 1980, 1976, 1975, 1972, 1971, 1970, 1969, 1967, 1966, 1965, 1964, 1963, 1962, 1961, 1960, 1958, 1957, 1956, 1955, 1954, 1952, 1951, 1950, 1949, 1948, 1947, 1946, 1945, 1944, 1942, 1940, 1939, 1938, 1936, 1935, 1934, 1933, 1932, 1931, 1930, 1929, 1928, 1927, 1926, 1925, 1924, 1923, 1921, 1920
1304 GLENDALE BLVD	2014, 2010, 2006, 2004, 2003, 2001, 1999, 1996, 1995, 1992, 1991, 1990, 1986, 1985, 1981, 1980, 1975, 1972, 1970, 1969, 1966, 1965, 1964, 1963, 1962, 1961, 1960, 1958, 1957, 1956, 1955, 1954, 1952, 1951, 1950, 1949, 1948, 1947, 1946, 1945, 1944, 1940, 1939, 1938, 1937, 1936, 1935, 1934, 1933, 1932, 1931, 1930, 1928, 1927, 1926, 1925, 1924, 1923, 1921, 1920
1306 GLENDALE BLVD	2014, 2010, 2006, 2004, 2003, 2001, 2000, 1999, 1996, 1995, 1992, 1991, 1990, 1986, 1985, 1981, 1980, 1976, 1975, 1972, 1971, 1970, 1969, 1967, 1966, 1965, 1964, 1963, 1962, 1961, 1960, 1958, 1957, 1956, 1955, 1954, 1952, 1951, 1950, 1949, 1948, 1947, 1946, 1945, 1944, 1942, 1940, 1939, 1938, 1937, 1936, 1935, 1934, 1933, 1932, 1931, 1930, 1929, 1928, 1927, 1926, 1925, 1923, 1921, 1920
1308 GLENDALE BLVD	2014, 2010, 2006, 2004, 2003, 2001, 1999, 1996, 1995, 1992, 1991, 1985, 1980, 1975, 1972, 1970, 1969, 1967, 1966, 1965, 1964, 1963, 1962, 1961, 1960, 1958, 1957, 1956, 1955, 1954, 1952, 1951, 1950, 1949, 1948, 1947, 1946, 1945, 1944, 1940, 1939, 1938, 1937, 1936, 1935, 1934, 1933, 1932, 1931, 1930, 1928, 1927, 1926, 1925, 1924, 1923, 1921, 1920
1310 LIBERTY	2014, 2010, 2006, 2004, 2003, 2001, 2000, 1999, 1996, 1995, 1992, 1991, 1985, 1980, 1976, 1975, 1972, 1971, 1970, 1969, 1966, 1965, 1964, 1963, 1961, 1960, 1958, 1957, 1956, 1955, 1954, 1952, 1951, 1950, 1949, 1948, 1947, 1946, 1945, 1944, 1940, 1939, 1938, 1936, 1935, 1934, 1933, 1932, 1931, 1930, 1929, 1928, 1927, 1926, 1925, 1923, 1921, 1920
1310 LIBERTY ST	2014, 2010, 2004, 2003, 2001, 1999, 1996, 1995, 1992, 1991, 1990, 1986, 1985, 1981, 1980, 1975, 1972, 1971, 1970, 1969, 1967, 1966, 1965, 1964, 1963, 1962, 1961, 1960, 1957, 1956, 1955, 1954, 1952, 1950, 1949, 1948, 1947, 1946, 1945, 1944, 1942, 1940, 1939, 1938, 1937, 1936, 1935, 1934, 1933, 1932, 1931, 1930, 1929, 1928, 1927, 1926, 1925, 1924, 1923, 1921, 1920
1310 Liberty St	2006, 2004, 2003, 2001, 2000, 1999, 1996, 1995, 1992, 1991, 1990, 1986, 1985, 1981, 1980, 1976, 1975, 1972, 1971, 1970, 1969, 1967, 1966, 1965, 1964, 1963, 1962, 1961, 1960, 1958, 1957, 1956, 1955, 1954, 1952, 1951, 1950, 1949, 1948, 1947, 1946, 1945, 1944, 1942, 1940, 1939, 1938, 1937, 1936, 1935, 1934, 1933, 1932, 1931, 1930, 1929, 1928, 1927, 1926, 1925, 1924, 1923, 1921, 1920

FINDINGS

Address Researched	Address Not Identified in Research Source
1310 Liberty St	2006, 2004, 2003, 2001, 2000, 1999, 1996, 1995, 1992, 1991, 1990, 1986, 1985, 1981, 1980, 1976, 1975, 1972, 1971, 1970, 1969, 1967, 1966, 1965, 1964, 1963, 1962, 1961, 1960, 1958, 1957, 1956, 1955, 1954, 1952, 1951, 1950, 1949, 1948, 1947, 1946, 1945, 1944, 1942, 1940, 1939, 1938, 1937, 1936, 1935, 1934, 1933, 1932, 1931, 1930, 1929, 1928, 1927, 1926, 1925, 1924, 1923, 1921, 1920
1311 Glendale Blvd	2006, 2004, 2003, 2001, 2000, 1999, 1996, 1995, 1992, 1991, 1990, 1986, 1985, 1981, 1980, 1976, 1975, 1972, 1971, 1970, 1969, 1967, 1966, 1965, 1964, 1963, 1962, 1961, 1960, 1958, 1957, 1956, 1955, 1954, 1952, 1951, 1950, 1949, 1948, 1947, 1946, 1945, 1944, 1942, 1940, 1939, 1938, 1937, 1936, 1935, 1934, 1933, 1932, 1931, 1930, 1929, 1928, 1927, 1926, 1925, 1924, 1923, 1921, 1920
1311 Glendale Blvd	2006, 2004, 2003, 2001, 2000, 1999, 1996, 1995, 1992, 1991, 1990, 1986, 1985, 1981, 1980, 1976, 1975, 1972, 1971, 1970, 1969, 1967, 1966, 1965, 1964, 1963, 1962, 1961, 1960, 1958, 1957, 1956, 1955, 1954, 1952, 1951, 1950, 1949, 1948, 1947, 1946, 1945, 1944, 1942, 1940, 1939, 1938, 1937, 1936, 1935, 1934, 1933, 1932, 1931, 1930, 1929, 1928, 1927, 1926, 1925, 1924, 1923, 1921, 1920
1311 GLENDALE BLVD	2014, 2010, 2004, 2003, 2001, 1999, 1996, 1995, 1992, 1991, 1986, 1985, 1980, 1975, 1972, 1970, 1969, 1967, 1966, 1965, 1964, 1963, 1962, 1961, 1960, 1958, 1957, 1956, 1955, 1954, 1952, 1950, 1949, 1948, 1947, 1946, 1945, 1944, 1942, 1940, 1939, 1938, 1937, 1936, 1935, 1934, 1933, 1932, 1931, 1930, 1929, 1928, 1927, 1926, 1925, 1924, 1923, 1921, 1920
1315 GLENDALE BLVD	2014, 2010, 2006, 2004, 2003, 2001, 1999, 1996, 1995, 1992, 1991, 1990, 1986, 1985, 1980, 1976, 1975, 1972, 1971, 1970, 1969, 1967, 1966, 1965, 1964, 1963, 1962, 1961, 1960, 1958, 1957, 1956, 1955, 1954, 1952, 1950, 1949, 1948, 1947, 1946, 1945, 1944, 1940, 1939, 1938, 1936, 1935, 1934, 1932, 1931, 1930, 1929, 1928, 1927, 1926, 1925, 1924, 1923, 1921, 1920
1315 LIBERTY ST	2014, 2010, 2006, 2004, 2003, 2001, 2000, 1999, 1996, 1995, 1992, 1991, 1990, 1986, 1985, 1981, 1980, 1976, 1975, 1972, 1971, 1970, 1969, 1967, 1966, 1965, 1964, 1963, 1962, 1961, 1960, 1957, 1956, 1955, 1954, 1952, 1950, 1949, 1948, 1947, 1946, 1945, 1944, 1942, 1940, 1939, 1938, 1937, 1936, 1935, 1934, 1933, 1932, 1931, 1930, 1929, 1928, 1927, 1926, 1925, 1924, 1923, 1921, 1920
1316 LIBERTY ST	2014, 2010, 2006, 2004, 2003, 2001, 2000, 1999, 1996, 1995, 1992, 1991, 1990, 1986, 1985, 1981, 1980, 1976, 1975, 1972, 1971, 1970, 1969, 1967, 1966, 1965, 1964, 1963, 1962, 1961, 1960, 1957, 1956, 1955, 1954, 1952, 1951, 1950, 1949, 1948, 1947, 1946, 1945, 1944, 1942, 1940, 1939, 1938, 1937, 1936, 1935, 1934, 1933, 1932, 1931, 1930, 1929, 1928, 1927, 1926, 1925, 1924, 1923, 1921, 1920
1317 GLENDALE BLVD	2014, 2010, 2006, 2004, 2003, 2001, 2000, 1999, 1996, 1995, 1992, 1991, 1990, 1986, 1985, 1981, 1980, 1976, 1975, 1972, 1971, 1970, 1969, 1967, 1966, 1965, 1964, 1963, 1962, 1961, 1960, 1958, 1957, 1956, 1955, 1954, 1952, 1951, 1950, 1949, 1948, 1947, 1946, 1945, 1944, 1940, 1939, 1938, 1936, 1935, 1934, 1932, 1931, 1930, 1928, 1927, 1926, 1925, 1923, 1921, 1920
1317 LIBERTY ST	2014, 2010, 2006, 2004, 2003, 2001, 2000, 1999, 1996, 1995, 1992, 1991, 1990, 1986, 1985, 1981, 1980, 1976, 1975, 1972, 1971, 1970, 1969, 1967, 1966, 1965, 1964, 1963, 1962, 1961, 1960, 1957, 1956, 1955, 1954, 1952, 1950, 1949, 1948, 1947, 1946, 1945, 1944, 1942, 1940, 1939, 1938, 1937, 1936, 1935, 1934, 1933, 1932, 1931, 1930, 1929, 1928, 1927, 1926, 1925, 1924, 1923, 1921, 1920
1318 LIBERTY ST	2014, 2010, 2006, 2004, 2003, 2001, 2000, 1999, 1996, 1995, 1992, 1991, 1990, 1986, 1985, 1981, 1980, 1976, 1975, 1972, 1971, 1970, 1969, 1967, 1966, 1965, 1964, 1963, 1962, 1961, 1960, 1957, 1956, 1955, 1954, 1952, 1950, 1949, 1948, 1947, 1946, 1945, 1944, 1942, 1940, 1939, 1938, 1937, 1936, 1935, 1934, 1933, 1932, 1931, 1930, 1929, 1928, 1927, 1926, 1925, 1924, 1923, 1921, 1920
1319 GLENDALE BLVD	2014, 2010, 2006, 2004, 2003, 2001, 2000, 1999, 1996, 1995, 1992, 1991, 1990, 1986, 1985, 1981, 1980, 1976, 1975, 1972, 1971, 1970, 1969, 1967, 1966, 1965, 1964, 1963, 1962, 1961, 1960, 1958, 1957, 1956, 1955, 1954, 1952, 1951, 1950, 1949, 1948, 1947, 1946, 1945, 1944, 1942, 1940, 1939, 1938, 1937, 1936, 1935, 1934, 1932, 1931, 1930, 1929, 1928, 1927, 1926, 1925, 1924, 1923, 1921, 1920

FINDINGS

Address Researched	Address Not Identified in Research Source
1319 LIBERTY ST	2014, 2010, 2006, 2004, 2003, 2001, 2000, 1999, 1996, 1995, 1992, 1991, 1990, 1986, 1985, 1981, 1980, 1976, 1975, 1972, 1971, 1970, 1969, 1967, 1966, 1965, 1964, 1963, 1962, 1961, 1960, 1957, 1956, 1955, 1954, 1952, 1950, 1949, 1948, 1947, 1946, 1945, 1944, 1942, 1940, 1939, 1938, 1937, 1936, 1935, 1934, 1933, 1932, 1931, 1930, 1929, 1928, 1927, 1926, 1925, 1924, 1923, 1921, 1920
1321 LIBERTY ST	2014, 2010, 2006, 2004, 2003, 2001, 2000, 1999, 1996, 1995, 1992, 1991, 1990, 1986, 1985, 1981, 1980, 1976, 1975, 1972, 1971, 1970, 1969, 1967, 1966, 1965, 1964, 1963, 1962, 1961, 1960, 1957, 1956, 1955, 1954, 1952, 1950, 1949, 1948, 1947, 1946, 1945, 1944, 1942, 1940, 1939, 1938, 1937, 1936, 1935, 1934, 1933, 1932, 1931, 1930, 1929, 1928, 1927, 1926, 1925, 1924, 1923, 1921, 1920
1322 LIBERTY ST	2014, 2010, 2004, 2003, 2001, 1999, 1996, 1995, 1992, 1991, 1990, 1986, 1985, 1981, 1980, 1976, 1975, 1972, 1971, 1970, 1969, 1967, 1966, 1965, 1964, 1963, 1962, 1961, 1960, 1957, 1956, 1955, 1954, 1952, 1950, 1949, 1948, 1947, 1946, 1945, 1944, 1942, 1940, 1939, 1938, 1937, 1936, 1935, 1934, 1933, 1932, 1931, 1930, 1929, 1928, 1927, 1926, 1925, 1924, 1923, 1921, 1920
1323 LIBERTY ST	2014, 2010, 2006, 2004, 2003, 2001, 2000, 1999, 1996, 1995, 1992, 1991, 1990, 1986, 1985, 1981, 1980, 1976, 1975, 1972, 1971, 1970, 1969, 1967, 1966, 1965, 1964, 1963, 1962, 1961, 1960, 1957, 1956, 1955, 1954, 1952, 1950, 1949, 1948, 1947, 1946, 1945, 1944, 1942, 1940, 1939, 1938, 1937, 1936, 1935, 1934, 1933, 1932, 1931, 1930, 1929, 1928, 1927, 1926, 1925, 1924, 1923, 1921, 1920
1850 W SUNSET BLVD	2014, 2010, 2006, 2004, 2003, 2001, 2000, 1999, 1996, 1995, 1992, 1991, 1990, 1986, 1985, 1981, 1980, 1976, 1975, 1972, 1970, 1969, 1967, 1966, 1965, 1964, 1963, 1962, 1961, 1960, 1958, 1957, 1956, 1955, 1954, 1952, 1951, 1950, 1949, 1948, 1947, 1946, 1945, 1944, 1942, 1940, 1939, 1938, 1937, 1936, 1935, 1934, 1933, 1932, 1931, 1930, 1929, 1928, 1927, 1926, 1925, 1924, 1923, 1921, 1920
1900 PARK AVE	2014, 2010, 2006, 2004, 2003, 2001, 1999, 1996, 1995, 1992, 1991, 1990, 1986, 1985, 1981, 1980, 1976, 1975, 1972, 1971, 1970, 1969, 1967, 1966, 1965, 1964, 1963, 1962, 1961, 1960, 1957, 1956, 1955, 1954, 1952, 1950, 1949, 1948, 1947, 1946, 1945, 1944, 1940, 1939, 1938, 1936, 1935, 1934, 1932, 1931, 1930, 1929, 1928, 1927, 1926, 1925, 1924, 1923, 1921, 1920
1900 SUNSET BLVD	2014, 2010, 2006, 2004, 2003, 2001, 2000, 1999, 1996, 1995, 1992, 1991, 1985, 1980, 1975, 1972, 1970, 1969, 1967, 1966, 1965, 1964, 1963, 1962, 1961, 1960, 1958, 1957, 1956, 1955, 1954, 1952, 1951, 1950, 1949, 1948, 1947, 1946, 1945, 1944, 1940, 1939, 1938, 1936, 1935, 1934, 1932, 1931, 1930, 1928, 1927, 1926, 1925, 1923, 1921, 1920
1900 SUNSET BLVD W	2014, 2010, 2006, 2004, 2003, 2001, 1999, 1996, 1995, 1992, 1991, 1990, 1986, 1985, 1981, 1980, 1976, 1975, 1972, 1971, 1970, 1969, 1967, 1966, 1965, 1964, 1963, 1962, 1961, 1960, 1958, 1957, 1956, 1955, 1954, 1952, 1950, 1949, 1948, 1947, 1946, 1945, 1944, 1942, 1940, 1939, 1938, 1937, 1936, 1935, 1934, 1933, 1932, 1931, 1930, 1929, 1928, 1927, 1926, 1925, 1924, 1923, 1921, 1920
1900 W SUNSET BLVD	2014, 2010, 2006, 2004, 2003, 2001, 2000, 1999, 1996, 1995, 1992, 1991, 1975, 1972, 1970, 1969, 1966, 1965, 1964, 1963, 1961, 1960, 1957, 1956, 1955, 1954, 1952, 1951, 1950, 1949, 1948, 1947, 1946, 1945, 1944, 1942, 1940, 1939, 1938, 1937, 1936, 1935, 1934, 1933, 1932, 1931, 1930, 1929, 1928, 1927, 1926, 1925, 1924, 1923, 1921, 1920
1900 W Sunset Blvd	2014, 2006, 2004, 2003, 2001, 2000, 1999, 1996, 1995, 1992, 1991, 1990, 1986, 1985, 1981, 1980, 1976, 1975, 1972, 1971, 1970, 1969, 1967, 1966, 1965, 1964, 1963, 1962, 1961, 1960, 1958, 1957, 1956, 1955, 1954, 1952, 1951, 1950, 1949, 1948, 1947, 1946, 1945, 1944, 1942, 1940, 1939, 1938, 1937, 1936, 1935, 1934, 1933, 1932, 1931, 1930, 1929, 1928, 1927, 1926, 1925, 1924, 1923, 1921, 1920
1900 W Sunset Blvd	2014, 2006, 2004, 2003, 2001, 2000, 1999, 1996, 1995, 1992, 1991, 1990, 1986, 1985, 1981, 1980, 1976, 1975, 1972, 1971, 1970, 1969, 1967, 1966, 1965, 1964, 1963, 1962, 1961, 1960, 1958, 1957, 1956, 1955, 1954, 1952, 1951, 1950, 1949, 1948, 1947, 1946, 1945, 1944, 1942, 1940, 1939, 1938, 1937, 1936, 1935, 1934, 1933, 1932, 1931, 1930, 1929, 1928, 1927, 1926, 1925, 1924, 1923, 1921, 1920

FINDINGS

Address Researched	Address Not Identified in Research Source
1901 SUNSET BLVD W	2014, 2010, 2006, 2004, 2003, 2001, 1999, 1996, 1995, 1992, 1991, 1990, 1986, 1985, 1981, 1980, 1976, 1975, 1972, 1971, 1970, 1969, 1967, 1966, 1965, 1964, 1963, 1962, 1961, 1960, 1958, 1957, 1956, 1955, 1954, 1952, 1950, 1949, 1948, 1947, 1946, 1945, 1944, 1942, 1940, 1939, 1938, 1937, 1936, 1935, 1934, 1933, 1932, 1931, 1930, 1929, 1928, 1927, 1926, 1925, 1924, 1923, 1921, 1920
1901 Sunset Boulevard	2014, 2010, 2004, 2003, 2001, 1999, 1996, 1995, 1992, 1991, 1985, 1980, 1975, 1972, 1971, 1970, 1969, 1966, 1965, 1964, 1963, 1962, 1961, 1960, 1957, 1956, 1955, 1954, 1952, 1950, 1949, 1948, 1947, 1946, 1945, 1944, 1942, 1940, 1939, 1938, 1937, 1936, 1935, 1934, 1933, 1932, 1931, 1930, 1929, 1928, 1927, 1926, 1925, 1924, 1923, 1921, 1920
1901 W SUNSET BLVD	2014, 2010, 2004, 2003, 2001, 2000, 1999, 1996, 1995, 1992, 1991, 1985, 1980, 1975, 1972, 1971, 1970, 1969, 1966, 1965, 1964, 1963, 1962, 1961, 1960, 1957, 1956, 1955, 1954, 1952, 1951, 1950, 1949, 1948, 1947, 1946, 1945, 1944, 1942, 1940, 1939, 1938, 1937, 1936, 1935, 1934, 1933, 1932, 1931, 1930, 1929, 1928, 1927, 1926, 1925, 1924, 1923, 1921, 1920
1901 W Sunset Blvd	2006, 2004, 2003, 2001, 2000, 1999, 1996, 1995, 1992, 1991, 1990, 1986, 1985, 1981, 1980, 1976, 1975, 1972, 1971, 1970, 1969, 1967, 1966, 1965, 1964, 1963, 1962, 1961, 1960, 1958, 1957, 1956, 1955, 1954, 1952, 1951, 1950, 1949, 1948, 1947, 1946, 1945, 1944, 1942, 1940, 1939, 1938, 1937, 1936, 1935, 1934, 1933, 1932, 1931, 1930, 1929, 1928, 1927, 1926, 1925, 1924, 1923, 1921, 1920
1901 W Sunset Blvd	2006, 2004, 2003, 2001, 2000, 1999, 1996, 1995, 1992, 1991, 1990, 1986, 1985, 1981, 1980, 1976, 1975, 1972, 1971, 1970, 1969, 1967, 1966, 1965, 1964, 1963, 1962, 1961, 1960, 1958, 1957, 1956, 1955, 1954, 1952, 1951, 1950, 1949, 1948, 1947, 1946, 1945, 1944, 1942, 1940, 1939, 1938, 1937, 1936, 1935, 1934, 1933, 1932, 1931, 1930, 1929, 1928, 1927, 1926, 1925, 1924, 1923, 1921, 1920
1902 PARK AVE	2014, 2010, 2006, 2004, 2003, 2001, 1999, 1996, 1995, 1992, 1991, 1990, 1986, 1985, 1981, 1980, 1975, 1972, 1971, 1970, 1969, 1967, 1966, 1965, 1964, 1963, 1962, 1961, 1960, 1958, 1957, 1956, 1955, 1954, 1952, 1950, 1949, 1948, 1947, 1946, 1945, 1944, 1942, 1940, 1939, 1938, 1936, 1935, 1934, 1932, 1931, 1930, 1929, 1928, 1927, 1926, 1925, 1924, 1923, 1921, 1920
1904 PARK AVE	2014, 2010, 2006, 2004, 2003, 2001, 1999, 1996, 1995, 1992, 1991, 1990, 1986, 1985, 1981, 1980, 1976, 1975, 1972, 1970, 1969, 1967, 1966, 1965, 1964, 1963, 1962, 1961, 1960, 1958, 1957, 1956, 1955, 1954, 1952, 1951, 1950, 1949, 1948, 1947, 1946, 1945, 1944, 1942, 1940, 1939, 1938, 1937, 1936, 1935, 1934, 1933, 1932, 1931, 1930, 1929, 1928, 1927, 1926, 1925, 1924, 1923, 1921, 1920
1906 PARK AVE	2014, 2010, 2006, 2004, 2003, 2001, 2000, 1999, 1996, 1995, 1992, 1991, 1990, 1985, 1980, 1975, 1972, 1970, 1969, 1966, 1965, 1964, 1963, 1961, 1960, 1957, 1956, 1955, 1954, 1952, 1950, 1949, 1948, 1947, 1946, 1945, 1944, 1942, 1940, 1939, 1938, 1937, 1936, 1935, 1934, 1932, 1931, 1930, 1929, 1928, 1927, 1926, 1925, 1924, 1923, 1921, 1920
1910 PARK AVE	2014, 2010, 2004, 2003, 2001, 2000, 1999, 1996, 1995, 1992, 1991, 1990, 1985, 1980, 1975, 1972, 1970, 1969, 1967, 1966, 1965, 1964, 1963, 1962, 1961, 1960, 1958, 1957, 1956, 1955, 1954, 1952, 1950, 1949, 1948, 1947, 1946, 1945, 1944, 1942, 1940, 1939, 1938, 1937, 1936, 1935, 1934, 1933, 1932, 1931, 1930, 1929, 1928, 1927, 1926, 1925, 1924, 1923, 1921, 1920
1910 SUNSET BLVD	2014, 2010, 2006, 2004, 2003, 2001, 2000, 1999, 1996, 1995, 1992, 1991, 1986, 1985, 1981, 1980, 1975, 1972, 1970, 1969, 1967, 1966, 1965, 1964, 1963, 1962, 1961, 1960, 1958, 1957, 1956, 1955, 1954, 1952, 1951, 1950, 1949, 1948, 1947, 1946, 1945, 1944, 1942, 1940, 1939, 1938, 1937, 1936, 1935, 1934, 1933, 1932, 1931, 1930, 1929, 1928, 1927, 1926, 1925, 1924, 1923, 1921, 1920
1910 SUNSET BLVD W	2014, 2010, 2006, 2004, 2003, 2001, 1999, 1996, 1995, 1992, 1991, 1990, 1986, 1985, 1981, 1980, 1976, 1975, 1972, 1971, 1970, 1969, 1967, 1966, 1965, 1964, 1963, 1962, 1961, 1960, 1958, 1957, 1956, 1955, 1954, 1952, 1951, 1950, 1949, 1948, 1947, 1946, 1945, 1944, 1942, 1940, 1939, 1938, 1937, 1936, 1935, 1934, 1933, 1932, 1931, 1930, 1929, 1928, 1927, 1926, 1925, 1924, 1923, 1921, 1920

FINDINGS

Address Researched	Address Not Identified in Research Source
1910 W SENSET BLVD	2014, 2010, 2006, 2004, 2003, 2001, 2000, 1999, 1996, 1995, 1992, 1991, 1986, 1985, 1981, 1980, 1976, 1975, 1972, 1971, 1970, 1969, 1967, 1966, 1965, 1964, 1963, 1962, 1961, 1960, 1958, 1957, 1956, 1955, 1954, 1952, 1951, 1950, 1949, 1948, 1947, 1946, 1945, 1944, 1942, 1940, 1939, 1938, 1937, 1936, 1935, 1934, 1933, 1932, 1931, 1930, 1929, 1928, 1927, 1926, 1925, 1924, 1923, 1921, 1920
1910 W SUNSET	2014, 2010, 2006, 2004, 2003, 2001, 2000, 1999, 1996, 1995, 1992, 1991, 1990, 1986, 1985, 1980, 1976, 1972, 1971, 1970, 1969, 1967, 1966, 1965, 1964, 1963, 1962, 1961, 1960, 1958, 1957, 1956, 1955, 1954, 1952, 1951, 1950, 1949, 1948, 1947, 1946, 1945, 1944, 1942, 1940, 1939, 1938, 1937, 1936, 1935, 1934, 1933, 1932, 1931, 1930, 1929, 1928, 1927, 1926, 1925, 1924, 1923, 1921, 1920
1910 W Sunset Blvd	2006, 2004, 2003, 2001, 2000, 1999, 1996, 1995, 1992, 1991, 1990, 1986, 1985, 1981, 1980, 1976, 1975, 1972, 1971, 1970, 1969, 1967, 1966, 1965, 1964, 1963, 1962, 1961, 1960, 1958, 1957, 1956, 1955, 1954, 1952, 1951, 1950, 1949, 1948, 1947, 1946, 1945, 1944, 1942, 1940, 1939, 1938, 1937, 1936, 1935, 1934, 1933, 1932, 1931, 1930, 1929, 1928, 1927, 1926, 1925, 1924, 1923, 1921, 1920
1910 W Sunset Blvd	2006, 2004, 2003, 2001, 2000, 1999, 1996, 1995, 1992, 1991, 1990, 1986, 1985, 1981, 1980, 1976, 1975, 1972, 1971, 1970, 1969, 1967, 1966, 1965, 1964, 1963, 1962, 1961, 1960, 1958, 1957, 1956, 1955, 1954, 1952, 1951, 1950, 1949, 1948, 1947, 1946, 1945, 1944, 1942, 1940, 1939, 1938, 1937, 1936, 1935, 1934, 1933, 1932, 1931, 1930, 1929, 1928, 1927, 1926, 1925, 1924, 1923, 1921, 1920
1910 W SUNSET BLVD	2014, 2010, 2004, 2003, 2001, 2000, 1999, 1996, 1992, 1972, 1970, 1969, 1966, 1965, 1964, 1963, 1962, 1961, 1960, 1958, 1957, 1956, 1955, 1954, 1952, 1951, 1950, 1949, 1948, 1947, 1946, 1945, 1944, 1942, 1940, 1939, 1938, 1937, 1936, 1935, 1934, 1933, 1932, 1931, 1930, 1929, 1928, 1927, 1926, 1925, 1924, 1923, 1921, 1920
1912 PARK AVE	2014, 2010, 2004, 2003, 2001, 1999, 1996, 1995, 1992, 1991, 1990, 1986, 1985, 1981, 1980, 1976, 1975, 1972, 1970, 1969, 1967, 1966, 1965, 1964, 1963, 1962, 1961, 1960, 1958, 1957, 1956, 1955, 1954, 1952, 1951, 1950, 1949, 1948, 1947, 1946, 1945, 1944, 1942, 1940, 1939, 1938, 1937, 1936, 1935, 1934, 1933, 1932, 1931, 1930, 1929, 1928, 1927, 1926, 1925, 1924, 1923, 1921, 1920
1912 SUNSET BLVD W	2014, 2010, 2006, 2004, 2003, 2001, 1999, 1996, 1995, 1992, 1991, 1990, 1986, 1985, 1981, 1980, 1976, 1975, 1972, 1971, 1970, 1969, 1967, 1966, 1965, 1964, 1963, 1962, 1961, 1960, 1958, 1957, 1956, 1955, 1954, 1952, 1951, 1950, 1949, 1948, 1947, 1946, 1945, 1944, 1942, 1940, 1939, 1938, 1937, 1936, 1935, 1934, 1933, 1932, 1931, 1930, 1929, 1928, 1927, 1926, 1925, 1924, 1923, 1921, 1920
1912 W SUNSET BLVD	2014, 2010, 2004, 2003, 2001, 2000, 1999, 1996, 1995, 1992, 1991, 1990, 1986, 1985, 1980, 1972, 1969, 1966, 1965, 1964, 1963, 1962, 1961, 1960, 1958, 1957, 1956, 1955, 1954, 1952, 1951, 1950, 1949, 1948, 1947, 1946, 1945, 1944, 1942, 1940, 1939, 1938, 1937, 1936, 1935, 1934, 1933, 1932, 1931, 1930, 1929, 1928, 1927, 1926, 1925, 1924, 1923, 1921, 1920
1912 W Sunset Blvd	2006, 2004, 2003, 2001, 2000, 1999, 1996, 1995, 1992, 1991, 1990, 1986, 1985, 1981, 1980, 1976, 1975, 1972, 1971, 1970, 1969, 1967, 1966, 1965, 1964, 1963, 1962, 1961, 1960, 1958, 1957, 1956, 1955, 1954, 1952, 1951, 1950, 1949, 1948, 1947, 1946, 1945, 1944, 1942, 1940, 1939, 1938, 1937, 1936, 1935, 1934, 1933, 1932, 1931, 1930, 1929, 1928, 1927, 1926, 1925, 1924, 1923, 1921, 1920
1912 W Sunset Blvd	2006, 2004, 2003, 2001, 2000, 1999, 1996, 1995, 1992, 1991, 1990, 1986, 1985, 1981, 1980, 1976, 1975, 1972, 1971, 1970, 1969, 1967, 1966, 1965, 1964, 1963, 1962, 1961, 1960, 1958, 1957, 1956, 1955, 1954, 1952, 1951, 1950, 1949, 1948, 1947, 1946, 1945, 1944, 1942, 1940, 1939, 1938, 1937, 1936, 1935, 1934, 1933, 1932, 1931, 1930, 1929, 1928, 1927, 1926, 1925, 1924, 1923, 1921, 1920
1916 PARK AVE	2014, 2010, 2006, 2004, 2003, 2001, 2000, 1999, 1996, 1995, 1992, 1991, 1990, 1985, 1981, 1980, 1976, 1975, 1972, 1971, 1970, 1969, 1967, 1966, 1965, 1964, 1963, 1962, 1961, 1960, 1958, 1957, 1956, 1955, 1954, 1952, 1950, 1949, 1948, 1947, 1946, 1945, 1944, 1940, 1939, 1938, 1937, 1936, 1935, 1934, 1932, 1931, 1930, 1929, 1928, 1927, 1926, 1925, 1924, 1923, 1921, 1920

FINDINGS

Address Researched	Address Not Identified in Research Source
1918 PARK AVE	2014, 2010, 2006, 2004, 2003, 2001, 2000, 1999, 1996, 1995, 1992, 1991, 1990, 1986, 1985, 1981, 1980, 1976, 1975, 1972, 1970, 1969, 1967, 1966, 1965, 1964, 1963, 1962, 1961, 1960, 1958, 1957, 1956, 1955, 1954, 1952, 1951, 1950, 1949, 1948, 1947, 1946, 1945, 1944, 1942, 1940, 1939, 1938, 1937, 1936, 1935, 1934, 1933, 1932, 1931, 1930, 1929, 1928, 1927, 1926, 1925, 1924, 1923, 1921, 1920
1918 SUNSET BLVD W	2014, 2010, 2006, 2004, 2003, 2001, 1999, 1996, 1995, 1992, 1991, 1990, 1986, 1985, 1981, 1980, 1976, 1975, 1972, 1971, 1970, 1969, 1967, 1966, 1965, 1964, 1963, 1962, 1961, 1960, 1958, 1957, 1956, 1955, 1954, 1952, 1950, 1949, 1948, 1947, 1946, 1945, 1944, 1942, 1940, 1939, 1938, 1937, 1936, 1935, 1934, 1933, 1932, 1931, 1930, 1929, 1928, 1927, 1926, 1925, 1924, 1923, 1921, 1920
1918 W SUNSET BLVD	2014, 2010, 2004, 2003, 2001, 2000, 1999, 1996, 1995, 1992, 1991, 1985, 1980, 1975, 1972, 1970, 1969, 1966, 1965, 1964, 1963, 1961, 1960, 1957, 1956, 1955, 1954, 1952, 1951, 1950, 1949, 1948, 1947, 1946, 1945, 1944, 1942, 1940, 1939, 1938, 1937, 1936, 1935, 1934, 1933, 1932, 1931, 1930, 1929, 1928, 1927, 1926, 1925, 1924, 1923, 1921, 1920
1918 W Sunset Blvd	2006, 2004, 2003, 2001, 2000, 1999, 1996, 1995, 1992, 1991, 1990, 1986, 1985, 1981, 1980, 1976, 1975, 1972, 1971, 1970, 1969, 1967, 1966, 1965, 1964, 1963, 1962, 1961, 1960, 1958, 1957, 1956, 1955, 1954, 1952, 1951, 1950, 1949, 1948, 1947, 1946, 1945, 1944, 1942, 1940, 1939, 1938, 1937, 1936, 1935, 1934, 1933, 1932, 1931, 1930, 1929, 1928, 1927, 1926, 1925, 1924, 1923, 1921, 1920
1918 W Sunset Blvd	2006, 2004, 2003, 2001, 2000, 1999, 1996, 1995, 1992, 1991, 1990, 1986, 1985, 1981, 1980, 1976, 1975, 1972, 1971, 1970, 1969, 1967, 1966, 1965, 1964, 1963, 1962, 1961, 1960, 1958, 1957, 1956, 1955, 1954, 1952, 1951, 1950, 1949, 1948, 1947, 1946, 1945, 1944, 1942, 1940, 1939, 1938, 1937, 1936, 1935, 1934, 1933, 1932, 1931, 1930, 1929, 1928, 1927, 1926, 1925, 1924, 1923, 1921, 1920
1919 RESERVOIR ST	2014, 2010, 2006, 2004, 2003, 2001, 2000, 1999, 1996, 1995, 1992, 1991, 1990, 1986, 1985, 1981, 1980, 1976, 1975, 1972, 1971, 1970, 1969, 1967, 1966, 1965, 1964, 1963, 1962, 1961, 1960, 1958, 1957, 1956, 1955, 1954, 1952, 1951, 1950, 1949, 1948, 1947, 1946, 1945, 1944, 1940, 1939, 1938, 1936, 1935, 1934, 1932, 1931, 1930, 1928, 1927, 1926, 1925, 1923, 1921, 1920
1920 PARK AVE	2014, 2010, 2006, 2004, 2003, 2001, 2000, 1999, 1996, 1995, 1992, 1991, 1990, 1985, 1981, 1980, 1975, 1972, 1971, 1970, 1969, 1966, 1965, 1964, 1963, 1962, 1961, 1960, 1957, 1956, 1955, 1954, 1952, 1950, 1949, 1948, 1947, 1946, 1945, 1944, 1940, 1939, 1938, 1936, 1935, 1934, 1932, 1931, 1930, 1929, 1928, 1927, 1926, 1925, 1924, 1923, 1921, 1920
1920 SUNSET BLVD W	2014, 2010, 2006, 2004, 2003, 2001, 2000, 1999, 1996, 1995, 1992, 1991, 1990, 1986, 1985, 1981, 1980, 1976, 1975, 1972, 1971, 1970, 1969, 1967, 1966, 1965, 1964, 1963, 1962, 1961, 1960, 1958, 1957, 1956, 1955, 1954, 1952, 1950, 1949, 1948, 1947, 1946, 1945, 1944, 1942, 1940, 1939, 1938, 1937, 1936, 1935, 1934, 1933, 1932, 1931, 1930, 1929, 1928, 1927, 1926, 1925, 1924, 1923, 1921, 1920
1920 W SUNSET BLVD	2014, 2010, 2006, 2004, 2003, 2001, 2000, 1999, 1996, 1995, 1992, 1991, 1990, 1986, 1985, 1981, 1980, 1975, 1972, 1971, 1970, 1969, 1967, 1966, 1965, 1964, 1963, 1962, 1961, 1960, 1957, 1956, 1955, 1954, 1952, 1951, 1950, 1949, 1948, 1947, 1946, 1945, 1944, 1942, 1940, 1939, 1938, 1937, 1936, 1935, 1934, 1933, 1932, 1931, 1930, 1929, 1928, 1927, 1926, 1925, 1924, 1923, 1921, 1920
1921 RESERVOIR ST	2014, 2010, 2006, 2004, 2003, 2001, 2000, 1999, 1996, 1995, 1992, 1991, 1990, 1986, 1985, 1981, 1980, 1976, 1975, 1972, 1971, 1970, 1969, 1967, 1966, 1965, 1964, 1963, 1962, 1961, 1960, 1958, 1957, 1956, 1955, 1954, 1952, 1951, 1950, 1949, 1948, 1947, 1946, 1945, 1944, 1940, 1939, 1938, 1936, 1935, 1934, 1932, 1931, 1930, 1928, 1927, 1926, 1925, 1924, 1923, 1921, 1920
1922 PARK AVE	2014, 2010, 2006, 2004, 2003, 2001, 2000, 1999, 1996, 1995, 1992, 1991, 1990, 1986, 1985, 1981, 1980, 1975, 1972, 1971, 1970, 1969, 1967, 1966, 1965, 1964, 1963, 1962, 1961, 1960, 1957, 1956, 1955, 1954, 1952, 1950, 1949, 1948, 1947, 1946, 1945, 1944, 1942, 1940, 1939, 1938, 1936, 1935, 1934, 1933, 1932, 1931, 1930, 1929, 1928, 1927, 1926, 1925, 1924, 1923, 1921, 1920

FINDINGS

Address Researched	Address Not Identified in Research Source
1927 RESERVOIR ST	2014, 2010, 2006, 2004, 2003, 2001, 2000, 1999, 1996, 1995, 1992, 1991, 1990, 1986, 1985, 1981, 1980, 1976, 1975, 1972, 1971, 1970, 1969, 1967, 1966, 1965, 1964, 1963, 1962, 1961, 1960, 1958, 1957, 1956, 1955, 1954, 1952, 1951, 1950, 1949, 1948, 1947, 1946, 1945, 1944, 1942, 1940, 1939, 1938, 1936, 1935, 1934, 1932, 1931, 1930, 1929, 1928, 1927, 1926, 1925, 1924, 1923, 1921, 1920
1927 West Reservoir Street	2014, 2010, 2006, 2004, 2003, 2001, 2000, 1999, 1996, 1995, 1992, 1991, 1990, 1986, 1985, 1981, 1980, 1976, 1975, 1972, 1971, 1970, 1969, 1967, 1966, 1965, 1964, 1963, 1962, 1961, 1960, 1958, 1957, 1956, 1955, 1954, 1952, 1951, 1950, 1949, 1948, 1947, 1946, 1945, 1944, 1942, 1940, 1939, 1938, 1936, 1935, 1934, 1932, 1931, 1930, 1929, 1928, 1927, 1926, 1925, 1924, 1923, 1921, 1920
1928 RESERVOIR ST	2014, 2010, 2006, 2004, 2003, 2001, 2000, 1999, 1996, 1995, 1992, 1991, 1990, 1986, 1985, 1981, 1980, 1976, 1975, 1972, 1971, 1970, 1969, 1967, 1966, 1965, 1964, 1963, 1962, 1961, 1960, 1958, 1957, 1956, 1955, 1954, 1952, 1951, 1950, 1949, 1948, 1947, 1946, 1945, 1944, 1942, 1940, 1939, 1938, 1937, 1936, 1935, 1934, 1932, 1931, 1930, 1928, 1927, 1926, 1925, 1924, 1923, 1921, 1920
1930 PARK AVE	2014, 2010, 2004, 2003, 2001, 1999, 1996, 1995, 1992, 1991, 1985, 1980, 1975, 1972, 1970, 1969, 1967, 1966, 1965, 1964, 1963, 1962, 1961, 1960, 1958, 1957, 1956, 1955, 1954, 1952, 1950, 1949, 1948, 1947, 1946, 1945, 1944, 1940, 1939, 1938, 1936, 1935, 1934, 1932, 1931, 1930, 1929, 1928, 1927, 1926, 1925, 1924, 1923, 1921, 1920
1930 RESERVOIR ST	2014, 2010, 2006, 2004, 2003, 2001, 2000, 1999, 1996, 1995, 1992, 1991, 1990, 1986, 1985, 1981, 1980, 1976, 1975, 1972, 1971, 1970, 1969, 1967, 1966, 1965, 1964, 1963, 1962, 1961, 1960, 1958, 1957, 1956, 1955, 1954, 1952, 1951, 1950, 1949, 1948, 1947, 1946, 1945, 1944, 1942, 1940, 1939, 1938, 1937, 1936, 1935, 1934, 1932, 1931, 1930, 1928, 1927, 1926, 1925, 1923, 1921, 1920
1930 W SUNSET BLVD	2014, 2010, 2006, 2004, 2003, 2001, 2000, 1999, 1996, 1995, 1992, 1991, 1990, 1986, 1985, 1981, 1976, 1975, 1972, 1971, 1970, 1969, 1967, 1966, 1965, 1964, 1963, 1962, 1961, 1960, 1958, 1957, 1956, 1955, 1954, 1952, 1951, 1950, 1949, 1948, 1947, 1946, 1945, 1944, 1942, 1940, 1939, 1938, 1937, 1936, 1935, 1934, 1933, 1932, 1931, 1930, 1929, 1928, 1927, 1926, 1925, 1924, 1923, 1921, 1920
1932 PARK AVE	2014, 2010, 2004, 2003, 2001, 1999, 1996, 1995, 1992, 1991, 1985, 1980, 1976, 1975, 1972, 1970, 1969, 1967, 1966, 1965, 1964, 1963, 1962, 1961, 1960, 1958, 1957, 1956, 1955, 1954, 1952, 1950, 1949, 1948, 1947, 1946, 1945, 1944, 1942, 1940, 1939, 1938, 1937, 1936, 1935, 1934, 1933, 1932, 1931, 1930, 1929, 1928, 1927, 1926, 1925, 1924, 1923, 1921, 1920
1936 RESERVOIR ST	2014, 2010, 2006, 2004, 2003, 2001, 2000, 1999, 1996, 1995, 1992, 1991, 1990, 1986, 1985, 1981, 1980, 1976, 1975, 1972, 1971, 1970, 1969, 1967, 1966, 1965, 1964, 1963, 1962, 1961, 1960, 1958, 1957, 1956, 1955, 1954, 1952, 1951, 1950, 1949, 1948, 1947, 1946, 1945, 1944, 1942, 1940, 1939, 1938, 1937, 1936, 1935, 1934, 1933, 1932, 1931, 1930, 1928, 1927, 1926, 1925, 1923, 1921, 1920
1938 RESERVOIR ST	2014, 2010, 2006, 2004, 2003, 2001, 2000, 1999, 1996, 1995, 1992, 1991, 1990, 1986, 1985, 1981, 1980, 1976, 1975, 1972, 1971, 1970, 1969, 1967, 1966, 1965, 1964, 1963, 1962, 1961, 1960, 1958, 1957, 1956, 1955, 1954, 1952, 1951, 1950, 1949, 1948, 1947, 1946, 1945, 1944, 1942, 1940, 1939, 1938, 1937, 1936, 1935, 1934, 1933, 1932, 1931, 1930, 1928, 1927, 1926, 1925, 1924, 1923, 1921, 1920
1941 PARK AVE	2014, 2010, 2006, 2004, 2003, 2001, 2000, 1999, 1996, 1995, 1992, 1991, 1990, 1986, 1985, 1981, 1980, 1976, 1975, 1972, 1971, 1970, 1969, 1967, 1966, 1965, 1964, 1963, 1962, 1961, 1960, 1958, 1957, 1956, 1955, 1954, 1952, 1951, 1950, 1949, 1948, 1947, 1946, 1945, 1944, 1942, 1940, 1939, 1938, 1937, 1936, 1935, 1934, 1933, 1932, 1931, 1930, 1929, 1928, 1927, 1926, 1925, 1923, 1921, 1920
1950 SUNSET BLVD W	2014, 2010, 2006, 2004, 2003, 2001, 1999, 1996, 1995, 1992, 1991, 1990, 1986, 1985, 1981, 1980, 1976, 1975, 1972, 1971, 1970, 1969, 1967, 1966, 1965, 1964, 1963, 1962, 1961, 1960, 1958, 1957, 1956, 1955, 1954, 1952, 1951, 1950, 1949, 1948, 1947, 1946, 1945, 1944, 1942, 1940, 1939, 1938, 1937, 1936, 1935, 1934, 1933, 1932, 1931, 1930, 1929, 1928, 1927, 1926, 1925, 1924, 1923, 1921, 1920

FINDINGS

Address Researched	Address Not Identified in Research Source
1950 W SUNSET BLVD	2014, 2010, 2004, 2003, 2001, 2000, 1999, 1996, 1995, 1992, 1991, 1985, 1981, 1980, 1975, 1972, 1970, 1969, 1967, 1966, 1965, 1964, 1963, 1962, 1961, 1960, 1958, 1957, 1956, 1955, 1954, 1952, 1951, 1950, 1949, 1948, 1947, 1946, 1945, 1944, 1942, 1940, 1939, 1938, 1937, 1936, 1935, 1934, 1933, 1932, 1931, 1930, 1929, 1928, 1927, 1926, 1925, 1924, 1923, 1921, 1920
1950 W Sunset Blvd	2006, 2004, 2003, 2001, 2000, 1999, 1996, 1995, 1992, 1991, 1990, 1986, 1985, 1981, 1980, 1976, 1975, 1972, 1971, 1970, 1969, 1967, 1966, 1965, 1964, 1963, 1962, 1961, 1960, 1958, 1957, 1956, 1955, 1954, 1952, 1951, 1950, 1949, 1948, 1947, 1946, 1945, 1944, 1942, 1940, 1939, 1938, 1937, 1936, 1935, 1934, 1933, 1932, 1931, 1930, 1929, 1928, 1927, 1926, 1925, 1924, 1923, 1921, 1920
1950 W Sunset Blvd	2006, 2004, 2003, 2001, 2000, 1999, 1996, 1995, 1992, 1991, 1990, 1986, 1985, 1981, 1980, 1976, 1975, 1972, 1971, 1970, 1969, 1967, 1966, 1965, 1964, 1963, 1962, 1961, 1960, 1958, 1957, 1956, 1955, 1954, 1952, 1951, 1950, 1949, 1948, 1947, 1946, 1945, 1944, 1942, 1940, 1939, 1938, 1937, 1936, 1935, 1934, 1933, 1932, 1931, 1930, 1929, 1928, 1927, 1926, 1925, 1924, 1923, 1921, 1920
2000 W SUNSET BLVD	2014, 2010, 2006, 2004, 2003, 2001, 2000, 1999, 1996, 1995, 1992, 1991, 1990, 1986, 1985, 1981, 1980, 1976, 1975, 1972, 1971, 1970, 1969, 1967, 1966, 1965, 1964, 1963, 1961, 1960, 1958, 1957, 1956, 1955, 1954, 1952, 1951, 1950, 1949, 1948, 1947, 1946, 1945, 1944, 1942, 1940, 1939, 1938, 1937, 1936, 1935, 1934, 1933, 1932, 1931, 1930, 1929, 1928, 1927, 1926, 1925, 1924, 1923, 1921, 1920
2002 SUNSET BLVD	2014, 2010, 2006, 2004, 2003, 2001, 2000, 1999, 1996, 1995, 1992, 1991, 1990, 1986, 1985, 1980, 1976, 1975, 1972, 1971, 1970, 1969, 1967, 1966, 1965, 1964, 1963, 1962, 1961, 1960, 1957, 1956, 1955, 1954, 1952, 1951, 1950, 1949, 1948, 1947, 1946, 1945, 1944, 1940, 1939, 1938, 1936, 1935, 1934, 1932, 1931, 1930, 1928, 1927, 1926, 1925, 1923, 1921, 1920
2002 SUNSET BLVD W	2014, 2010, 2006, 2004, 2003, 2001, 1999, 1996, 1995, 1992, 1991, 1990, 1986, 1985, 1981, 1980, 1976, 1975, 1972, 1971, 1970, 1969, 1967, 1966, 1965, 1964, 1963, 1962, 1961, 1960, 1958, 1957, 1956, 1955, 1954, 1952, 1950, 1949, 1948, 1947, 1946, 1945, 1944, 1942, 1940, 1939, 1938, 1937, 1936, 1935, 1934, 1933, 1932, 1931, 1930, 1929, 1928, 1927, 1926, 1925, 1924, 1923, 1921, 1920
2002 W SUNSET BLVD	2014, 2010, 2004, 2003, 2001, 2000, 1999, 1996, 1995, 1992, 1991, 1985, 1980, 1975, 1972, 1970, 1969, 1966, 1965, 1964, 1963, 1961, 1960, 1957, 1956, 1955, 1954, 1952, 1951, 1950, 1949, 1948, 1947, 1946, 1945, 1944, 1942, 1940, 1939, 1938, 1937, 1936, 1935, 1934, 1933, 1932, 1931, 1930, 1929, 1928, 1927, 1926, 1925, 1924, 1923, 1921, 1920
2002 W Sunset Blvd	2006, 2004, 2003, 2001, 2000, 1999, 1996, 1995, 1992, 1991, 1990, 1986, 1985, 1981, 1980, 1976, 1975, 1972, 1971, 1970, 1969, 1967, 1966, 1965, 1964, 1963, 1962, 1961, 1960, 1958, 1957, 1956, 1955, 1954, 1952, 1951, 1950, 1949, 1948, 1947, 1946, 1945, 1944, 1942, 1940, 1939, 1938, 1937, 1936, 1935, 1934, 1933, 1932, 1931, 1930, 1929, 1928, 1927, 1926, 1925, 1924, 1923, 1921, 1920
2002 W Sunset Blvd	2006, 2004, 2003, 2001, 2000, 1999, 1996, 1995, 1992, 1991, 1990, 1986, 1985, 1981, 1980, 1976, 1975, 1972, 1971, 1970, 1969, 1967, 1966, 1965, 1964, 1963, 1962, 1961, 1960, 1958, 1957, 1956, 1955, 1954, 1952, 1951, 1950, 1949, 1948, 1947, 1946, 1945, 1944, 1942, 1940, 1939, 1938, 1937, 1936, 1935, 1934, 1933, 1932, 1931, 1930, 1929, 1928, 1927, 1926, 1925, 1924, 1923, 1921, 1920
2005 SUNSET BLVD W	2014, 2010, 2006, 2004, 2003, 2001, 2000, 1999, 1996, 1995, 1992, 1991, 1990, 1986, 1985, 1981, 1980, 1976, 1975, 1972, 1971, 1970, 1969, 1967, 1966, 1965, 1964, 1963, 1962, 1961, 1960, 1958, 1957, 1956, 1955, 1954, 1952, 1950, 1949, 1948, 1947, 1946, 1945, 1944, 1942, 1940, 1939, 1938, 1937, 1936, 1935, 1934, 1933, 1932, 1931, 1930, 1929, 1928, 1927, 1926, 1925, 1924, 1923, 1921, 1920
2005 W SUNSET BLVD	2014, 2010, 2006, 2004, 2003, 2001, 2000, 1999, 1996, 1995, 1992, 1991, 1990, 1985, 1981, 1980, 1976, 1975, 1972, 1971, 1970, 1969, 1966, 1965, 1964, 1963, 1962, 1961, 1960, 1958, 1957, 1956, 1955, 1954, 1952, 1951, 1950, 1949, 1948, 1947, 1946, 1945, 1944, 1942, 1940, 1939, 1938, 1937, 1936, 1935, 1934, 1933, 1932, 1931, 1930, 1929, 1928, 1927, 1926, 1925, 1924, 1923, 1921, 1920

FINDINGS

Address Researched	Address Not Identified in Research Source
2006 W SUNSET BLVD	2014, 2010, 2004, 2003, 2001, 2000, 1999, 1996, 1995, 1992, 1991, 1990, 1986, 1985, 1981, 1980, 1976, 1975, 1972, 1971, 1970, 1969, 1967, 1966, 1965, 1964, 1963, 1962, 1961, 1960, 1958, 1957, 1956, 1955, 1954, 1952, 1951, 1950, 1949, 1948, 1947, 1946, 1945, 1944, 1942, 1940, 1939, 1938, 1937, 1936, 1935, 1934, 1933, 1932, 1931, 1930, 1929, 1928, 1927, 1926, 1925, 1924, 1923, 1921, 1920
2007 W SUNSET BLVD	2014, 2010, 2006, 2004, 2003, 2001, 2000, 1999, 1996, 1995, 1992, 1991, 1990, 1986, 1985, 1980, 1976, 1975, 1972, 1971, 1970, 1969, 1967, 1966, 1965, 1964, 1963, 1962, 1961, 1960, 1958, 1957, 1956, 1955, 1954, 1952, 1951, 1950, 1949, 1948, 1947, 1946, 1945, 1944, 1942, 1940, 1939, 1938, 1937, 1936, 1935, 1934, 1933, 1932, 1931, 1930, 1929, 1928, 1927, 1926, 1925, 1924, 1923, 1921, 1920
2008 RESERVOIR ST	2014, 2010, 2006, 2004, 2003, 2001, 2000, 1999, 1996, 1995, 1992, 1991, 1990, 1986, 1985, 1981, 1980, 1976, 1975, 1972, 1971, 1970, 1969, 1967, 1966, 1965, 1964, 1963, 1962, 1961, 1960, 1958, 1957, 1956, 1955, 1954, 1952, 1950, 1949, 1948, 1947, 1946, 1945, 1944, 1942, 1940, 1939, 1938, 1936, 1935, 1934, 1933, 1932, 1931, 1930, 1929, 1928, 1927, 1926, 1925, 1924, 1923, 1921, 1920
2010 RESERVOIR ST	2014, 2010, 2006, 2004, 2003, 2001, 1999, 1996, 1995, 1992, 1991, 1990, 1986, 1985, 1981, 1980, 1976, 1975, 1972, 1971, 1970, 1969, 1967, 1966, 1965, 1964, 1963, 1962, 1961, 1960, 1958, 1957, 1956, 1955, 1954, 1952, 1951, 1950, 1949, 1948, 1947, 1946, 1945, 1944, 1940, 1939, 1938, 1936, 1935, 1934, 1933, 1932, 1931, 1930, 1929, 1928, 1927, 1926, 1925, 1924, 1923, 1921, 1920
2011 RESERVOIR ST	2014, 2010, 2006, 2004, 2003, 2001, 2000, 1999, 1996, 1995, 1992, 1991, 1990, 1986, 1985, 1981, 1980, 1976, 1975, 1972, 1971, 1970, 1969, 1967, 1966, 1965, 1964, 1963, 1961, 1960, 1957, 1956, 1955, 1954, 1952, 1950, 1949, 1948, 1947, 1946, 1945, 1944, 1940, 1939, 1938, 1936, 1935, 1934, 1932, 1931, 1930, 1928, 1927, 1926, 1925, 1923, 1921, 1920
2011 SUNSET BLVD W	2014, 2010, 2006, 2004, 2003, 2001, 1999, 1996, 1995, 1992, 1991, 1990, 1986, 1985, 1981, 1980, 1976, 1975, 1972, 1971, 1970, 1969, 1967, 1966, 1965, 1964, 1963, 1962, 1961, 1960, 1958, 1957, 1956, 1955, 1954, 1952, 1950, 1949, 1948, 1947, 1946, 1945, 1944, 1942, 1940, 1939, 1938, 1937, 1936, 1935, 1934, 1933, 1932, 1931, 1930, 1929, 1928, 1927, 1926, 1925, 1924, 1923, 1921, 1920
2011 Sunset Boulevard	2014, 2010, 2006, 2004, 2003, 2001, 1999, 1996, 1995, 1992, 1991, 1985, 1980, 1975, 1972, 1970, 1969, 1967, 1966, 1965, 1964, 1963, 1962, 1961, 1960, 1958, 1957, 1956, 1955, 1954, 1952, 1950, 1949, 1948, 1947, 1946, 1945, 1944, 1942, 1940, 1939, 1938, 1937, 1936, 1935, 1934, 1933, 1932, 1931, 1930, 1929, 1928, 1927, 1926, 1925, 1924, 1923, 1921, 1920
2013 RESERVOIR ST	2014, 2010, 2006, 2004, 2003, 2001, 2000, 1999, 1996, 1995, 1992, 1991, 1990, 1986, 1985, 1981, 1980, 1976, 1975, 1972, 1971, 1970, 1969, 1967, 1966, 1965, 1964, 1963, 1961, 1960, 1957, 1956, 1955, 1954, 1952, 1950, 1949, 1948, 1947, 1946, 1945, 1944, 1940, 1939, 1938, 1936, 1935, 1934, 1932, 1931, 1930, 1928, 1927, 1926, 1925, 1923, 1921, 1920
2014 SUNSET BLVD W	2014, 2010, 2006, 2004, 2003, 2001, 1999, 1996, 1995, 1992, 1991, 1990, 1986, 1985, 1981, 1980, 1976, 1975, 1972, 1971, 1970, 1969, 1967, 1966, 1965, 1964, 1963, 1962, 1961, 1960, 1958, 1957, 1956, 1955, 1954, 1952, 1950, 1949, 1948, 1947, 1946, 1945, 1944, 1942, 1940, 1939, 1938, 1937, 1936, 1935, 1934, 1933, 1932, 1931, 1930, 1929, 1928, 1927, 1926, 1925, 1924, 1923, 1921, 1920
2015 SUNSET BLVD W	2014, 2010, 2006, 2004, 2003, 2001, 1999, 1996, 1995, 1992, 1991, 1990, 1986, 1985, 1981, 1980, 1976, 1975, 1972, 1971, 1970, 1969, 1967, 1966, 1965, 1964, 1963, 1962, 1961, 1960, 1958, 1957, 1956, 1955, 1954, 1952, 1950, 1949, 1948, 1947, 1946, 1945, 1944, 1942, 1940, 1939, 1938, 1937, 1936, 1935, 1934, 1933, 1932, 1931, 1930, 1929, 1928, 1927, 1926, 1925, 1924, 1923, 1921, 1920
2016 RESERVOIR ST	2014, 2010, 2006, 2004, 2003, 2001, 2000, 1999, 1996, 1995, 1992, 1991, 1990, 1986, 1985, 1981, 1980, 1976, 1975, 1972, 1971, 1970, 1969, 1967, 1966, 1965, 1964, 1963, 1962, 1961, 1960, 1958, 1957, 1956, 1955, 1954, 1952, 1951, 1950, 1949, 1948, 1947, 1946, 1945, 1944, 1942, 1940, 1939, 1938, 1936, 1935, 1934, 1933, 1932, 1931, 1930, 1929, 1928, 1927, 1926, 1925, 1924, 1923, 1921, 1920

FINDINGS

Address Researched	Address Not Identified in Research Source
2016 SUNSET BLVD W	2014, 2010, 2006, 2004, 2003, 2001, 1999, 1996, 1995, 1992, 1991, 1990, 1986, 1985, 1981, 1980, 1976, 1975, 1972, 1971, 1970, 1969, 1967, 1966, 1965, 1964, 1963, 1962, 1961, 1960, 1958, 1957, 1956, 1955, 1954, 1952, 1950, 1949, 1948, 1947, 1946, 1945, 1944, 1942, 1940, 1939, 1938, 1937, 1936, 1935, 1934, 1933, 1932, 1931, 1930, 1929, 1928, 1927, 1926, 1925, 1924, 1923, 1921, 1920
2017 RESERVOIR	2014, 2010, 2006, 2004, 2003, 2001, 2000, 1999, 1996, 1995, 1992, 1991, 1986, 1985, 1981, 1980, 1976, 1975, 1972, 1971, 1970, 1969, 1967, 1966, 1965, 1964, 1963, 1962, 1961, 1960, 1958, 1957, 1956, 1955, 1954, 1952, 1951, 1950, 1949, 1948, 1947, 1946, 1945, 1944, 1942, 1940, 1939, 1938, 1937, 1936, 1935, 1934, 1933, 1932, 1931, 1930, 1929, 1928, 1927, 1926, 1925, 1924, 1923, 1921, 1920
2017 RESERVOIR ST	2014, 2010, 2004, 2003, 2001, 1999, 1996, 1995, 1992, 1991, 1990, 1986, 1985, 1981, 1980, 1975, 1972, 1971, 1970, 1969, 1966, 1965, 1964, 1963, 1961, 1960, 1957, 1956, 1955, 1954, 1952, 1950, 1949, 1948, 1947, 1946, 1945, 1944, 1942, 1940, 1939, 1938, 1937, 1936, 1935, 1934, 1933, 1932, 1931, 1930, 1929, 1928, 1927, 1926, 1925, 1924, 1923, 1921, 1920
2017 SUNSET BLVD W	2014, 2010, 2006, 2004, 2003, 2001, 2000, 1999, 1996, 1995, 1992, 1991, 1990, 1986, 1985, 1981, 1980, 1976, 1975, 1972, 1971, 1970, 1969, 1967, 1966, 1965, 1964, 1963, 1962, 1961, 1960, 1958, 1957, 1956, 1955, 1954, 1952, 1950, 1949, 1948, 1947, 1946, 1945, 1944, 1942, 1940, 1939, 1938, 1937, 1936, 1935, 1934, 1933, 1932, 1931, 1930, 1929, 1928, 1927, 1926, 1925, 1924, 1923, 1921, 1920
2018 RESERVOIR ST	2014, 2010, 2006, 2004, 2003, 2001, 2000, 1999, 1996, 1995, 1992, 1991, 1990, 1986, 1985, 1981, 1980, 1976, 1975, 1972, 1971, 1970, 1969, 1967, 1966, 1965, 1964, 1963, 1962, 1961, 1960, 1958, 1957, 1956, 1955, 1954, 1952, 1951, 1950, 1949, 1948, 1947, 1946, 1945, 1944, 1942, 1940, 1939, 1938, 1936, 1935, 1934, 1933, 1932, 1931, 1930, 1929, 1928, 1927, 1926, 1925, 1924, 1923, 1921, 1920
2019 RESERVOIR ST	2014, 2010, 2004, 2003, 2001, 1999, 1996, 1995, 1992, 1991, 1990, 1986, 1985, 1981, 1980, 1976, 1975, 1972, 1971, 1970, 1969, 1966, 1965, 1964, 1963, 1961, 1960, 1957, 1956, 1955, 1954, 1952, 1950, 1949, 1948, 1947, 1946, 1945, 1944, 1942, 1940, 1939, 1938, 1937, 1936, 1935, 1934, 1933, 1932, 1931, 1930, 1929, 1928, 1927, 1926, 1925, 1924, 1923, 1921, 1920
2022 SUNSET BLVD W	2014, 2010, 2006, 2004, 2003, 2001, 2000, 1999, 1996, 1995, 1992, 1991, 1990, 1986, 1985, 1981, 1980, 1976, 1975, 1972, 1971, 1970, 1969, 1967, 1966, 1965, 1964, 1963, 1962, 1961, 1960, 1958, 1957, 1956, 1955, 1954, 1952, 1950, 1949, 1948, 1947, 1946, 1945, 1944, 1942, 1940, 1939, 1938, 1937, 1936, 1935, 1934, 1933, 1932, 1931, 1930, 1929, 1928, 1927, 1926, 1925, 1924, 1923, 1921, 1920
2023 RESERVOIR	2014, 2010, 2006, 2004, 2003, 2001, 2000, 1999, 1996, 1995, 1992, 1991, 1986, 1985, 1981, 1980, 1976, 1975, 1972, 1971, 1970, 1969, 1967, 1966, 1965, 1964, 1963, 1962, 1961, 1960, 1958, 1957, 1956, 1955, 1954, 1952, 1951, 1950, 1949, 1948, 1947, 1946, 1945, 1944, 1942, 1940, 1939, 1938, 1937, 1936, 1935, 1934, 1933, 1932, 1931, 1930, 1929, 1928, 1927, 1926, 1925, 1924, 1923, 1921, 1920
2023 RESERVOIR ST	2014, 2010, 2004, 2003, 2001, 1999, 1996, 1995, 1992, 1991, 1990, 1986, 1985, 1981, 1980, 1975, 1972, 1971, 1970, 1969, 1966, 1965, 1964, 1963, 1961, 1960, 1958, 1957, 1956, 1955, 1954, 1952, 1950, 1949, 1948, 1947, 1946, 1945, 1944, 1942, 1940, 1939, 1938, 1937, 1936, 1935, 1934, 1933, 1932, 1931, 1930, 1929, 1928, 1927, 1926, 1925, 1924, 1923, 1921, 1920
2023 SUNSET BLVD W	2014, 2010, 2006, 2004, 2003, 2001, 2000, 1999, 1996, 1995, 1992, 1991, 1990, 1986, 1985, 1981, 1980, 1976, 1975, 1972, 1971, 1970, 1969, 1967, 1966, 1965, 1964, 1963, 1962, 1961, 1960, 1958, 1957, 1956, 1955, 1954, 1952, 1950, 1949, 1948, 1947, 1946, 1945, 1944, 1942, 1940, 1939, 1938, 1937, 1936, 1935, 1934, 1933, 1932, 1931, 1930, 1929, 1928, 1927, 1926, 1925, 1924, 1923, 1921, 1920
2028 RESERVOIR ST	2014, 2010, 2006, 2004, 2003, 2001, 2000, 1999, 1996, 1995, 1992, 1991, 1990, 1986, 1985, 1981, 1980, 1976, 1975, 1972, 1971, 1970, 1969, 1967, 1966, 1965, 1964, 1963, 1962, 1961, 1960, 1958, 1957, 1956, 1955, 1954, 1952, 1951, 1950, 1949, 1948, 1947, 1946, 1945, 1944, 1942, 1940, 1939, 1938, 1937, 1936, 1935, 1934, 1932, 1931, 1930, 1929, 1928, 1927, 1926, 1925, 1924, 1923, 1921, 1920

FINDINGS

Address Researched	Address Not Identified in Research Source
2028 SUNSET BLVD W	2014, 2010, 2006, 2004, 2003, 2001, 1999, 1996, 1995, 1992, 1991, 1990, 1986, 1985, 1981, 1980, 1976, 1975, 1972, 1971, 1970, 1969, 1967, 1966, 1965, 1964, 1963, 1962, 1961, 1960, 1958, 1957, 1956, 1955, 1954, 1952, 1951, 1950, 1949, 1948, 1947, 1946, 1945, 1944, 1942, 1940, 1939, 1938, 1937, 1936, 1935, 1934, 1933, 1932, 1931, 1930, 1929, 1928, 1927, 1926, 1925, 1924, 1923, 1921, 1920
2035 SUNSET BLVD W	2014, 2010, 2006, 2004, 2003, 2001, 1999, 1996, 1995, 1992, 1991, 1990, 1986, 1985, 1981, 1980, 1976, 1975, 1972, 1971, 1970, 1969, 1967, 1966, 1965, 1964, 1963, 1962, 1961, 1960, 1958, 1957, 1956, 1955, 1954, 1952, 1950, 1949, 1948, 1947, 1946, 1945, 1944, 1942, 1940, 1939, 1938, 1937, 1936, 1935, 1934, 1933, 1932, 1931, 1930, 1929, 1928, 1927, 1926, 1925, 1924, 1923, 1921, 1920

TARGET PROPERTY: ADDRESS NOT IDENTIFIED IN RESEARCH SOURCE

The following Target Property addresses were researched for this report, and the addresses were not identified in the research source.

Address Researched	Address Not Identified in Research Source
1911 Sunset Boulevard	2004, 2003, 2001, 1999, 1996, 1995, 1992, 1985, 1980, 1975, 1972, 1970, 1969, 1966, 1965, 1964, 1963, 1961, 1960, 1957, 1956, 1955, 1954, 1952, 1950, 1949, 1948, 1947, 1946, 1945, 1944, 1942, 1940, 1939, 1938, 1937, 1936, 1935, 1934, 1933, 1932, 1931, 1930, 1929, 1928, 1927, 1926, 1925, 1924, 1923, 1921, 1920

APPENDIX J

ENVIRONMENTAL PROFESSIONAL QUALIFICATIONS

DERRICK S. WILLIS
PRINCIPAL II

Mr. Willis has over 24 years' experience serving both public sector and private clients in California and Canada on a wide variety of environmental projects. For the last several years, Mr. Willis' focus has been on formulating and facilitating closure and development strategies for large, complex, high profile, environmental projects for aerospace, industrial, and real estate development firms. Mr. Willis has extensive experience with due diligence/property transfer and development issues in a wide variety of industrial and regulatory settings. He is familiar with the industrial processes that generate environmental wastes, the fate and transport of chemicals in the environment, the potential adverse effects of these substances on human and ecological receptors, compliance challenges faced by business operators, the performance of remedial technologies, and how these issues play into site acquisition, development, and divestiture.

REPRESENTATIVE EXPERIENCE

Environmental Site Assessments

- ***RREEF, Multiple Sites, Southern California —*** Mr. Willis serves as client director for RREEF on multiple projects including acquisition studies (which include mold, asbestos and indoor air quality surveys), tenant audit programs, soil remediation, groundwater investigation and remediation, third party oversight, agency negotiation, and mold and asbestos abatement programs.
- ***Watson Land Company, Multiple Sites, Southern California —*** Mr. Willis has directed over 40 acquisition-related due diligence investigations for Watson Land Company (Watson). Scope of work has included Phase I ESAs, soil and groundwater investigations, risk evaluations, agency negotiation, and aiding Watson in evaluating and quantifying the potential risk associated with recognized environmental concerns.
- ***Various Clients, Various Locations, Southern California —*** Project manager for more than 200 Phase I environmental assessments (ESAs) for industrial facilities including aerospace, furniture and paper manufacturing factories; utility companies, vehicle and equipment maintenance facilities; and landfills as well former agricultural land. The objective of the ESAs was to evaluate and quantify potential liabilities associated with the acquisition and development of the properties.

Site Investigation and Remediation

- ***Kimco Realty Corporation, multiple locations in California and Nevada, –*** Serves Principal-in-Charge and program manager for investigation and remediation of several dry-cleaner sites in California (Cupertino, Daly City, Lakewood, and LaVerne) and Reno, Nevada. Projects range from investigation of soil impact to remediation of soil and groundwater. Mr. Willis is responsible for developing remedial strategies, negotiating with regulatory agencies, and providing technical direction to staff in order to evaluate and remediate site impacts, and bring sites to regulatory closure.

- ***Baker Cold Storage, Port of Long Beach Pier B Facility, California –*** Serves as project manager for investigation, remediation and redevelopment support of a 12-acre former wood treatment facility in the Port of Long Beach. The site is impacted with pentachlorophenol (PCP), metals, VOCs, and dioxins/furans. In addition, tidally influenced groundwater is impacted with PCP and petroleum hydrocarbons and methane charged from oilfield operations. Mr. Willis evaluated investigation data, managed a groundwater investigation program and develop a remedial approach for soil and groundwater. Mr. Willis successfully streamlined the regulatory process by aggregating the remedial work plans including RCRA closure of a drip pad, into one encompassing work plan (Soil and Groundwater Response Plan) and one Remedial Design Document ([RDD] that incorporated the facility design components into building mitigation design), and securing agency approvals on components of site construction concurrent with development of the RDD. Site is currently being developed with a 250,000 square-foot cold storage facility.
- ***RREEF, Villa Marina Marketplace, Marina Del Rey, California —*** Mr. Willis managed the design and installation of a groundwater treatment system to treat groundwater impacted from metals and selenium to meet NPDES discharge requirements for a basement dewatering system for a shopping center. He currently manages the operation, maintenance and reporting associated with the ongoing dewatering system.
- ***Black Mountain Industrial Complex Remedial Design and Implementation, Nevada –*** Served as project manager for expedited investigation and remediation program for the Tronox industrial facility within the BMI Complex. Previously the world's largest magnesium production facility during World War II, the site was later utilized for the manufacture of rocket fuel, other products, and most recently alkali and manganese oxide-based chemicals. Historical Industrial operations resulted in subsurface impacts from heavy metals, perchlorate, pesticides, chlorinated solvents, asbestos, radionuclides, and other chemicals. Developed streamlined investigation and remedial approach, prepared remedial plans, and rapidly mobilized and managed a team of staff and subcontractors to remove approximately 800,000 cubic yards of soil from the site to meet commercial soil cleanup goals for direct contact exposure in an expedited timeframe.
- ***Hawaii Wood Preserving Company Treatment Facility, Maui, Hawaii –*** Served as project manager, for decommissioning, investigation, remediation, and closure for a former wood treatment facility to allow for redevelopment. The site operated as from 1972 to 2001 to treat lumber with PCP, chromated copper arsenate (CCA), permithrin, and disodium octoborate. Chemicals were profiled, all equipment was decontaminated and ecommissioned, and verification sampling was conducted as part of decommissioning. A remedial investigation and remedial alternatives analysis was developed and implemented to investigate and develop a path-forward to closure. The implemented remedial approach consisted of site capping and long-term groundwater monitoring.
- ***Lockheed Martin Former International Light Metals Facility, Torrance, California —*** Served as project manager and principal investigator for a 67-acre aerospace facility where client objective was expedited redevelopment. The project included facility demolition, preparation and implementation of a Resource Conservation and Recovery Act (RCRA) closure plan for 11 permitted RCRA units, negotiations with the Department of Toxic Substance Control (DTSC), preparation of a RCRA Facility Assessment (RFA) (210 features identified that required intrusive investigation), implementation of a RCRA Facility Investigation (RFI) for soil and groundwater, preparation of a health-based risk assessment, and implementation of soil remediation. Site closure for soil was granted only three years after project initiation, in contrast to the normal six to eight year process, and has been used as an example by head DTSC officials as an example of

industry and the regulatory community working together to achieve expedited site closures for property redevelopment purposes. Mr. Willis also developed strategy for groundwater investigation and remediation and negotiated the corrective action consent agreement (CACA) with DTSC.

- ***Playa Capital Corporation, Playa Vista Development Project, Los Angeles, California —*** Mr. Willis served as program manager for the Playa Vista project, one of the largest and most visible brownfield development projects in the country. At 1,100 acres, it is the largest underway in Los Angeles County. His primary responsibility included environmental program management (including scoping, developing, scheduling, and tracking environmental activities for the development project), risk management (including developing and negotiating with agencies for appropriate cleanup criteria), remedial strategy/management (including development and implementation of pilot tests and oversight of investigation and remediation activities), agency/RP/buyer negotiations, consultant and contractor selection/oversight, coordination with Playa's infrastructure group on the development/implementation of integrated remedial approach where appropriate, litigation support, data management, and transactional support with respect to the sale of remediated parcels.
- ***Project Manager, Confidential Client, Buena Park, California —*** Served as project manager for multi-media remediation project at a commercial development in Buena Park, California. The site was a former food processing facility that was redeveloped into commercial offices and warehouse space. Evaluated the environmental liability for a Real Estate Investment Trust (REIT) that subsequently purchased the property, and managed remediation program in conjunction with site redevelopment.
- ***Project Manager, Brownfield Redevelopment, Torrance, California —*** Served as project manager for site redevelopment project for a PacTrust. Evaluated environmental liabilities associated with a 12-acre parcel that was part of a butadiene plant (Del Amo Superfund Site) left undeveloped as a brownfield, and formulated a strategy to expedite regulatory closure and redevelopment. A comprehensive investigation was completed on the parcel, and the report submitted to the Environmental Protection Agency (EPA) for review. Successfully negotiated with EPA to conduct a non-Comprehensive Environmental Response, Compensation and Liability Act (CERCLA) closure program. Conducted soil remediation program under EPA oversight in conjunction with site construction activities.
- ***Project Manager, Investigation and Remediation Program, Safety Kleen, Vancouver, British Columbia, Canada —*** Managed remediation of former solvent recycler transfer stations in British Columbia and Alberta, Canada. Sites involved characterization and remediation of soil and perched groundwater zones. Assessed feasibility of vapor extraction for cleanup of vadose zone contamination, and designed and installed a dewatering system for perched water in former tank cavities and surficial saturated zone for Vancouver transfer station. Achieved regulatory site closure two years faster than previous consultant's estimate.
- ***Cupples Manufacturing, Investigation and Remediation Program, La Mirada, California —*** Project manager for soil/groundwater characterization and remediation program at a truck maintenance facility in La Mirada, California. Conducted an underground storage tank and clarifier removal program in conjunction with site characterization activities. Implemented remediation of soil and groundwater impacted with petroleum hydrocarbons. Negotiated and received closure from Regional Water Quality Control Board (RWQCB).
- ***Alberta Environment, Abandoned Wood Treatment Sites, Various Locations, Alberta, Canada —*** Project manager for the Wood Preserving Sites Characterization Program for Alberta

Environment. Performed site characterization of four former wood preservation sites in Alberta, Canada. The sites had been used for many years for treating wood poles and railroad ties with a pentachlorophenol/diesel mixture. Soil and/or groundwater were impacted at the sites. Soil borings and groundwater monitoring wells were installed, and laboratory analysis of soil and groundwater was performed, to help determine the lateral and vertical migration of dissolved-phase hydrocarbons in the groundwater and dense non-aqueous phase liquids (DNAPLs) through glacial tills and several non-confining layers. Detailed drilling and sampling plans were necessary to ensure correct evaluation of vertical DNAPL migration. Aquifer tests were performed and receptor data were collected in order to formulate a quantitative assessment of both health-based and environmental risk.

- ***Texaco Refining and Marketing Inc., Investigation and Remediation Programs, Various Locations, Southern California —*** Responsible for remediation programs at several petroleum retail outlets for Texaco in the southern California area. Projects included soil and groundwater investigation programs, underground storage tank (UST) removals, remedial design (including design and implementation of vapor extraction and aquifer tests), implementation of remedial program, and operation and maintenance of remediation systems. This included designing, specifying, permitting, and installing of all equipment (including piping, downhole pumps, off-gas treatment, and water treatment).
- ***Groundwater Contamination Investigation and Analysis, Technisol, Raymond, Alberta, Canada —*** Conducted a groundwater investigation program at a solvent recycling facility located in southern Alberta, Canada. The program was implemented to determine the lateral and vertical extent of several species of chlorinated volatile organic compounds present in the confined aquifer beneath the facility. Aquifer testing was performed to estimate migration rates and to provide preliminary data for remedial action. Successfully negotiated with Alberta Environment (lead regulatory agency) for monitored natural attenuation approach.
- ***Pier A Railyard, Port of Los Angeles, Los Angeles, California —*** Managed a soil and groundwater investigation program at a Port of Los Angeles rail transfer yard. The objective of the project was to characterize previously identified polynuclear aromatic compounds, volatile organic compounds, and petroleum hydrocarbons in the soil and groundwater, and identify any regulated building materials in the site structures in order to facilitate an expedited redevelopment program. The project was finished ahead of schedule and under budget.
- ***Soil and Groundwater Remediation, Texaco, Various Locations, Southern California —*** Conducted vapor extraction tests, performed data analysis, and generated recommendations for an industrial manufacturing facility to determine the viability of using vapor extraction for remediating chlorinated solvents, primarily tetrachloroethene (PCE), present in the soil beneath the facility. Each test was designed to assess air flow rates and vacuums, vertical interference and crossflow, radii of influence, potential for water upwelling, and effectiveness of vapor extraction in both vadose and capillary zones. Extracted vapors were collected to determine volatile organic compound concentrations. Data were used to determine well spacing and slotting intervals, optimum flow rate/vacuum combinations, extraction blower sizing, and vapor treatment equipment.
- ***Texaco, Various Locations, Southern California—*** Responsible for preparation of South Coast Air Quality Management District (SCAQMD) permitting, installation, operation and maintenance of thermal and catalytic oxidizers/vapor extraction systems for the remediation of soil (containing petroleum hydrocarbons) beneath operating service stations.

Litigation Support

- ***Litigation Support, Confidential Client, City of Commerce, California –*** Conducted site review of historical records, developed and implemented soil, soil vapor, and groundwater investigation, and developed Site Conceptual Model (SCM) for former aerospace facility that was now developed as a multi-tenant warehouse. Successful in being able reconstruct historical SCM to show that environmental impacts were caused by historic aerospace operations from the 1940s to 1960s and not from the more recent tenant operations. Provided information and deposition for property management firm's counsel.
- ***Mediation Support, Confidential Client, Los Angeles, California –*** Project manager for mediation support of insurance claim for cost reimbursement for handling, transportation and disposal of petroleum contaminated soil encountered during development of a high rise on a former hospital site. Work consisted of using photogrammetry and historical records to develop a volume of contaminated soil and expert witness report using spatial data analysis, rebuttal of expert witness reports, and expert witness testimony as part of mediation where a judgement was made in favor of our client for the full reimbursement cost.

EDUCATION

B.S., Geology, University of Alberta, Alberta, 1988

PROFESSIONAL HISTORY

Northgate Environmental Management, Principal, 2006 to date
LFR Levine Fricke, Principal Hydrogeologist, 2002 – 2006
Integrated Environmental Services, Director of Operations/Senior Program Manager, 1999– 2002
ARCADIS Geraghty & Miller, Inc. Senior Hydrogeologist, 1993 – 1999
Environmental Design Corporation, Vice President, 1992
Environmental Science & Engineering, Inc., Staff Geologist, 1991
Terracon Geotechnique, Ltd., Geologist, 1989 – 1991
Contract Positions, Various Locations, Geologist, 1988

REGISTRATIONS

Certified Environmental Manager, Nevada, No. EM 2252

NICKY G. ROBINSON, PE
PROJECT I ENGINEER

Ms. Robinson has a variety of experience serving both public sector and private clients. Her professional engineering and management experience has been focused in remediation design and construction site oversight, Phase I and II environmental site assessments, environmental field sampling, environmental audits, site inspections, and technical data review. Ms. Robinson's environmental field experience includes soil and groundwater sampling, soil vapor studies, stormwater sampling, indoor air quality studies, air monitoring activities, and site cleanups. She has considerable experience managing and performing environmental due diligence and property transfer projects. Ms. Robinson is a licensed Civil Engineer in the state of California and has received the OSHA 40 Hour HAZWOPER Training.

REPRESENTATIVE EXPERIENCE

Environmental Characterization and Remediation

- ***Baker Cold Storage Facility Brownfield Clean-up, Long Beach, California –*** Ms. Robinson is the engineer of record for the remedial design for a site that is impacted with pentachlorophenol (PCP), metals, VOCs, and dioxins/furans and under the regulation of the DTSC. She assisted with the development of the Soil and Groundwater Response Plan and the Remedial Design Document for the site that is currently being developed with a 250,000 square-foot cold storage facility. During development, Ms. Robinson conducted oversight of the site activities, including soil import/export, excavation, construction, and the installation of a methane barrier, and she has performed work zone and perimeter air monitoring. She also prepared daily activity reports including the analysis of air monitoring and Rule 1166 monitoring data to submit to the DTSC. Ms. Robinson coordinated field activities including the decontamination and sampling of former drip pads, air monitoring activities, and wastewater sampling. She managed the data obtained from daily field activities and trained the field staff. Ms. Robinson prepared the Remedial Action Completion Report and the Operation and Maintenance Plan for the remedial activities.
- ***Black Mountain Industrial Complex, Henderson, Nevada –*** Ms. Robinson was a field engineer on site for the remediation of Tronox's industrial facility in Henderson, Nevada in which approximately 800,000 cubic yards of impacted soil were removed. Previously the world's largest magnesium production facility during World War II, the site was later utilized for the manufacture of rocket fuel, other products, and most recently alkali and manganese oxide-based chemicals. Historical Industrial operations resulted in subsurface impacts from heavy metals, perchlorate, pesticides, chlorinated solvents, asbestos, radionuclides, and other chemicals. Her responsibilities included providing technical oversight of excavation, construction, and groundwater pumping well installation activities; collecting groundwater samples; obtaining soil and air samples; monitoring dust levels; and conducting weekly site inspections for SWPPP compliance. Ms. Robinson coordinated with design engineers to oversee the installation of their remediation and monitoring systems and provide field support and input for design revisions.

- ***CenterCal Development, Long Beach, California –*** Ms. Robinson is the engineer of record for the remedial design of a property in Long Beach that was formerly partially occupied by a gasoline service station with documented leaking underground storage tanks (USTs) impacting the subsurface. Historic site operations also included oil wells and crude oil pipelines. Ms. Robinson assisted with the design of an excavation program to remove impacted materials to accommodate the development of a mixed-use commercial and residential facility. Her work included analyzed historic investigation results and analytical data to determine the remediation program and provide support for the engineering decisions to reach a settlement agreement with the responsible party for the contamination present at the Site. Ms. Robinson also assisted with the preparation of various documents and reports for the site including a Remedial Action Plan, remedial costing analysis, and responses to questions from regulators and the responsible party.
- ***Kimco Lakewood Plaza, Bellflower, California –*** Ms. Robinson conducted soil and indoor air sampling to help determine a remedial design for soil impacts with VOCs from a former dry cleaning operation. She oversaw excavation activities and collected confirmation samples. Ms. Robinson managed the data and documents associated with the project and assisted with the preparation of final reports.

Environmental Site Assessments, Due Diligence, and Site Investigations

- ***Baker Cold Storage Facility Brownfield Clean-up, Long Beach, California –*** Ms. Robinson prepared an initial Phase I ESA and conducted site visits for the site that is impacted with pentachlorophenol (PCP), metals, VOCs, and dioxins/furans and under the regulation of the DTSC. In addition, tidally influenced groundwater is impacted with PCP and petroleum hydrocarbons and methane charged from oilfield operations. She also conducted a groundwater investigation program to evaluate impacts for the design of the remedial actions and prepared reports documenting the field investigations for submittal to the DTSC.
- ***CenterCal Development, Long Beach, California –*** Ms. Robinson prepared an initial Phase I ESA, conducted site visits, coordinated a site investigation program with soil, groundwater, and soil vapor sampling, and prepared reports and documentation for a property in Long Beach that was formerly partially occupied by a gasoline service station. The site was purchased by a developer to construct a mixed-use commercial and residential facility after remediating the known impacts that resulted from releases at the underground storage tanks associated with the gasoline station.
- ***Historic Oil Fields, Brea, California –*** Ms. Robinson conducted a Phase I ESA of historic oil fields spanning over 3,000 acres in Brea with operations still active across portions of the site. She coordinated a limited Phase II investigation across the site and utilized the results to prepare remedial cost documents, estimate of impacted material, and recommendations for areas of potential concern for redevelopment. She prepared all documentation, figures, and spreadsheets for meetings with developers interested in redeveloping the site.
- ***Park and Market Redevelopment, San Diego, California –*** Ms. Robinson managed and performed field activities, investigations, and oversight of the redevelopment of a property located in downtown San Diego that was formerly occupied by automobile repair facilities and several burn wells and pits associated with historic residential development. She conducted a Phase I and II ESA of the site which is currently being redeveloped with a high-rise residential tower over commercial development with subterranean parking extending to approximately 50 feet below ground surface. During excavation activities, impacted soils were encountered when former burn wells impacted with elevated concentrations of lead up to 60,000 parts per million. Ms. Robinson

prepared a site specific Health and Safety Plan and a Soil Management Plan for use during redevelopment. She also collected samples of impacted areas encountered, provided guidance to the developer regarding the disposal of the impacted material and proper handling procedures, and provided oversight of all work conducted with impacted materials. Ms. Robinson prepared summary reports of the field activities including analytical results, impacted soil removal totals, and photograph documentation of all activities.

- ***Monsanto Former Detergent Manufacturing Facility, Carson, California –*** Ms. Robinson measured groundwater levels and collected groundwater samples to monitor for hydrocarbons, predominantly benzene, which migrated through the soil to the groundwater beneath the site and migrated downgradient. Some samples were collected on the adjacent oil refinery property and Ms. Robinson received the appropriate training to access the refinery.
- ***Oxygen Biosparge Pilot Scale Investigation, Carson, California –*** Ms. Robinson collected groundwater samples using low flow sampling techniques as part of an oxygen biosparge in situ treatment system. Work was performed using supplied air in Level B personal protective equipment. She also routinely works in conjunction with a mobile laboratory to simultaneously collect and analyze soil vapor samples to monitor benzene concentrations as part of the pilot scale investigation.
- ***Los Angeles World Airports, Los Angeles International Airport, Los Angeles, California –*** Ms. Robinson reviewed historical reports, documents, and data for multiple portions of the Los Angeles International Airport and prepared summary documents. She also managed the review of similar work by other consultants for the facility. Ms. Robinson utilized the results of these investigation efforts to develop a facility wide groundwater monitoring program.
- ***Former Paint Facility, City of Commerce, California –*** Ms. Robinson was responsible for coordinating the field activities associated with collecting soil vapor and LNAPL samples for a former paint facility. A soil vapor extraction system was operated on the site and sampling was performed to develop a conceptual site model to assess the effectiveness of continued remediation at the Site. Ms. Robinson was responsible for coordinating the sample collection and analysis with the laboratory and worked to draft the analytical report.
- ***Los Angeles Residential Redevelopment, Los Angeles, California –*** Ms. Robinson has performed various Phase I and II ESAs for locations in Los Angeles slated for redevelopment for commercial and/or residential use. She has also conducted and completed preliminary endangerment assessments and obtained necessary permits for construction (NPDES, Rule 1166, etc.) on behalf of the developer to support the redevelopment activities.
- ***Port of Oakland Embarcadero Cove, Oakland, California –*** Ms. Robinson was a staff engineer on site to oversee the abandonment of existing groundwater monitoring wells and the installation and development of new groundwater monitoring wells. Her responsibilities also included annual groundwater sampling at the site that is known to have been impacted by VOCs, SVOCs, organochlorine pesticides, PCBs, dioxins, and furans from facilities that previously occupied the site that were known to have handled and stored solvents, refined petroleum products, wood, preservatives, pesticides, and herbicides. She also assisted the preparation of the annual report and five year review for the site.
- ***Former Apartment Complex Close-Out, Carson, California –*** Ms. Robinson was responsible for the oversight of environmental field activities related to the demolition of an existing apartment complex for redevelopment. Field activities included asbestos and lead-based paint surveys and

removal, hazardous waste packaging and disposal, geophysical surveys, and air monitoring. Ms. Robinson also prepared close out reports and documents for the site.

- ***Former Dry Cleaning Facility, Santa Rosa, California –*** Ms. Robinson performed low flow groundwater sampling for quarterly reporting for a site containing both a dry cleaner and a residential apartment building to monitor impacts to the groundwater. The site is known to have existing soil and groundwater impacts from historic use and storage of petroleum products and other hazardous substances on surrounding sites.
- ***King's Court Shopping Center, Los Gatos, California –*** Ms. Robinson collected groundwater samples for the semi-annual monitoring report, in compliance with a monitoring plan outlined by the California Regional Water Quality Control Board.
- ***Wetland Restoration Project, San Francisco, California –*** Ms. Robinson reviewed contractor submittals, including dust control, decontamination, soil stabilization, and execution plans for compliance with the project specifications and regulatory requirements and prepared responses to requests for information for the restoration of 26.5 acres of tidal wetland habitat. The site is known to have soil containing naturally occurring asbestos, copper, lead, nickel, zinc, TPH, PAHs, pesticides, and PCBs and some metals impacting groundwater.
- ***Environmental Site Assessments, Various Locations, California, Nevada, and Texas –*** Ms. Robinson has managed and conducted dozens of Phase I and Phase II environmental site assessments for commercial, industrial, and residential properties. Her responsibilities included complete site history reviews, identifying recognized environmental conditions and areas of potential concern, as well as field sampling and analysis to investigate potential impacts to soil and groundwater quality. Ms. Robinson assisted with the design of investigation programs, coordinated with field staff and subcontractors, and analyzed results to determine remedial actions. She also managed budgets, schedules, and client communication. Work was performed in general conformance with the ASTM environmental assessment standard and the U.S. EPA *All Appropriate Inquiry* guidelines.

Stormwater Monitoring and Compliance

- ***Machado Lake Nutrient TMDL Sampling, Rolling Hills Estates, California –*** Ms. Robinson was the field lead for the collection of stormwater samples and flow measurements in accordance with the Palos Verdes Peninsula Coordinated Monitoring Plan and the Machado Lake Eutrophic, Algae, Ammonia, and Odors (Nutrient) TMDL (established by the Los Angeles Regional Water Quality Control Board) to monitor nutrients, including nitrogen and phosphorous discharged from Rolling Hills Estates to Machado Lake. Sampling activities included rapid mobilization during wet weather and dry weather events on a monthly basis between 2012 and 2016 to collect samples from surface waters and confined conveyance systems. She calculated monthly averages of total nitrogen and total phosphorous and compared the results to waste load allocations to determine attainment status.
- ***Machado Lake Nutrient TMDL Sampling, Torrance, California –*** Ms. Robinson was the field lead for the collection of stormwater samples and flow measurements in accordance with the provisions of the Machado Lake TMDL Special Studies Work Plan and the Machado Lake Eutrophic, Algae, Ammonia, and Odors (Nutrient) TMDL (established by the Los Angeles Regional Water Quality Control Board) to monitor nutrients, including nitrogen and phosphorous discharged from the City of Torrance to Machado Lake. Sampling activities included rapid mobilization during wet weather and dry weather events on a monthly basis since 2012 and data collection from data loggers to

calculate flow rate and discharge volume and to monitor storm events. She also maintains discharge flow and volume calculations for annual reporting and assists with the preparation of annual report document.

- ***Anthropogenic Source Nutrient Assessment, Rolling Hills Estates, California –*** Ms. Robinson was a field lead for wet weather event stormwater sampling conducted for identification of nutrient sources to study nutrient load reduction at the Model Equestrian Center Project, Rolling Hills Estates, California.

Engineering Design

- ***Baker Cold Storage Facility Brownfield Clean-up, Long Beach, California –*** Ms. Robinson is the engineer of record for the remedial design for a site that is impacted with pentachlorophenol (PCP), metals, VOCs, and dioxins/furans and under the regulation of the DTSC. She assisted with the development of the Soil and Groundwater Response Plan and the Remedial Design Document for the site that is currently being developed with a 250,000 square-foot cold storage facility. The remedial design included a passive vapor mitigation system with a site cap. Ms. Robinson prepare the Remedial Action Completion Report and the Operation and Maintenance Plan for the remedial activities.
- ***Vapor Barrier System Design for Duplex Development, Los Angeles, California –*** Ms. Robinson was one of the engineers responsible for the design of a vapor barrier system to prevent intrusion of VOCs in soil vapor into the development of several residential duplexes. Her work included working with a Principle Engineer to design the system and details and prepare the design drawings. Ms. Robinson also prepared inspections and oversight of the installation of the system.

Regulatory Compliance

- ***National Pollutant Discharge Elimination System Monitoring, Marina del Rey, California –*** Ms. Robinson coordinates field activities associated with water quality sampling and analysis, flow data collection and analysis, and system operation and maintenance for a groundwater treatment system for VOCs, selenium, and metals prior to discharge to the storm drain. Her responsibilities also include preparing quarterly and annual monitoring reports for the Regional Water Quality Control Board per requirements in the monitoring and reporting program of the NPDES permit for the project. She currently manages the testing, maintenance, and reporting associated with the ongoing dewatering system.
- ***Environmental Audits, Various Locations, California –*** Ms. Robinson has performed and managed multiple environmental audits at several commercial and industrial facilities in California. Her responsibilities included conducting interviews with current tenants, inspecting site facilities to determine environmental compliance or potential issues, and completing a final audit report of findings. She also managed budgets, schedules, and client communication.
- ***Energy Benchmarking, San Francisco, California –*** Ms. Robinson has performed energy benchmarking for several properties in San Francisco to maintain compliance with the requirements of SF Environment.

EDUCATION

B.S., Civil and Environmental Engineering, University of California, Los Angeles, 2009

PROFESSIONAL HISTORY

Northgate Environmental Management, Inc., Project Engineer, January 2015 to date
Northgate Environmental Management, Inc., Staff Engineer, August 2010 to January 2015
Incledon Consulting Group, Civil Engineer, July 2009 to July 2010
Incledon Kirk Engineers, Engineering Intern, June to September 2007 and June to September 2008

REGISTRATIONS / CERTIFICATIONS

Professional Engineer, California, No. 83985
OSHA 40-hour HAZWOPER

PRESENTATIONS

Brown, D., Dettle, J., and Robinson (Galloway), N., 2016. *Update on City of Torrance Stormwater Quality Project*, presentation, poster, and proceedings for the California Stormwater Quality Association's 12th Annual Conference on Stormwater Evolution: Source to Resource, San Diego, California. September 12-14, 2016.

Robinson, N., and Willis, D. 2018. *Minimizing Environmental Exposure by Incorporating Redevelopment Design in Remediation of Former Wood Treatment Facility*, poster and proceedings for the Association for Environmental, Health and Sciences Foundation's Annual West Coast Conference. March 19-22, 2018.