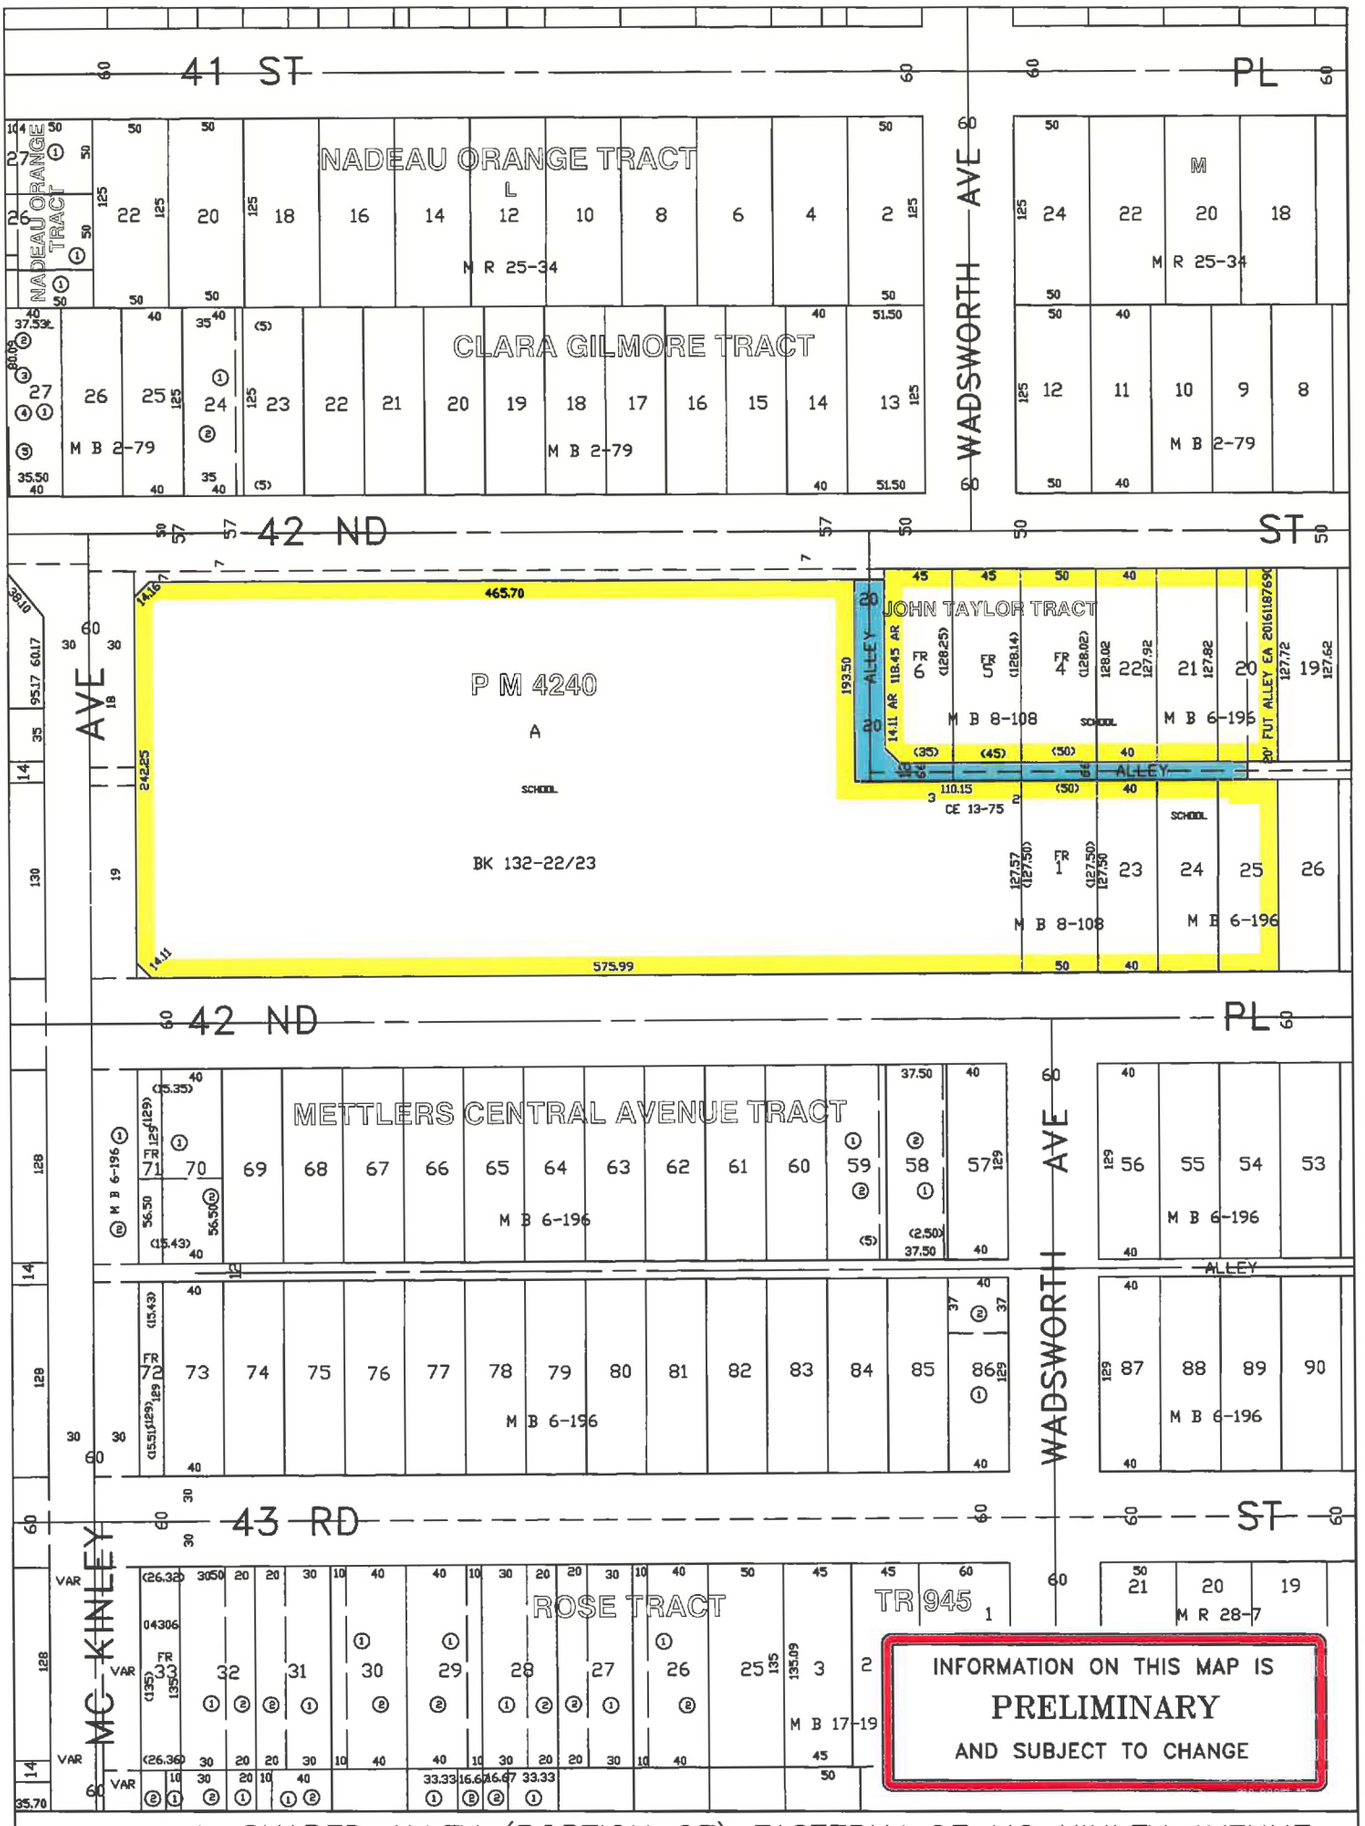

TITLE: L-SHAPED ALLEY (PORTION OF) EASTERLY OF MC KINLEY AVENUE AND SOUTHERLY OF 42ND STREET (RE-APPLICATION)

WORK OEDER NO. VAC- E1400772
COUNCIL FILE NO. 01-1833
COUNCIL DIST. 9 DIV. INDEX 164
ENG. DIST. CENTRAL T.G. 674-E3
DISTRICT MAP 114 A 209

DEPT. OF PUBLIC WORKS
BUREAU OF ENGINEERING
CITY OF LOS ANGELES

EXHIBIT A