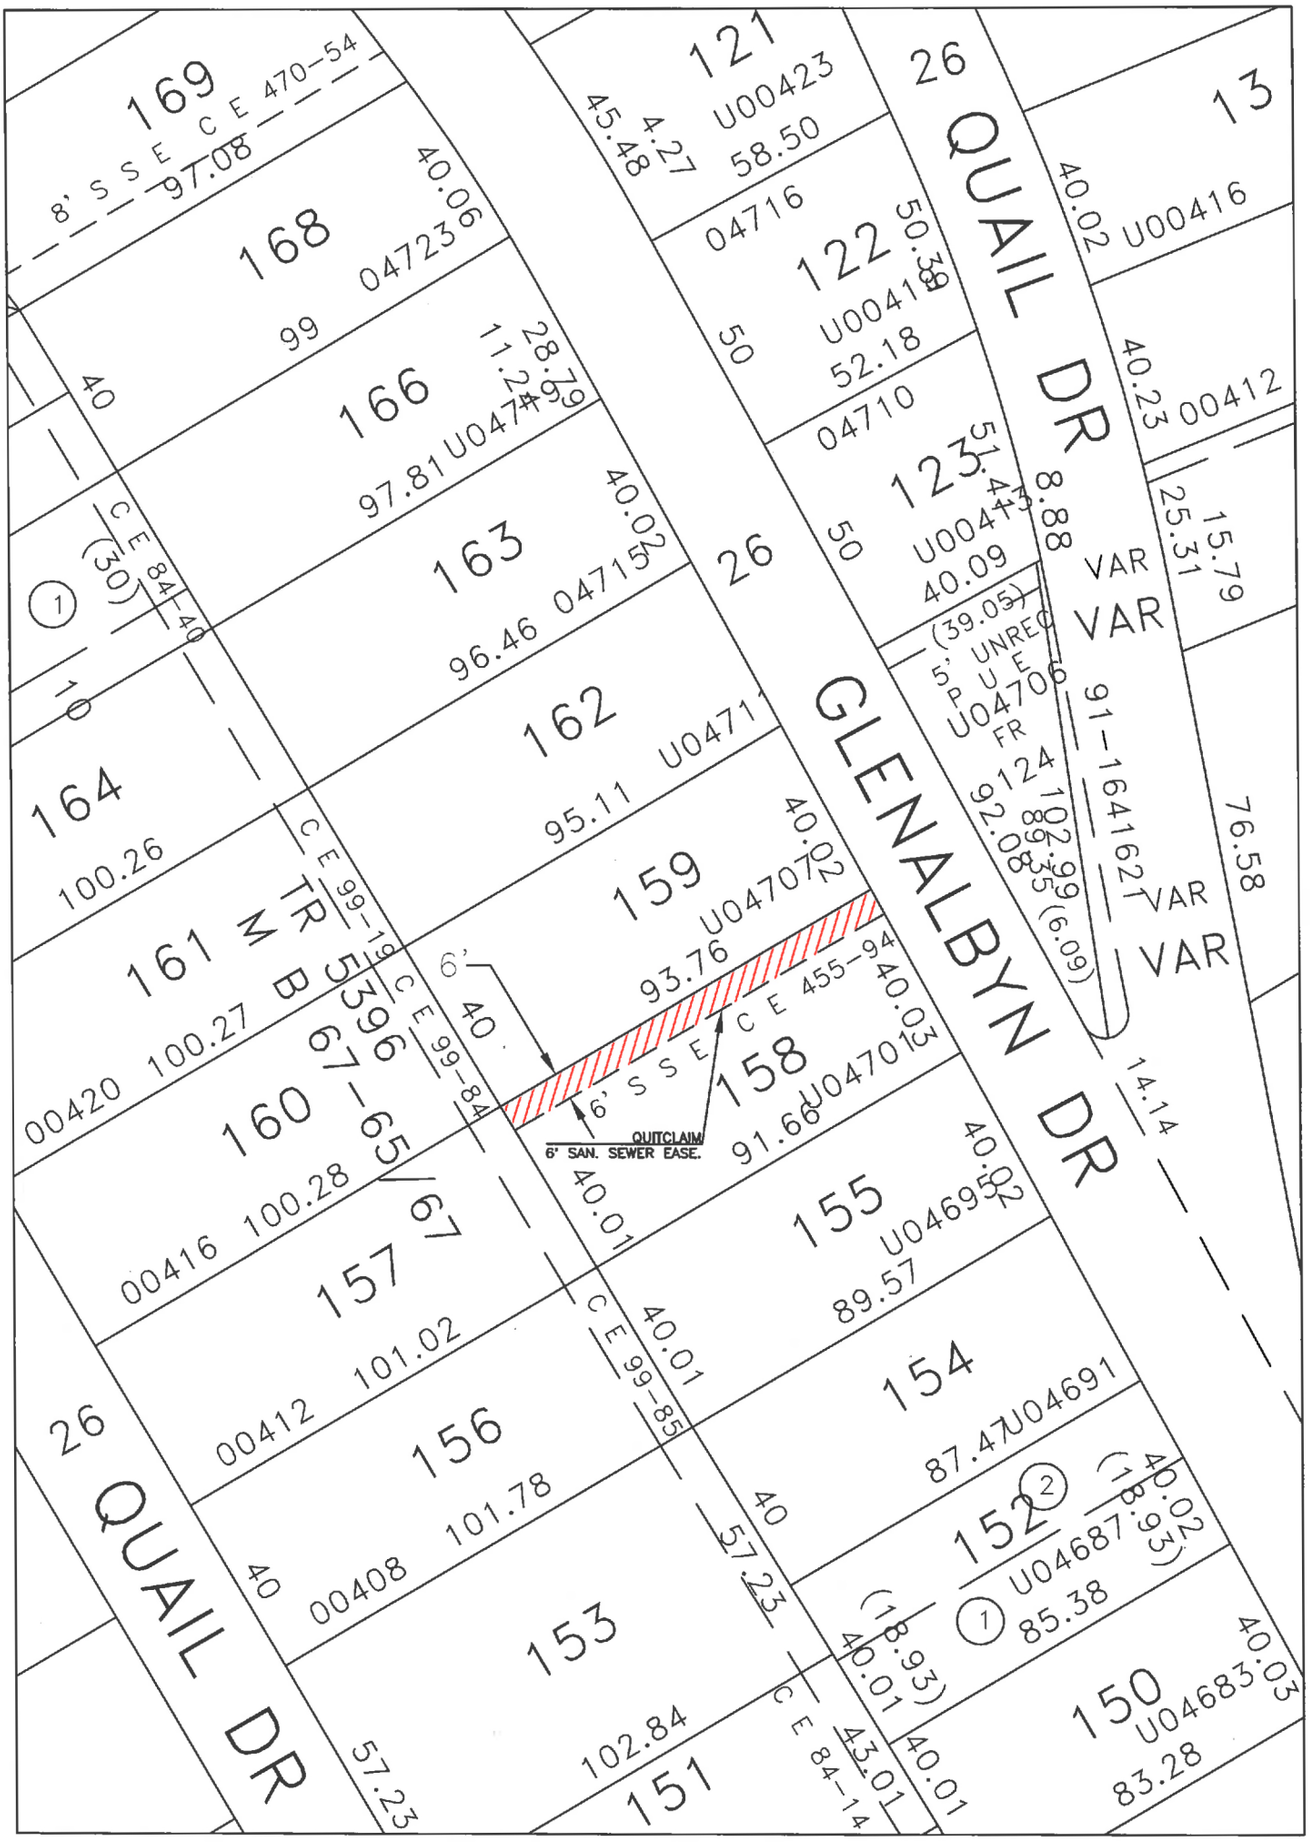

D.M. 148.5A223

T.G. 595-A4

C.D. 01

DRAINAGE MAP 467

DEPARTMENT OF PUBLIC WORKS
BUREAU OF ENGINEERING
CITY OF LOS ANGELES

EXHIBIT "A"