INDEX SHEET


Dated: September 1, 2026

SHEET 2, 3: PICO BLVD

SHEET 4: LA LIVE WAY

SHEET 5: CHICK HEARN CT

SHEET 6: BOND ST AND PICO BLVD

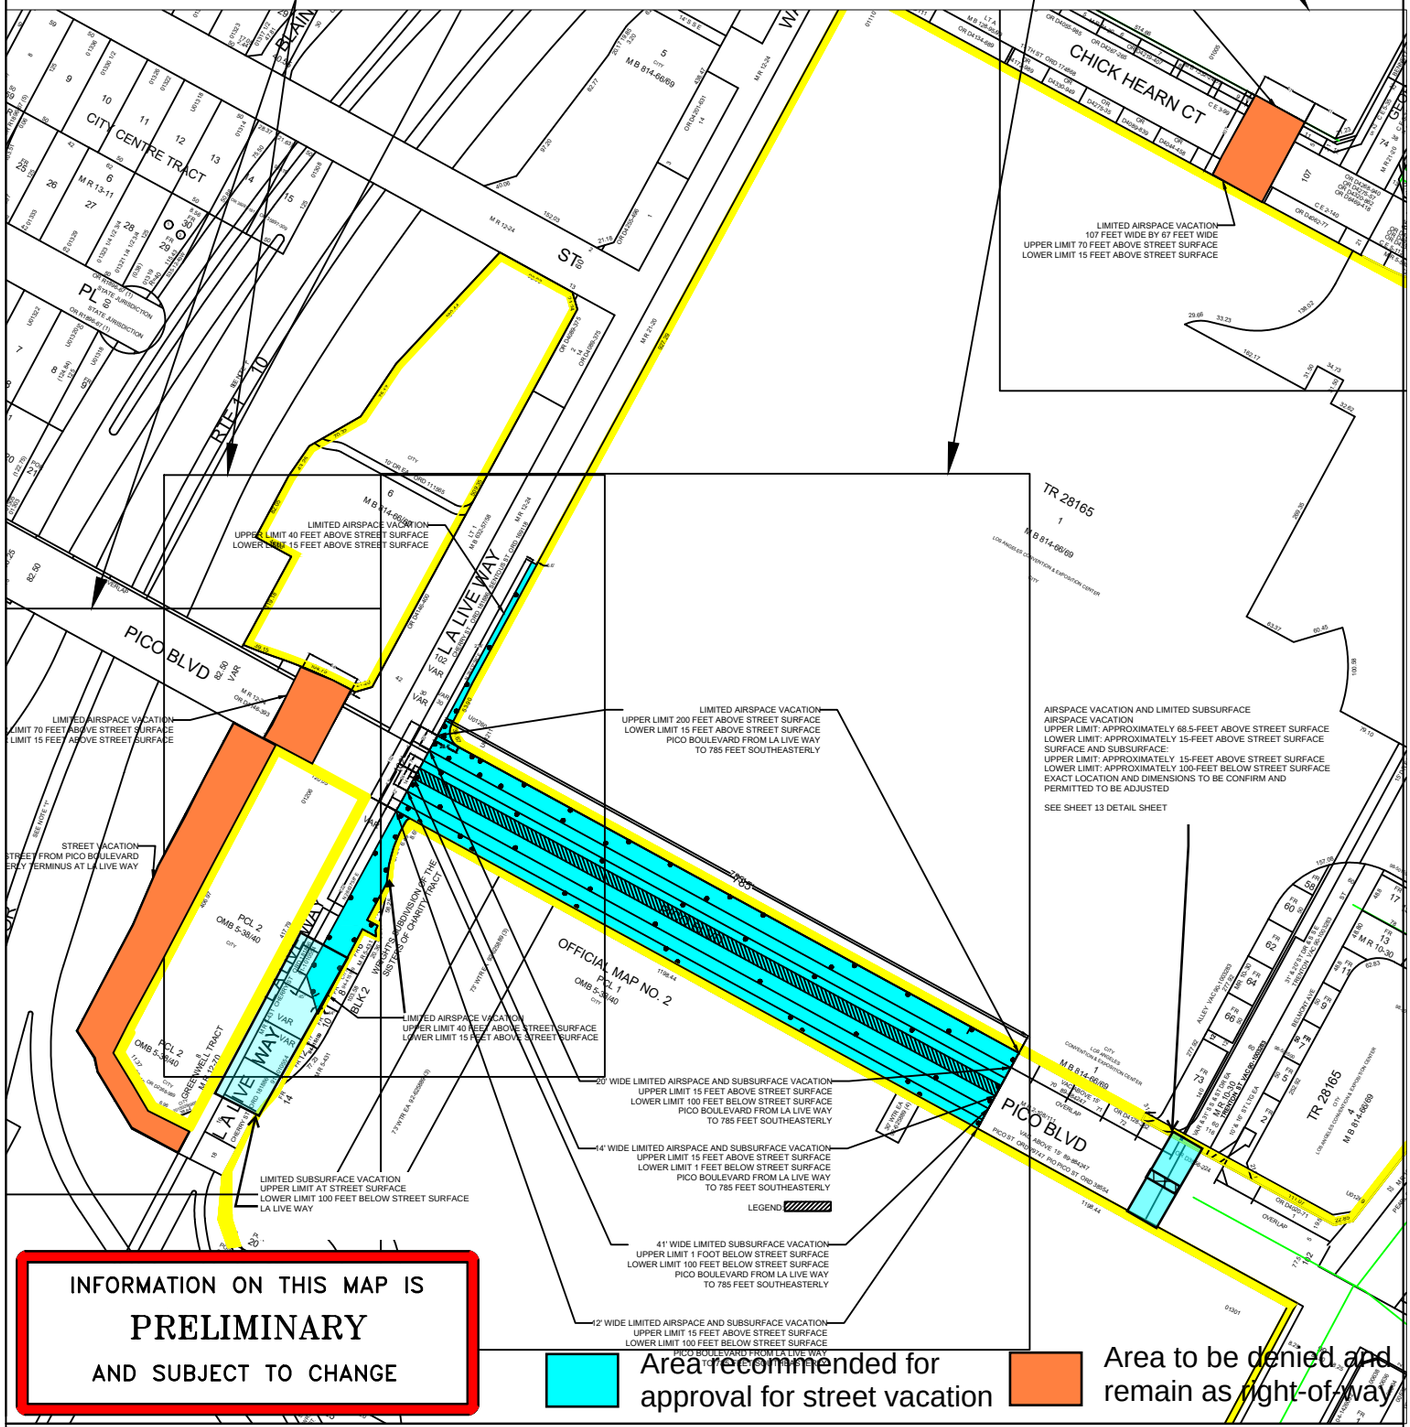


INFORMATION ON THIS MAP IS
PRELIMINARY
AND SUBJECT TO CHANGE

TITLE: PORTION OF PICO BOULEVARD, BOND STREET, CHICK HEARN COURT, AND LA LIVE WAY (SUBSURFACE, AIRSPACE, AND STREET VACATION)

WORK ORDER NO. VAC- E1401376
COUNCIL FILE NO. 21-0458
COUNCIL DIST. 9 DIV. INDEX 112
ENG. DIST. CENTRAL T.G. 634-C5, D5
DISTRICT MAP 127-5A205-9

DEPT. OF PUBLIC WORKS
BUREAU OF ENGINEERING
CITY OF LOS ANGELES
EXHIBIT C (REVISED)

Legend: Vacation boundary as shown

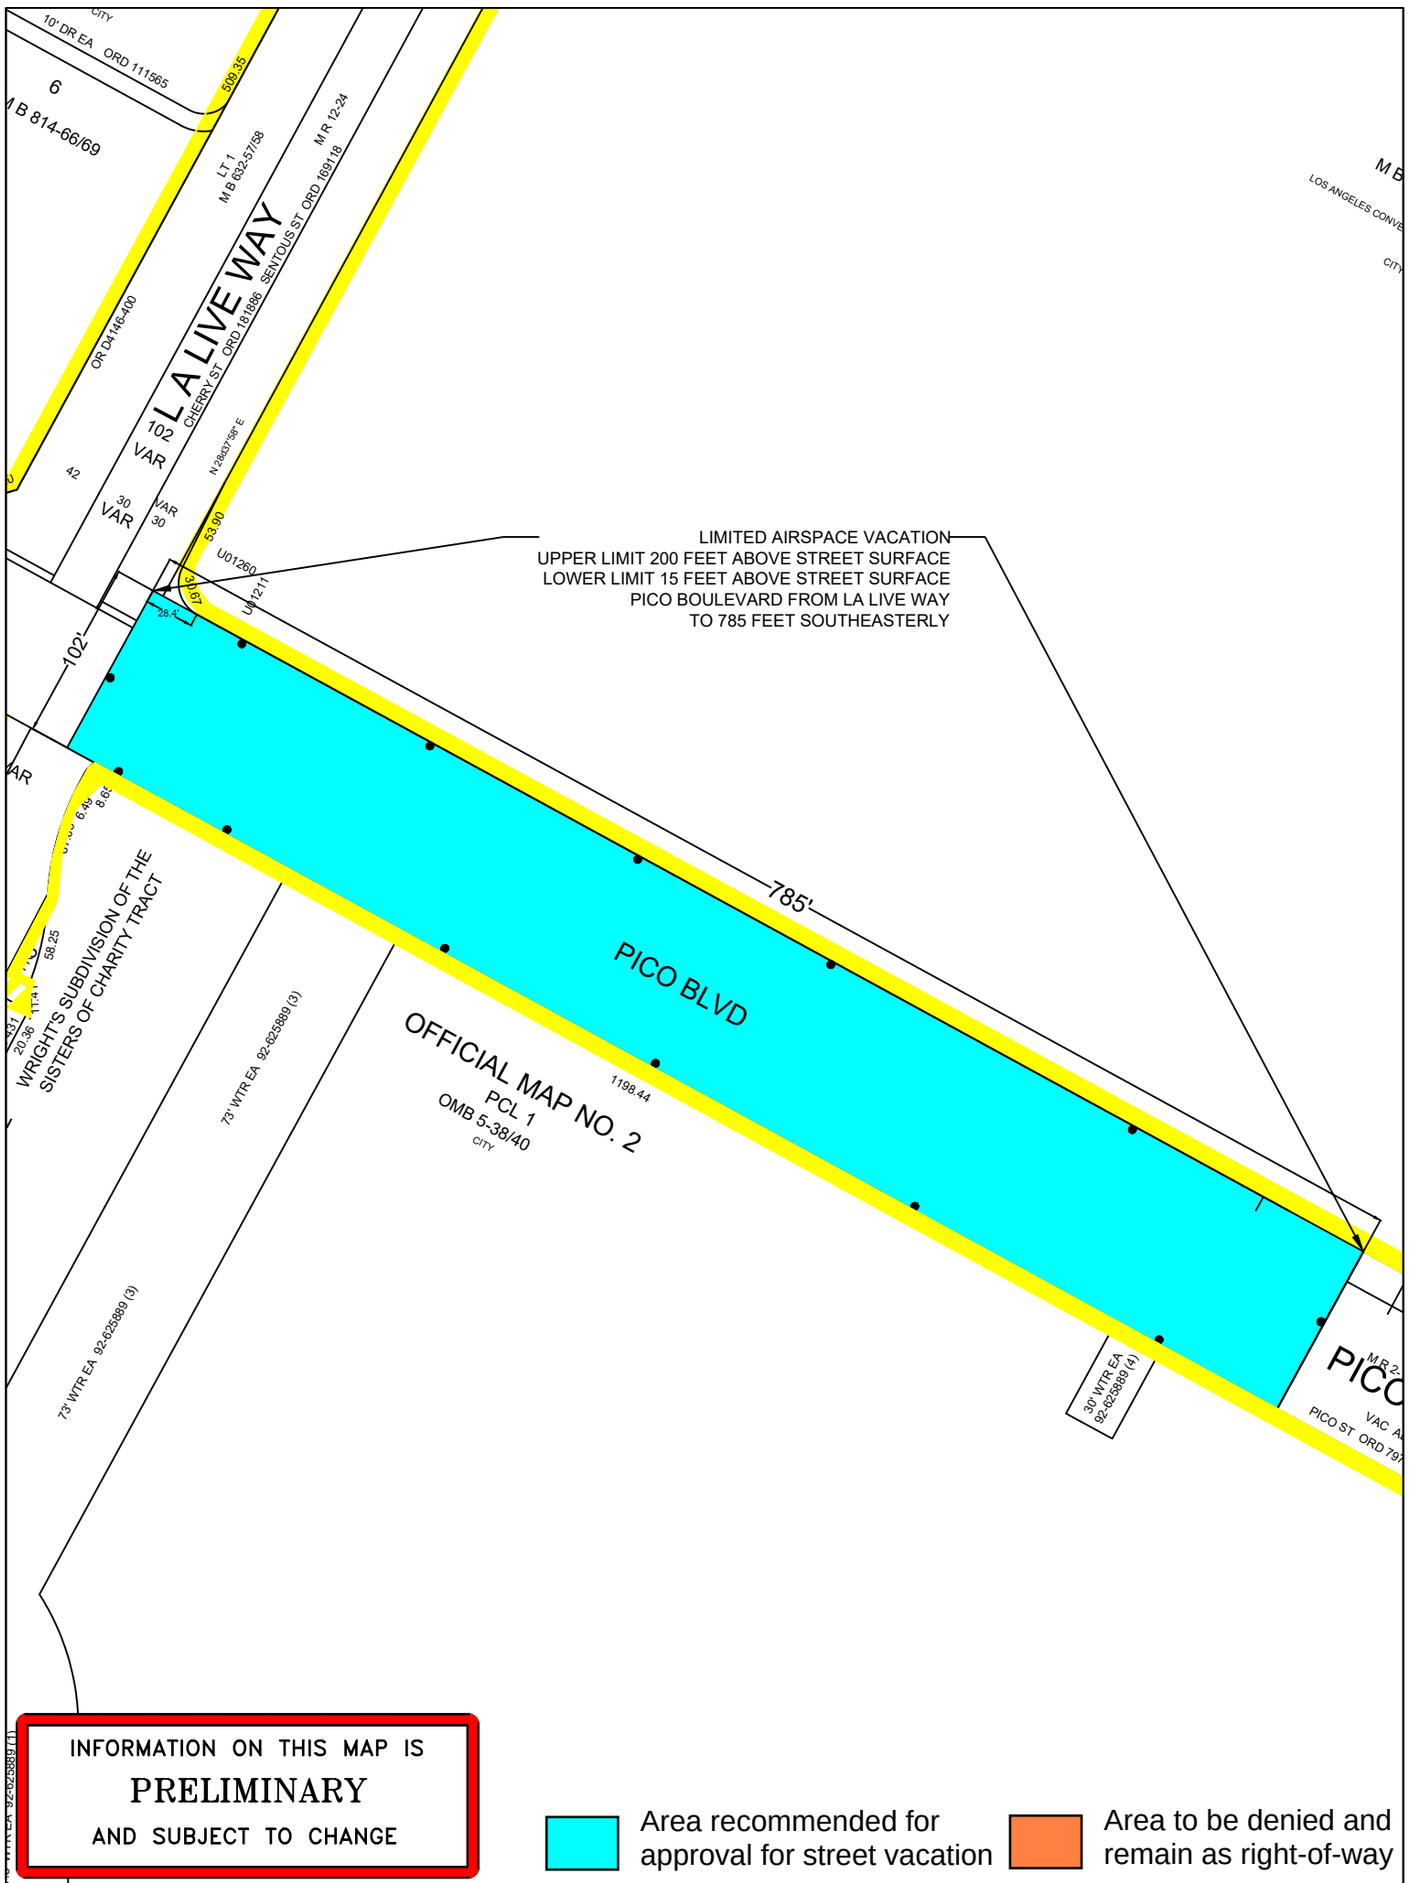

INFORMATION ON THIS MAP IS
PRELIMINARY
AND SUBJECT TO CHANGE

Area recommended for approval for street vacation


Area to be denied and remain as right-of-way

TITLE: PORTION OF PICO BOULEVARD, BOND STREET, CHICK HEARN COURT, AND LA LIVE WAY (SUBSURFACE, AIRSPACE, AND STREET VACATION)

WORK ORDER NO. VAC- E1401376
COUNCIL FILE NO. 21-0458
COUNCIL DIST. 9 DIV. INDEX 112
ENG. DIST. CENTRAL T.G. 634-C5, D5
DISTRICT MAP 127-5A205-9

DEPT. OF PUBLIC WORKS
BUREAU OF ENGINEERING
CITY OF LOS ANGELES
EXHIBIT C (REVISED)

Legend: Vacation boundary as shown

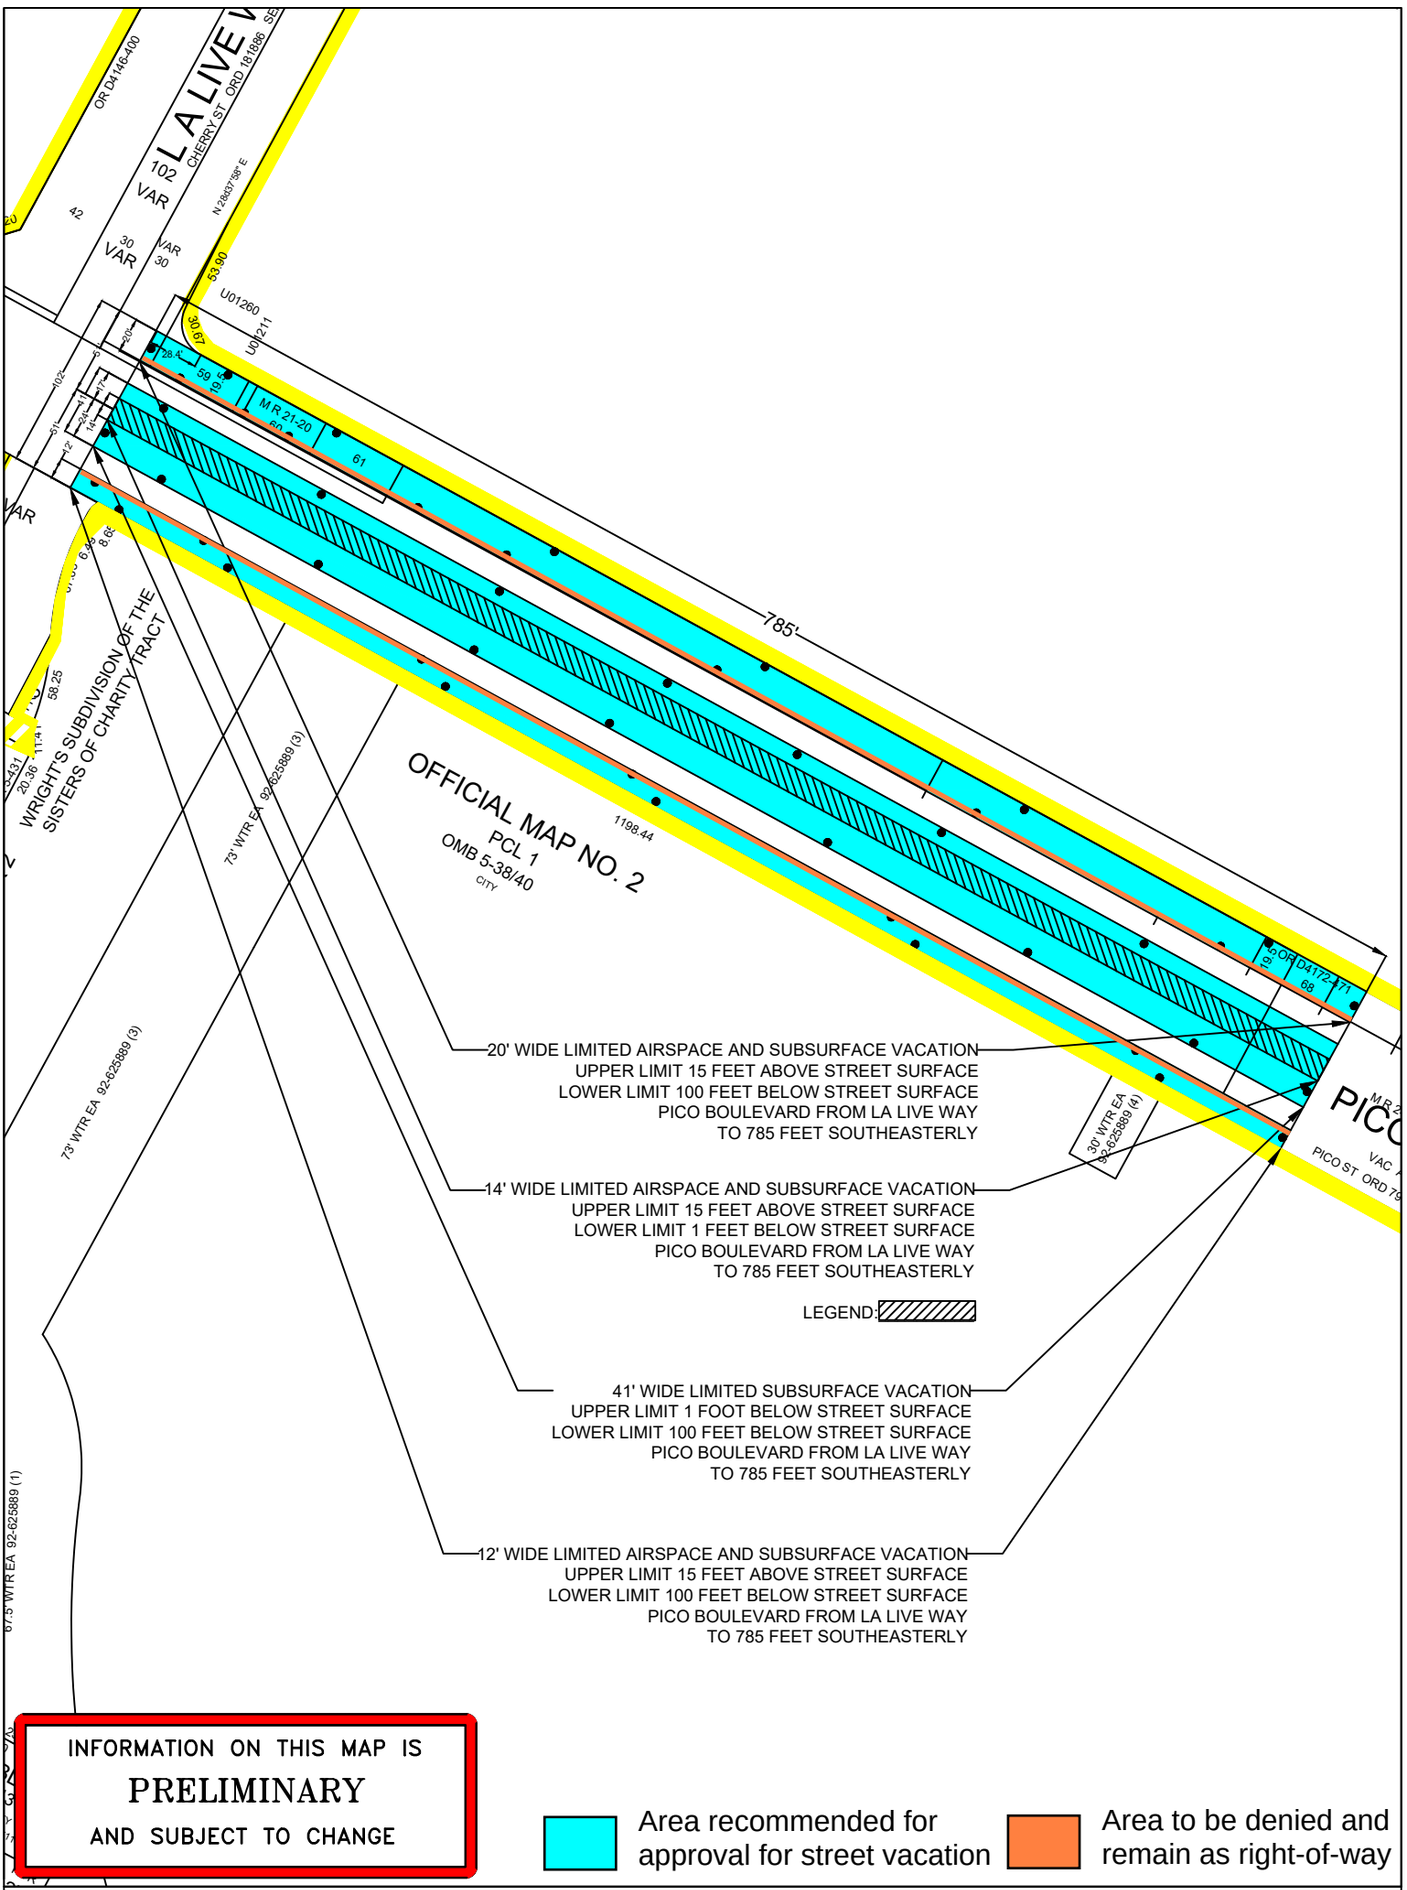

INFORMATION ON THIS MAP IS
PRELIMINARY
AND SUBJECT TO CHANGE

Area recommended for approval for street vacation


Area to be denied and remain as right-of-way

TITLE: PORTION OF PICO BOULEVARD, BOND STREET, CHICK HEARN COURT, AND LA LIVE WAY (SUBSURFACE, AIRSPACE, AND STREET VACATION)

WORK ORDER NO. VAC– E1401376
COUNCIL FILE NO. 21-0458
COUNCIL DIST. 9 DIV. INDEX 112
ENG. DIST. CENTRAL T.G. 634–C5, D5
DISTRICT MAP 127–5A205–9

DEPT. OF PUBLIC WORKS
BUREAU OF ENGINEERING
CITY OF LOS ANGELES
EXHIBIT C (REVISED)

Legend: Vacation boundary as shown

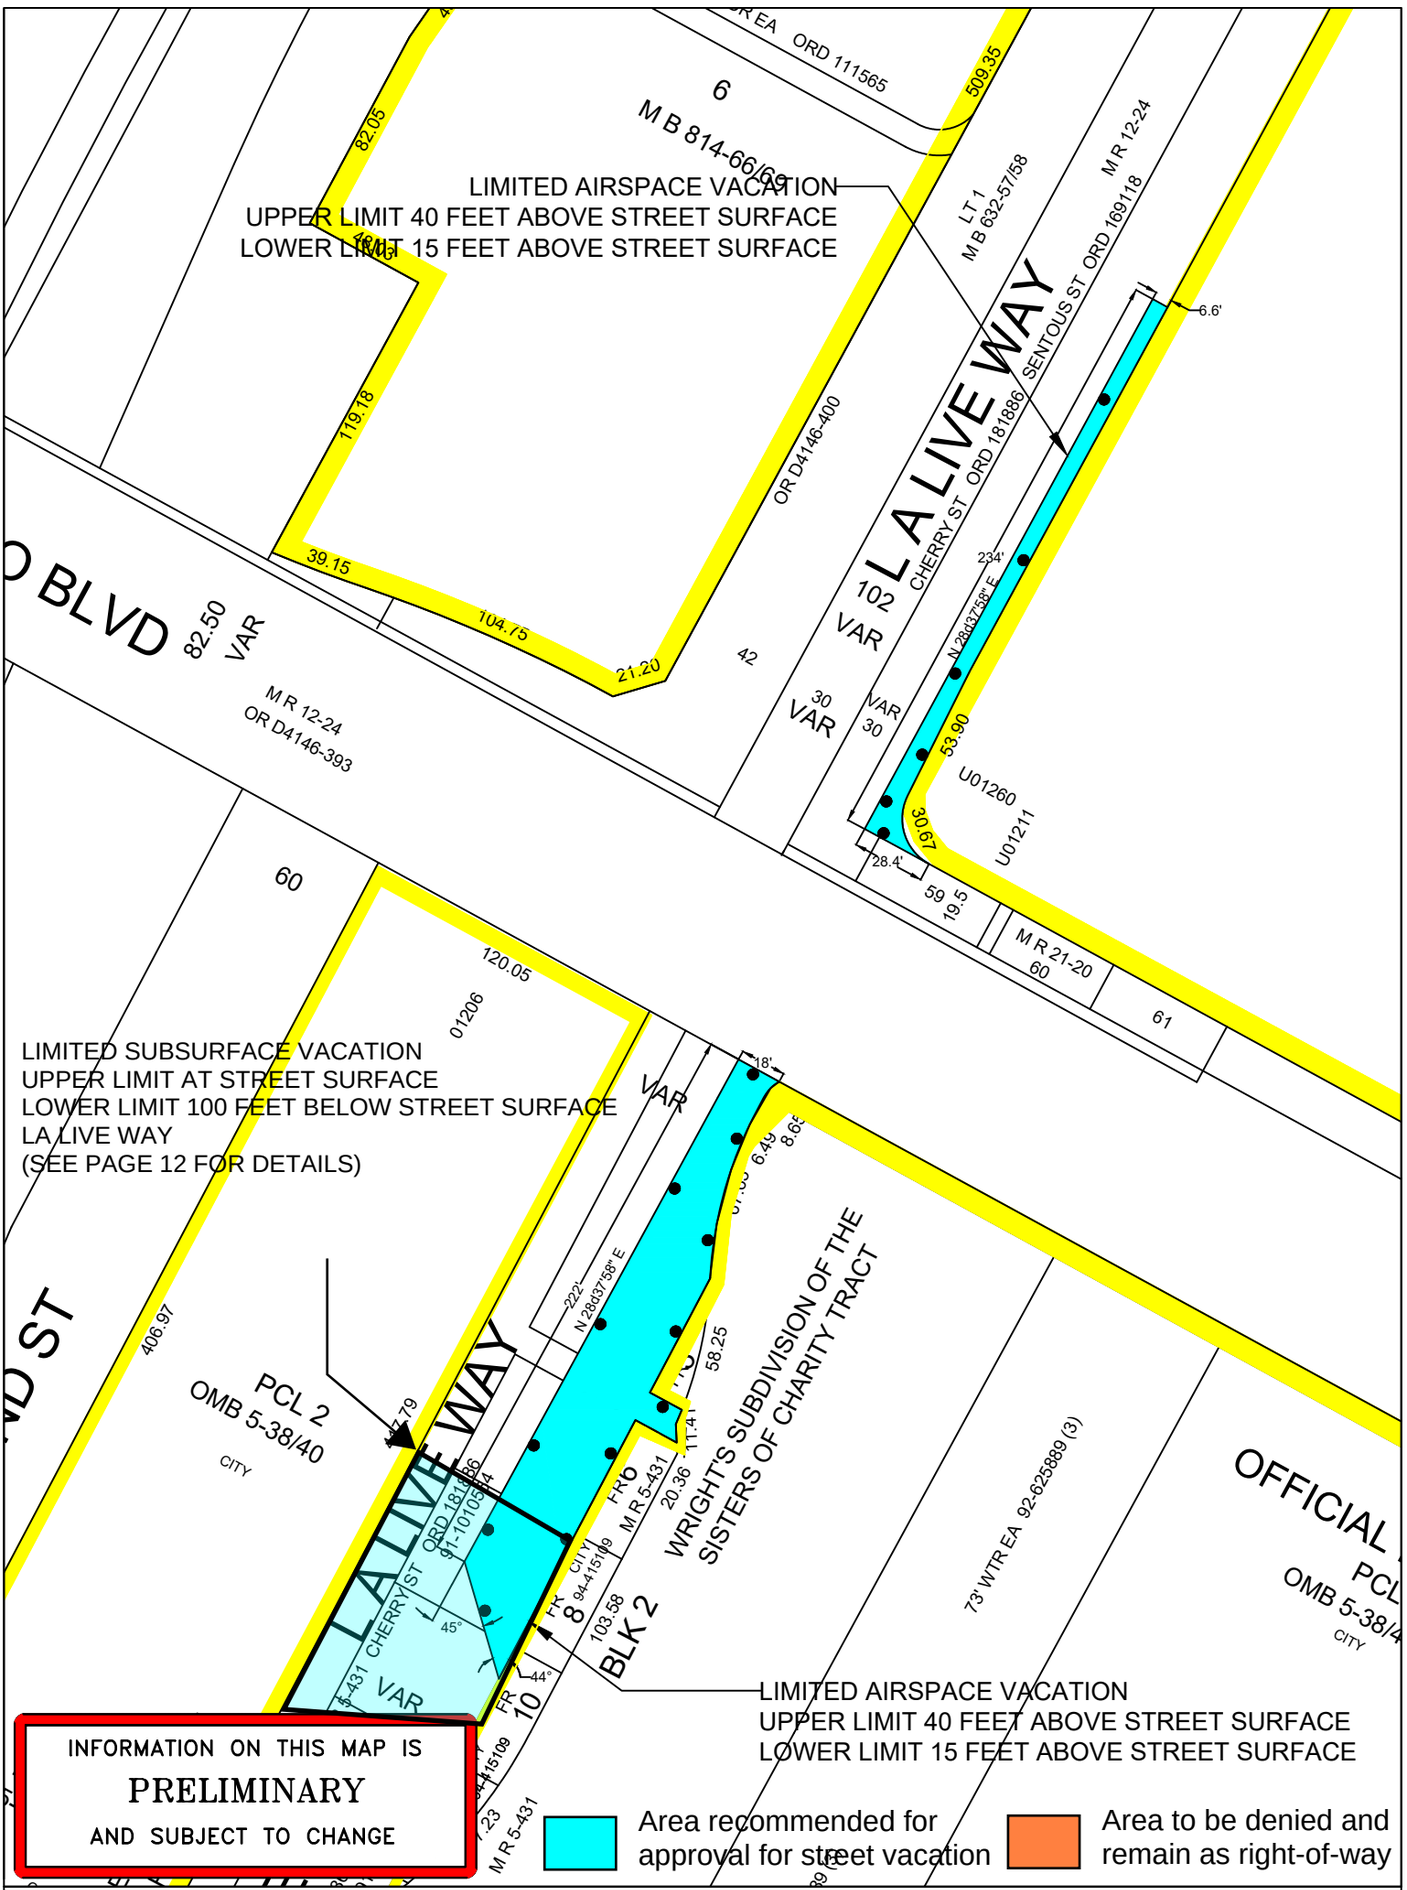


TITLE: PORTION OF PICO BOULEVARD, BOND STREET, CHICK HEARN COURT, AND LA LIVE WAY (SUBSURFACE, AIRSPACE, AND STREET VACATION)

WORK ORDER NO. VAC- E1401376
COUNCIL FILE NO. 21-0458
COUNCIL DIST. 9 DIV. INDEX 112
ENG. DIST. CENTRAL T.G. 634-C5, D5
DISTRICT MAP 127-5A205-9

DEPT. OF PUBLIC WORKS
BUREAU OF ENGINEERING
CITY OF LOS ANGELES
EXHIBIT C (REVISED)

Legend: Vacation boundary as shown

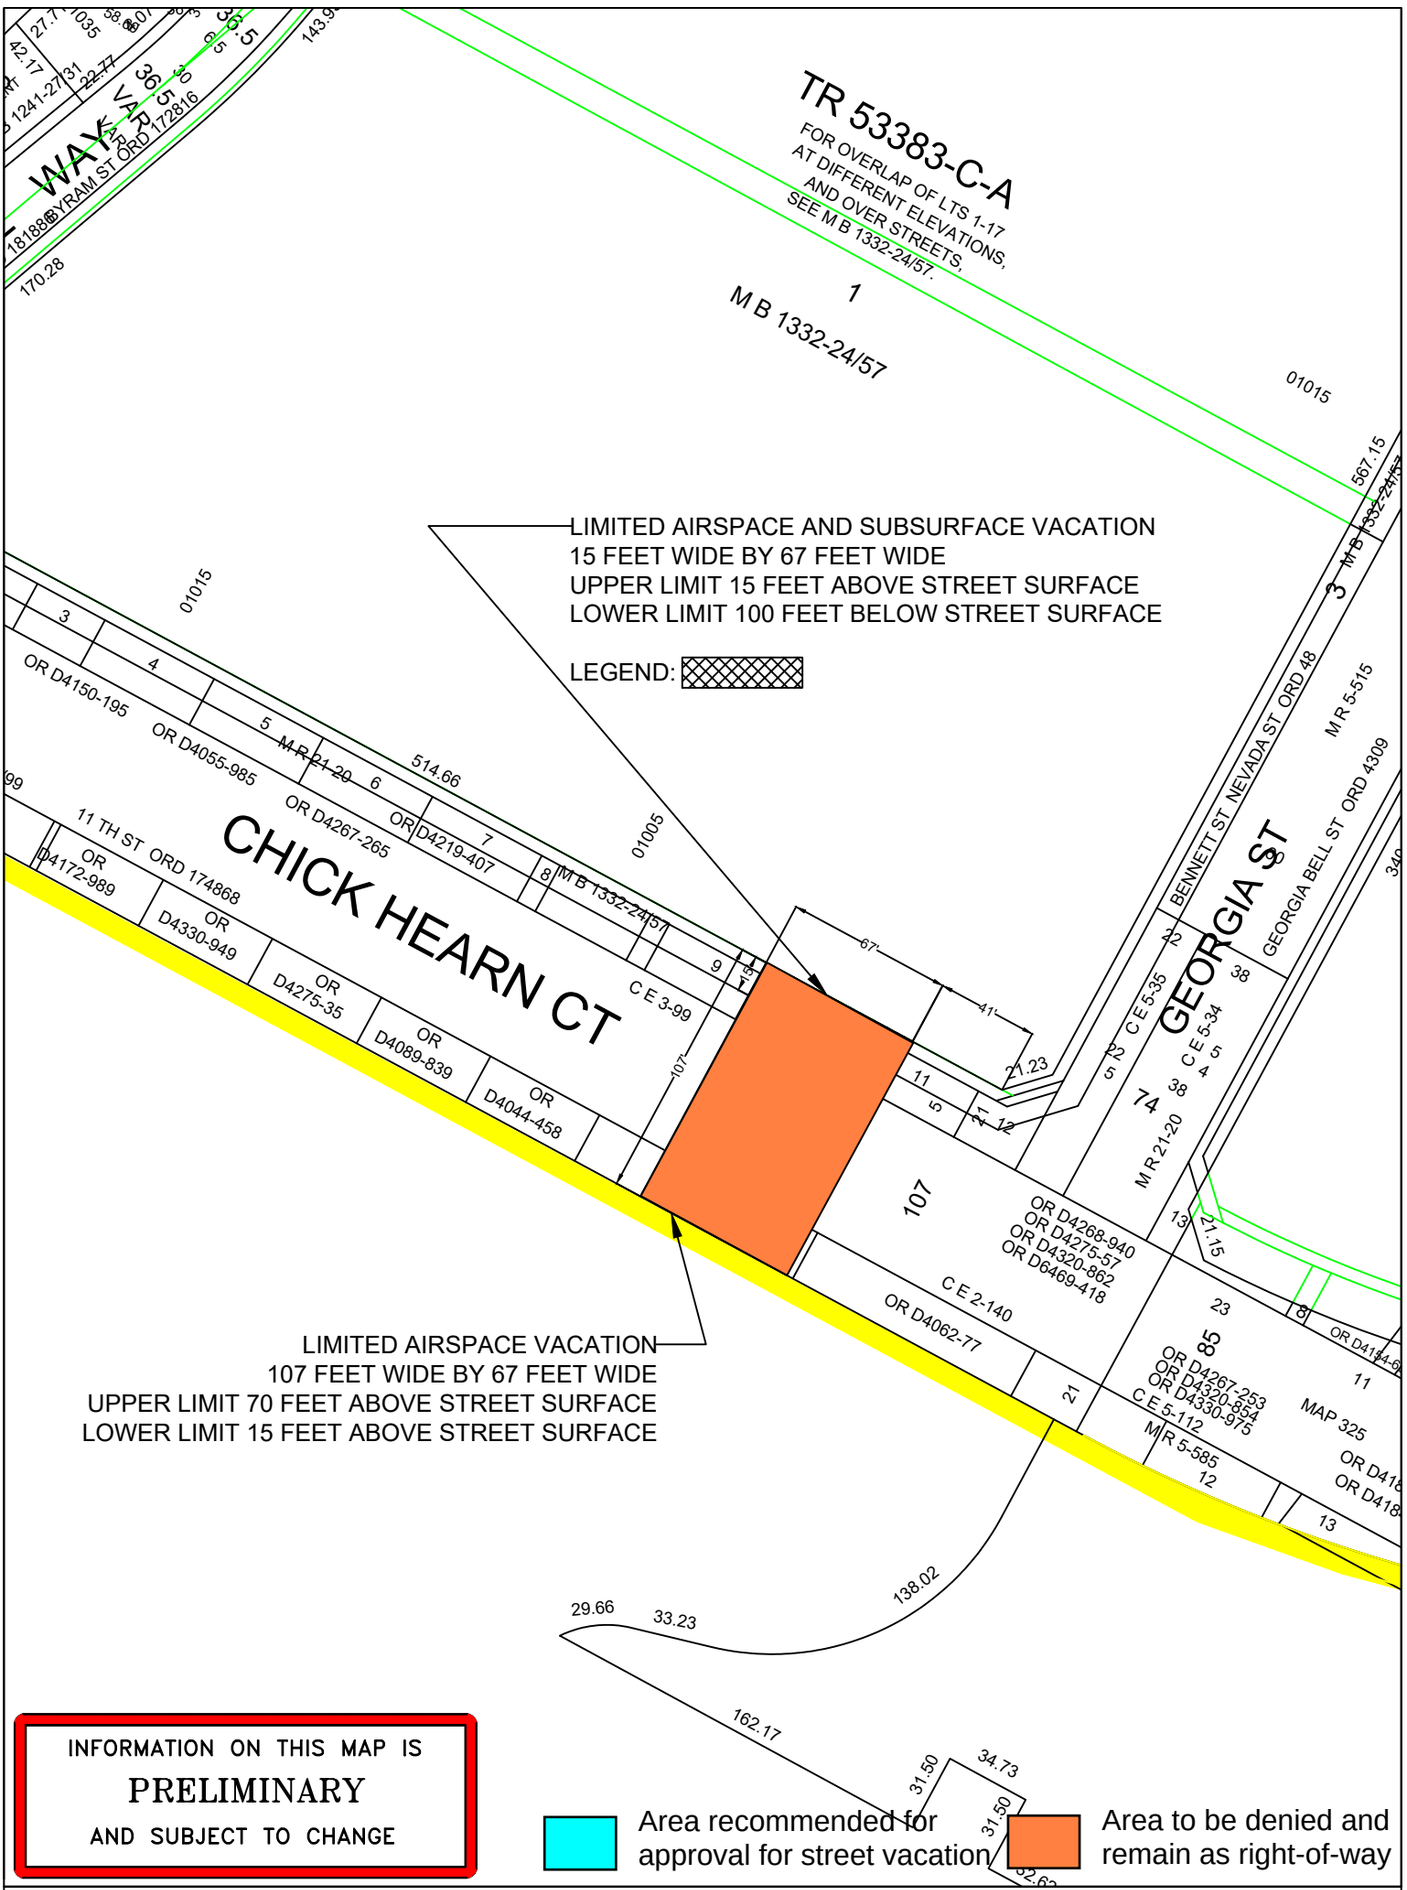


TITLE: PORTION OF PICO BOULEVARD, BOND STREET, CHICK HEARN COURT, AND LA LIVE WAY (SUBSURFACE, AIRSPACE, AND STREET VACATION)

WORK ORDER NO. VAC- E1401376
COUNCIL FILE NO. 21-0458
COUNCIL DIST. 9 DIV. INDEX 112
ENG. DIST. CENTRAL T.G. 634-C5, D5
DISTRICT MAP 127-5A205-9

DEPT. OF PUBLIC WORKS
BUREAU OF ENGINEERING
CITY OF LOS ANGELES
EXHIBIT C (REVISED)

Legend: Vacation boundary as shown

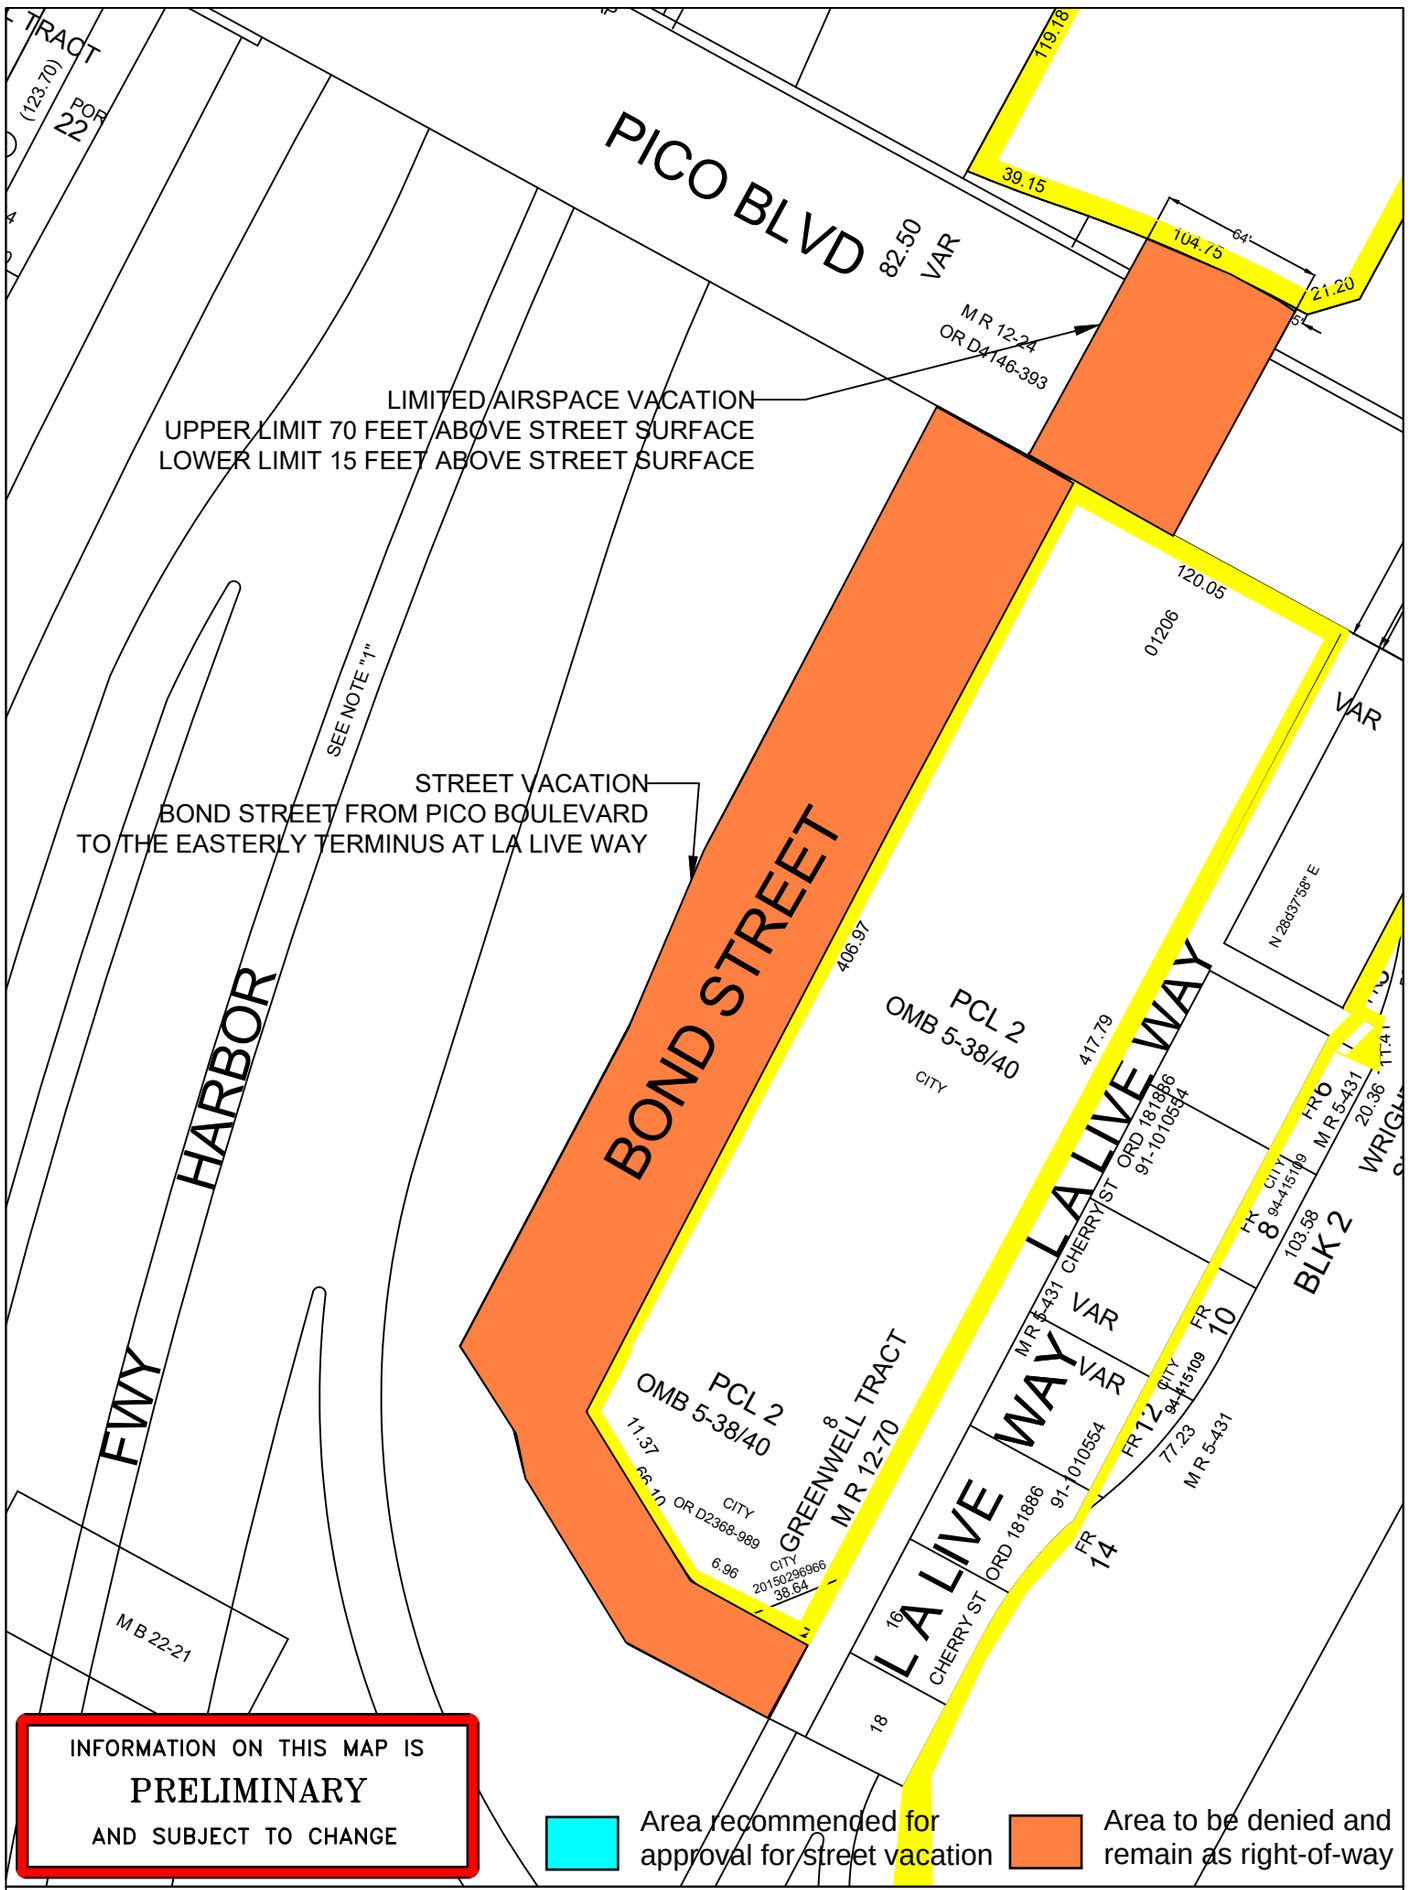

INFORMATION ON THIS MAP IS
PRELIMINARY
AND SUBJECT TO CHANGE

Area recommended for approval for street vacation

Area to be denied and remain as right-of-way

TITLE: PORTION OF PICO BOULEVARD, BOND STREET, CHICK HEARN COURT, AND LA LIVE WAY (SUBSURFACE, AIRSPACE, AND STREET VACATION)


WORK ORDER NO. VAC– E1401376
COUNCIL FILE NO. 21-0458
COUNCIL DIST. 9 DIV. INDEX 112
ENG. DIST. CENTRAL T.G. 634–C5, D5
DISTRICT MAP 127–5A205–9


DEPT. OF PUBLIC WORKS
BUREAU OF ENGINEERING
CITY OF LOS ANGELES
EXHIBIT C (REVISED)

Legend: Vacation boundary as shown

Area recommended for approval for street vacation


Area to be denied and remain as right-of-way

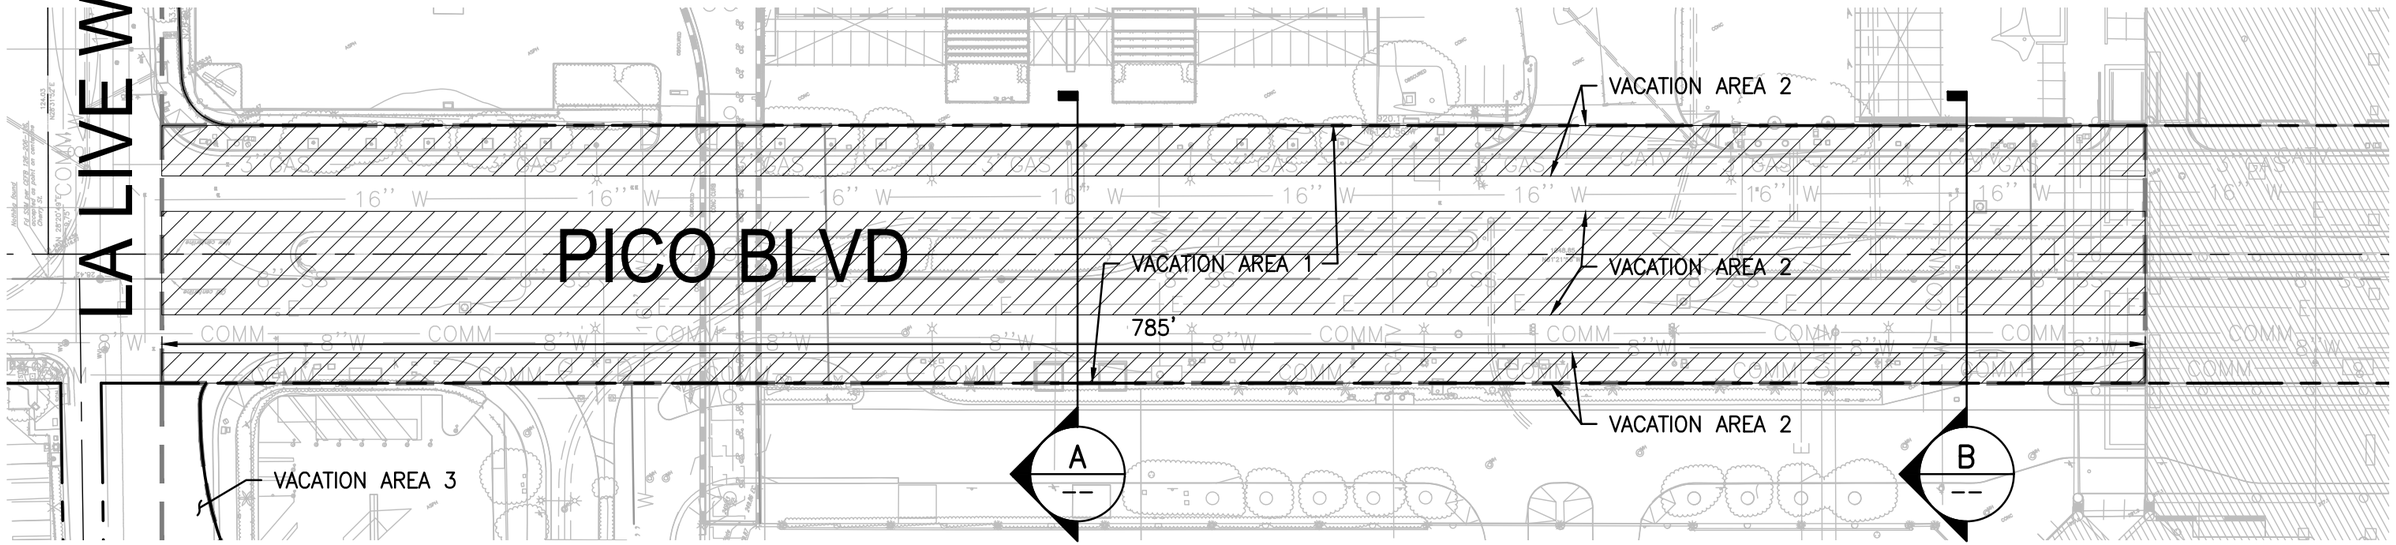

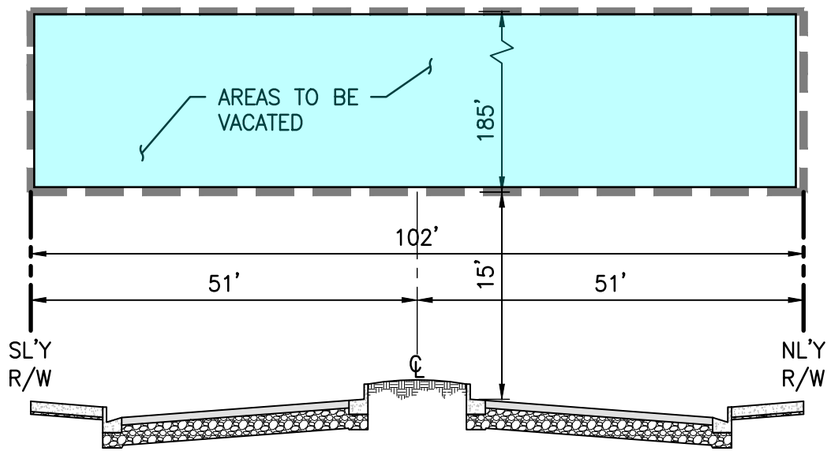

A VACATION AREA 1 – PICO BOULEVARD

N.T.S.

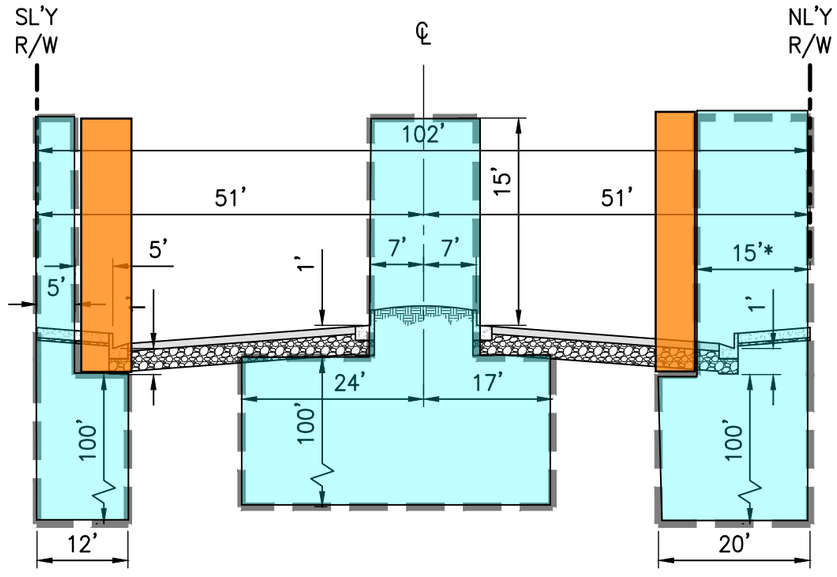

*NOTE: STRUCTURAL COLUMNS WILL BE COORDINATED WITH PROPOSED PICO BLVD STREET IMPROVEMENT TO ACCOMMODATE ADA COMPLIANT SIDEWALK.

B VACATION AREA 2 – PICO BOULEVARD

N.T.S.

N

0 30' 60'

SCALE: 1"=60'

LEGEND

- LIMIT OF VACATION AREA
- RIGHT-OF-WAY LINE
- CENTER LINE

LOS ANGELES CONVENTION CENTER


kpff


700 South Flower Street
Suite 2100
Los Angeles, CA 90017
O: 213.418.0201
F: 213.266.5294
www.kpff.com

EXHIBIT C (REVISED)

Area recommended for approval for street vacation

Area to be denied and remain as right-of-way

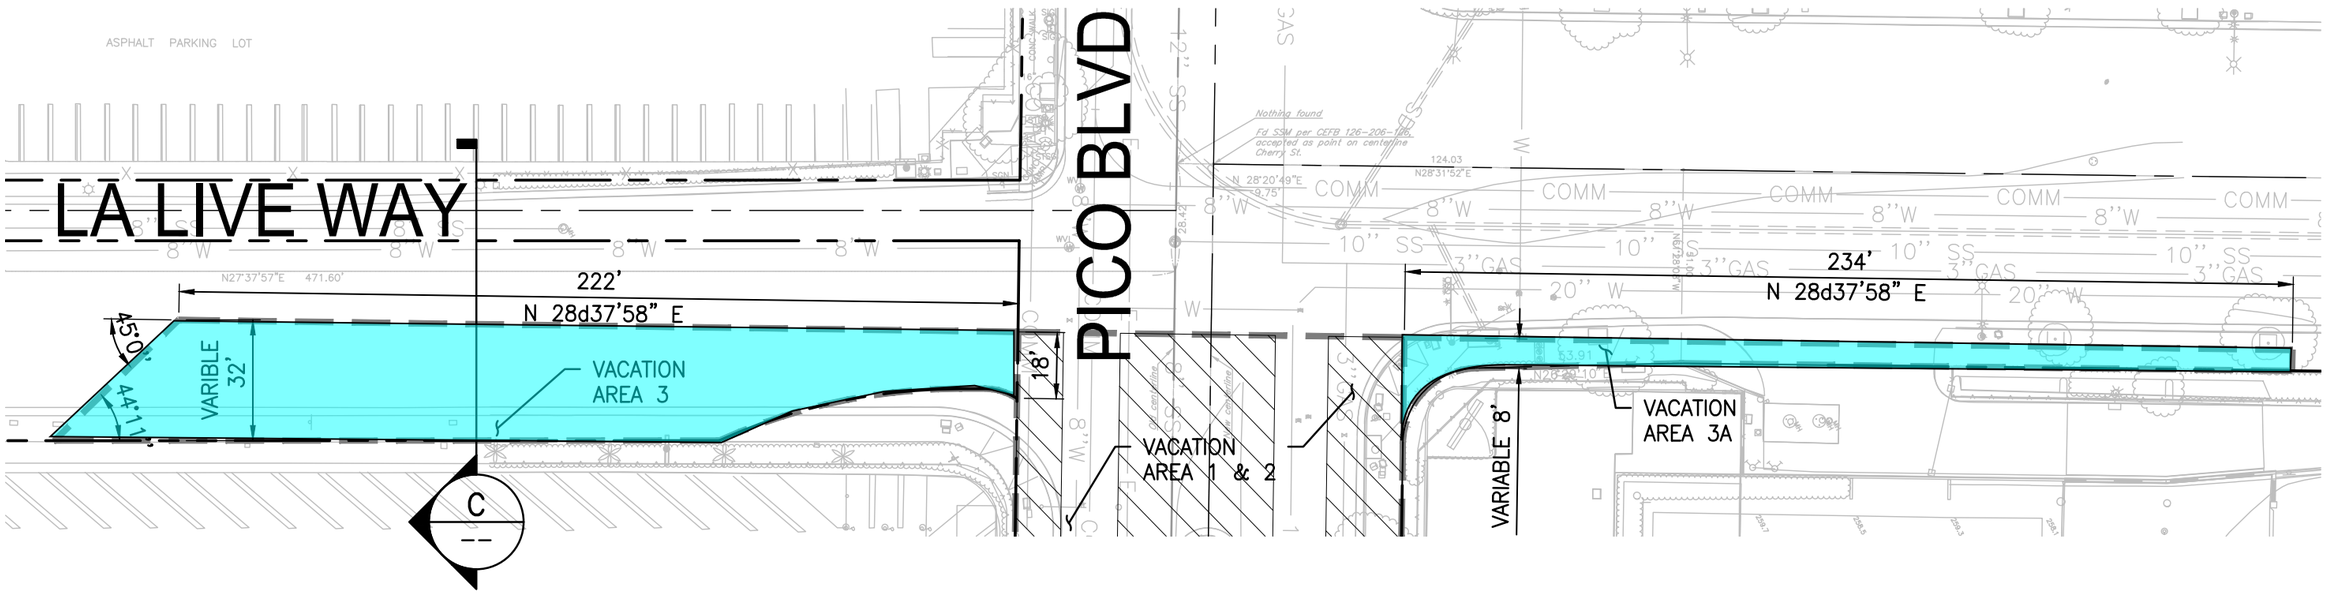

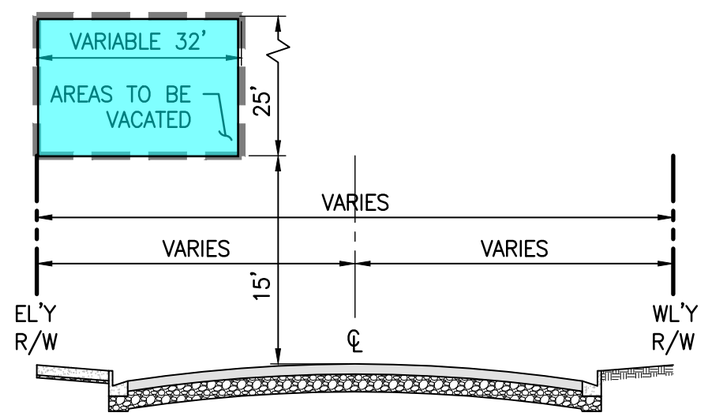

C -- VACATION AREA 3 – LA LIVE WAY

N.T.S.

LEGEND

- LIMIT OF VACATION AREA
- RIGHT–OF–WAY LINE
- CENTER LINE

LOS ANGELES CONVENTION CENTER

0 20' 40'

SCALE: 1"=40'


kpff


700 South Flower Street
Suite 2100
Los Angeles, CA 90017
O: 213.418.0201
F: 213.266.5294
www.kpff.com

EXHIBIT C (REVISED)

Area recommended for approval for street vacation

Area to be denied and remain as right-of-way

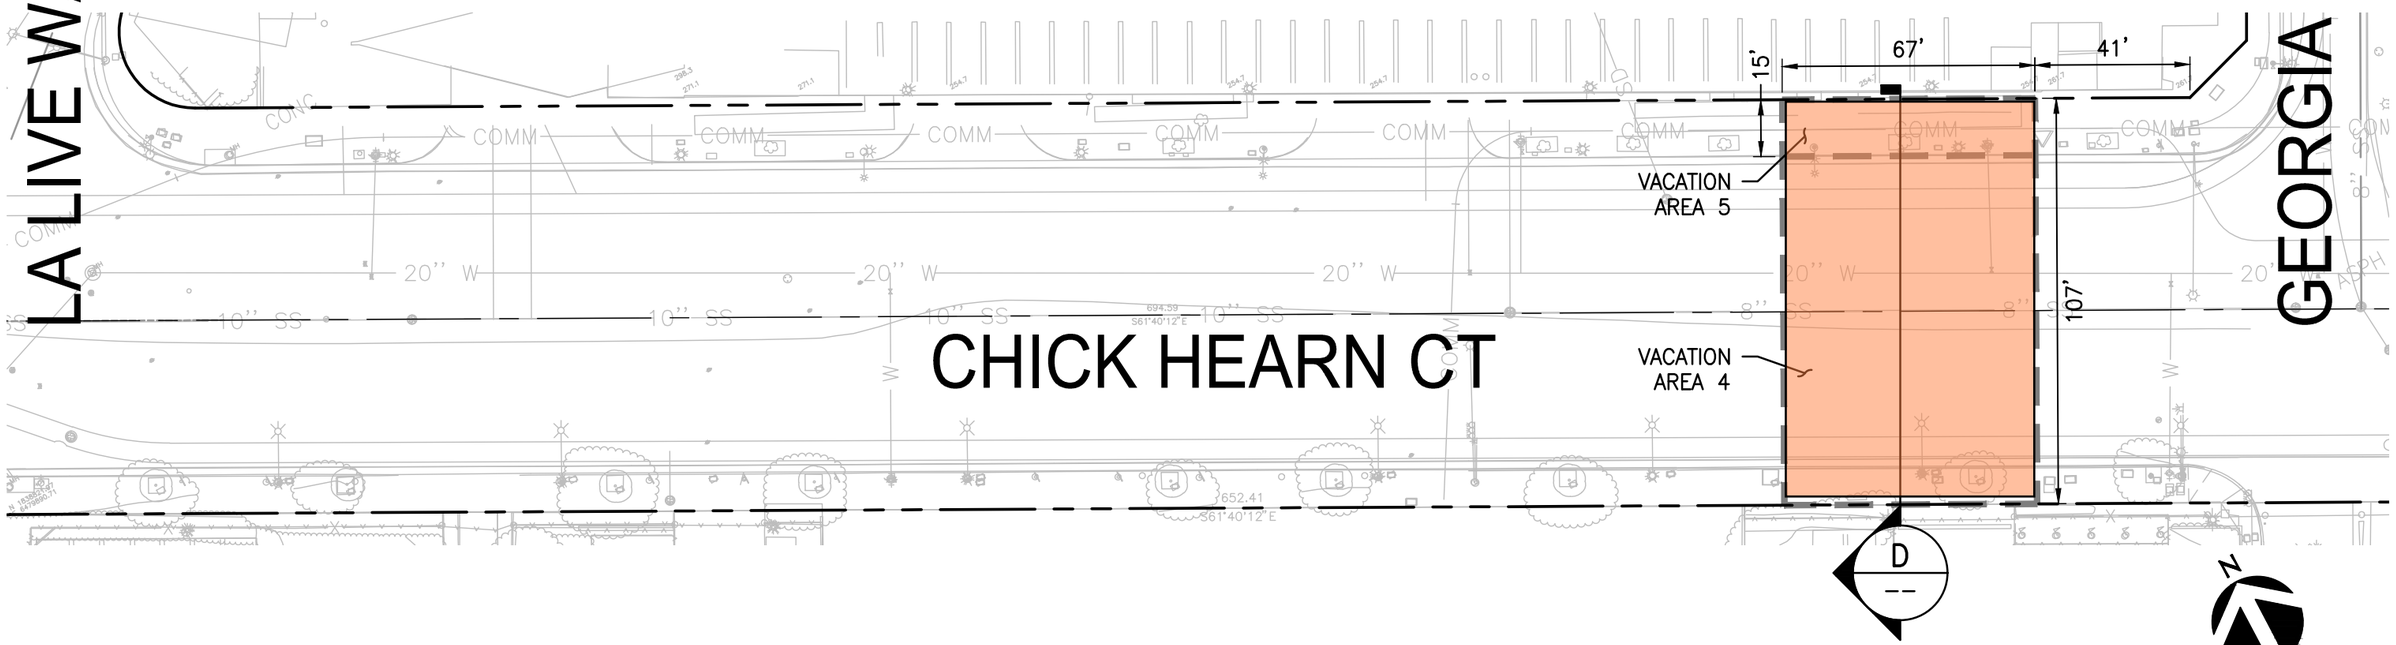

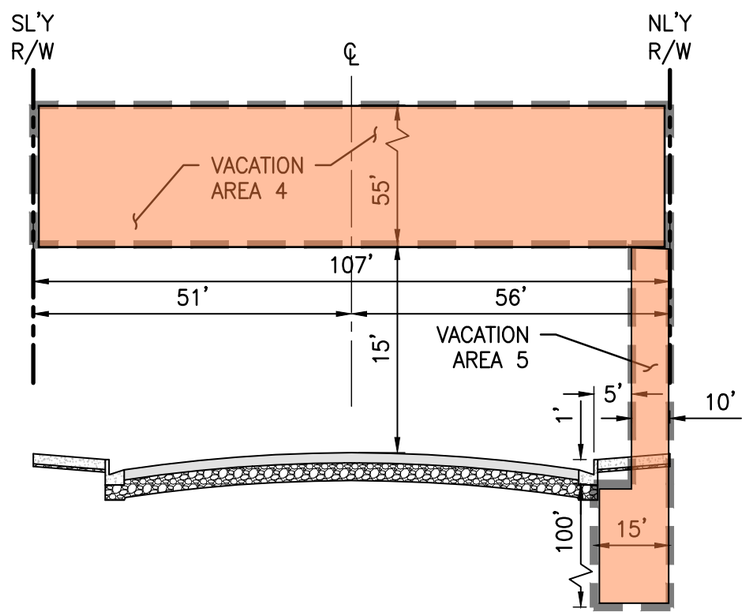

D / -- VACATION AREA 4 & 5 – CHICK HEARN COURT

N.T.S.

LEGEND

- LIMIT OF VACATION AREA
- RIGHT–OF–WAY LINE
- CENTER LINE

LOS ANGELES CONVENTION CENTER


kpff


700 South Flower Street
Suite 2100
Los Angeles, CA 90017
O: 213.418.0201
F: 213.266.5294
www.kpff.com

EXHIBIT C (REVISED)

Area recommended for approval for street vacation

Area to be denied and remain as right-of-way

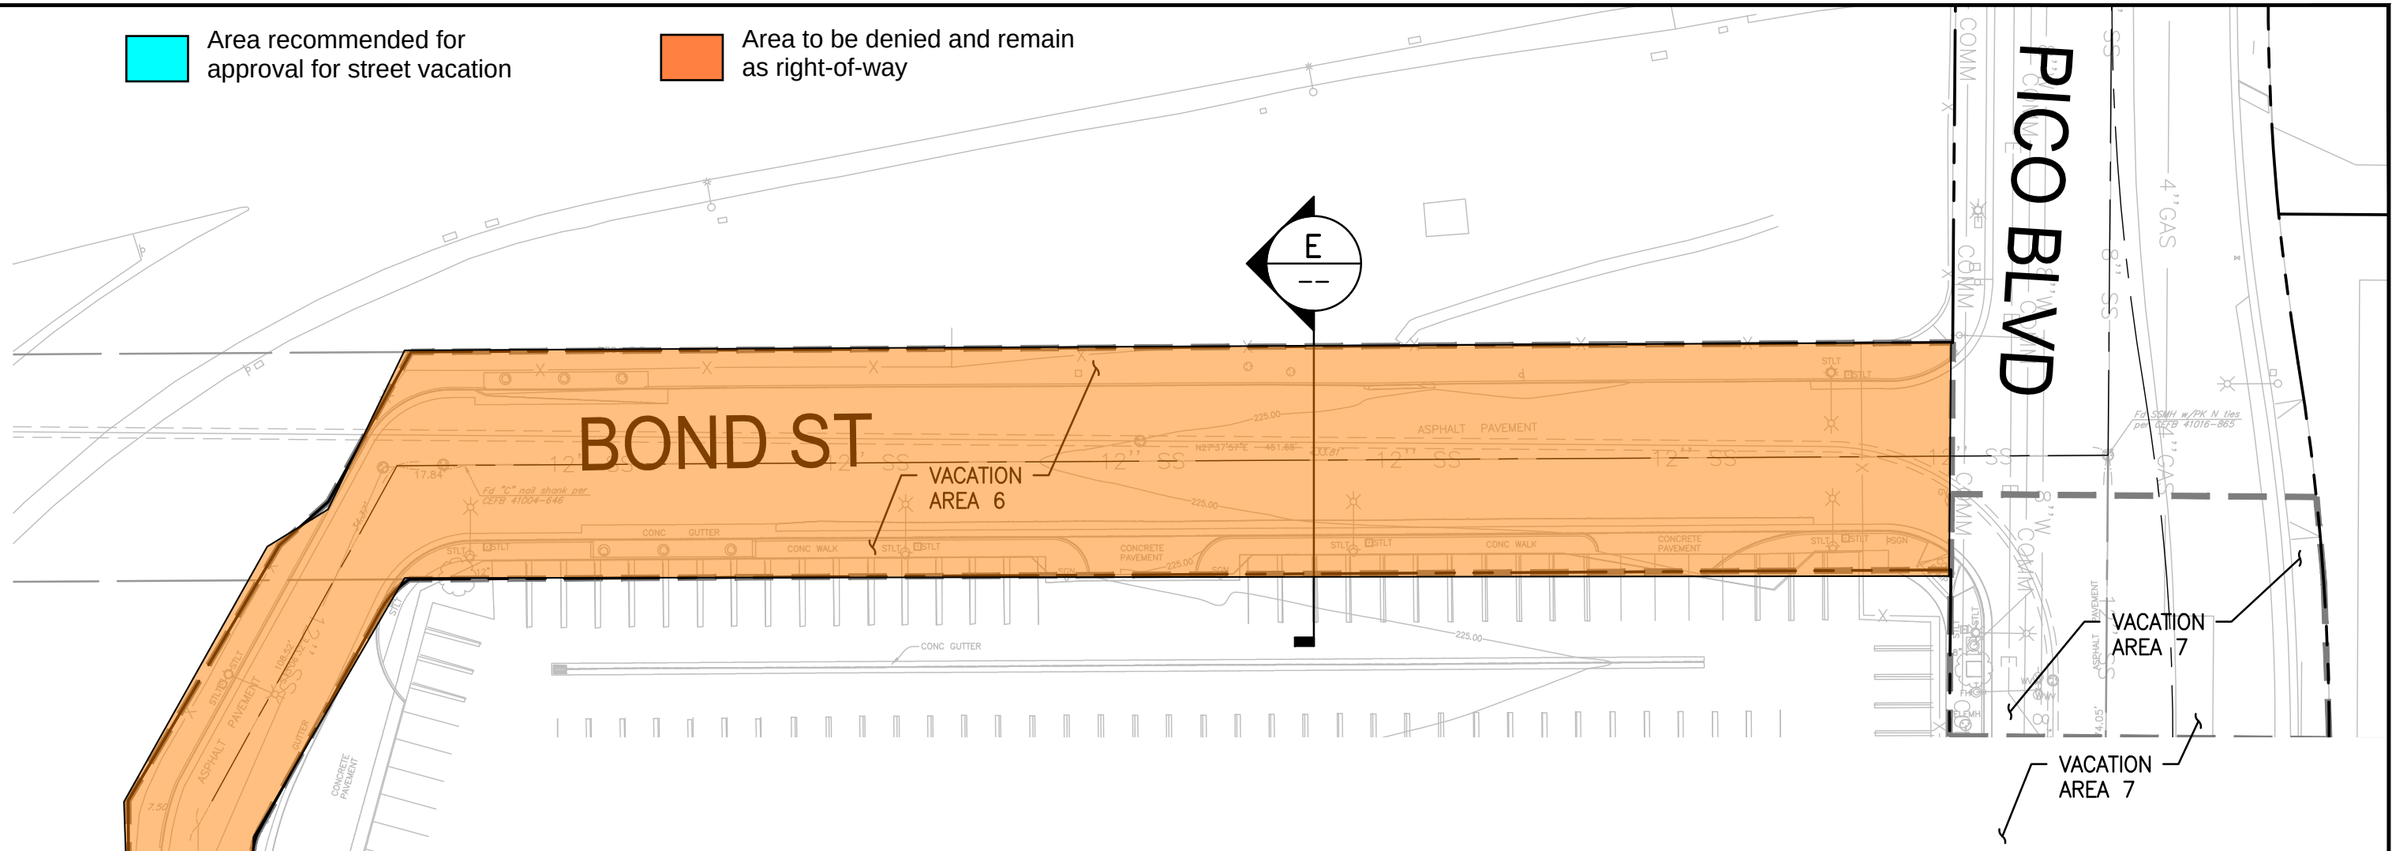

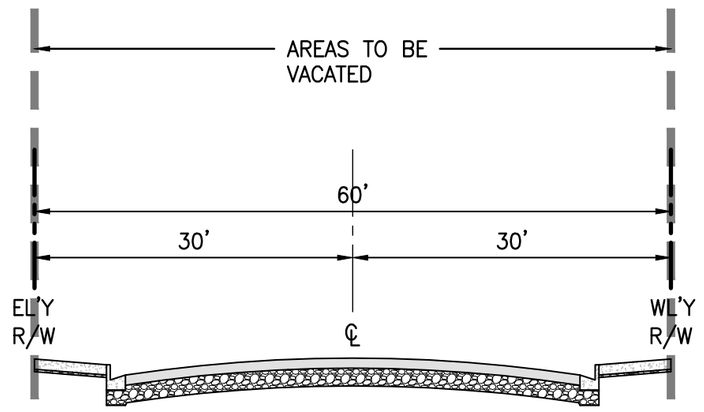

LEGEND

- LIMIT OF VACATION AREA
- RIGHT–OF–WAY LINE
- CENTER LINE

E -- VACATION AREA 6 – BOND STREET

N.T.S.

0 20' 40'

SCALE: 1"=40'

LOS ANGELES CONVENTION CENTER


kpff


700 South Flower Street
Suite 2100
Los Angeles, CA 90017
O: 213.418.0201
F: 213.266.5294
www.kpff.com

EXHIBIT C (REVISED)

Area recommended for approval for street vacation

Area to be denied and remain as right-of-way

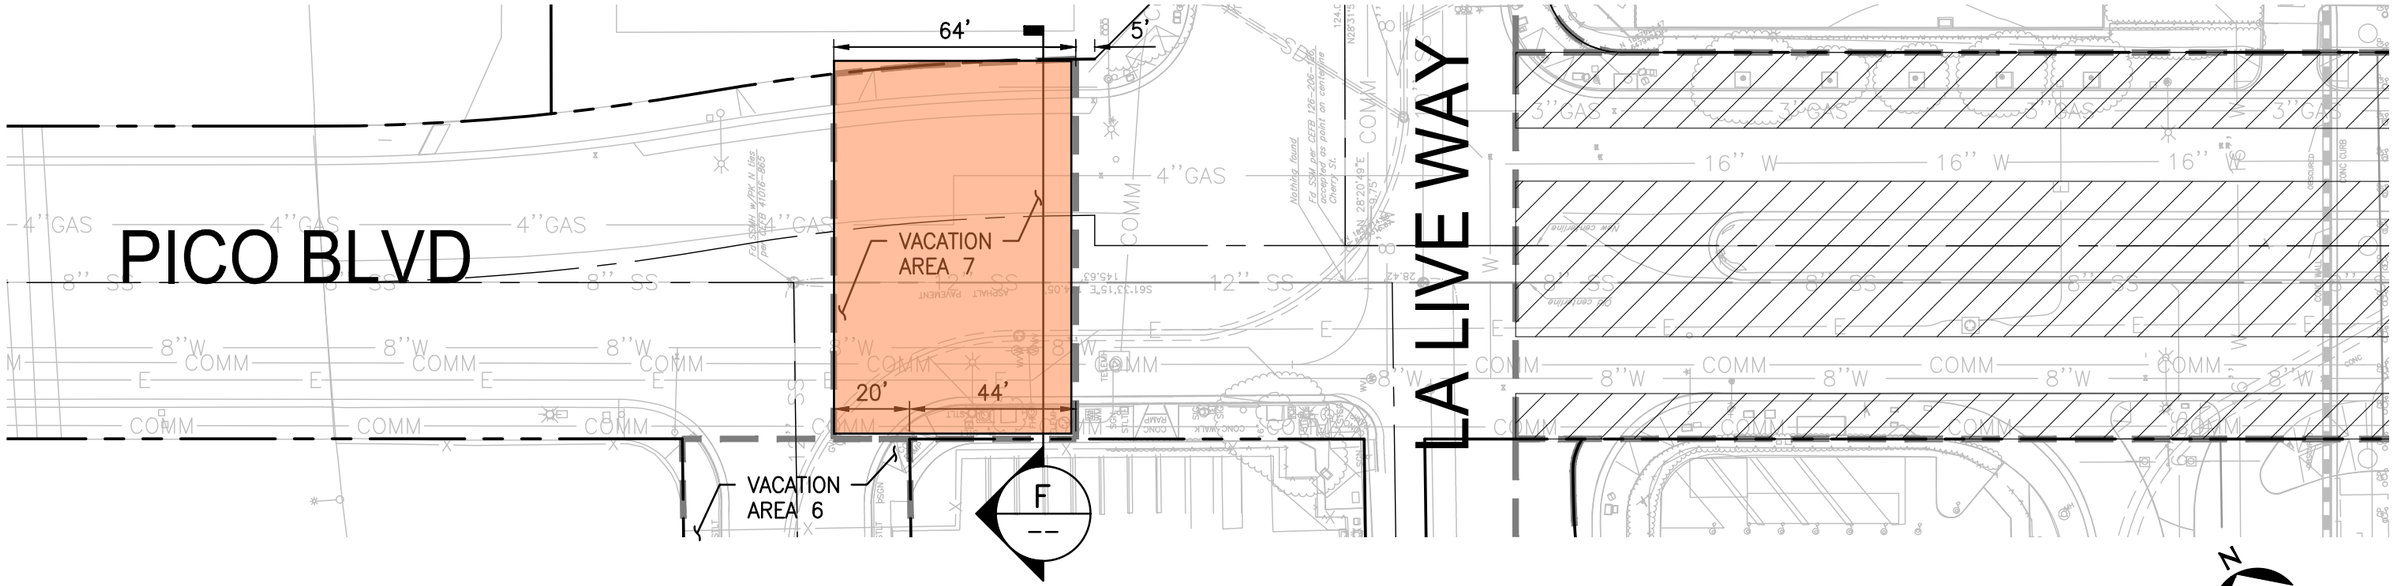

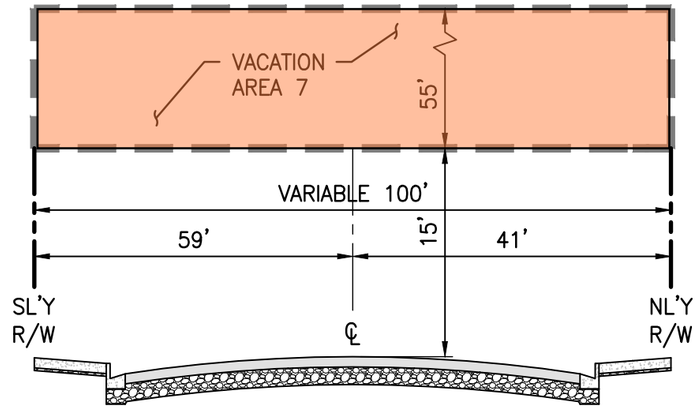

F -- VACATION AREA 7 – PICO BLVD

N.T.S.

N

0 20' 40'

SCALE: 1"=40'

LEGEND


- LIMIT OF VACATION AREA
- RIGHT–OF–WAY LINE
- CENTER LINE


LOS ANGELES CONVENTION CENTER

kpff

700 South Flower Street
Suite 2100
Los Angeles, CA 90017
O: 213.418.0201
F: 213.266.5294
www.kpff.com

EXHIBIT C (REVISED)

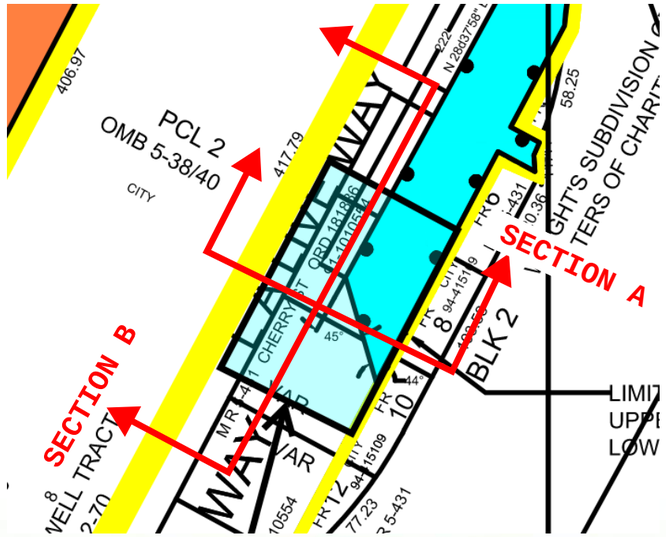

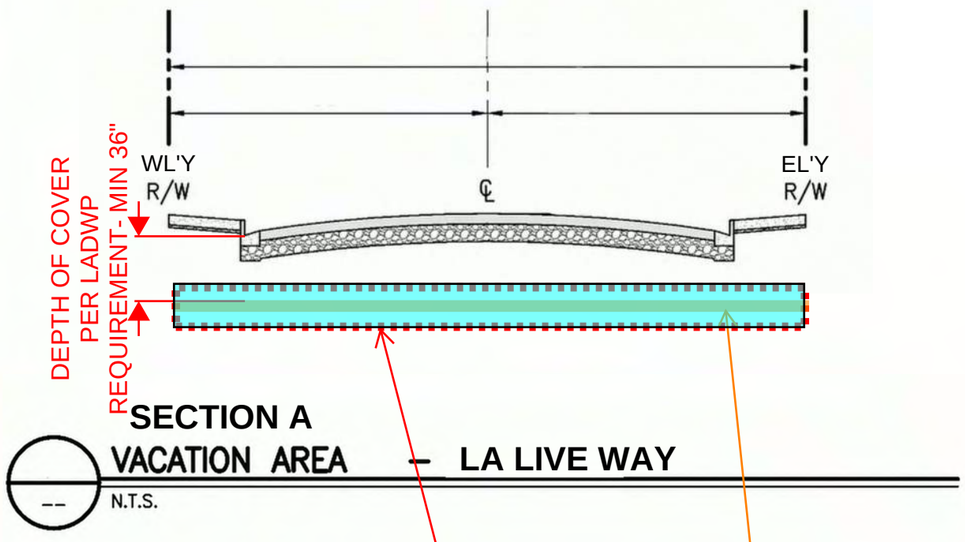


PROPOSED SUBSURFACE VACATION. 12" ALL AROUND PROPOSED ELECTRIC DUCTBANK
EXACT DIMENSIONS TO BE CONFIRMED WITH BOE.

PROPOSED ELECTRIC DUCTBANK.

APPROXIMATE DIMENSIONS 12" TALL x 20" WIDE.

EXACT LOCATION IS BEING FINALIZED.

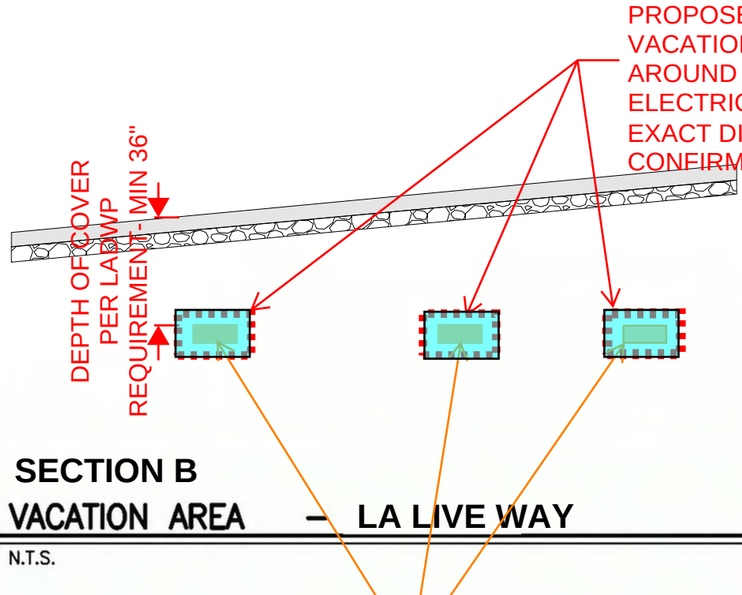

PROPOSED ELECTRIC DUCTBANK.

APPROXIMATE DIMENSIONS 12" TALL x 20" WIDE.

EXACT LOCATION IS BEING FINALIZED.


LEGEND

- LIMIT OF VACATION AREA
- RIGHT–OF–WAY LINE
- CENTER LINE

LOS ANGELES CONVENTION CENTER

kpff
700 South Flower Street
Suite 2100
Los Angeles, CA 90017
O: 213.418.0201
F: 213.266.5294
www.kpff.com


EXHIBIT C (REVISED)

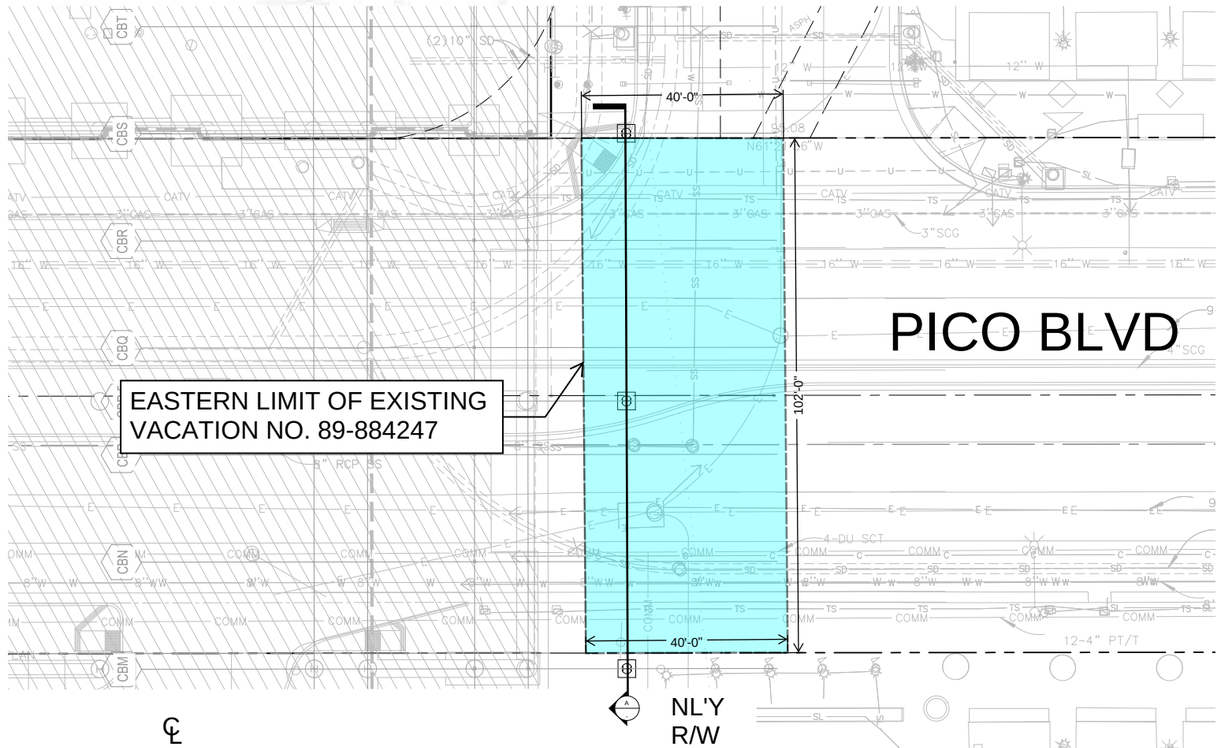



0 15' 30'

SCALE: 1" = 30'

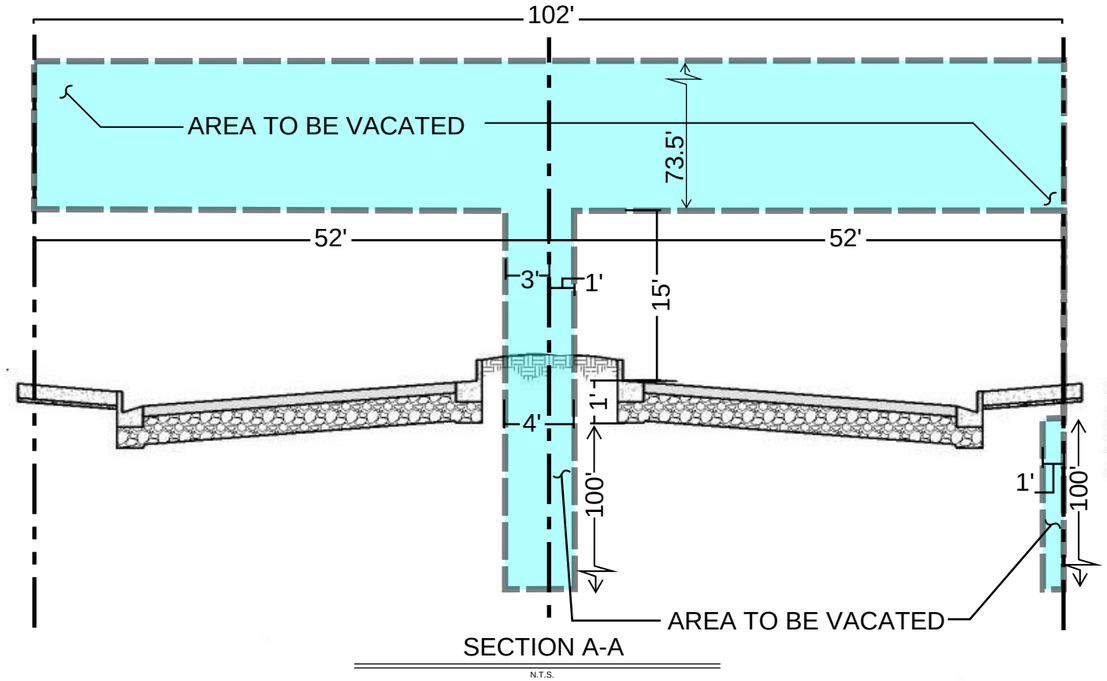

SECTION A-A

N.T.S.

*NOTE: STRUCTURAL COLUMNS WILL BE COORDINATED WITH PROPOSED PICO BLVD STREET IMPROVEMENT TO ACCOMMODATE ADA COMPLIANT SIDEWALK.

LEGEND

- LIMIT OF VACATION AREA
- RIGHT–OF–WAY LINE
- CENTER LINE

LOS ANGELES
CONVENTION CENTER

kpff

700 South Flower Street
Suite 2100
Los Angeles, CA 90017
O: 213.418.0201
F: 213.266.5294
www.kpff.com

EXHIBIT C (REVISED)