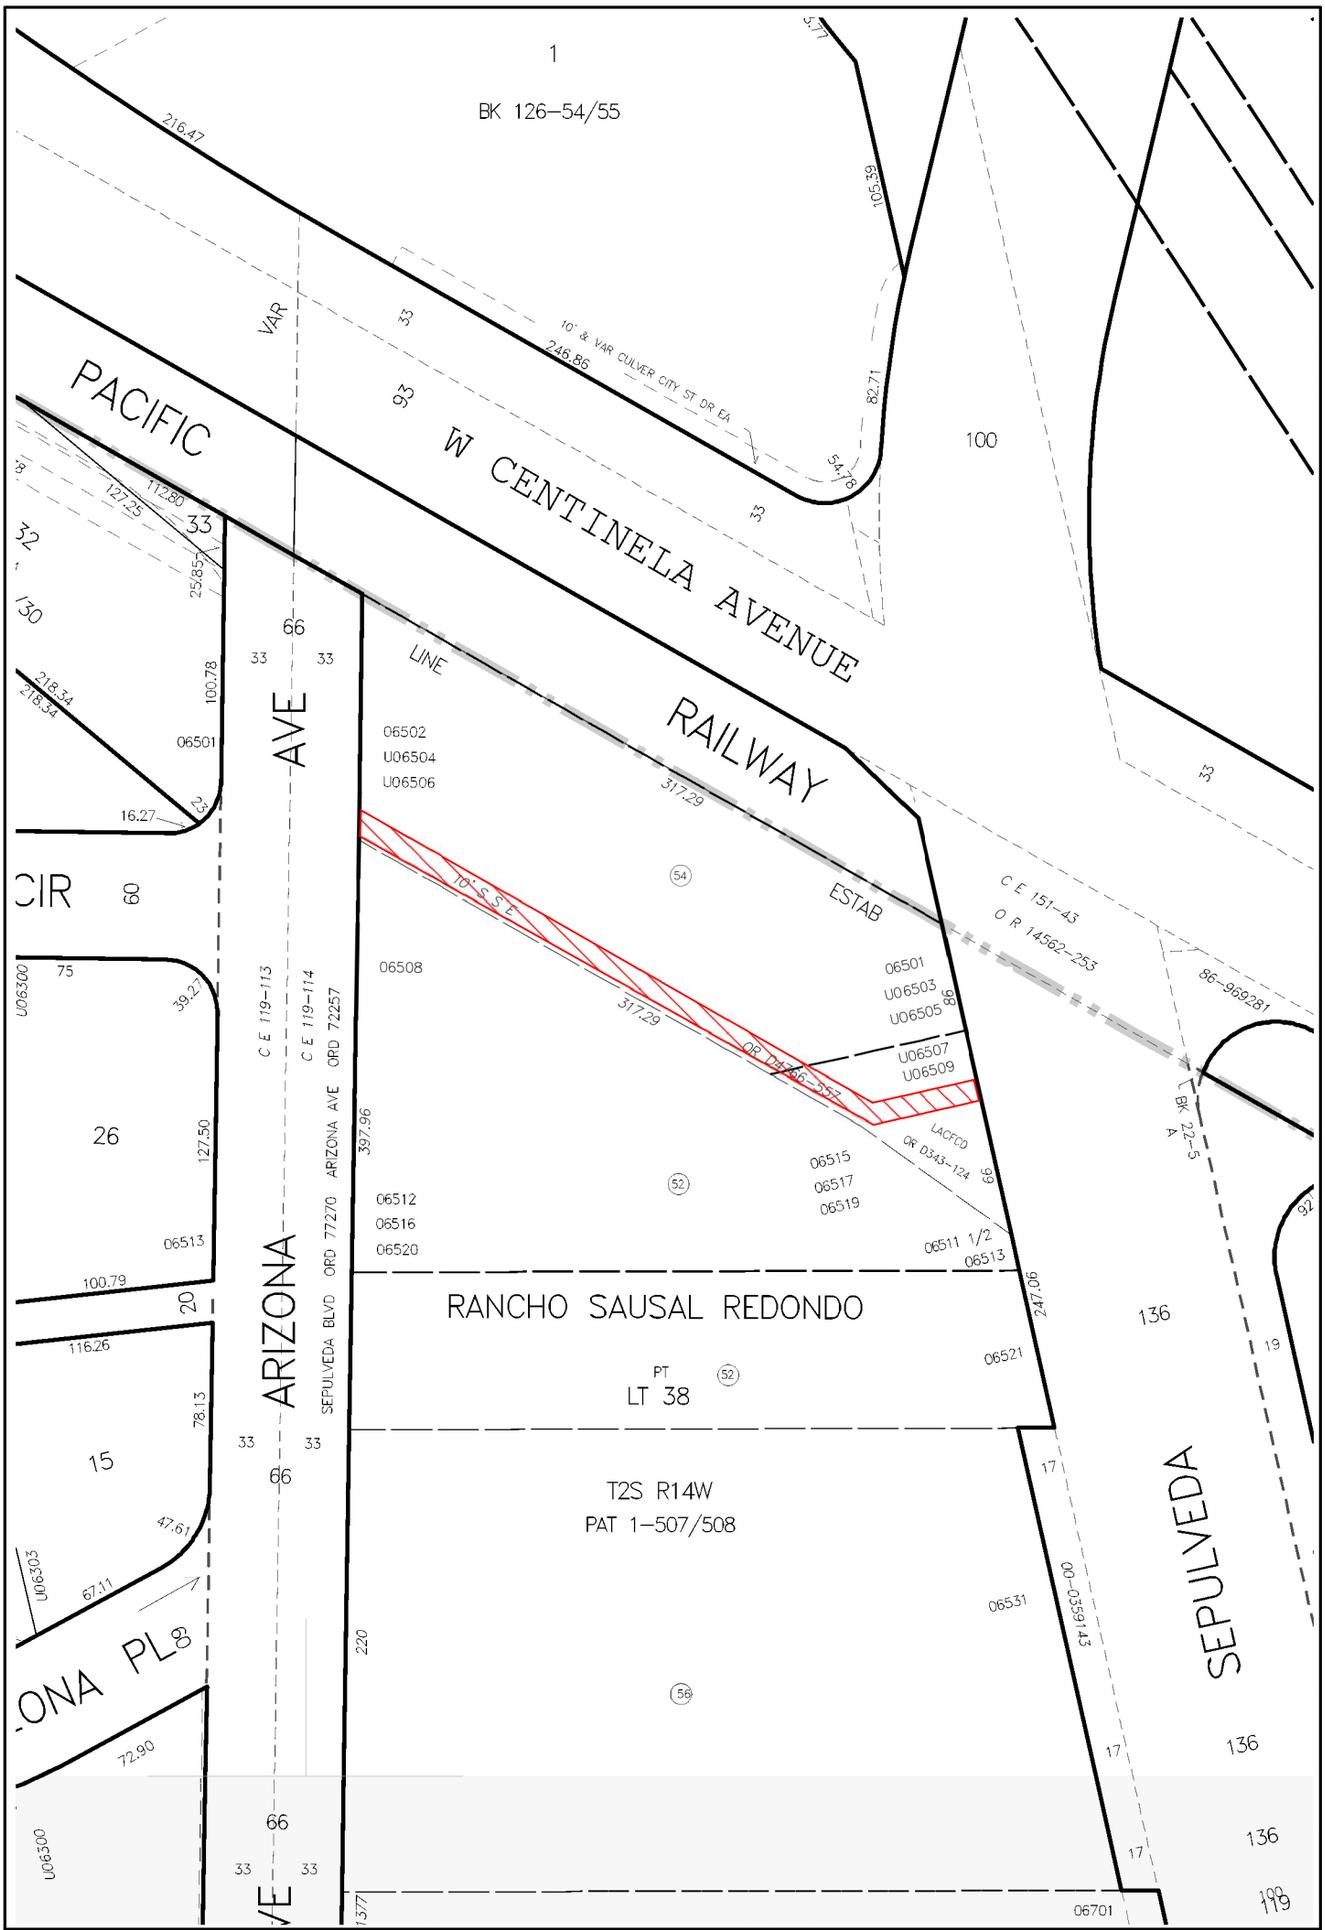

SUBJECT: Proposed Quitclaim of Sanitary Sewer Easement

RIGHT OF WAY NO. 36000-2418
DISTRICT MAP 105B165
COUNCIL DISTRICT 11
ENG. DIST. West Los Angeles
DRAINAGE MAP 560

DEPT. OF PUBLIC WORKS
BUREAU OF ENGINEERING
CITY OF LOS ANGELES
EXHIBIT A

Prepared: 08-25-2023