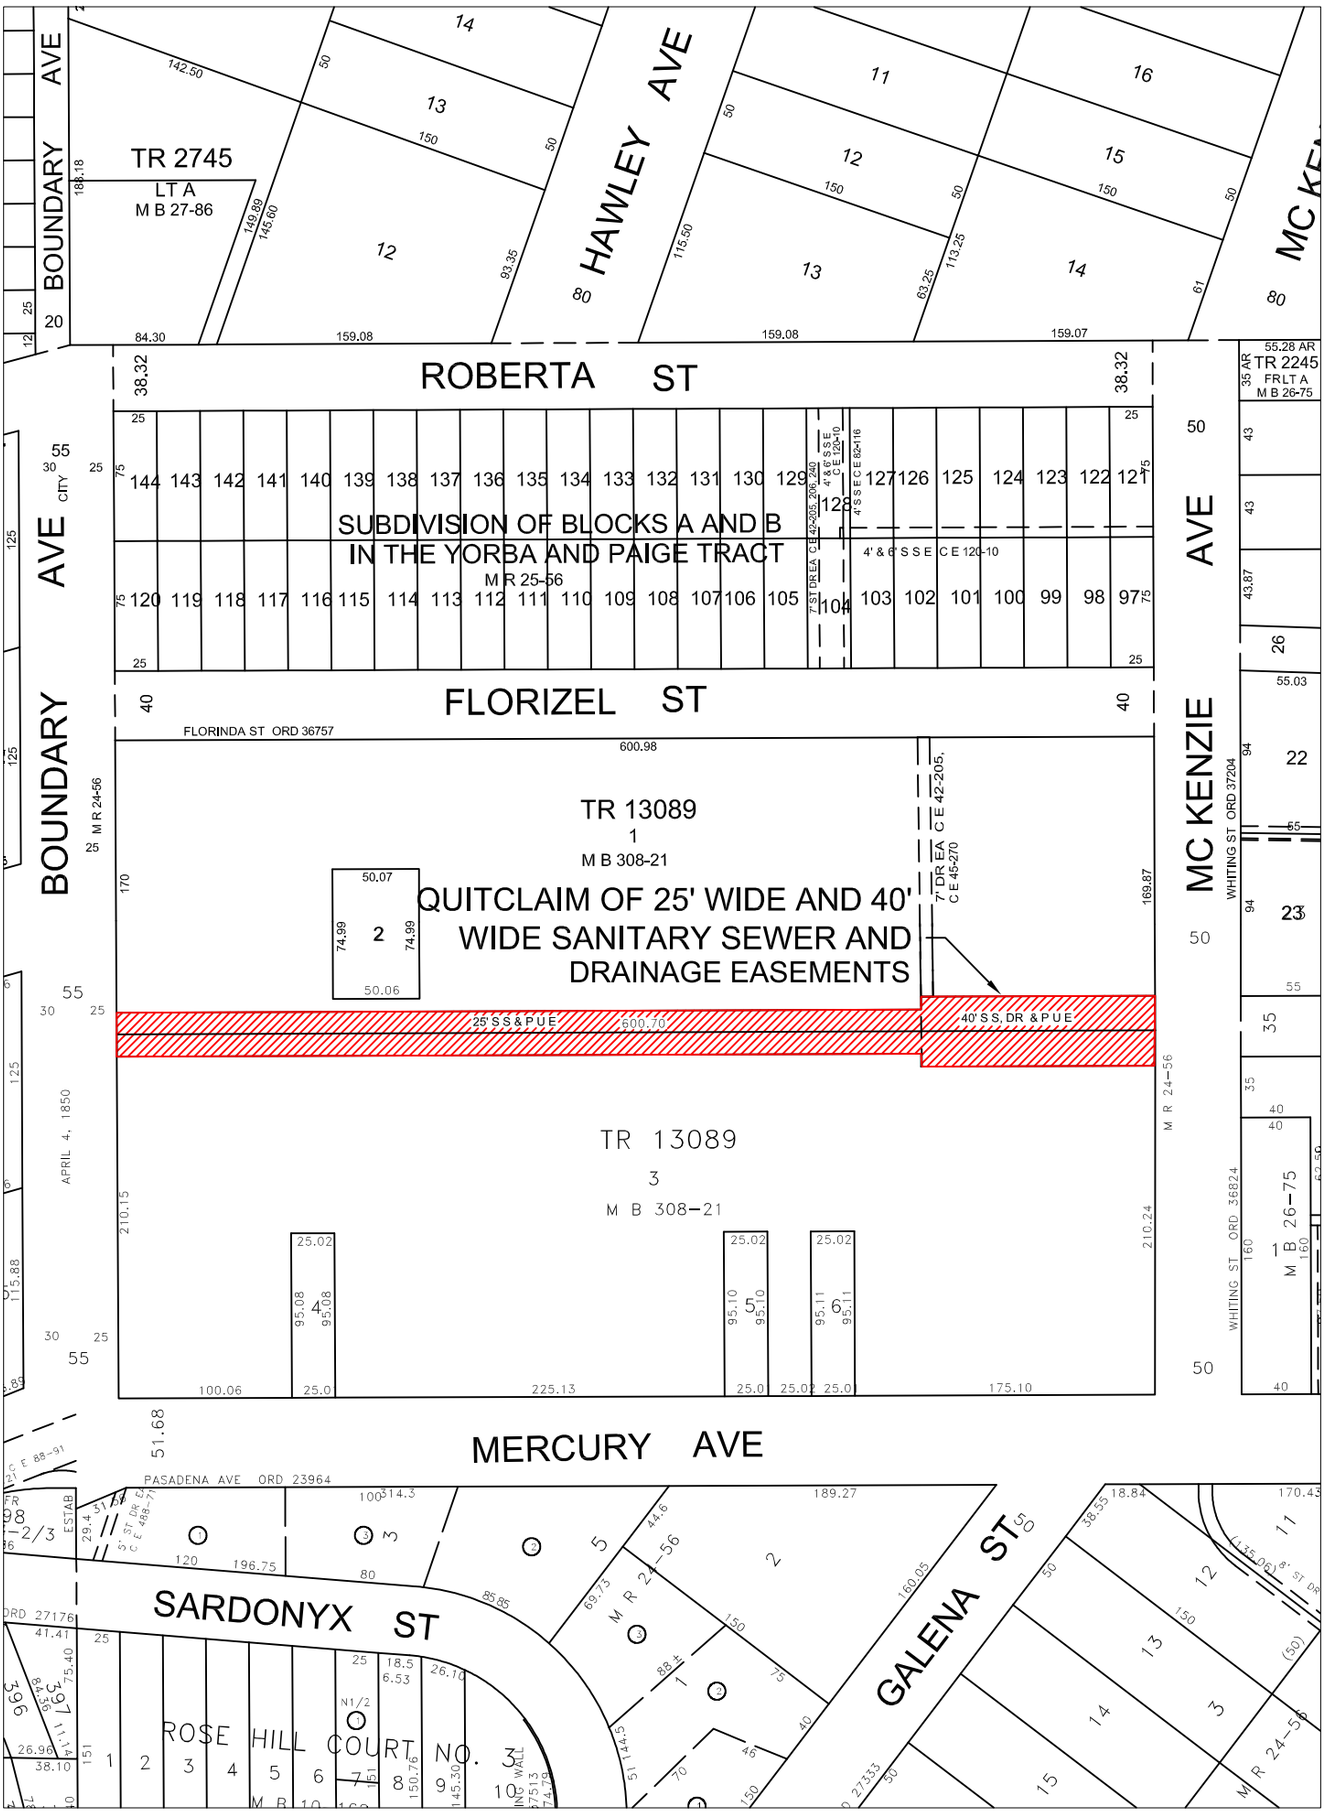

R/W NO.	36000-2400
D.M.	142-5A229
T.G.	595-C6
C.D.	14
DRAINAGE MAP	495

DEPARTMENT OF PUBLIC WORKS
BUREAU OF ENGINEERING
CITY OF LOS ANGELES

EXHIBIT "A"

Prepared: 12.27.2022