


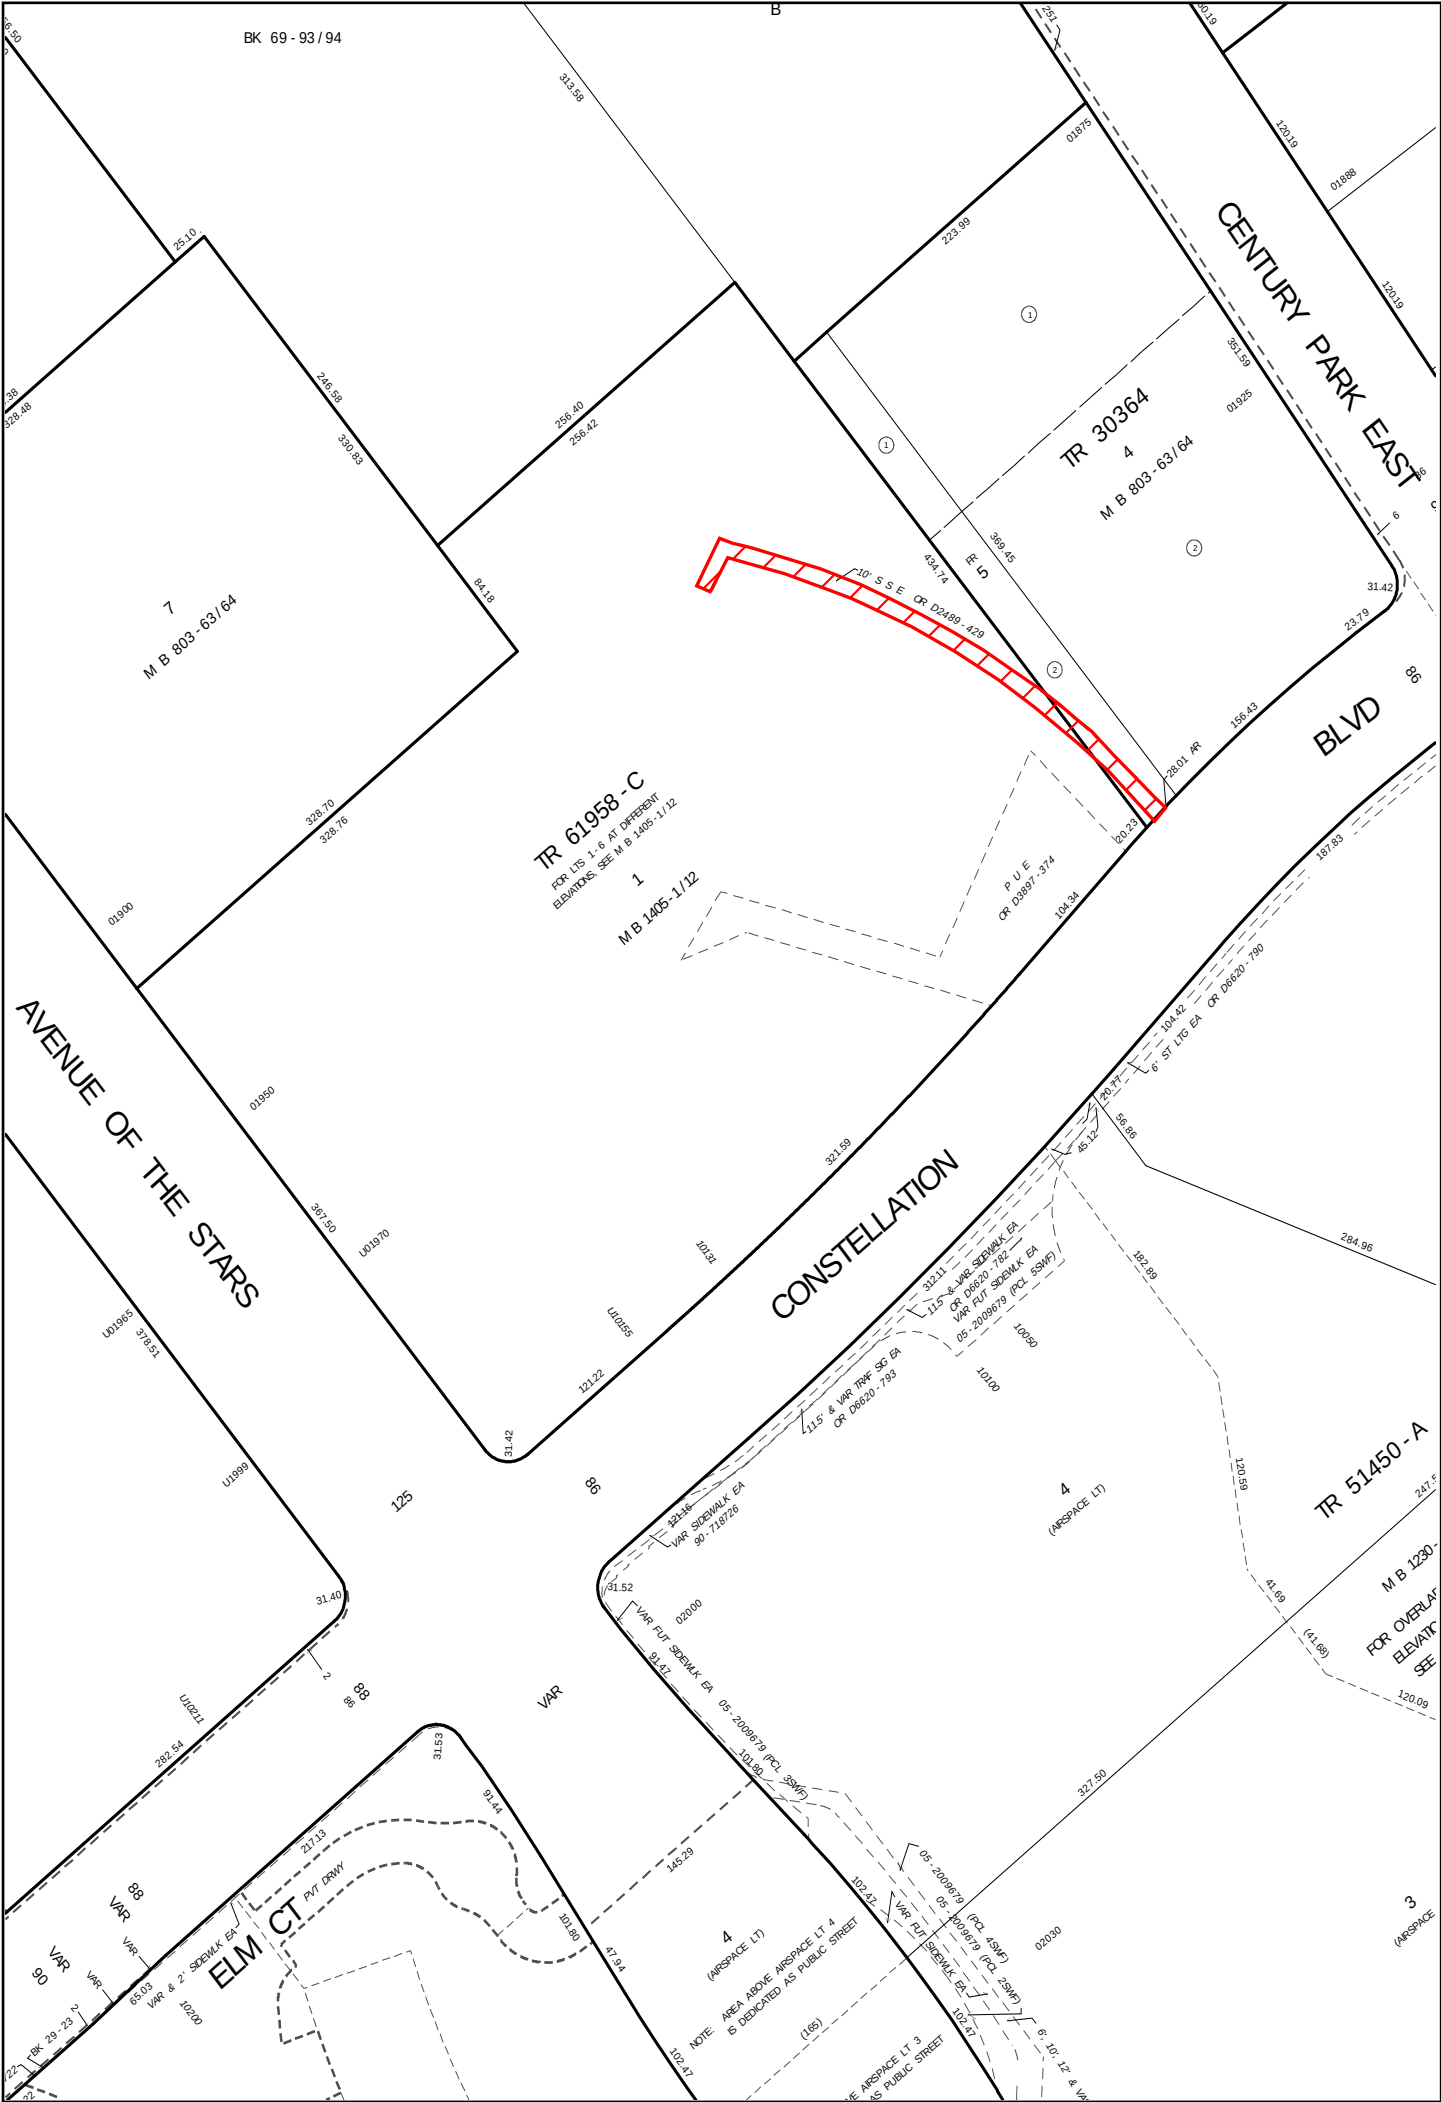

SUBJECT: Quitclaim of Sanitary Sewer in 1950 S Avenue of the Stars

RIGHT OF WAY NO. 36000-2432
DISTRICT MAP 132B161
COUNCIL DISTRICT 5
ENG. DIST. West LA
DRAINAGE MAP 519



DEPT. OF PUBLIC WORKS
BUREAU OF ENGINEERING
CITY OF LOS ANGELES
EXHIBIT A